SUPPLEMENTAL PUBLIC NOTICE

US Army Corps
of Engineers
New York District
Jacob K. Javits Federal Building
New York, N.Y. 10278-0090
ATTN: Regulatory Branch

In replying refer to:
Public Notice Number: NAN-2013-00381-M1-EBO
Issue Date: 5 September 2013
Expiration Date: 5 October 2013

To Whom It May Concern:

The New York District, Corps of Engineers, issued Public Notice Number NAN-2013-00381-EBO on June 20, 2013, describing an application for Department of the Army authorization submitted by Vincent Matassa to extend an existing fixed timber catwalk by eight (8) feet to create a 4-foot-wide by 34-foot-long catwalk, supported by 12 total pilings [eight at 4-inch by 4-inch and four at 6-inch by 6-inch]. There will also be installation of a 3-foot-wide by 15-foot-long ramp leading to a 6-foot-wide by 20-foot-long floating dock, secured by four 8-inch diameter piles. The project is located in the Village of Greenport, Town of Southold, Suffolk County, New York. This supplemental public notice is being issued in response to modifications to the proposed project activities consisting of the addition of a dolphin pile (with 10-inch diameters) located 18 feet northwest in line with the seaward edge of proposed dock. You can view a copy of the original Public Notice which includes a detailed work description and drawings at:

http://www.nan.usace.army.mil/Missions/Regulatory/RegulatoryPublicNotices/tabid/4166/Article/15173/nan-2013-00381-ebo.aspx

The decision whether to issue a permit will be based on an evaluation of the probable impact including cumulative impacts of the proposed activity on the public interest. That decision will reflect the national concern for both protection and utilization of important resources. The benefit which reasonably may be expected to accrue from the proposal must be balanced against its reasonably foreseeable detriments. All factors which may be relevant to the proposal will be considered including the cumulative effects thereof; among those are conservation, economics, aesthetics, general environmental concerns, wetlands, historic properties, fish and wildlife values, flood hazards, floodplain values, land use, navigation, shoreline erosion and accretion, recreation, water supply and conservation, water quality, energy needs, safety, food and fiber production, mineral needs, considerations of property ownership and, in general, the needs and welfare of the people.

The Corps of Engineers is soliciting comments from the public; Federal, state, and local agencies and officials; Indian Tribes; and other interested parties in order to consider and evaluate the impacts of this proposed activity. Any comments received will be considered by the Corps of Engineers to determine whether to issue, modify, condition or deny a permit for this proposal. To make this decision, comments are used to assess impacts on endangered species, historic properties, water quality, general environmental effects, and the other public interest factors listed above. Comments are used in preparation of an Environmental Assessment and/or an Environmental Impact Statement pursuant to the National Environmental Policy Act. Comments are also used to determine the need for a public hearing and to determine the overall public interest of the proposed activity.

ALL COMMENTS REGARDING THE PERMIT APPLICATION MUST BE PREPARED IN WRITING AND MAILED TO REACH THIS OFFICE BEFORE THE EXPIRATION DATE OF THIS NOTICE, otherwise, it will be presumed that there are no objections to the activity.

Any person may request, in writing, before this public notice expires, that a public hearing be held to collect information necessary to consider this application. Requests for public hearings shall state, with particularity, the reasons why a public hearing should be held. It should be noted that information submitted by mail is considered just as carefully in the permit decision process and bears the same weight as that furnished at a public hearing.

PLEASE USE THE 18-CHARACTER FILE NUMBER ON ALL CORRESPONDENCE

It is requested that you communicate the foregoing information concerning the activity to any persons known by you to be interested and who did not receive a copy of this notice. If you have any questions concerning this application, you may contact this office at (917) 790-8516 and ask for Leslie Bowles-Early.

for Jodi M. McDonald
Chief, Regulatory Branch

PLEASE USE THE 18-CHARACTER FILE NUMBER ON ALL CORRESPONDENCE

MATASSA Property

Situate: 920 Sandy Beach Road; Greenport, New York
SCTM #: 1000 – 043 – 03 – 007

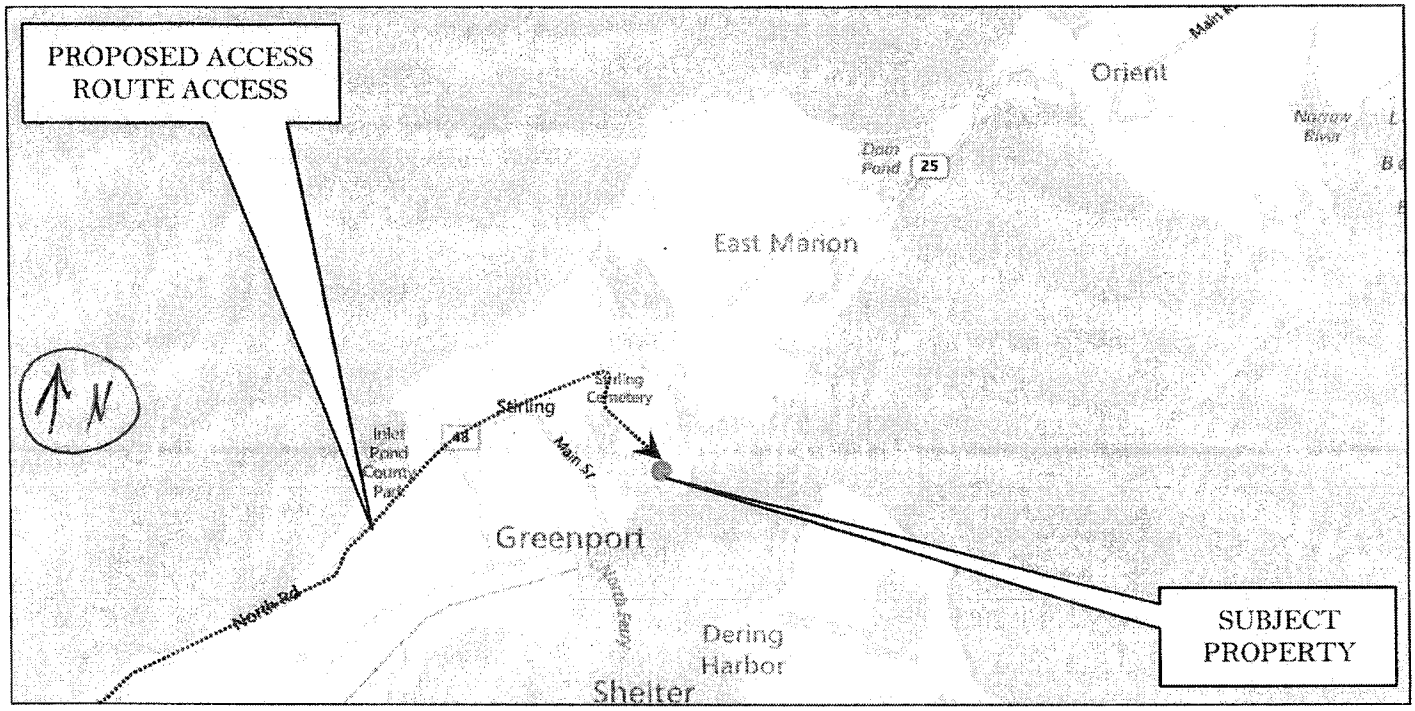

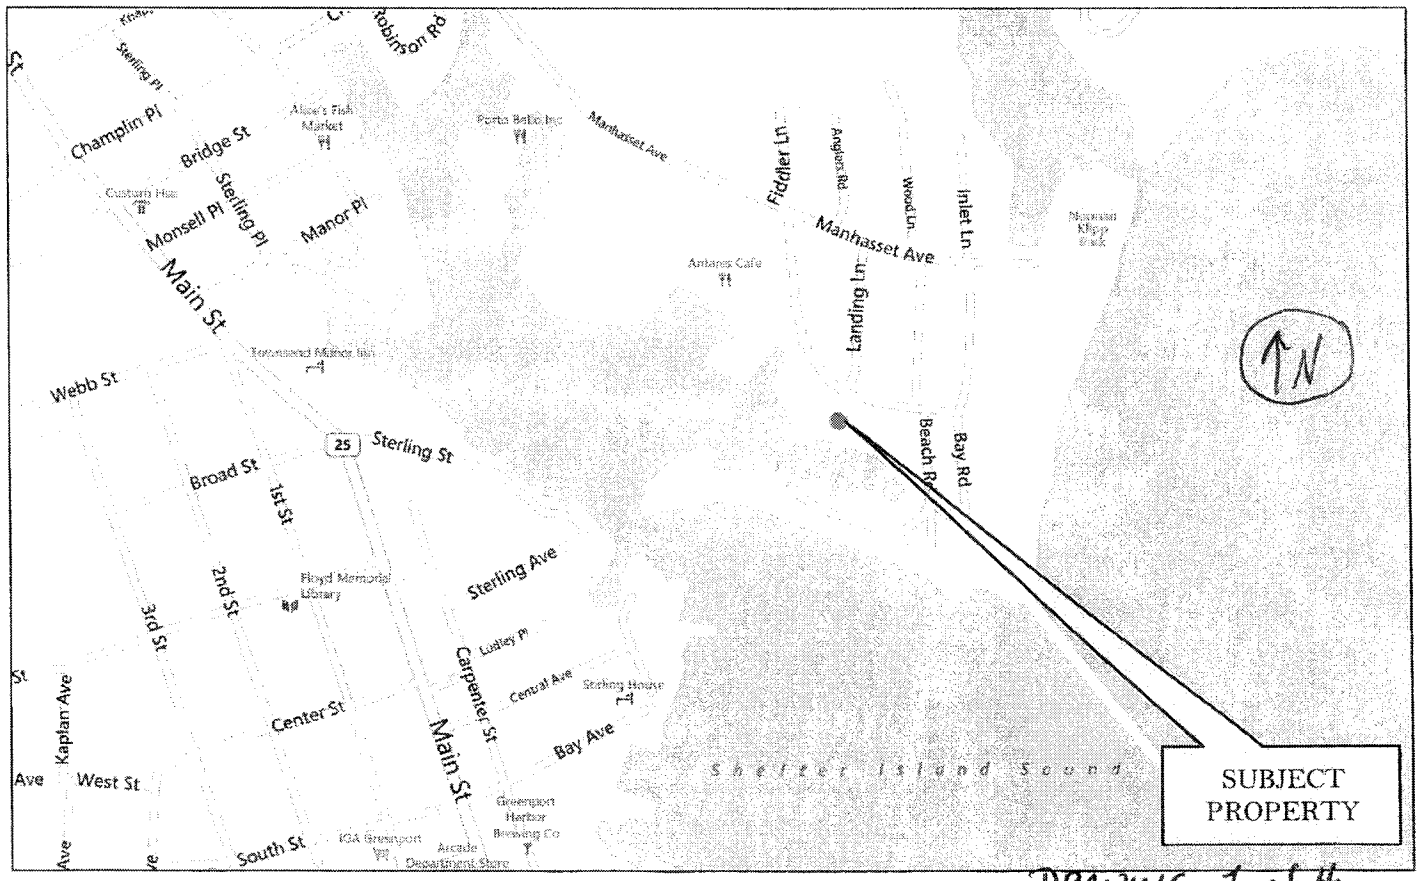

DRAWING 1 of 4

Drawn By: JFL
Date: 3/21/2013 revised: 8/19/13, 8/21/13
Comments: Adapted from the survey prepared by Peconic Surveyors P.C. last revised on October 24, 2012

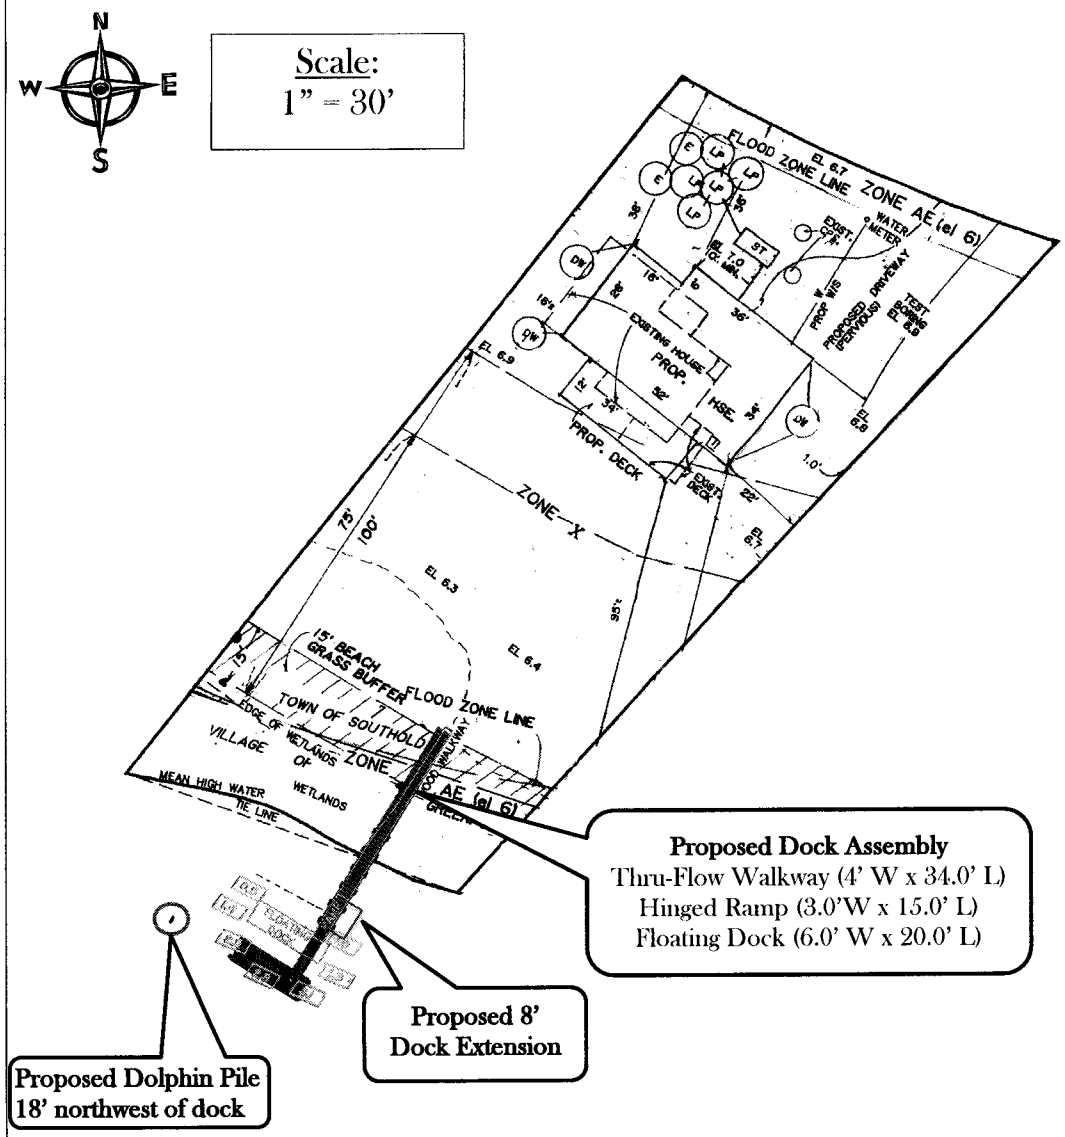

Project Description:

Applicant proposes to repair and extend by 8 feet an existing dock assembly off the southern edge of the property in order to maintain navigable access to the surface waters of Greenport Harbor.

The proposed docking assembly will consist of the following:

1. **Repaired Wooden Walkway** measuring 4.0' wide x 21' long;
2. **Fixed Elevated Catwalk** using Thru Flow Decking measuring 4.0' wide x 34' long and supported by 12 piles (8 @ 4"x 4" and 4 @ 6"x 6")
3. **Hinged Ramp** measuring 3.0' wide x 15' long and;
4. **Floating Dock** measuring 6.0' wide x 20.0' long, secured by 4 piles (8" ⌀)
5. **Dolphin Pile** (10" ⌀) located 18' northwest in line with seaward edge of proposed dock (Coordinates 41°06'29.44"N , 72°21'14.07"W)

Drawn By: JFL
Date: 3/21/2013 revised: 8/19/13, 8/21/13
Comments: Adapted from the survey prepared by Peconic Surveyors P.C. last revised on October 24, 2012

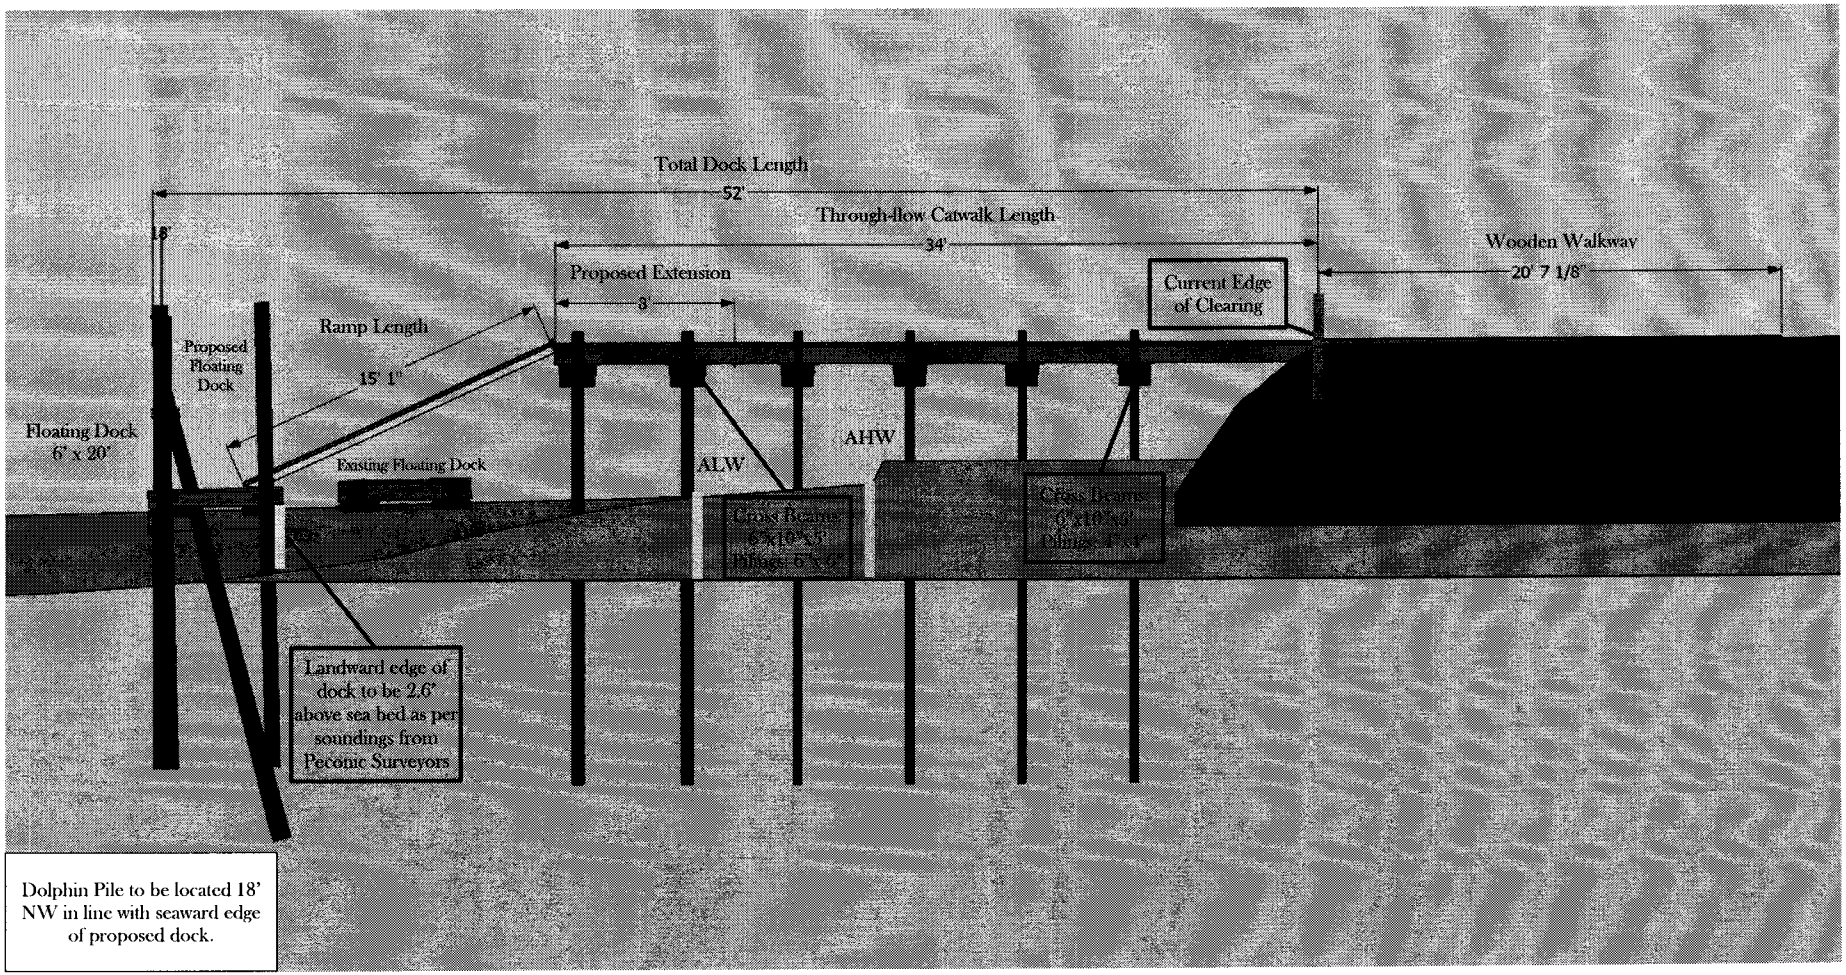

Drawn By: IFL
Date: 3/21/2013 revised: 8/19/13, 8/21/13
Comments: Adapted from the survey prepared by Pecoraic Surveyors P.C. last revised on October 24, 2012

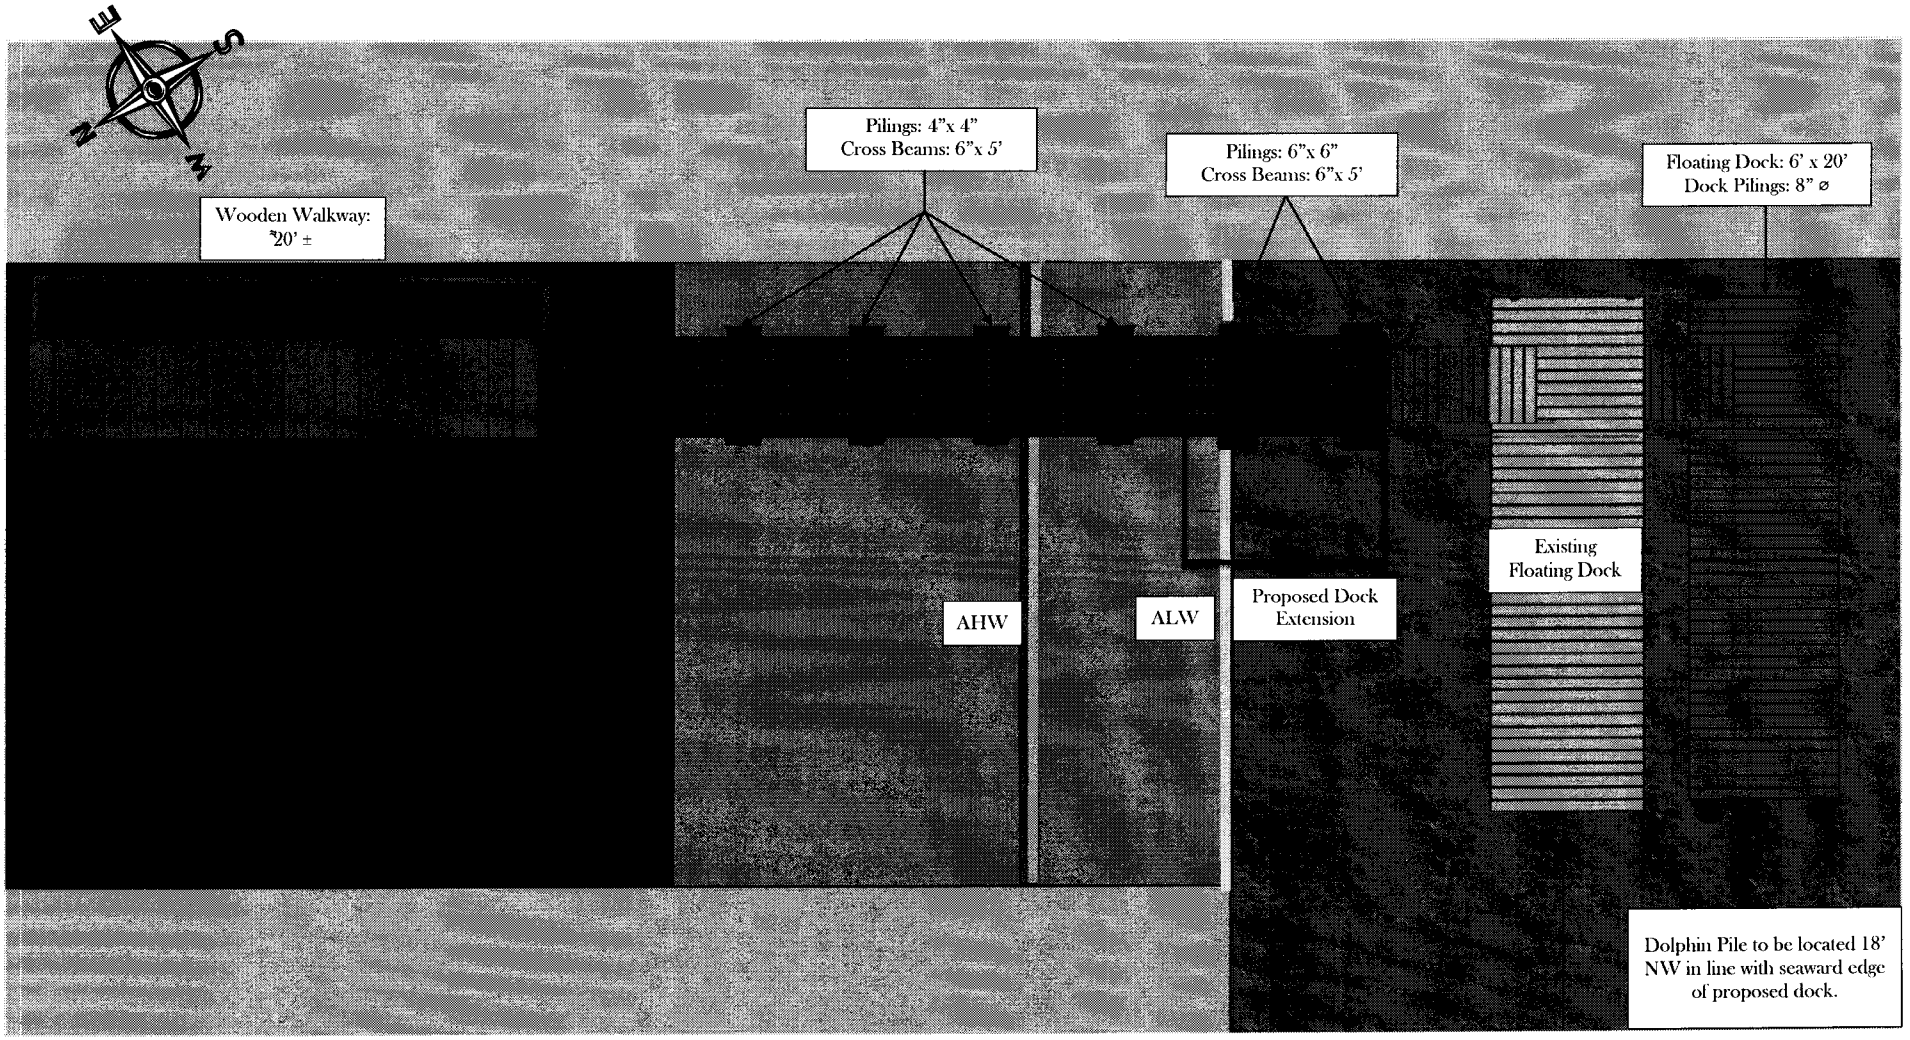
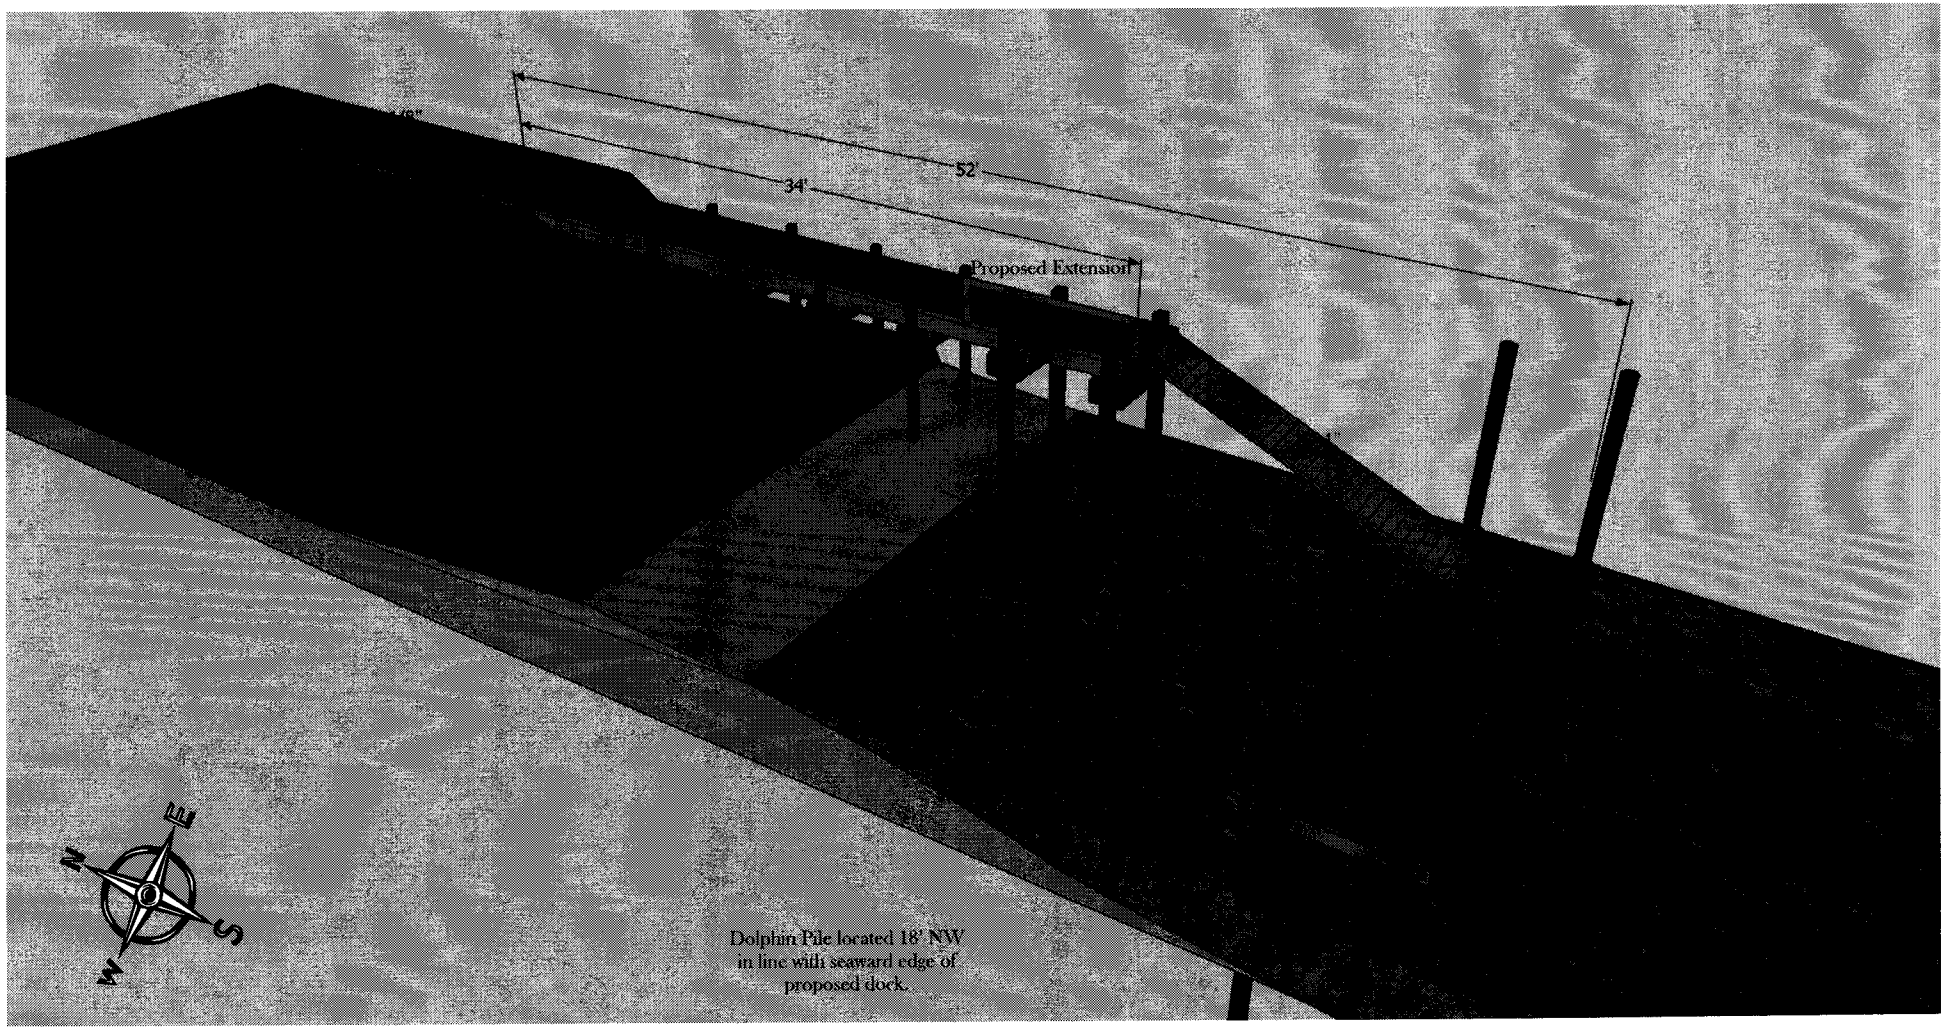
Drawn By: JFL
Date: 3/21/2013 revised: 8/19/13, 8/21/13
Comments: Adapted from the survey prepared by Peconic Surveyors P.C. last revised on October 24, 2012