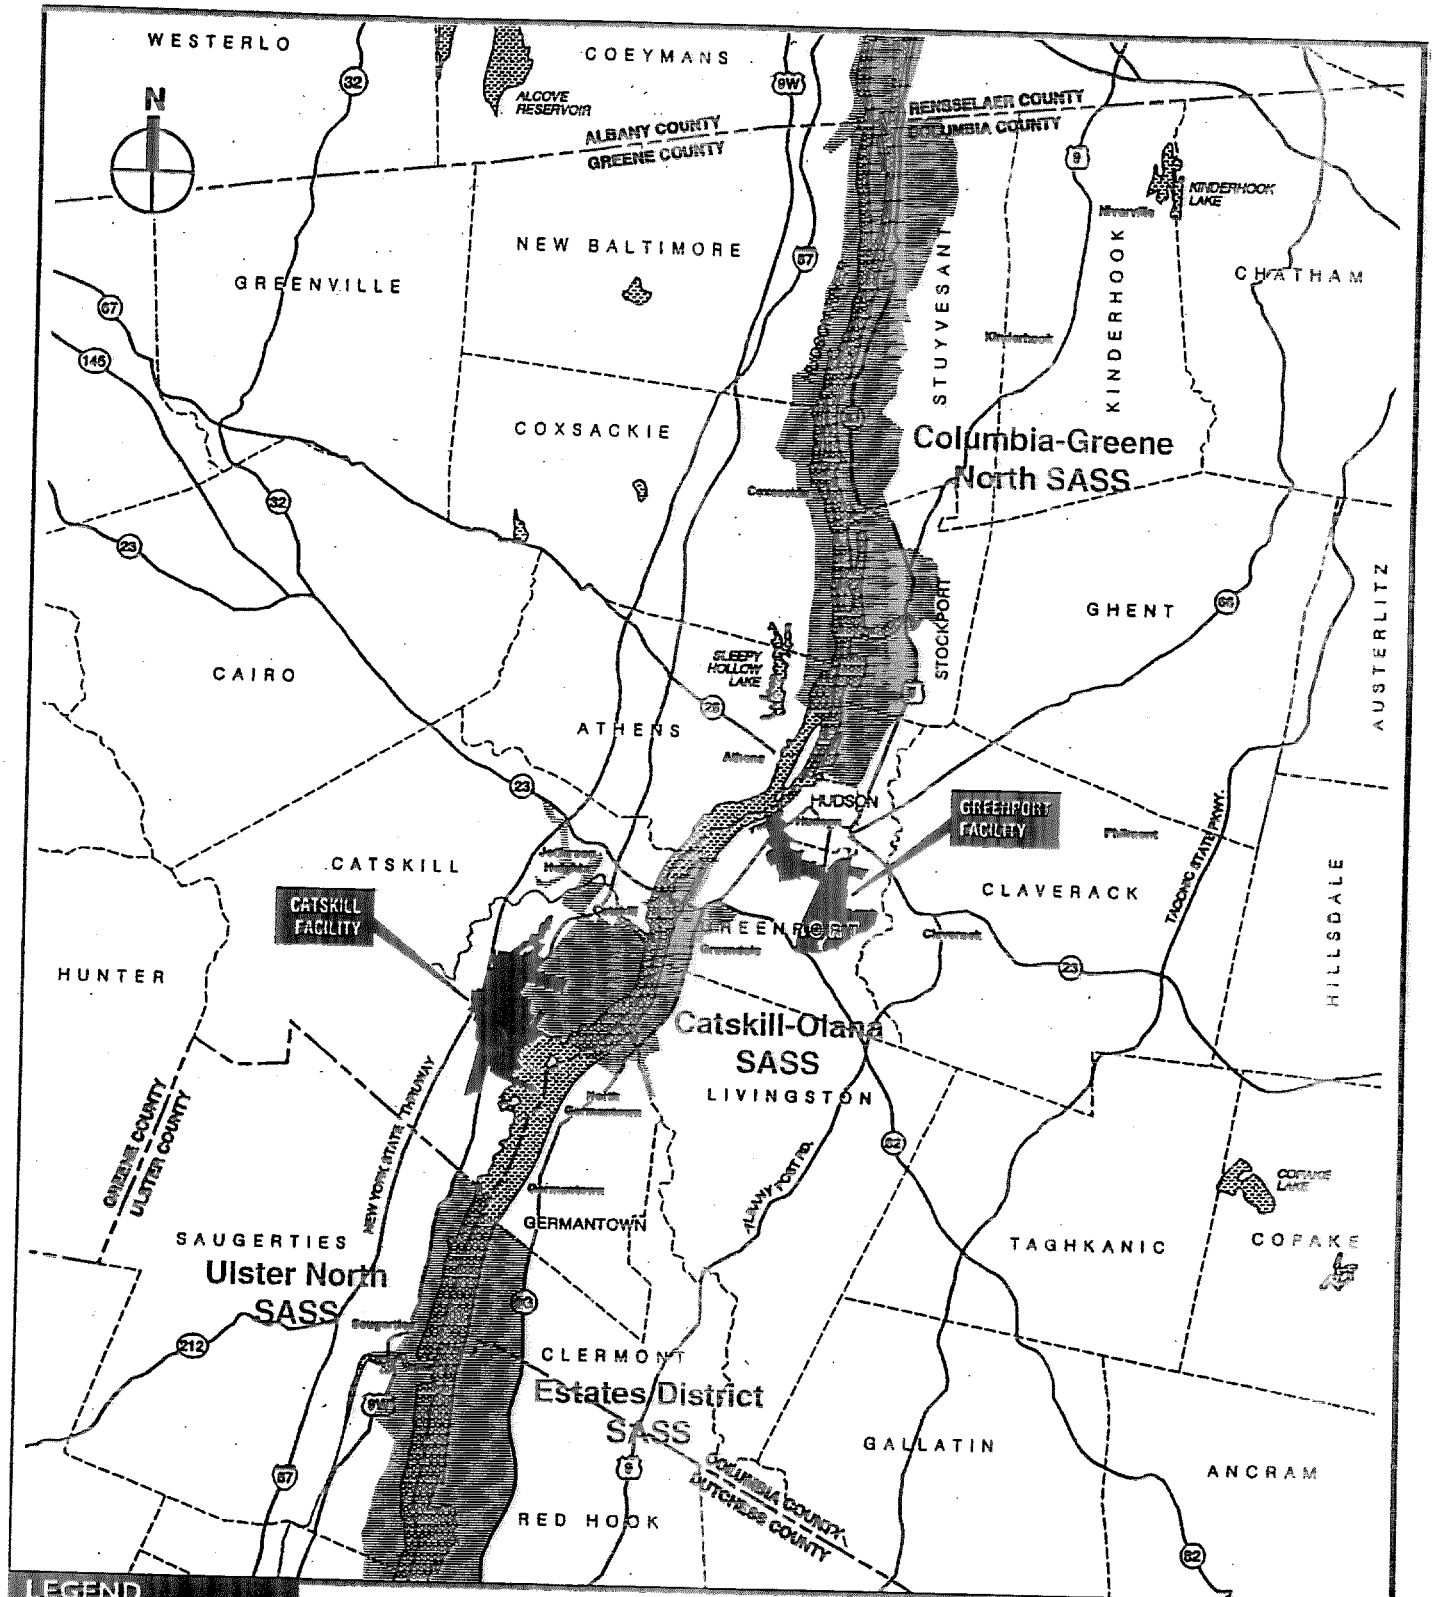

Permit Application No. 2000-00943-YN
by St. Lawrence Cement Company, LLC

Scenic Areas of Statewide Significance

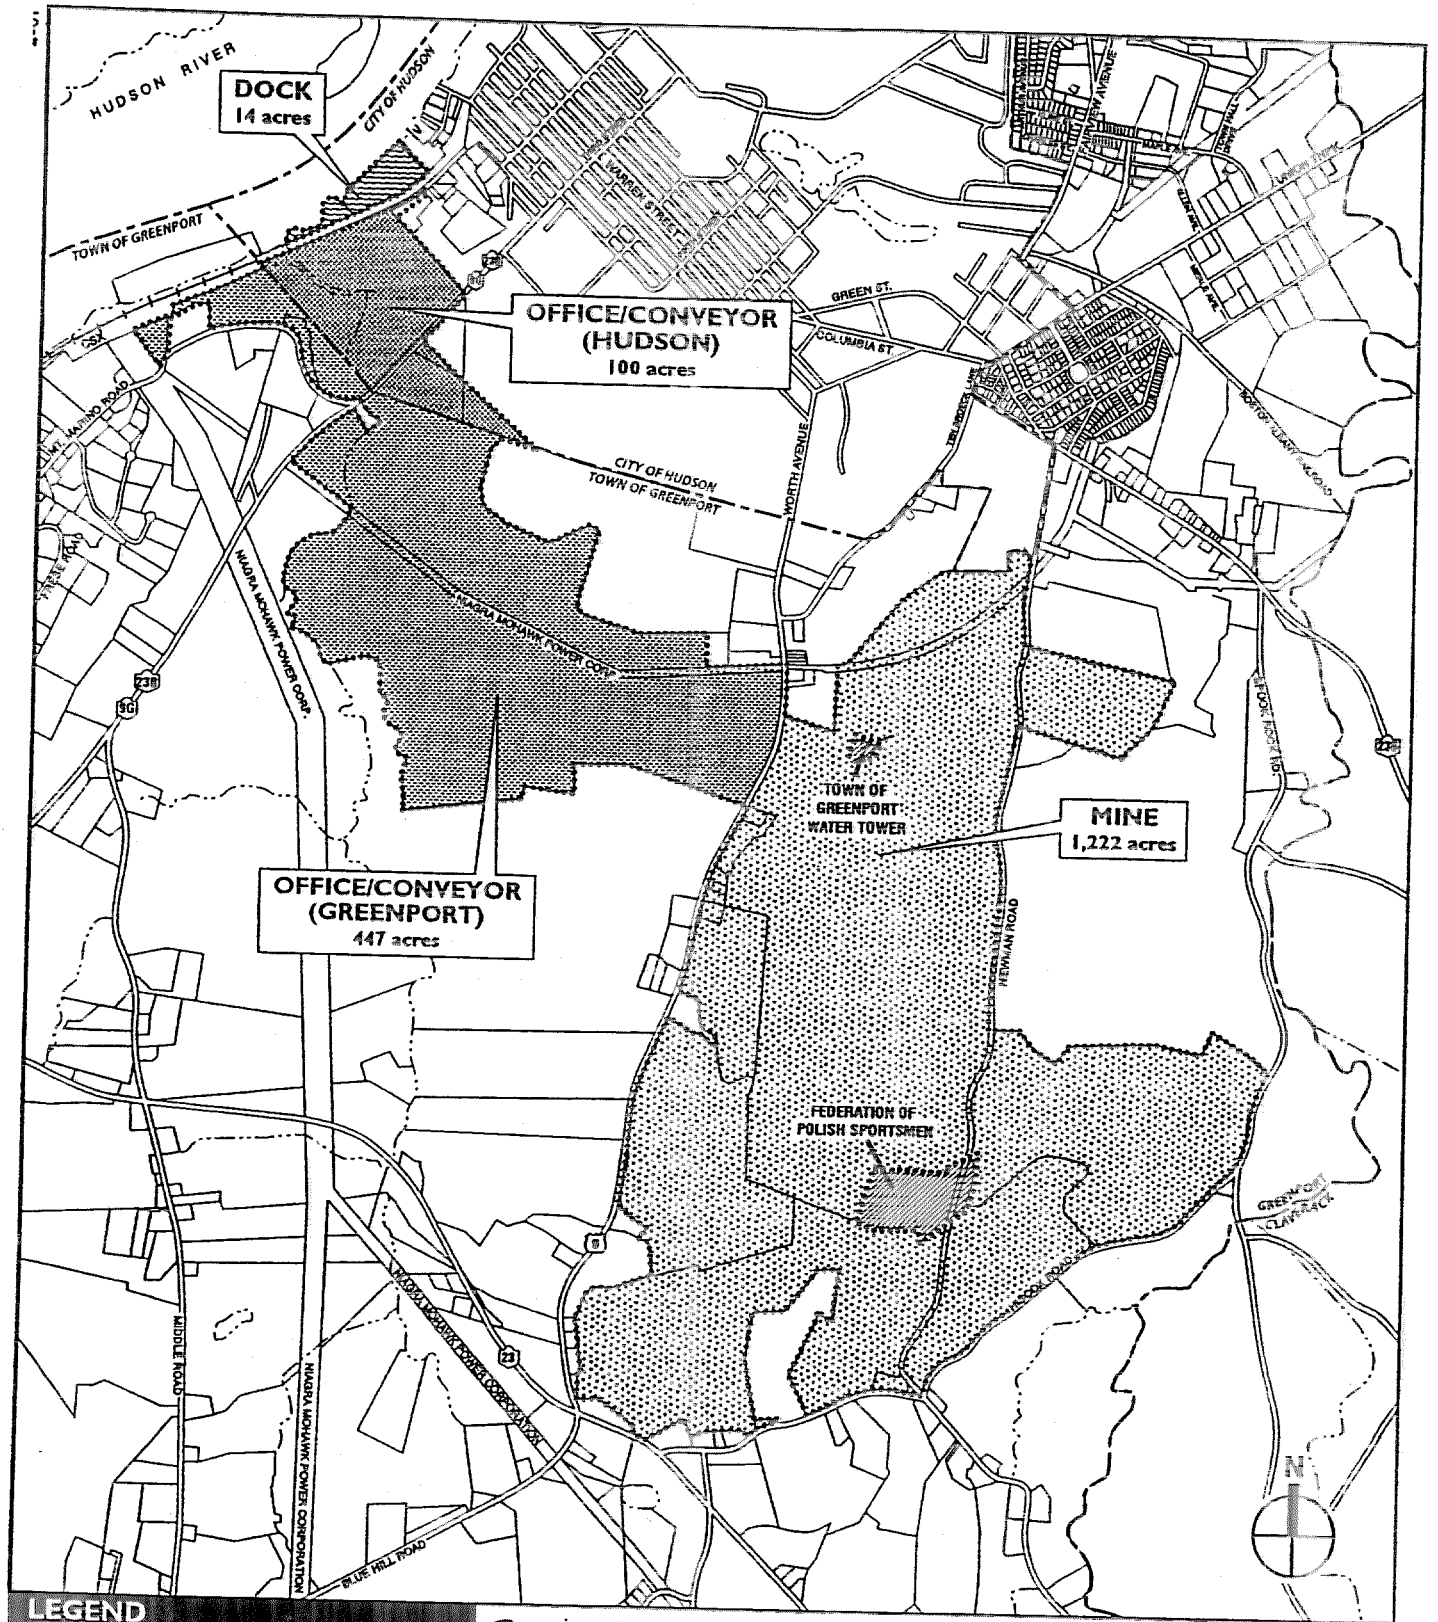

LEGEND

- Greenport Facility Boundary
- Non-SLC Parcel

Permit Application No. 2000-00943
St. Lawrence Cement Company, LLC

0 1000 2000 FEET
SCALE

Greenport Facility Components

ST. LAWRENCE CEMENT GREENPORT PROJECT

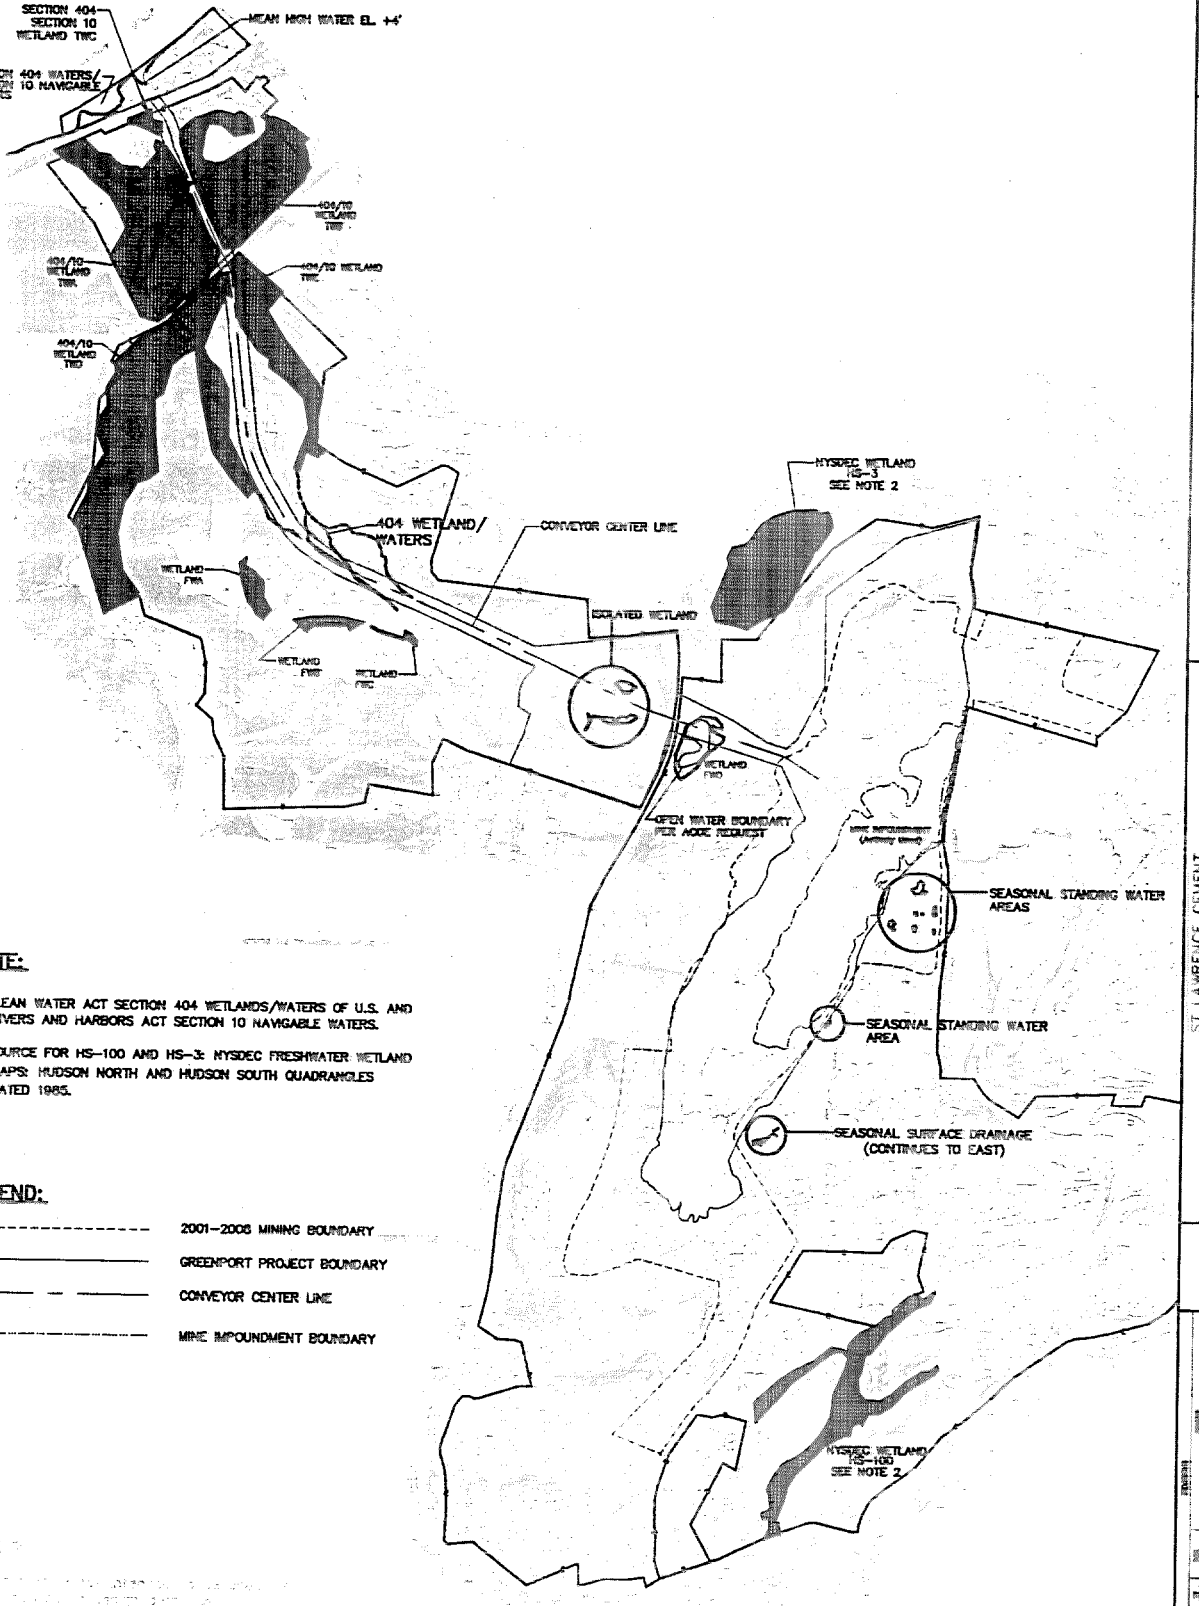

NOTE:

1. CLEAN WATER ACT SECTION 404 WETLANDS/WATERS OF U.S. AND RIVERS AND HARBORS ACT SECTION 10 NAVIGABLE WATERS.
2. SOURCE FOR HS-100 AND HS-3: NYSDEC FRESHWATER WETLAND MAPS: HUDSON NORTH AND HUDSON SOUTH QUADRANGLES DATED 1985.

LEGEND:

- 2001-2008 MINING BOUNDARY
- GREENPORT PROJECT BOUNDARY
- CONVEYOR CENTER LINE
- MINE IMPOUNDMENT BOUNDARY

NOTES:

WETLAND ACREAGES

TWA	35.03 ACRES
TWB	28.47 ACRES
TWC	1.00 ACRES
TWD	47.70 ACRES
TWE	14.65 ACRES
FWA	2.21 ACRES
FWB	1.52 ACRES
FWC	0.30 ACRES
FWD	4.65 ACRES
DA-1	0.59 ACRES
DA-2	0.36 ACRES

TOTAL PROPERTY AREA - 1,783 ACRES

ST LAWRENCE CEMENT

ST LAWRENCE CEMENT
TOWN OF GREENPORT, CITY OF HUDSON, COLUMBIA CO., N.Y.
GREENPORT PROJECT

AREAS SUBJECT TO CORPS OF ENGINEERS JURISDICTION

ST. LAWRENCE CEMENT CO. LLC
DATE: JANUARY 10, 2001
SHEET: 1 OF 1
DWG. NO. CORPS-1R

PERMIT APPLICATION NO. 2000-00943-YN ST. LAWRENCE CEMENT COMPANY, LLC Sheet 3 of 47

WETLAND ACREAGES

TWA – 35.08 ACRES
TWB – 26.47 ACRES
TWC – 1.00 ACRES
TWD – 47.70 ACRES
TWE – 13.93 ACRES

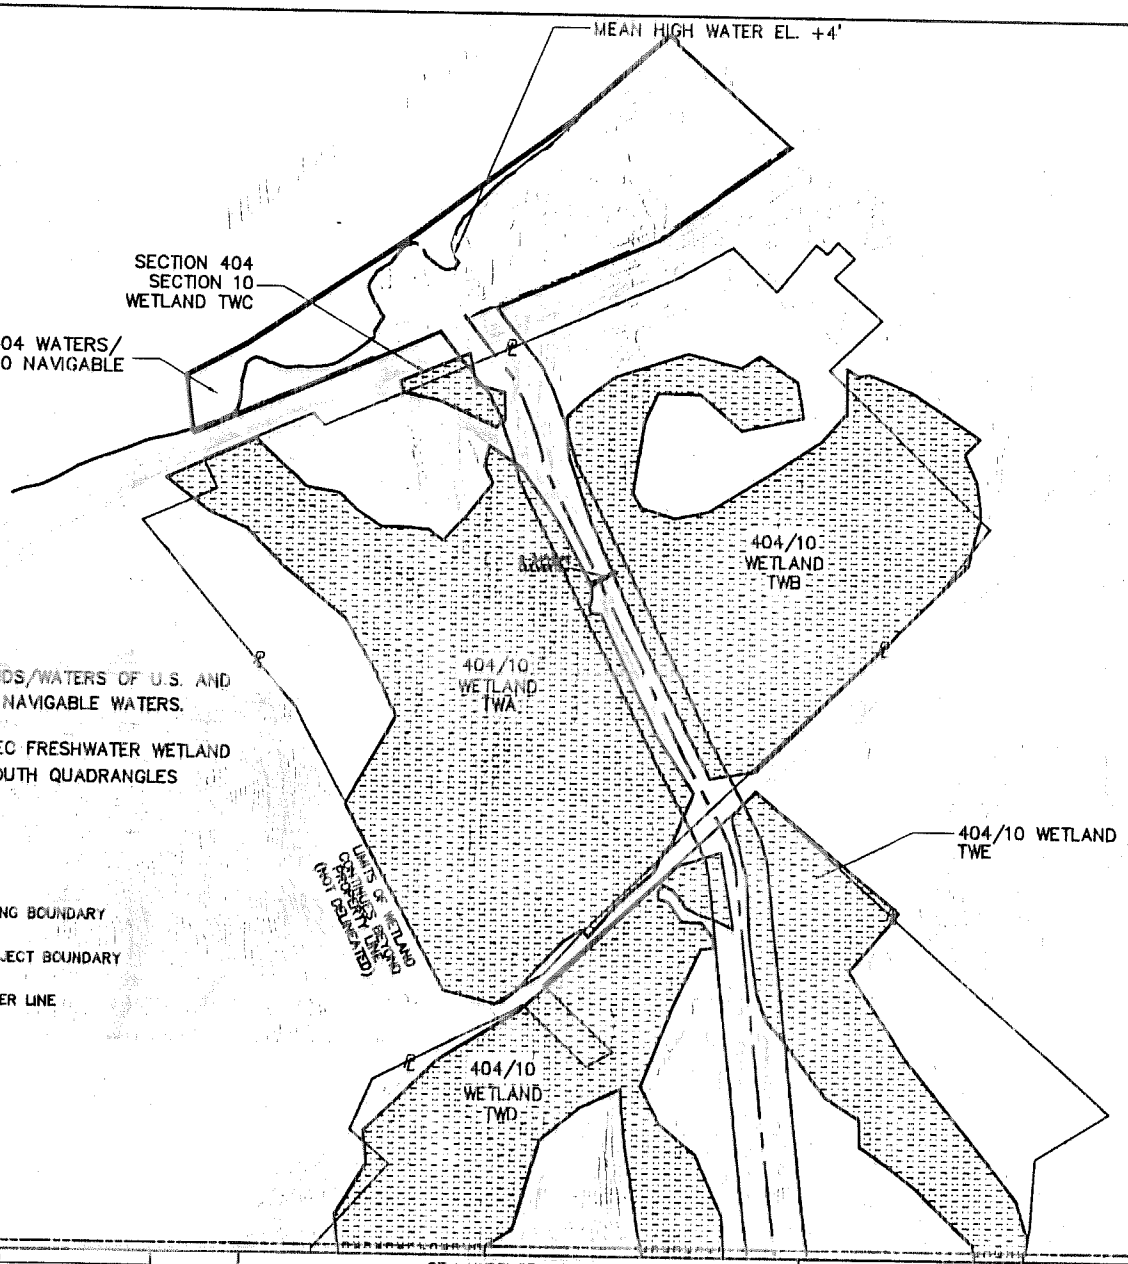

NOTE:

1. CLEAN WATER ACT SECTION 404 WETLANDS/WATERS OF U.S. AND RIVERS AND HARBORS ACT SECTION 10 NAVIGABLE WATERS.
2. SOURCE FOR HS-100 AND HS-3: NYSDEC FRESHWATER WETLAND MAPS: HUDSON NORTH AND HUDSON SOUTH QUADRANGLES DATED 1985.

LEGEND:

2001-2008 MINING BOUNDARY

GREENPORT PROJECT BOUNDARY

CONVEYOR CENTER LINE

MATCHLINE SEE SHEET 2

ST LAWRENCE CEMENT

ST LAWRENCE CEMENT
TOWN OF GREENPORT, CITY OF HUDSON, COLUMBIA CO., N.Y.
GREENPORT PROJECT

AREAS SUBJECT TO
CORPS OF ENGINEERS JURISDICTION

ST. LAWRENCE CEMENT CO., L.L.C.
DATE JANUARY 19, 2001
SHEET 1 OF 8
DWG. NO. 60121-200A-9

Permit Application No. 2000-00943-YN St. Lawrence Cement Company, LLC

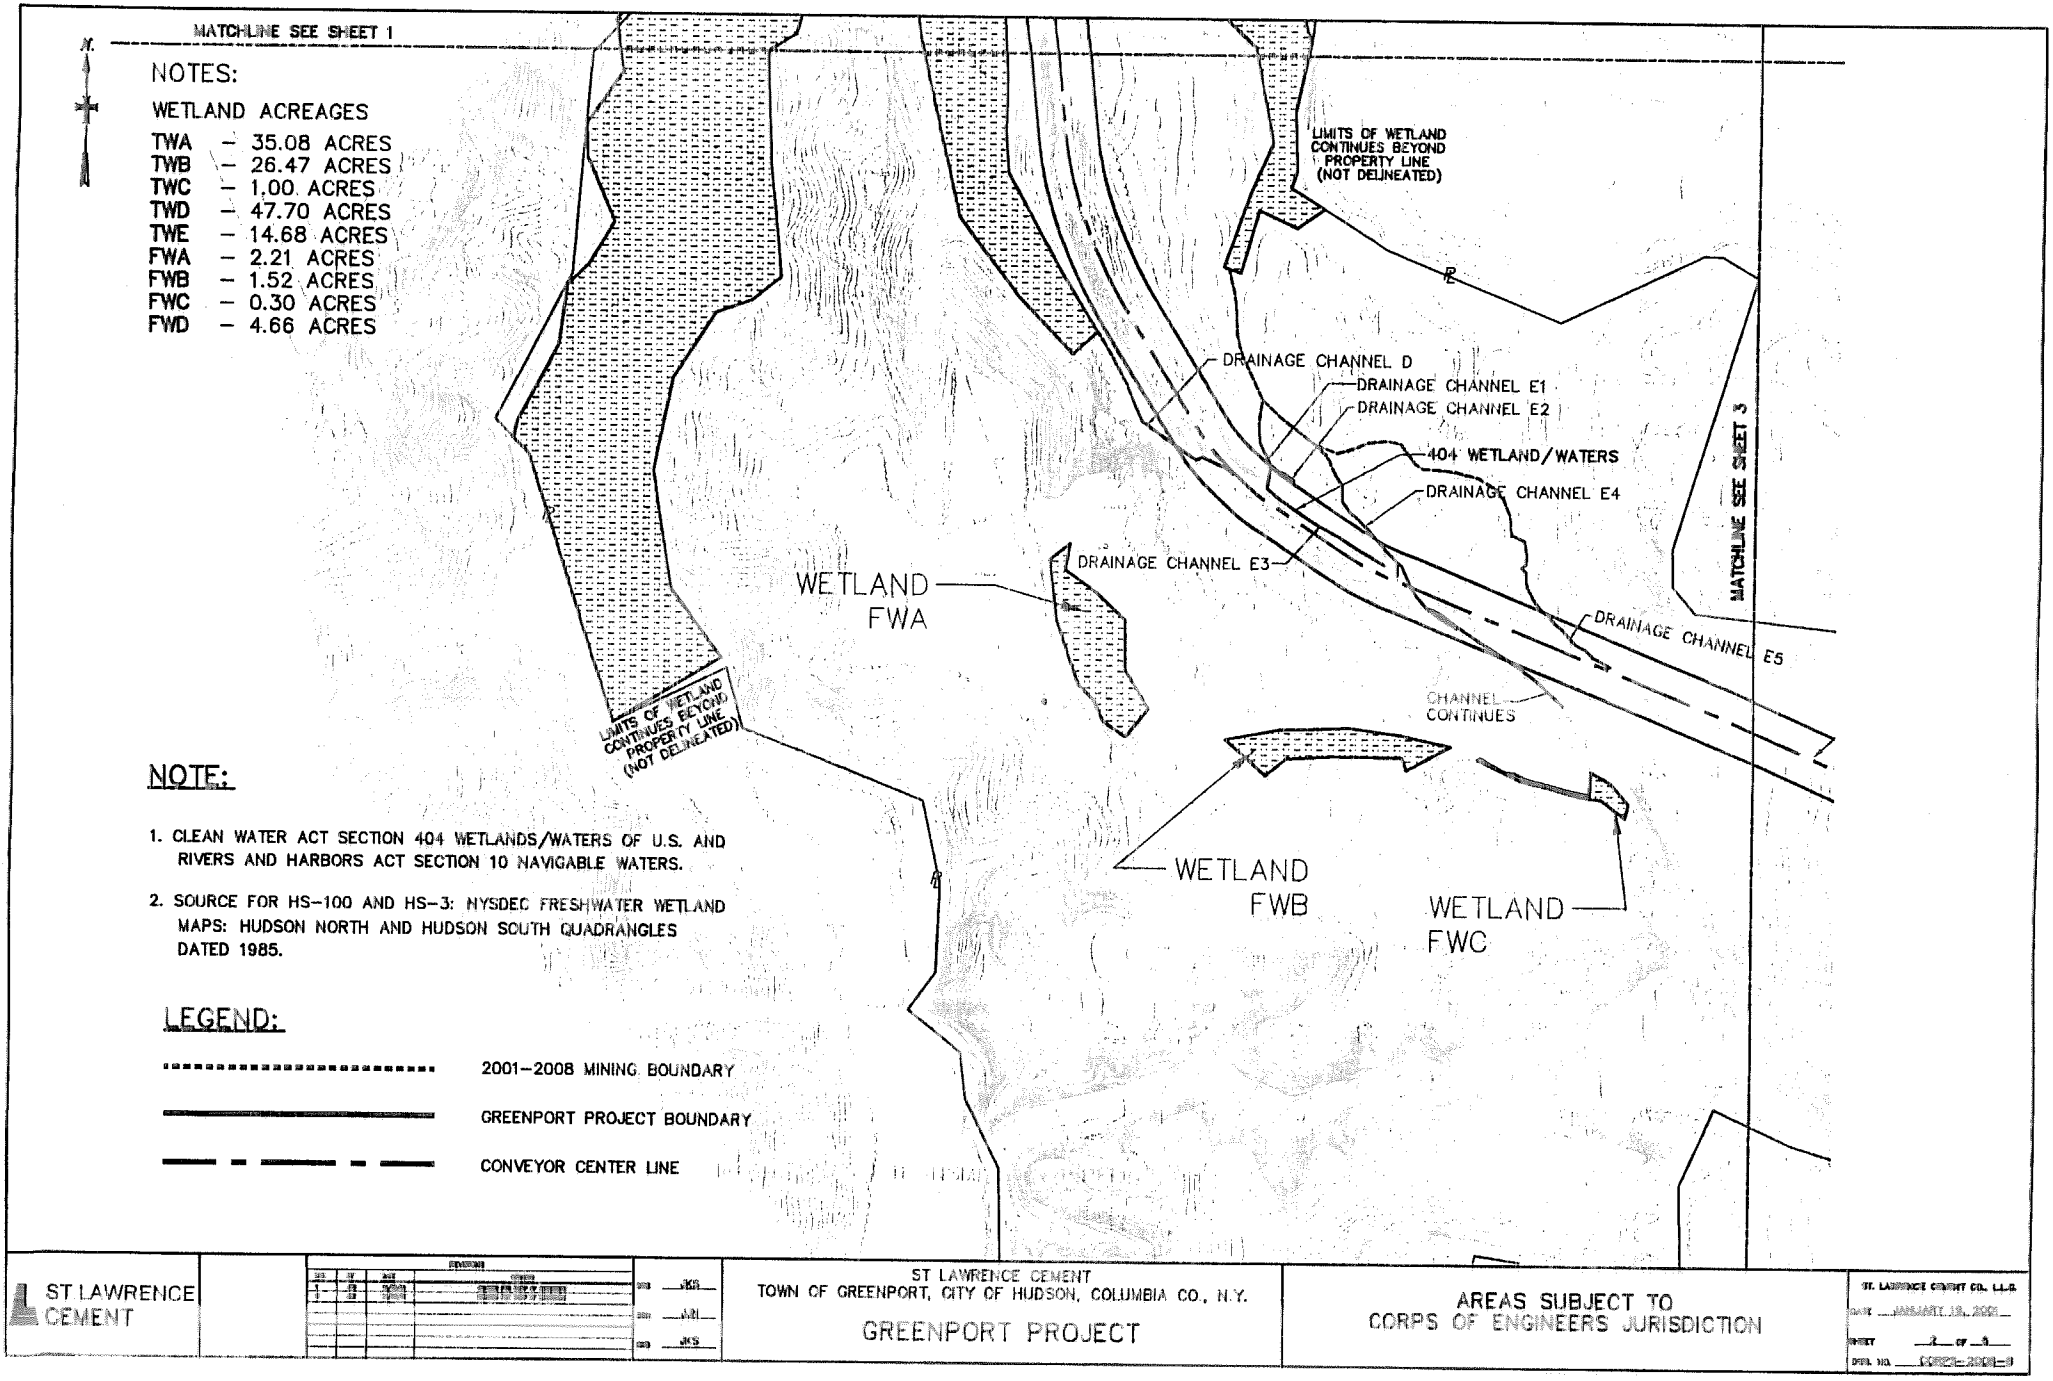
MATCHLINE SEE SHEET 1
N.
NOTES:
WETLAND ACREAGES
TWA – 35.08 ACRES
TWB – 26.47 ACRES
TWC – 1.00 ACRES
TWD – 47.70 ACRES
TWE – 14.68 ACRES
FWA – 2.21 ACRES
FWB – 1.52 ACRES
FWC – 0.30 ACRES
FWD – 4.66 ACRES
LIMITS OF WETLAND CONTINUES BEYOND PROPERTY LINE (NOT DELINEATED)
DRAINAGE CHANNEL D
DRAINAGE CHANNEL E1
DRAINAGE CHANNEL E2
404 WETLAND/WATERS
DRAINAGE CHANNEL E4
MATCHLINE SEE SHEET 3
DRAINAGE CHANNEL E3
WETLAND FWA
DRAINAGE CHANNEL E5
CHANNEL CONTINUES
LIMITS OF WETLAND CONTINUES BEYOND PROPERTY LINE (NOT DELINEATED)
NOTE:
1. CLEAN WATER ACT SECTION 404 WETLANDS/WATERS OF U.S. AND RIVERS AND HARBORS ACT SECTION 10 NAVIGABLE WATERS.
2. SOURCE FOR HS-100 AND HS-3: NYSDEC FRESHWATER WETLAND MAPS: HUDSON NORTH AND HUDSON SOUTH QUADRANGLES DATED 1985.
WETLAND FWB
WETLAND FWC
LEGEND:
2001-2008 MINING BOUNDARY
GREENPORT PROJECT BOUNDARY
CONVEYOR CENTER LINE
ST LAWRENCE CEMENT
ST LAWRENCE CEMENT
TOWN OF GREENPORT, CITY OF HUDSON, COLUMBIA CO., N.Y.
GREENPORT PROJECT
AREAS SUBJECT TO CORPS OF ENGINEERS JURISDICTION
ST. LAWRENCE CEMENT CO., LLC
DATE JANUARY 19, 2001
SHEET 5 OF 9
DRWG NO. CORPS-2000-9

NOTES:

WETLAND ACREAGES

TWA	– 35.08 ACRES
TWB	– 26.47 ACRES
TWC	– 1.00 ACRES
TWD	– 47.70 ACRES
TWE	– 14.68 ACRES
FWA	– 2.21 ACRES
FWB	– 1.52 ACRES
FWC	– 0.30 ACRES
FWD	– 4.66 ACRES
DA–1	– 0.59 ACRES
DA–2	– 0.36 ACRES

NOTE:

1. CLEAN WATER ACT SECTION 404 WETLANDS/WATERS OF U.S. AND RIVERS AND HARBORS ACT SECTION 10 NAVIGABLE WATERS.
2. SOURCE FOR HS–100 AND HS–3: NYSDEC FRESHWATER WETLAND MAPS: HUDSON NORTH AND HUDSON SOUTH QUADRANGLES DATED 1985.

LEGEND:

- 2001–2008 MINING BOUNDARY
- GREENPORT PROJECT BOUNDARY
- CONVEYOR CENTER LINE
- MINE IMPOUNDMENT BOUNDARY

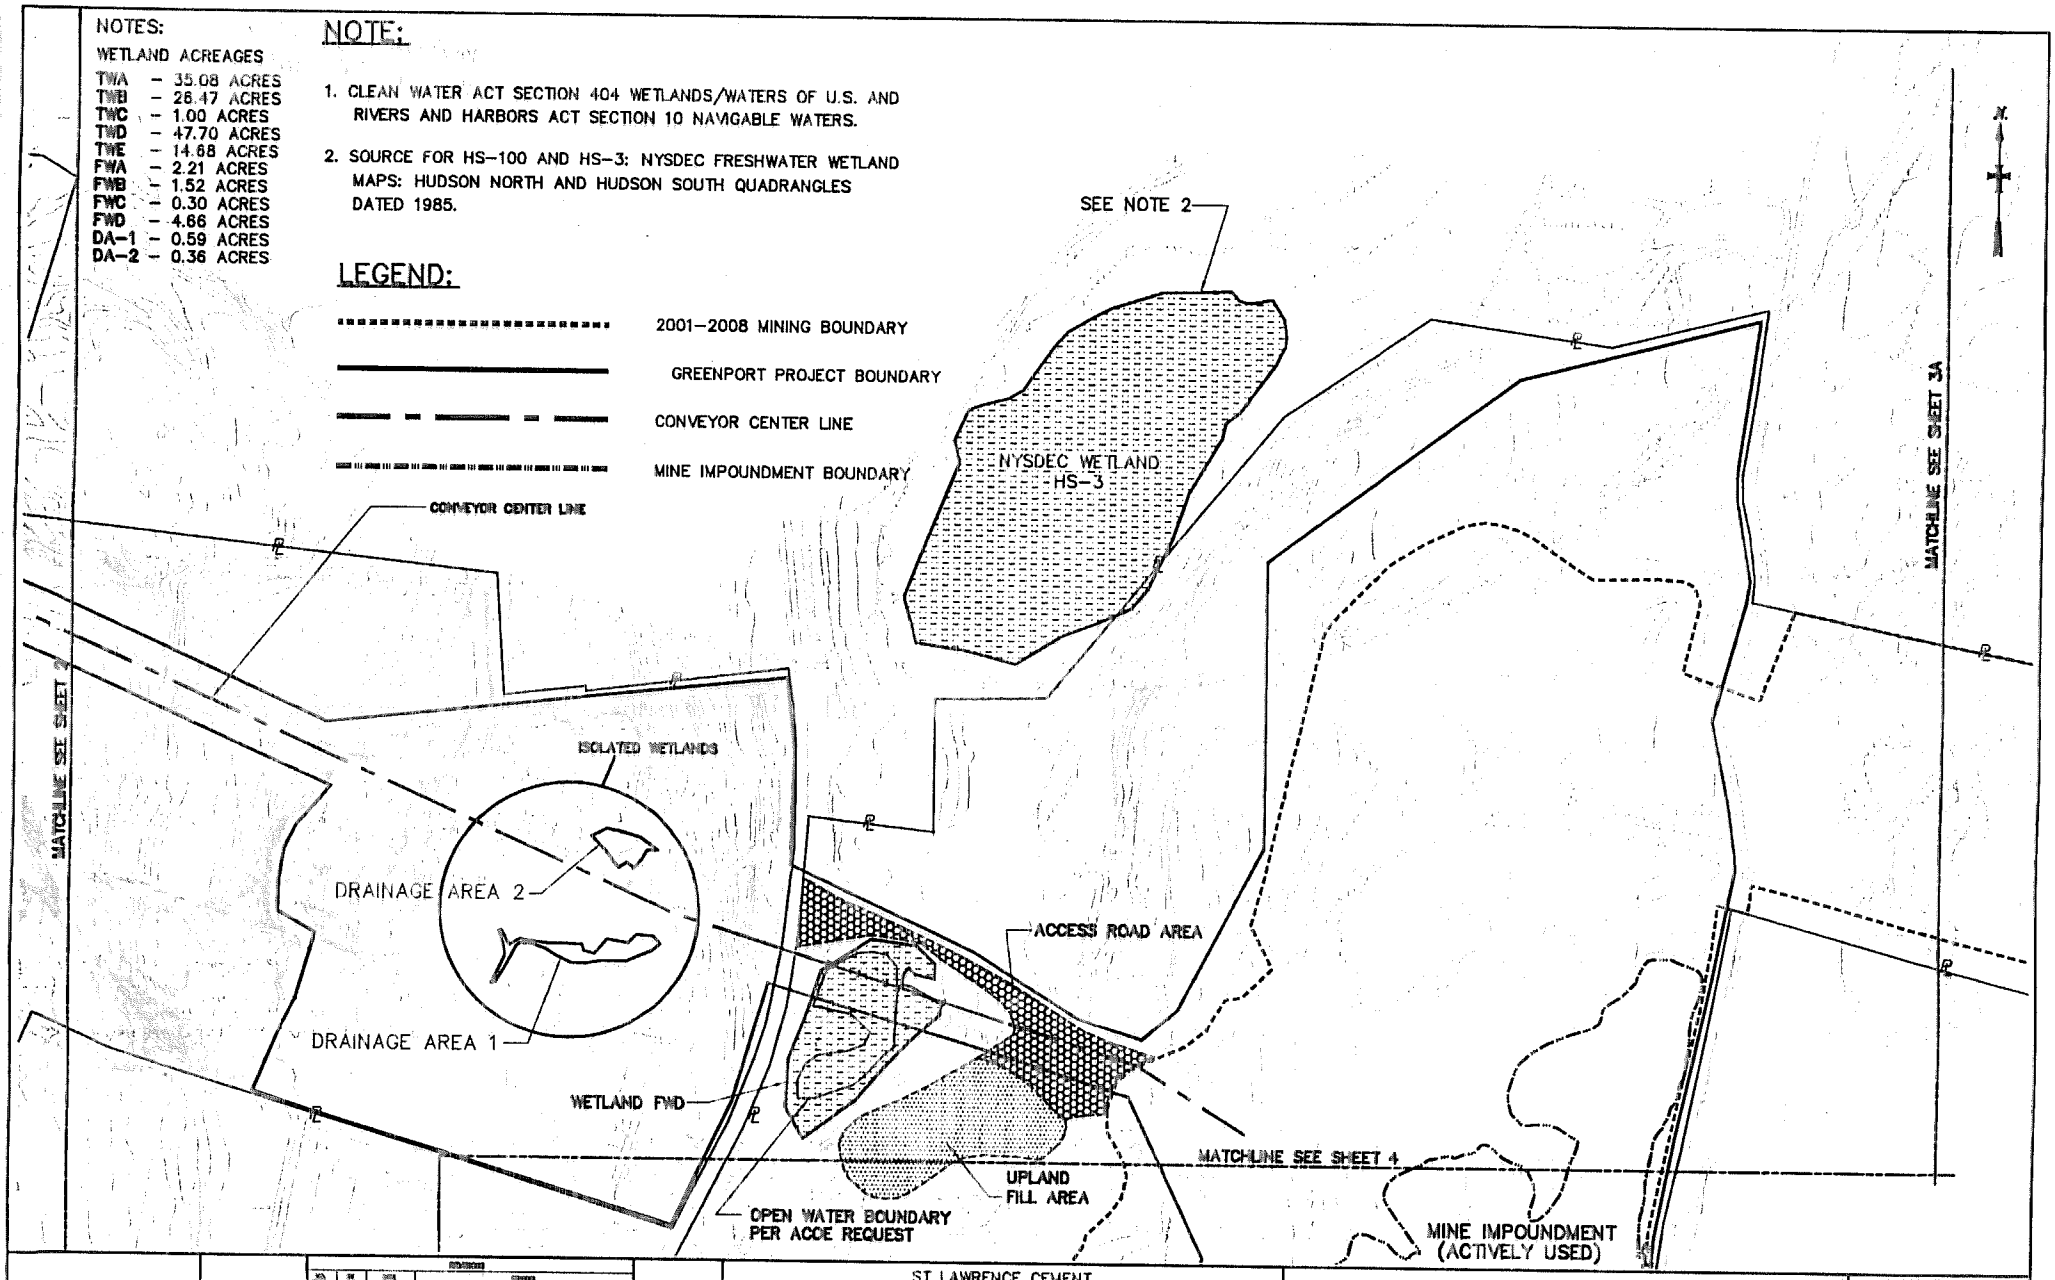

ST. LAWRENCE CEMENT

ST LAWRENCE CEMENT
TOWN OF GREENPORT, CITY OF HUDSON, COLUMBIA CO., N.Y.
GREENPORT PROJECT

AREAS SUBJECT TO CORPS OF ENGINEERS JURISDICTION

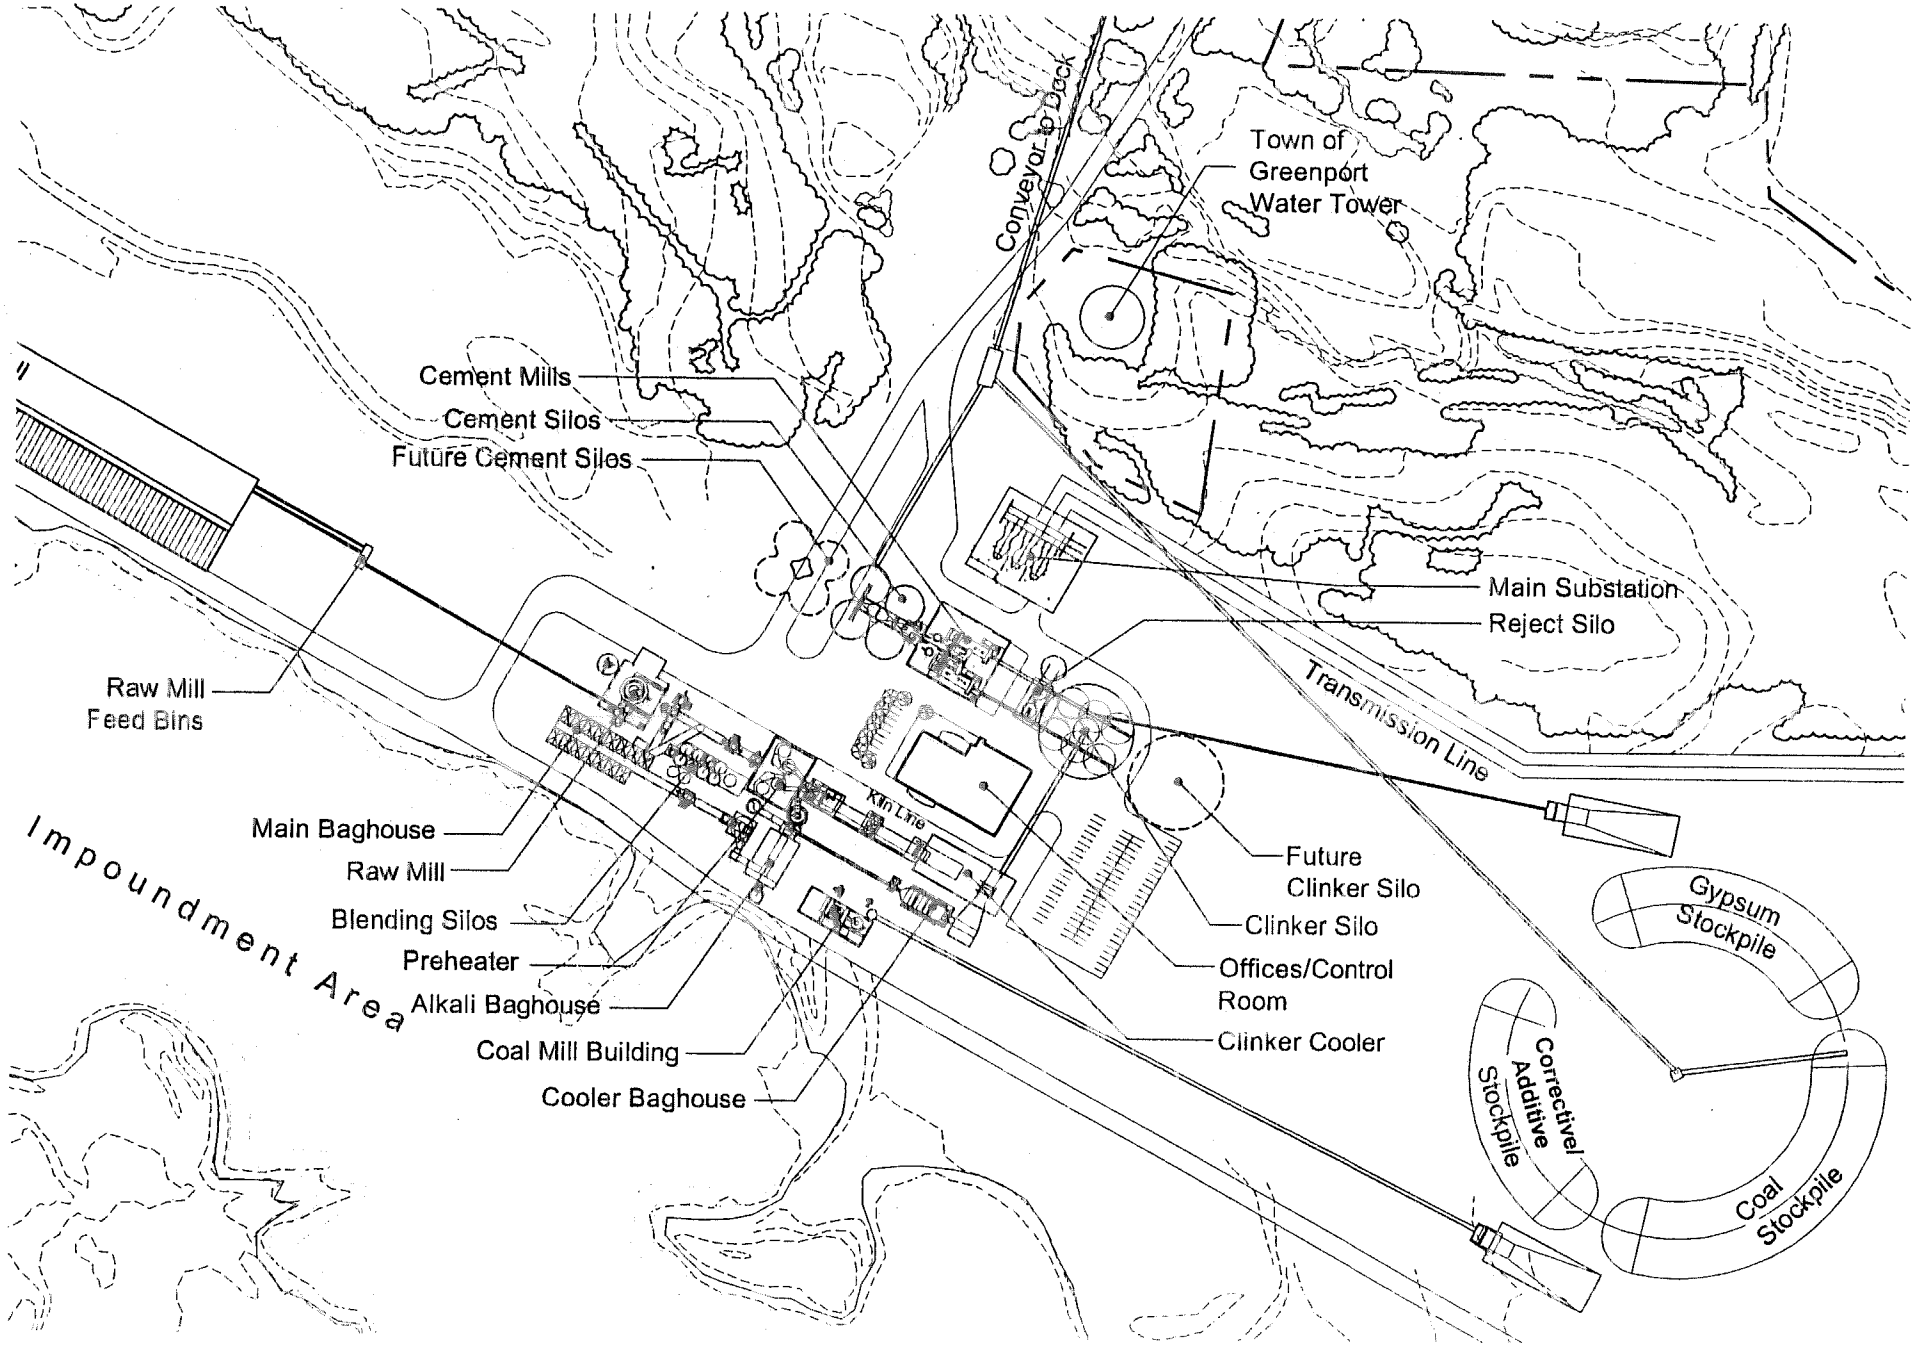

Permit Application No. 2000-00943-4N
St. Lawrence Cement Company, LLC

Manufacturing Plant Site Plan

ST. LAWRENCE CEMENT GREENPORT PROJECT

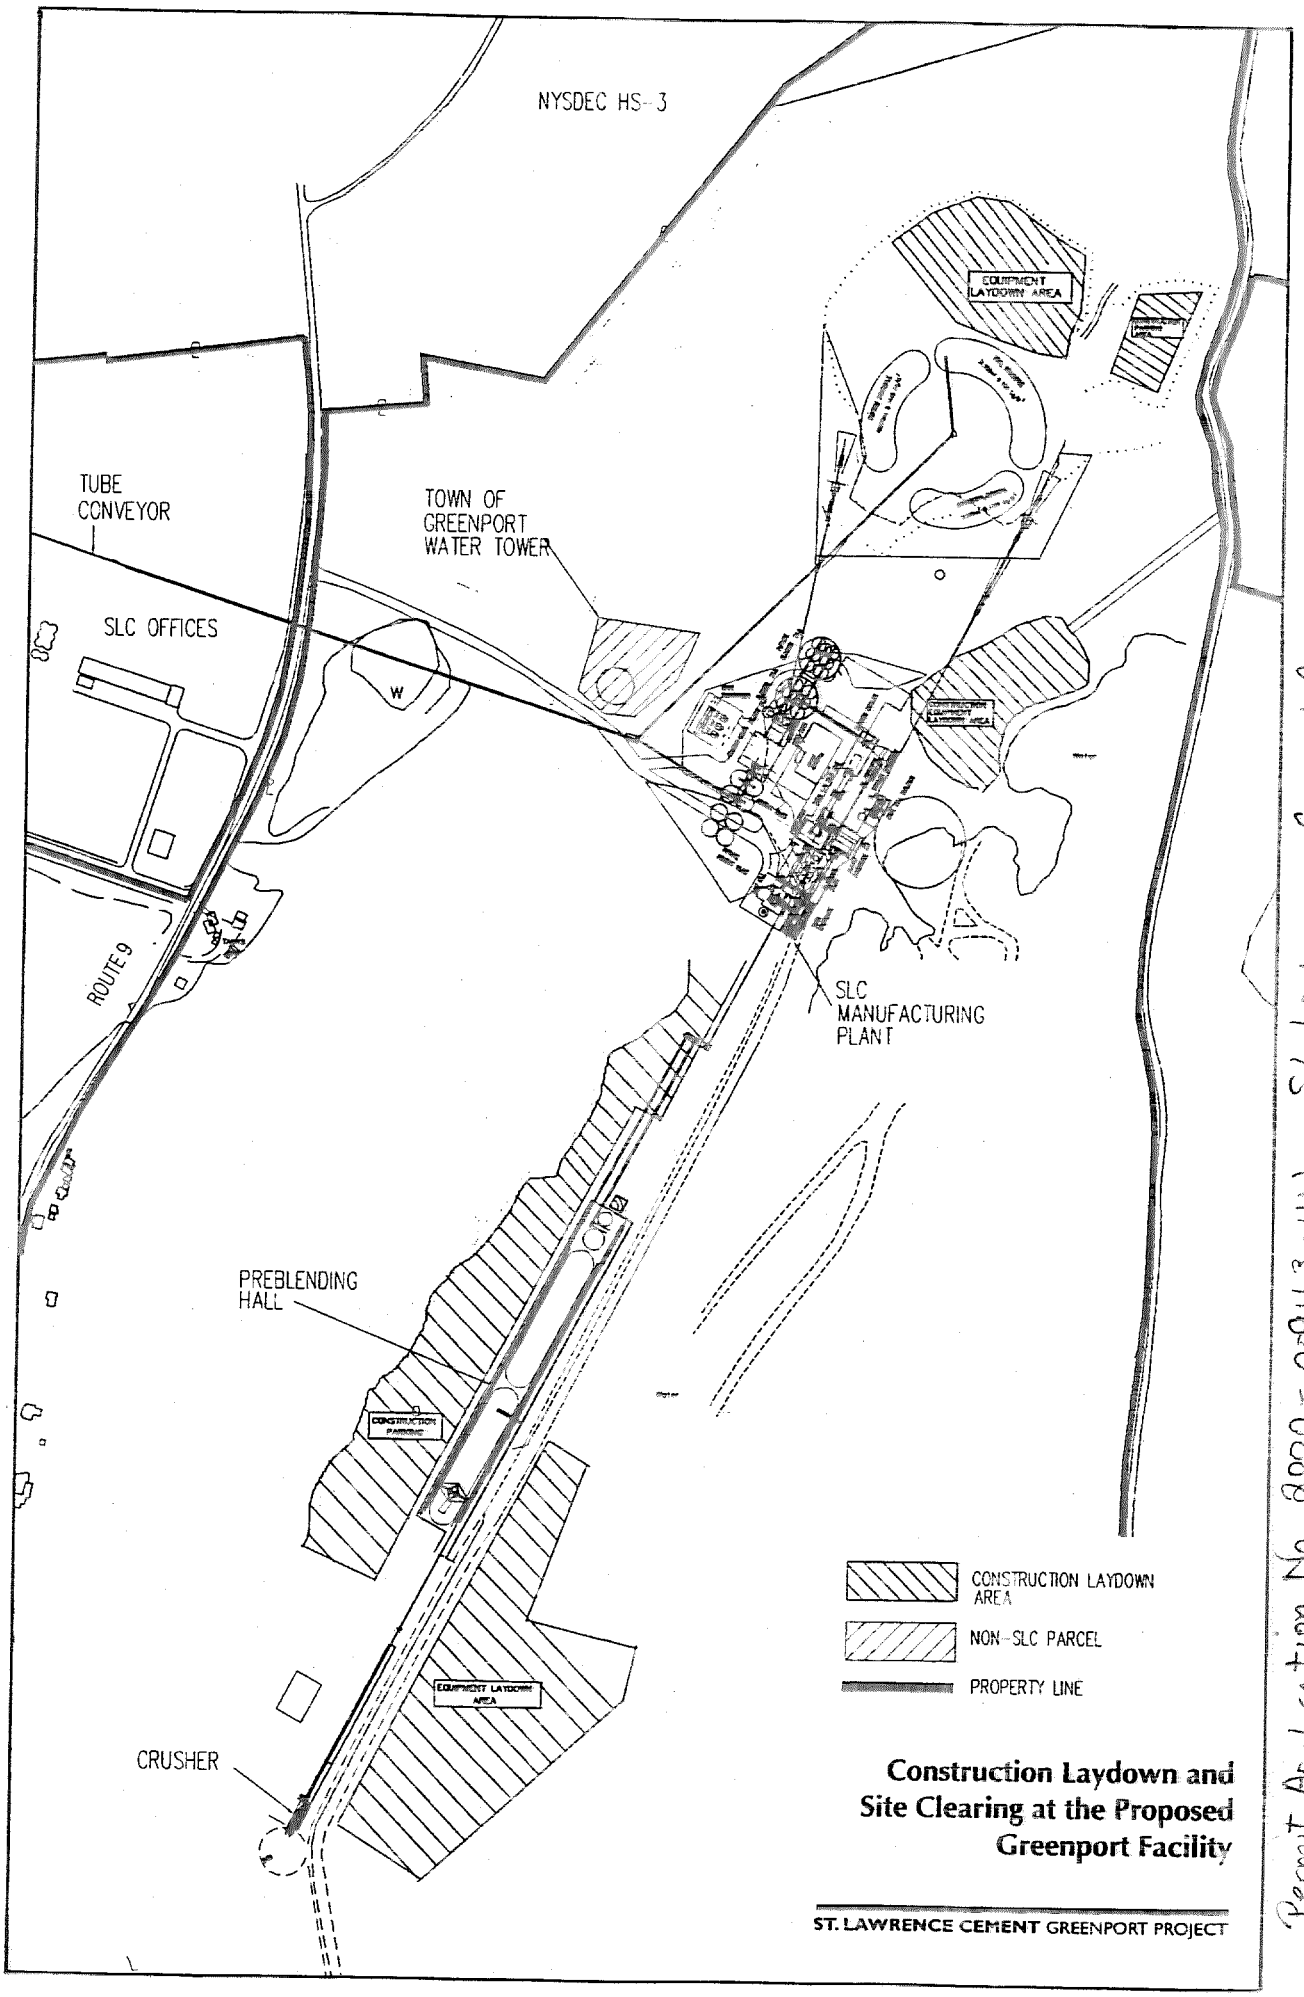

Permit Application No. 8000-00943-4N St. Lawrence Cement Company, LLC

Sheet 8 of 47

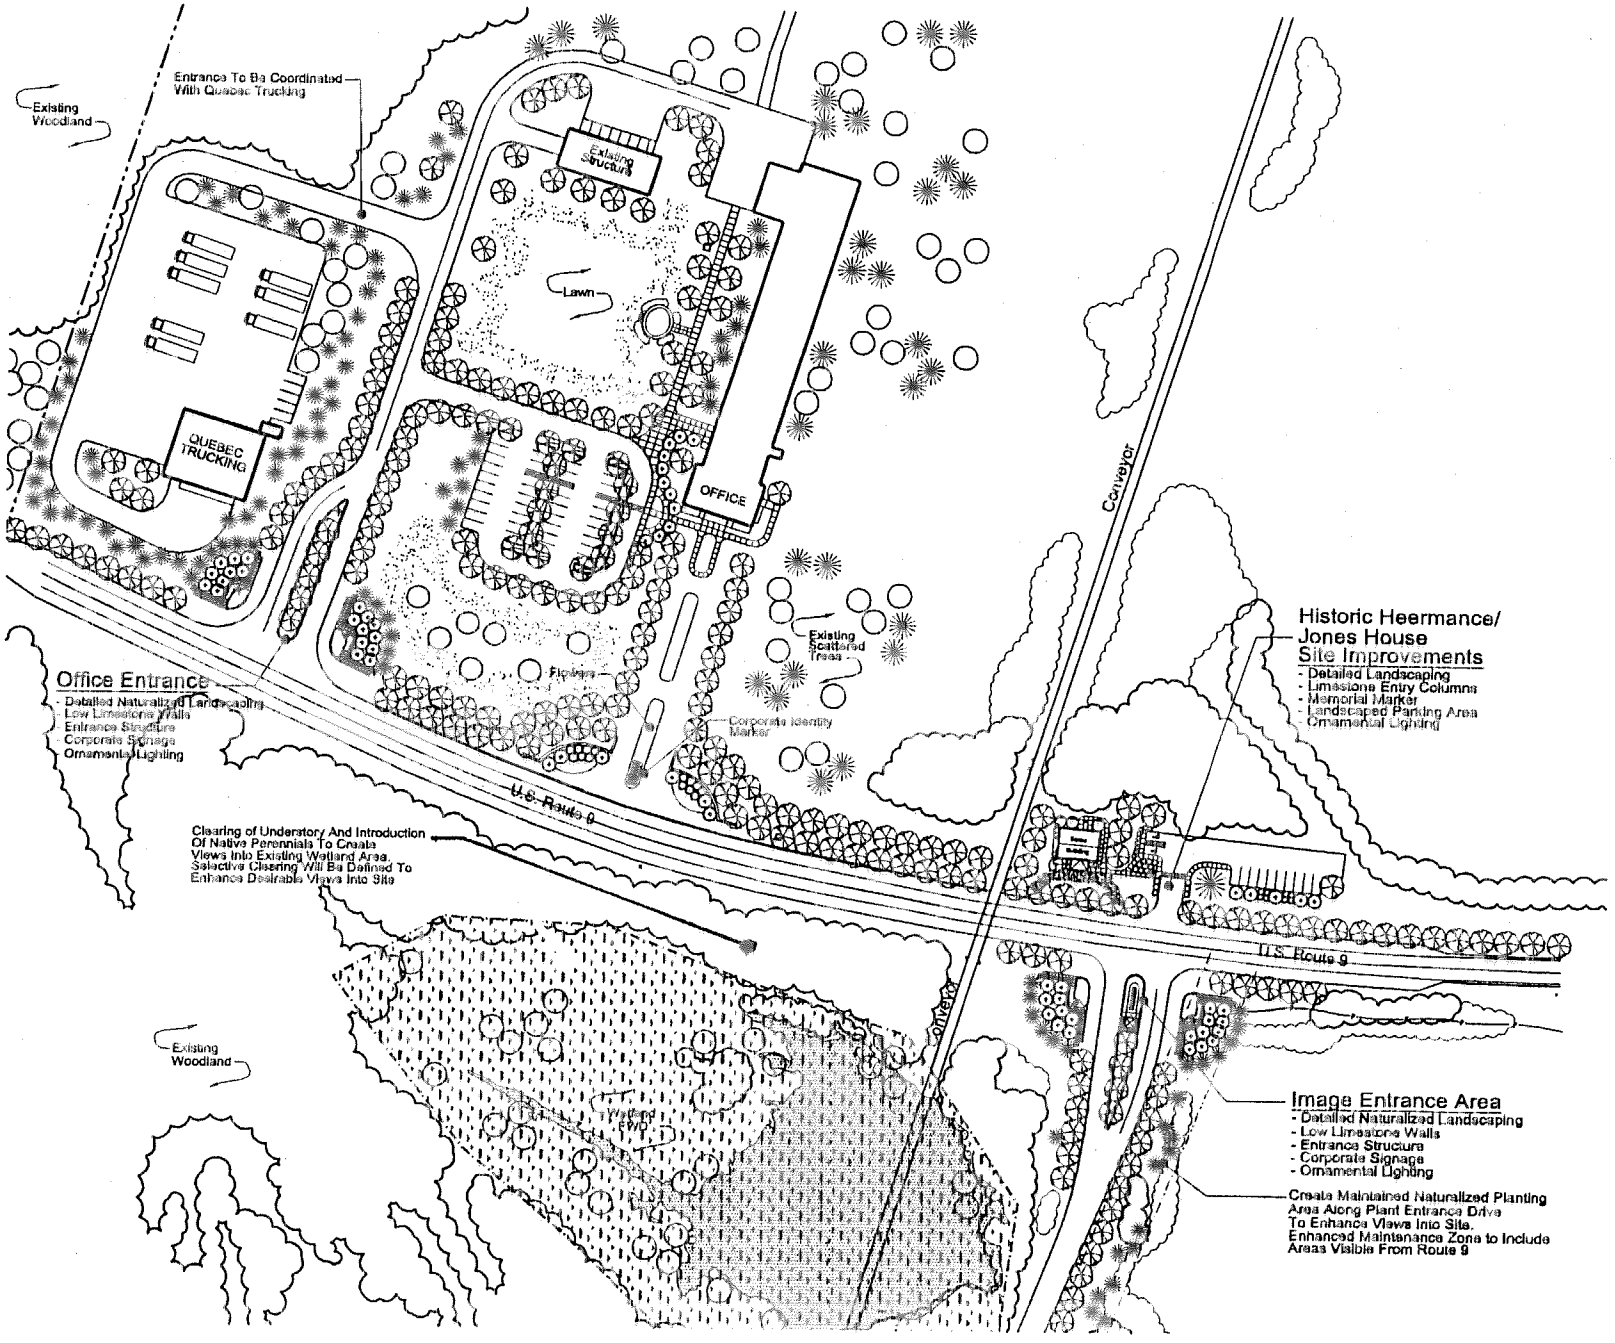

N

0 50 100 200 300 FEET
SCALE

Permit Application No. 2000-00943-4N
St. Lawrence Cement Company

Sheet 9 of 47

Overall Entrance Plan

ST. LAWRENCE CEMENT GREENPORT PROJECT

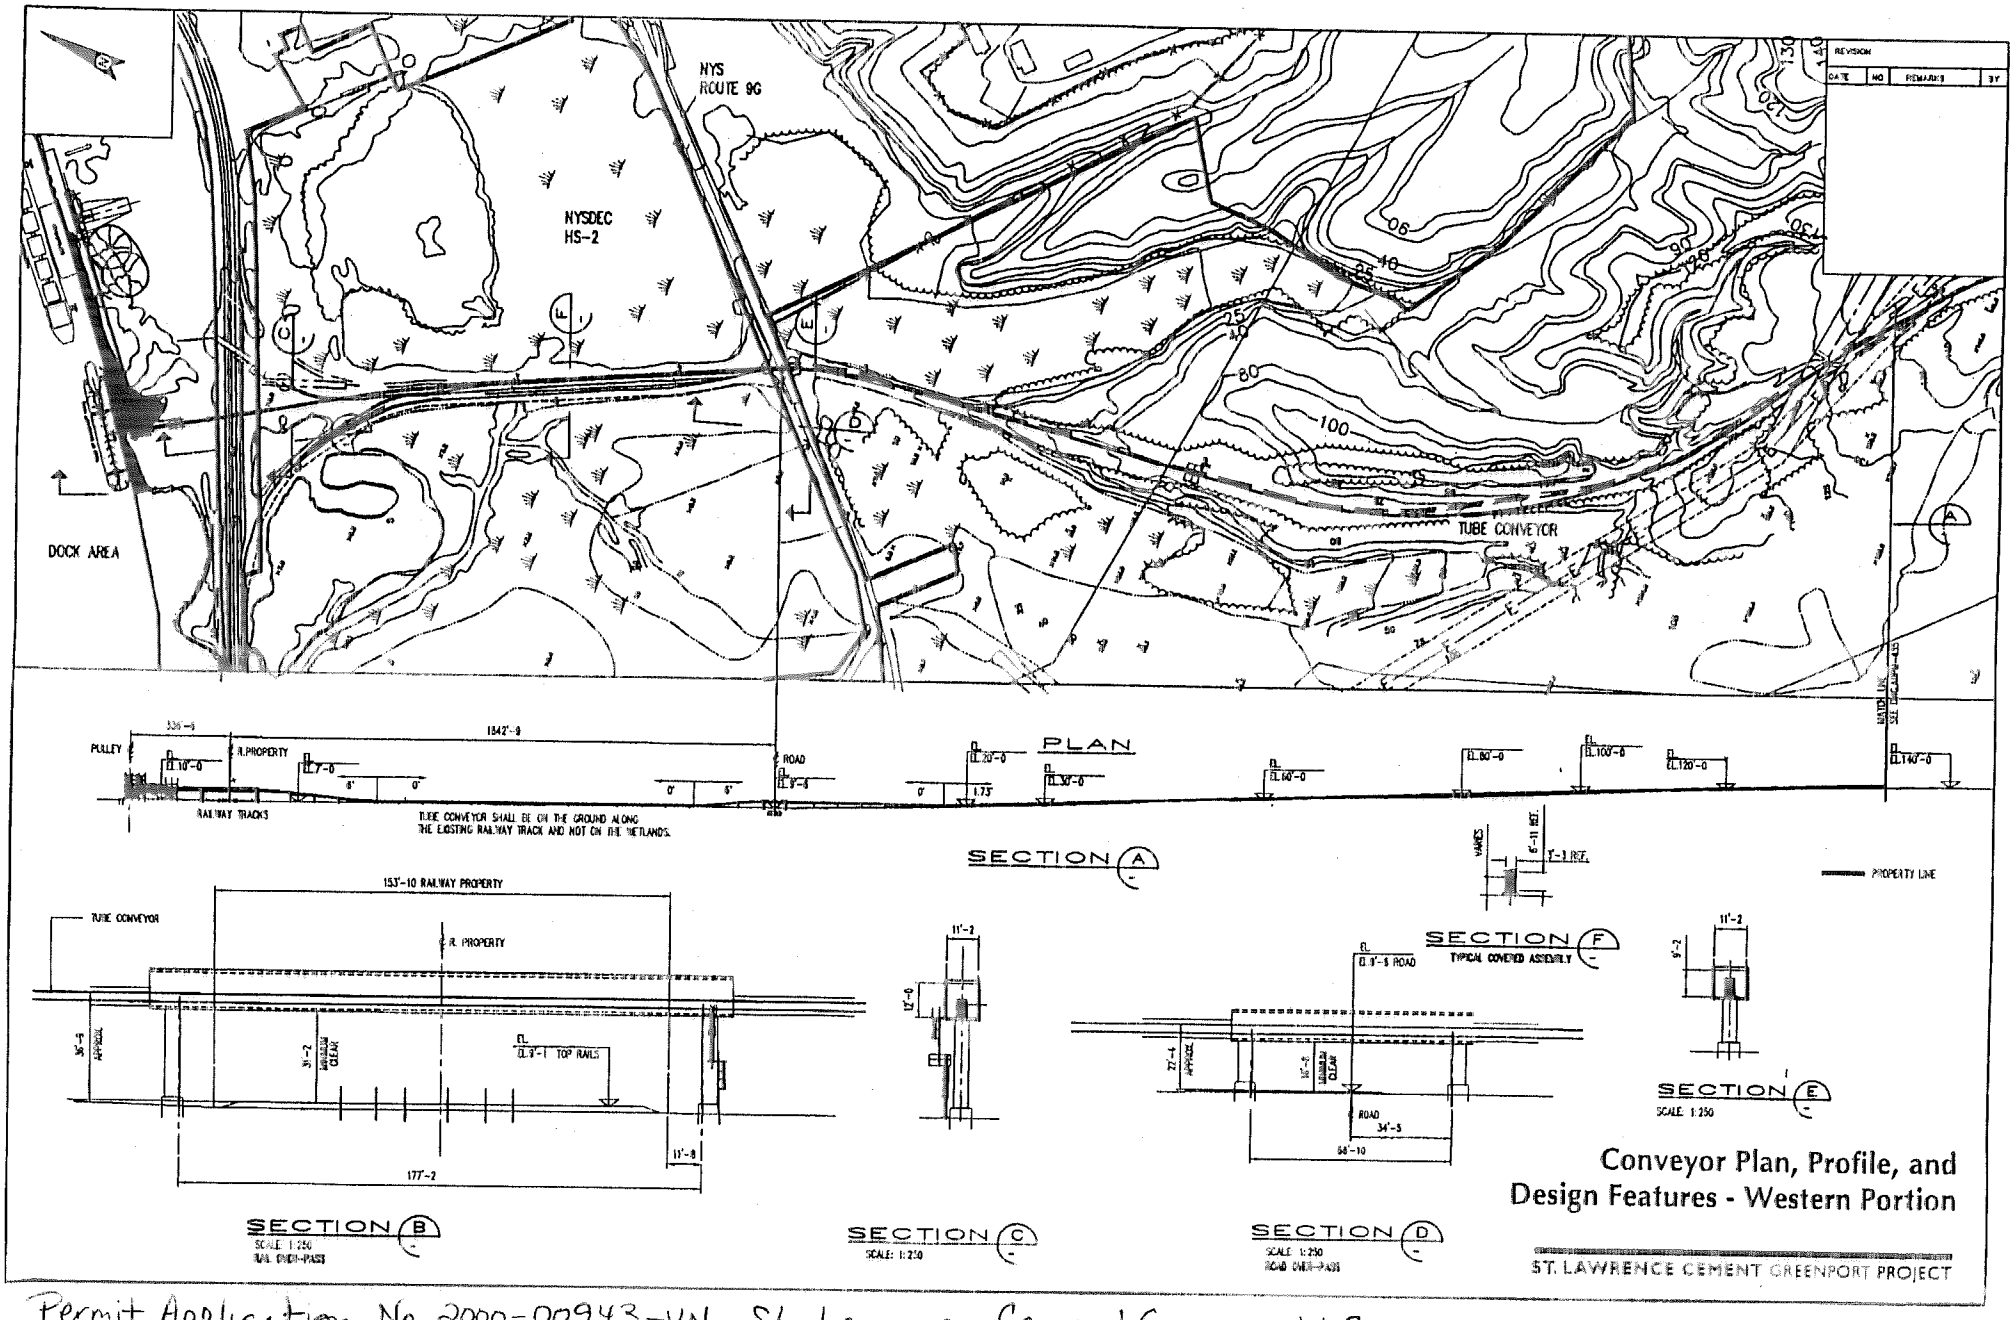

Conveyor Plan, Profile, and Design Features - Western Portion

ST. LAWRENCE CEMENT GREENPORT PROJECT

Permit Application No. 2000-00943-1/N St. Lawrence Cement Company, LLC

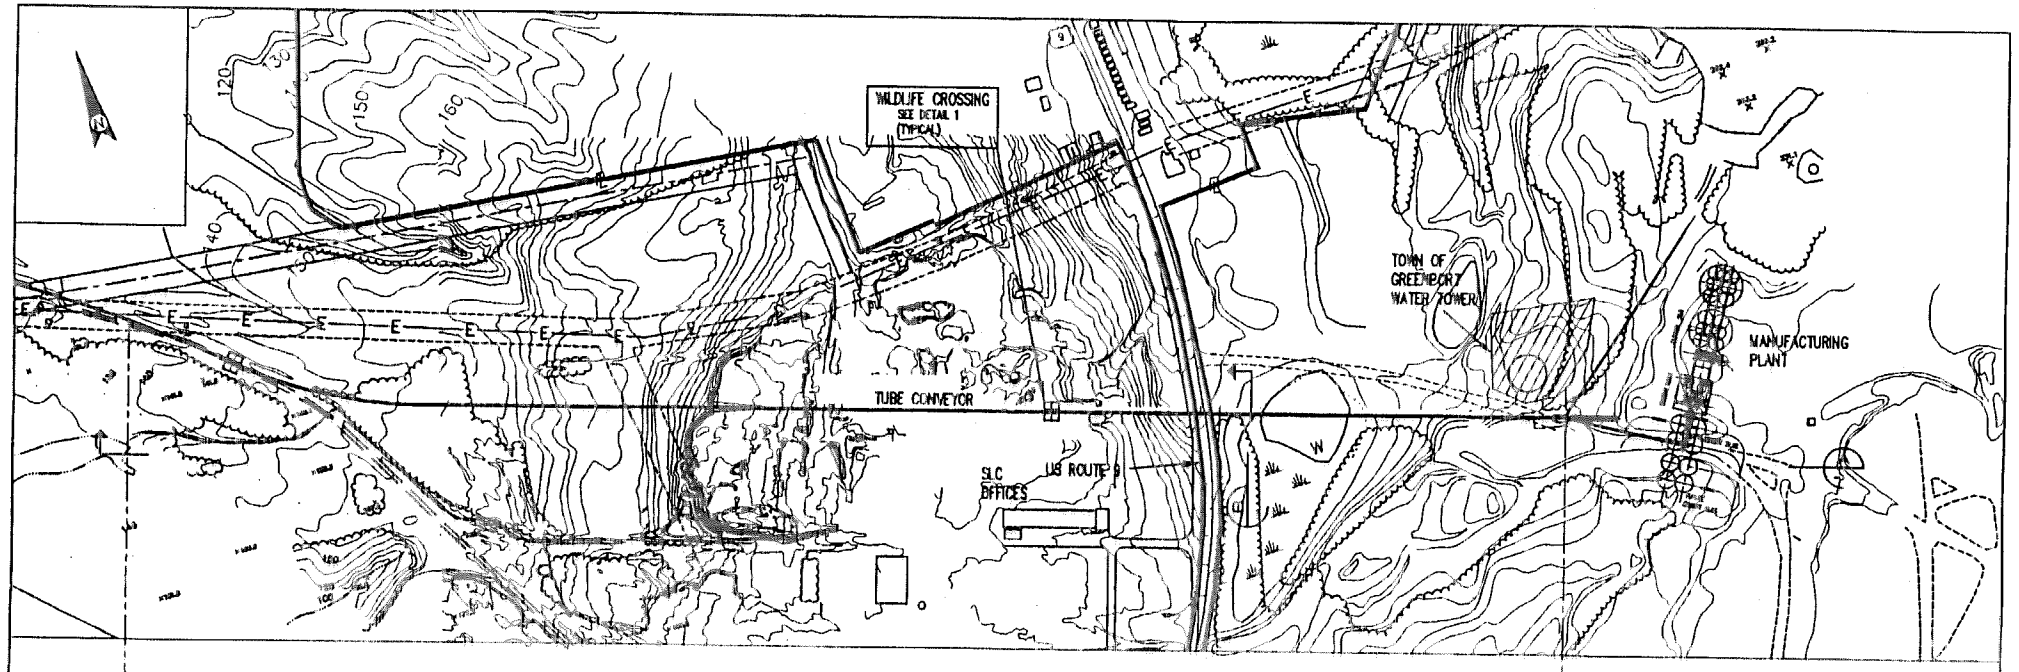

PLAN

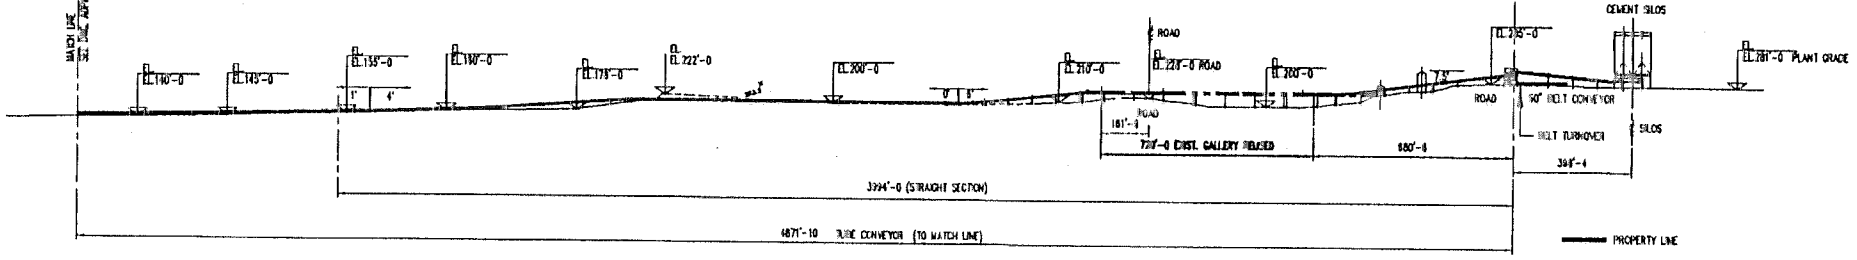

SECTION A

DETAIL 1

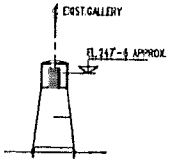

SECTION B

Conveyor Plan, Profile, and Design Features - Eastern Portion

ST. LAWRENCE CEMENT GREENPORT PROJECT

Permit Application No. 2000-00943-4N St. Lawrence Cement Company, LLC

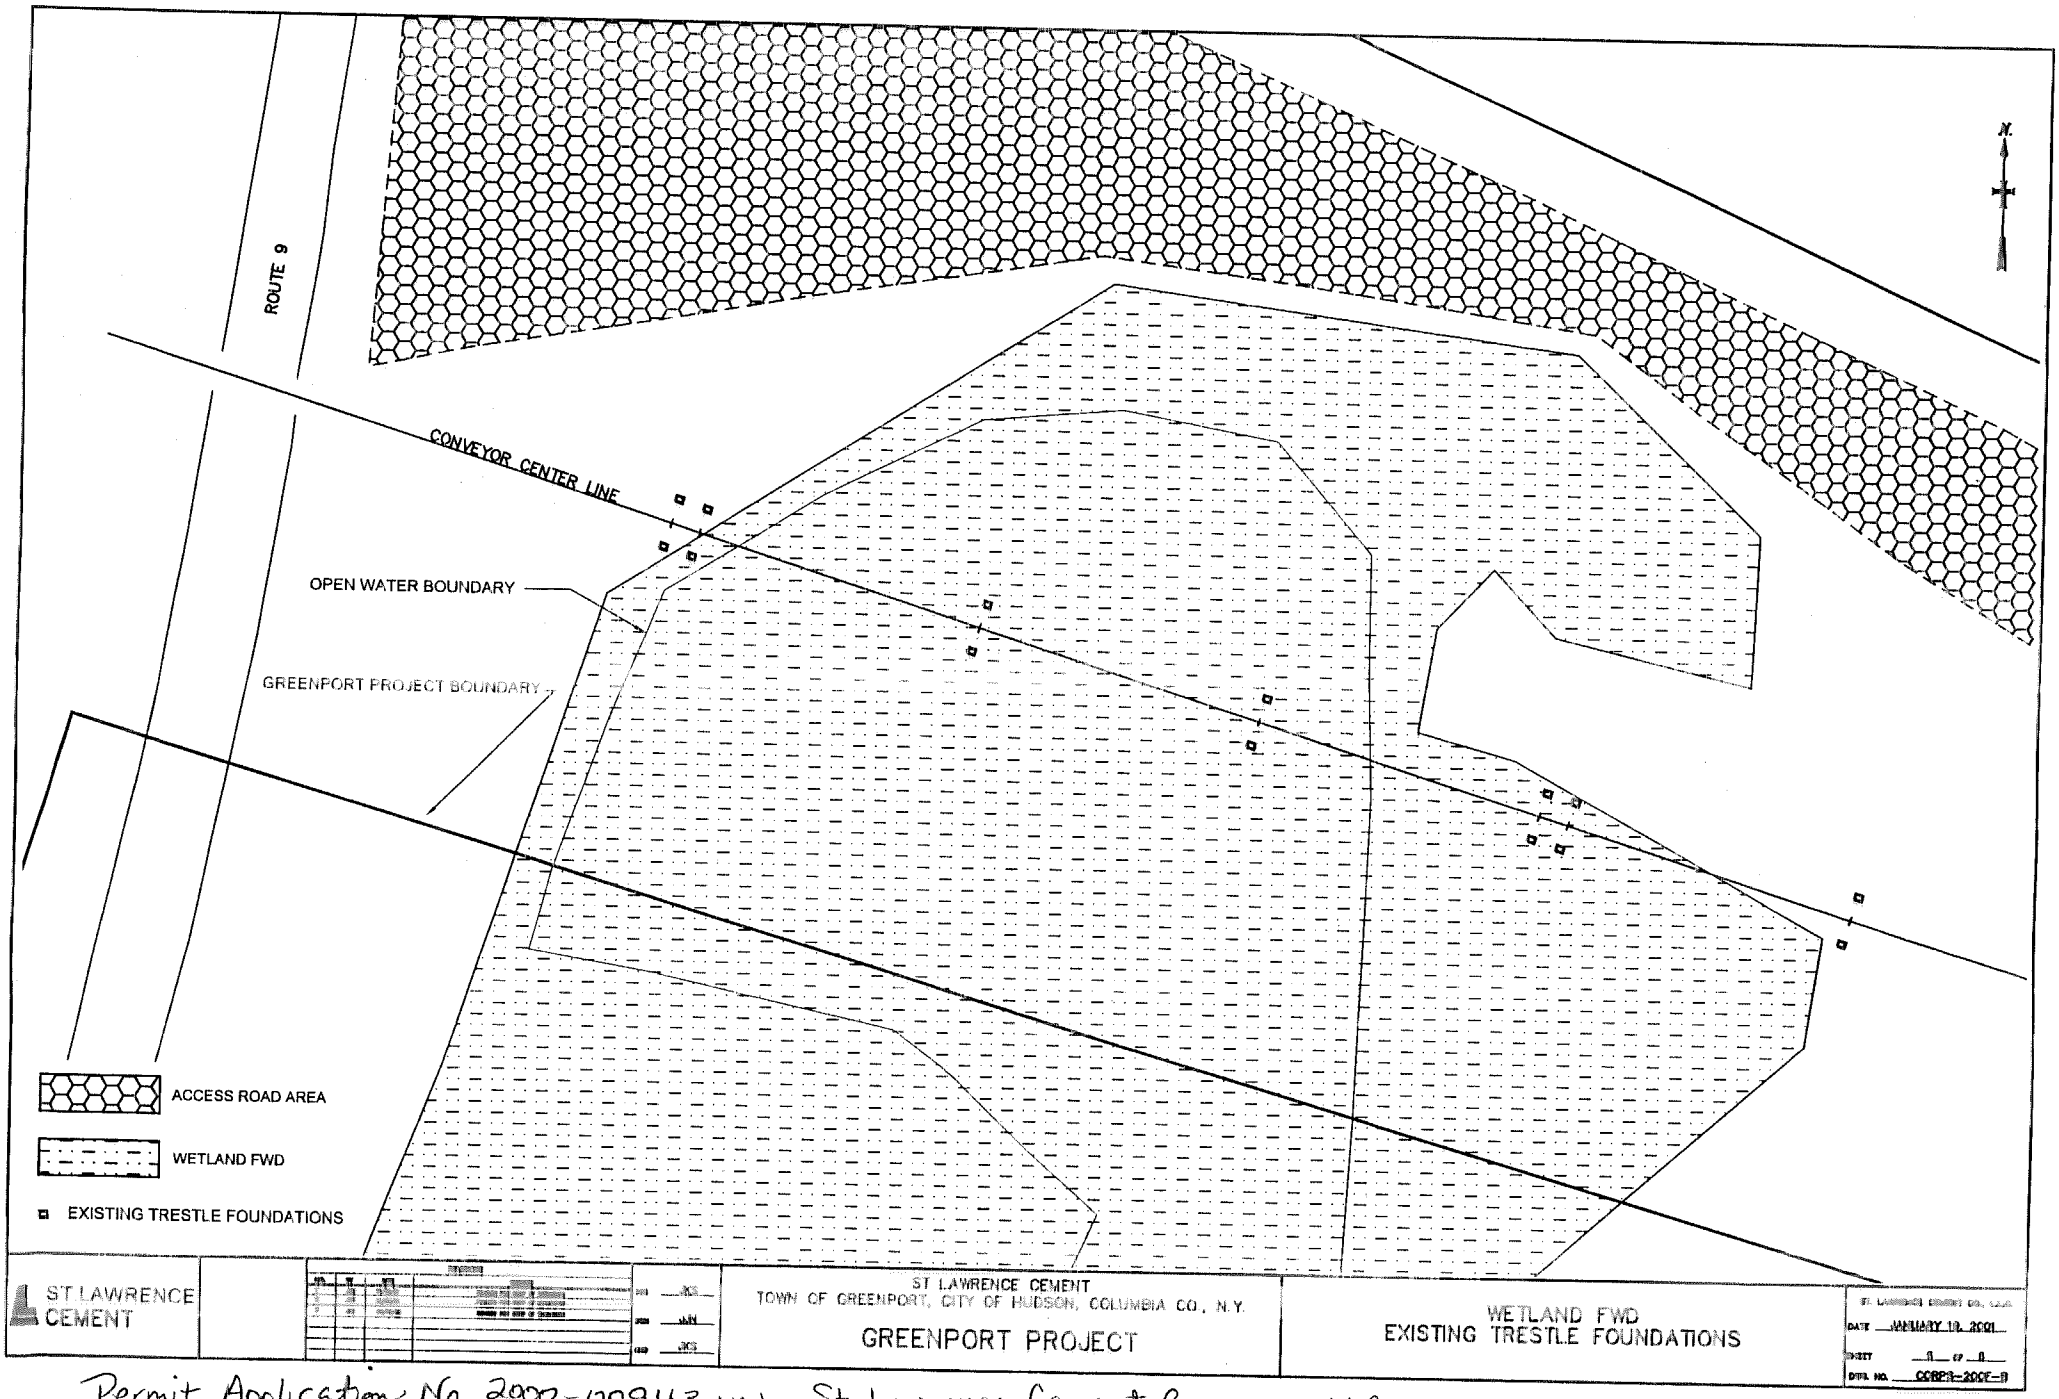

Permit Application No 2000-00943-4N St. Lawrence Cement Company, LLC

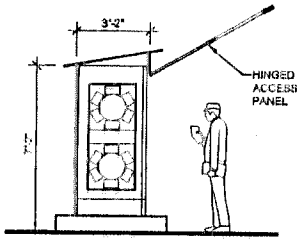

SECTION AT GRADE

Not to Scale

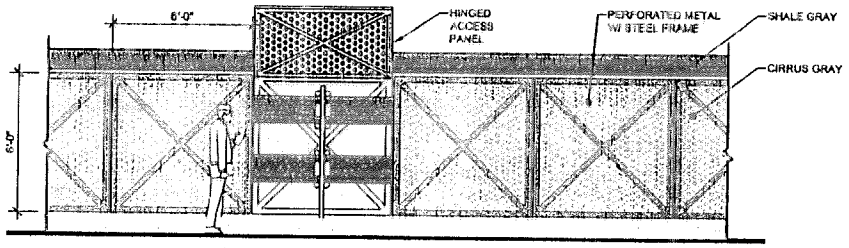

ELEVATION AT GRADE

Not to Scale

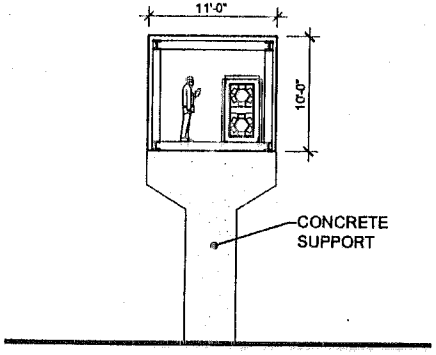

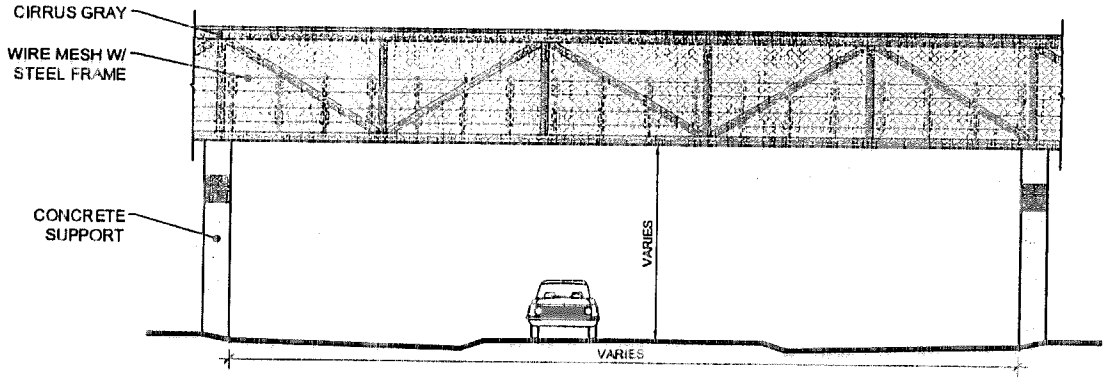

SECTION AT ROAD/RAIL CROSSINGS

Not to Scale

ELEVATION AT CROSSINGS

Not to Scale

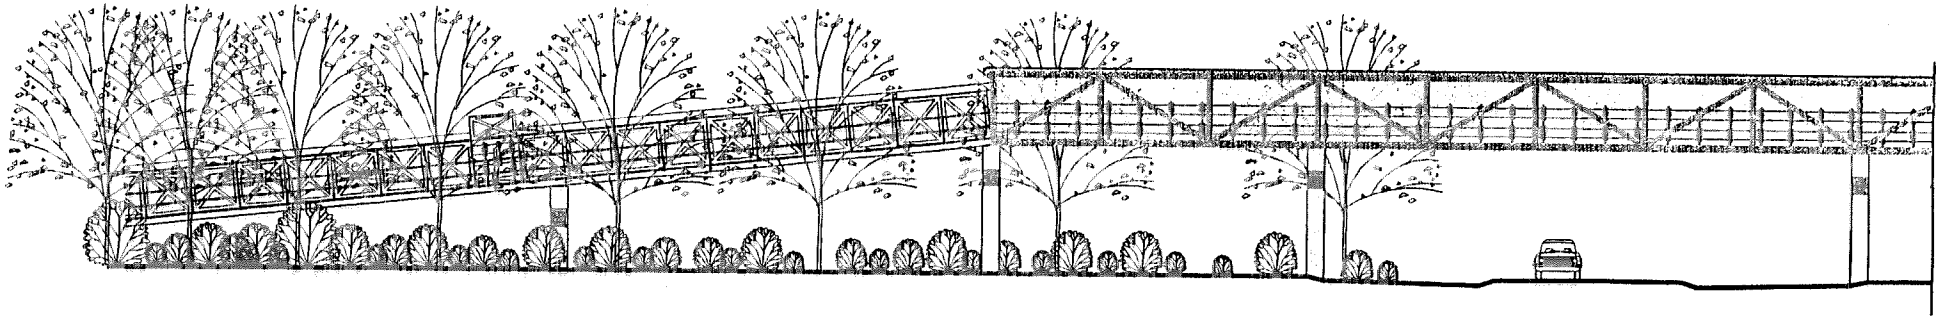

NYS ROUTE 9G ROAD CROSSING CONCEPT

Not to Scale

Permit Application No. 2000-00943-YN St. Lawrence Cement Company, LLC

Conveyor

ST. LAWRENCE CEMENT GREENPORT PROJECT

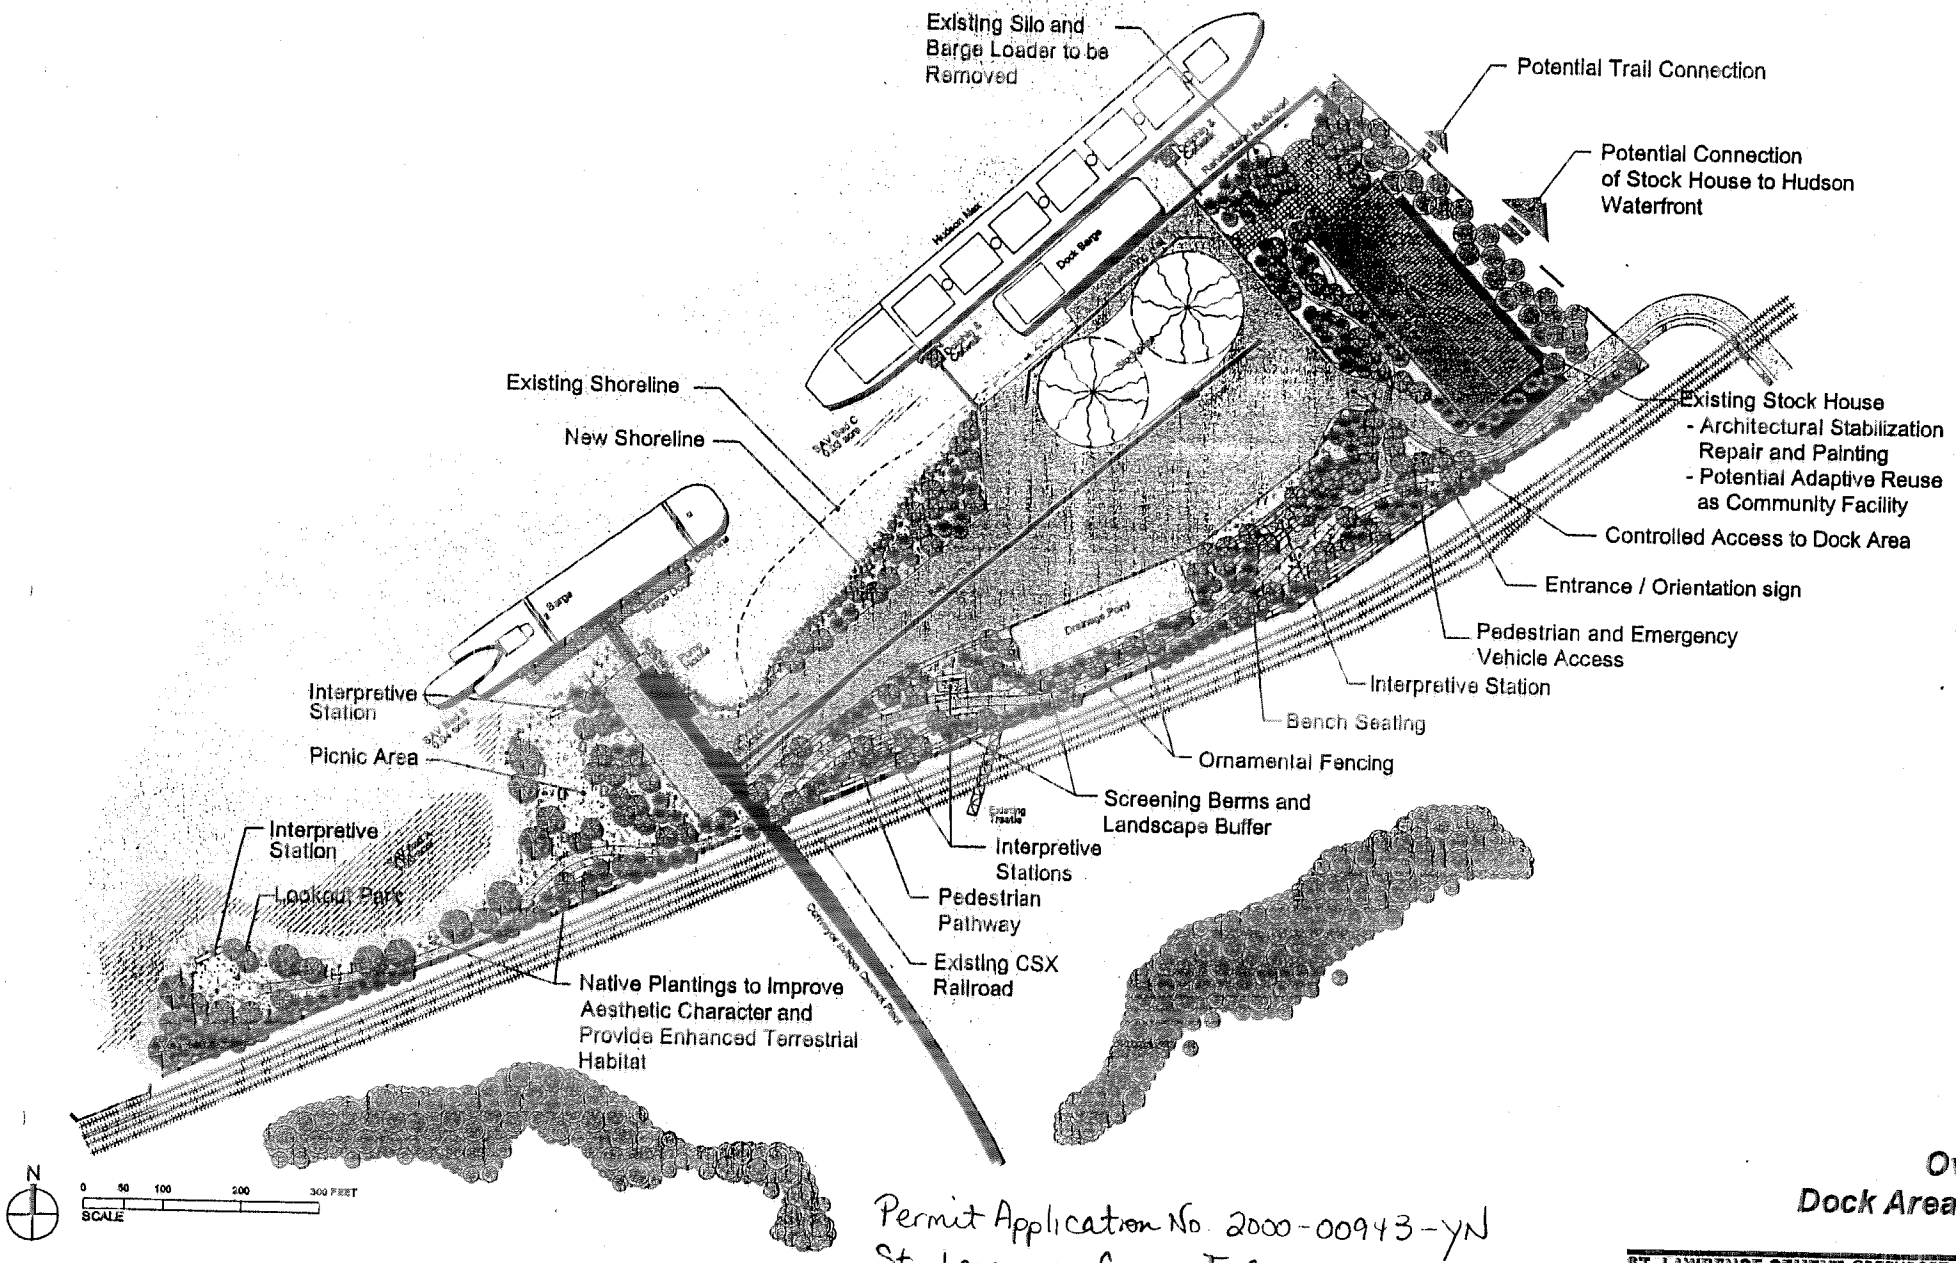

Permit Application No. 2000-00943-YN
St. Lawrence Cement Company, LLC

Sheet 14 of 47

Overall Dock Area Plan

ST. LAWRENCE CEMENT GREENPORT PROJECT

Artist's Rendering

New dock facilities will be designed in a style compatible with the rich architectural heritage of the Hudson Waterfront.

Permit Application No. 2000-00943-YN
St. Lawrence Cement Company, LLC
Sheet Sheet 15 of 47

Note: *Artist rendering does not illustrate proposed screening vegetation.*

Pump House and Conveyor Reverser Preliminary Design Concept

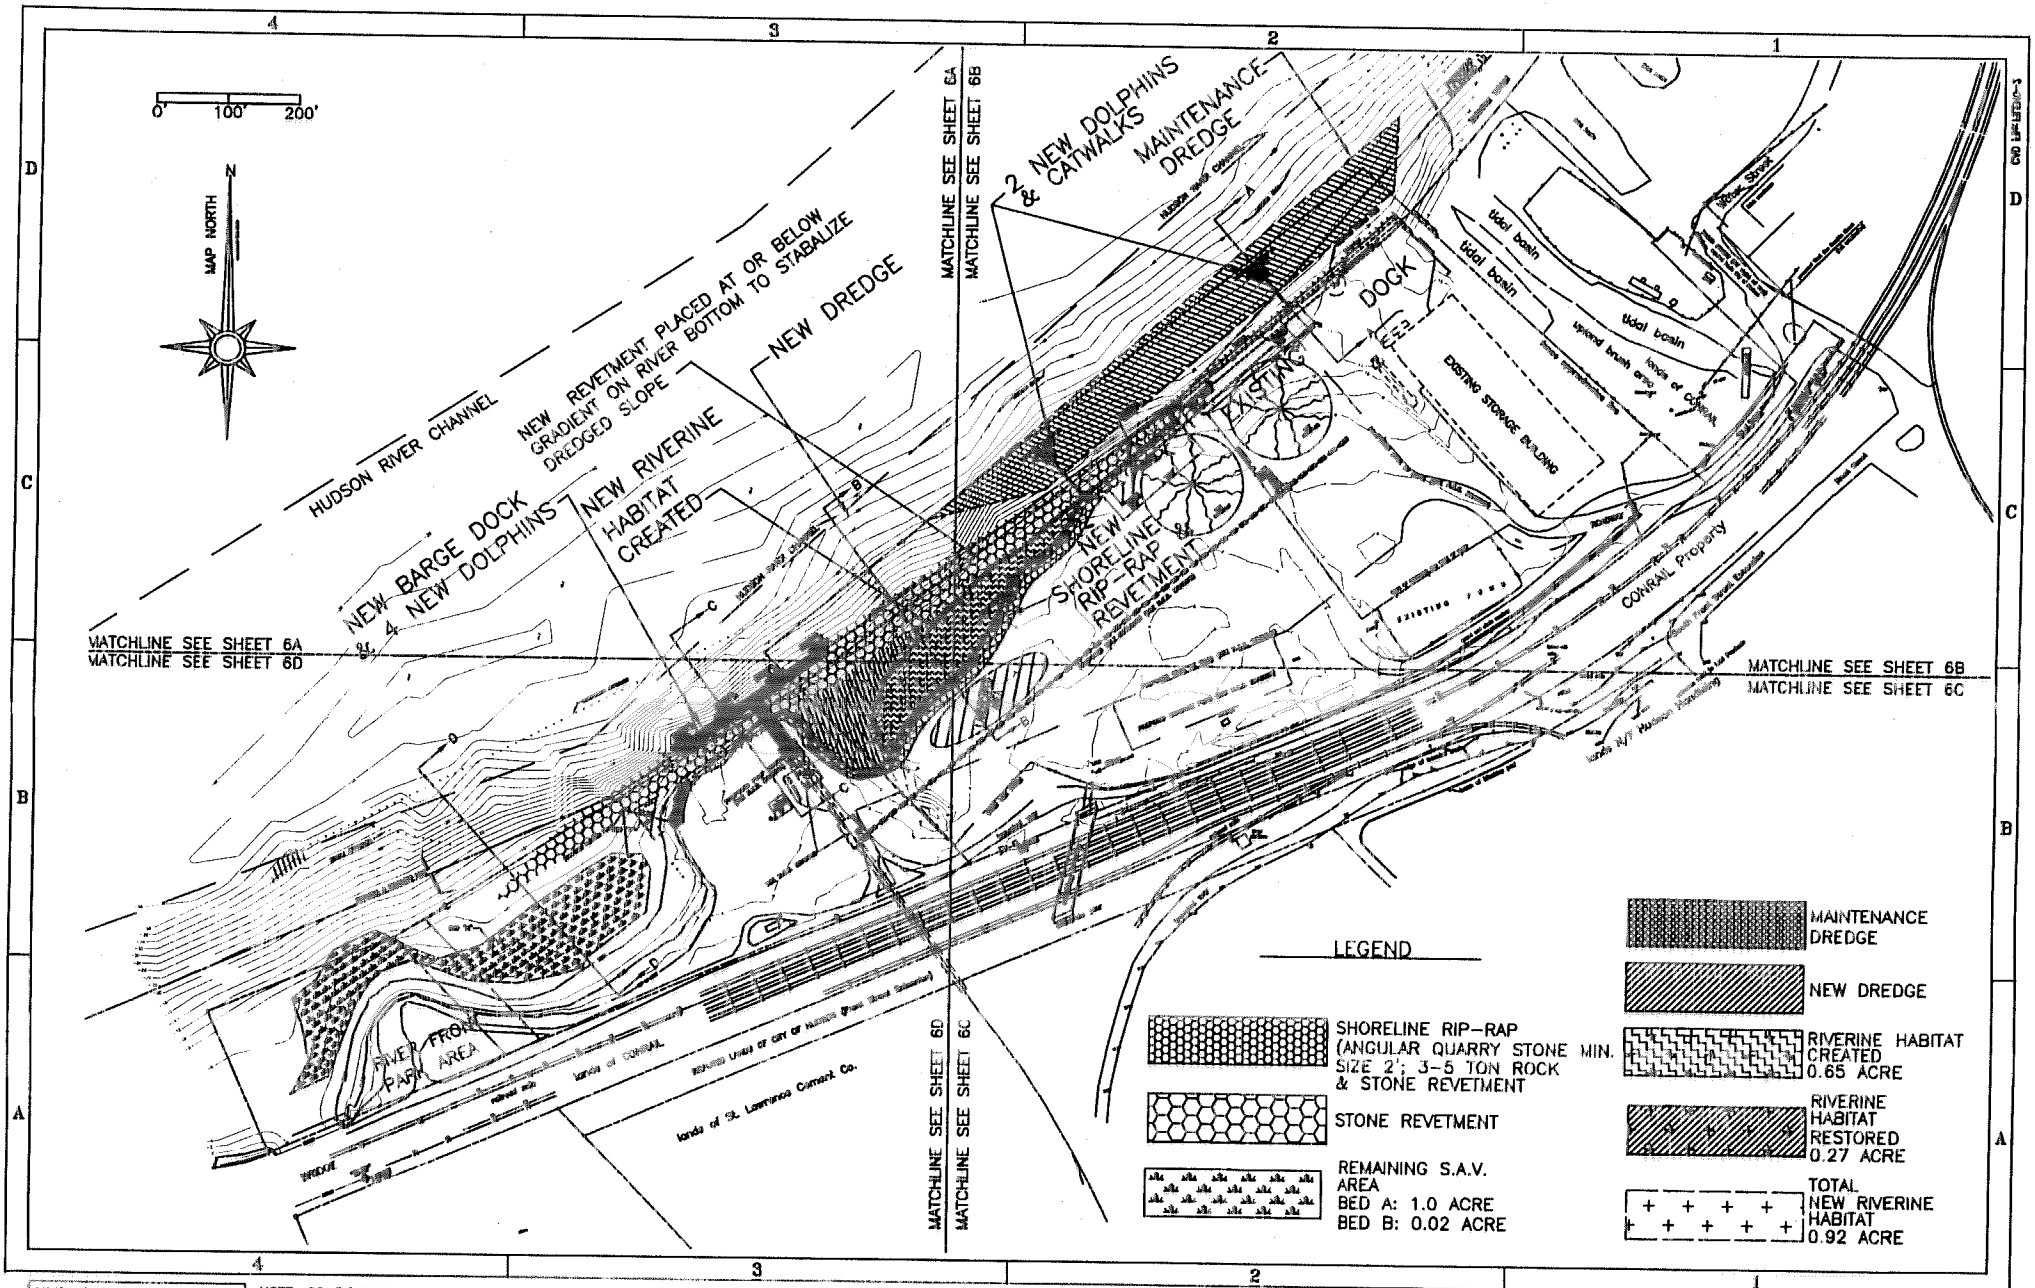

THIS DRAWING IS THE PROPERTY OF NORTHEAST TECHNICAL SERVICES CO. INC. (NETSCO INC.) ALL IDEAS, DESIGNS, AND ARRANGEMENTS HEREIN ARE INTENDED TO BE HELD IN CONNECTION WITH THE SPECIFIC PROJECT/BUSINESS CONTEMPLATED OR TRANSMITTAL TO OTHERS FOR ANY USE OTHER THAN THAT FOR WHICH IT IS INTENDED AND PROVIDED FOR IS PROHIBITED WITHOUT THE EXPRESSED PERMISSION AND CONSENT OF NORTHEAST TECHNICAL SERVICES CO. INC.

NOTE: CONFIGURATION OF NEW CONCRETE BARGE DOCK REFLECTS 15' SHIFT TOWARD RIVER TO REDUCE DREDGING (AUG., 2001)

NOTES:
TOPOGRAPHIC & PROPERTY BOUNDARY INFORMATION FROM ROBERT J. SILSBURY, PLS DEC. 1998, NOV. 1999 & JULY 2000.
HYDROGRAPHIC INFORMATION TAKEN FROM PLANS NOV. 9, 1999.

LEGEND
- PIERHEAD & BULKHEAD LINE
- MHWL — MEAN HIGH WATER LINE
- MLWL — MEAN LOW WATER LINE
- PL — PROPERTY BOUNDARY LINE
- 22 — EXISTING DEPTH CONTOUR

PRELIMINARY

GREENPORT DOCK - HUDSON, NY
GENERAL LAYOUT - OPTION 4B
COMPOSITE SITE PLAN W/ NEW RIVERINE HABITAT
ST. LAWRENCE CEMENT
Project No. J5757-510-1B-2-4
Scale: 1"= | 10/02/01 | Rev: 9 | SHT 3 OF 10 | Stas: LTR

Permit Application No. 2000-00943-4N St. Lawrence Cement Company, LLC Sheet 16 of 47

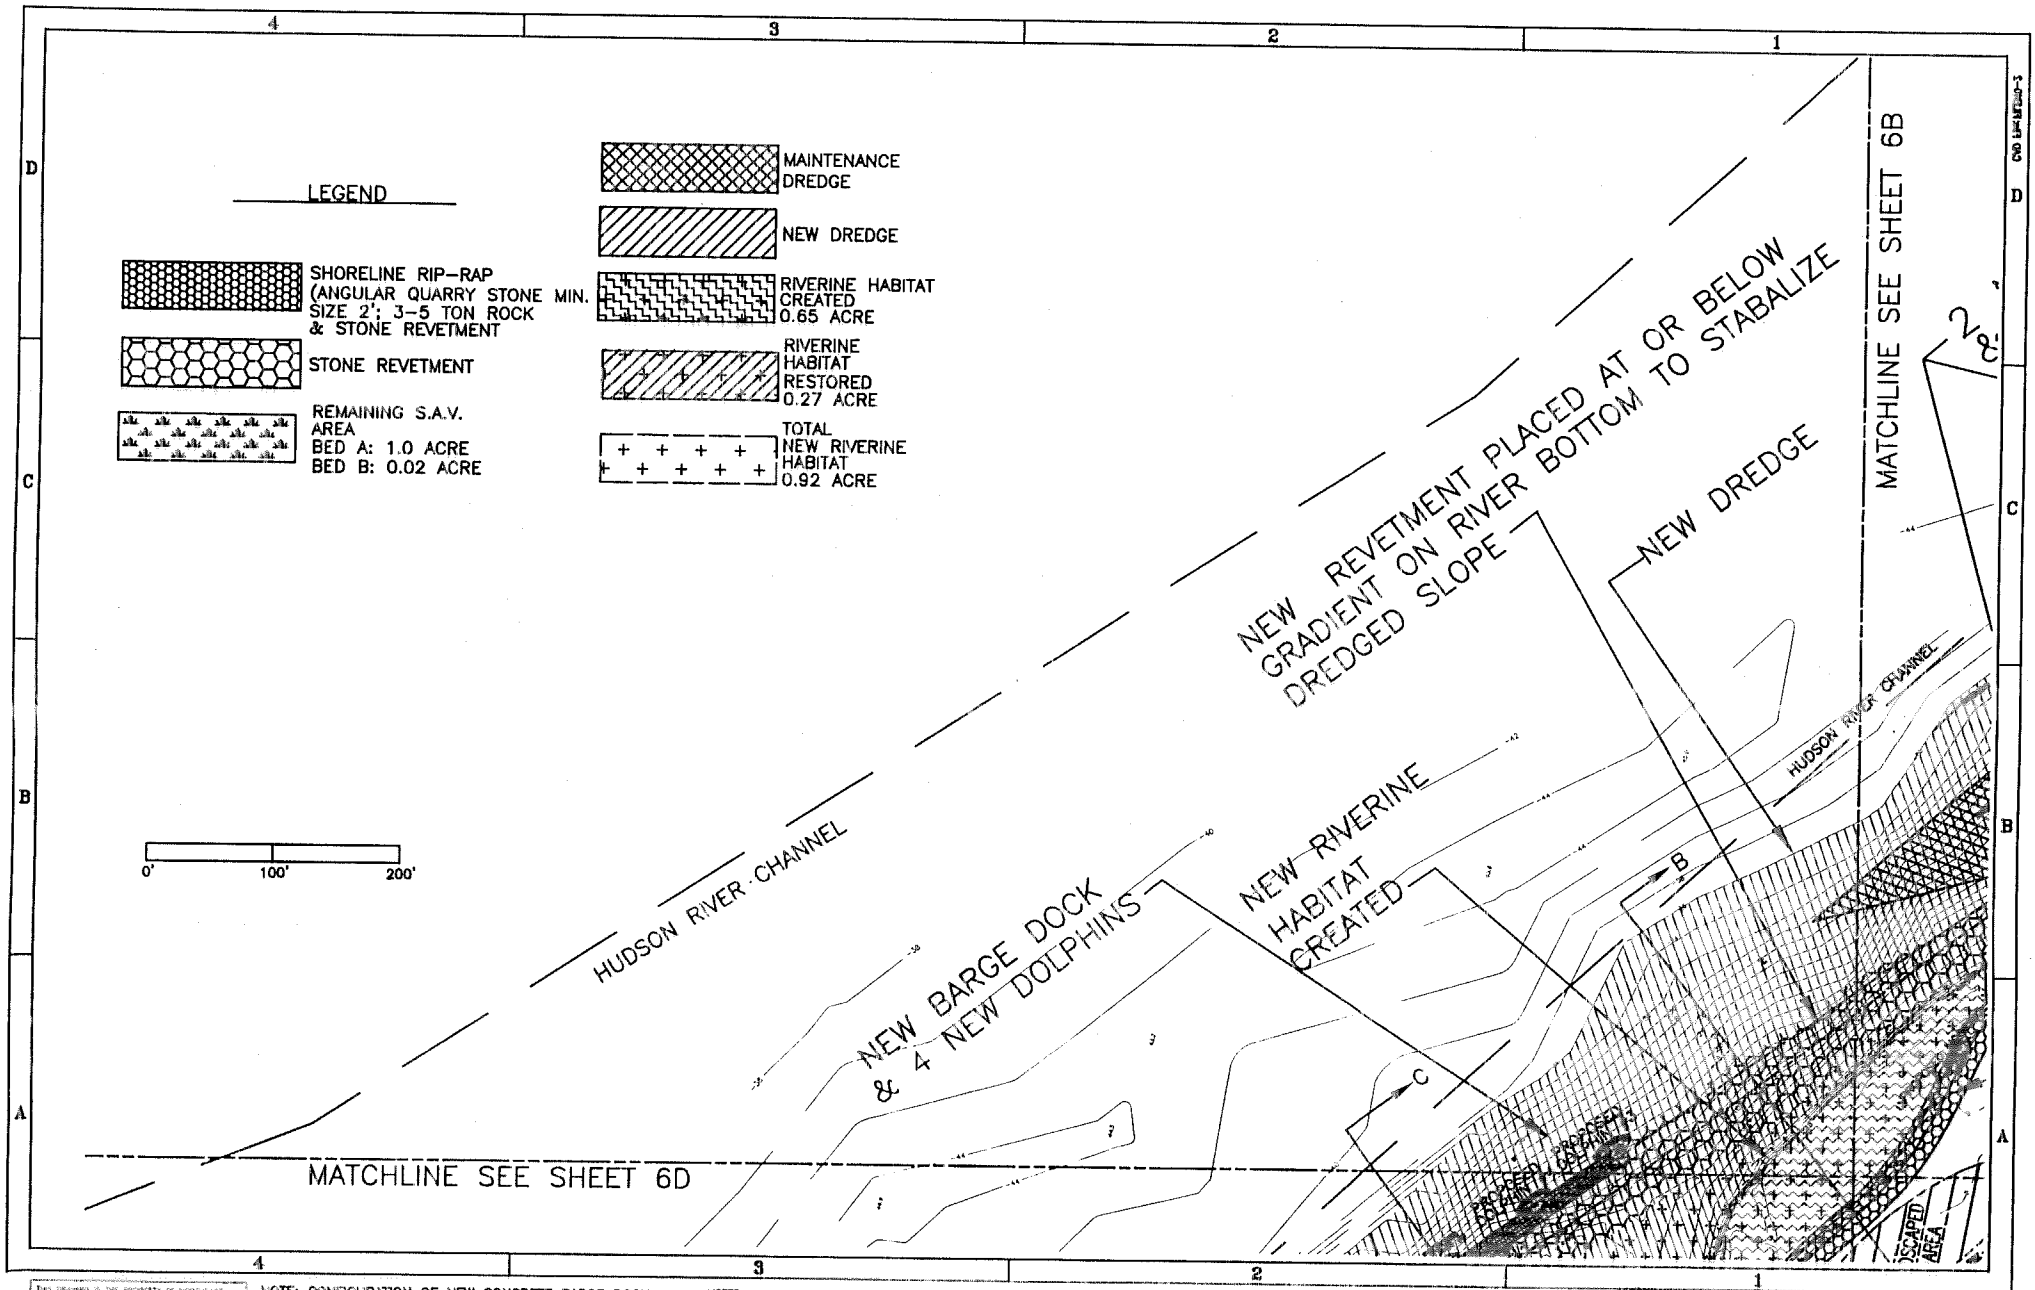

THIS DRAWING IS THE PROPERTY OF NORTHEAST TECHNICAL SERVICES, CO. INC. THEREON, AND ALL IDEAS, DESIGNS, AND ARRANGEMENTS PERSON ARE INTENDED TO BE USED IN CONNECTION WITH THIS SPECIFIED PROJECT. COPYING AND OR TRANSMITTAL TO OTHERS FOR ANY USE OTHER THAN THAT FOR WHICH IT IS INTENDED AND PROVIDED FOR IS PROHIBITED WITHOUT THE EXPRESSED PERMISSION AND CONSENT OF NORTHEAST TECHNICAL SERVICES CO. INC.

NOTE: CONFIGURATION OF NEW CONCRETE BARGE DOCK REFLECTS 15' SHIFT TOWARD RIVER TO REDUCE DREDGING (AUG., 2001)

NOTES
TOPOGRAPHIC & PROPERTY BOUNDARY INFORMATION FROM ROBERT J. RUSSILLO, PLS DEC. 1998, NOV. 1999 & AUG 2000.
HYDROGRAPHIC INFORMATION TAKEN FROM PLASS NOV. 9, 1999.

LEGEND
PIERHEAD & BULKHEAD LINE
MHWL — MEAN HIGH WATER LINE
MLWL — MEAN LOW WATER LINE
PROPERTY BOUNDARY LINE
22 — EXISTING DEPTH CONTOUR

PRELIMINARY

GREENPORT DOCK - HUDSON, NY
GENERAL LAYOUT - OPTION 4B
COMPOSITE SITE PLAN W/ NEW RIVERINE HABITAT
ST. LAWRENCE CEMENT | 5757-S1013-2-6
Scale: 1"= | 10/03/01 | Rev: B | SHT 8A OF 10 | Size: LTR

Permit Application No. 2000-00943-4N St. Lawrence Cement Company, LLC

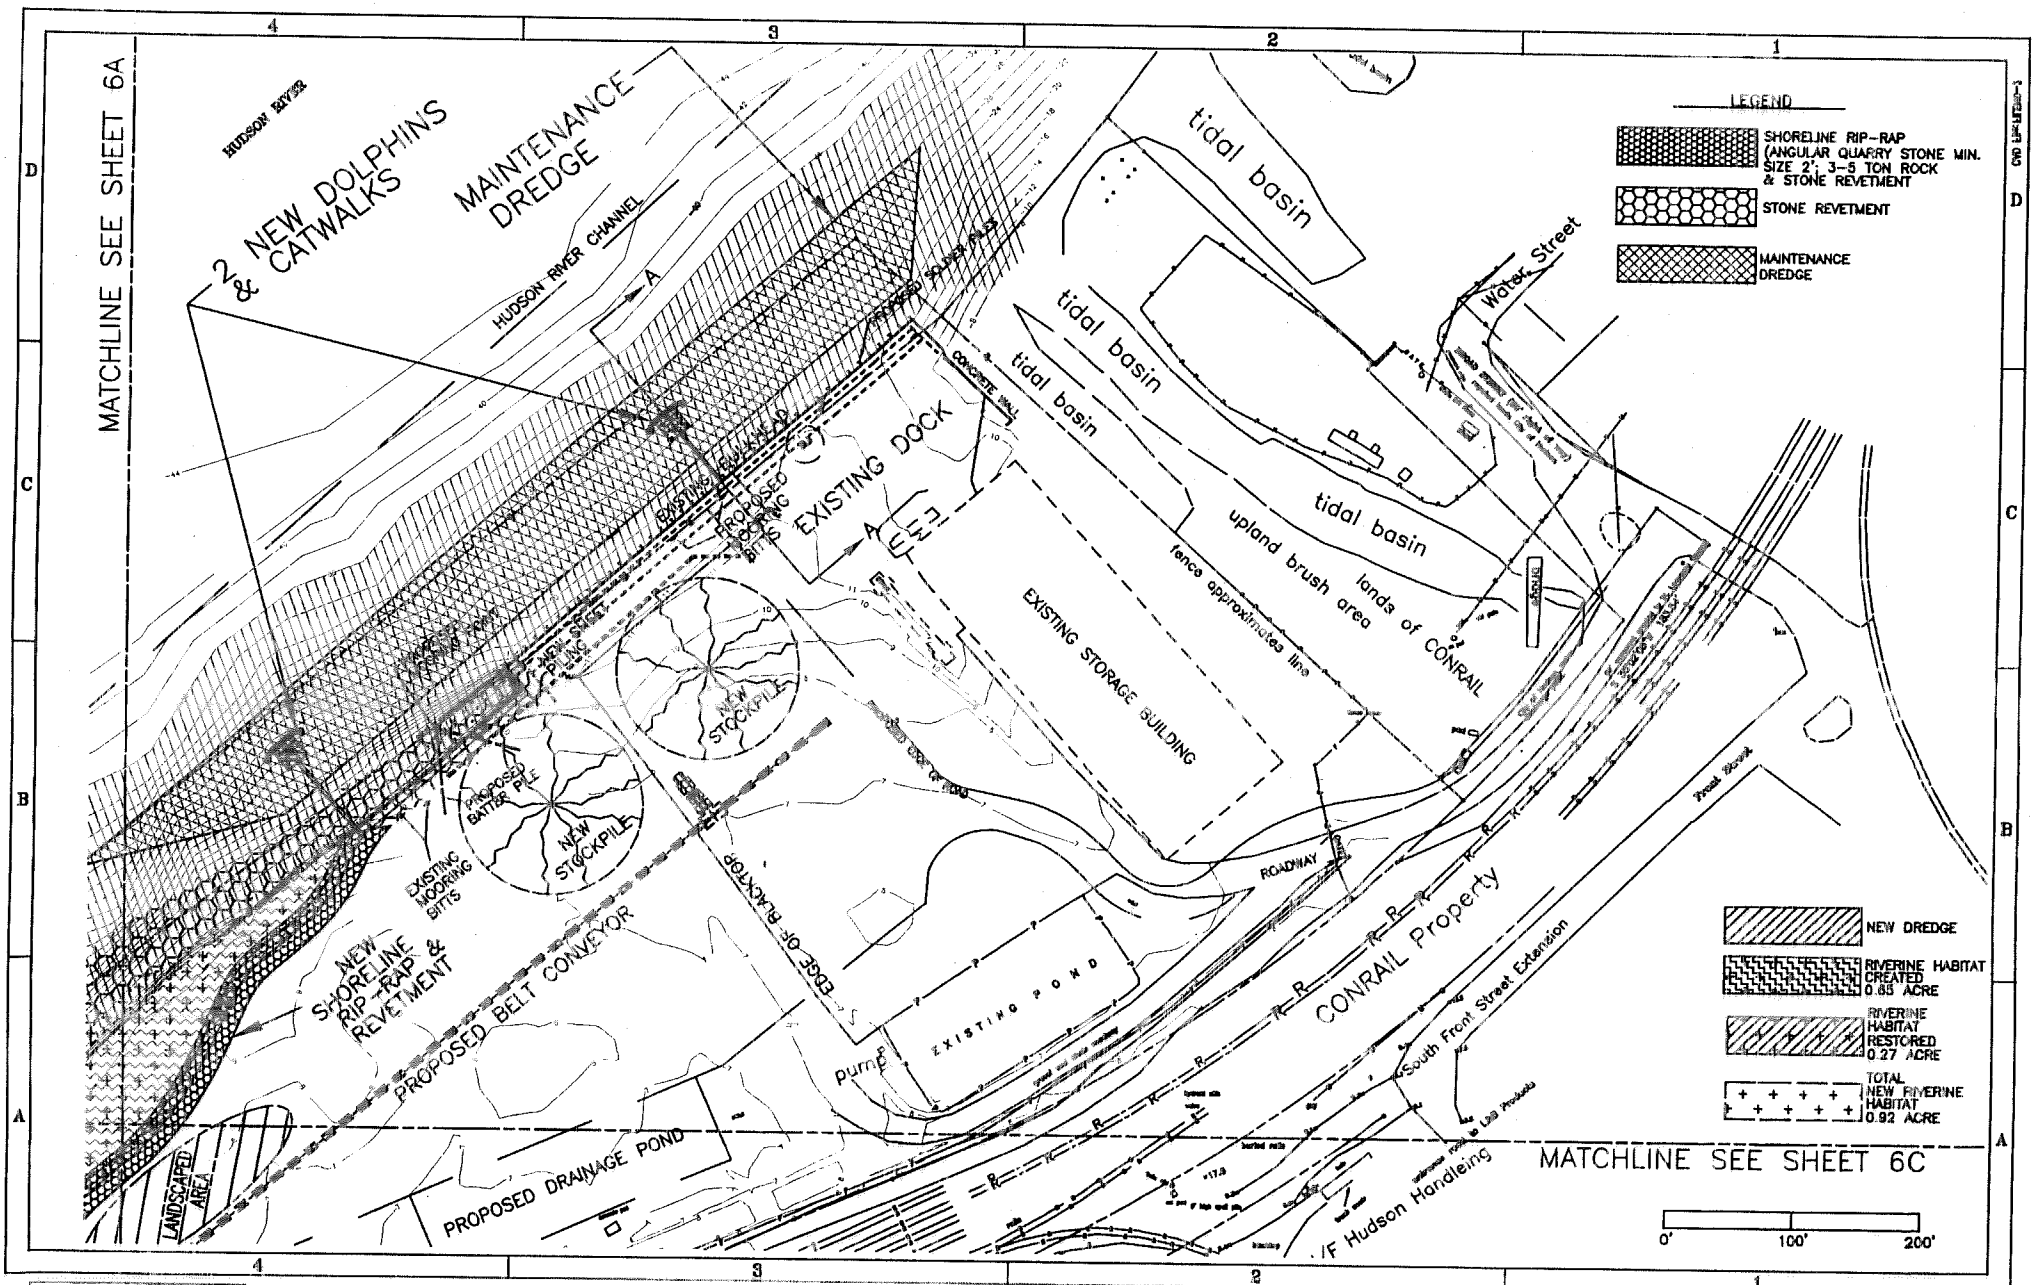

THIS DRAWING IS THE PROPERTY OF NORTHEAST TECHNICAL SERVICES, CO. INC. (NETSCO, INC.) ALL IDEAS, DESIGNS, AND ARRANGEMENTS INDICATED ARE INTENDED TO BE USED IN CONNECTION WITH THIS SPECIFIC PROJECT/PROPOSAL. ALTERATIONS AND OR TRANSMITTAL TO OTHERS FOR ANY USE OTHER THAN THAT FOR WHICH IT IS INTENDED AND PROVIDED FOR IS PROHIBITED WITHOUT THE EXPRESSED PERMISSION AND CONSENT OF NORTHEAST TECHNICAL SERVICES, CO. INC.

NOTE: CONFIGURATION OF NEW CONCRETE BARGE DOCK REFLECTS 15' SHIFT TOWARD RIVER TO REDUCE DREDGING (AUG., 2001)

NOTES:
TOPOGRAPHIC & PROPERTY BOUNDARY INFORMATION FROM ROBERT J. SILSBURY, PLS DEC. 1998, NOV. 1999 & JULY 2000.
HYDROGRAPHIC INFORMATION TAKEN FROM PLANS NOV. 11, 1989.

LEGEND
PIERHEAD & BULKHEAD LINE
MHWL — MEAN HIGH WATER LINE
MLWL — MEAN LOW WATER LINE
PROPERTY BOUNDARY LINE
22 — EXISTING DEPTH CONTOUR

PRELIMINARY

GREENPORT DOCK - HUDSON, NY
GENERAL LAYOUT - OPTION 4B
COMPOSITE SITE PLAN W/ NEW RIVERINE HABITAT
ST. LAWRENCE CEMENT
Drawing No. 5757-9104B-2-0
Scale 1"= | 10/02/01 | Rev. 0 | SHT 09 OF 10 | Dwn LTR

Permit Application No. 2000-00943-4N St. Lawrence Cement Company

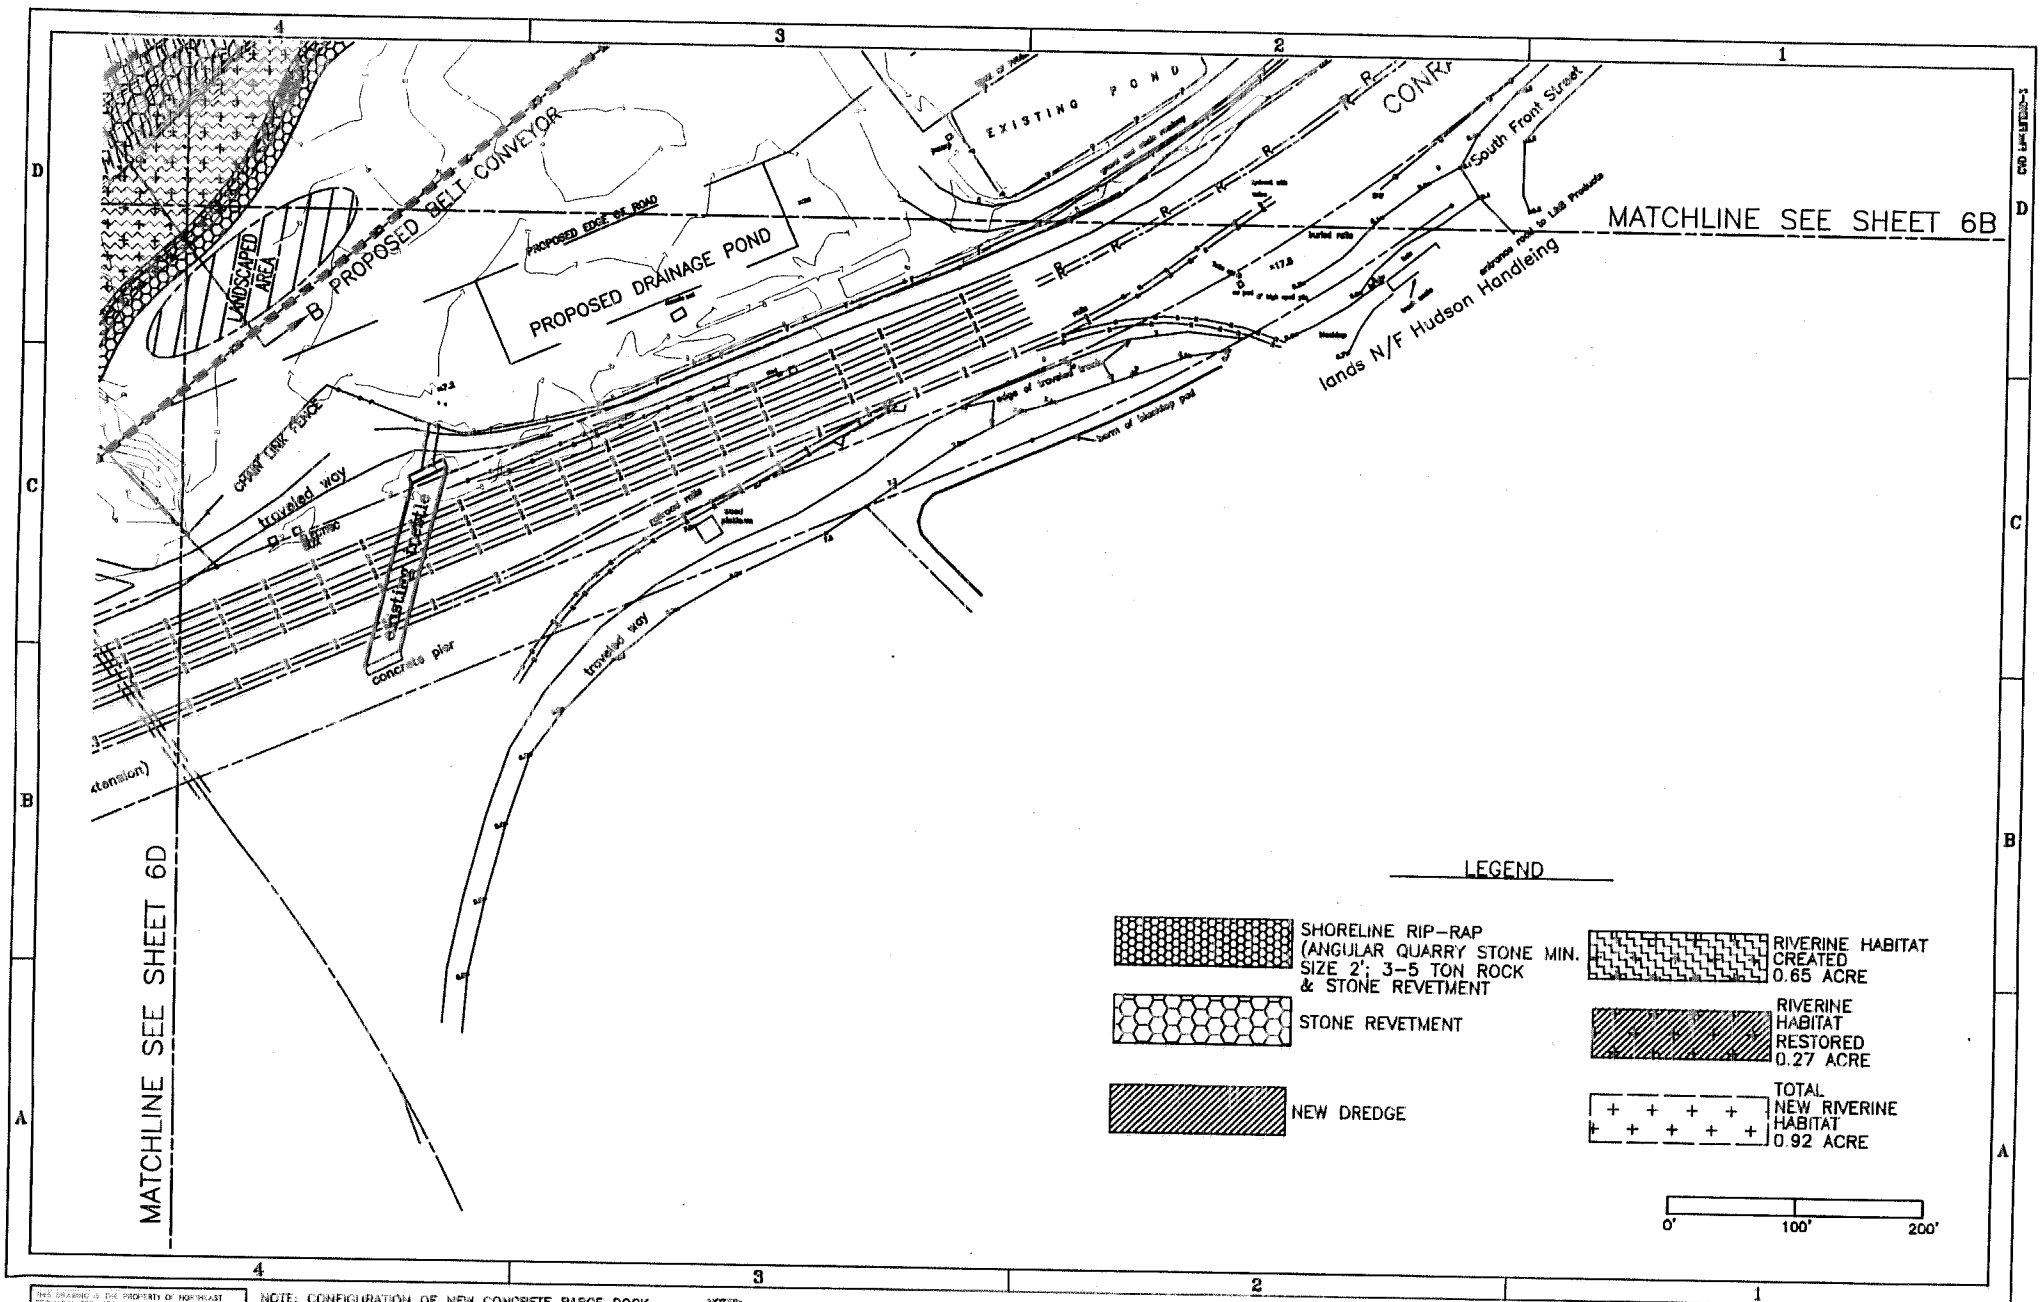

THIS DRAWING IS THE PROPERTY OF NORTHEAST TECHNICAL SERVICES CO. INC. AND SHOULD NOT BE USED, REVISED, AND REPRODUCED WHEN ARE INTENDED TO BE USED IN CONNECTION WITH THIS SPECIFIC PROJECT/ PROJECT CONTRACT AND OTHER THAN THAT FOR WHICH IT IS INTENDED AND PROVIDED FOR IS PROHIBITED WITHOUT THE EXPRESSED PERMISSION AND CONSENT OF NORTHEAST TECHNICAL SERVICES CO. INC.

NOTE: CONFIGURATION OF NEW CONCRETE BARGE DOCK REFLECTS 13' SHIFT TOWARD RIVER TO REDUCE DREDGING (AUG., 2001)

NOTES:
TOPOGRAPHIC & PROPERTY BOUNDARY INFORMATION FROM ROBERT J. SILDERMAN, PLS DEC. 1998, NOV. 1999 & JULY 2000.
HYDROGRAPHIC INFORMATION TAKEN FROM PLASS NOV. 9, 1999.

LEGEND
PIERHEAD & BULKHEAD LINE
MHWL — MEAN HIGH WATER LINE
MLWL — MEAN LOW WATER LINE
PROPERTY BOUNDARY LINE
22 — EXISTING DEPTH CONTOUR

PRELIMINARY

GREENPORT DOCK - HUDSON, NY
GENERAL LAYOUT - OPTION 4B
COMPOSITE SITE PLAN W/ NEW RIVERINE HABITAT
ST. LAWRENCE CEMENT | 9757-51048-2-8
Scale: 1"= | 10/02/01 | Rev: 8 | SHT 8C OF 10 | Size: LTR

Permit Application No. 2000-00943-4N St. Lawrence Cement Company, LLC

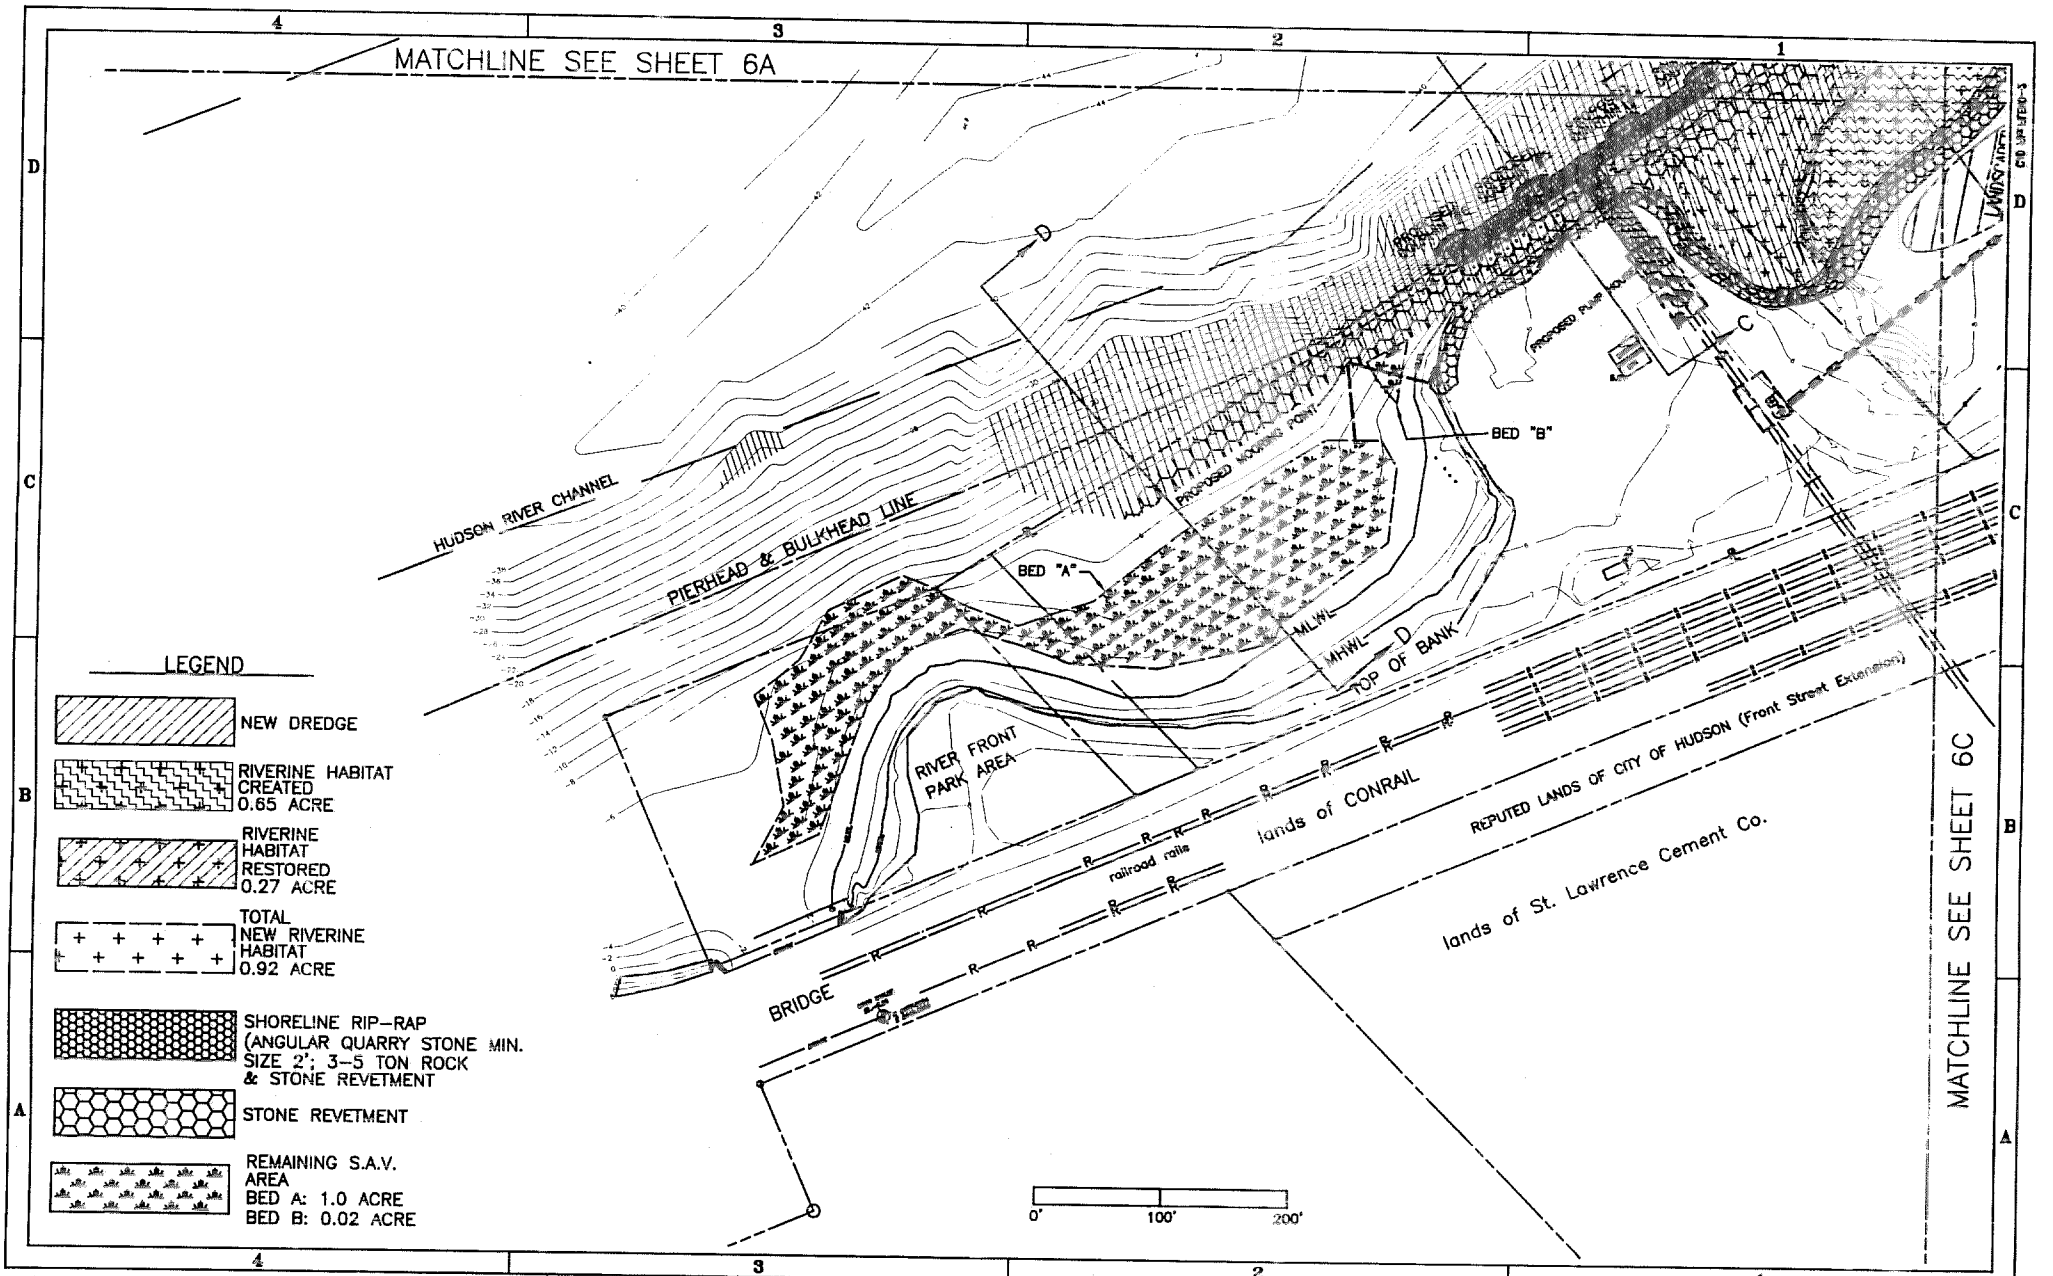

THIS DRAWING IS THE PROPERTY OF NORTHEAST TECHNICAL SERVICES, CO. INC. (NETSEL, INC.) ALL IDEAS, DESIGNS, AND ARRANGEMENTS HEREIN ARE INTENDED TO BE USED IN CONNECTION WITH THIS SPECIFIC PRODUCT/PROJECT. COPYING AND OR TRANSMITTAL TO OTHERS FOR ANY USE OTHER THAN THAT FOR WHICH IT IS INTENDED ARE PROHIBITED FOR IS PROHIBITED WITHOUT THE EXPRESSED PERMISSION AND CONSENT OF NORTHEAST TECHNICAL SERVICES, CO. INC.

NOTE: CONFIGURATION OF NEW CONCRETE BARGE DOCK REFLECTS 15' SHIFT TOWARD RIVER TO REDUCE DREDGING (AUG., 2001)

NOTES:
TOPOGRAPHIC & PROPERTY BOUNDARY INFORMATION FROM ROBERT J. HILENBURG, PLS DEC. 1998, NOV. 1999 & JULY 2000.
HYDROGRAPHIC INFORMATION TAKEN FROM PLANS NOV. 9, 1999.

LEGEND
PIERHEAD & BULKHEAD LINE
MHWL MEAN HIGH WATER LINE
MLWL MEAN LOW WATER LINE
PROPERTY BOUNDARY LINE
22 EXISTING DEPTH CONTOUR

PRELIMINARY

GREENPORT DOCK - HUDSON, NY
GENERAL LAYOUT - OPTION 4B
COMPOSITE SITE PLAN W/ NEW RIVERINE HABITAT
ST. LAWRENCE CEMENT
Scale: 1"= | 10/02/01 | Rev: B | SHT 00 OF 00 | Dwg: LIN

Permit Application No. 2000-00943-4N St. Lawrence Cement Company, LLC