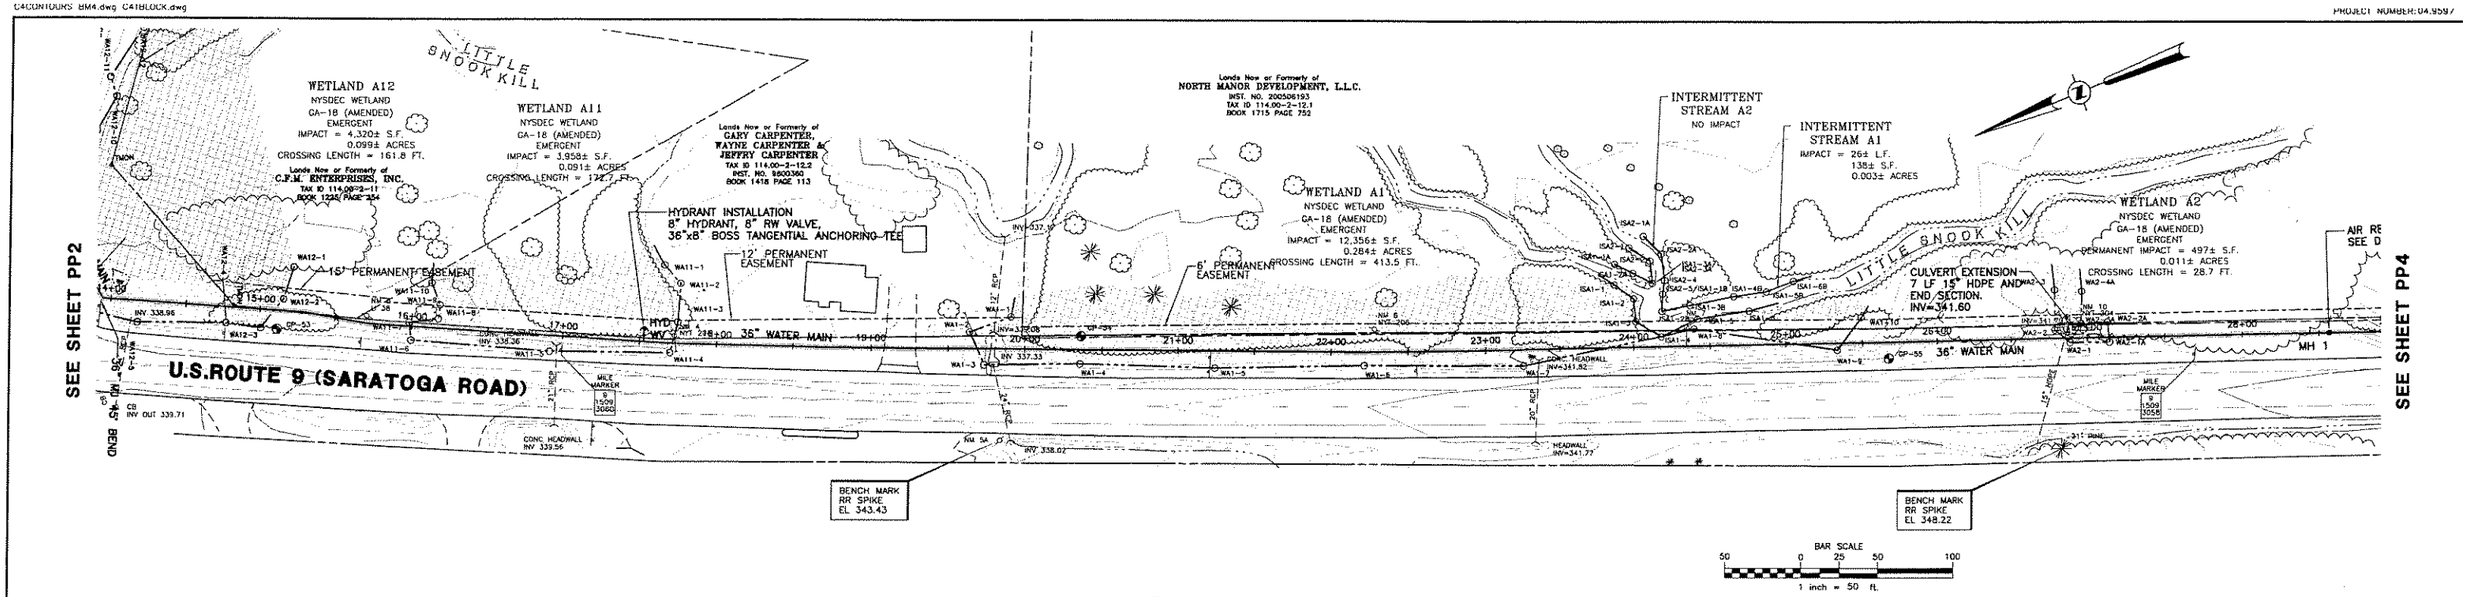

1 PP3 **PLAN/PROFILE**
SCALE: HORZ. 1" = 50'
VERT. 1" = 5'
CROSS REFERENCE: NONE

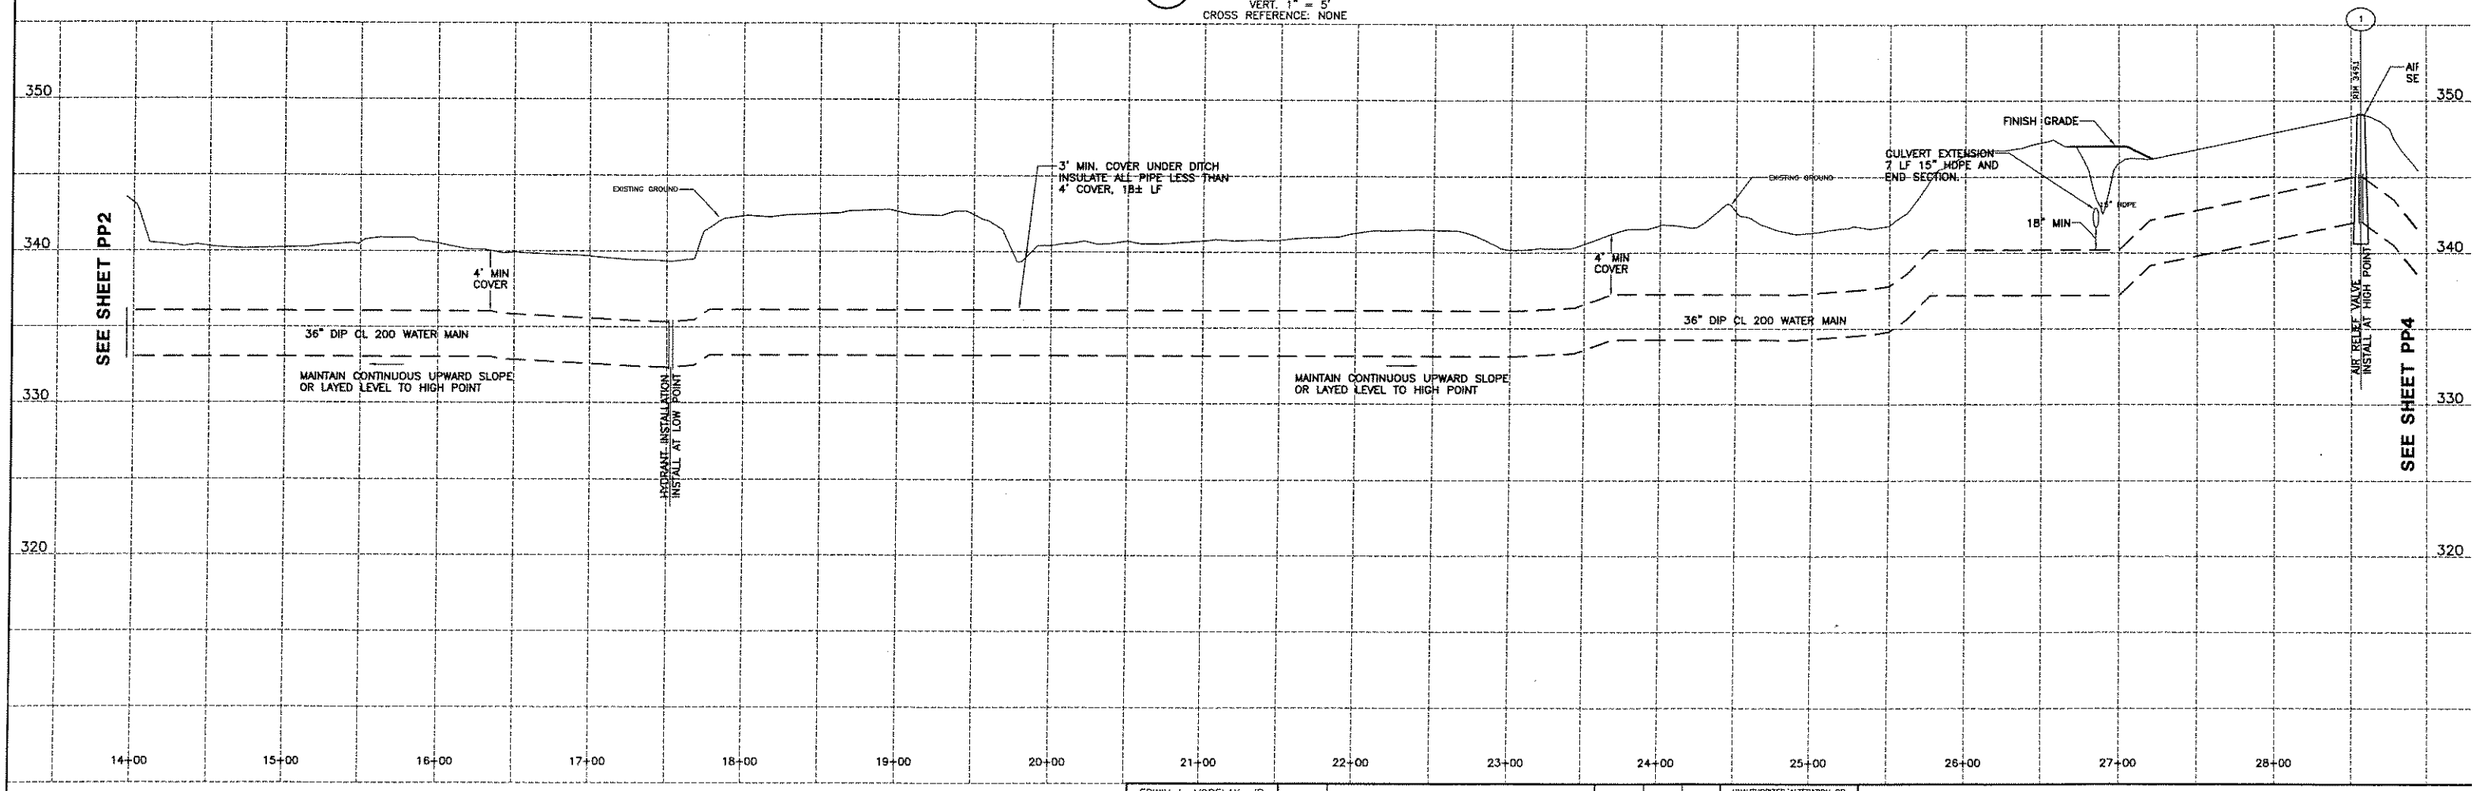

EDWIN L. VOPELAK, JR
PE 59238

DATE	REVISIONS RECORD/DESCRIPTION	DRAFTER	CHECK	APPR.
	1			
	2			
	3			
	4			
	5			
	6			
	7			
	8			
	9			

UNAUTHORIZED ALTERATION OR ADDITION TO THIS DOCUMENT IS A VIOLATION OF SECTION 7209 SUBDIVISION 2 OF THE NEW YORK STATE EDUCATION LAW.

© 2005
C.T. MALE ASSOCIATES, P.C.

DESIGNED : WAW
DRAFTED : WAW
CHECKED : ELV
PROJ. NO: 04.9597
SCALE : AS SHOWN
DATE : 2005

PLAN/PROFILE

CONTRACT 4 - WATER TRANSMISSION MAIN

SARATOGA COUNTY, NY

C.T. MALE ASSOCIATES, P.C.
50 CENTURY HILL DRIVE, P.O. BOX 727, LATHAM, NY 12110
518.786.7400 • FAX 518.786.7299
ARCHITECTURE & BUILDING SYSTEMS ENGINEERING • CIVIL ENGINEERING
ENVIRONMENTAL SERVICES • SURVEY & LAND INFORMATION SERVICES
MALCOLM PIRNIE

PP3
SHEET 5 OF 22
DWG. NO: 05-204

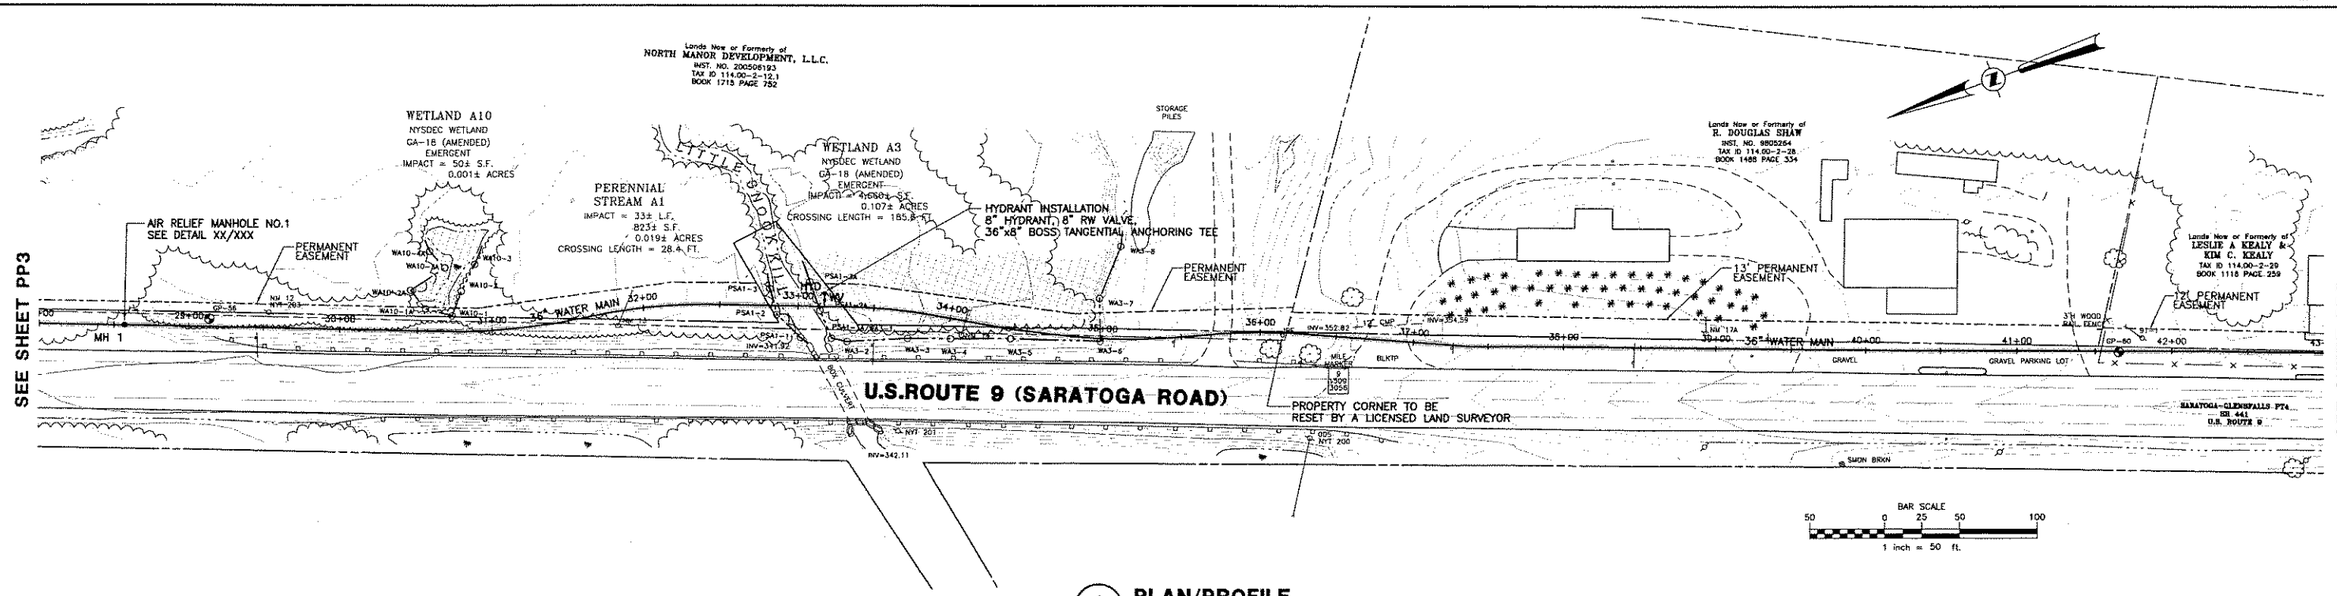

1 / PP4 PLAN/PROFILE

SCALE: HORZ. 1" = 50'
VERT. 1" = 5'
CROSS REFERENCE: NONE

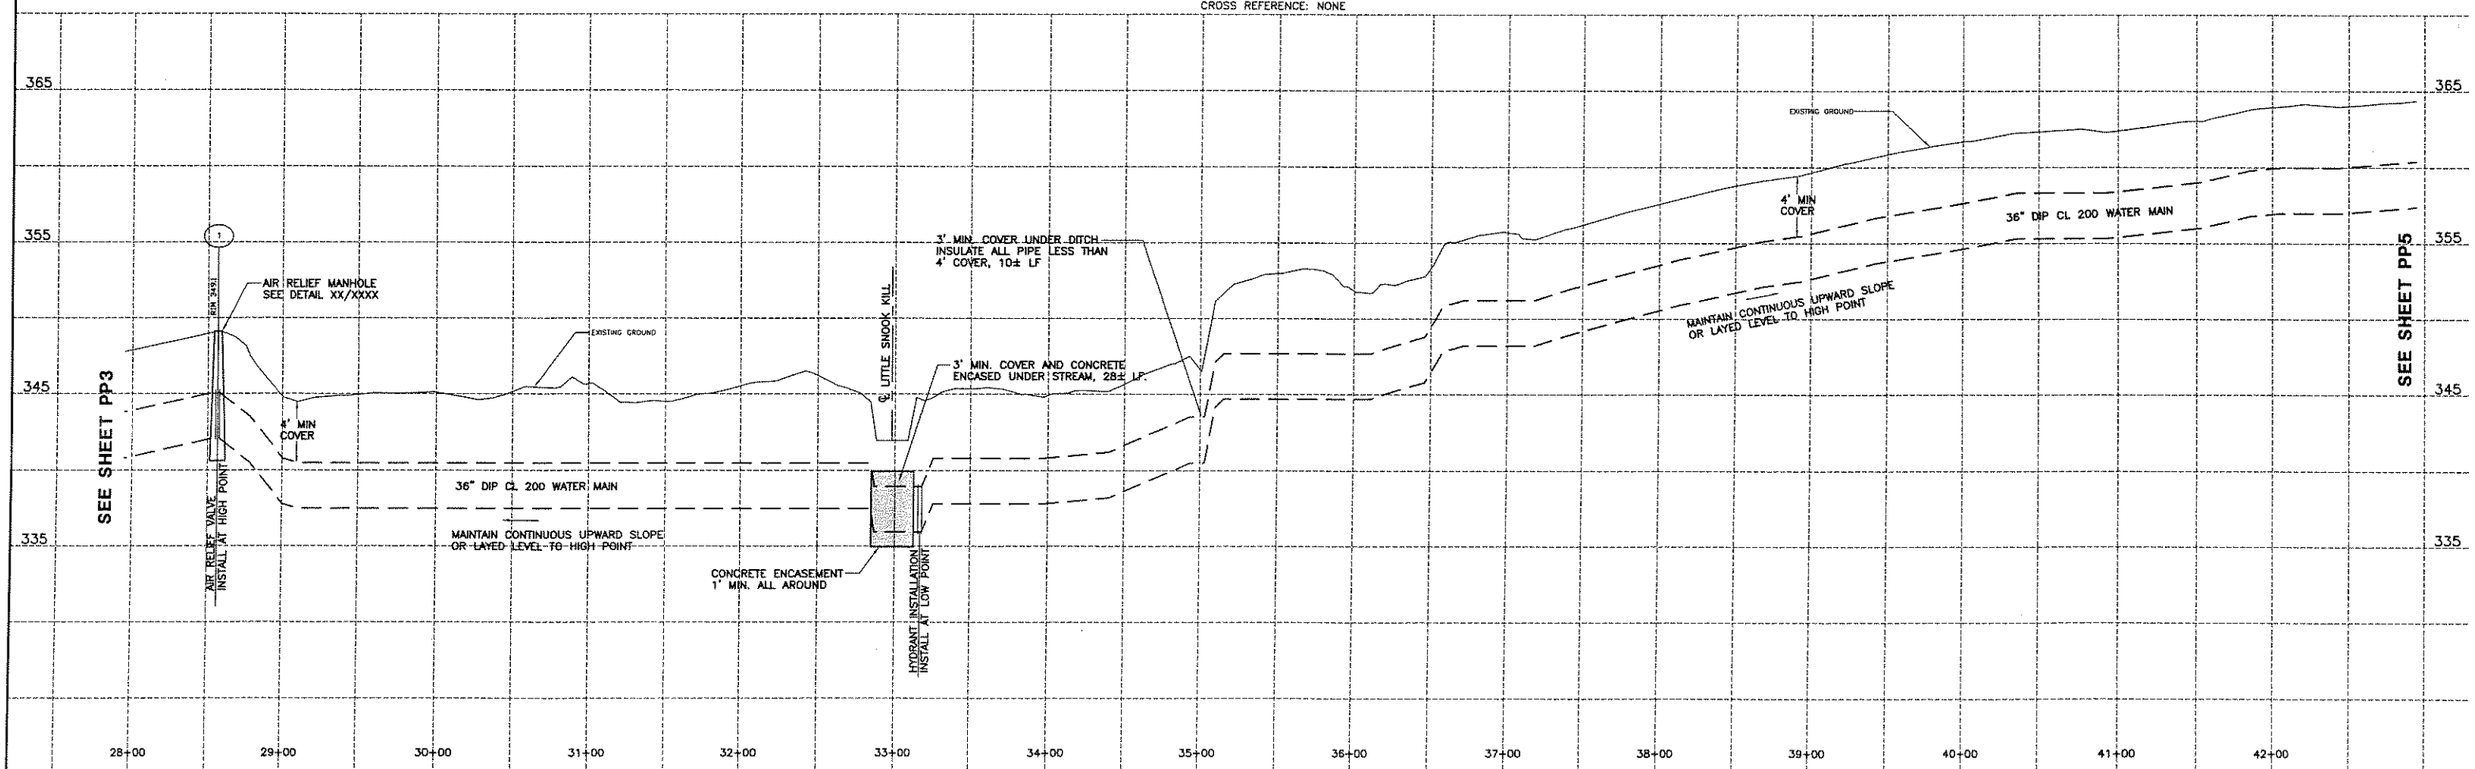

EDWIN L. VOPELAK, JR
PE 59238

DATE	REVISIONS RECORD/DESCRIPTION	DRAFTER	CHECK	APPR.
	1			
	2			
	3			
	4			
	5			
	6			
	7			
	8			
	9			

UNAUTHORIZED ALTERATION OR ADDITION TO THIS DOCUMENT IS A VIOLATION OF SECTION 7209 SUBDIVISION 2 OF THE NEW YORK STATE EDUCATION LAW.

© 2005
C.T. MALE ASSOCIATES, P.C.

DESIGNED : WAW
DRAFTED : WAW
CHECKED : ELV
PROJ. NO: 04.9597
SCALE : AS SHOWN
DATE : 2005

PLAN/PROFILE

CONTRACT 4 - WATER TRANSMISSION MAIN

SARATOGA COUNTY, NY

C.T. MALE ASSOCIATES, P.C.
50 CENTURY HILL DRIVE, P.O. BOX 727, LATHAM, NY 12110
518.786.7400 • FAX 518.786.7299
ARCHITECTURE & BUILDING SYSTEMS ENGINEERING • CIVIL ENGINEERING
ENVIRONMENTAL SERVICES • SURVEY & LAND INFORMATION SERVICES

MALCOLM PIRNIE

PP4
SHEET 6 OF 22
DWG. NO: 05-204

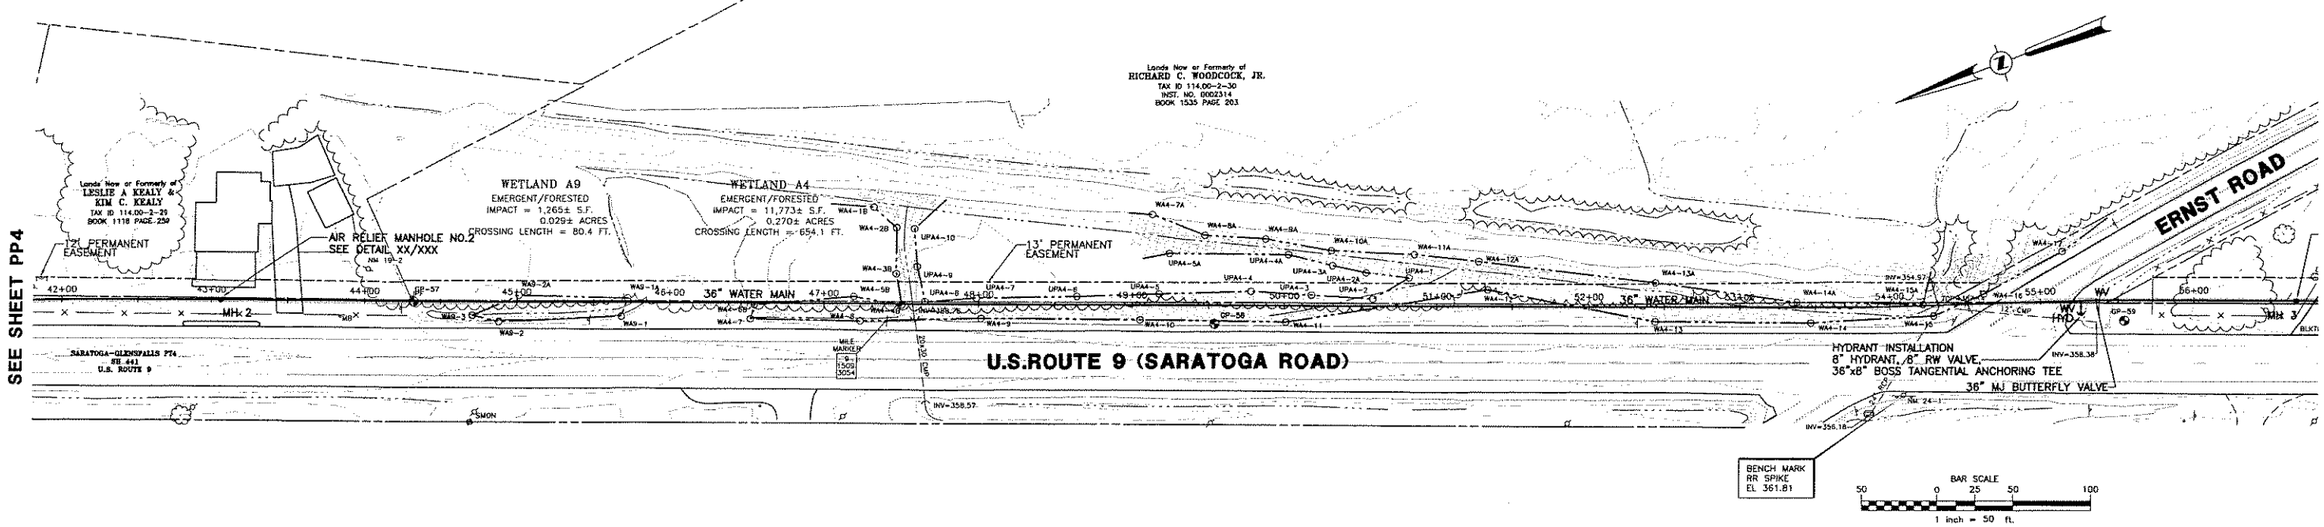

1 / PP5 **PLAN/PROFILE**

SCALE: HORZ. 1" = 50'
VERT. 1" = 5'
CROSS REFERENCE: NONE

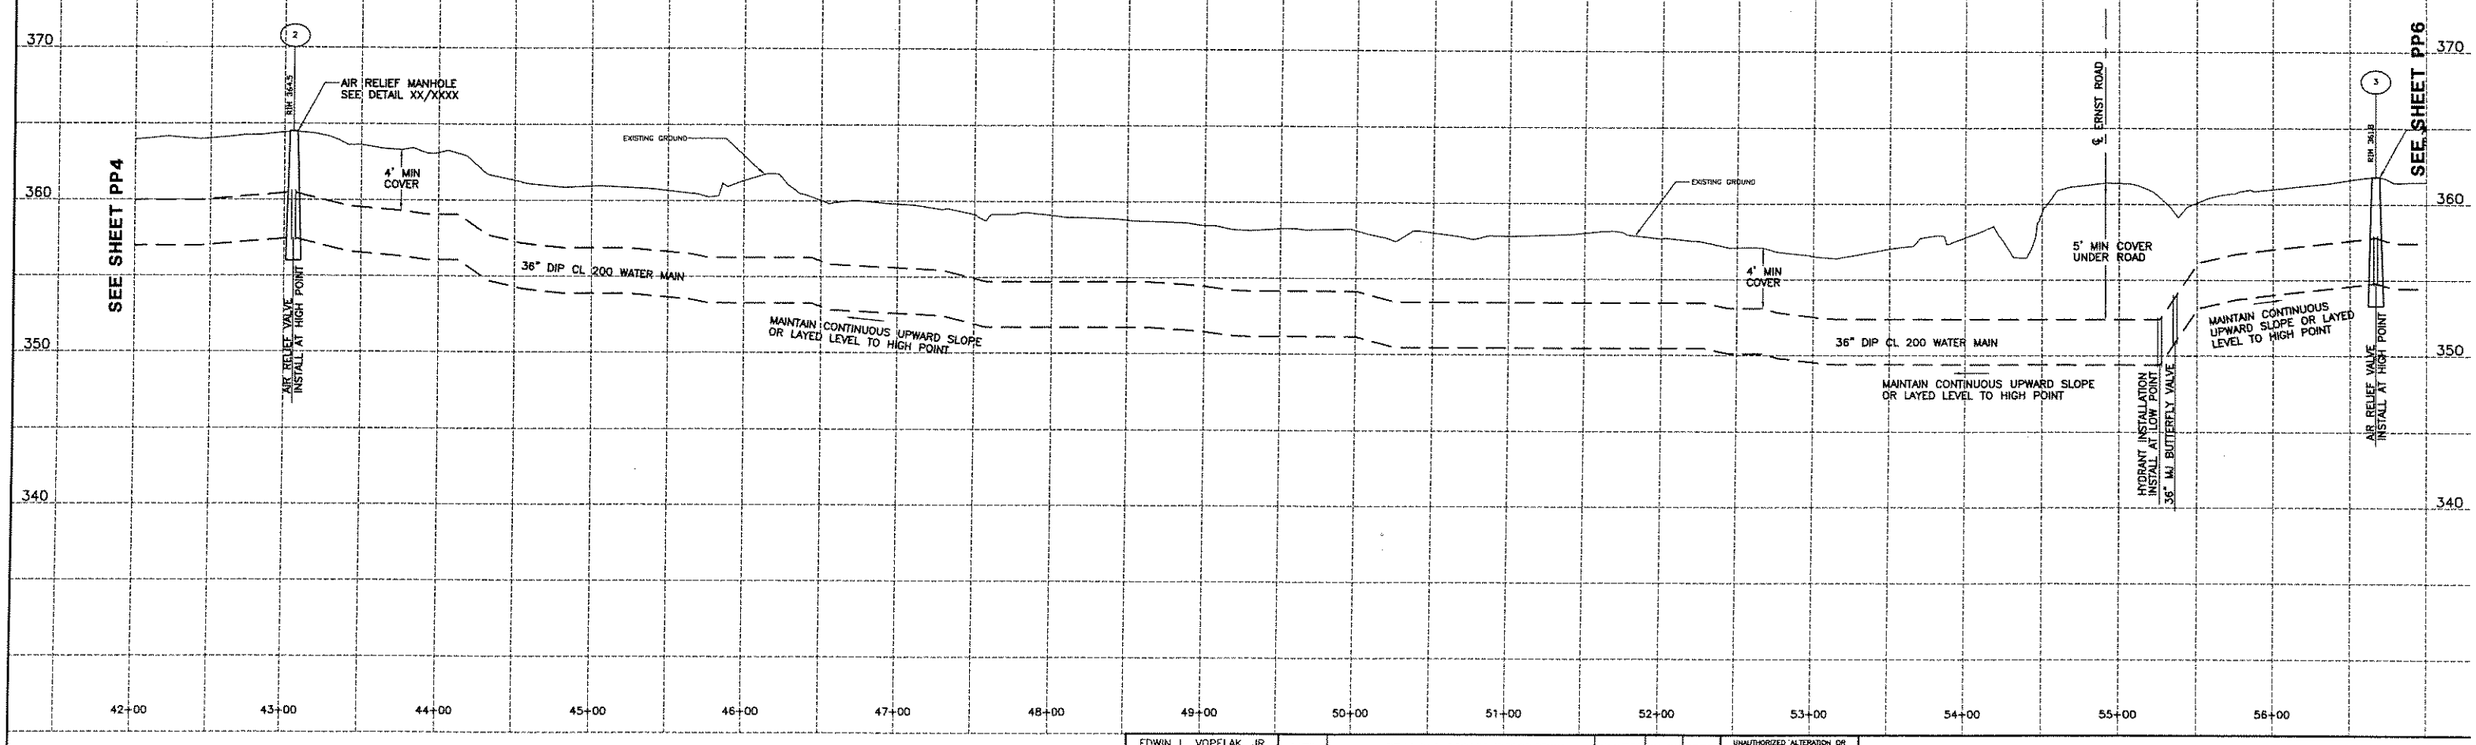

EDWIN L. VOPELAK, JR
PE 59238

DATE		REVISIONS RECORD/DESCRIPTION	DRAFTER	CHECK	APPR.
	1				
	2				
	3				
	4				
	5				
	6				
	7				
	8				
	9				

UNAUTHORIZED ALTERATION OR ADDITION TO THIS DOCUMENT IS A VIOLATION OF SECTION 7209 SUBDIVISION 2 OF THE NEW YORK STATE EDUCATION LAW.

© 2005
C.T. MALE ASSOCIATES, P.C.

DESIGNED : WAW
DRAFTED : WAW
CHECKED : ELV
PROJ. NO: 04.9597
SCALE : AS SHOWN
DATE : 2005

PLAN/PROFILE

CONTRACT 4 - WATER TRANSMISSION MAIN

SARATOGA COUNTY, NY

C.T. MALE ASSOCIATES, P.C.
50 CENTURY HILL DRIVE, P.O. BOX 727, LATHAM, NY 12110
518.786.7400 • FAX 518.786.7299
ARCHITECTURE & BUILDING SYSTEMS ENGINEERING • CIVIL ENGINEERING
ENVIRONMENTAL SERVICES • SURVEY & LAND INFORMATION SERVICES

MALCOLM PIRNIE

PP5
SHEET 7 OF 22
DWG. NO: 05-204

CAD DWG. FILE NAME: PP5.DWG

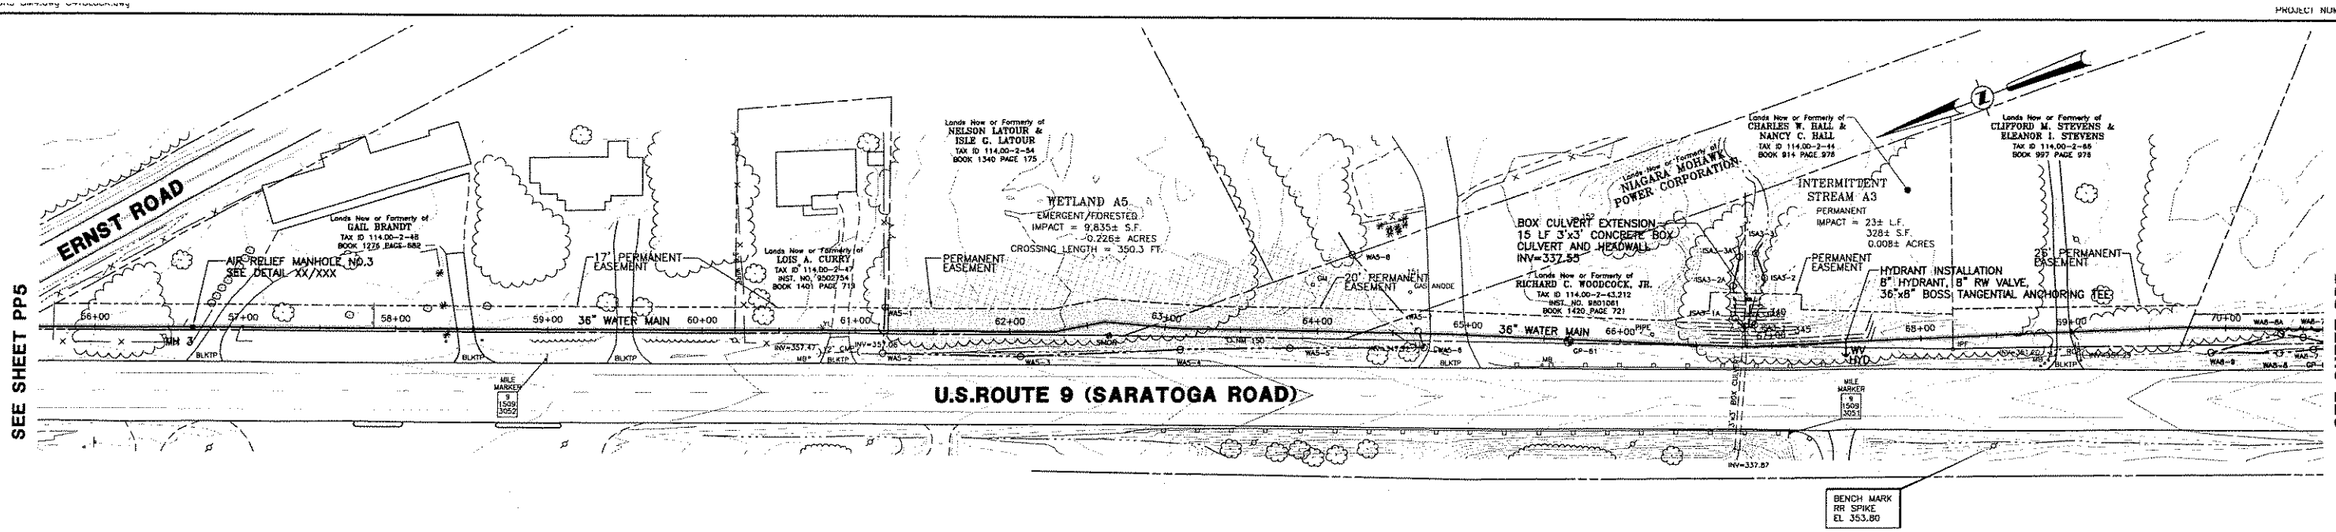

1 PP6 PLAN/PROFILE

SCALE: HORZ. 1" = 50'
VERT. 1" = 5'
CROSS REFERENCE: NONE

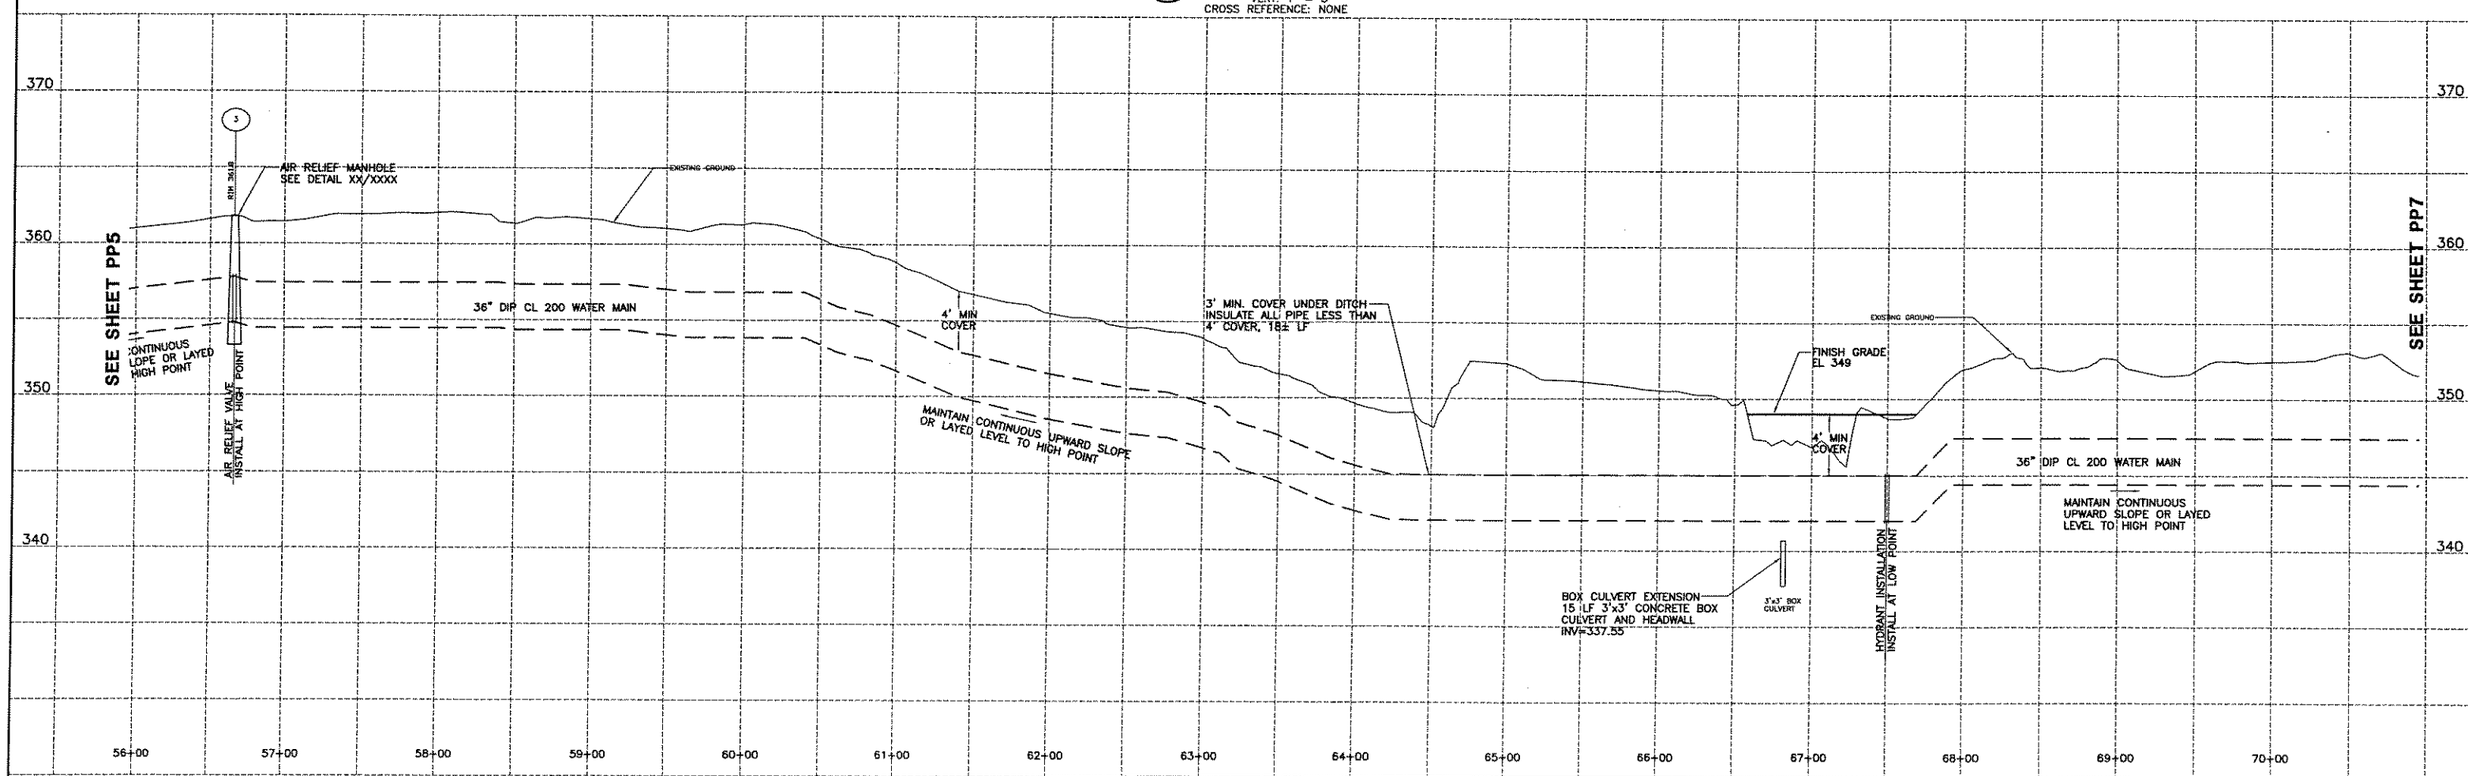

EDWIN L. VOPELAK, JR
PE 59238

DATE		REVISIONS RECORD/DESCRIPTION	DRAFTER	CHECK	APPR.
	1				
	2				
	3				
	4				
	5				
	6				
	7				
	8				
	9				

UNAUTHORIZED ALTERATION OR ADDITION TO THIS DOCUMENT IS A VIOLATION OF SECTION 7209 SUBDIVISION 2 OF THE NEW YORK STATE EDUCATION LAW.

© 2005
C.T. MALE ASSOCIATES, P.C.

DESIGNED : WAW
DRAFTED : WAW
CHECKED : ELV
PROJ. NO: 04.9597
SCALE : AS SHOWN
DATE : 2005

PLAN/PROFILE

CONTRACT 4 - WATER TRANSMISSION MAIN

SARATOGA COUNTY, NY

C.T. MALE ASSOCIATES, P.C.
50 CENTURY HILL DRIVE, P.O. BOX 727, LATHAM, NY 12110
518.786.7400 • FAX 518.786.7299
ARCHITECTURE & BUILDING SYSTEMS ENGINEERING • CIVIL ENGINEERING
ENVIRONMENTAL SERVICES • SURVEY & LAND INFORMATION SERVICES

MALCOLM PIRNIE

PP6
SHEET 8 OF 22
DWG. NO: 05-204

CAD DWG. FILE NAME: PP6.DWG

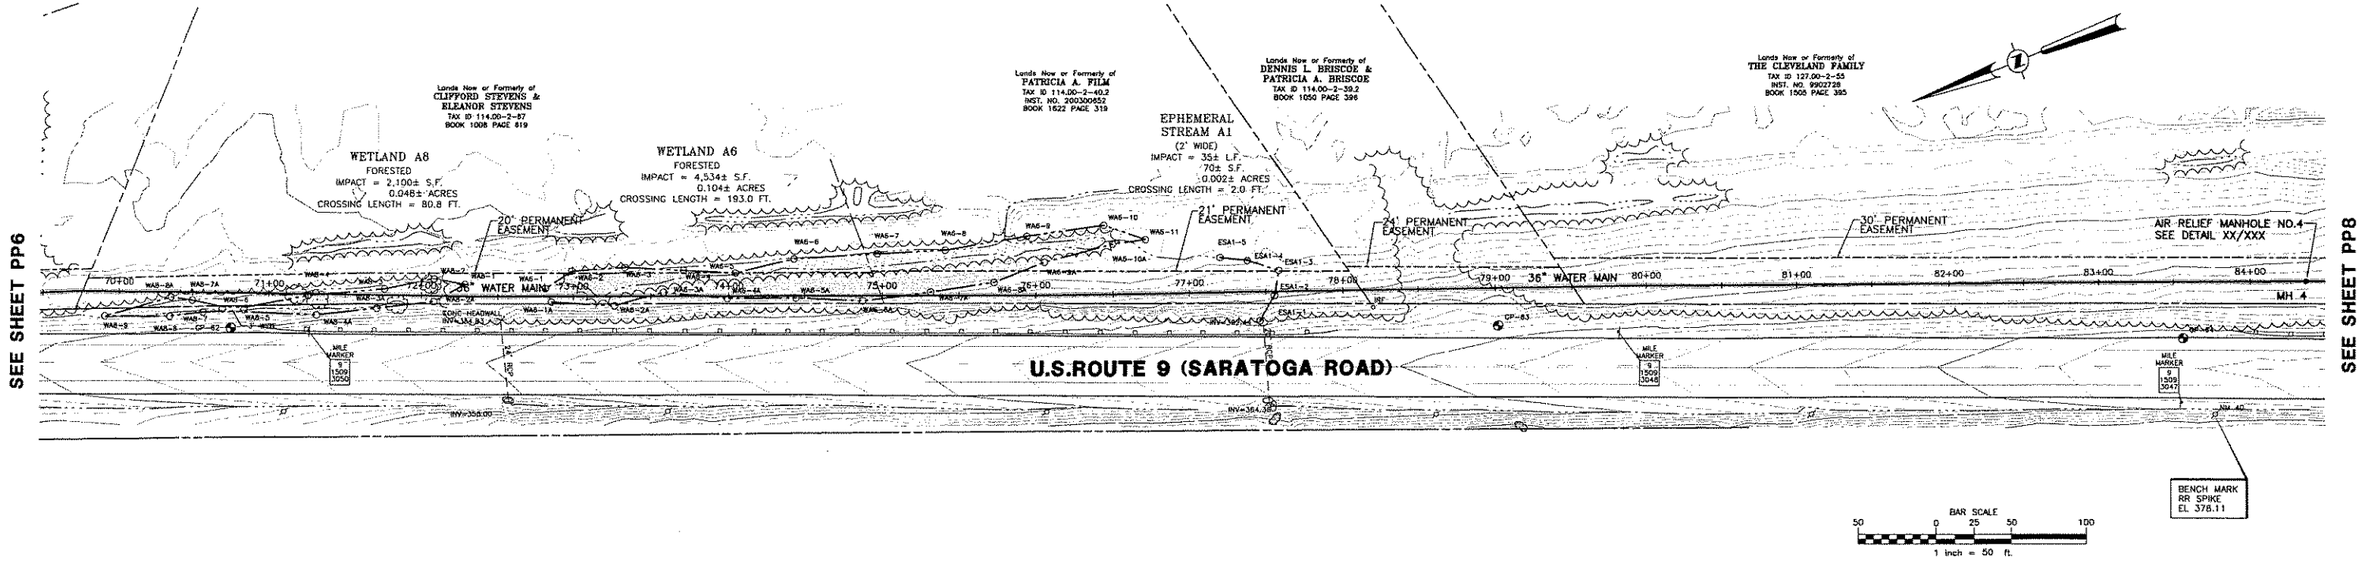

1 PP7 **PLAN/PROFILE**

SCALE: HORZ. 1" = 50'
VERT. 1" = 5'
CROSS REFERENCE: NONE

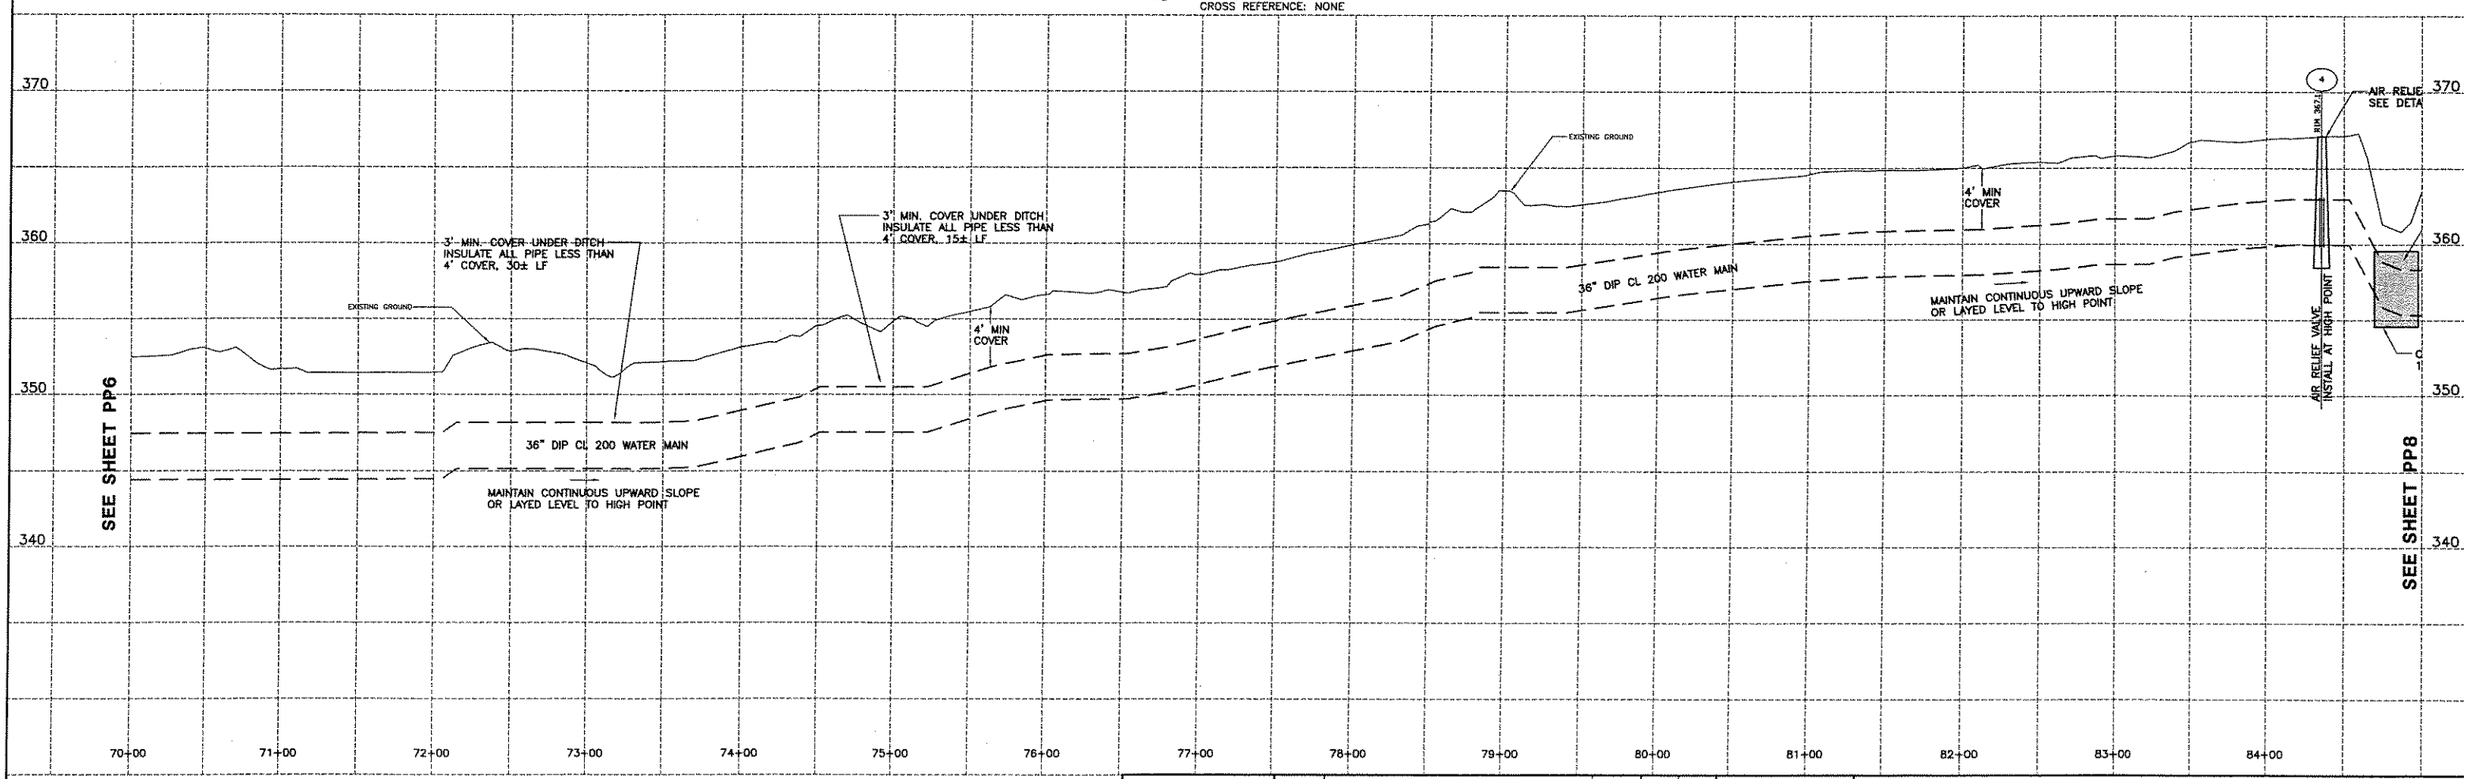

EDWIN L. VOPELAK, JR
PE 59238

DATE		REVISIONS RECORD/DESCRIPTION	DRAFTER	CHECK	APPR.
	1				
	2				
	3				
	4				
	5				
	6				
	7				
	8				
	9				

UNAUTHORIZED ALTERATION OR ADDITION TO THIS DOCUMENT IS A VIOLATION OF SECTION 7209 SUBDIVISION 2 OF THE NEW YORK STATE EDUCATION LAW.

© 2005
C.T. MALE ASSOCIATES, P.C.

DESIGNED : WAW
DRAFTED : WAW
CHECKED : ELV
PROJ. NO: 04.9597
SCALE : AS SHOWN
DATE : 2005

PLAN/PROFILE

CONTRACT 4 - WATER TRANSMISSION MAIN

SARATOGA COUNTY, NY

C.T. MALE ASSOCIATES, P.C.
50 CENTURY HILL DRIVE, P.O. BOX 727, LATHAM, NY 12110
518.786.7400 • FAX 518.786.7299
ARCHITECTURE & BUILDING SYSTEMS ENGINEERING • CIVIL ENGINEERING
ENVIRONMENTAL SERVICES • SURVEY & LAND INFORMATION SERVICES

MALCOLM PIRNIE

PP7
SHEET 9 OF 22
DWG. NO: 05-204

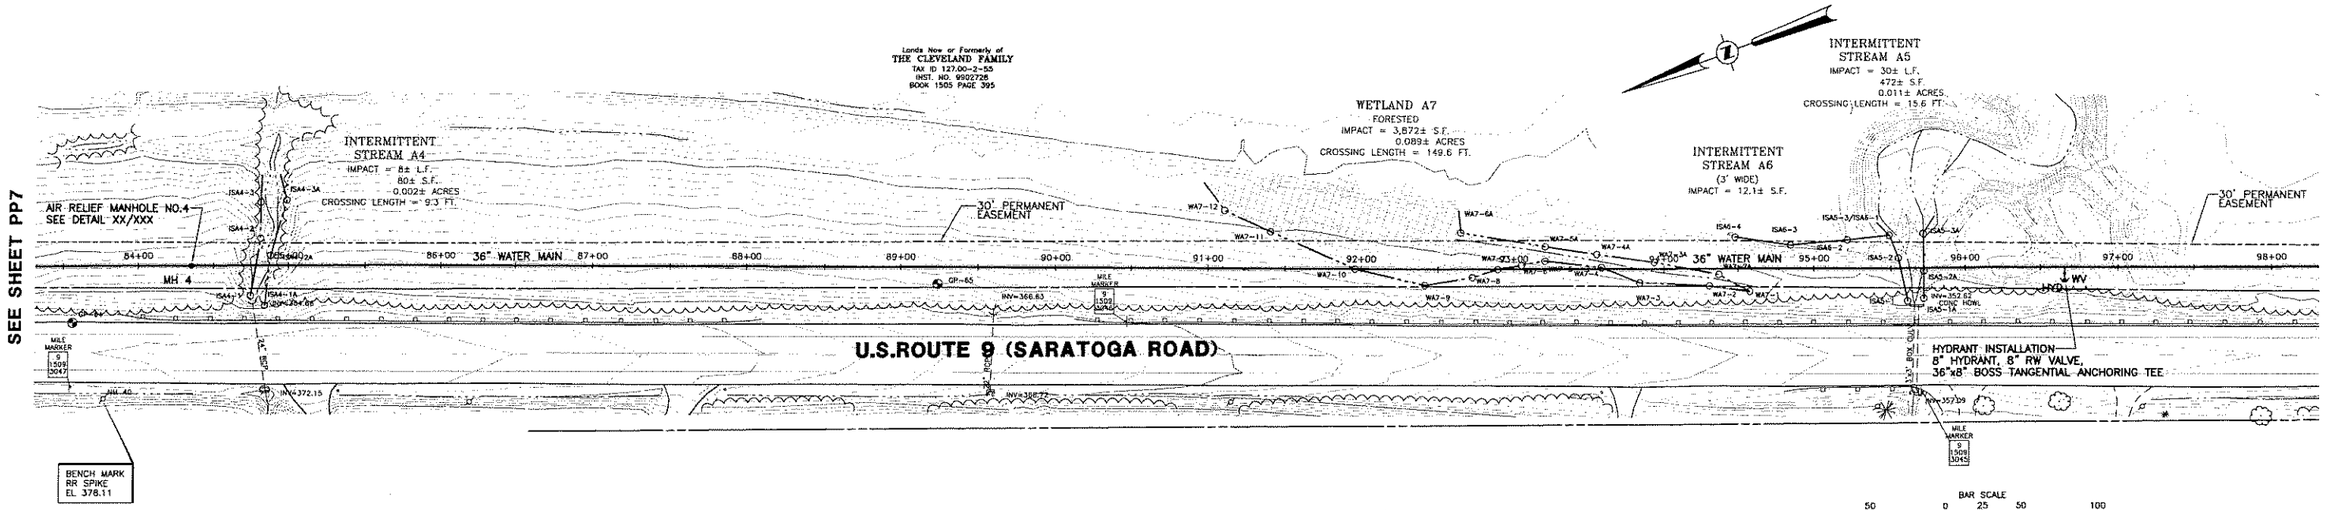

1 / PP8 **PLAN/PROFILE**
SCALE: HORZ. 1" = 50'
VERT. 1" = 5'
CROSS REFERENCE: NONE

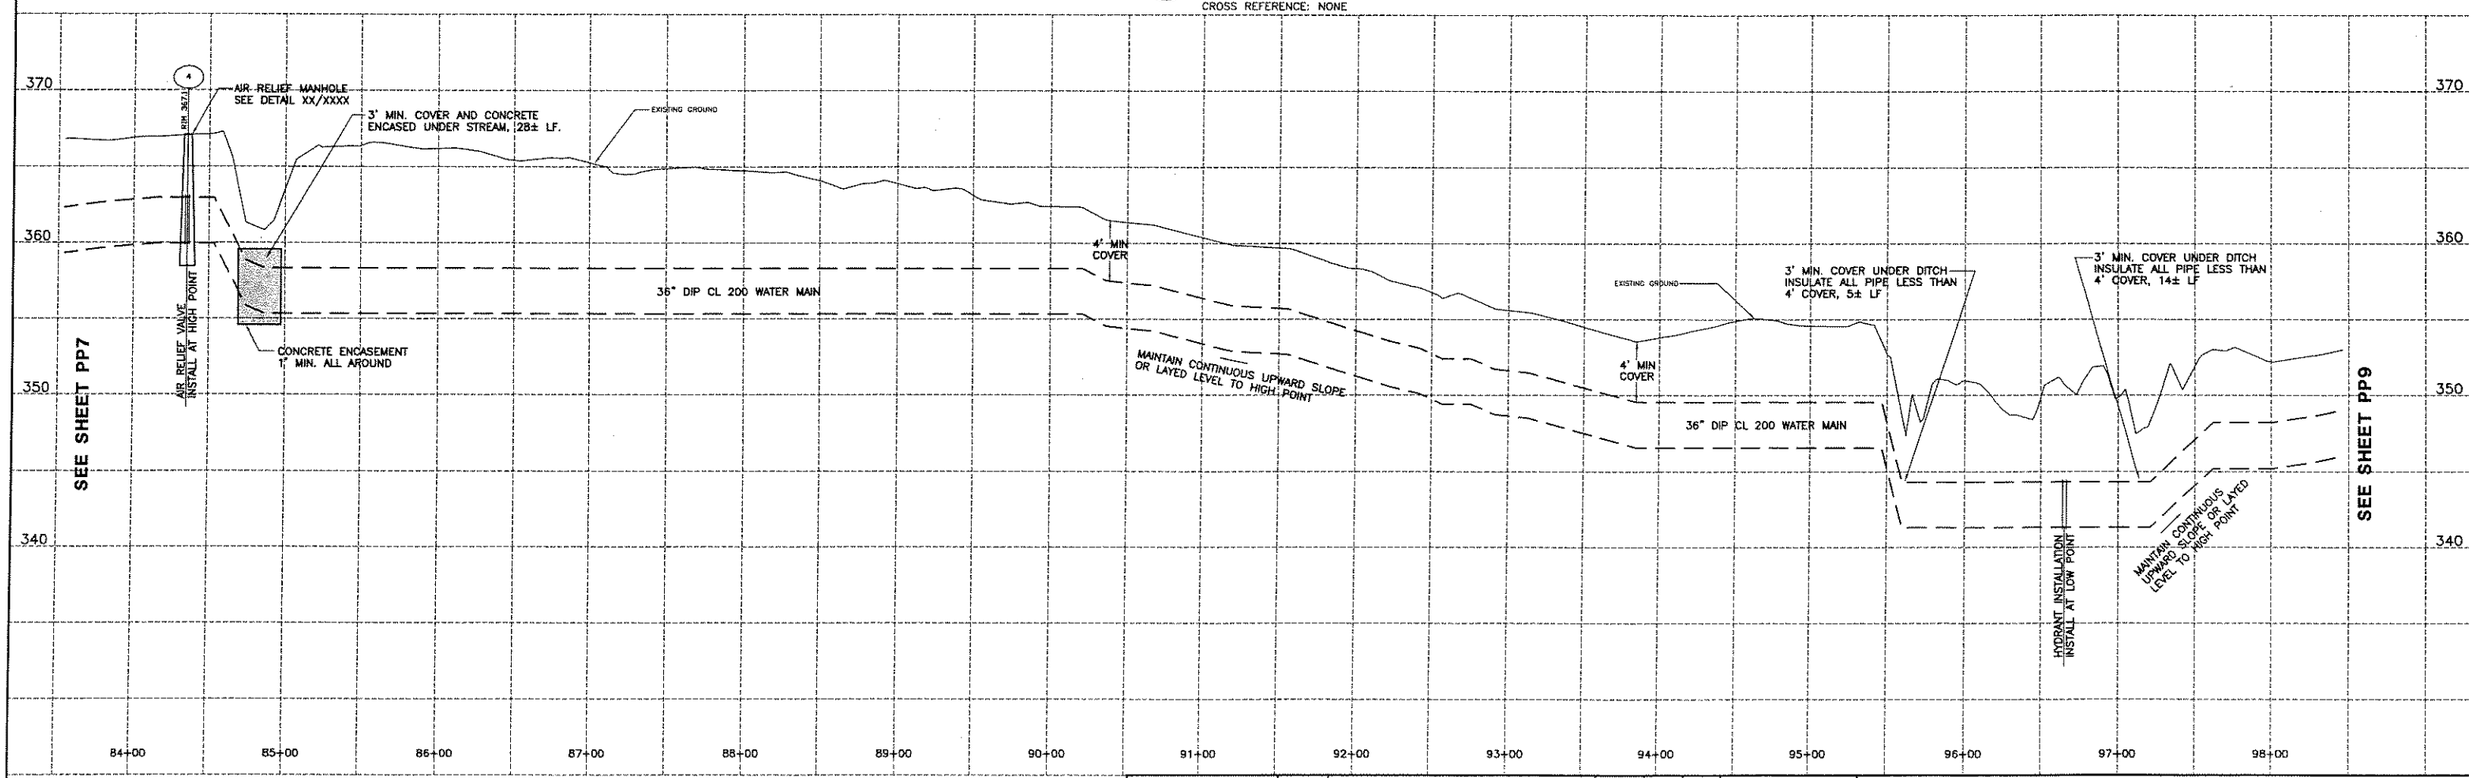

EDWIN L. VOPELAK, JR
PE 59238

DATE		REVISIONS RECORD/DESCRIPTION	DRAFTER	CHECK	APPR.
	1				
	2				
	3				
	4				
	5				
	6				
	7				
	8				
	9				

UNAUTHORIZED ALTERATION OR ADDITION TO THIS DOCUMENT IS A VIOLATION OF SECTION 7209 SUBDIVISION 2 OF THE NEW YORK STATE EDUCATION LAW.

© 2005
C.T. MALE ASSOCIATES, P.C.

DESIGNED: WAW
DRAFTED : WAW
CHECKED : ELV
PROJ. NO: 04.9597
SCALE : AS SHOWN
DATE : 2005

PLAN/PROFILE

CONTRACT 4 - WATER TRANSMISSION MAIN

SARATOGA COUNTY, NY

C.T. MALE ASSOCIATES, P.C.
50 CENTURY HILL DRIVE, P.O. BOX 727, LATHAM, NY 12110
518.786.7400 * FAX 518.786.7299
ARCHITECTURE & BUILDING SYSTEMS ENGINEERING * CIVIL ENGINEERING
ENVIRONMENTAL SERVICES * SURVEY & LAND INFORMATION SERVICES

MALCOLM PIRNIE

PP8
SHEET 10 OF 22
DWG. NO: 05-204

CAD DWG. FILE NAME: PP8.DWG

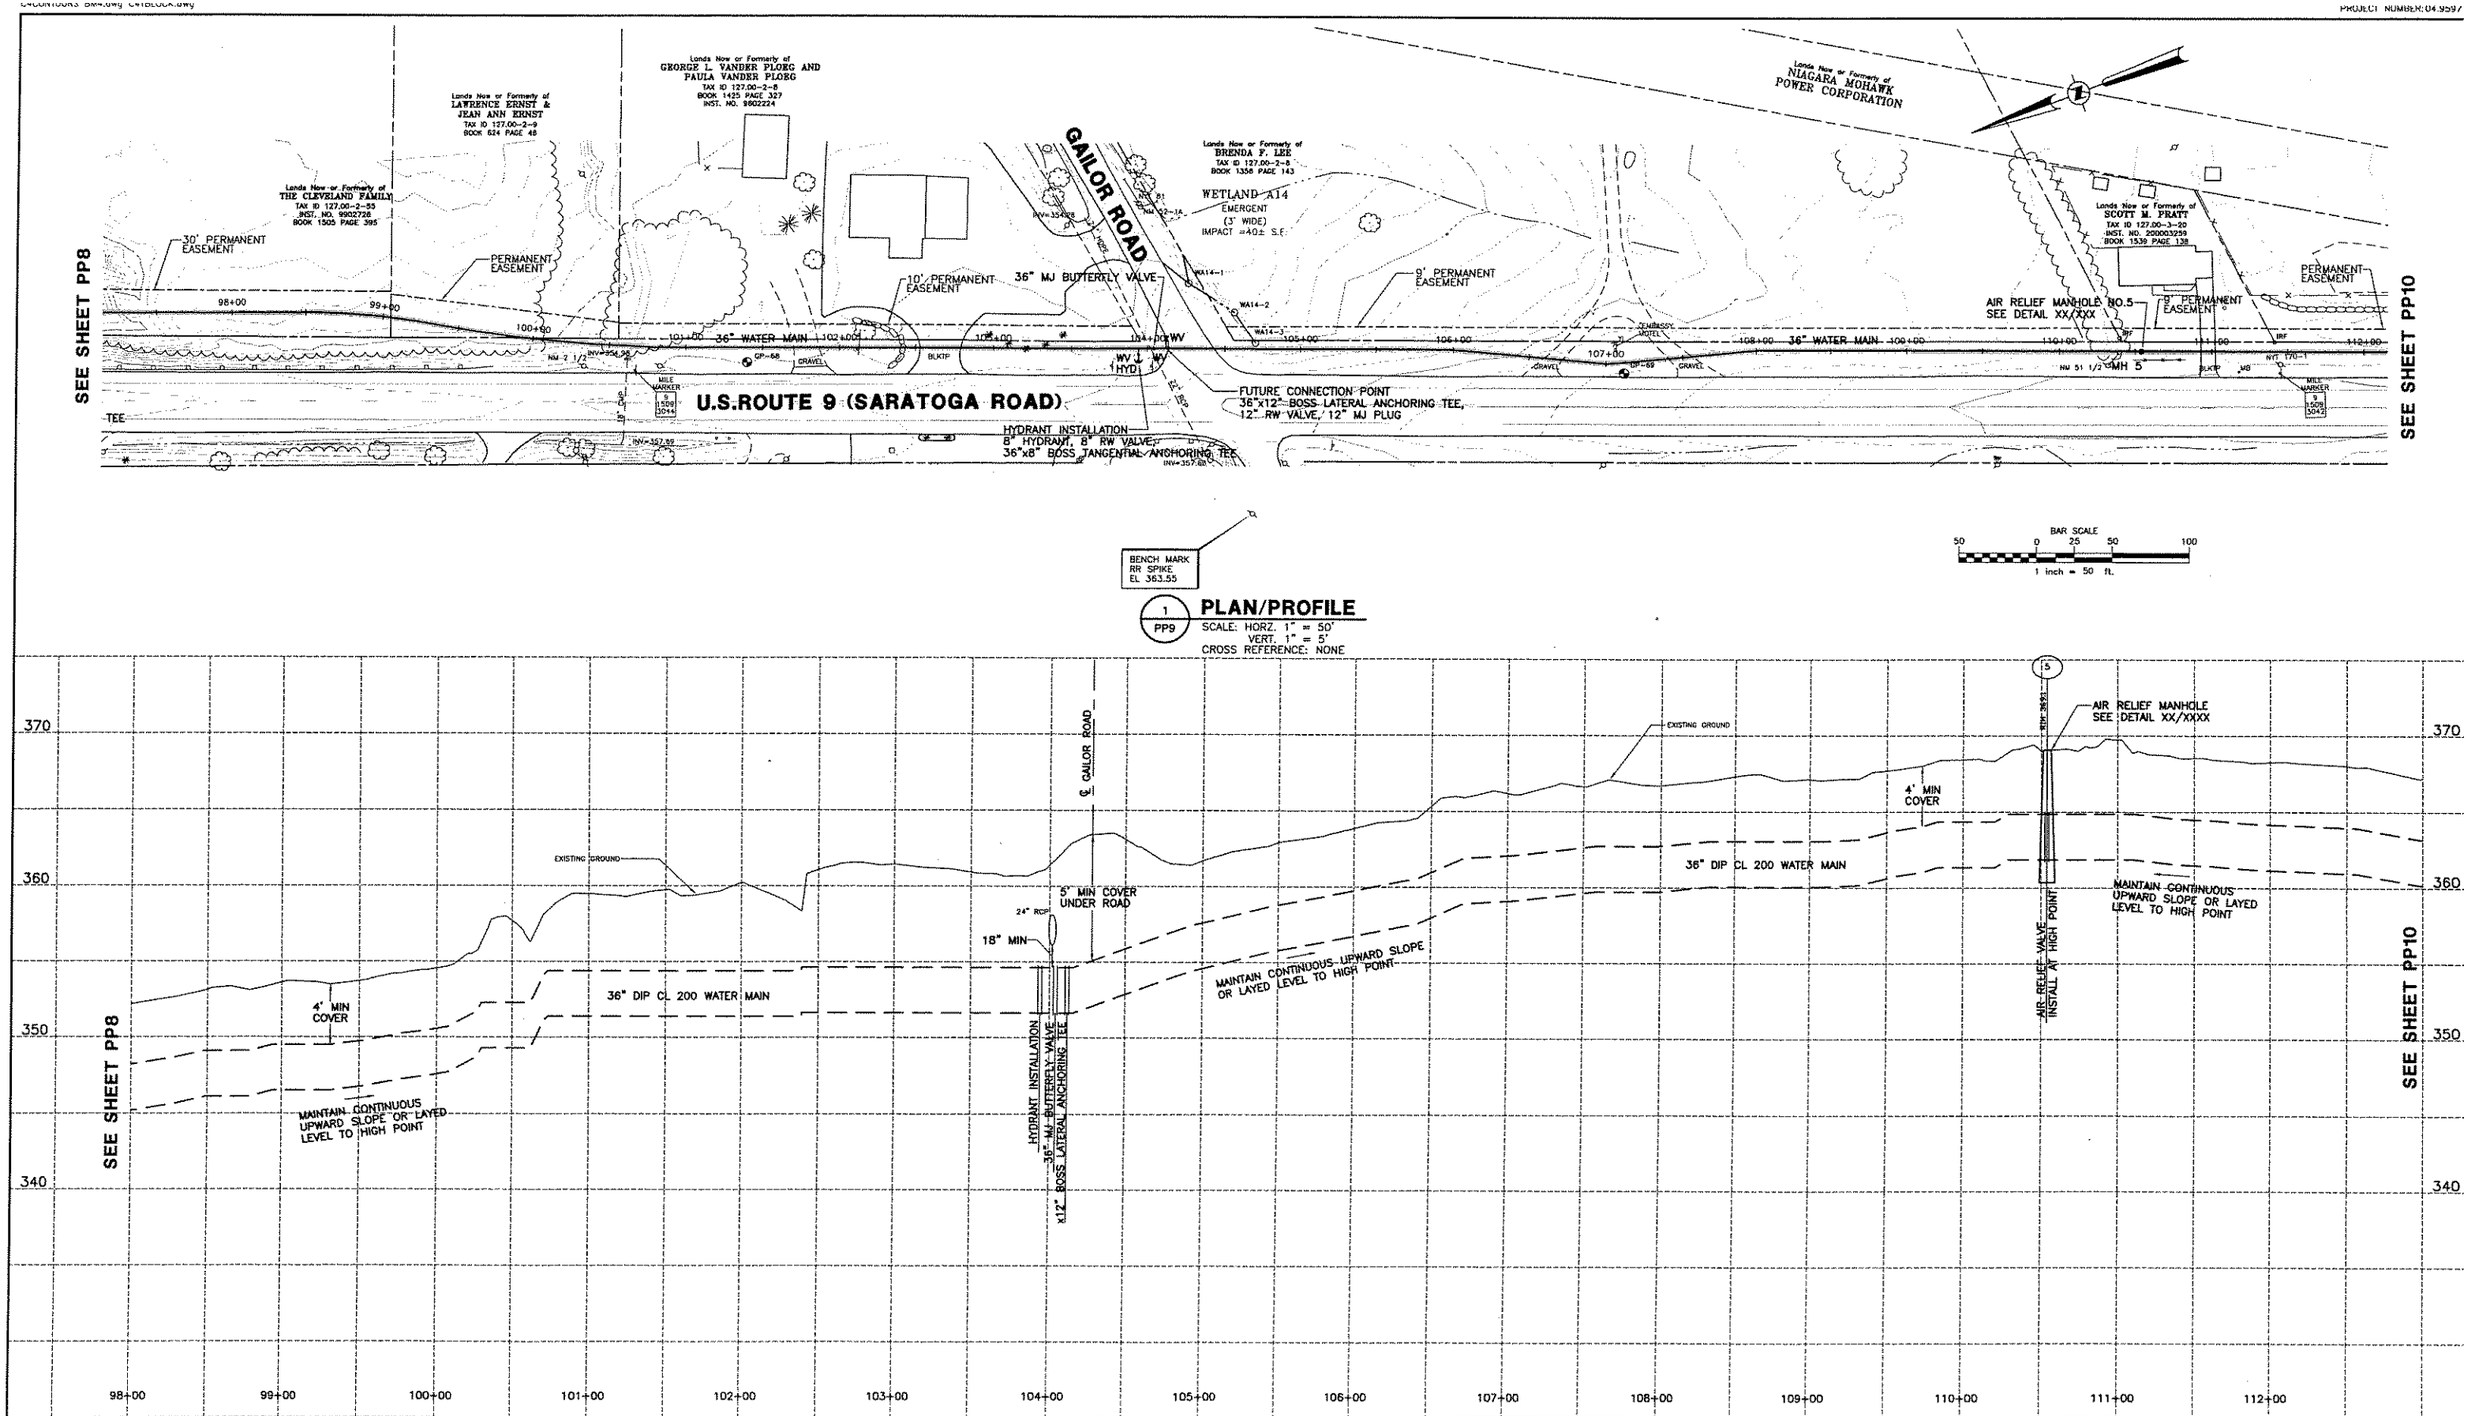

EDWIN L. VOPELAK, JR
PE 59238

DATE	REVISIONS RECORD/DESCRIPTION	DRAFTER	CHECK	APPR.
	1			
	2			
	3			
	4			
	5			
	6			
	7			
	8			
	9			

UNAUTHORIZED ALTERATION OR ADDITION TO THIS DOCUMENT IS A VIOLATION OF SECTION 7209 SUBDIVISION 2 OF THE NEW YORK STATE EDUCATION LAW.

© 2005 C.T. MALE ASSOCIATES, P.C.

DESIGNED: WAW
DRAFTED : WAW
CHECKED : ELV
PROJ. NO: 04.9597
SCALE : AS SHOWN
DATE : 2005

PLAN/PROFILE

CONTRACT 4 - WATER TRANSMISSION MAIN

SARATOGA COUNTY, NY

C.T. MALE ASSOCIATES, P.C.
50 CENTURY HILL DRIVE, P.O. BOX 727, LATHAM, NY 12110
518.786.7400 * FAX 518.786.7299
ARCHITECTURE & BUILDING SYSTEMS ENGINEERING * CIVIL ENGINEERING
ENVIRONMENTAL SERVICES * SURVEY & LAND INFORMATION SERVICES

MALCOLM PIRNIE

PP9
SHEET 11 OF 22
DWG. NO: 05-204

CAD DWG. FILE NAME: PP9.DWG

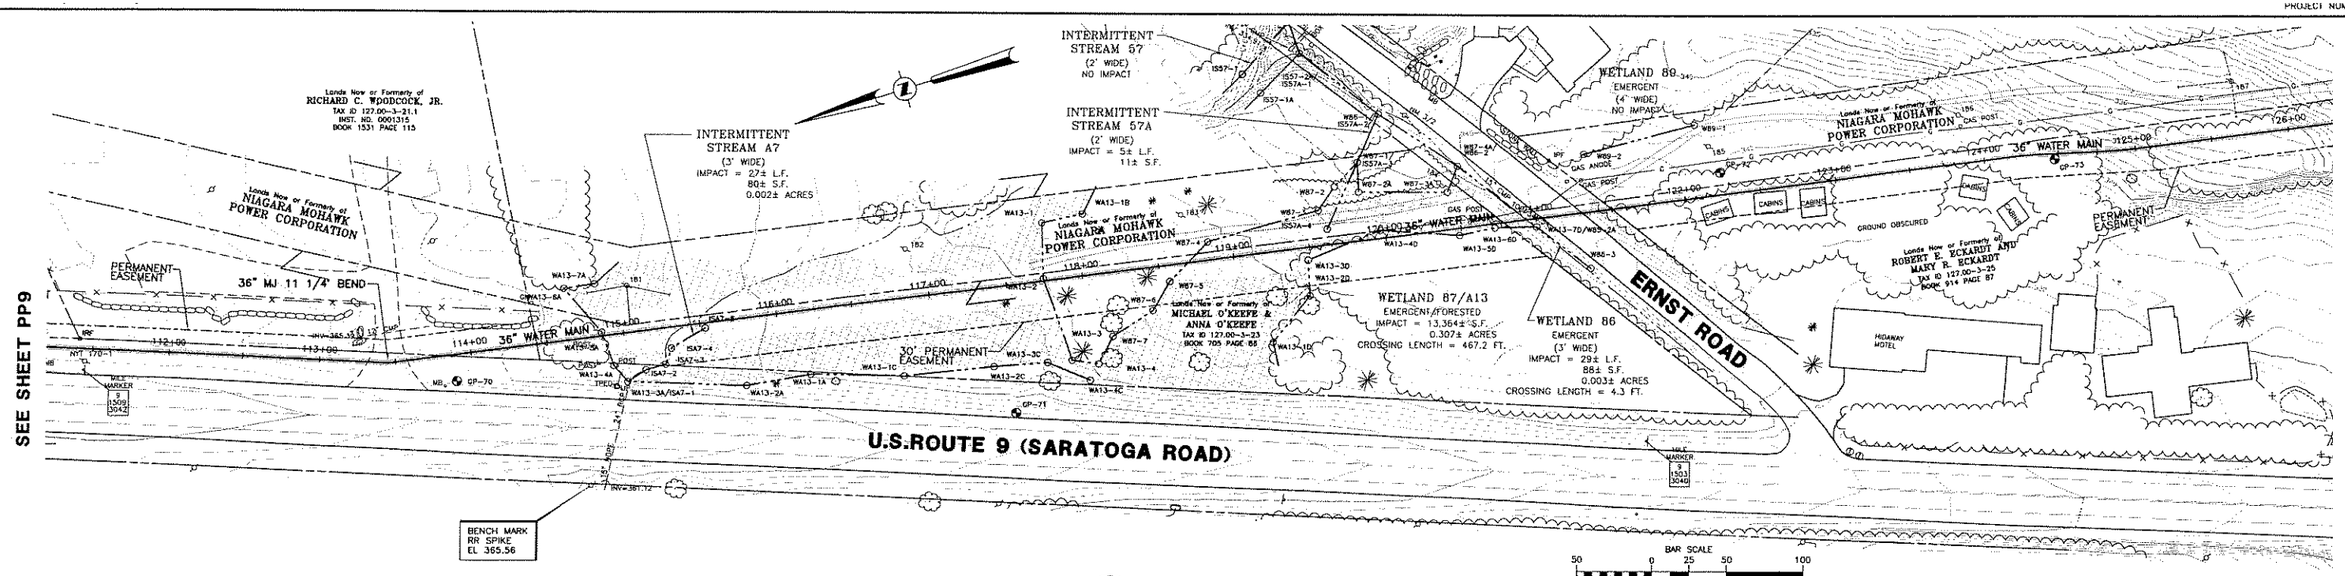

1 / PP10 **PLAN/PROFILE**
SCALE: HORZ. 1" = 50'
VERT. 1" = 5'
CROSS REFERENCE: NONE

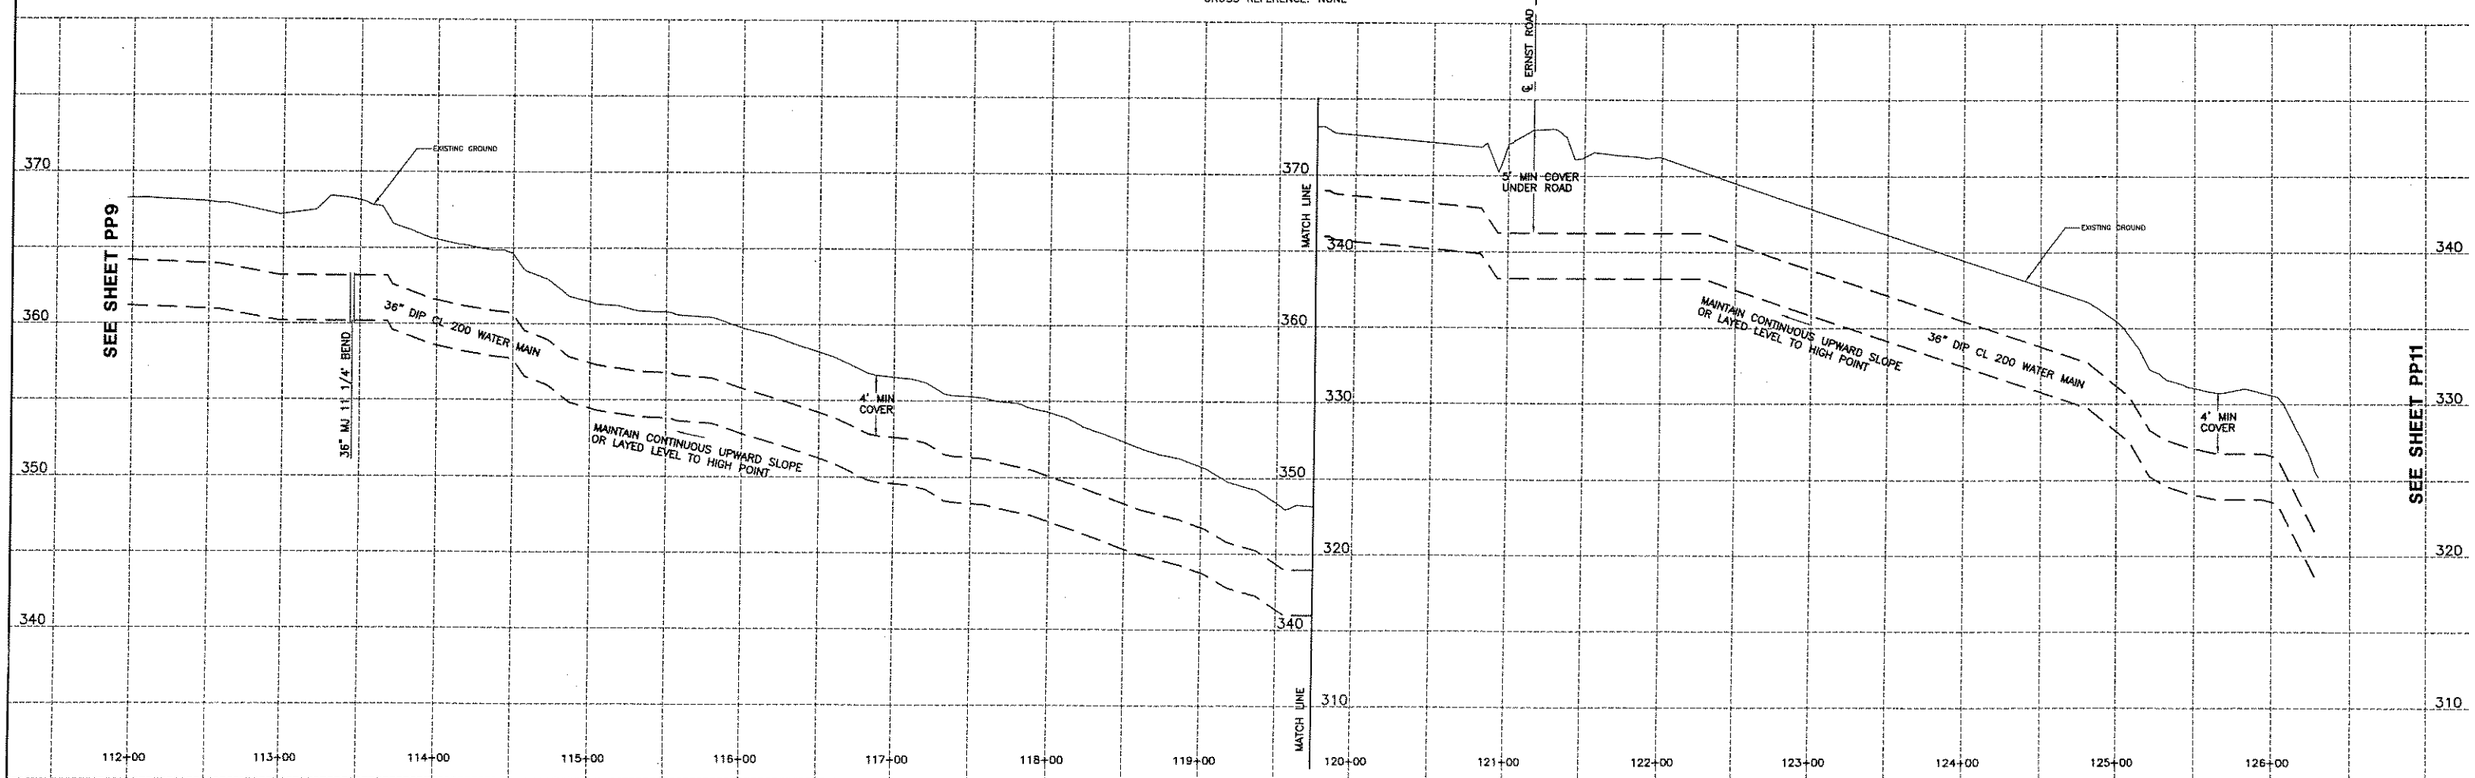

EDWIN L. VOPELAK, JR
PE 59238

DATE		REVISIONS RECORD/DESCRIPTION	DRAFTER	CHECK	APPR.
	1				
	2				
	3				
	4				
	5				
	6				
	7				
	8				
	9				

UNAUTHORIZED ALTERATION OR ADDITION TO THIS DOCUMENT IS A VIOLATION OF SECTION 7209 SUBDIVISION 2 OF THE NEW YORK STATE EDUCATION LAW.

© 2005
C.T. MALE ASSOCIATES, P.C.

DESIGNED: WAW
DRAFTED : WAW
CHECKED : ELV
PROJ. NO: 04.9597
SCALE : AS SHOWN
DATE : 2005

PLAN/PROFILE

CONTRACT 4 - WATER TRANSMISSION MAIN

SARATOGA COUNTY, NY

C.T. MALE ASSOCIATES, P.C.
50 CENTURY HILL DRIVE, P.O. BOX 727, LATHAM, NY 12110
518.786.7400 * FAX 518.786.7299
ARCHITECTURE & BUILDING SYSTEMS ENGINEERING * CIVIL ENGINEERING
ENVIRONMENTAL SERVICES * SURVEY & LAND INFORMATION SERVICES

MALCOLM PIRNIE

PP10
SHEET 12 OF 22
DWG. NO: 05-204

CAD DWG. FILE NAME: PP10.DWG

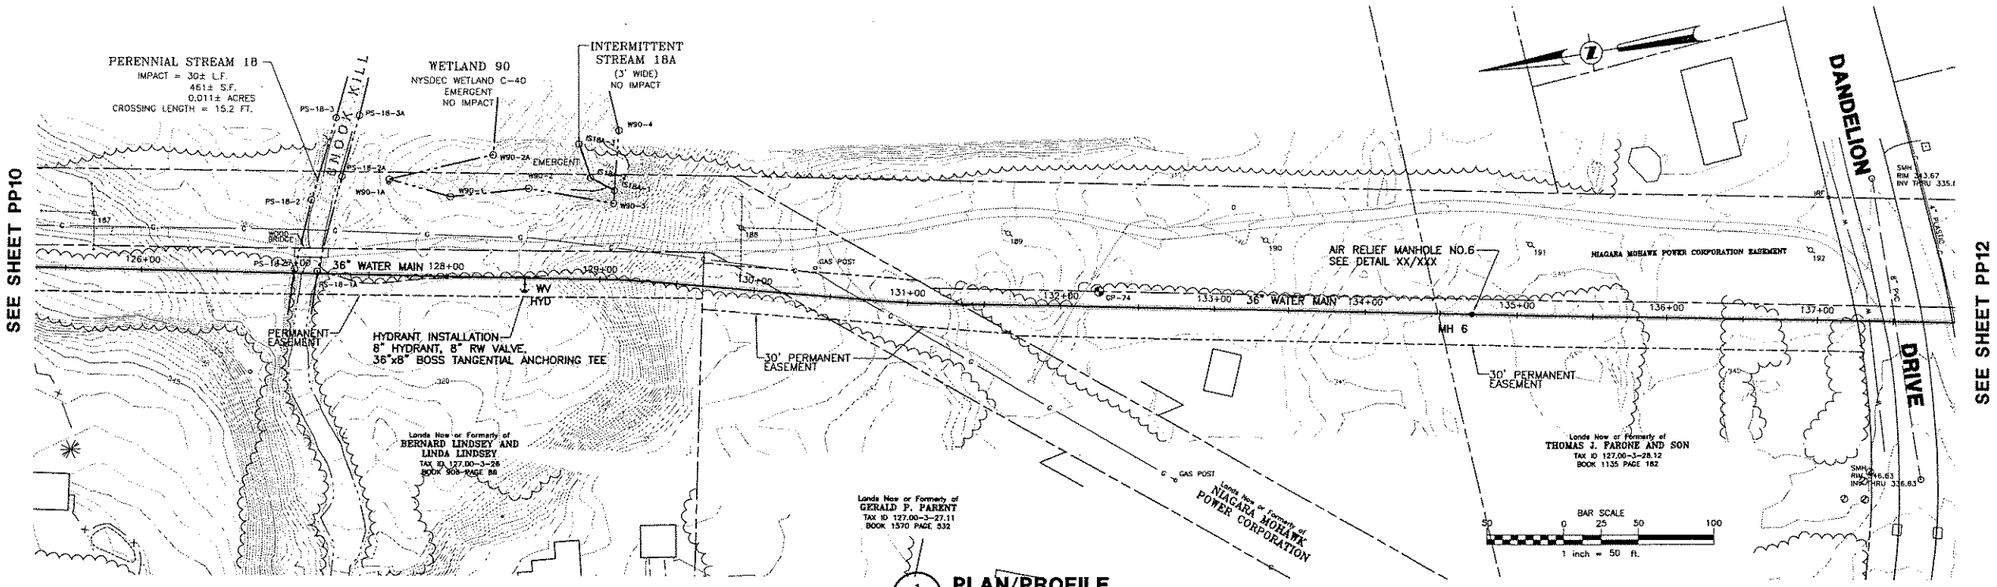

1 / PP11 **PLAN/PROFILE**
SCALE: HORZ. 1" = 50'
VERT. 1" = 5'
CROSS REFERENCE: NONE

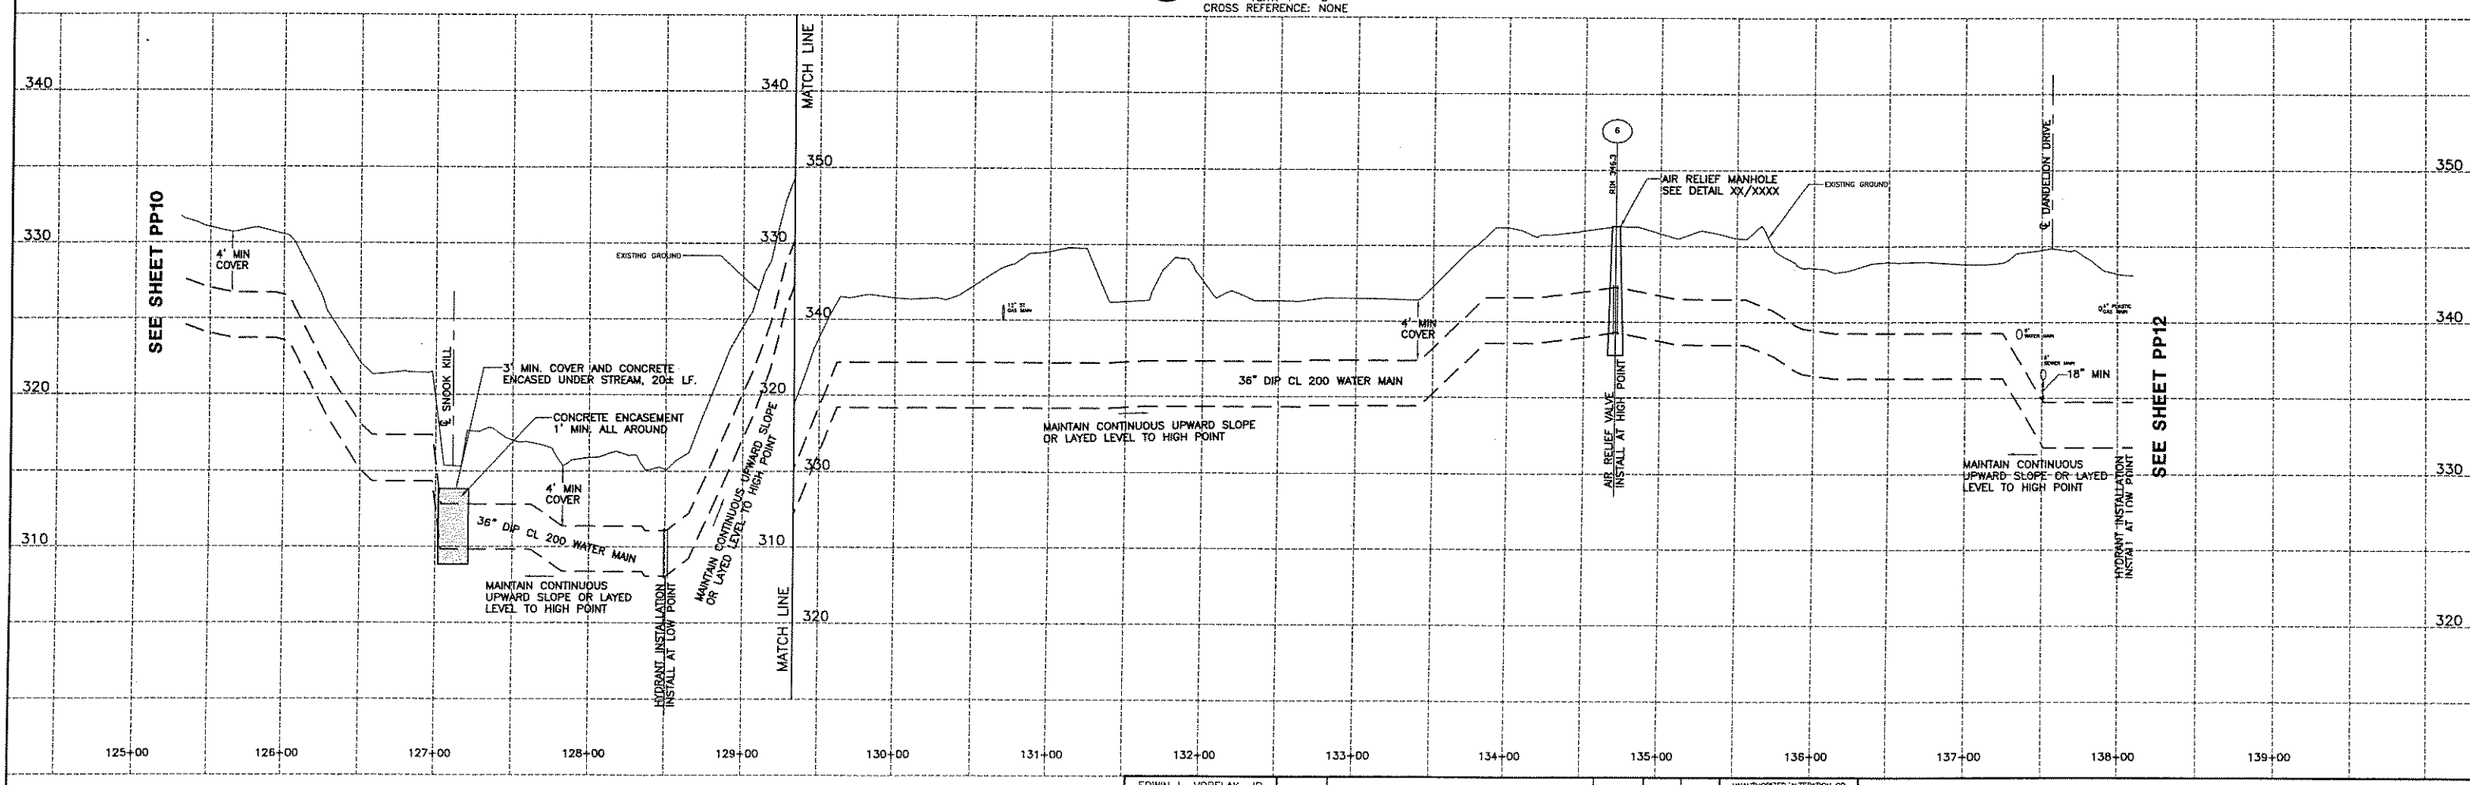

EDWIN L. VOPELAK, JR
PE 59238

DATE		REVISIONS RECORD/DESCRIPTION	DRAFTER	CHECK	APPR.
	1				
	2				
	3				
	4				
	5				
	6				
	7				
	8				
	9				

UNAUTHORIZED ALTERATION OR ADDITION TO THIS DOCUMENT IS A VIOLATION OF SECTION 7209 SUBDIVISION 2 OF THE NEW YORK STATE EDUCATION LAW.

© 2005
C.T. MALE ASSOCIATES, P.C.

DESIGNED : WAW
DRAFTED : WAW
CHECKED : ELV
PROJ. NO: 04.9597
SCALE : AS SHOWN
DATE : 2005

PLAN/PROFILE

CONTRACT 4 - WATER TRANSMISSION MAIN

SARATOGA COUNTY, NY

C.T. MALE ASSOCIATES, P.C.
50 CENTURY HILL DRIVE, P.O. BOX 727, LATHAM, NY 12110
518.786.7400 * FAX 518.786.7299
ARCHITECTURE & BUILDING SYSTEMS ENGINEERING * CIVIL ENGINEERING
ENVIRONMENTAL SERVICES * SURVEY & LAND INFORMATION SERVICES

MALCOLM PIRNIE

PP11
SHEET 13 OF 22
DWG. NO: 05-204

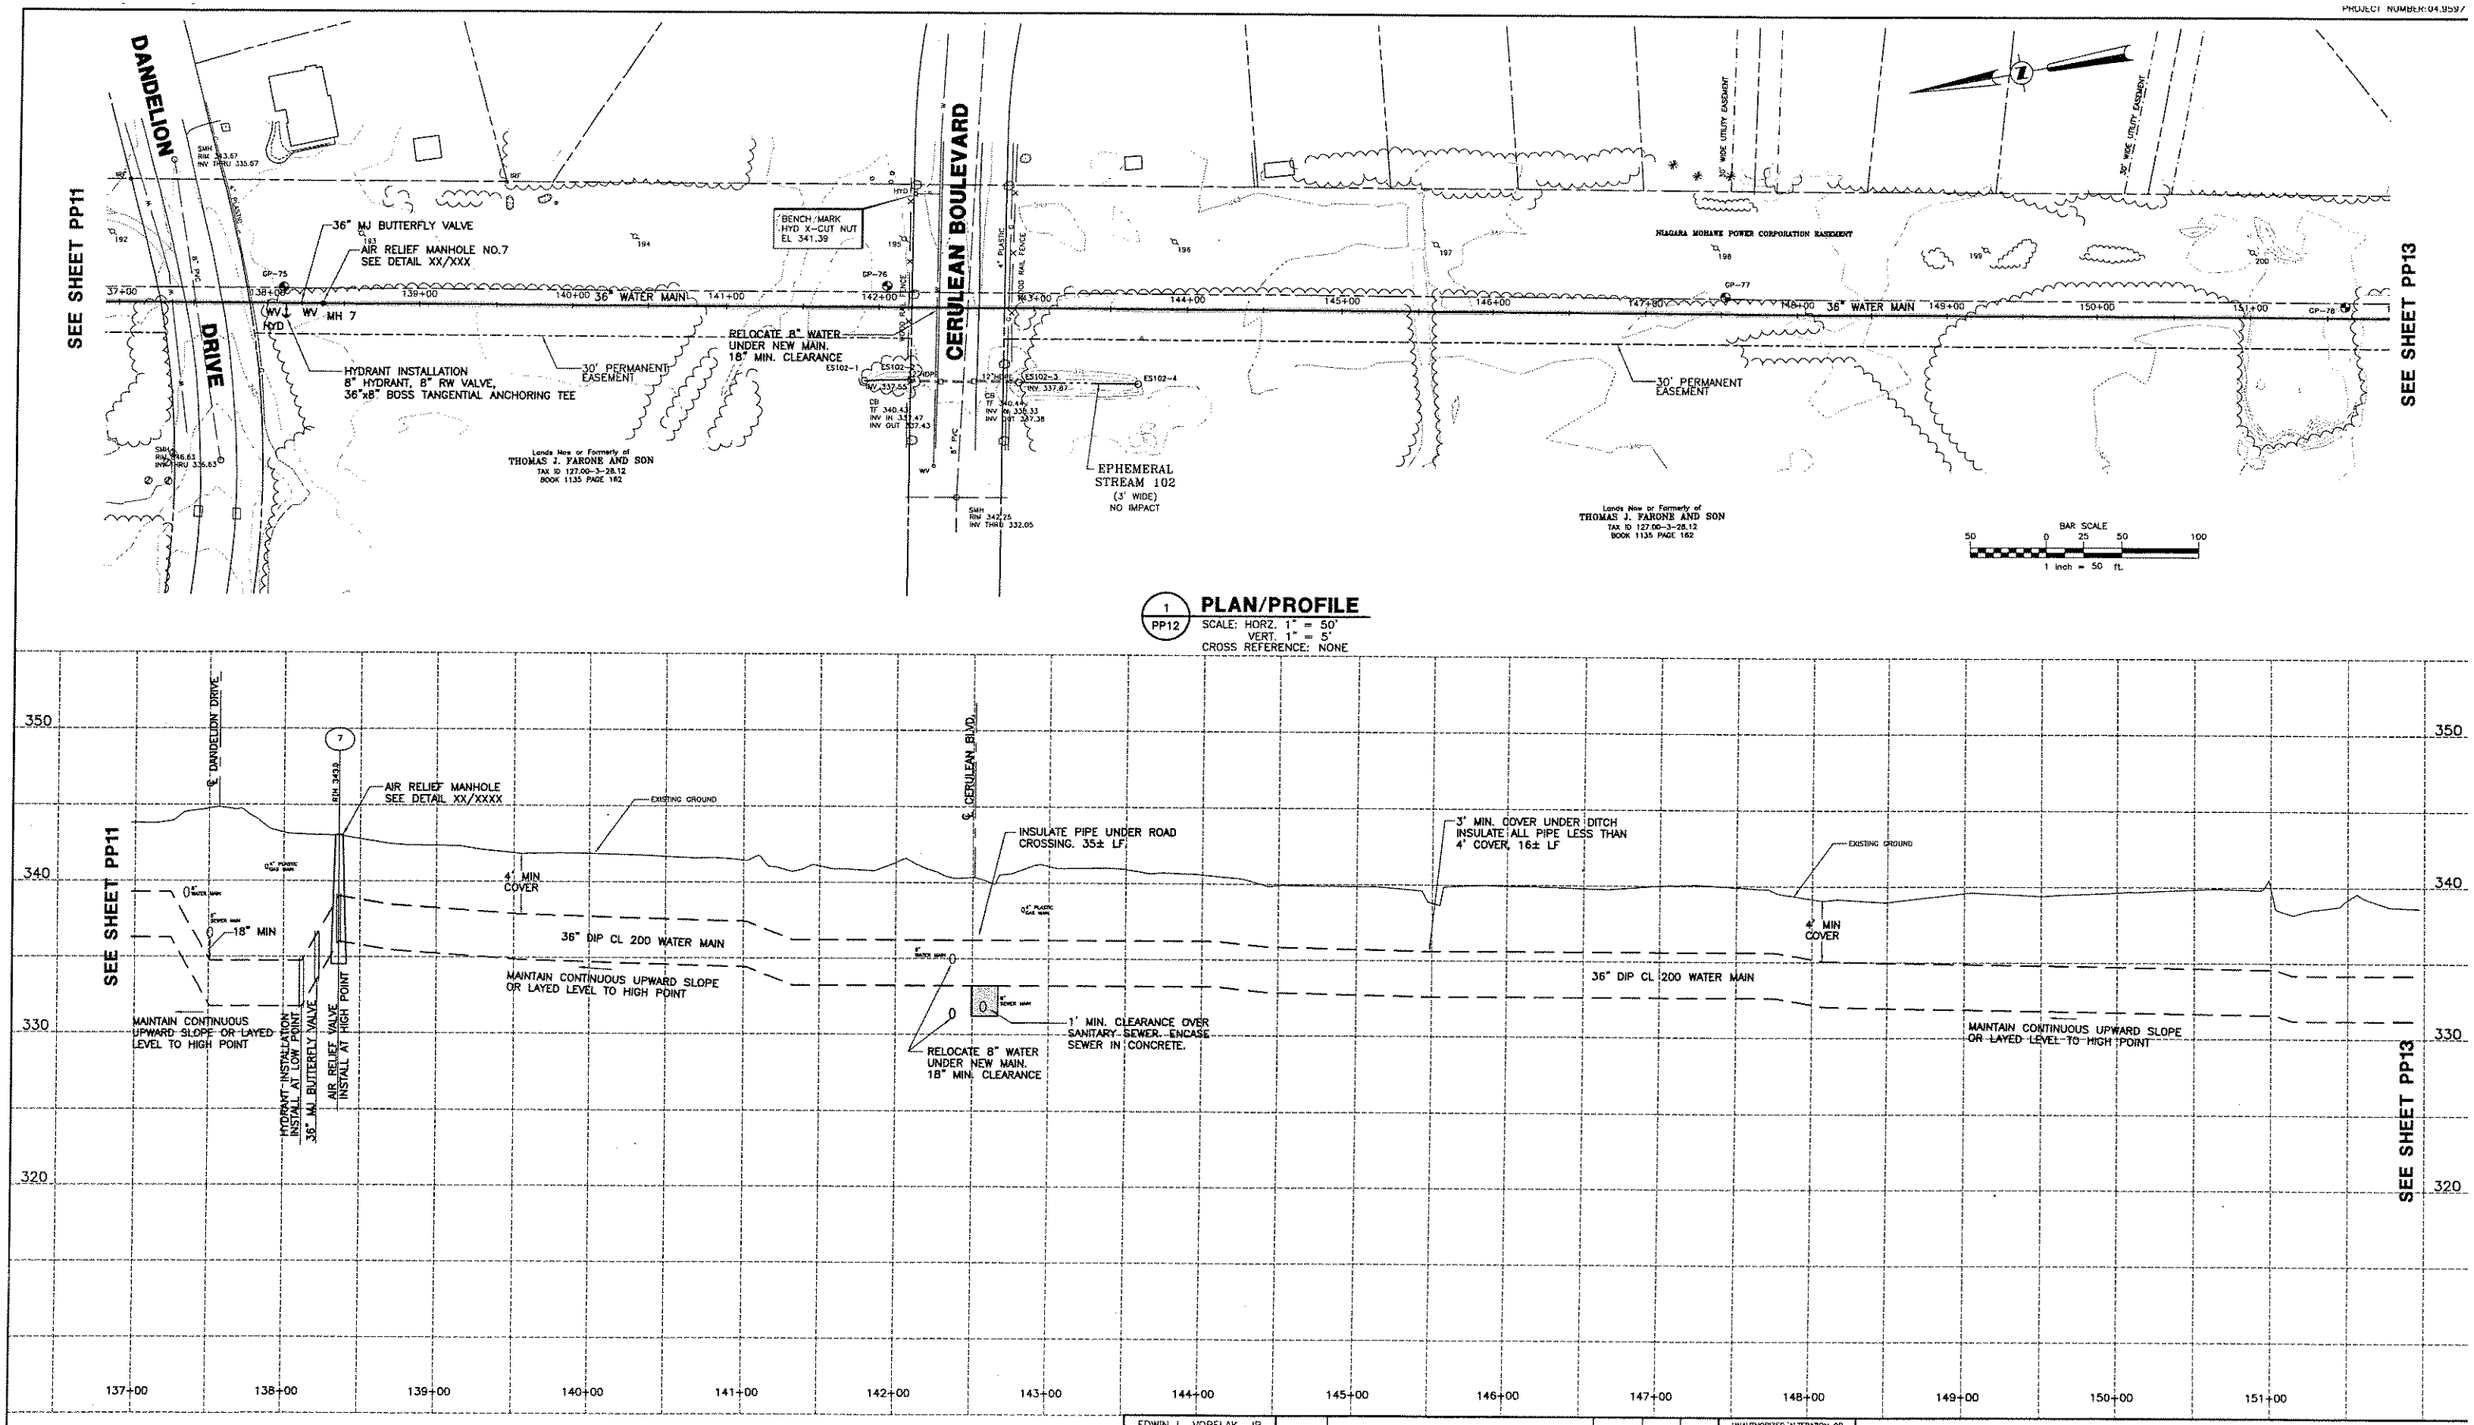

1 PP12 **PLAN/PROFILE**
SCALE: HORZ. 1" = 50'
VERT. 1" = 5'
CROSS REFERENCE: NONE

EDWIN L. VOPELAK, JR
PE 59238

DATE		REVISIONS RECORD/DESCRIPTION	DRAFTER	CHECK	APPR.
	1				
	2				
	3				
	4				
	5				
	6				
	7				
	8				
	9				

UNAUTHORIZED ALTERATION OR ADDITION TO THIS DOCUMENT IS A VIOLATION OF SECTION 7209 SUBDIVISION 2 OF THE NEW YORK STATE EDUCATION LAW.

© 2005
C.T. MALE ASSOCIATES, P.C.

DESIGNED : WAW
DRAFTED : WAW
CHECKED : ELV
PROJ. NO: 04.9597
SCALE : AS SHOWN
DATE : 2005

PLAN/PROFILE

CONTRACT 4 - WATER TRANSMISSION MAIN

SARATOGA COUNTY, NY

C.T. MALE ASSOCIATES, P.C.
50 CENTURY HILL DRIVE, P.O. BOX 727, LATHAM, NY 12110
518.786.7400 • FAX 518.786.7299
ARCHITECTURE & BUILDING SYSTEMS ENGINEERING • CIVIL ENGINEERING
ENVIRONMENTAL SERVICES • SURVEY & LAND INFORMATION SERVICES

MALCOLM PIRNIE

PP12
SHEET 14 OF 22
DWG. NO: 05-204

CAD DWG. FILE NAME: PP12.DWG

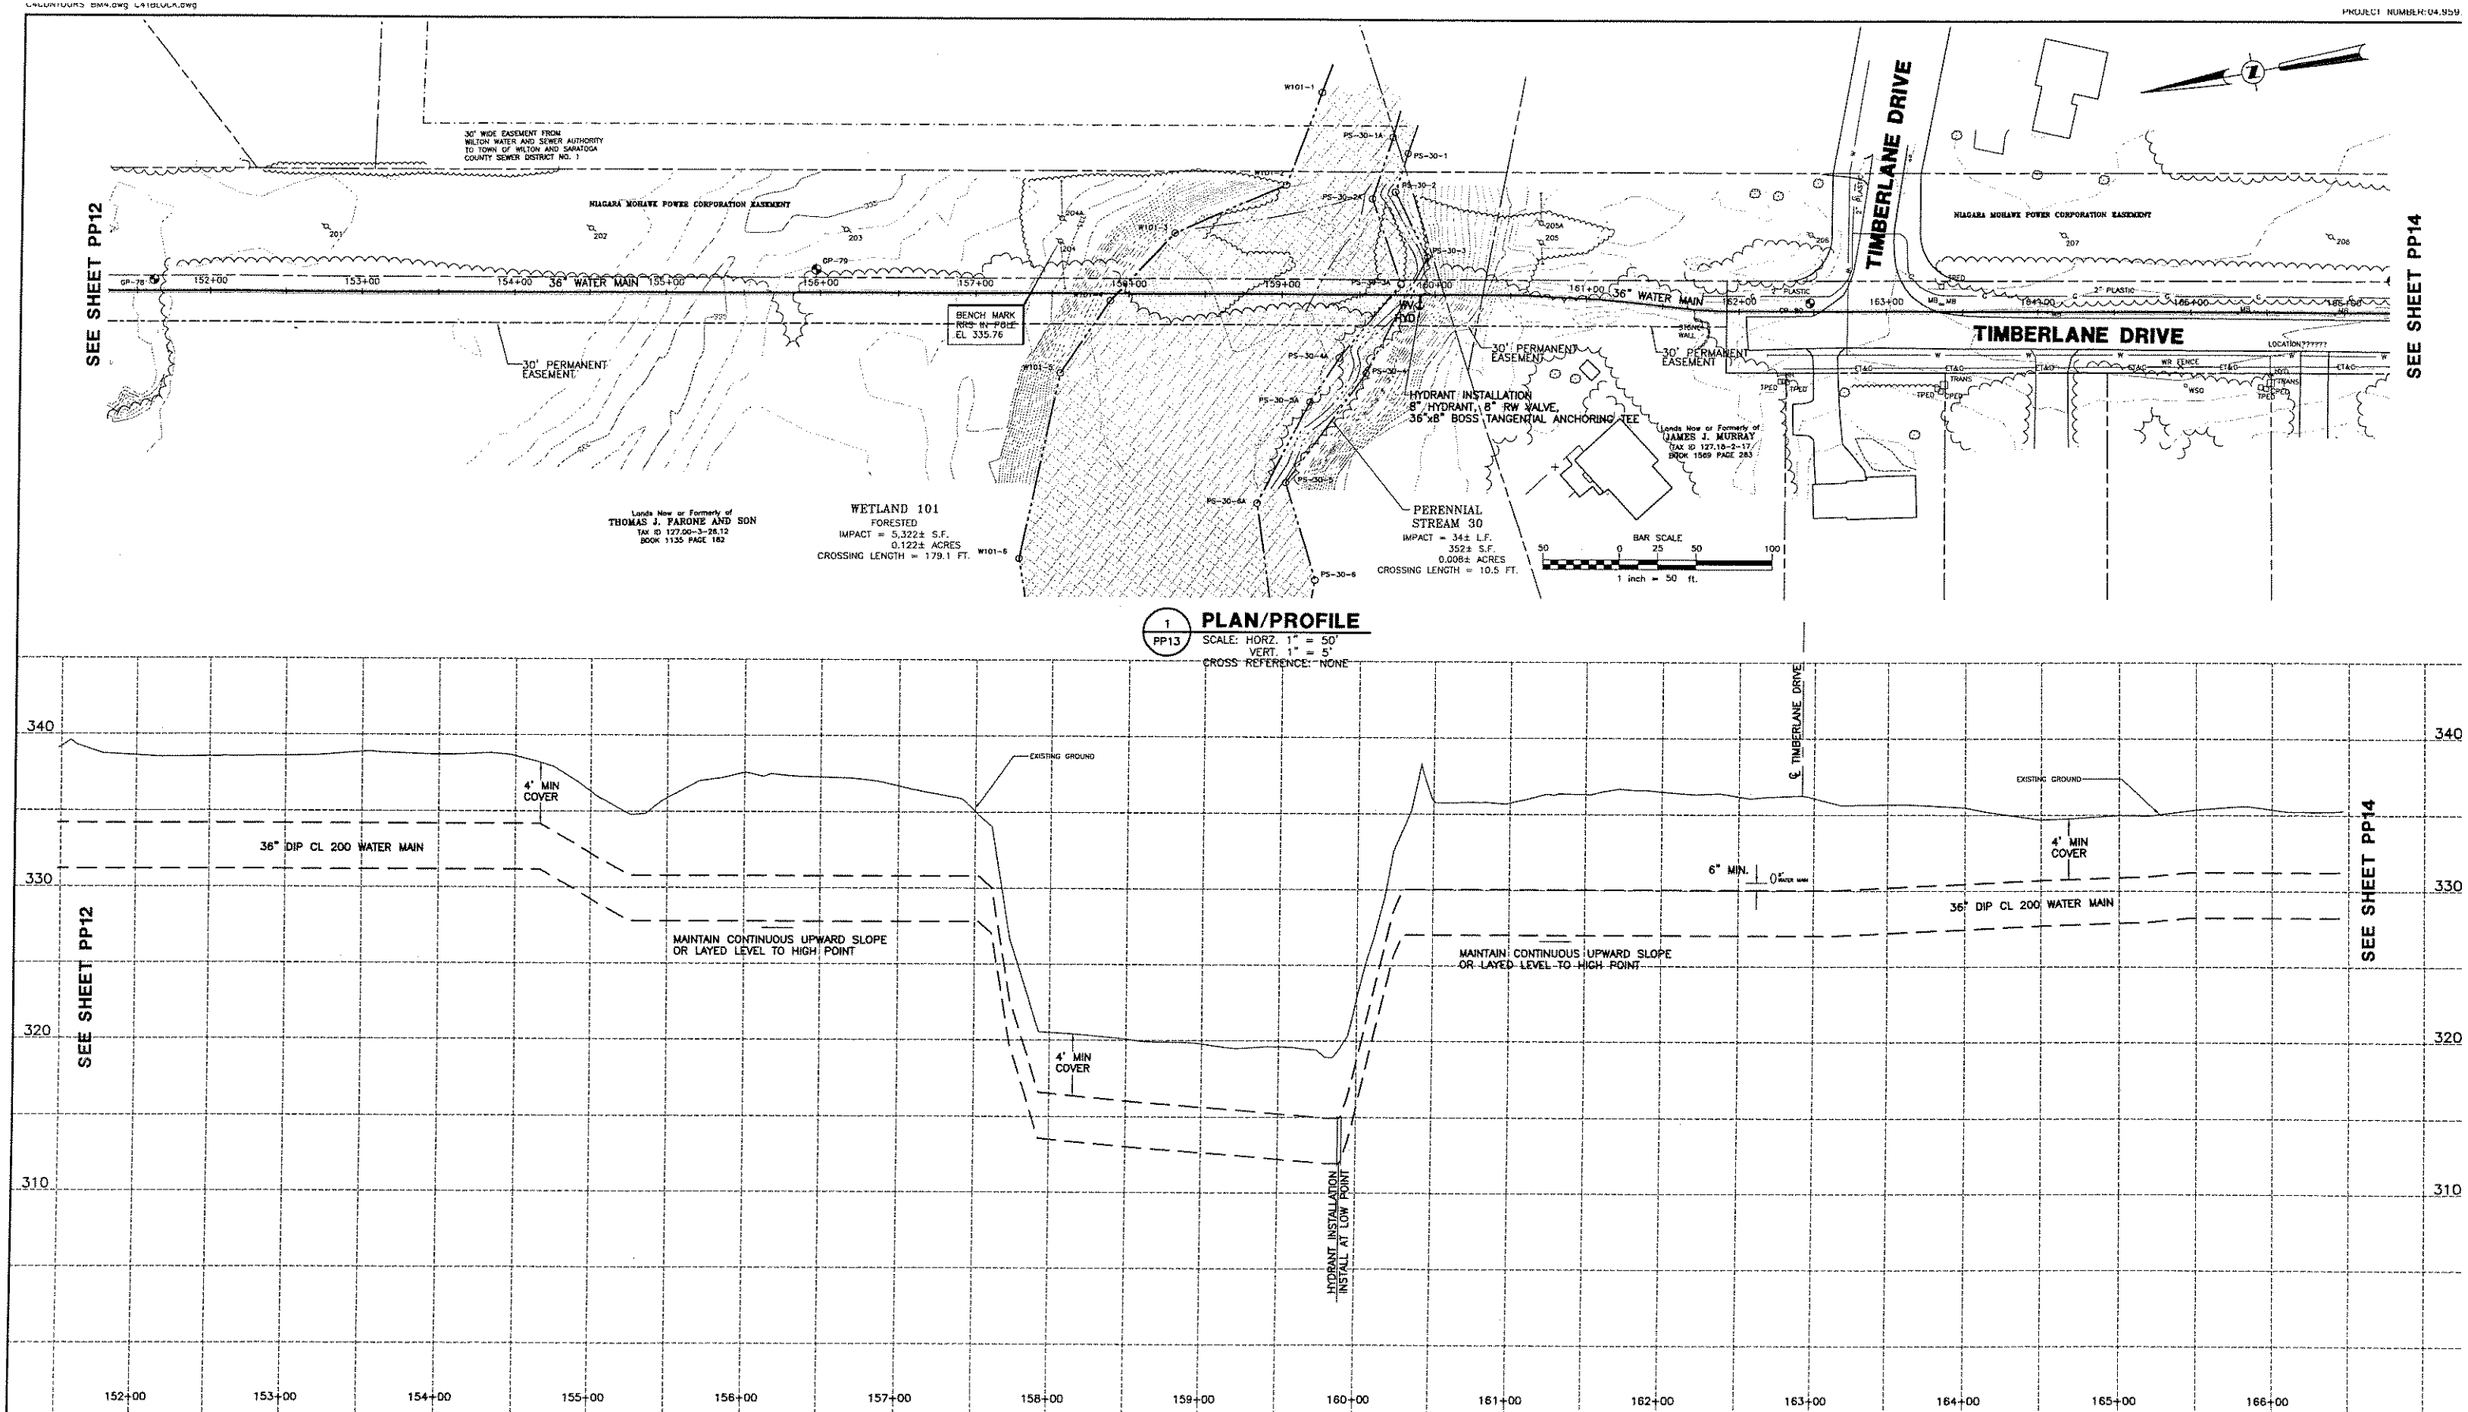

EDWIN L. VOPELAK, JR
PE 59238

DATE	REVISIONS RECORD/DESCRIPTION	DRAFTER	CHECK	APPR.
	1			
	2			
	3			
	4			
	5			
	6			
	7			
	8			
	9			

UNAUTHORIZED ALTERATION OR ADDITION TO THIS DOCUMENT IS A VIOLATION OF SECTION 7209 SUBDIVISION 2 OF THE NEW YORK STATE EDUCATION LAW.
© 2005 C.T. MALE ASSOCIATES, P.C.

DESIGNED : WAW
DRAFTED : WAW
CHECKED : ELV
PROJ. NO: 04.9597
SCALE : AS SHOWN
DATE : 2005

PLAN/PROFILE

CONTRACT 4 - WATER TRANSMISSION MAIN

SARATOGA COUNTY, NY

C.T. MALE ASSOCIATES, P.C.
50 CENTURY HILL DRIVE, P.O. BOX 727, LATHAM, NY 12110
518.786.7400 * FAX 518.786.7299
ARCHITECTURE & BUILDING SYSTEMS ENGINEERING * CIVIL ENGINEERING
ENVIRONMENTAL SERVICES * SURVEY & LAND INFORMATION SERVICES
MALCOLM PIRNIE

PP13
SHEET 15 OF 22
DWG. NO: 05-204

CAD DWG. FILE NAME: PP13.DWG

PROJECT NUMBER:04.9597

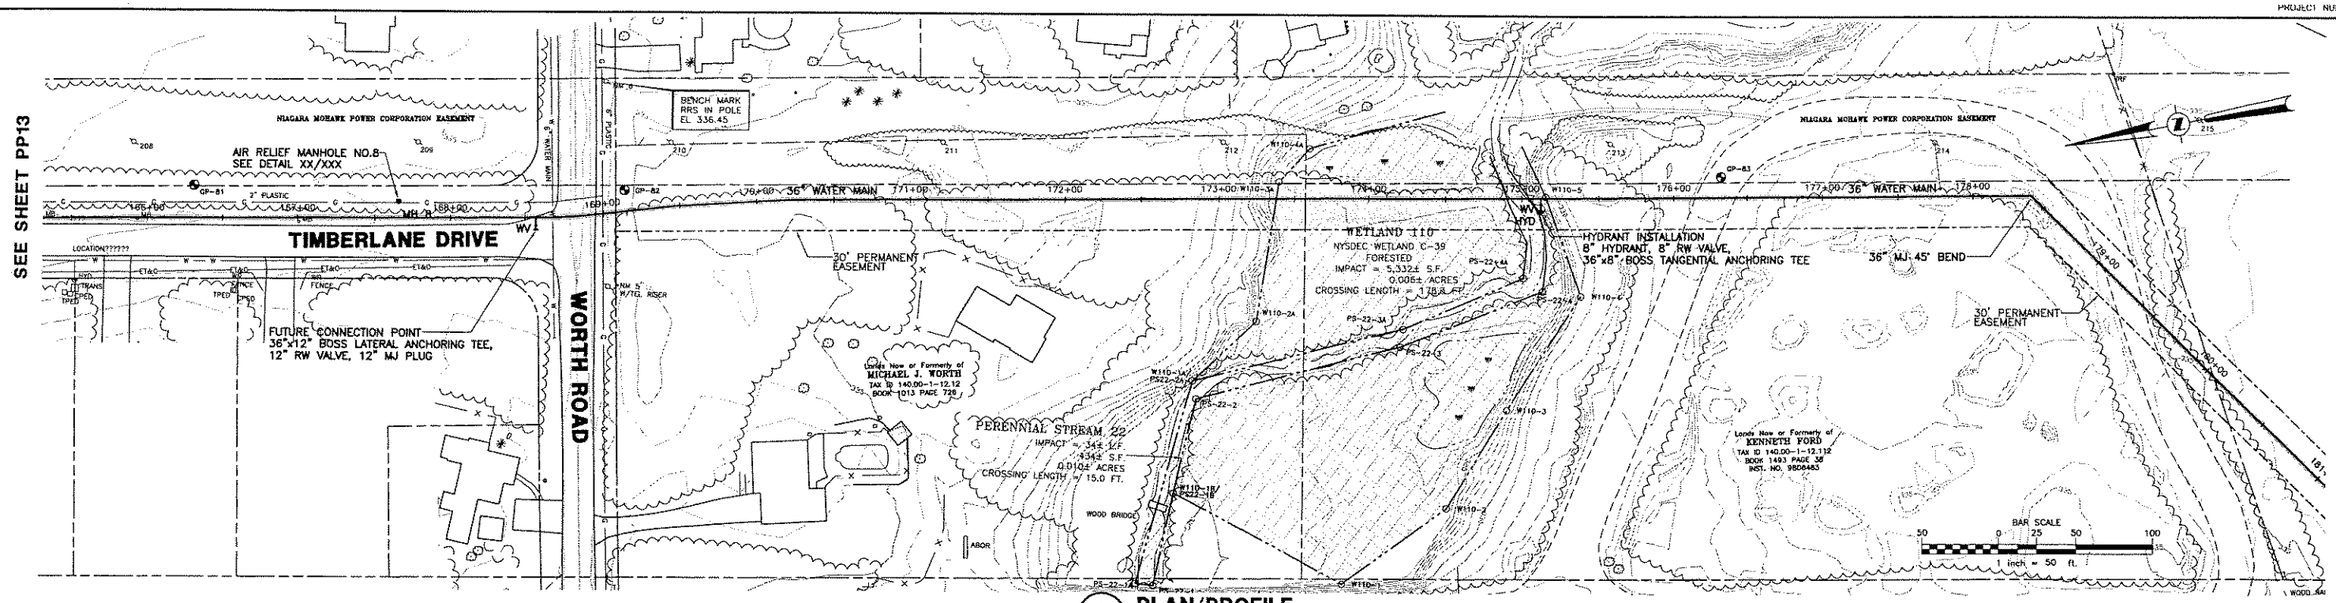

1 PP14 **PLAN/PROFILE**
SCALE: HORZ. 1" = 50'
VERT. 1" = 5'
CROSS REFERENCE: NONE

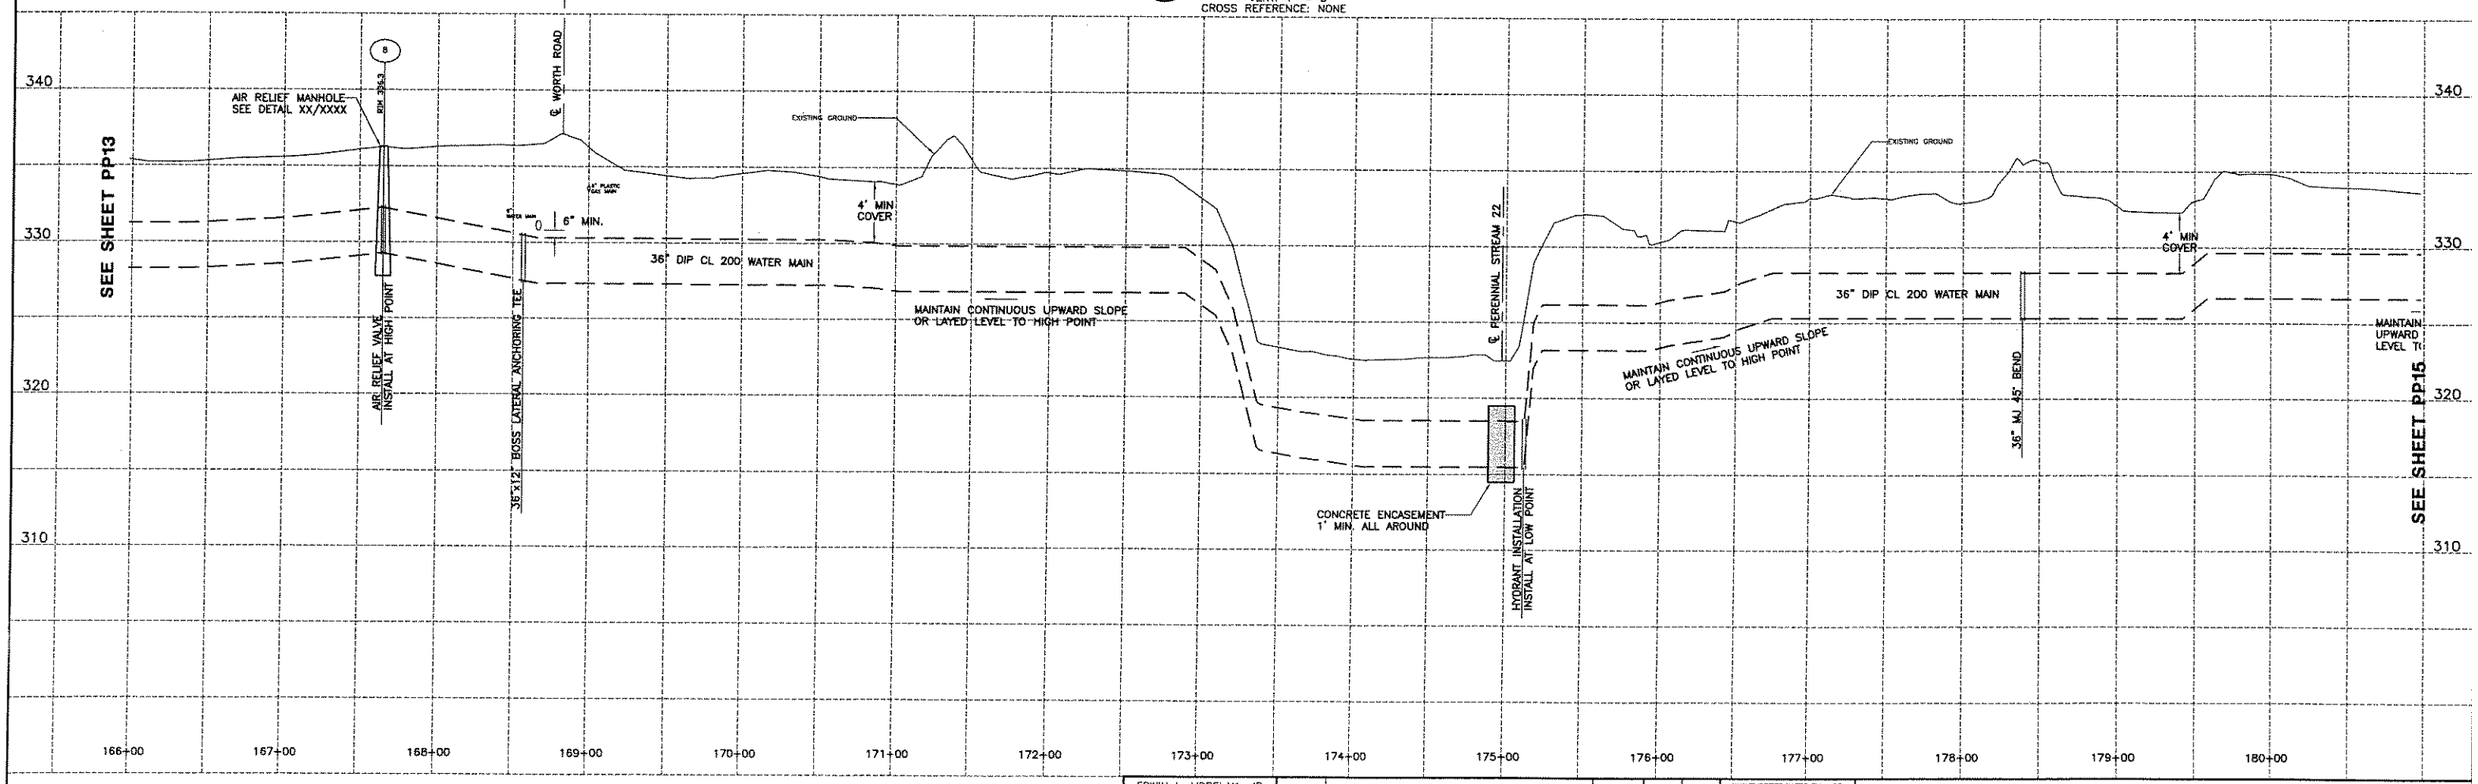

EDWIN L. VOPELAK, JR
PE 59238

DATE		REVISIONS RECORD/DESCRIPTION	DRAFTER	CHECK	APPR.
	1				
	2				
	3				
	4				
	5				
	6				
	7				
	8				
	9				

UNAUTHORIZED ALTERATION OR ADDITION TO THIS DOCUMENT IS A VIOLATION OF SECTION 7209 SUBDIVISION 2 OF THE NEW YORK STATE EDUCATION LAW.

© 2005
C.T. MALE ASSOCIATES, P.C.

DESIGNED : WAW
DRAFTED : WAW
CHECKED : ELV
PROJ. NO: 04.9597
SCALE : AS SHOWN
DATE : 2005

PLAN/PROFILE

CONTRACT 4 - WATER TRANSMISSION MAIN

SARATOGA COUNTY, NY

C.T. MALE ASSOCIATES, P.C.
50 CENTURY HILL DRIVE, P.O. BOX 727, LATHAM, NY 12110
518.786.7400 • FAX 518.786.7299
ARCHITECTURE & BUILDING SYSTEMS ENGINEERING • CIVIL ENGINEERING
ENVIRONMENTAL SERVICES • SURVEY & LAND INFORMATION SERVICES

MALCOLM PIRNIE

PP14
SHEET 16 OF 22
DWG. NO: 05-204

CAD DWG. FILE NAME: PP14.DWG

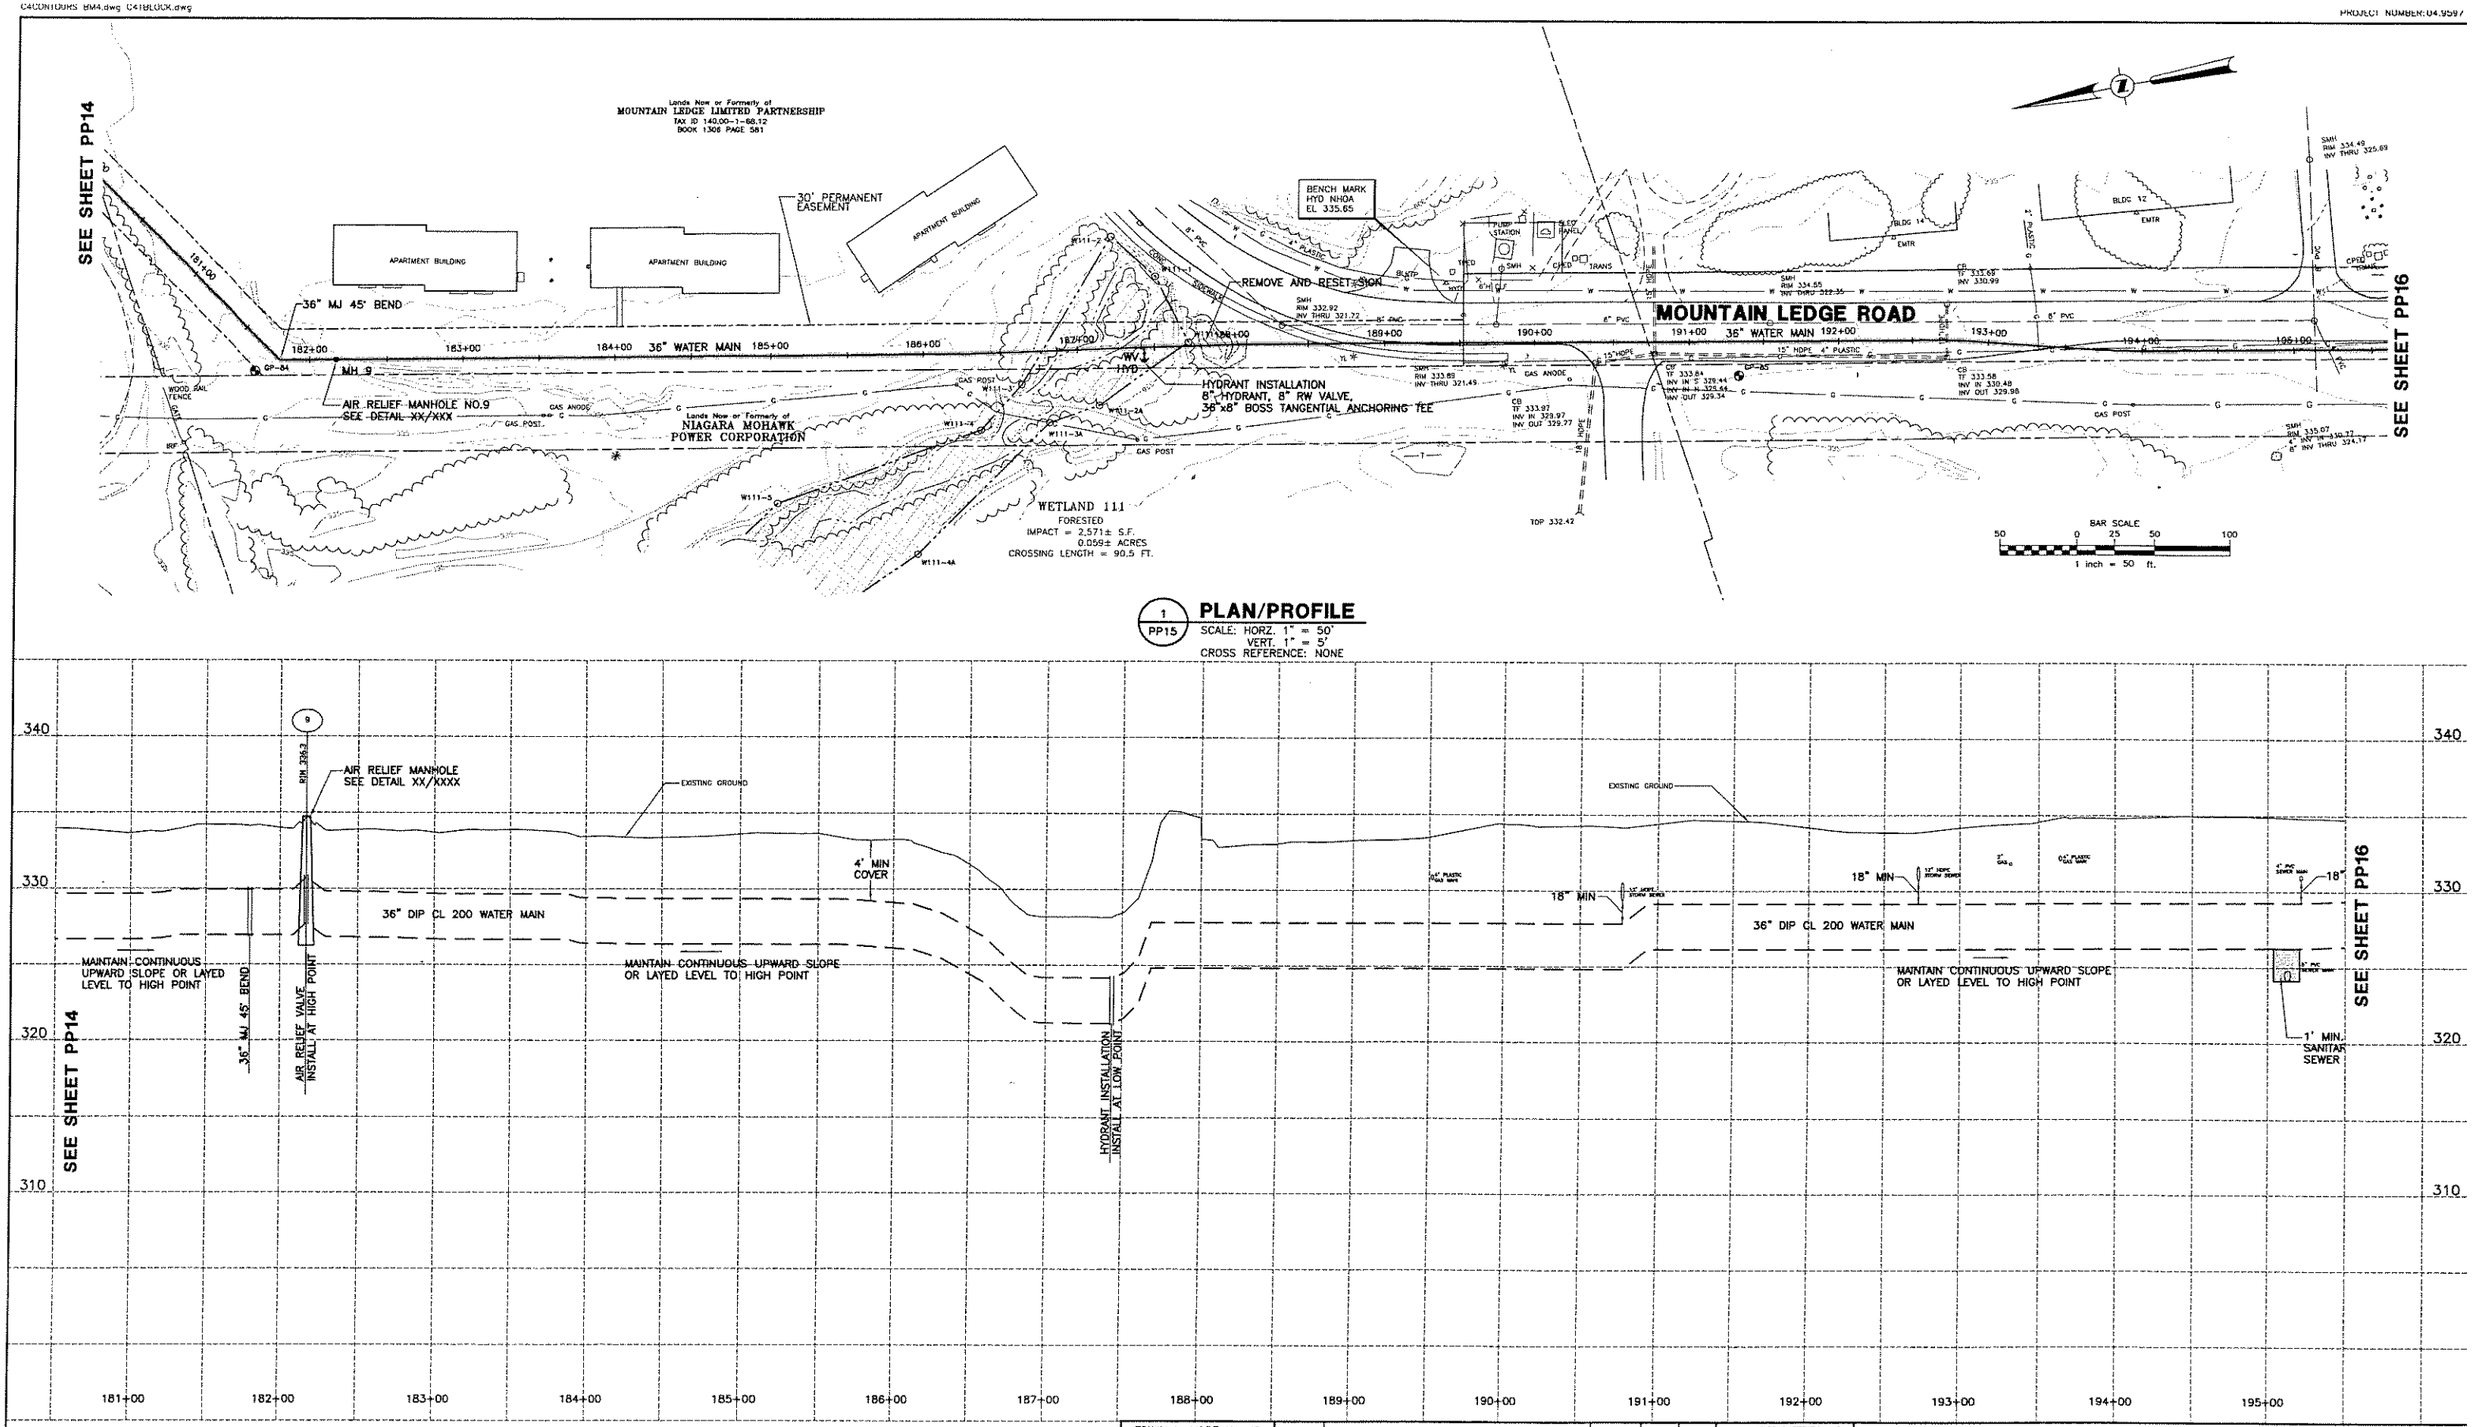

EDWIN L. VOPELAK, JR
PE 59238

DATE	REVISIONS RECORD/DESCRIPTION	DRAFTER	CHECK	APPR.
	1			
	2			
	3			
	4			
	5			
	6			
	7			
	8			
	9			

UNAUTHORIZED ALTERATION OR ADDITION TO THIS DOCUMENT IS A VIOLATION OF SECTION 7209 SUBDIVISION 2 OF THE NEW YORK STATE EDUCATION LAW

© 2005
C.T. MALE ASSOCIATES, P.C.

DESIGNED : WAW
DRAFTED : WAW
CHECKED : ELV
PROJ. NO: 04.9597
SCALE : AS SHOWN
DATE : 2005

PLAN/PROFILE

CONTRACT 4 - WATER TRANSMISSION MAIN

SARATOGA COUNTY, NY

C.T. MALE ASSOCIATES, P.C.
50 CENTURY HILL DRIVE, P.O. BOX 727, LATHAM, NY 12110
518.786.7400 • FAX 518.786.7299
ARCHITECTURE & BUILDING SYSTEMS ENGINEERING • CIVIL ENGINEERING
ENVIRONMENTAL SERVICES • SURVEY & LAND INFORMATION SERVICES

MALCOLM PIRNIE

PP15
SHEET 17 OF 22
DWG. NO: 05-204

CAD DWG. FILE NAME: PP15.DWG

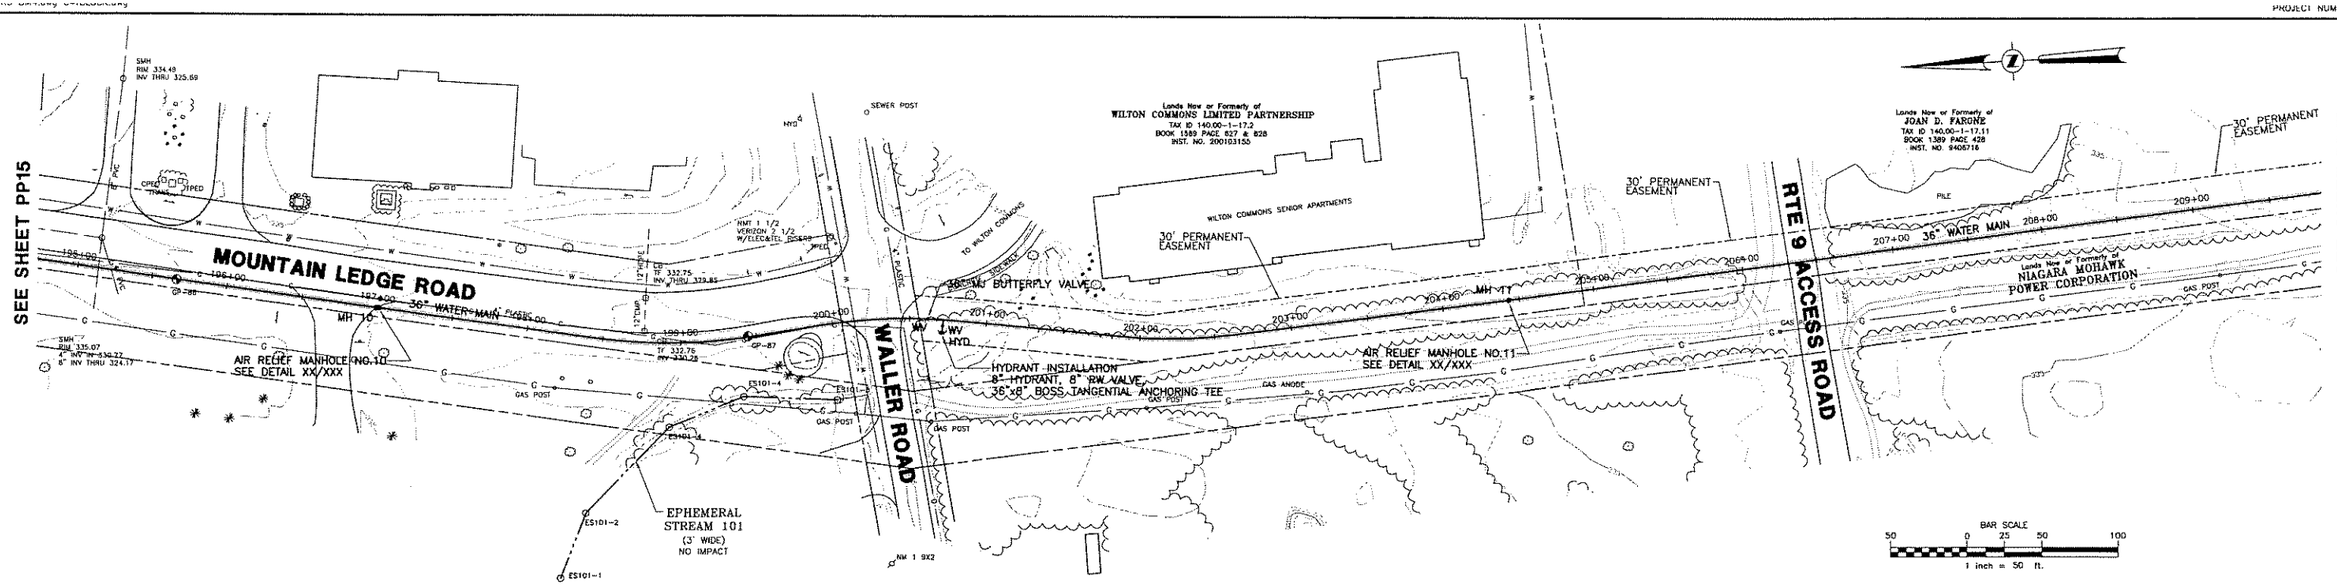

1 PP16 **PLAN/PROFILE**

SCALE: HORZ. 1" = 50'
VERT. 1" = 5'
CROSS REFERENCE: NONE

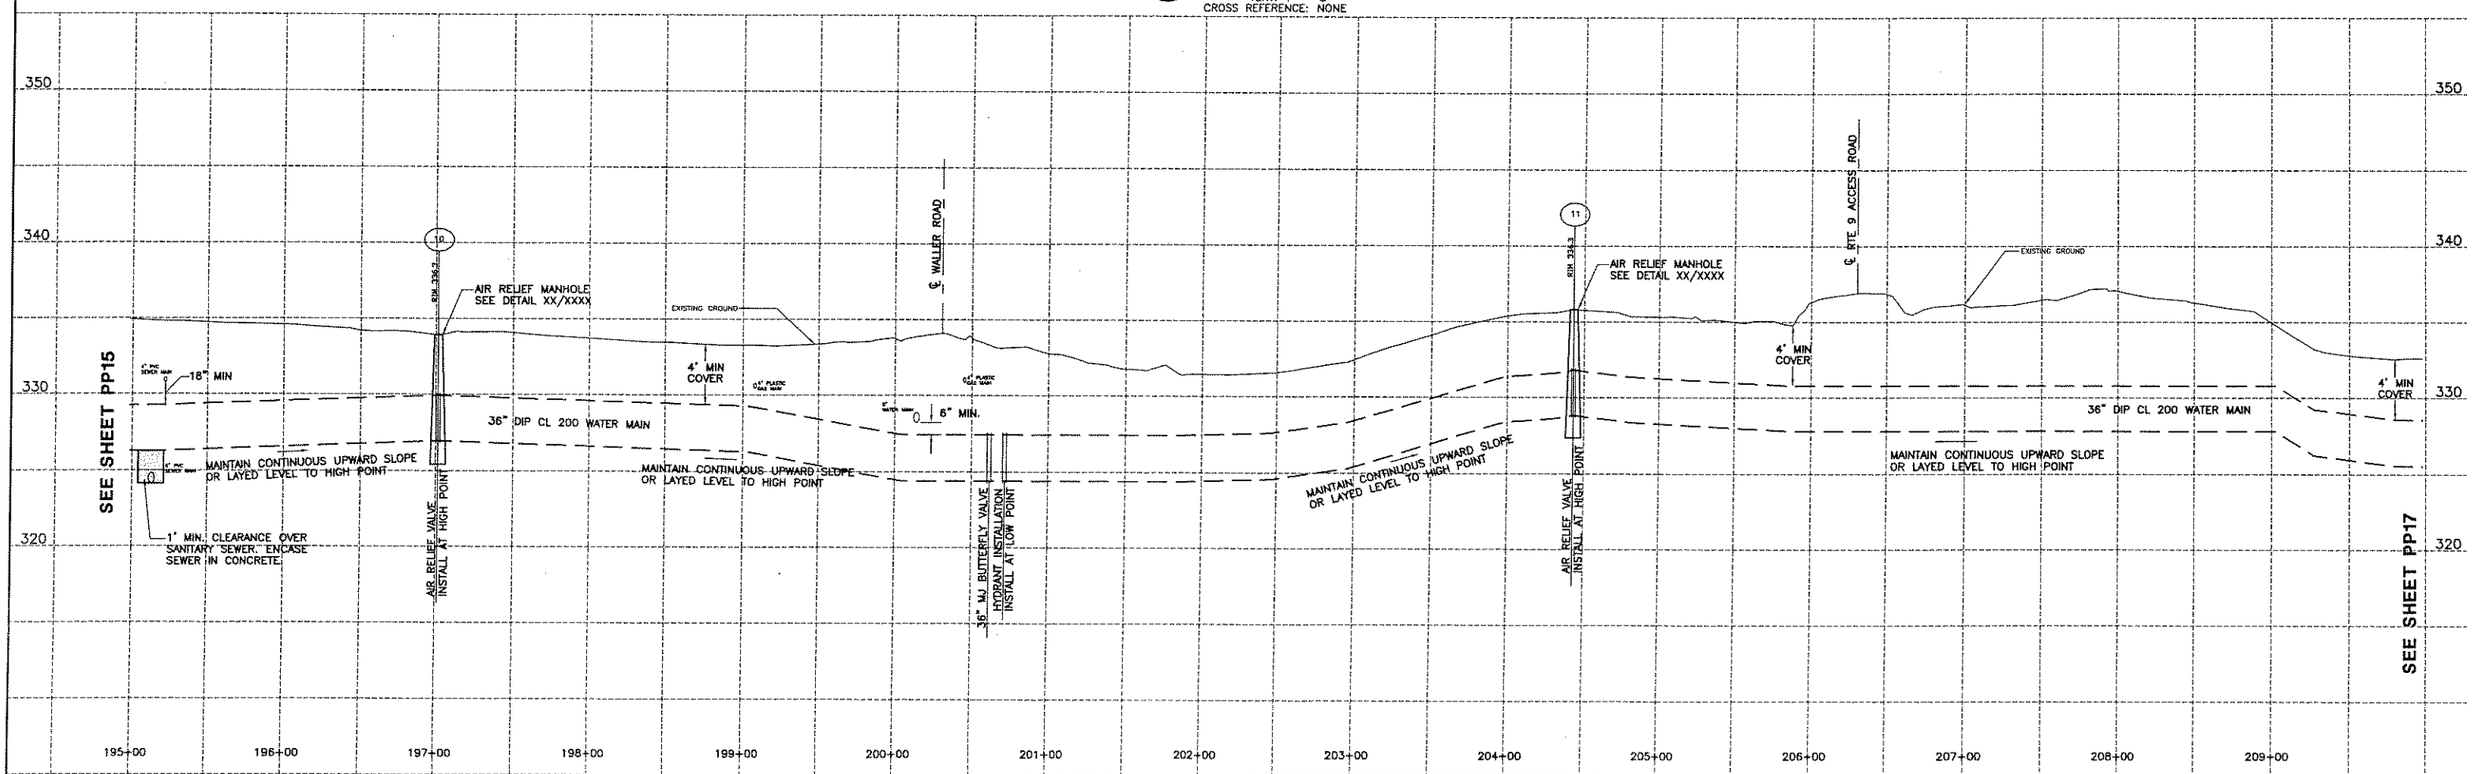

EDWIN L. VOPELAK, JR
PE 59238

DATE		REVISIONS RECORD/DESCRIPTION	DRAFTER	CHECK	APPR.
	1				
	2				
	3				
	4				
	5				
	6				
	7				
	8				
	9				

UNAUTHORIZED ALTERATION OR ADDITION TO THIS DOCUMENT IS A VIOLATION OF SECTION 7209 SUBDIVISION 2 OF THE NEW YORK STATE EDUCATION LAW.

© 2005
C.T. MALE ASSOCIATES, P.C.

DESIGNED : WAW
DRAFTED : WAW
CHECKED : ELV
PROJ. NO: 04.9597
SCALE : AS SHOWN
DATE : 2005

PLAN/PROFILE

CONTRACT 4 - WATER TRANSMISSION MAIN

SARATOGA COUNTY, NY

C.T. MALE ASSOCIATES, P.C.
50 CENTURY HILL DRIVE, P.O. BOX 727, LATHAM, NY 12110
518.786.7400 • FAX 518.786.7299
ARCHITECTURE & BUILDING SYSTEMS ENGINEERING • CIVIL ENGINEERING
ENVIRONMENTAL SERVICES • SURVEY & LAND INFORMATION SERVICES

MALCOLM PIRNIE

PP16
SHEET 18 OF 22
DWG. NO: 05-204

CAD DWG. FILE NAME: PP16.DWG

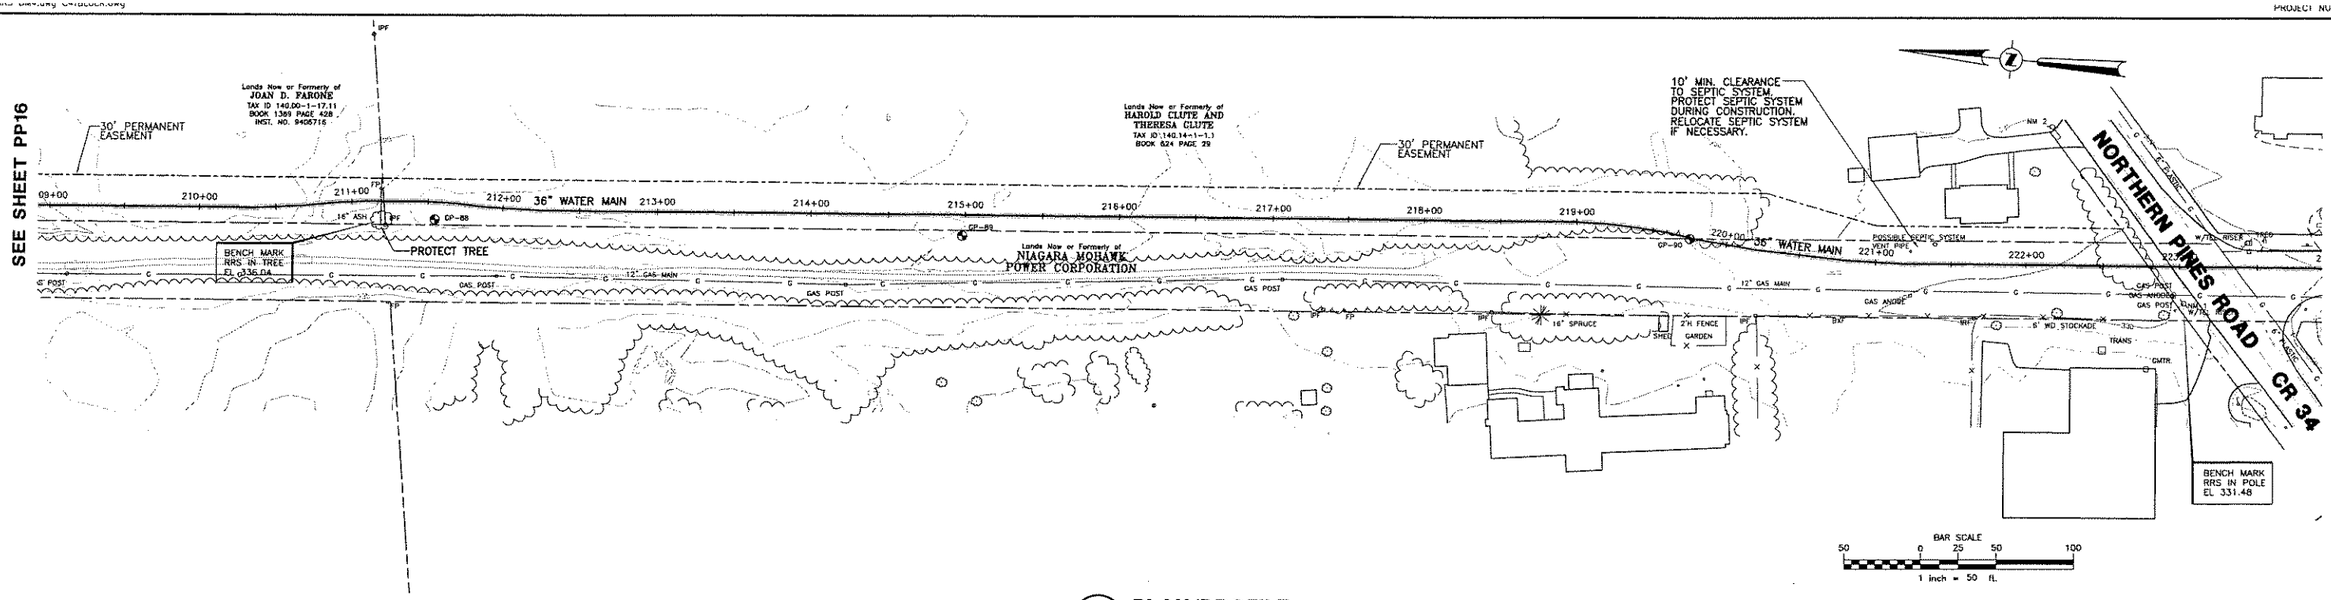

1 PP17 **PLAN/PROFILE**
SCALE: HORZ. 1" = 50'
VERT. 1" = 5'
CROSS REFERENCE: NONE

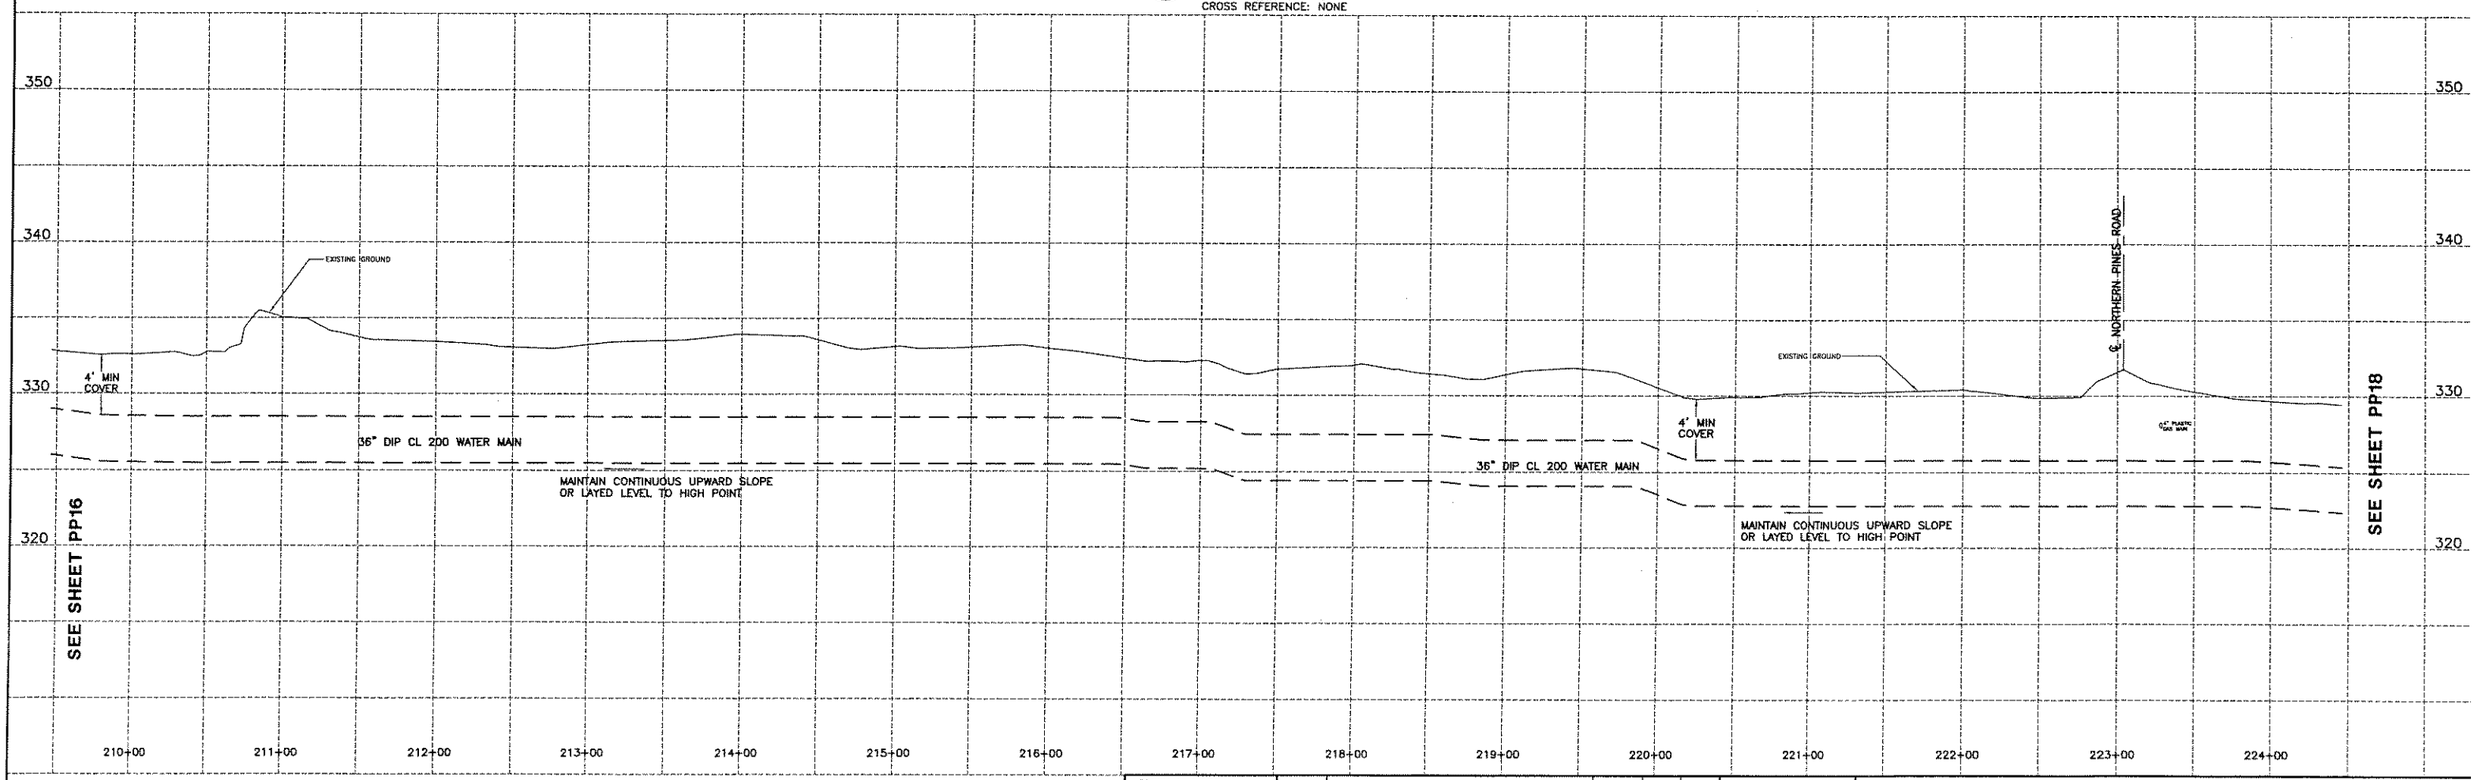

EDWIN L. VOPELAK, JR
PE 59238

DATE		REVISIONS RECORD/DESCRIPTION	DRAFTER	CHECK	APPR.
	1				
	2				
	3				
	4				
	5				
	6				
	7				
	8				
	9				

UNAUTHORIZED ALTERATION OR ADDITION TO THIS DOCUMENT IS A VIOLATION OF SECTION 7209 SUBDIVISION 2 OF THE NEW YORK STATE EDUCATION LAW.

© 2005
C.T. MALE ASSOCIATES, P.C.

DESIGNED: WAW
DRAFTED : WAW
CHECKED : ELV
PROJ. NO: 04.9597
SCALE : AS SHOWN
DATE : 2005

PLAN/PROFILE

CONTRACT 4 - WATER TRANSMISSION MAIN

SARATOGA COUNTY, NY

C.T. MALE ASSOCIATES, P.C.
50 CENTURY HILL DRIVE, P.O. BOX 727, LATHAM, NY 12110
518.786.7400 • FAX 518.786.7299
ARCHITECTURE & BUILDING SYSTEMS ENGINEERING • CIVIL ENGINEERING
ENVIRONMENTAL SERVICES • SURVEY & LAND INFORMATION SERVICES

MALCOLM PIRNIE

PP17
SHEET 19 OF 22
DWG. NO: 05-204

CAD DWG. FILE NAME: PP17.DWG

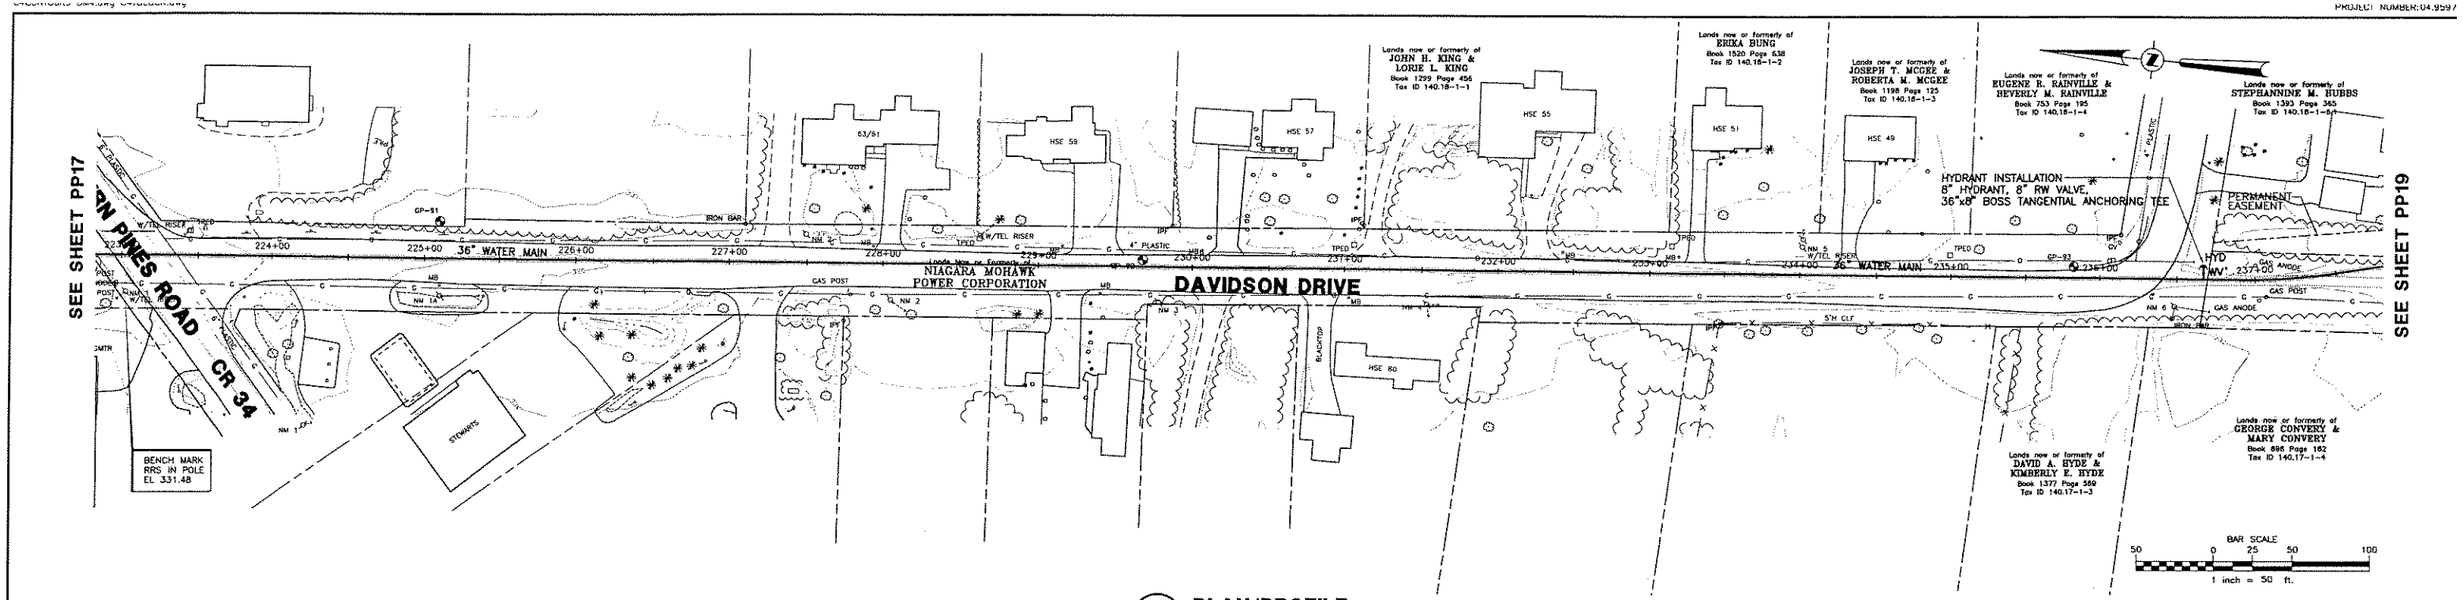

1 PP18 **PLAN/PROFILE**

SCALE: HORZ. 1" = 50'
VERT. 1" = 5'
CROSS REFERENCE: NONE

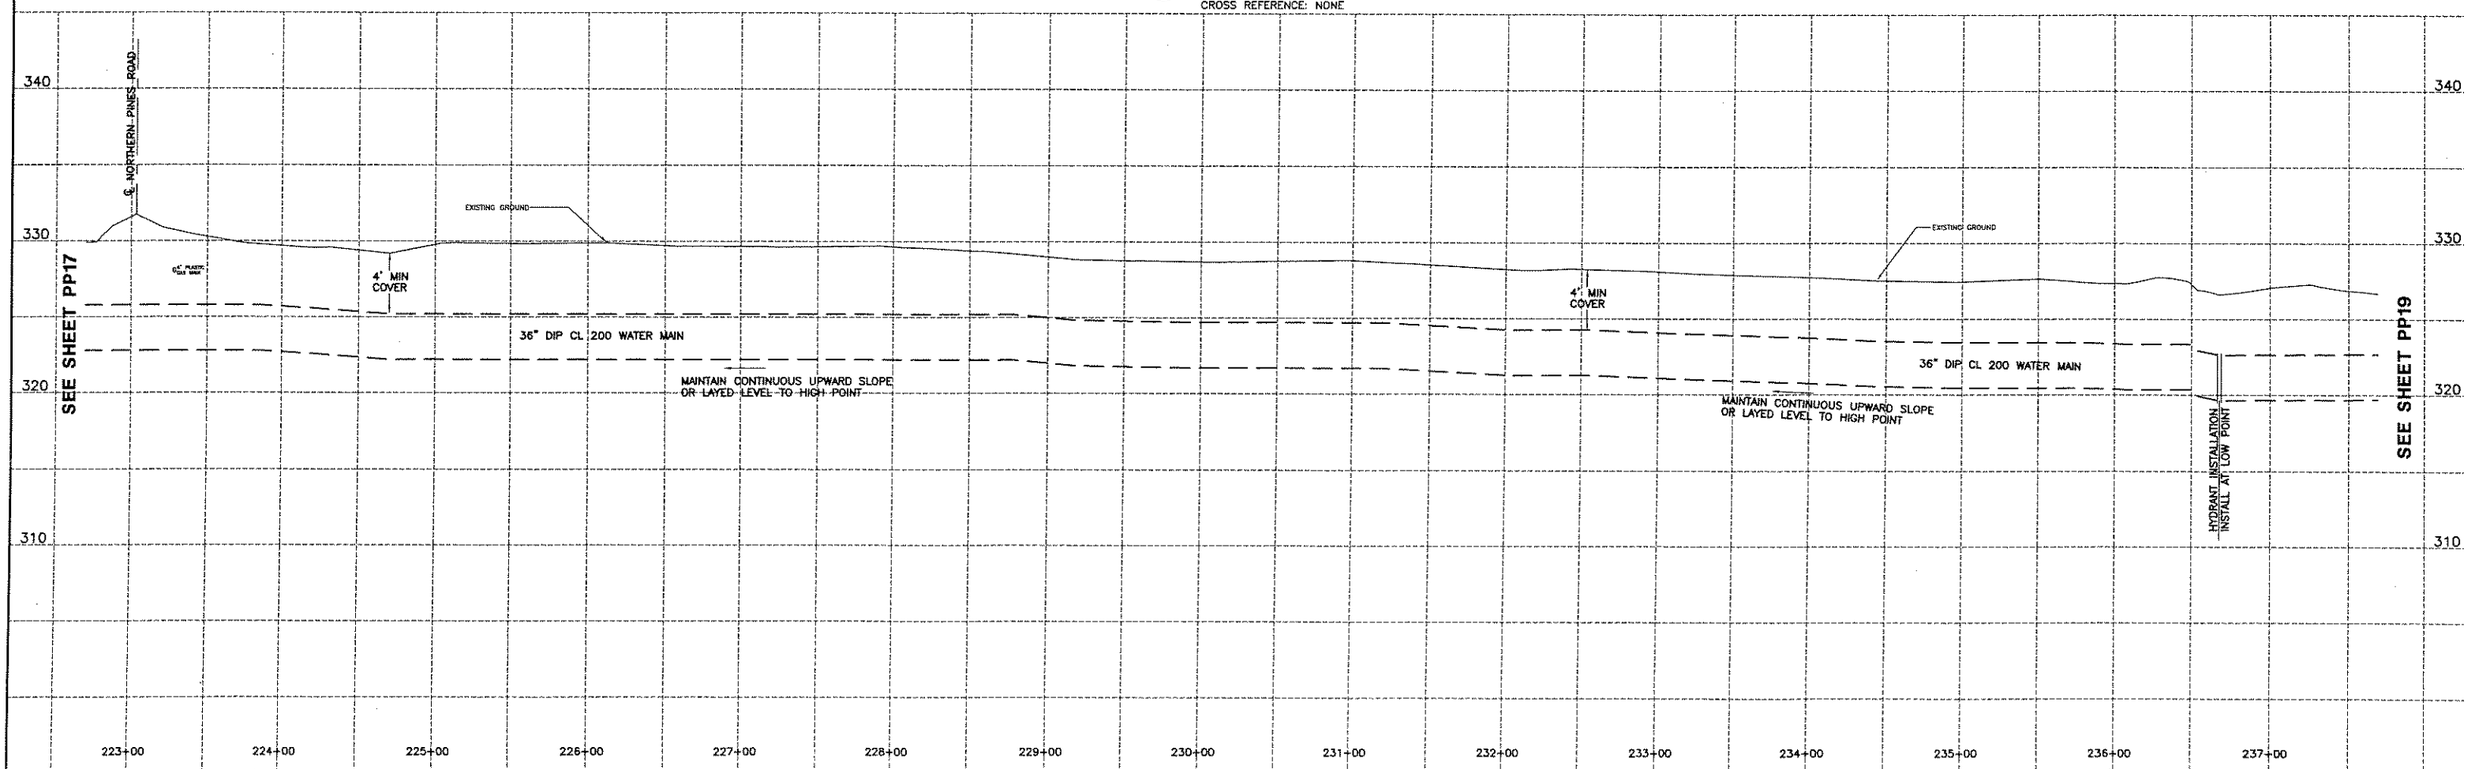

EDWIN L. VOPELAK, JR
PE 59238

DATE		REVISIONS RECORD/DESCRIPTION	DRAFTER	CHECK	APPR.
	1				
	2				
	3				
	4				
	5				
	6				
	7				
	8				
	9				

UNAUTHORIZED ALTERATION OR ADDITION TO THIS DOCUMENT IS A VIOLATION OF SECTION 7209, SUBDIVISION 2 OF THE NEW YORK STATE EDUCATION LAW.

© 2005
C.T. MALE ASSOCIATES, P.C.

DESIGNED : WAW
DRAFTED : WAW
CHECKED : ELV
PROJ. NO: 04.9597
SCALE : AS SHOWN
DATE : 2005

PLAN/PROFILE

CONTRACT 4 - WATER TRANSMISSION MAIN

SARATOGA COUNTY, NY

C.T. MALE ASSOCIATES, P.C.
50 CENTURY HILL DRIVE, P.O. BOX 727, LATHAM, NY 12110
518.786.7400 * FAX 518.786.7299
ARCHITECTURE & BUILDING SYSTEMS ENGINEERING * CIVIL ENGINEERING
ENVIRONMENTAL SERVICES * SURVEY & LAND INFORMATION SERVICES

MALCOLM PIRNIE

PP18
SHEET 20 OF 22
DWG. NO: 05-204

CAD DWG. FILE NAME: PP18.DWG

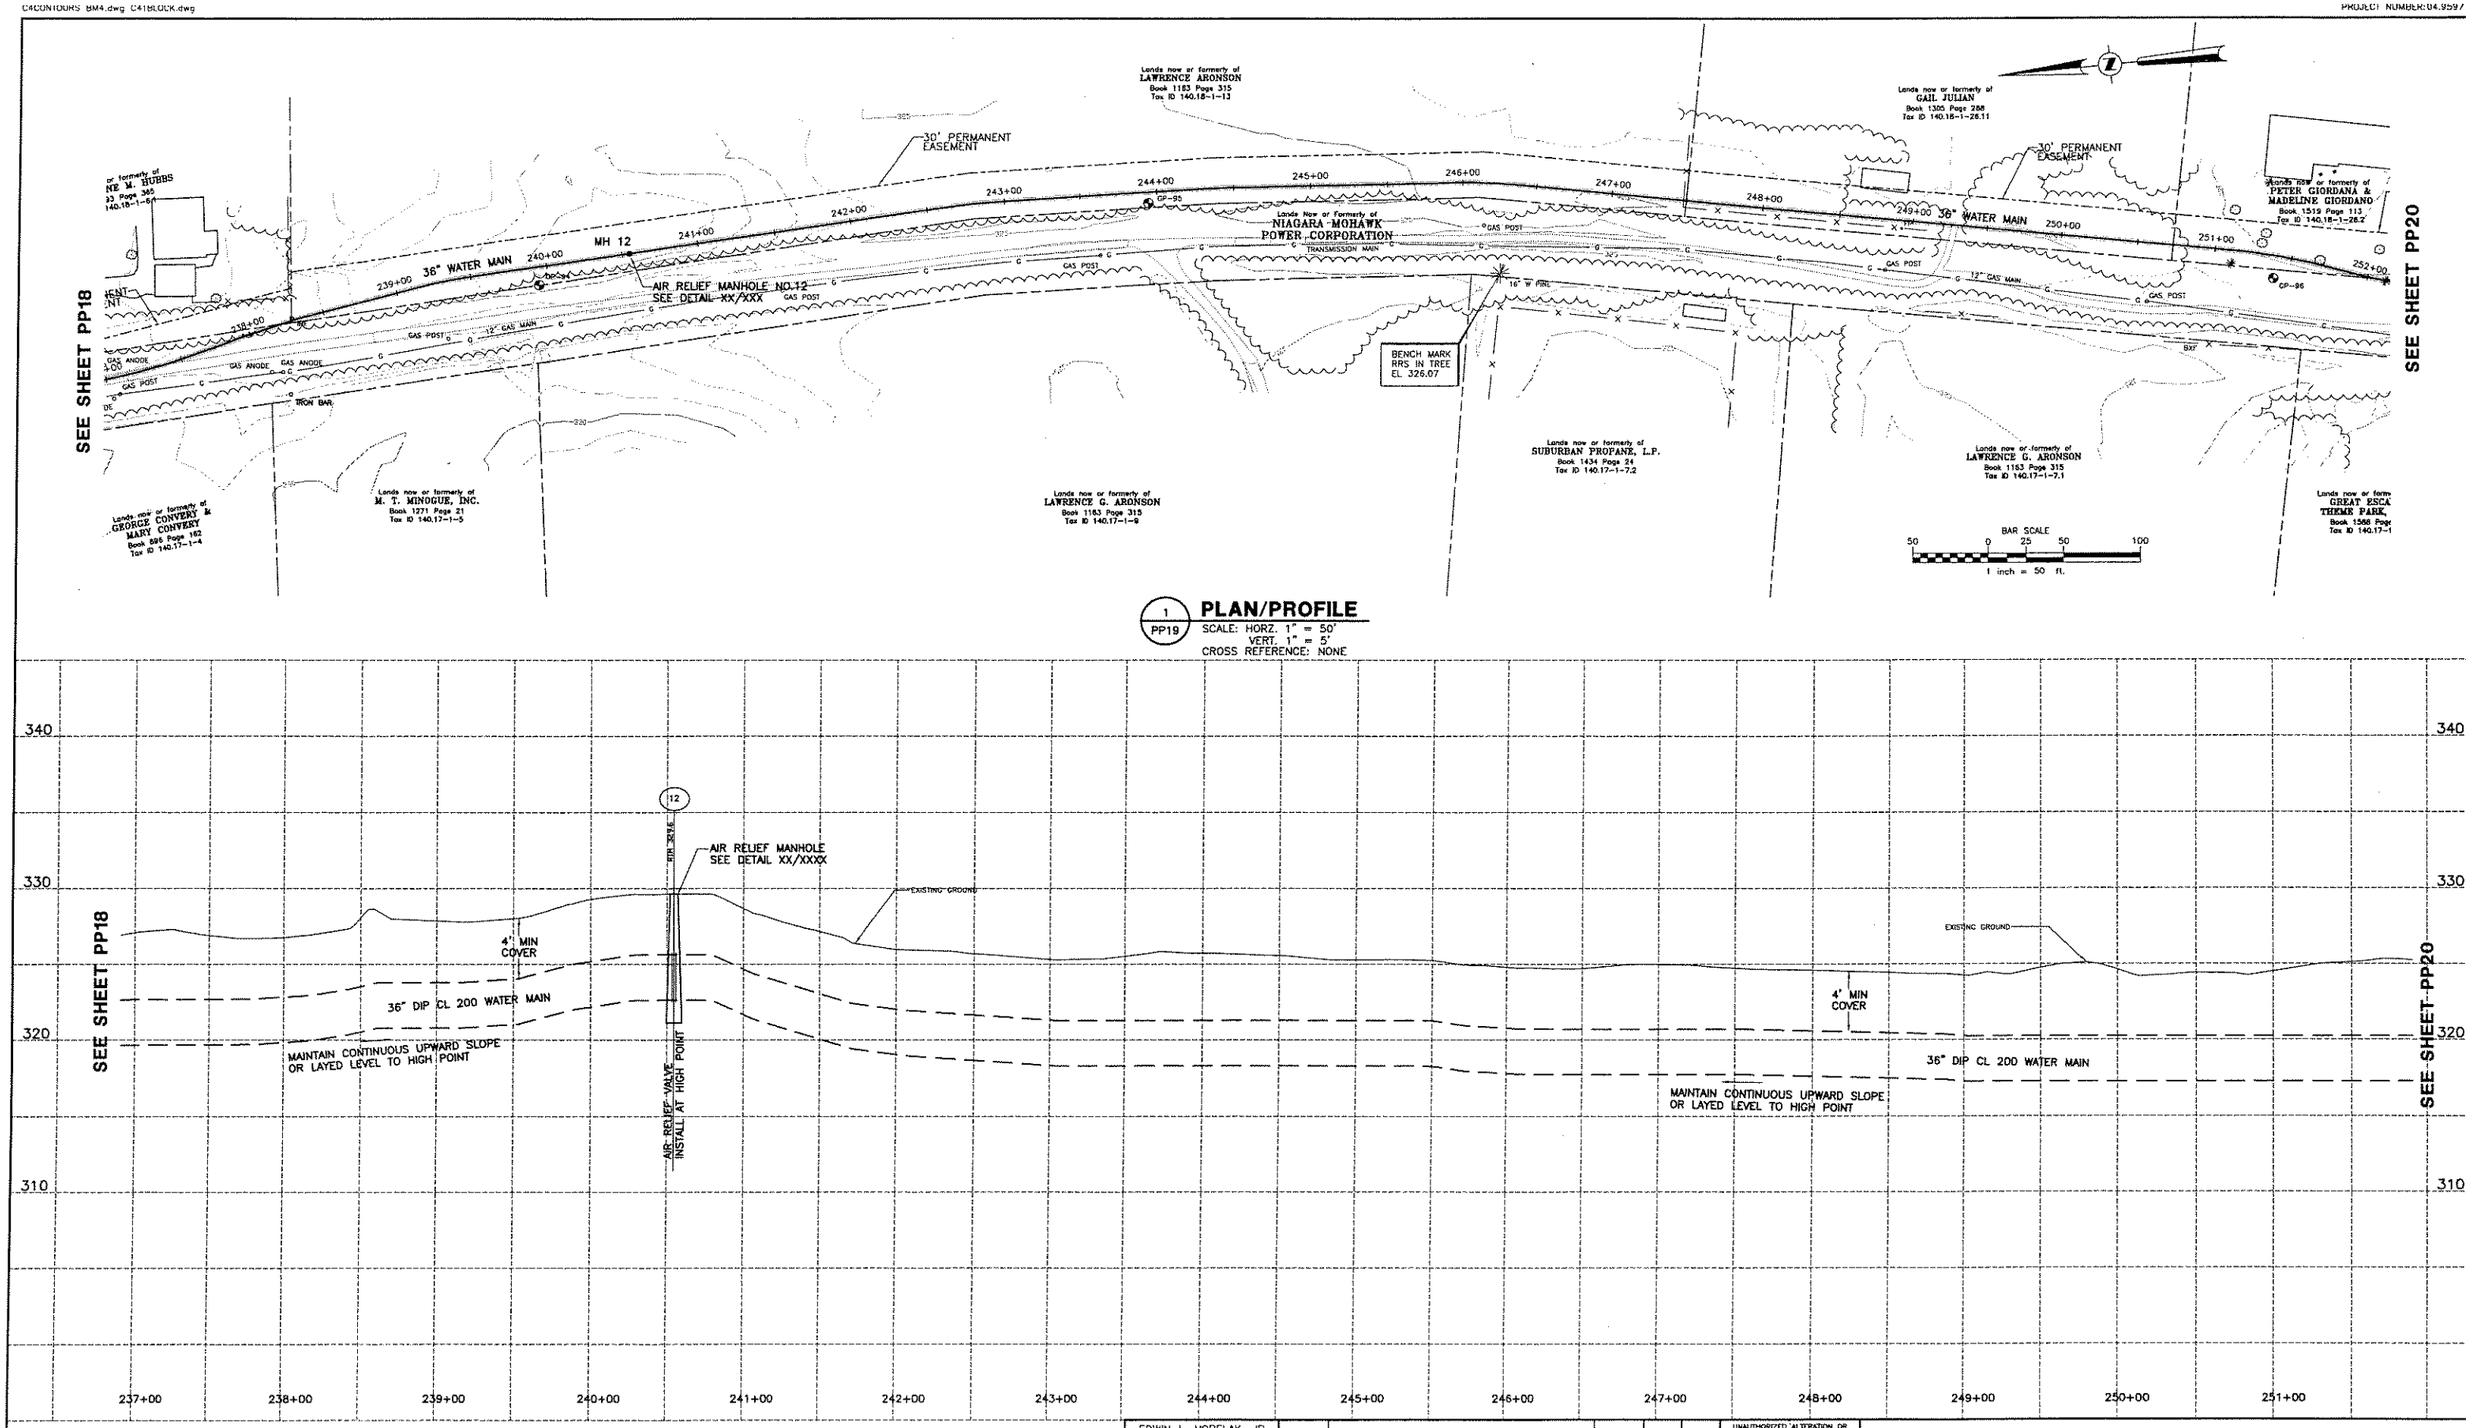

EDWIN L. VOPELAK, JR
PE 59238

DATE		REVISIONS RECORD/DESCRIPTION	DRAFTER	CHECK	APPR.
	1				
	2				
	3				
	4				
	5				
	6				
	7				
	8				
	9				

UNAUTHORIZED ALTERATION OR ADDITION TO THIS DOCUMENT IS A VIOLATION OF SECTION 7209 SUBDIVISION 2 OF THE NEW YORK STATE EDUCATION LAW.

© 2005
C.T. MALE ASSOCIATES, P.C.

DESIGNED : WAW
DRAFTED : WAW
CHECKED : ELV
PROJ. NO: 04.9597
SCALE : AS SHOWN
DATE : 2005

PLAN/PROFILE

CONTRACT 4 - WATER TRANSMISSION MAIN

SARATOGA COUNTY, NY

C.T. MALE ASSOCIATES, P.C.
50 CENTURY HILL DRIVE, P.O. BOX 727, LATHAM, NY 12110
518.786.7400 * FAX 518.786.7299
ARCHITECTURE & BUILDING SYSTEMS ENGINEERING * CIVIL ENGINEERING
ENVIRONMENTAL SERVICES * SURVEY & LAND INFORMATION SERVICES
MALCOLM PIRNIE

PP19
SHEET 21 OF 22
DWG. NO: 05-204

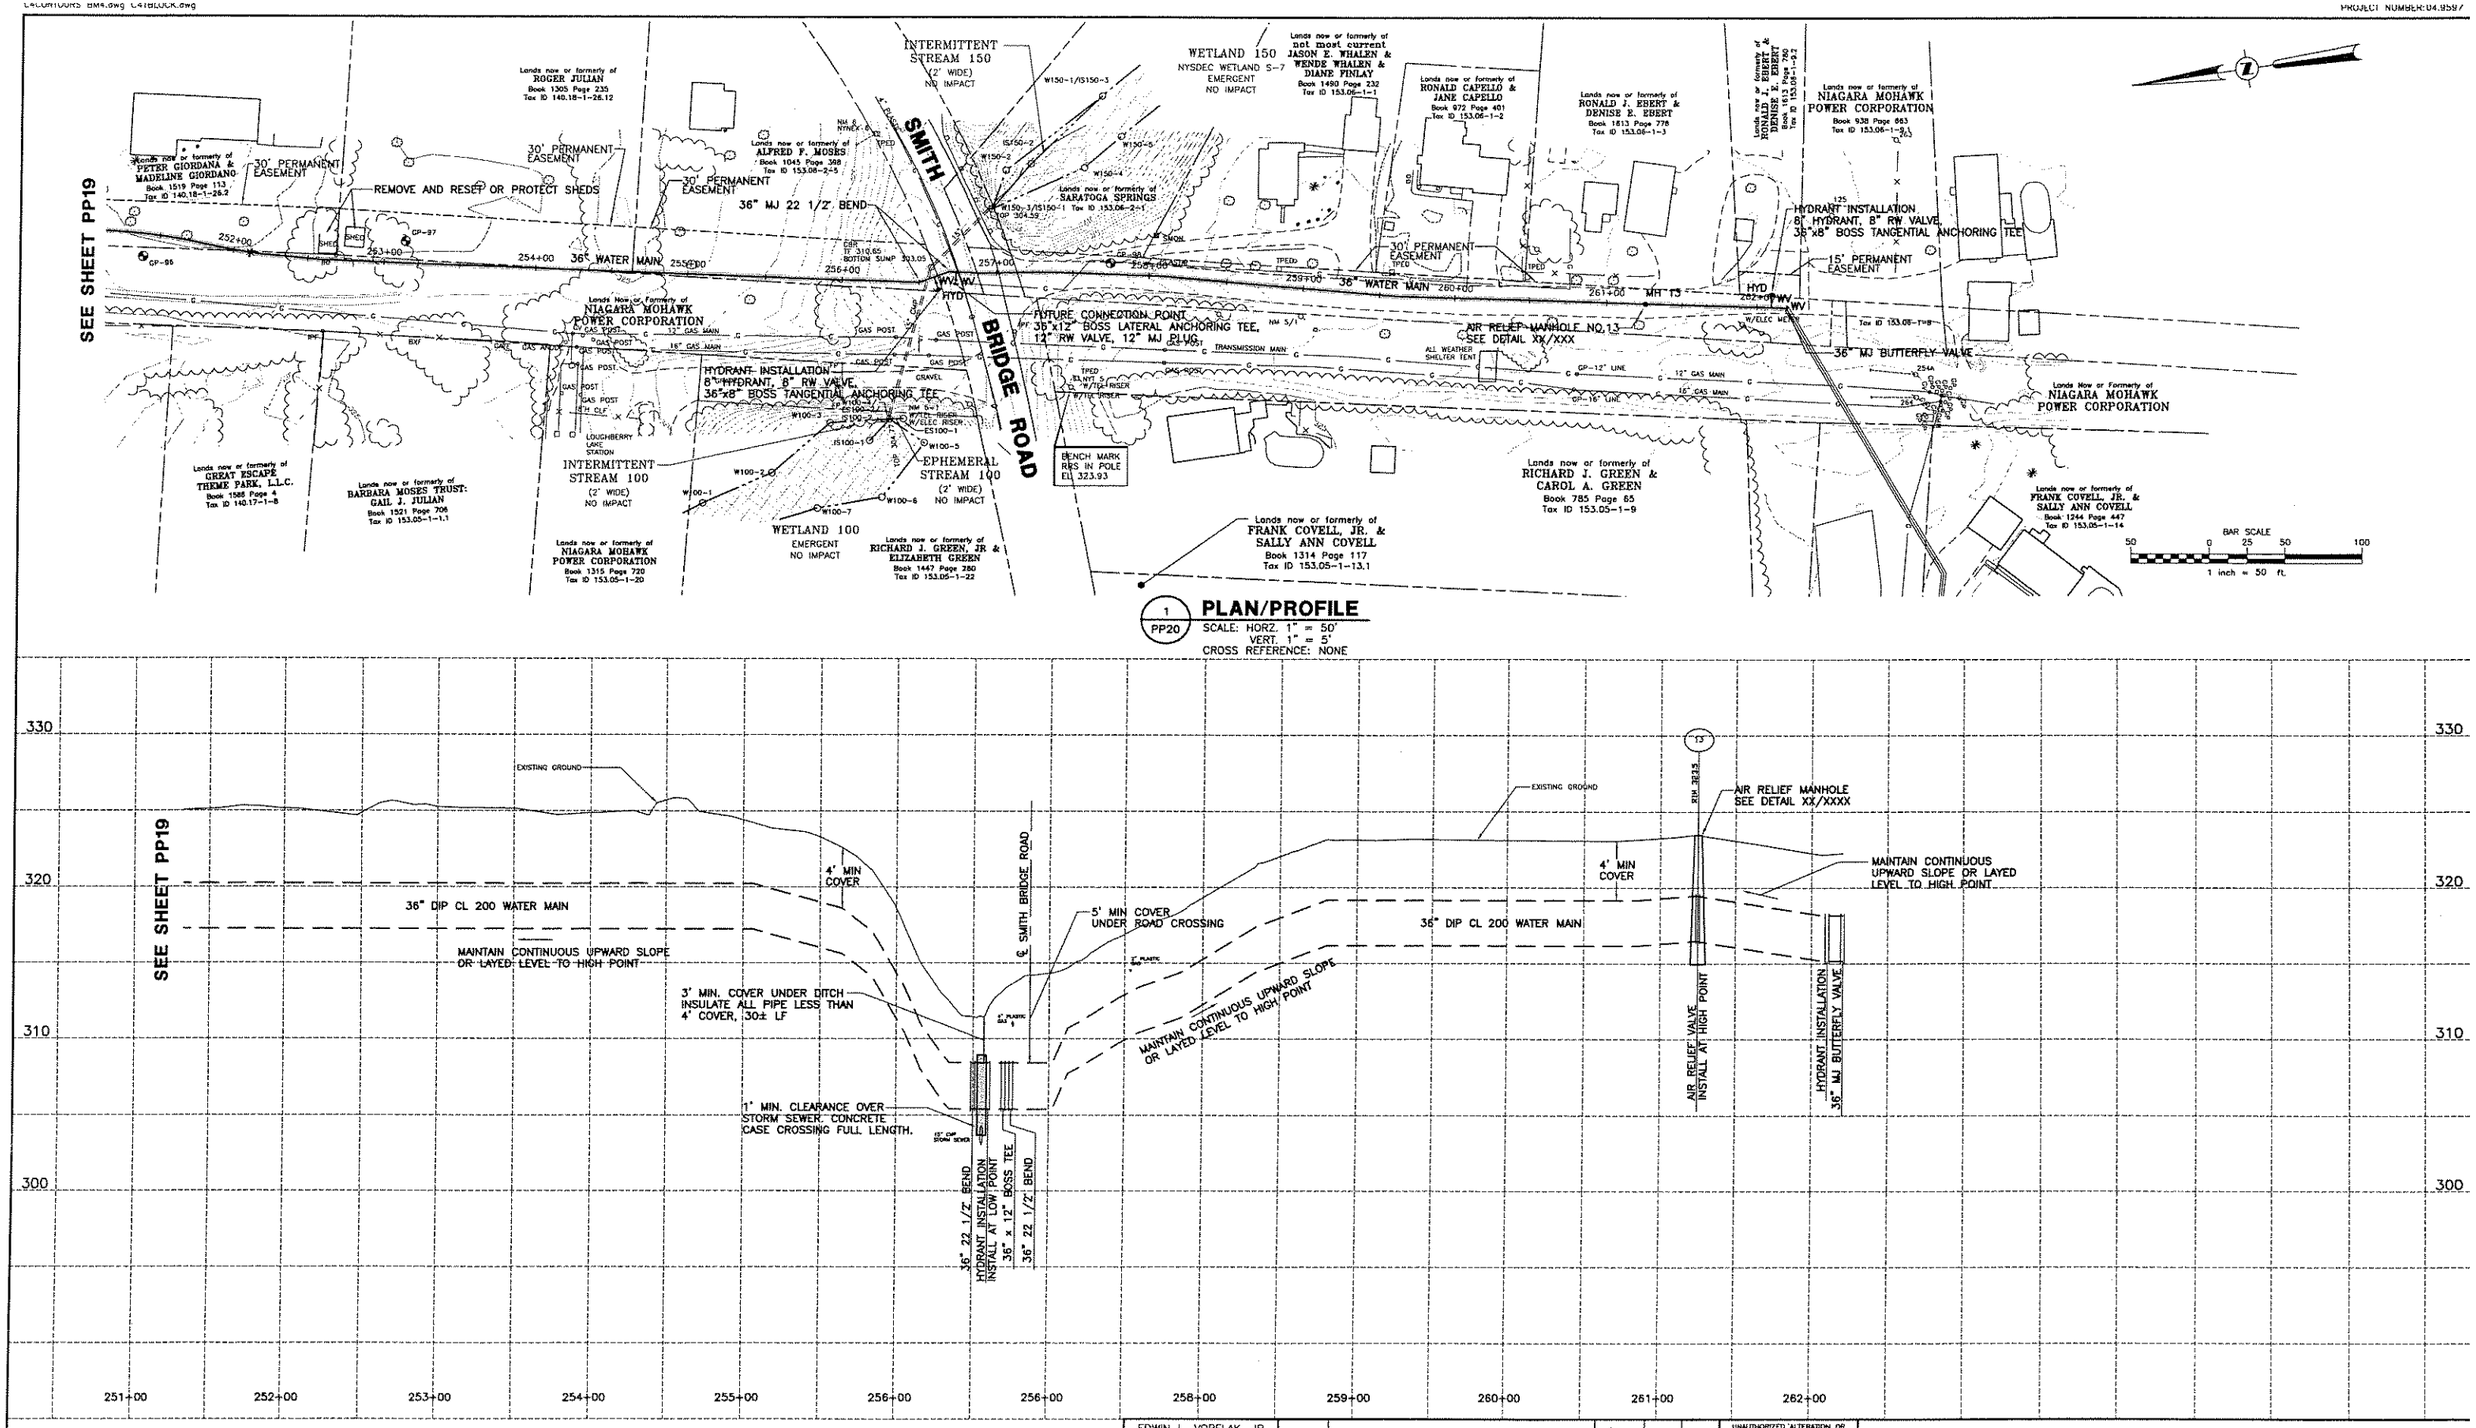

EDWIN L. VOPELAK, JR
PE 59238

DATE		REVISIONS RECORD/DESCRIPTION	DRAFTER	CHECK	APPR.
	1				
	2				
	3				
	4				
	5				
	6				
	7				
	8				
	9				

UNAUTHORIZED ALTERATION OR ADDITION TO THIS DOCUMENT IS A VIOLATION OF SECTION 7209 SUBDIVISION 2 OF THE NEW YORK STATE EDUCATION LAW.

© 2005 C.T. MALE ASSOCIATES, P.C.

DESIGNED : WAW
DRAFTED : WAW
CHECKED : ELV
PROJ. NO: 04.9597
SCALE : AS SHOWN
DATE : 2005

PLAN/PROFILE

CONTRACT 4 - WATER TRANSMISSION MAIN

SARATOGA COUNTY, NY

C.T. MALE ASSOCIATES, P.C.
50 CENTURY HILL DRIVE, P.O. BOX 727, LATHAM, NY 12110
518.786.7400 • FAX 518.786.7299
ARCHITECTURE & BUILDING SYSTEMS ENGINEERING • CIVIL ENGINEERING
ENVIRONMENTAL SERVICES • SURVEY & LAND INFORMATION SERVICES

MALCOLM PIRNIE

PP20
SHEET 22 OF 22
DWG. NO: 05-204

CAD DWG. FILE NAME: PP20.DWG

CONTRACT 5
SARATOGA COUNTY
WATER TREATMENT AND
TRANSMISSION FACILITIES PROJECT

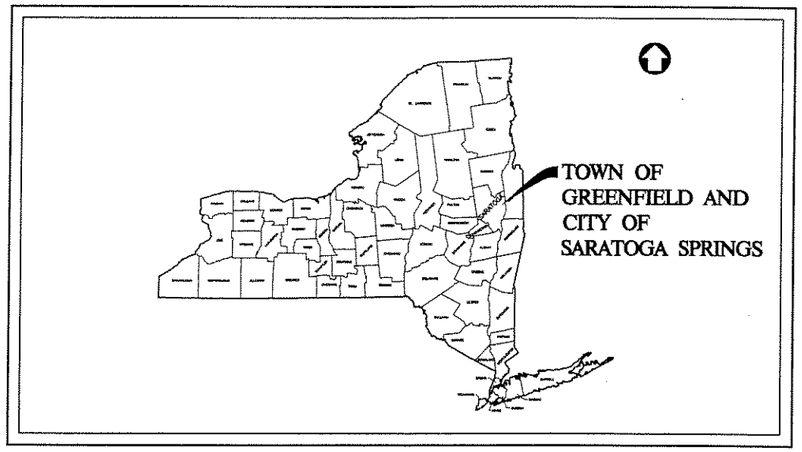

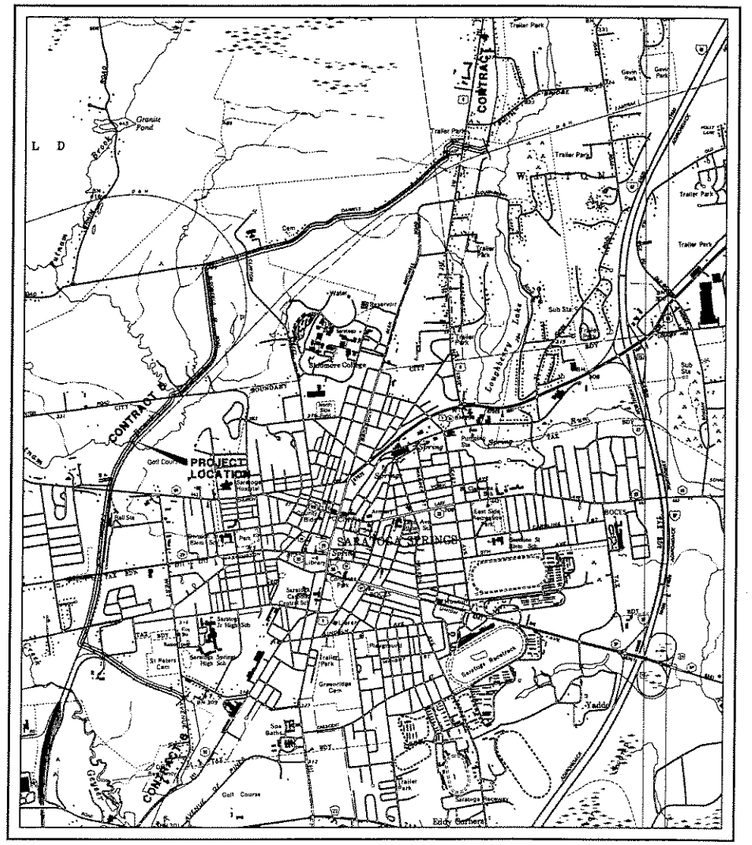

SITE LOCATION MAP
NO SCALE

PROGRESS PRINT

DRAWING INDEX

DRAWING NO.	SHEET NO.	DESCRIPTION
T1	1	TITLE SHEET
T2	2	DRAWING INDEX SHEET AND GENERAL NOTES
PP1	3	PLAN/PROFILE
DTL1	4	MISCELLANEOUS DETAILS
ECD1	5	EROSION CONTROL DETAILS
ECD2	6	EROSION CONTROL DETAILS
MT1	7	MAINTENCE OF TRAFFIC SIGN DETAILS

HALF SCALE

C.T. MALE ASSOCIATES, P.C.
OCT 25 2005
PRINTED AND ISSUED

T1

C.T. MALE ASSOCIATES, P.C.
50 CENTURY HILL DRIVE, P.O. BOX 727, LATHAM, NY 12110
(518) 786-7400 • FAX (518) 786-7299
ENGINEERING • LAND SURVEYING • BUILDING SYSTEMS
LAND PLANNING • ENVIRONMENTAL SERVICES • GPS/GIS SERVICES

DATE: 2005 PROJ. NO: 04.9597 SHEET 1 OF DWG. NO: 05-205

© 2005
C.T. MALE ASSOCIATES P.C.
UNAUTHORIZED ALTERATION OR ADDITION TO THIS DOCUMENT IS A VIOLATION OF SECTION 7209 SUBDIVISION 2 OF THE NEW YORK STATE EDUCATION LAW.

PLOT SCALE FACTOR: 1=1
CAD DWG. FILE NAME: T1.DWG

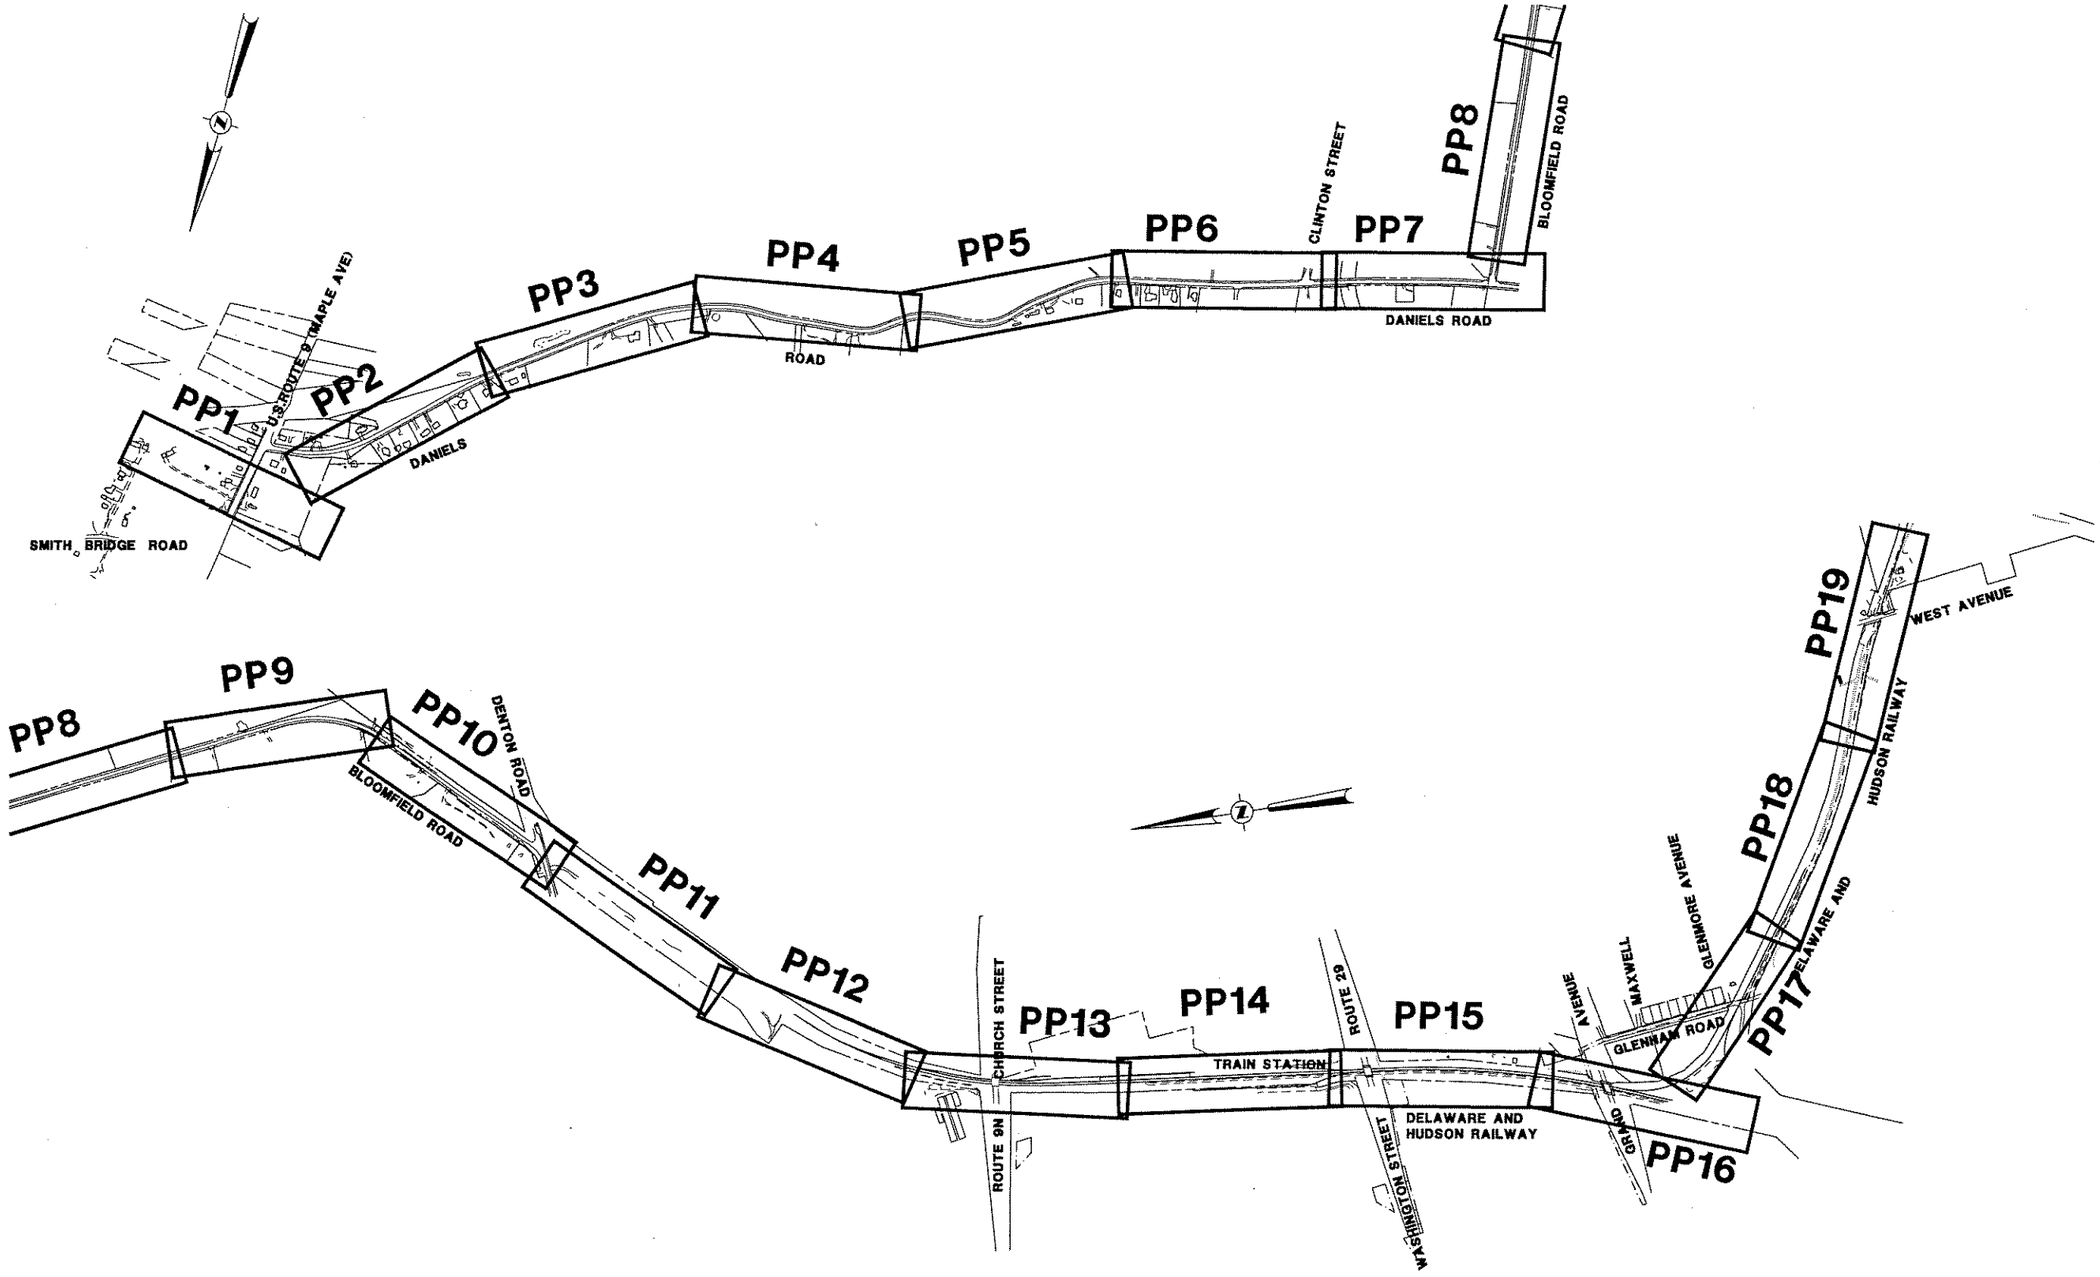

EDWIN L. VOPELAK, JR
PE 59238

DATE		REVISIONS RECORD/DESCRIPTION	DRAFTER	CHECK	APPR.
	1				
	2				
	3				
	4				
	5				
	6				
	7				
	8				
	9				

UNAUTHORIZED ALTERATION OR ADDITION TO THIS DOCUMENT IS A VIOLATION OF SECTION 7209 SUBDIVISION 2 OF THE NEW YORK STATE EDUCATION LAW.

© 2005
C.T. MALE ASSOCIATES, P.C.

DESIGNED: WAW
DRAFTED : WAW
CHECKED : ELV
PROJ. NO: 04.9597
SCALE : 1" =500'
DATE : 2005

INDEX DRAWING

CONTRACT 5 - WATER TRANSMISSION MAIN

SARATOGA COUNTY, NY

C.T. MALE ASSOCIATES, P.C.
50 CENTURY HILL DRIVE, P.O. BOX 727, LATHAM, NY 12110
518.786.7400 * FAX 518.786.7299
ARCHITECTURE & BUILDING SYSTEMS ENGINEERING * CIVIL ENGINEERING
ENVIRONMENTAL SERVICES * SURVEY & LAND INFORMATION SERVICES

MALCOLM PIRNIE

T2
SHEET 2 OF
DWG. NO: 05-205

CAD DWG. FILE NAME: T2.DWG
CAD DWG. FILE NAME: T2.DWG

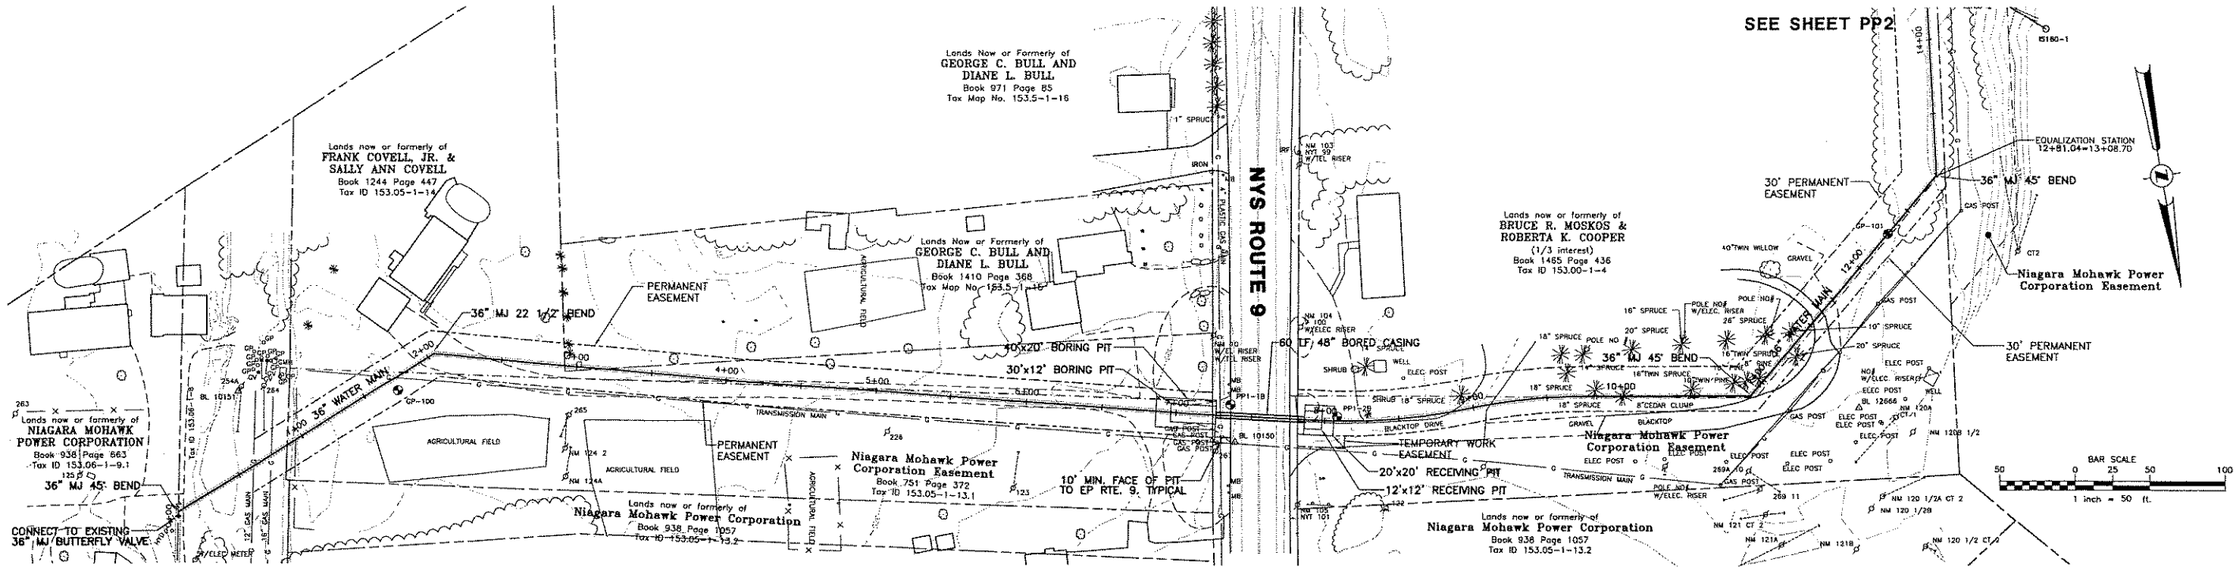

1 PP1 **PLAN/PROFILE**
SCALE: HORZ. 1" = 50'
VERT. 1" = 5'
CROSS REFERENCE: NONE

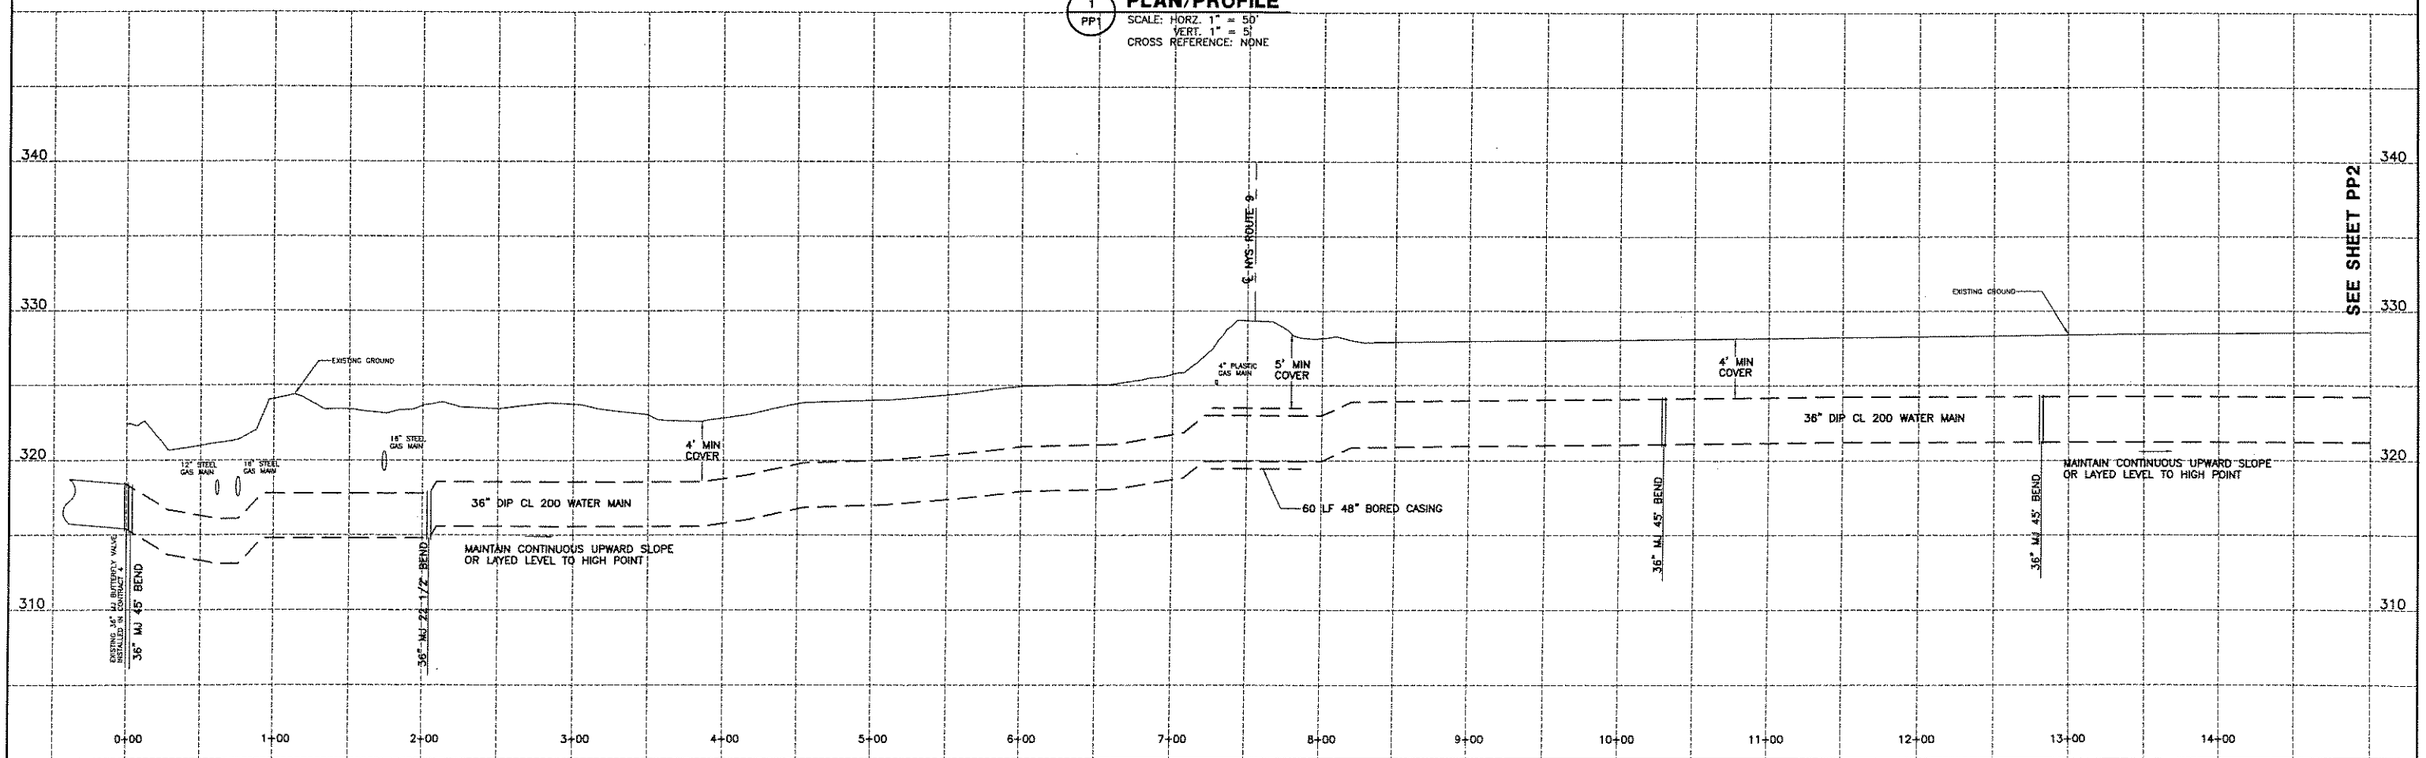

EDWIN L. VOPELAK, JR
PE 59238

DATE	REVISIONS RECORD/DESCRIPTION	DRAFTER	CHECK	APPR.
	1			
	2			
	3			
	4			
	5			
	6			
	7			
	8			
	9			

UNAUTHORIZED ALTERATION OR ADDITION TO THIS DOCUMENT IS A VIOLATION OF SECTION 7209 SUBDIVISION 2 OF THE NEW YORK STATE EDUCATION LAW.

© 2005
C.T. MALE ASSOCIATES, P.C.

DESIGNED : WAW
DRAFTED : WAW
CHECKED : ELV
PROJ. NO: 04.9597
SCALE : AS SHOWN
DATE : 2005

PLAN/PROFILE

CONTRACT 5 - WATER TRANSMISSION MAIN

SARATOGA COUNTY, NY

C.T. MALE ASSOCIATES, P.C.
50 CENTURY HILL DRIVE, P.O. BOX 727, LATHAM, NY 12110
518.786.7400 • FAX 518.786.7299
ARCHITECTURE & BUILDING SYSTEMS ENGINEERING • CIVIL ENGINEERING
ENVIRONMENTAL SERVICES • SURVEY & LAND INFORMATION SERVICES

MALCOLM PIRNIE

PP1
SHEET 3 OF
DWG. NO: 05-205

CSCONTOURS BMS.dwg CSTBLOCK.dwg

PROJECT NUMBER:04.9597

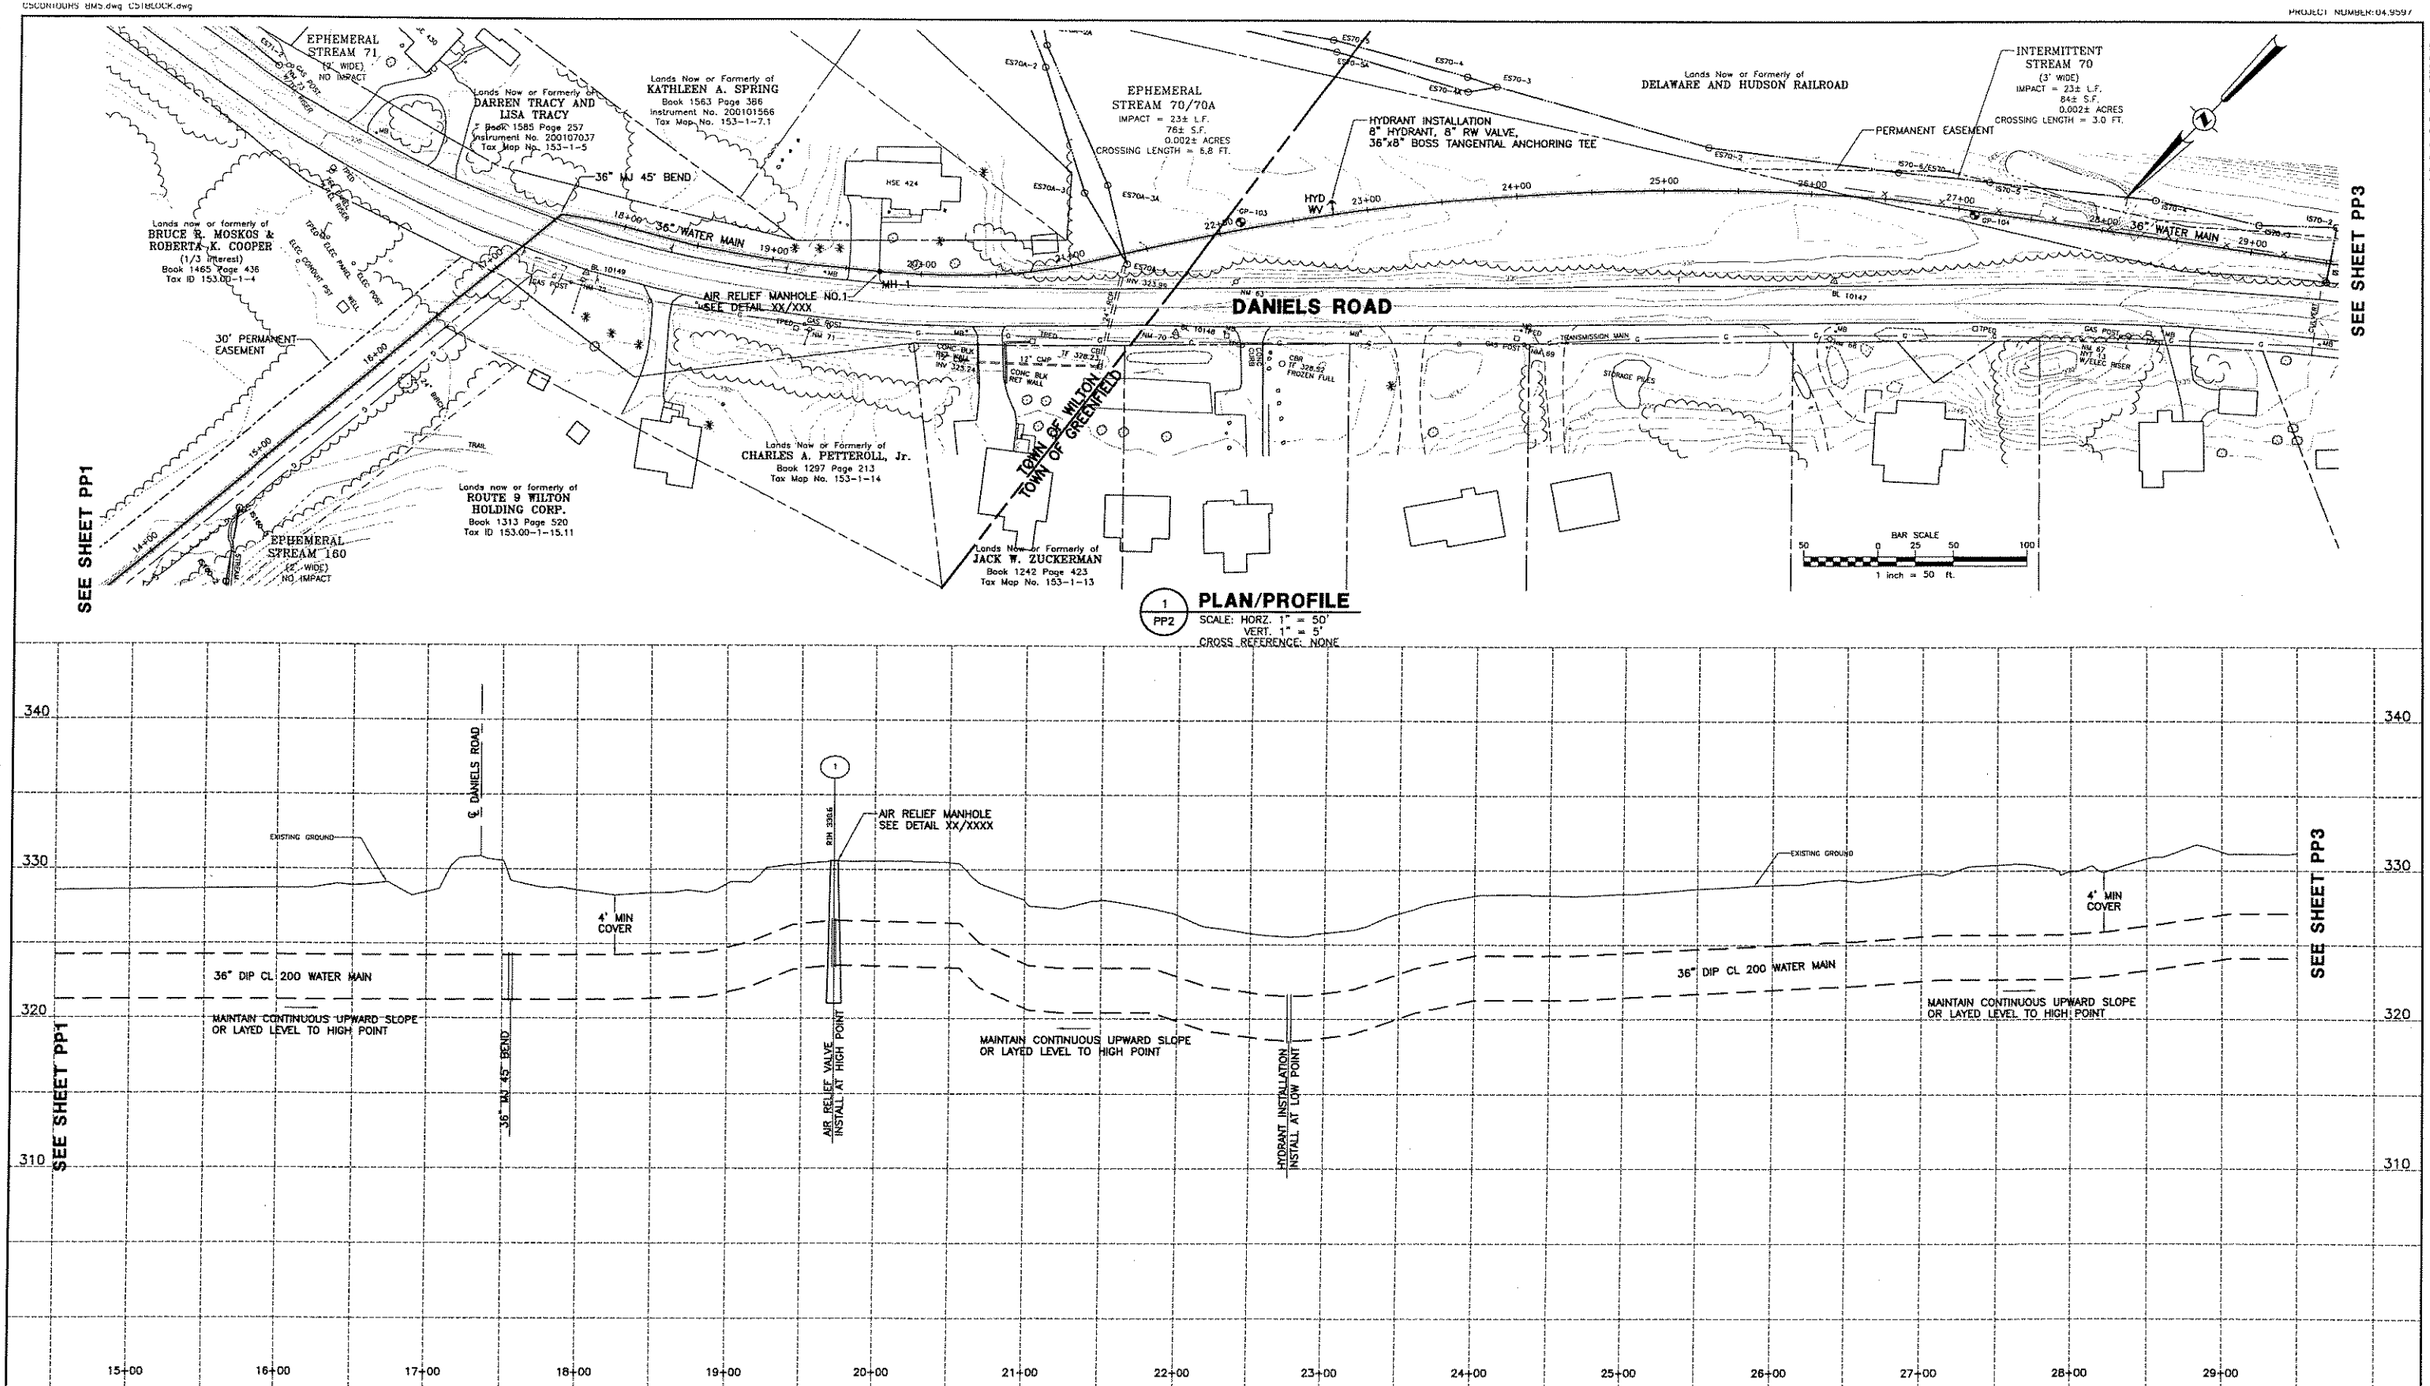

1 PP2 **PLAN/PROFILE**

SCALE: HORZ. 1" = 50'
VERT. 1" = 5'
CROSS REFERENCE: NONE

EDWIN L. VOPELAK, JR
PE 59238

DATE		REVISIONS RECORD/DESCRIPTION	DRAFTER	CHECK	APPR.
	1				
	2				
	3				
	4				
	5				
	6				
	7				
	8				
	9				

UNAUTHORIZED ALTERATION OR ADDITION TO THIS DOCUMENT IS A VIOLATION OF SECTION 7209 SUBDIVISION 2 OF THE NEW YORK STATE EDUCATION LAW.

© 2005
C.T. MALE ASSOCIATES, P.C.

DESIGNED: WAW
DRAFTED : WAW
CHECKED : ELV
PROJ. NO: 04.9597
SCALE : AS SHOWN
DATE : 2005

PLAN/PROFILE

CONTRACT 5 - WATER TRANSMISSION MAIN

SARATOGA COUNTY, NY

C.T. MALE ASSOCIATES, P.C.
50 CENTURY HILL DRIVE, P.O. BOX 727, LATHAM, NY 12110
518.786.7400 • FAX 518.786.7299
ARCHITECTURE & BUILDING SYSTEMS ENGINEERING • CIVIL ENGINEERING
ENVIRONMENTAL SERVICES • SURVEY & LAND INFORMATION SERVICES

MALCOLM PIRNIE

PP2
SHEET 4 OF
DWG. NO: 05-205

CAD DWG. FILE NAME: PP2.DWG

CAD DWG. FILE NAME: PP3.DWG

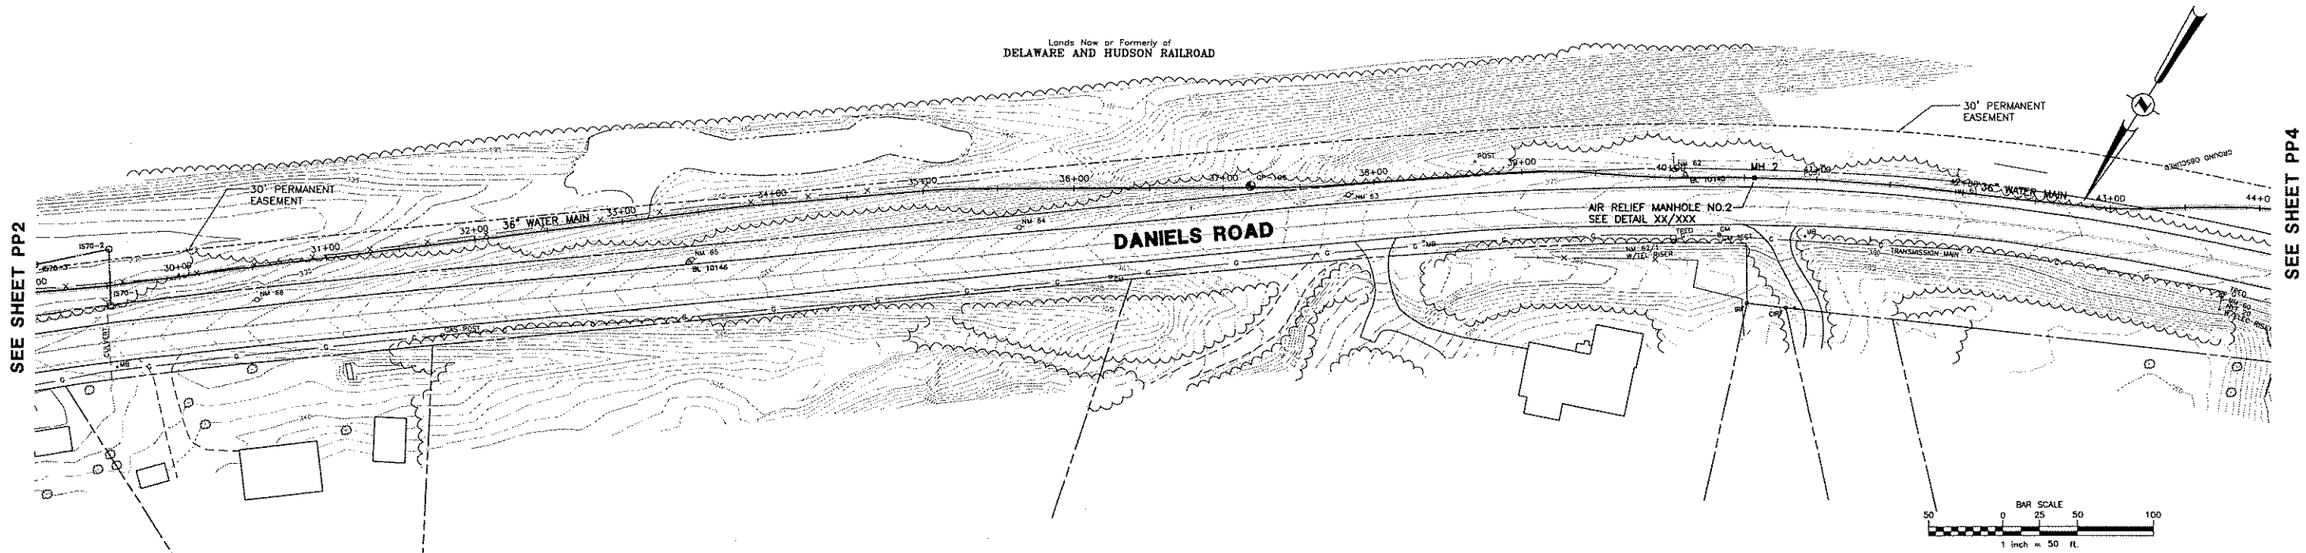

1 PP3 **PLAN/PROFILE**
SCALE: HORZ. 1" = 50'
VERT. 1" = 5'
CROSS REFERENCE: NONE

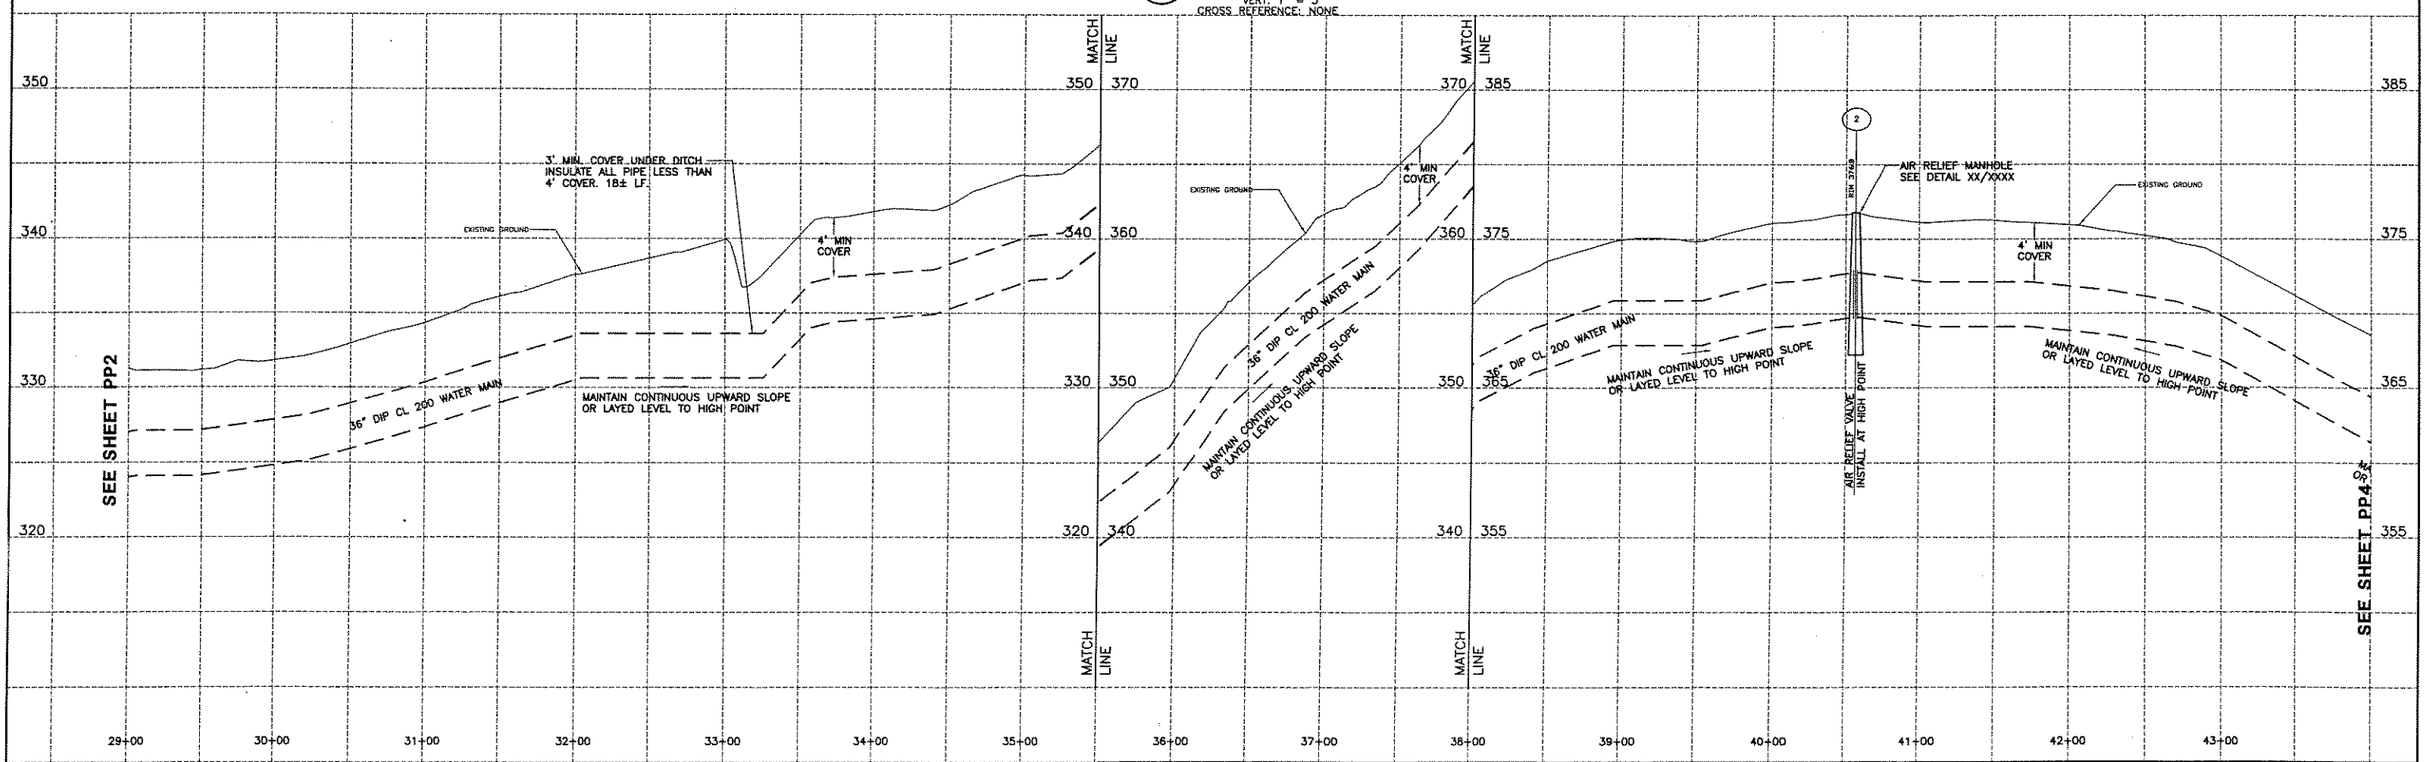

EDWIN L. VOPELAK, JR
PE 59238

DATE		REVISIONS RECORD/DESCRIPTION	DRAFTER	CHECK	APPR.
	1				
	2				
	3				
	4				
	5				
	6				
	7				
	8				
	9				

UNAUTHORIZED ALTERATION OR ADDITION TO THIS DOCUMENT IS A VIOLATION OF SECTION 7209 SUBDIVISION 2 OF THE NEW YORK STATE EDUCATION LAW.

© 2005
C.T. MALE ASSOCIATES, P.C.

DESIGNED : WAW
DRAFTED : WAW
CHECKED : ELV
PROJ. NO: 04.9597
SCALE : AS SHOWN
DATE : 2005

PLAN/PROFILE

CONTRACT 5 - WATER TRANSMISSION MAIN

SARATOGA COUNTY, NY

C.T. MALE ASSOCIATES, P.C.
50 CENTURY HILL DRIVE, P.O. BOX 727, LATHAM, NY 12110
518.786.7400 • FAX 518.786.7299
ARCHITECTURE & BUILDING SYSTEMS ENGINEERING • CIVIL ENGINEERING
ENVIRONMENTAL SERVICES • SURVEY & LAND INFORMATION SERVICES

MALCOLM PIRNIE

PP3
SHEET 5 OF
DWG. NO: 05-205

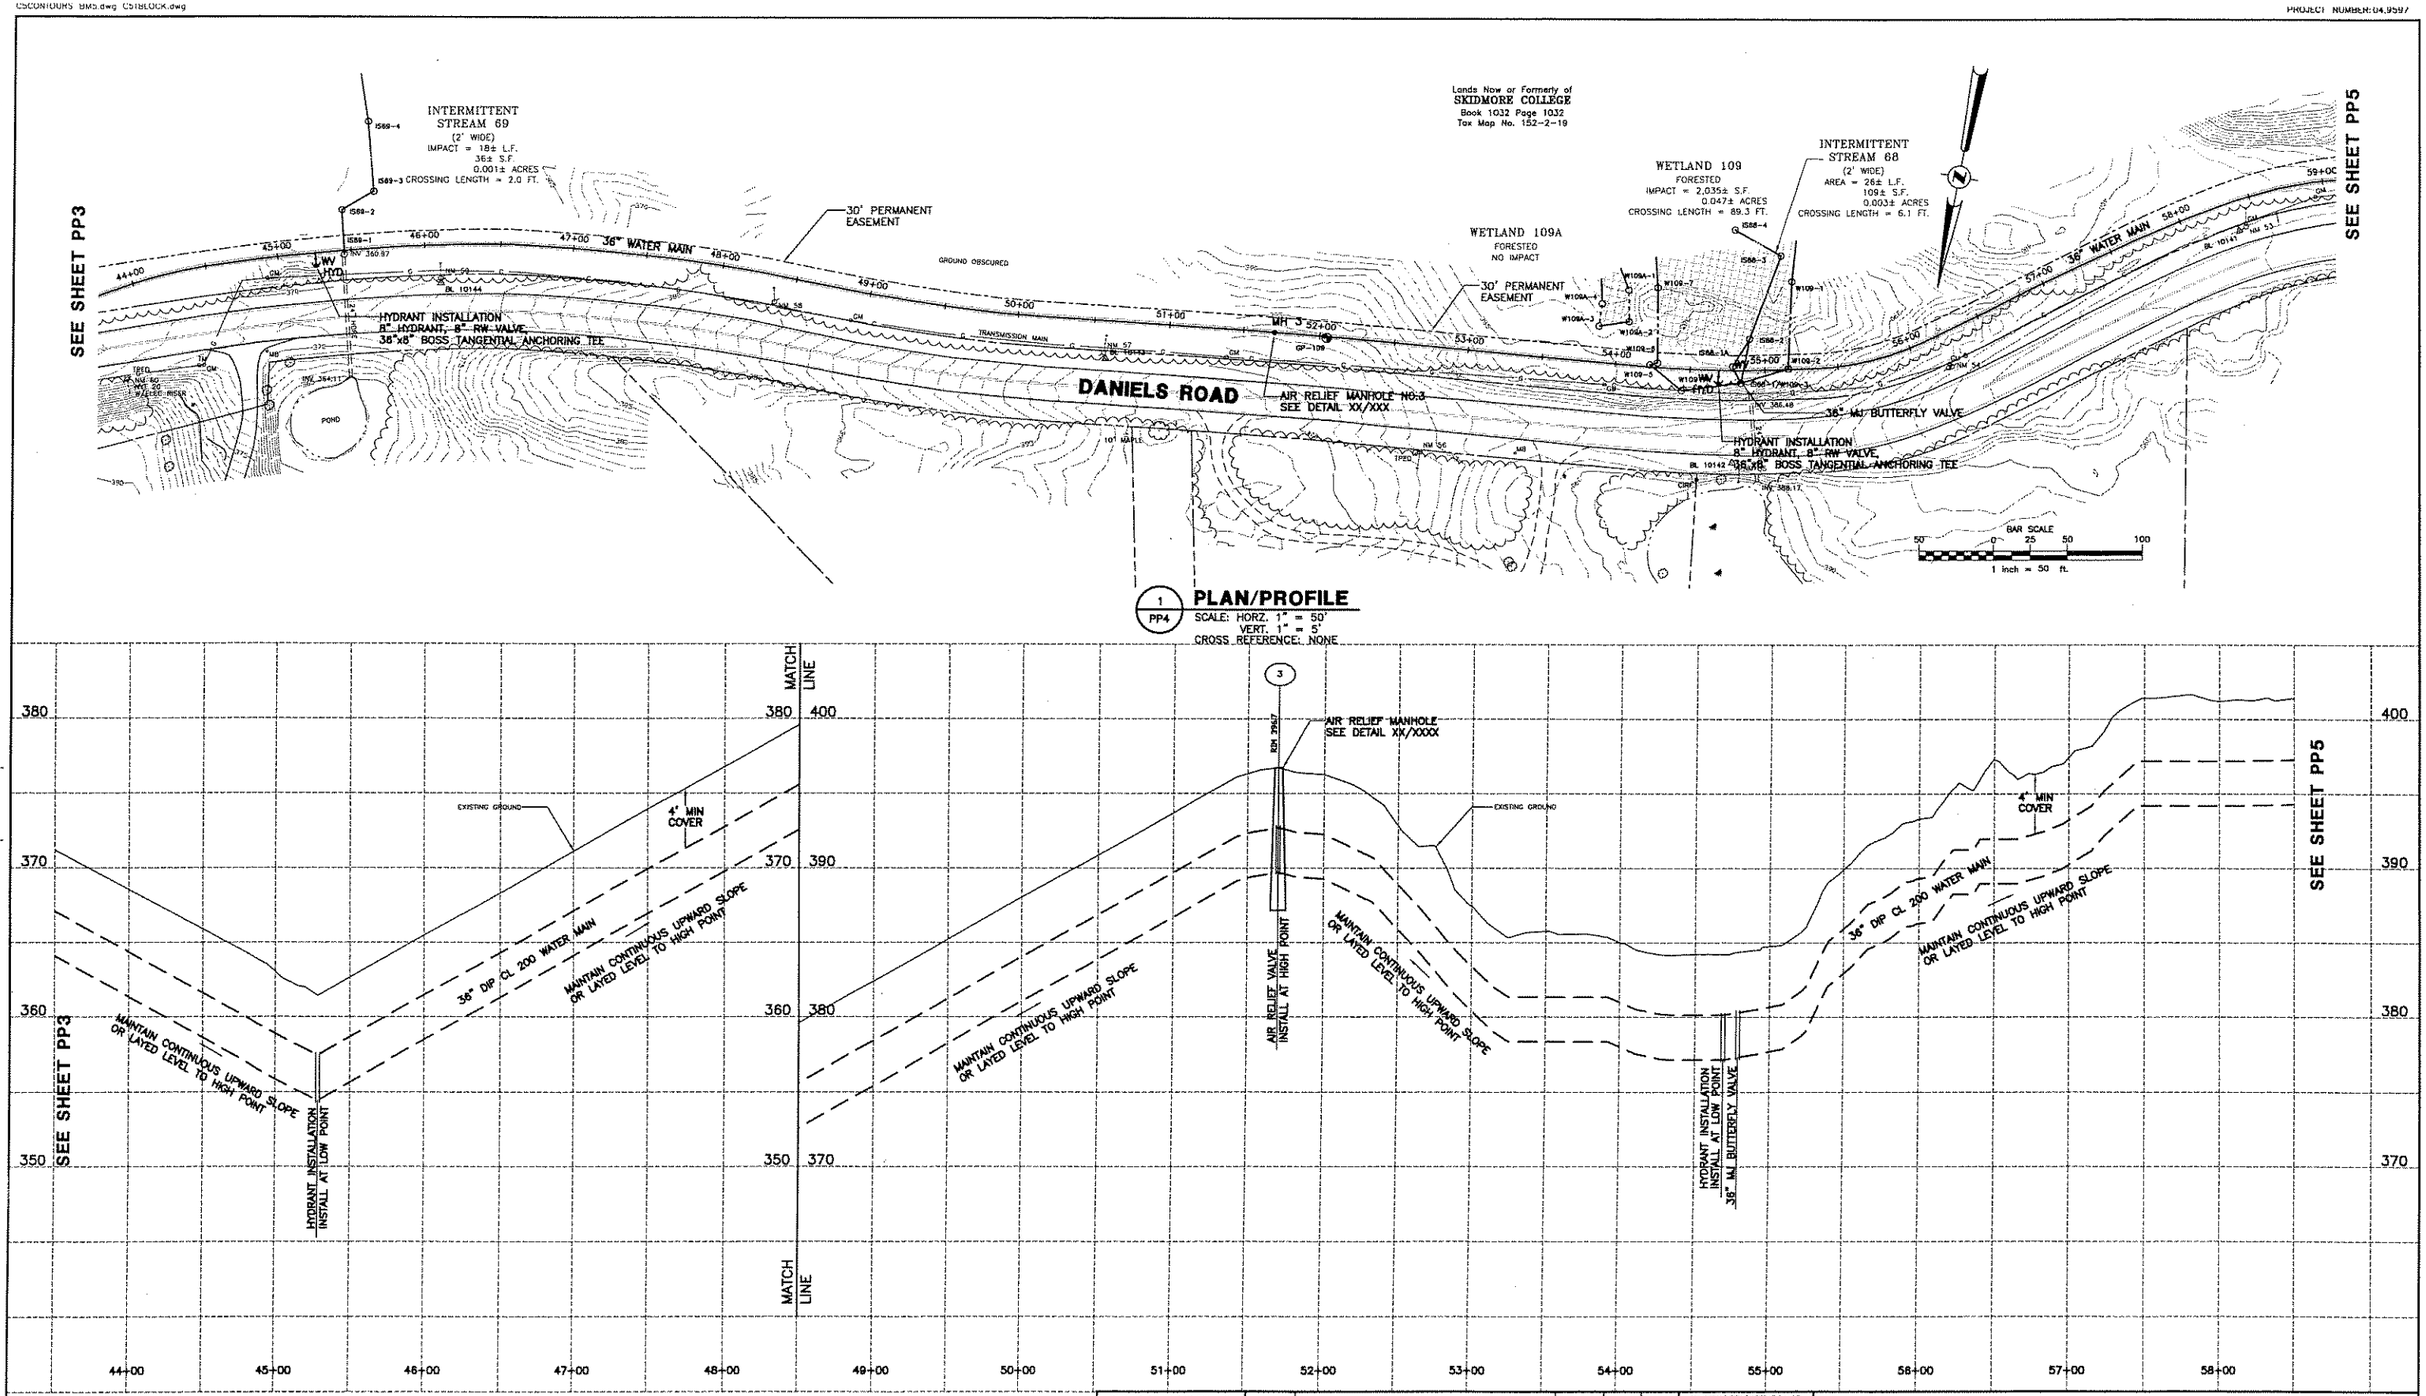

EDWIN L. VOPELAK, JR PE 59238	DATE	REVISIONS RECORD/DESCRIPTION	DRAFTER	CHECK	APPR.
	1				
	2				
	3				
	4				
	5				
	6				
	7				
	8				
	9				

UNAUTHORIZED ALTERATION OR ADDITION TO THIS DOCUMENT IS A VIOLATION OF SECTION 7209 SUBDIVISION 2 OF THE NEW YORK STATE EDUCATION LAW.

© 2005
C.T. MALE ASSOCIATES, P.C.

DESIGNED : WAW
DRAFTED : WAW
CHECKED : ELV
PROJ. NO: 04.9597
SCALE : AS SHOWN
DATE : 2005

PLAN/PROFILE

CONTRACT 5 - WATER TRANSMISSION MAIN

SARATOGA COUNTY, NY

C.T. MALE ASSOCIATES, P.C.
50 CENTURY HILL DRIVE, P.O. BOX 727, LATHAM, NY 12110
518.786.7400 • FAX 518.786.7299
ARCHITECTURE & BUILDING SYSTEMS ENGINEERING • CIVIL ENGINEERING
ENVIRONMENTAL SERVICES • SURVEY & LAND INFORMATION SERVICES
MALCOLM PIRNIE

PP4
SHEET 6 OF
DWG. NO: 05-205

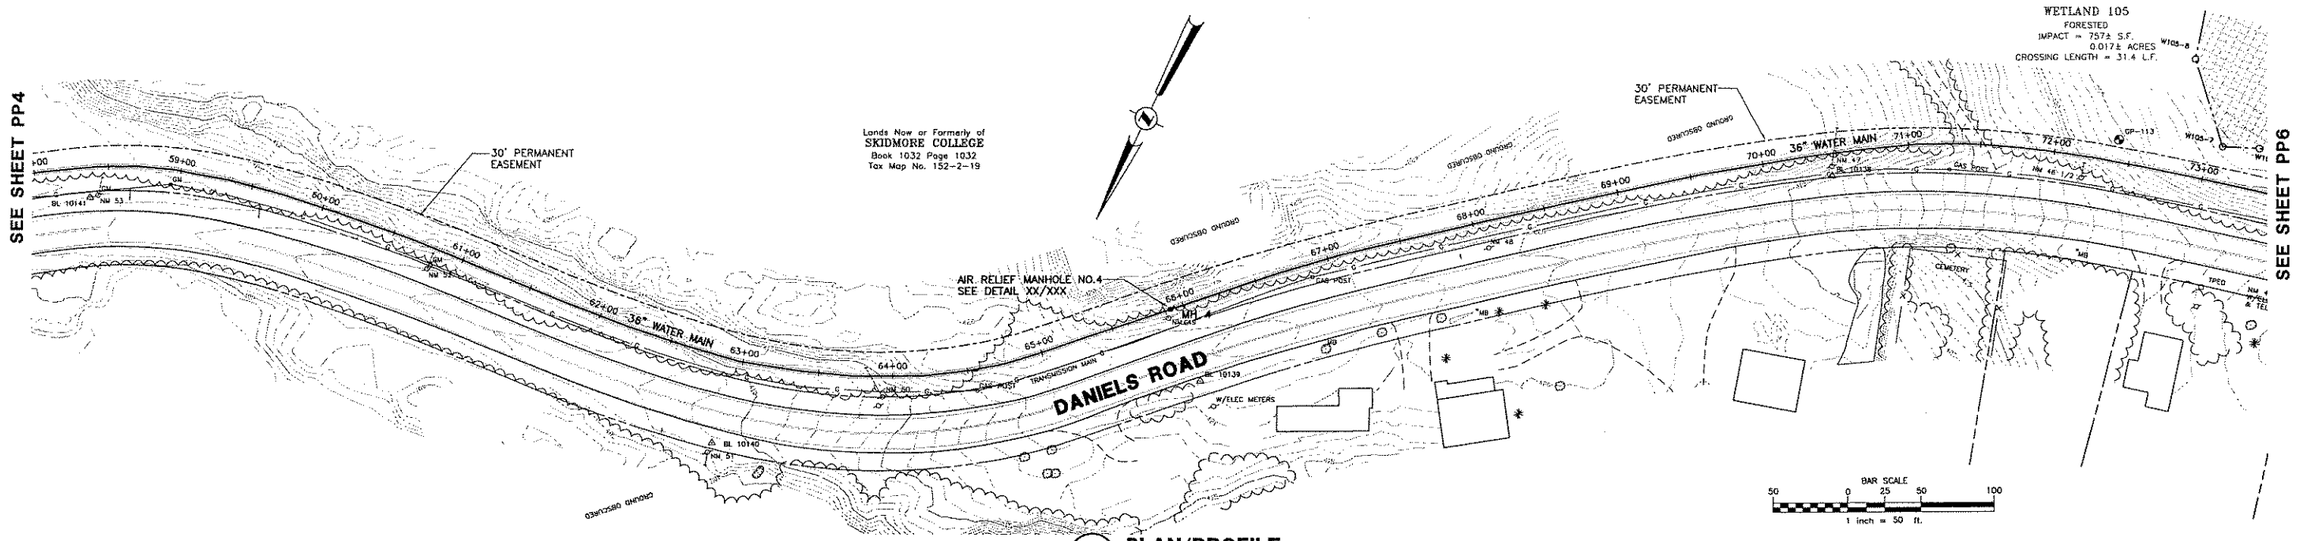

1 PP5 **PLAN/PROFILE**
SCALE: HORZ. 1" = 50'
VERT. 1" = 5'
CROSS REFERENCE: NONE

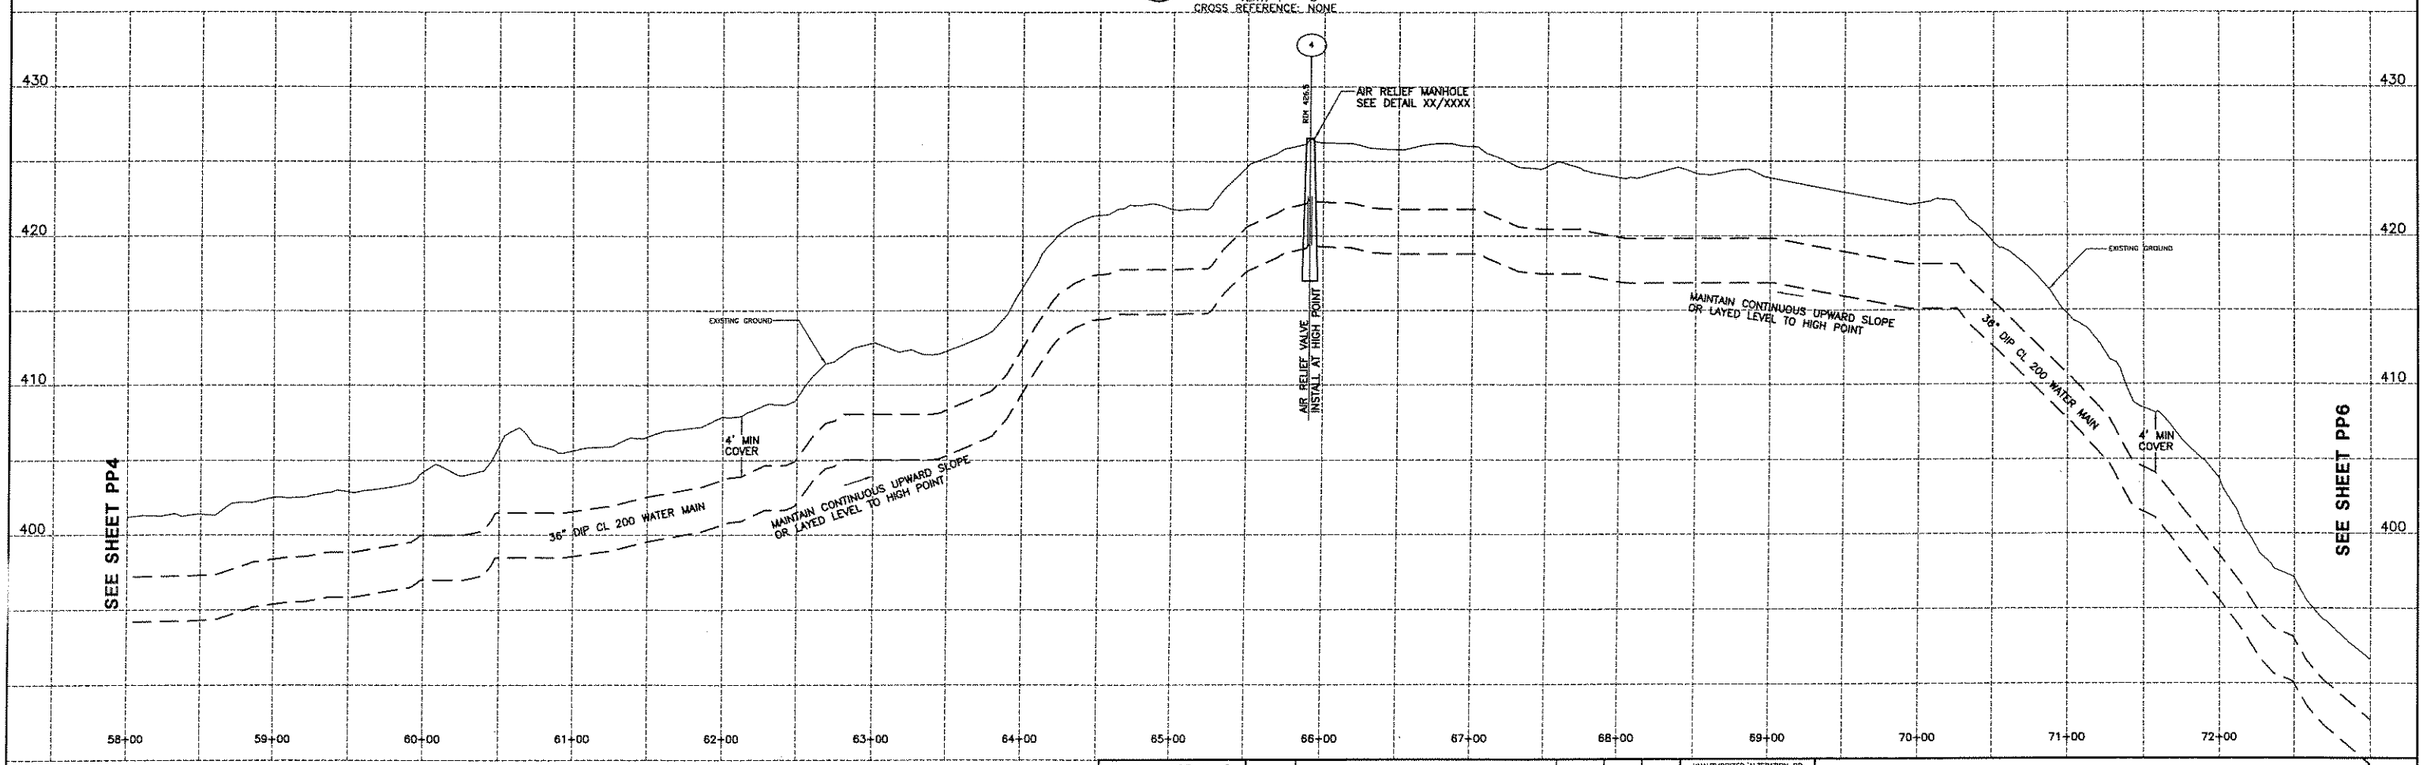

EDWIN L. VOPELAK, JR
PE 59238

DATE		REVISIONS RECORD/DESCRIPTION	DRAFTER	CHECK	APPR.
	1				
	2				
	3				
	4				
	5				
	6				
	7				
	8				
	9				

UNAUTHORIZED ALTERATION OR ADDITION TO THIS DOCUMENT IS A VIOLATION OF SECTION 7209 SUBDIVISION 2 OF THE NEW YORK STATE EDUCATION LAW.

© 2005
C.T. MALE ASSOCIATES, P.C.

DESIGNED : WAW
DRAFTED : WAW
CHECKED : ELV
PROJ. NO: 04.9597
SCALE : AS SHOWN
DATE : 2005

PLAN/PROFILE

CONTRACT 5 - WATER TRANSMISSION MAIN

SARATOGA COUNTY, NY

C.T. MALE ASSOCIATES, P.C.
50 CENTURY HILL DRIVE, P.O. BOX 727, LATHAM, NY 12110
518.786.7400 • FAX 518.786.7299
ARCHITECTURE & BUILDING SYSTEMS ENGINEERING • CIVIL ENGINEERING
ENVIRONMENTAL SERVICES • SURVEY & LAND INFORMATION SERVICES

MALCOLM PIRNIE

PP5
SHEET 7 OF
DWG. NO: 05-205

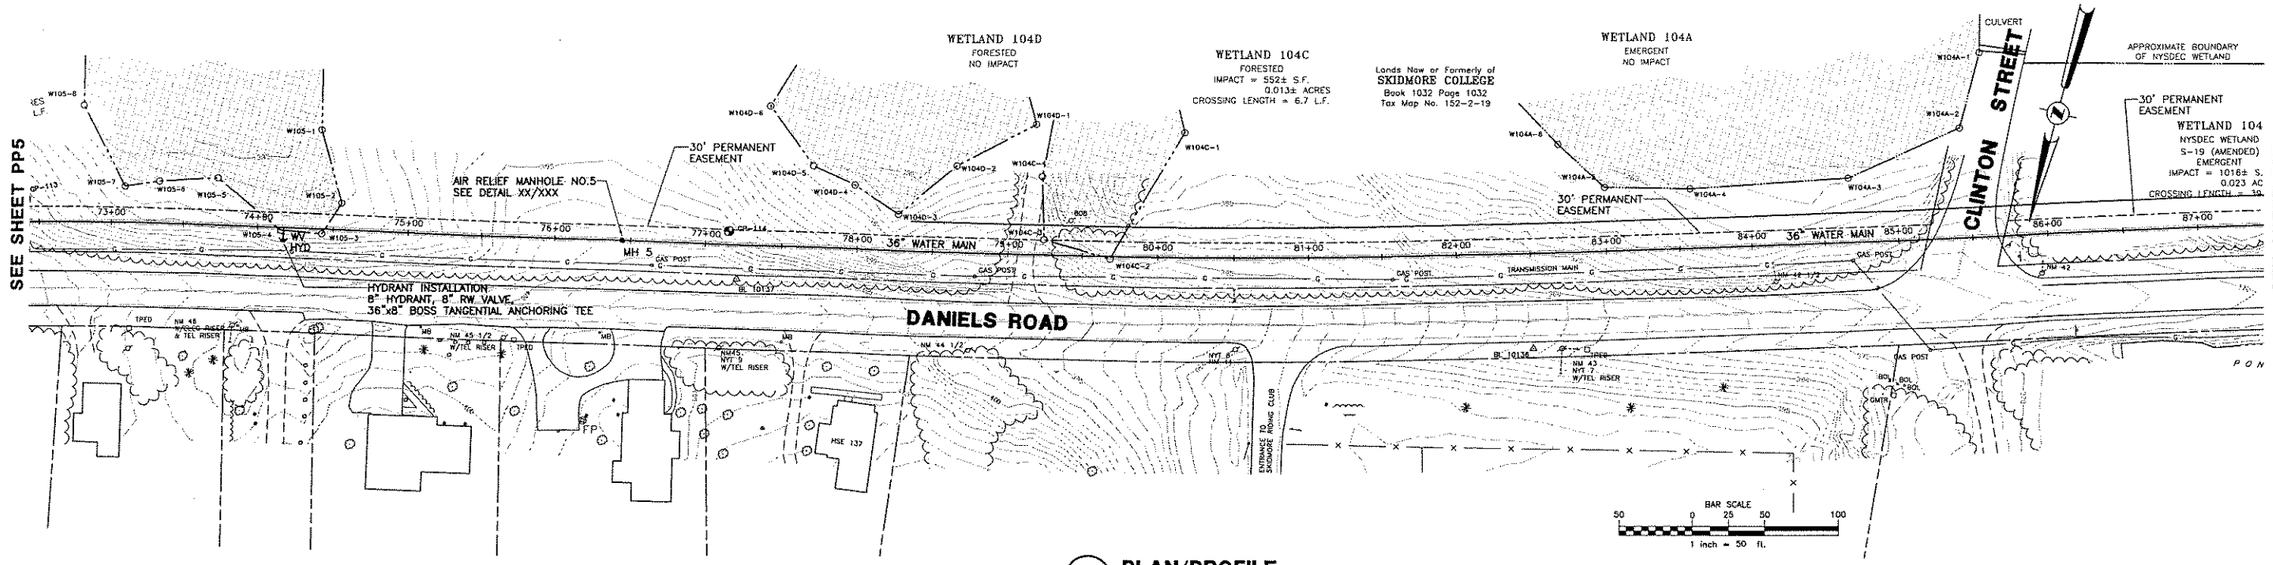

1 / PP6 **PLAN/PROFILE**
SCALE: HORZ. 1" = 50'
VERT. 1" = 5'
CROSS REFERENCE: NONE

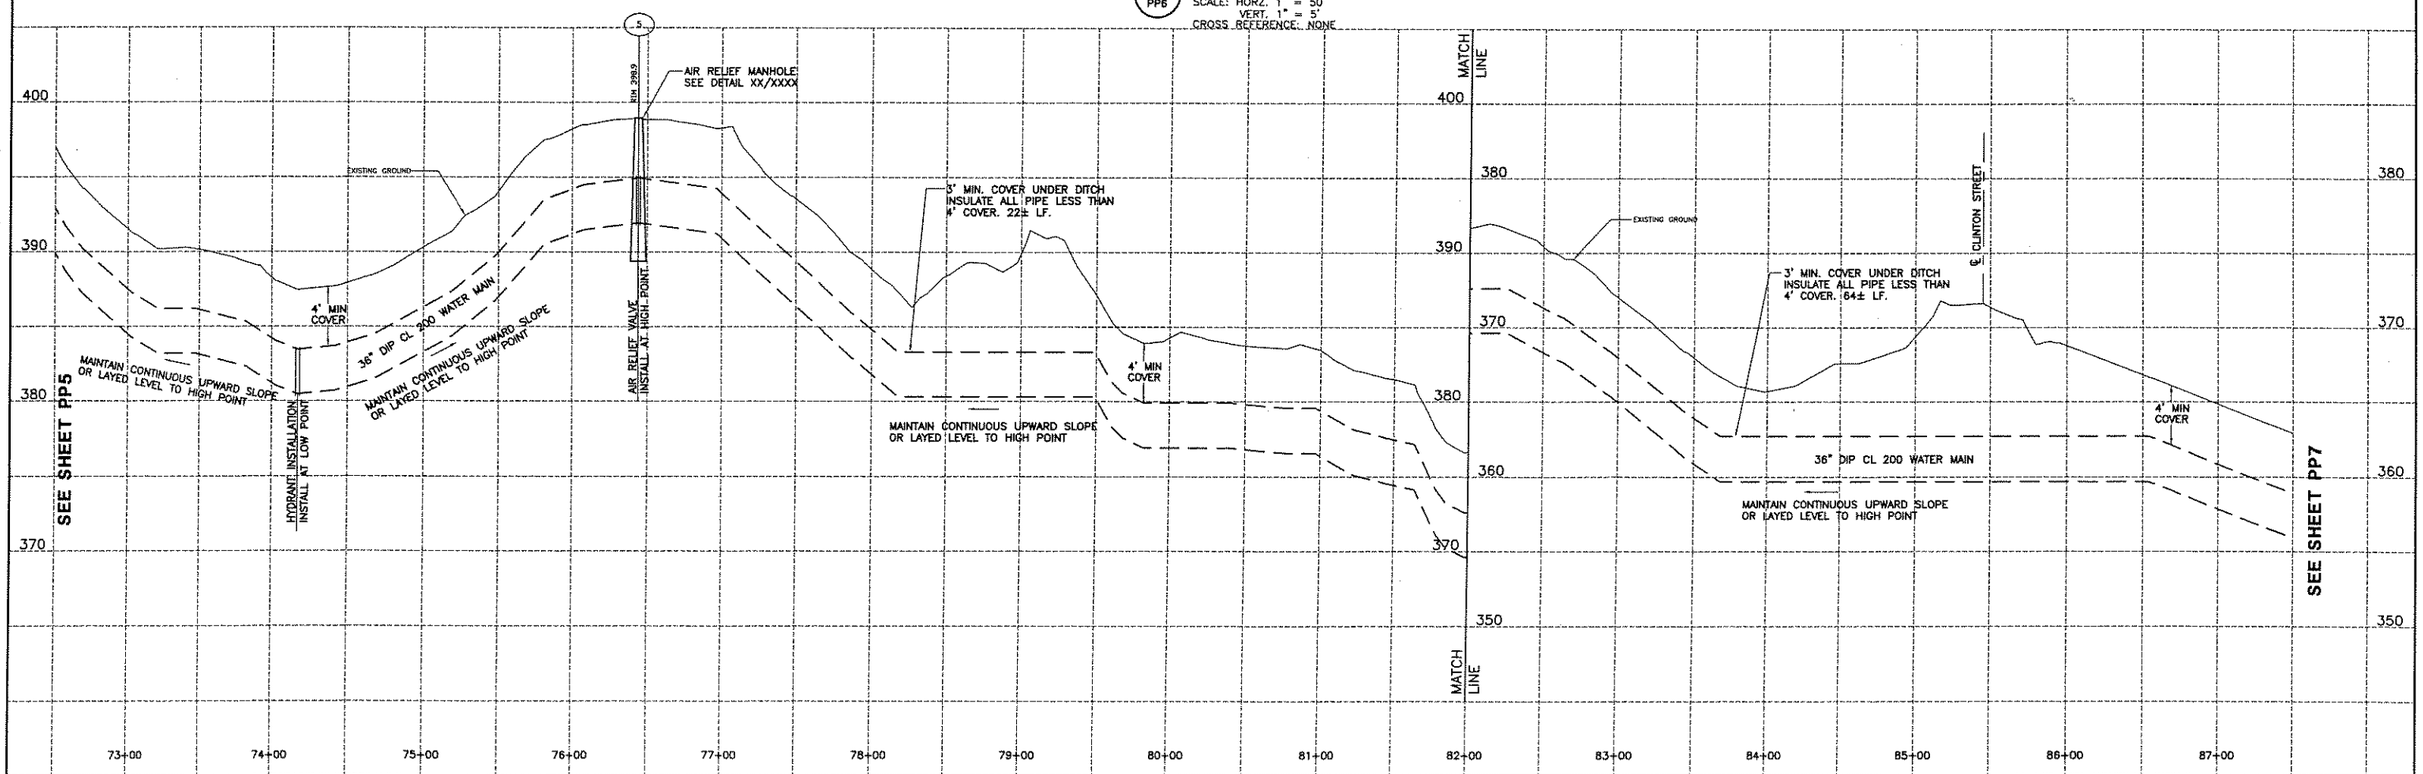

EDWIN L. VOPELAK, JR
PE 59238

DATE		REVISIONS RECORD/DESCRIPTION	DRAFTER	CHECK	APPR.
	1				
	2				
	3				
	4				
	5				
	6				
	7				
	8				
	9				

UNAUTHORIZED ALTERATION OR ADDITION TO THIS DOCUMENT IS A VIOLATION OF SECTION 7209 SUBDIVISION 2 OF THE NEW YORK STATE EDUCATION LAW.

© 2005
C.T. MALE ASSOCIATES, P.C.

DESIGNED : WAW
DRAFTED : WAW
CHECKED : ELV
PROJ. NO: 04.9597
SCALE : AS SHOWN
DATE : 2005

PLAN/PROFILE

CONTRACT 5 - WATER TRANSMISSION MAIN

SARATOGA COUNTY, NY

C.T. MALE ASSOCIATES, P.C.
50 CENTURY HILL DRIVE, P.O. BOX 727, LATHAM, NY 12110
518.786.7400 * FAX 518.786.7299
ARCHITECTURE & BUILDING SYSTEMS ENGINEERING * CIVIL ENGINEERING
ENVIRONMENTAL SERVICES * SURVEY & LAND INFORMATION SERVICES

MALCOLM PIRNIE

PP6
SHEET 8 OF
DWG. NO: 05-205

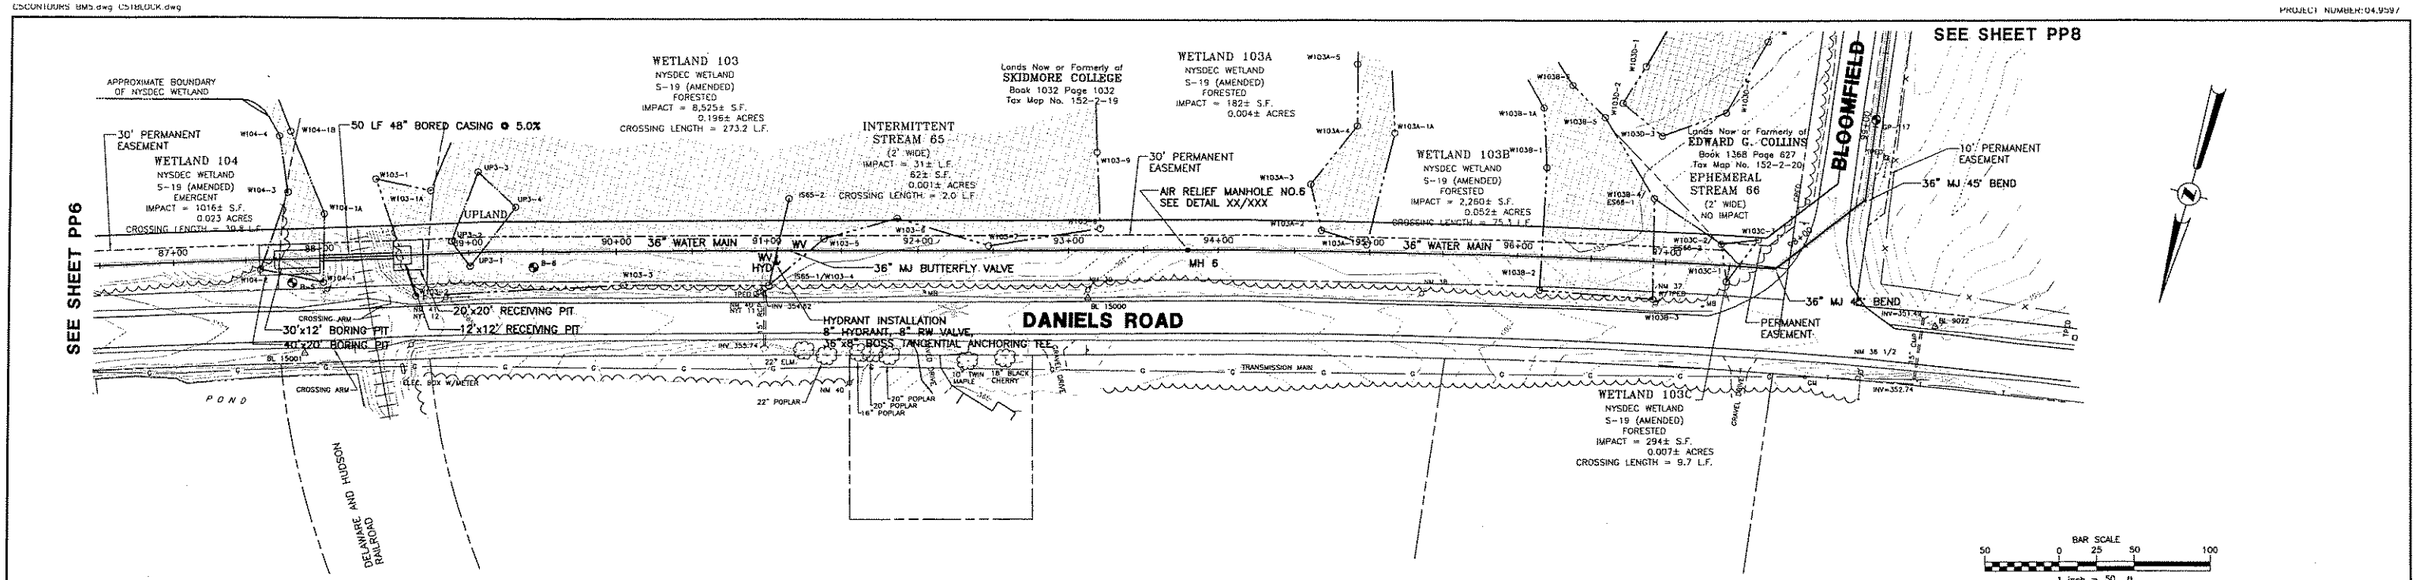

1 / PP7 **PLAN/PROFILE**
SCALE: HORZ. 1" = 50'
VERT. 1" = 5'
CROSS REFERENCE: NONE

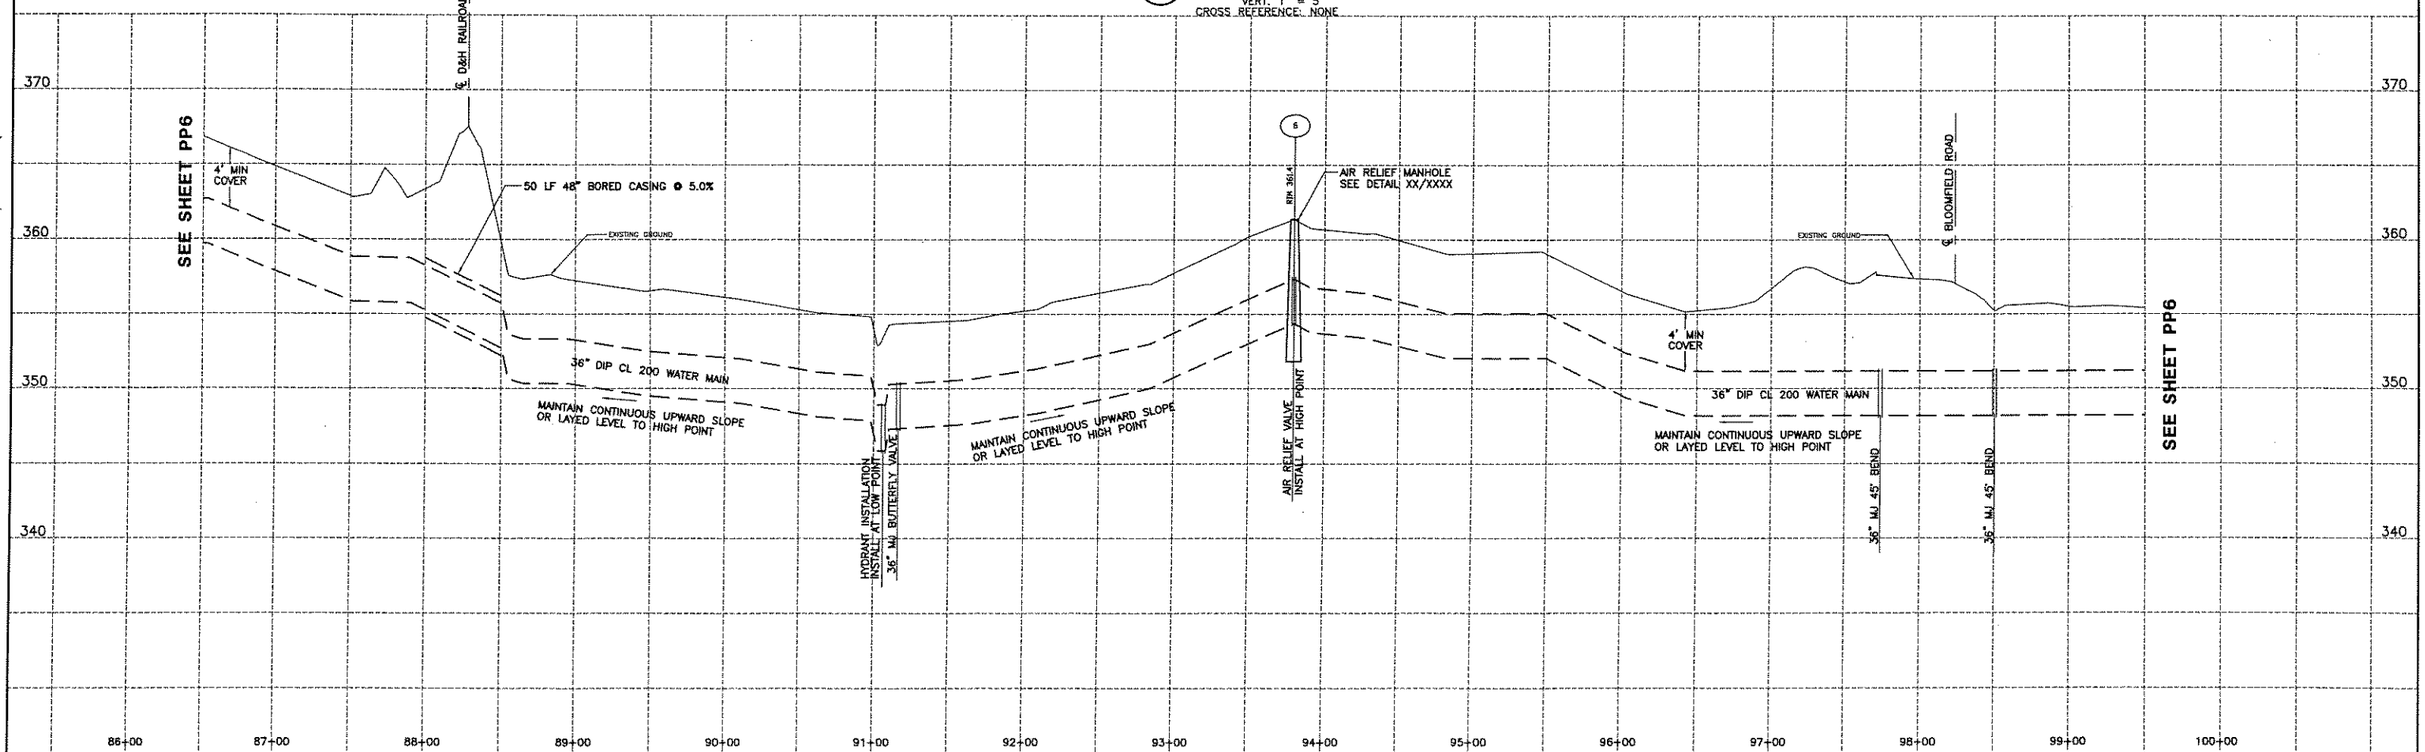

EDWIN L. VOPELAK, JR
PE 59238

DATE	REVISIONS RECORD/DESCRIPTION	DRAFTER	CHECK	APPR.
	1			
	2			
	3			
	4			
	5			
	6			
	7			
	8			
	9			

UNAUTHORIZED ALTERATION OR ADDITION TO THIS DOCUMENT IS A VIOLATION OF SECTION 7209 SUBDIVISION 2 OF THE NEW YORK STATE EDUCATION LAW.

© 2005
C.T. MALE ASSOCIATES, P.C.

DESIGNED : WAW
DRAFTED : WAW
CHECKED : ELV
PROJ. NO: 04.9597
SCALE : AS SHOWN
DATE : 2005

PLAN/PROFILE

CONTRACT 5 - WATER TRANSMISSION MAIN

SARATOGA COUNTY, NY

C.T. MALE ASSOCIATES, P.C.
50 CENTURY HILL DRIVE, P.O. BOX 727, LATHAM, NY 12110
518.786.7400 • FAX 518.786.7299
ARCHITECTURE & BUILDING SYSTEMS ENGINEERING • CIVIL ENGINEERING
ENVIRONMENTAL SERVICES • SURVEY & LAND INFORMATION SERVICES

MALCOLM PIRNIE

PP7
SHEET 9 OF
DWG. NO: 05-205

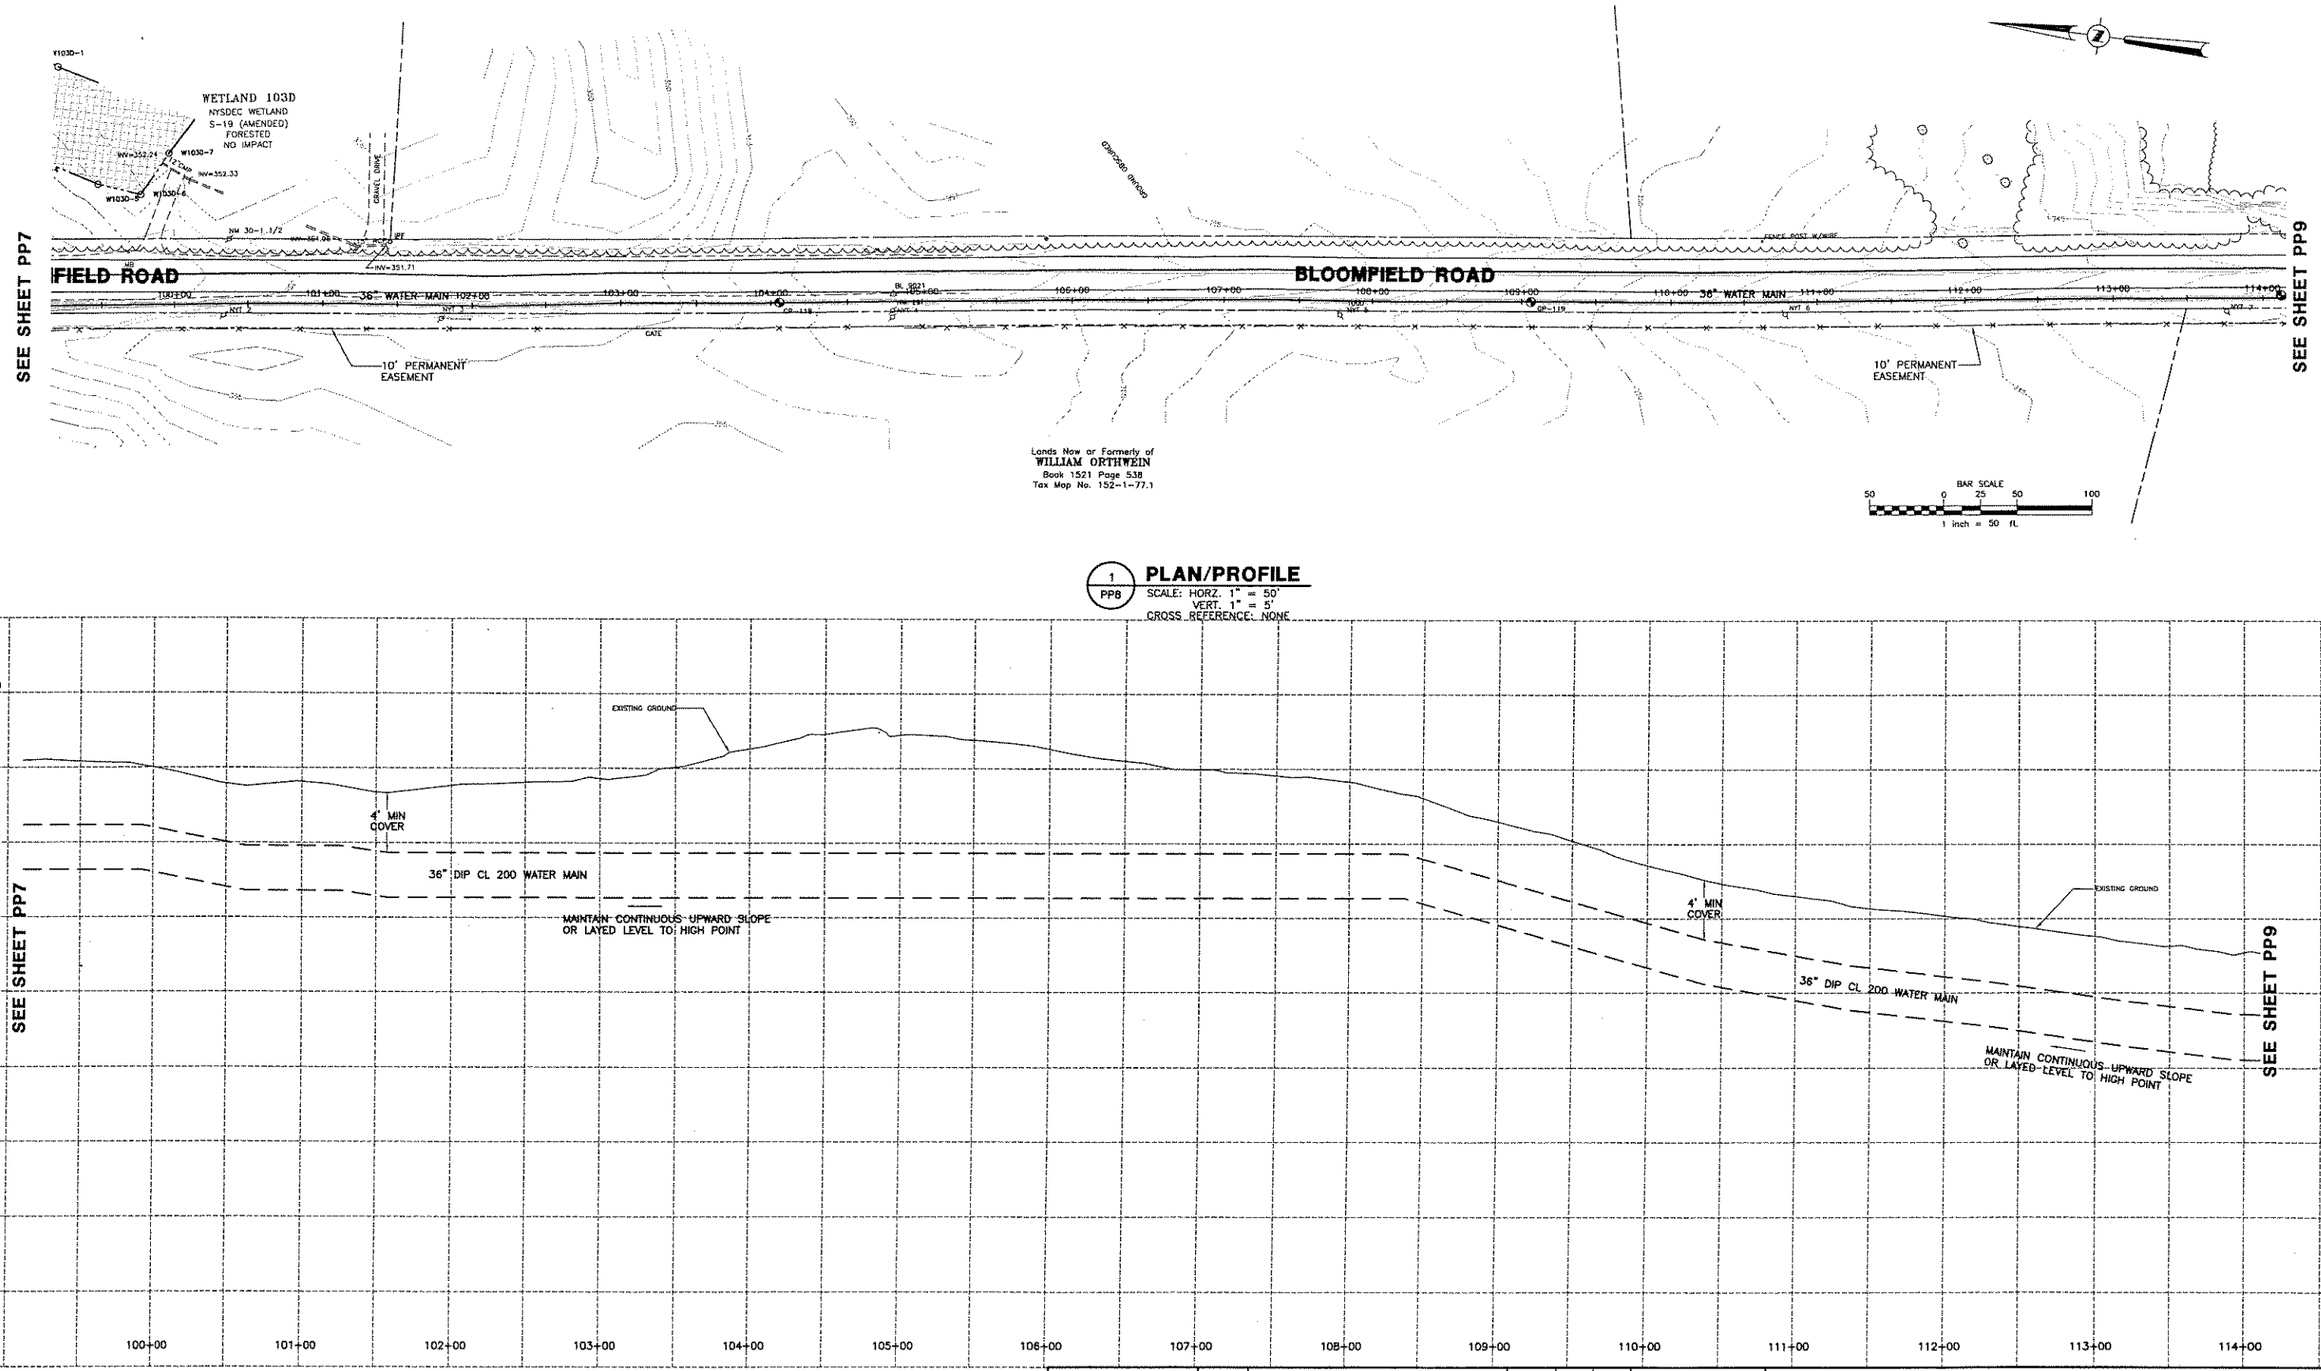

1 / PP8 **PLAN/PROFILE**
SCALE: HORZ. 1" = 50'
VERT. 1" = 5'
CROSS REFERENCE: NONE

EDWIN L. VOPELAK, JR
PE 59238

DATE		REVISIONS RECORD/DESCRIPTION	DRAFTER	CHECK	APPR.
	1				
	2				
	3				
	4				
	5				
	6				
	7				
	8				
	9				

UNAUTHORIZED ALTERATION OR ADDITION TO THIS DOCUMENT IS A VIOLATION OF SECTION 7209 SUBDIVISION 2 OF THE NEW YORK STATE EDUCATION LAW.

© 2005
C.T. MALE ASSOCIATES, P.C.

DESIGNED: WAW
DRAFTED : WAW
CHECKED : ELV
PROJ. NO: 04.9597
SCALE : AS SHOWN
DATE : 2005

PLAN/PROFILE

CONTRACT 5 - WATER TRANSMISSION MAIN

SARATOGA COUNTY, NY

C.T. MALE ASSOCIATES, P.C.
50 CENTURY HILL DRIVE, P.O. BOX 727, LATHAM, NY 12110
518.786.7400 • FAX 518.786.7299
ARCHITECTURE & BUILDING SYSTEMS ENGINEERING • CIVIL ENGINEERING
ENVIRONMENTAL SERVICES • SURVEY & LAND INFORMATION SERVICES

MALCOLM PIRNIE

PP8
SHEET 10 OF
DWG. NO: 05-205

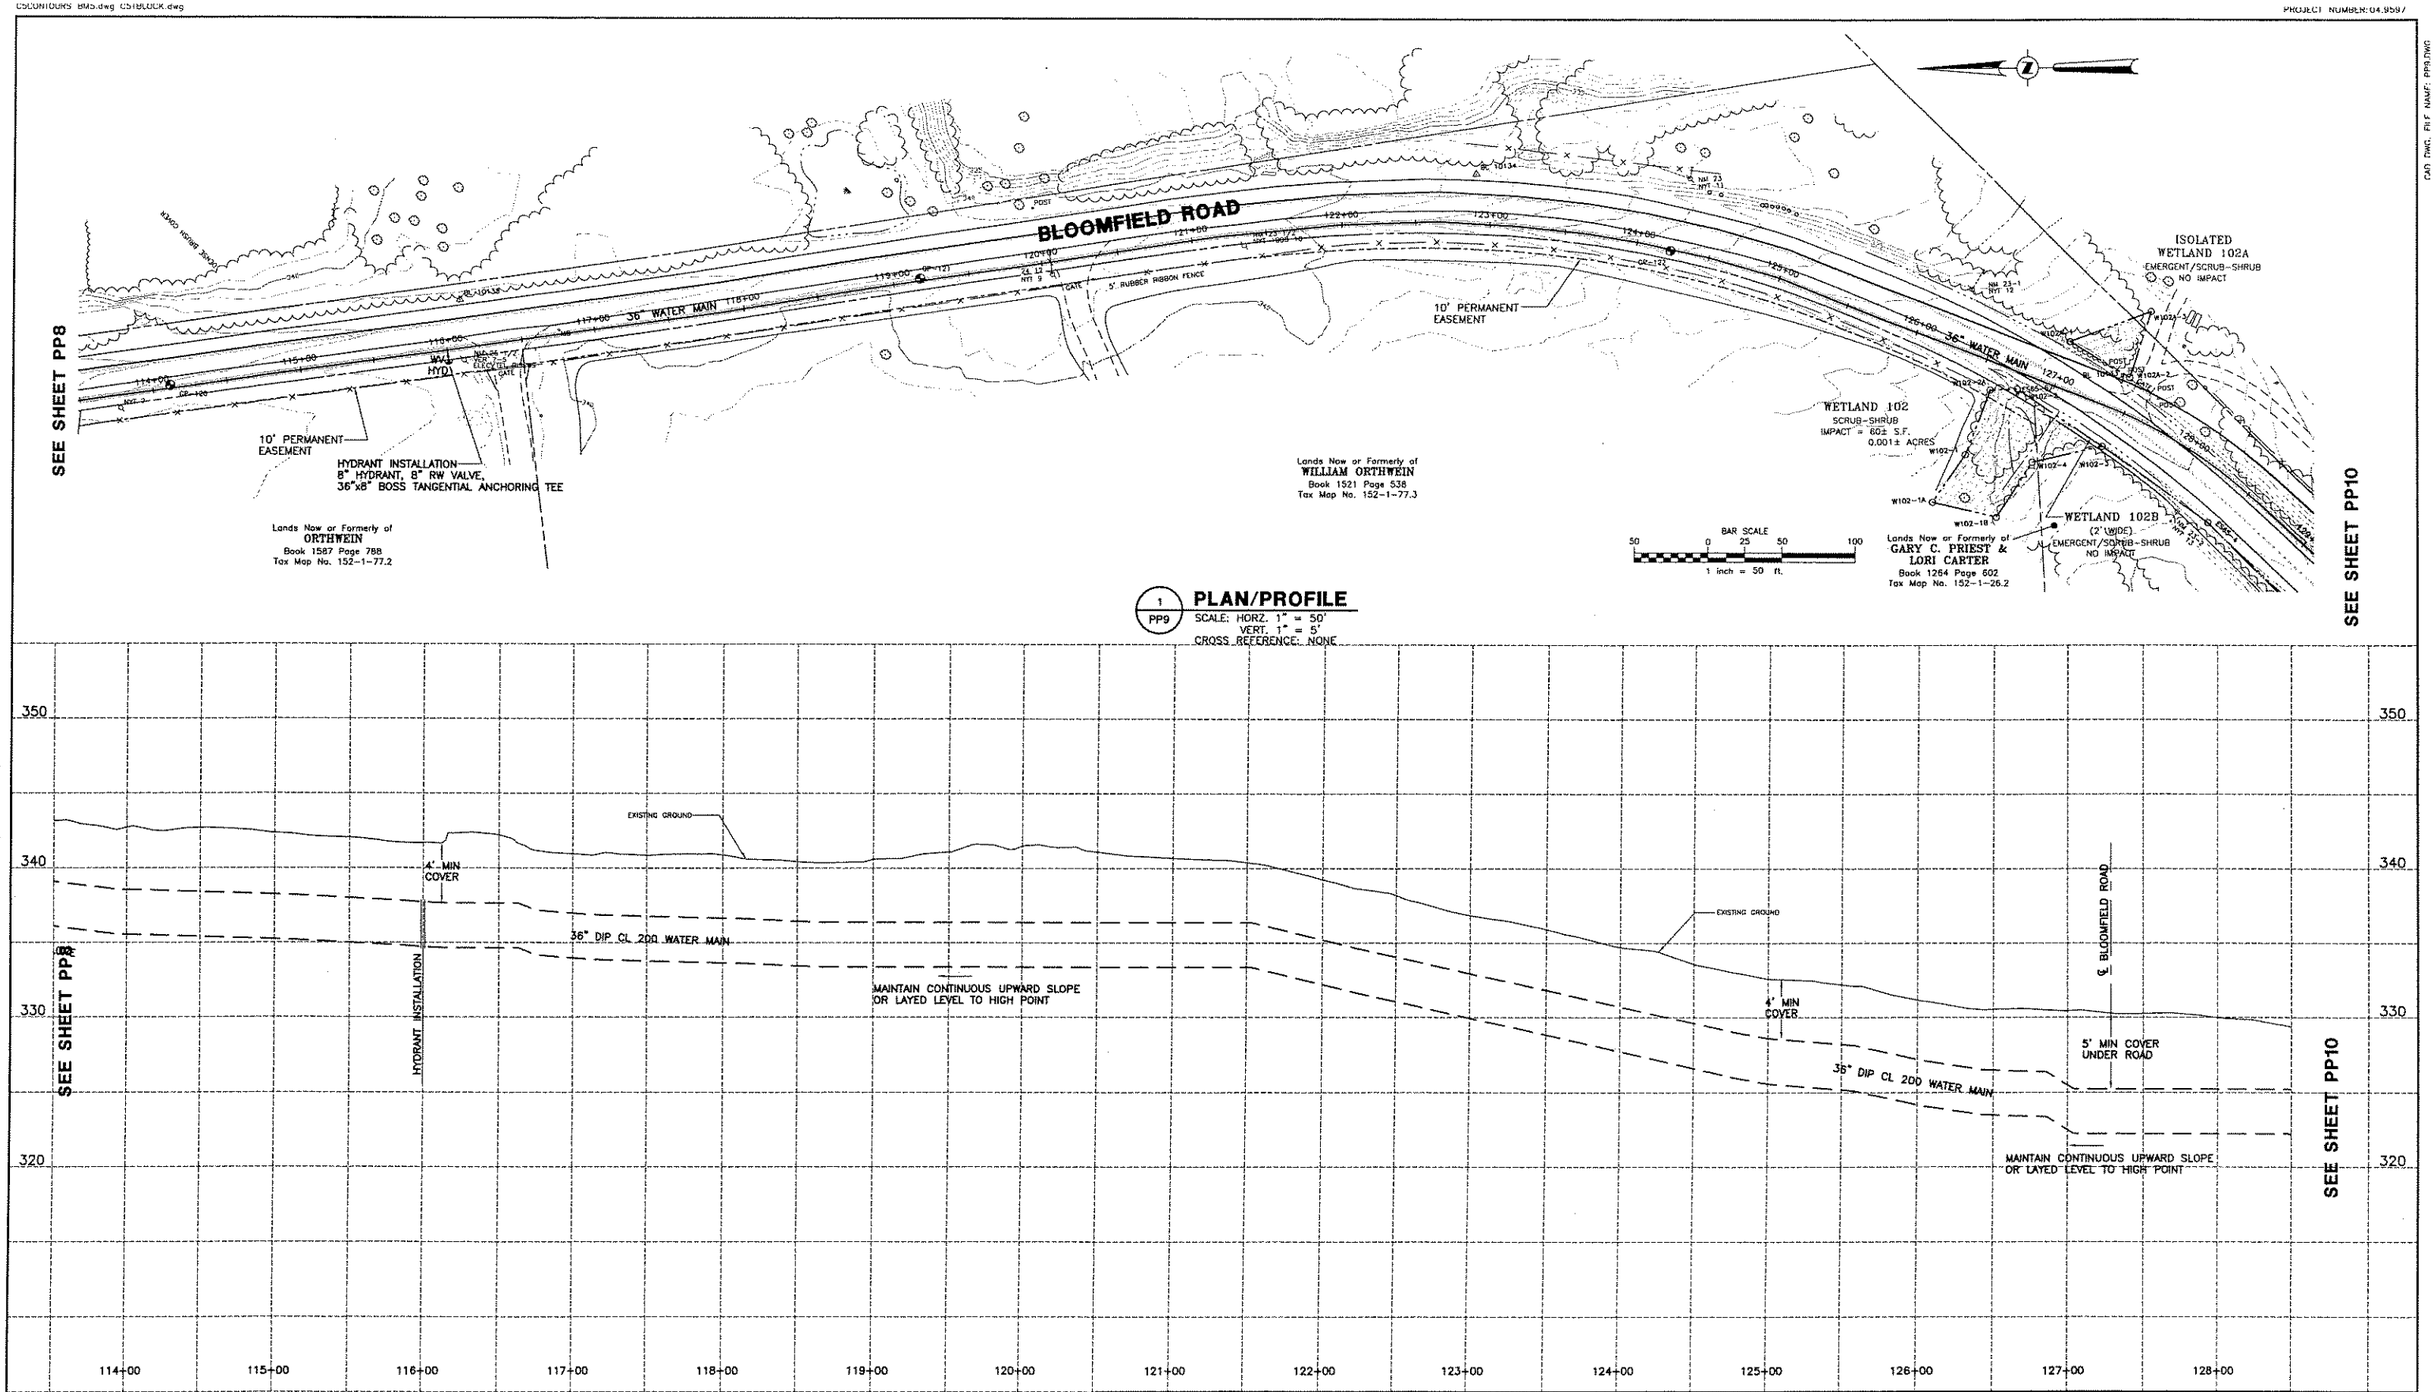

EDWIN L. VOPELAK, JR
PE 59238

DATE	REVISIONS RECORD/DESCRIPTION	DRAFTER	CHECK	APPR.
	1			
	2			
	3			
	4			
	5			
	6			
	7			
	8			
	9			

UNAUTHORIZED ALTERATION OR ADDITION TO THIS DOCUMENT IS A VIOLATION OF SECTION 7209 SUBDIVISION 2 OF THE NEW YORK STATE EDUCATION LAW.

© 2005
C.T. MALE ASSOCIATES, P.C.

DESIGNED : WAW
DRAFTED : WAW
CHECKED : ELV
PROJ. NO: 04.9597
SCALE : AS SHOWN
DATE : 2005

PLAN/PROFILE

CONTRACT 5 - WATER TRANSMISSION MAIN

SARATOGA COUNTY, NY

C.T. MALE ASSOCIATES, P.C.
50 CENTURY HILL DRIVE, P.O. BOX 727, LATHAM, NY 12110
518.786.7400 • FAX 518.786.7299
ARCHITECTURE & BUILDING SYSTEMS ENGINEERING • CIVIL ENGINEERING
ENVIRONMENTAL SERVICES • SURVEY & LAND INFORMATION SERVICES

MALCOLM PIRNIE

PP9
SHEET 11 OF
DWG. NO: 05-205

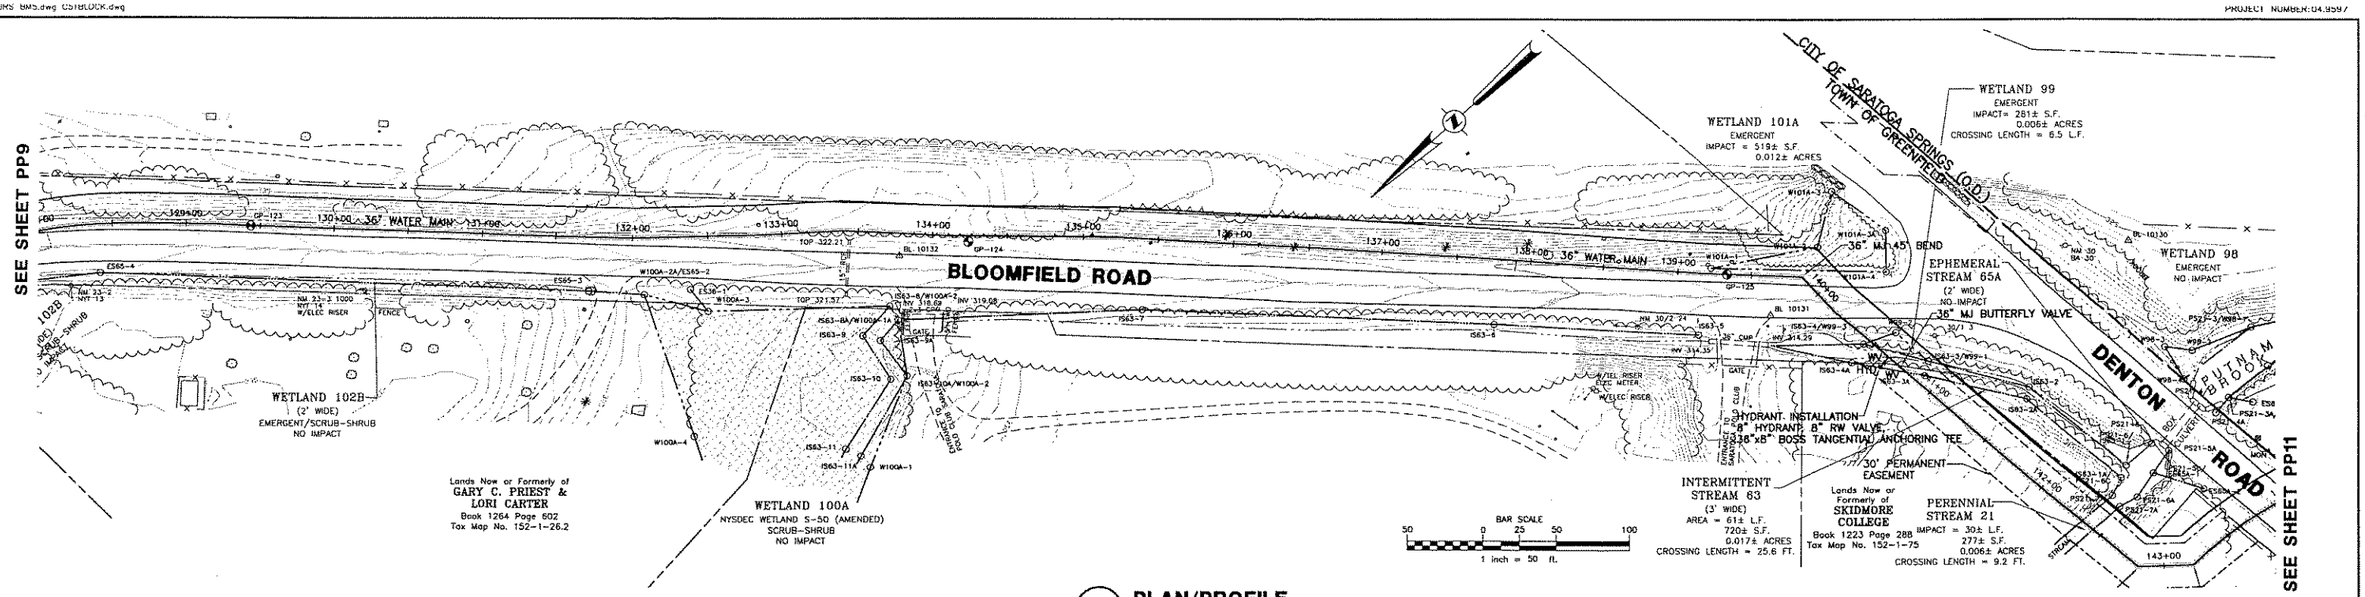

1 PP10 **PLAN/PROFILE**
SCALE: HORZ. 1" = 50'
VERT. 1" = 5'
CROSS REFERENCE: NONE

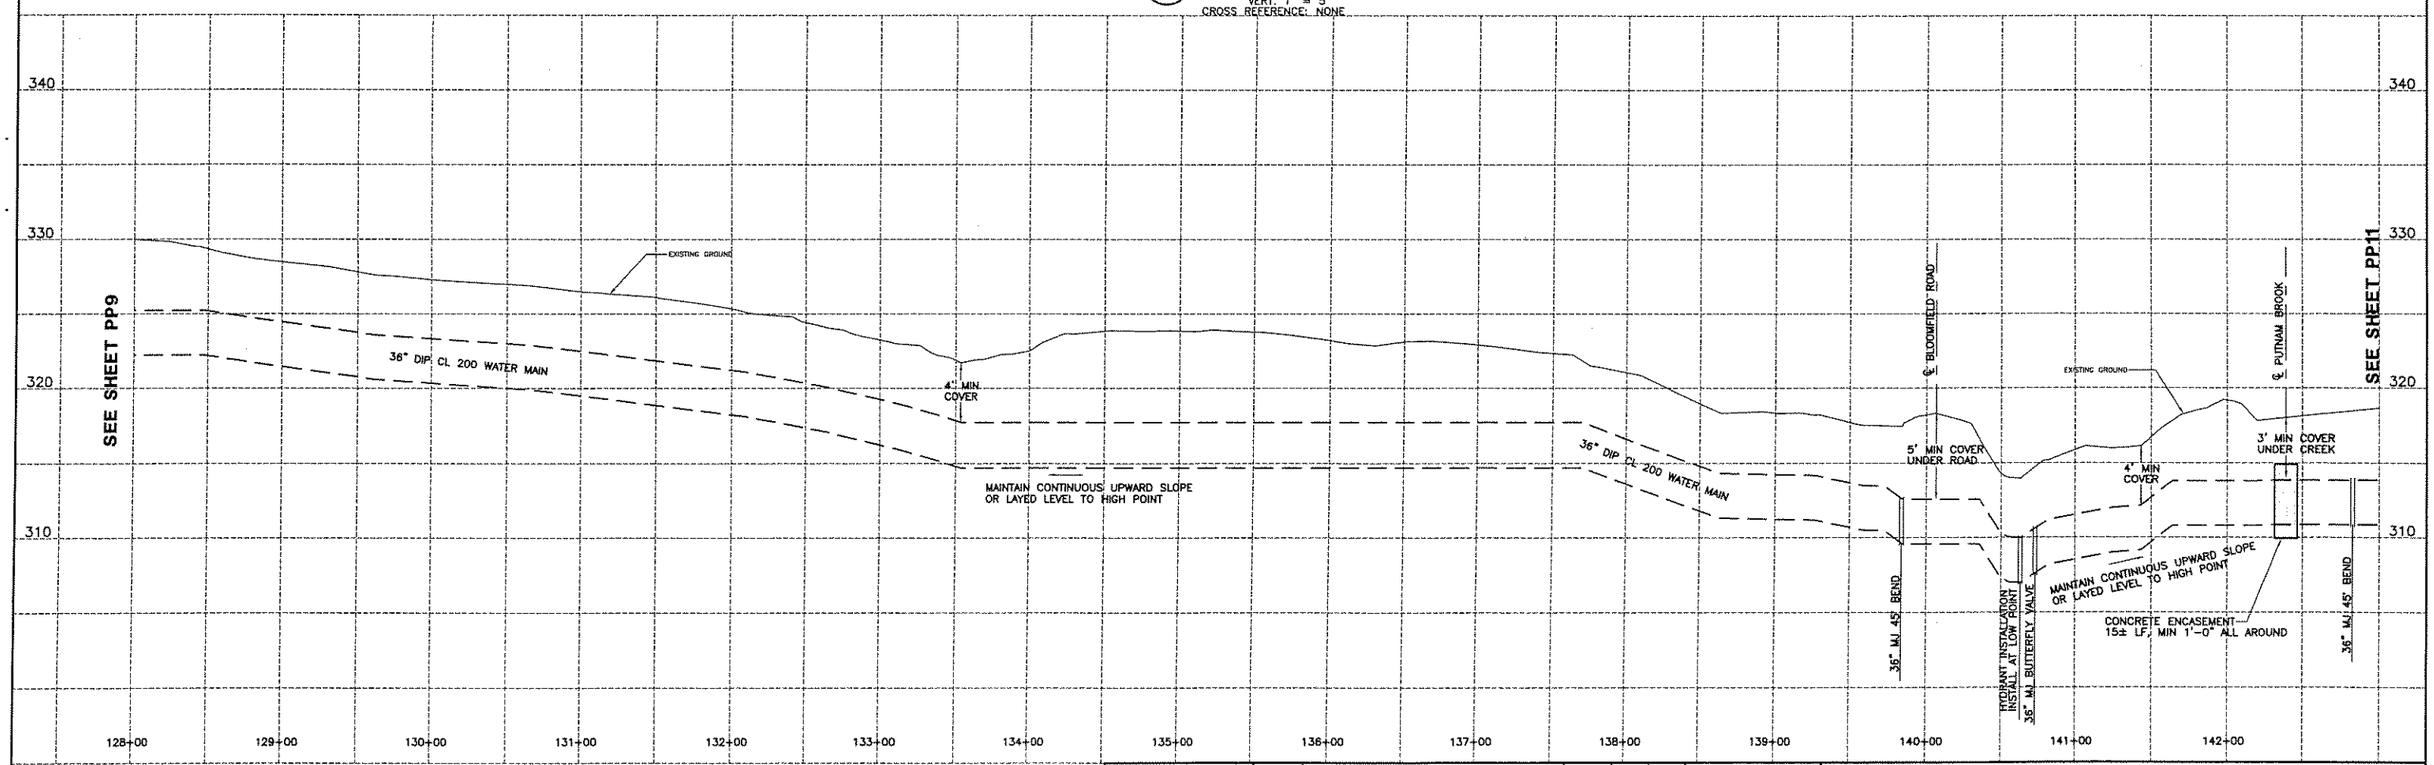

EDWIN L. VOPELAK, JR
PE 59238

DATE	REVISIONS RECORD/DESCRIPTION	DRAFTER	CHECK	APPR.
	1			
	2			
	3			
	4			
	5			
	6			
	7			
	8			
	9			

UNAUTHORIZED ALTERATION OR ADDITION TO THIS DOCUMENT IS A VIOLATION OF SECTION 7209 SUBDIVISION 2 OF THE NEW YORK STATE EDUCATION LAW.

© 2005
C.T. MALE ASSOCIATES, P.C.

DESIGNED : WAW
DRAFTED : WAW
CHECKED : ELV
PROJ. NO: 04.9597
SCALE : AS SHOWN
DATE : 2005

PLAN/PROFILE

CONTRACT 5 - WATER TRANSMISSION MAIN

SARATOGA COUNTY, NY

C.T. MALE ASSOCIATES, P.C.
50 CENTURY HILL DRIVE, P.O. BOX 727, LATHAM, NY 12110
518.786.7400 * FAX 518.786.7299
ARCHITECTURE & BUILDING SYSTEMS ENGINEERING * CIVIL ENGINEERING
ENVIRONMENTAL SERVICES * SURVEY & LAND INFORMATION SERVICES
MALCOLM PIRNIE

PP10
SHEET 12 OF
DWG. NO: 05-205

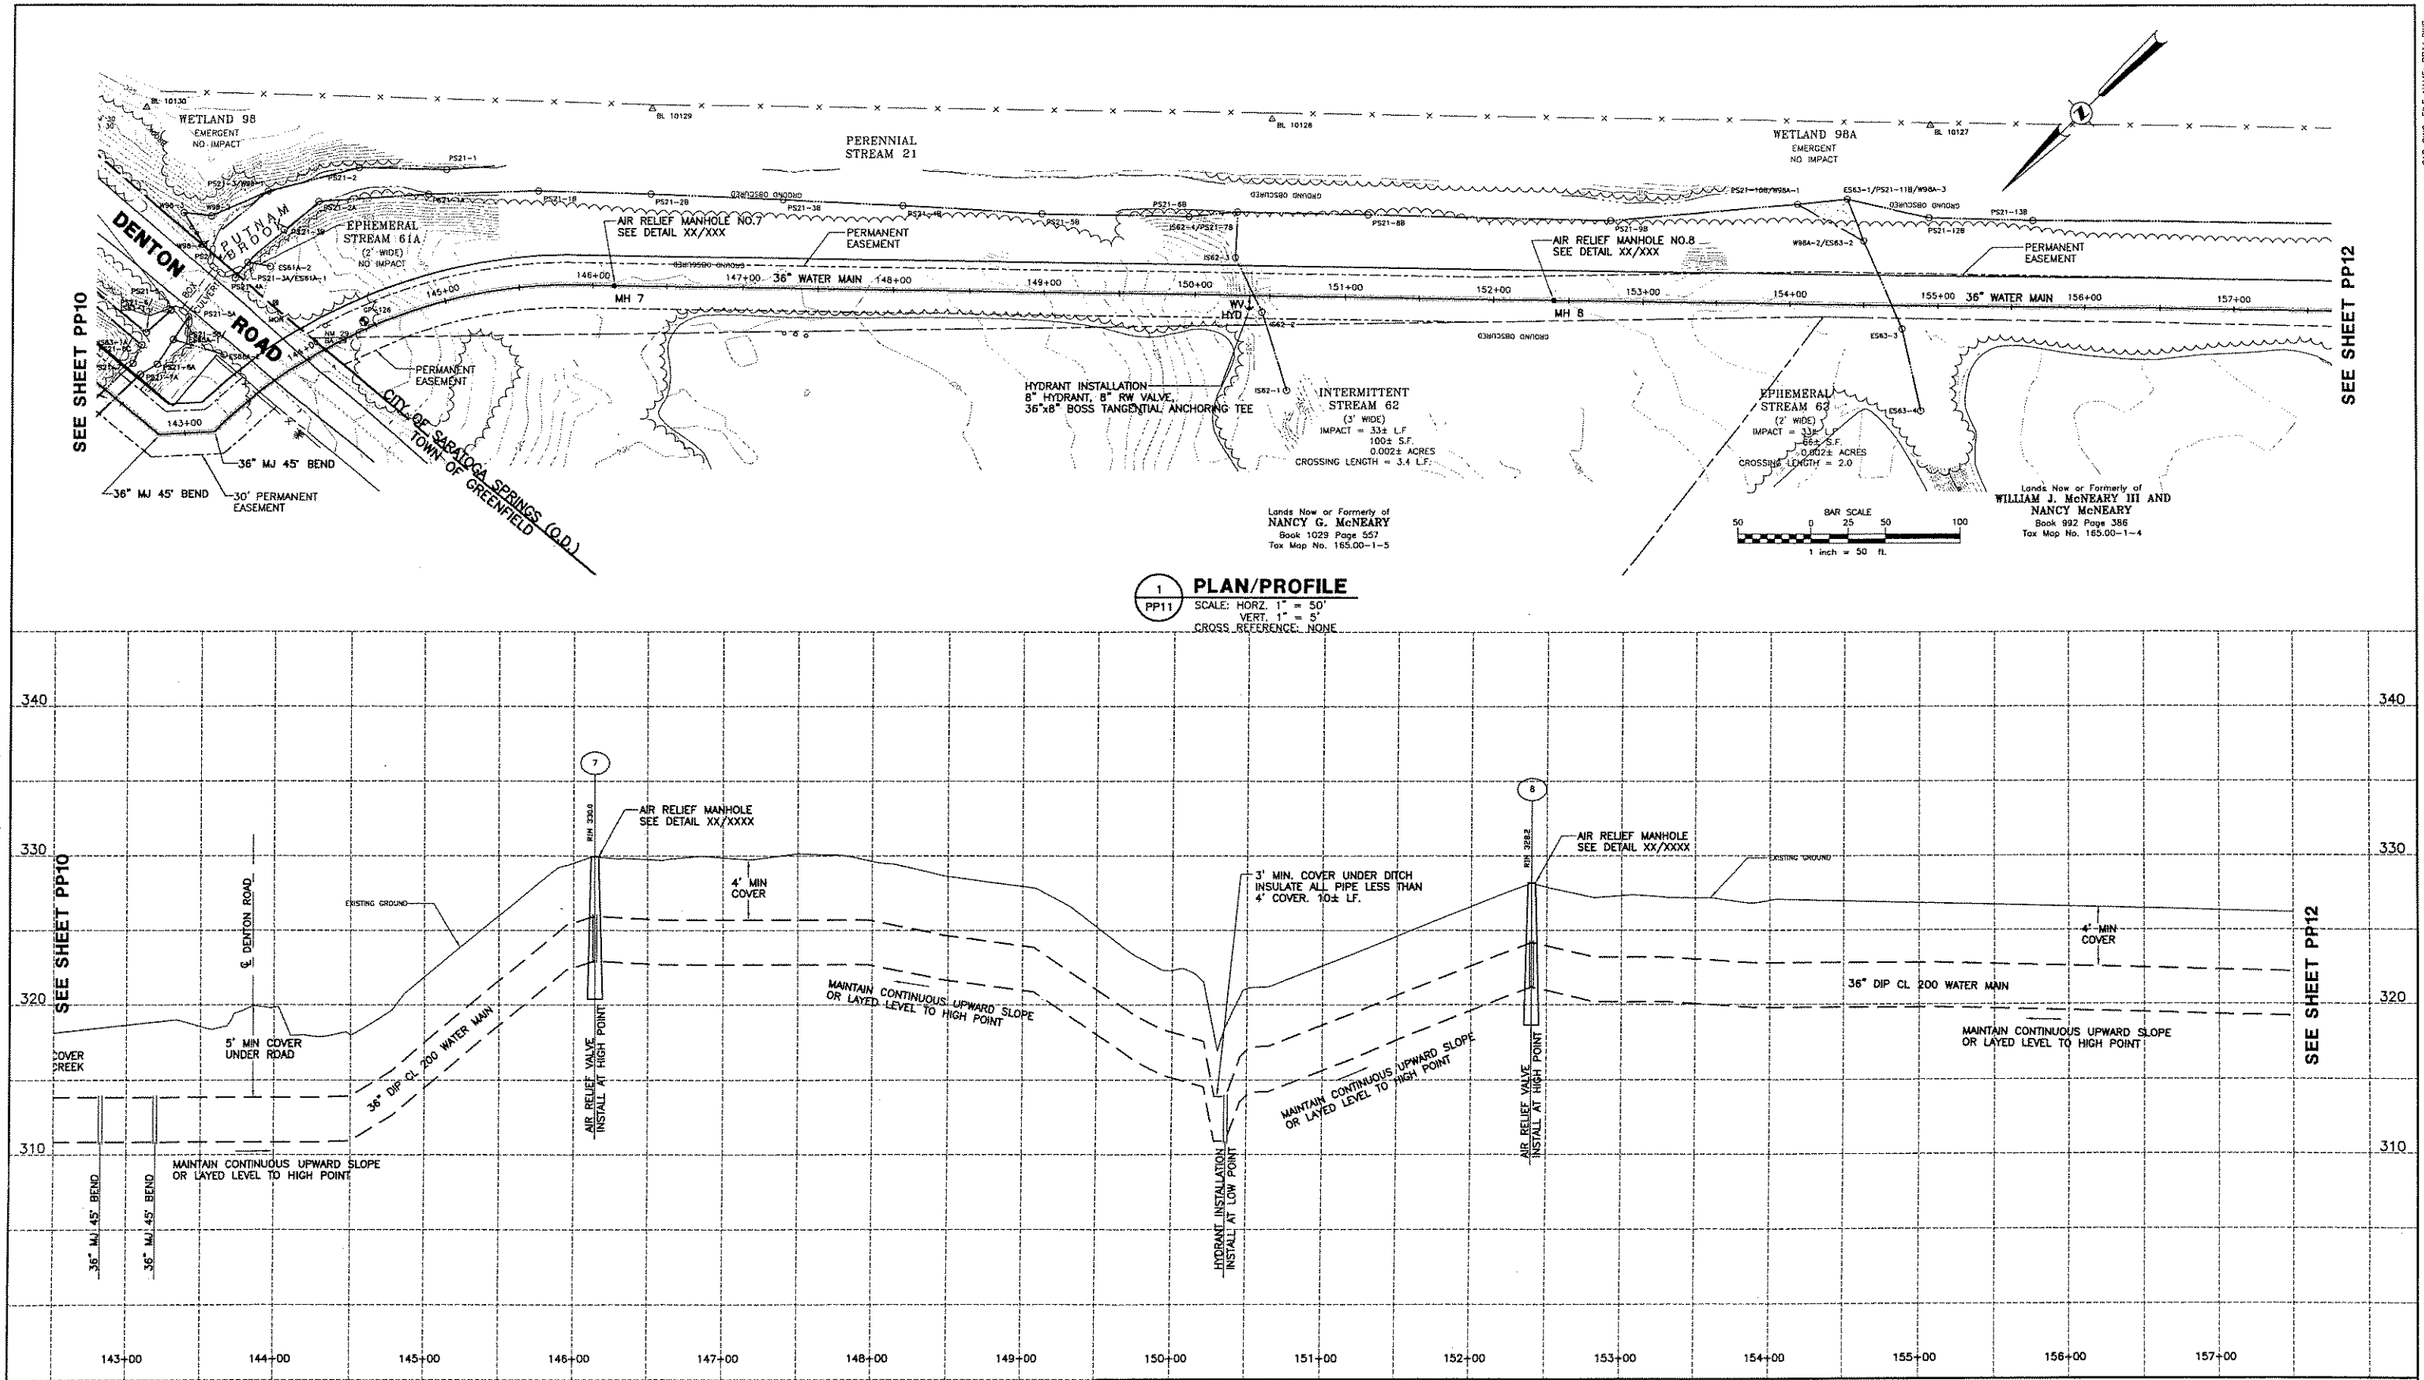

1 PP11 **PLAN/PROFILE**
SCALE: HORZ. 1" = 50'
VERT. 1" = 5'
CROSS REFERENCE: NONE

EDWIN L. VOPELAK, JR
PE 59238

DATE	REVISIONS RECORD/DESCRIPTION	DRAFTER	CHECK	APPR.
	1			
	2			
	3			
	4			
	5			
	6			
	7			
	8			
	9			

UNAUTHORIZED ALTERATION OR ADDITION TO THIS DOCUMENT IS A VIOLATION OF SECTION 7209 SUBDIVISION 2 OF THE NEW YORK STATE EDUCATION LAW.

© 2005
C.T. MALE ASSOCIATES, P.C.

DESIGNED: WAW
DRAFTED : WAW
CHECKED : ELV
PROJ. NO: 04.9597
SCALE : AS SHOWN
DATE : 2005

PLAN/PROFILE

CONTRACT 5 - WATER TRANSMISSION MAIN

SARATOGA COUNTY, NY

C.T. MALE ASSOCIATES, P.C.
50 CENTURY HILL DRIVE, P.O. BOX 727, LATHAM, NY 12110
518.786.7400 * FAX 518.786.7299
ARCHITECTURE & BUILDING SYSTEMS ENGINEERING * CIVIL ENGINEERING
ENVIRONMENTAL SERVICES * SURVEY & LAND INFORMATION SERVICES

MALCOLM PIRNIE

PP11
SHEET 13 OF
DWG. NO: 05-205

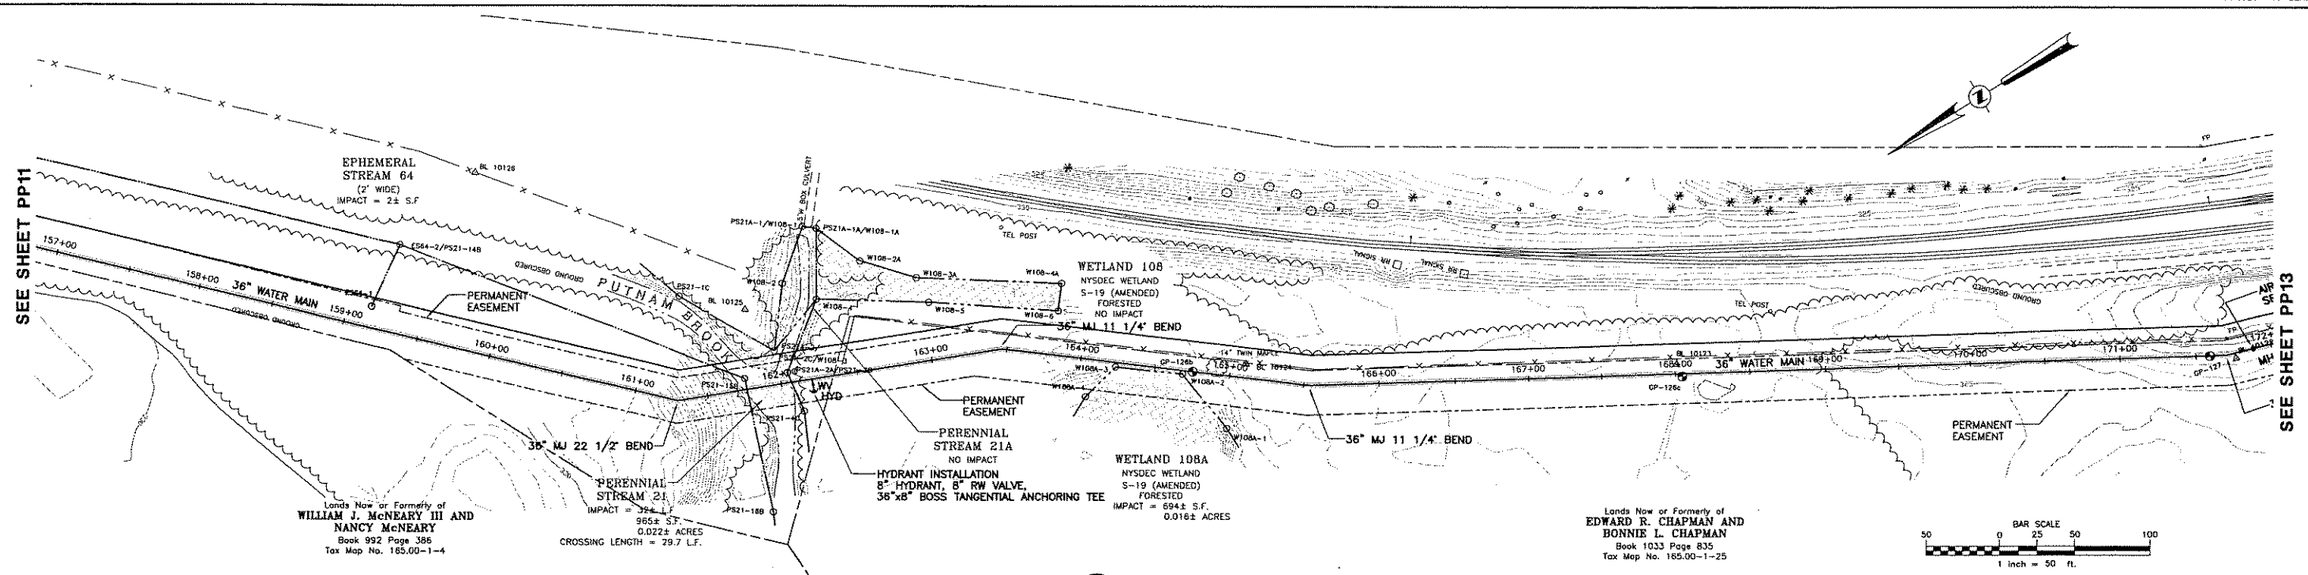

1 PP12 **PLAN/PROFILE**
SCALE: HORZ. 1" = 50'
VERT. 1" = 5'
CROSS REFERENCE: NONE

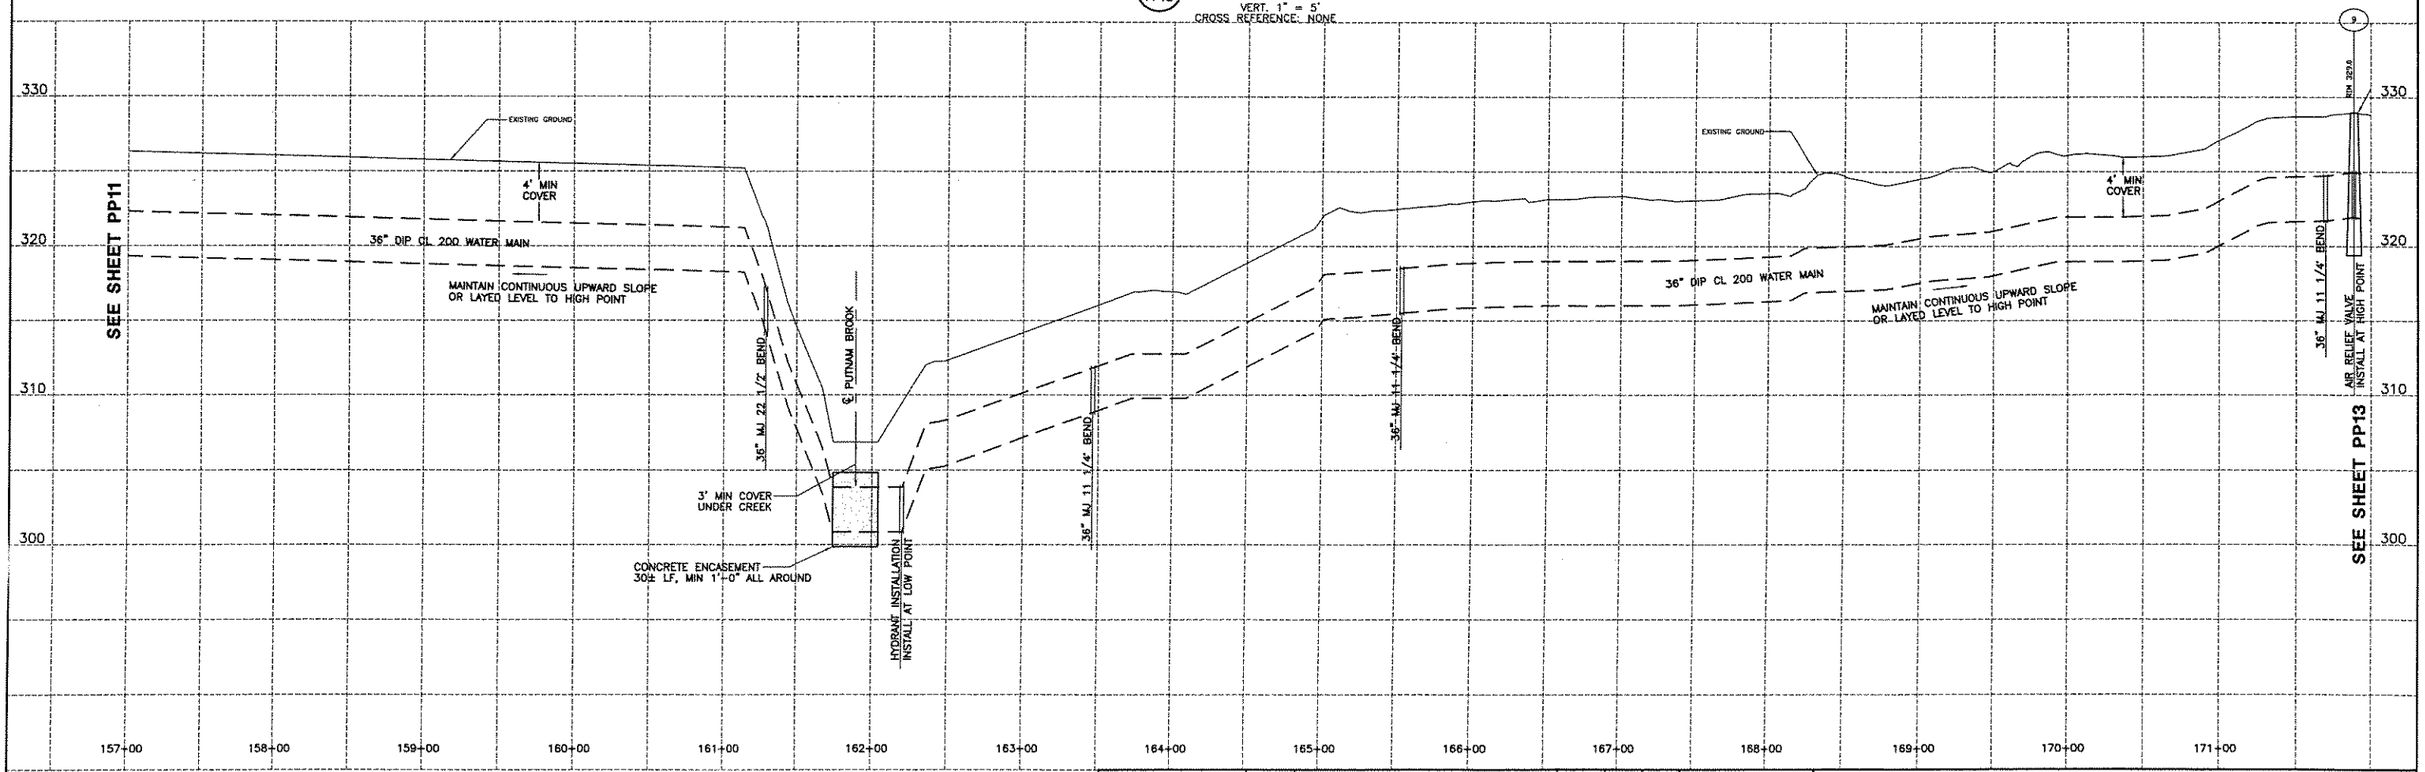

EDWIN L. VOPELAK, JR
PE 59238

DATE		REVISIONS RECORD/DESCRIPTION	DRAFTER	CHECK	APPR.
	1				
	2				
	3				
	4				
	5				
	6				
	7				
	8				
	9				

UNAUTHORIZED ALTERATION OR ADDITION TO THIS DOCUMENT IS A VIOLATION OF SECTION 7209 SUBDIVISION 2 OF THE NEW YORK STATE EDUCATION LAW.

© 2005
C.T. MALE ASSOCIATES, P.C.

DESIGNED : WAW
DRAFTED : WAW
CHECKED : ELV
PROJ. NO: 04.9597
SCALE : AS SHOWN
DATE : 2005

PLAN/PROFILE

CONTRACT 5 - WATER TRANSMISSION MAIN

SARATOGA COUNTY, NY

C.T. MALE ASSOCIATES, P.C.
50 CENTURY HILL DRIVE, P.O. BOX 727, LATHAM, NY 12110
518.786.7400 • FAX 518.786.7299
ARCHITECTURE & BUILDING SYSTEMS ENGINEERING • CIVIL ENGINEERING
ENVIRONMENTAL SERVICES • SURVEY & LAND INFORMATION SERVICES

MALCOLM PIRNIE

PP12
SHEET 14 OF
DWG. NO: 05-205

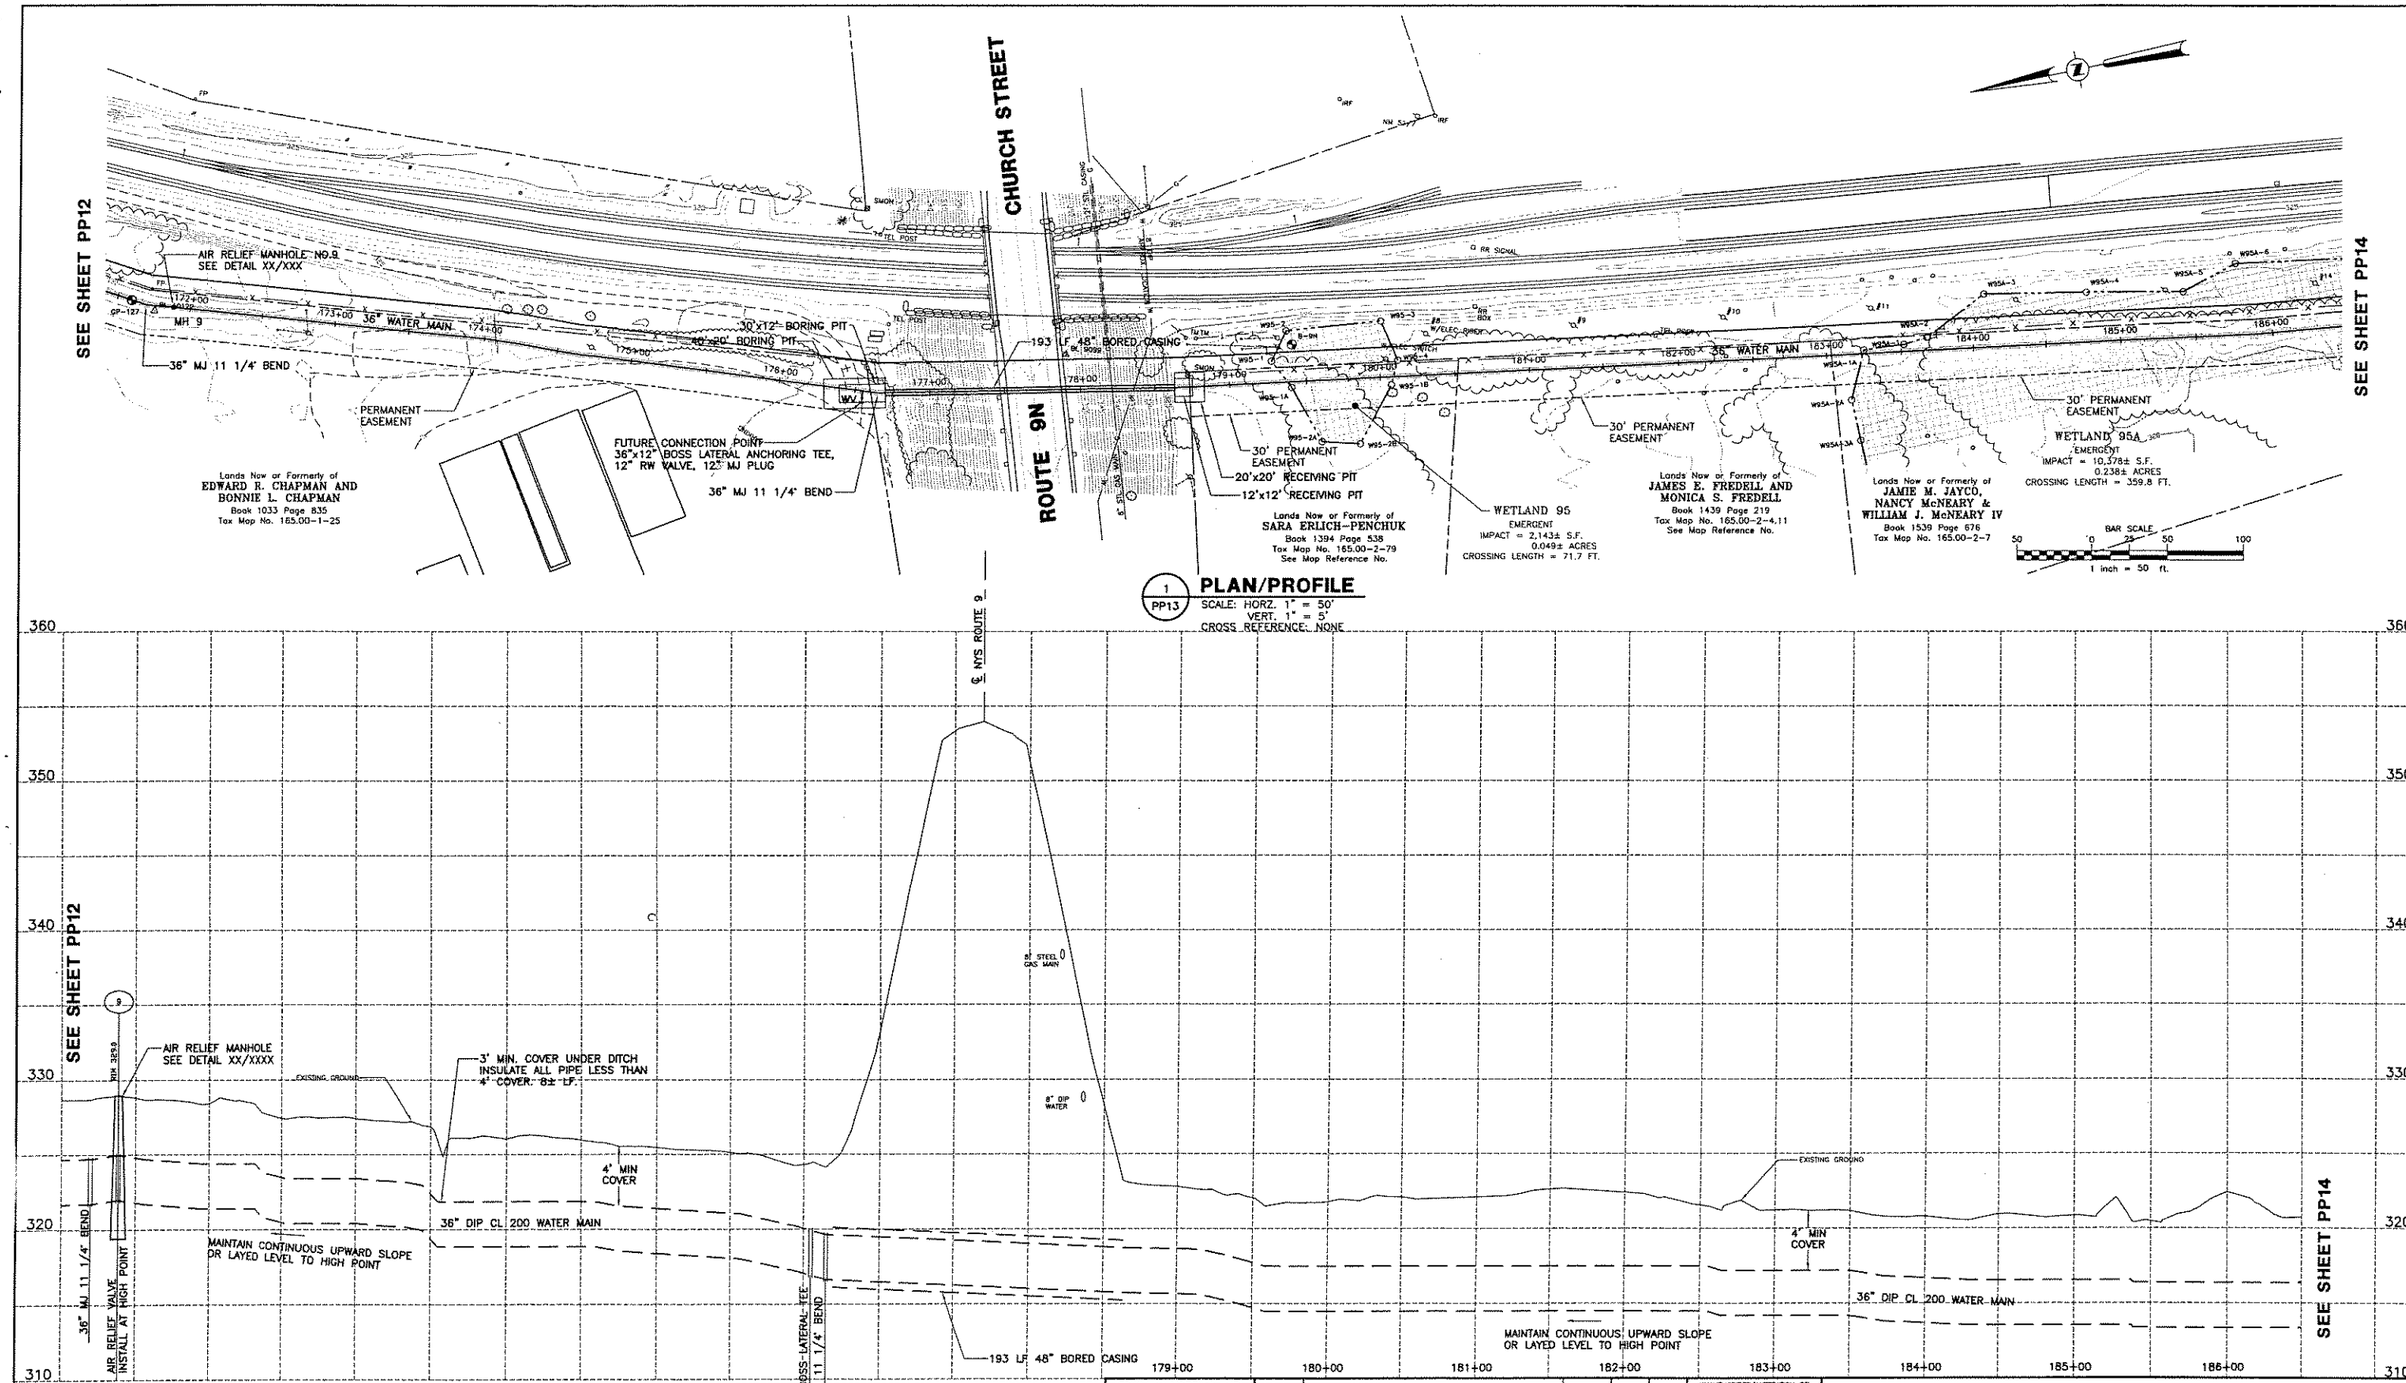

EDWIN L. VOPELAK, JR
PE 59238

DATE		REVISIONS RECORD/DESCRIPTION	DRAFTER	CHECK	APPR.
	1				
	2				
	3				
	4				
	5				
	6				
	7				
	8				
	9				

UNAUTHORIZED ALTERATION OR ADDITION TO THIS DOCUMENT IS A VIOLATION OF SECTION 7209 SUBDIVISION 2 OF THE NEW YORK STATE EDUCATION LAW.

© 2005
C.T. MALE ASSOCIATES, P.C.

DESIGNED: WAW
DRAFTED : WAW
CHECKED : ELV
PROJ. NO: 04.9597
SCALE : AS SHOWN
DATE : 2005

PLAN/PROFILE

CONTRACT 5 - WATER TRANSMISSION MAIN

SARATOGA COUNTY, NY

C.T. MALE ASSOCIATES, P.C.
50 CENTURY HILL DRIVE, P.O. BOX 727, LATHAM, NY 12110
518.786.7400 • FAX 518.786.7299
ARCHITECTURE & BUILDING SYSTEMS ENGINEERING • CIVIL ENGINEERING
ENVIRONMENTAL SERVICES • SURVEY & LAND INFORMATION SERVICES

MALCOLM PIRNIE

PP13
SHEET 15 OF
DWG. NO: 05-205

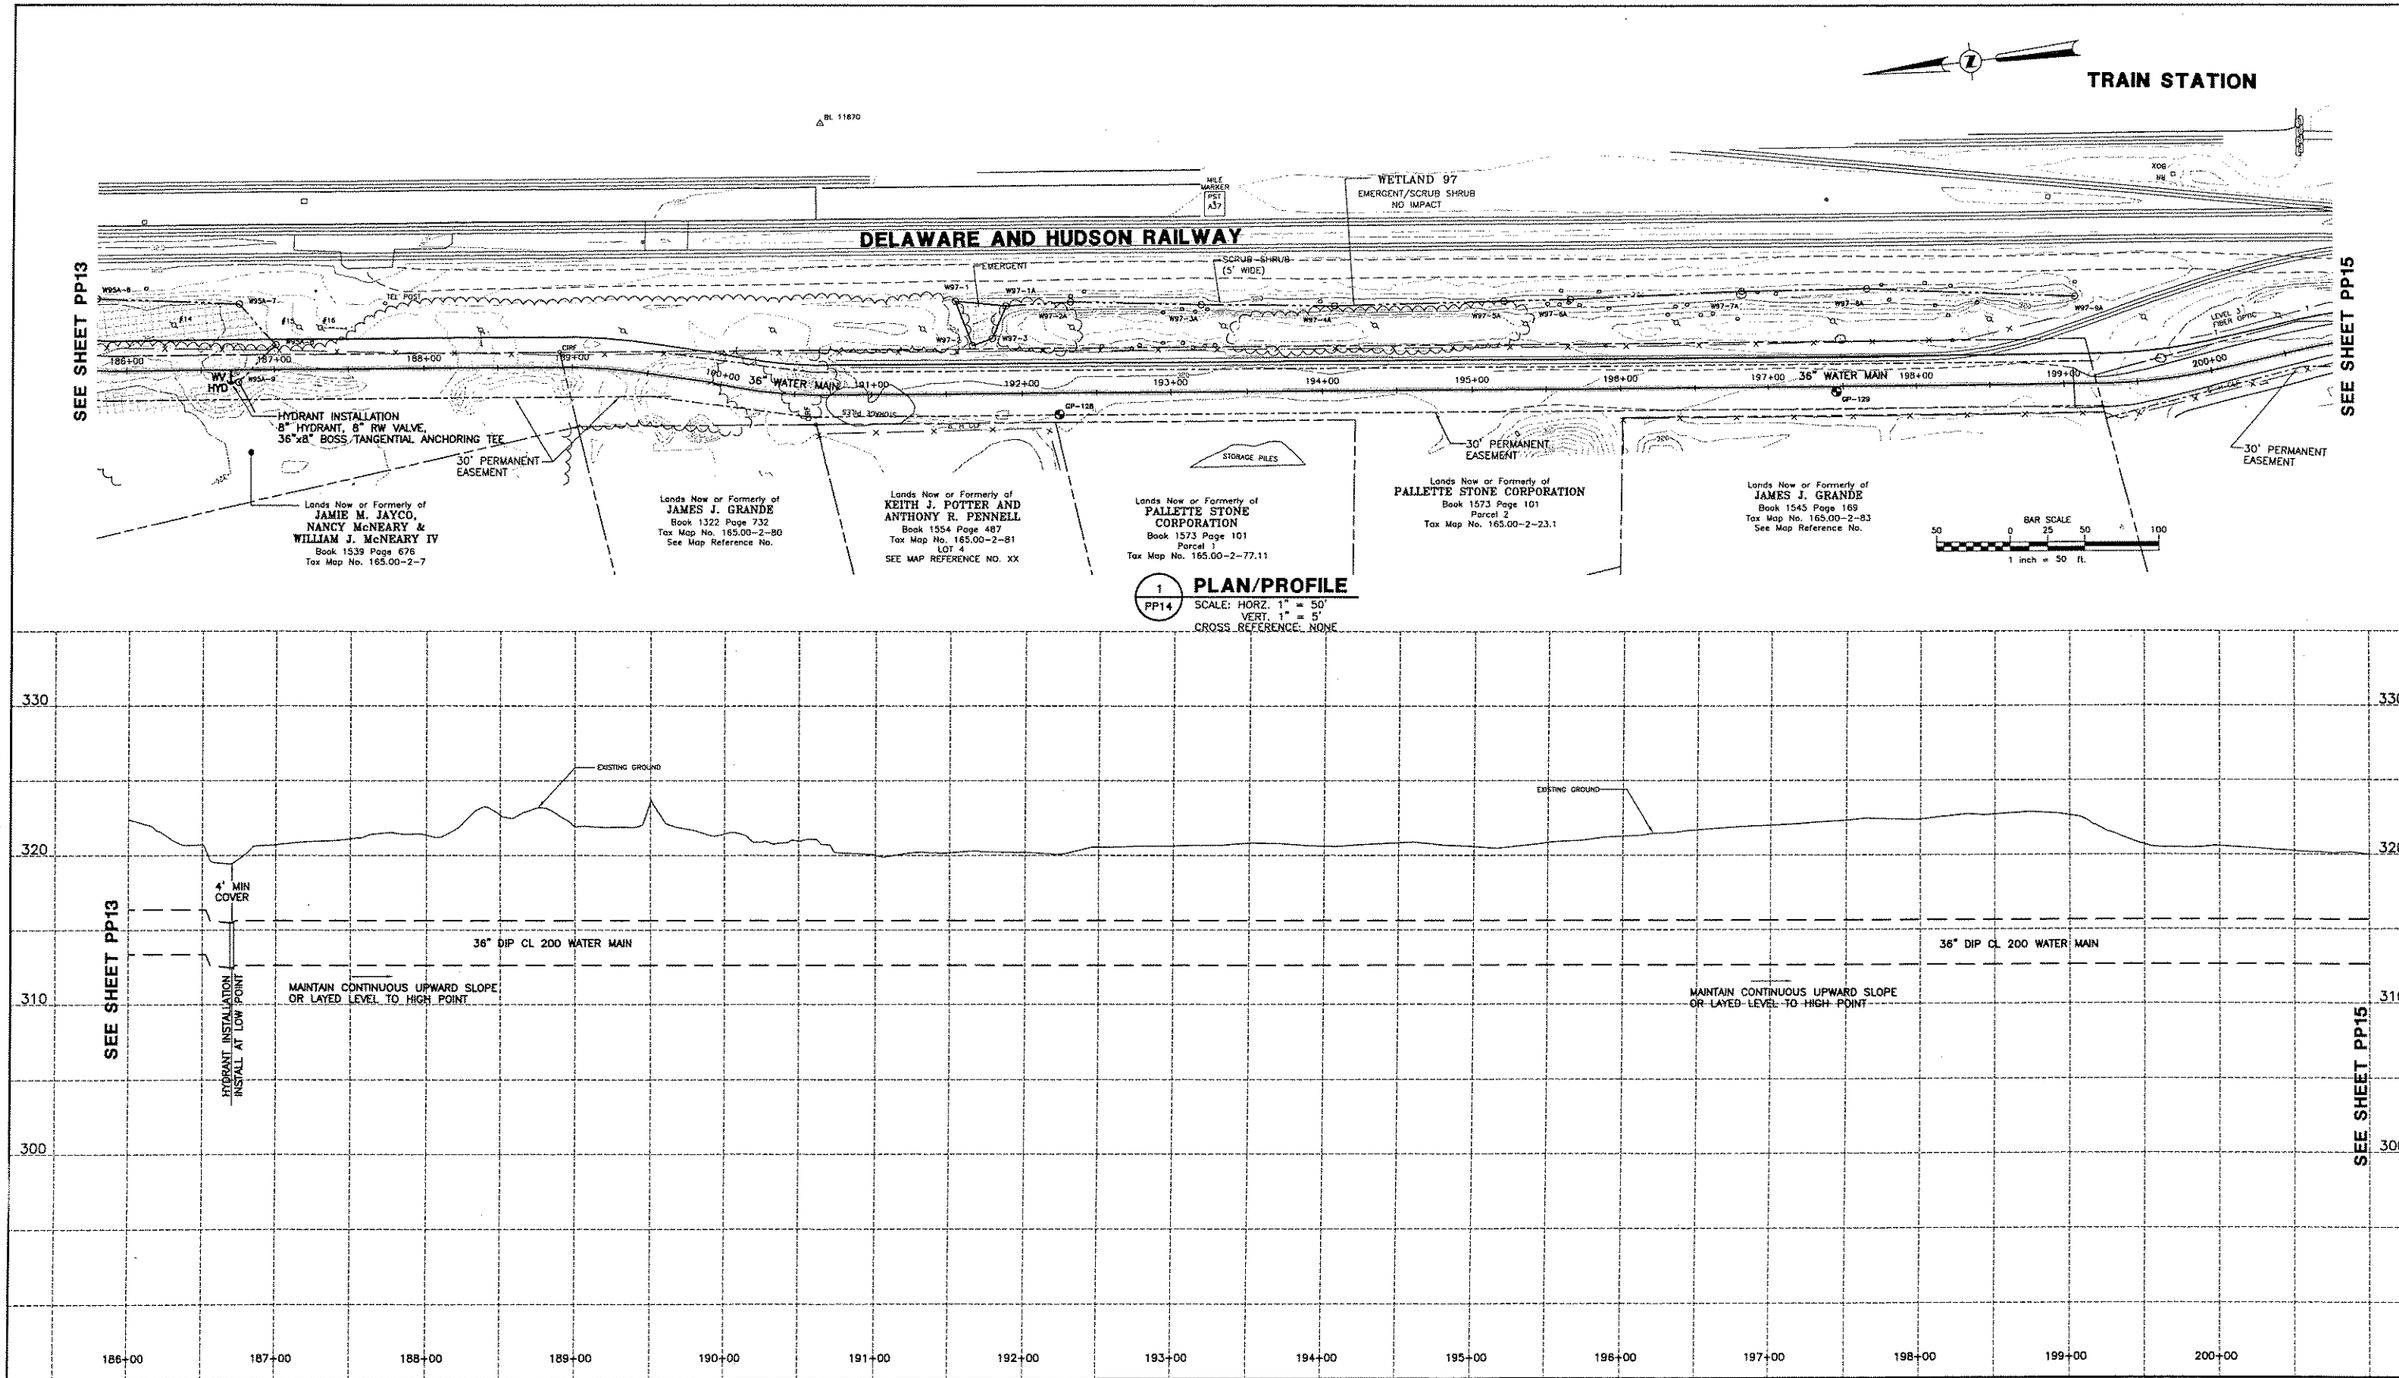

1 PP14 **PLAN/PROFILE**
SCALE: HORZ. 1" = 50'
VERT. 1" = 5'
CROSS REFERENCE: NONE

EDWIN L. VOPELAK, JR
PE 59238

DATE	REVISIONS RECORD/DESCRIPTION	DRAFTER	CHECK	APPR.
	1			
	2			
	3			
	4			
	5			
	6			
	7			
	8			
	9			

UNAUTHORIZED ALTERATION OR ADDITION TO THIS DOCUMENT IS A VIOLATION OF SECTION 7209 SUBDIVISION 2 OF THE NEW YORK STATE EDUCATION LAW.

© 2005
C.T. MALE ASSOCIATES, P.C.

DESIGNED: WAW
DRAFTED : WAW
CHECKED : ELV
PROJ. NO: 04.9597
SCALE : AS SHOWN
DATE : 2005

PLAN/PROFILE

CONTRACT 5 - WATER TRANSMISSION MAIN

SARATOGA COUNTY, NY

C.T. MALE ASSOCIATES, P.C.
50 CENTURY HILL DRIVE, P.O. BOX 727, LATHAM, NY 12110
518.786.7400 * FAX 518.786.7299
ARCHITECTURE & BUILDING SYSTEMS ENGINEERING * CIVIL ENGINEERING
ENVIRONMENTAL SERVICES * SURVEY & LAND INFORMATION SERVICES

MALCOLM PIRNIE

PP14
SHEET 16 OF
DWG. NO: 05-205

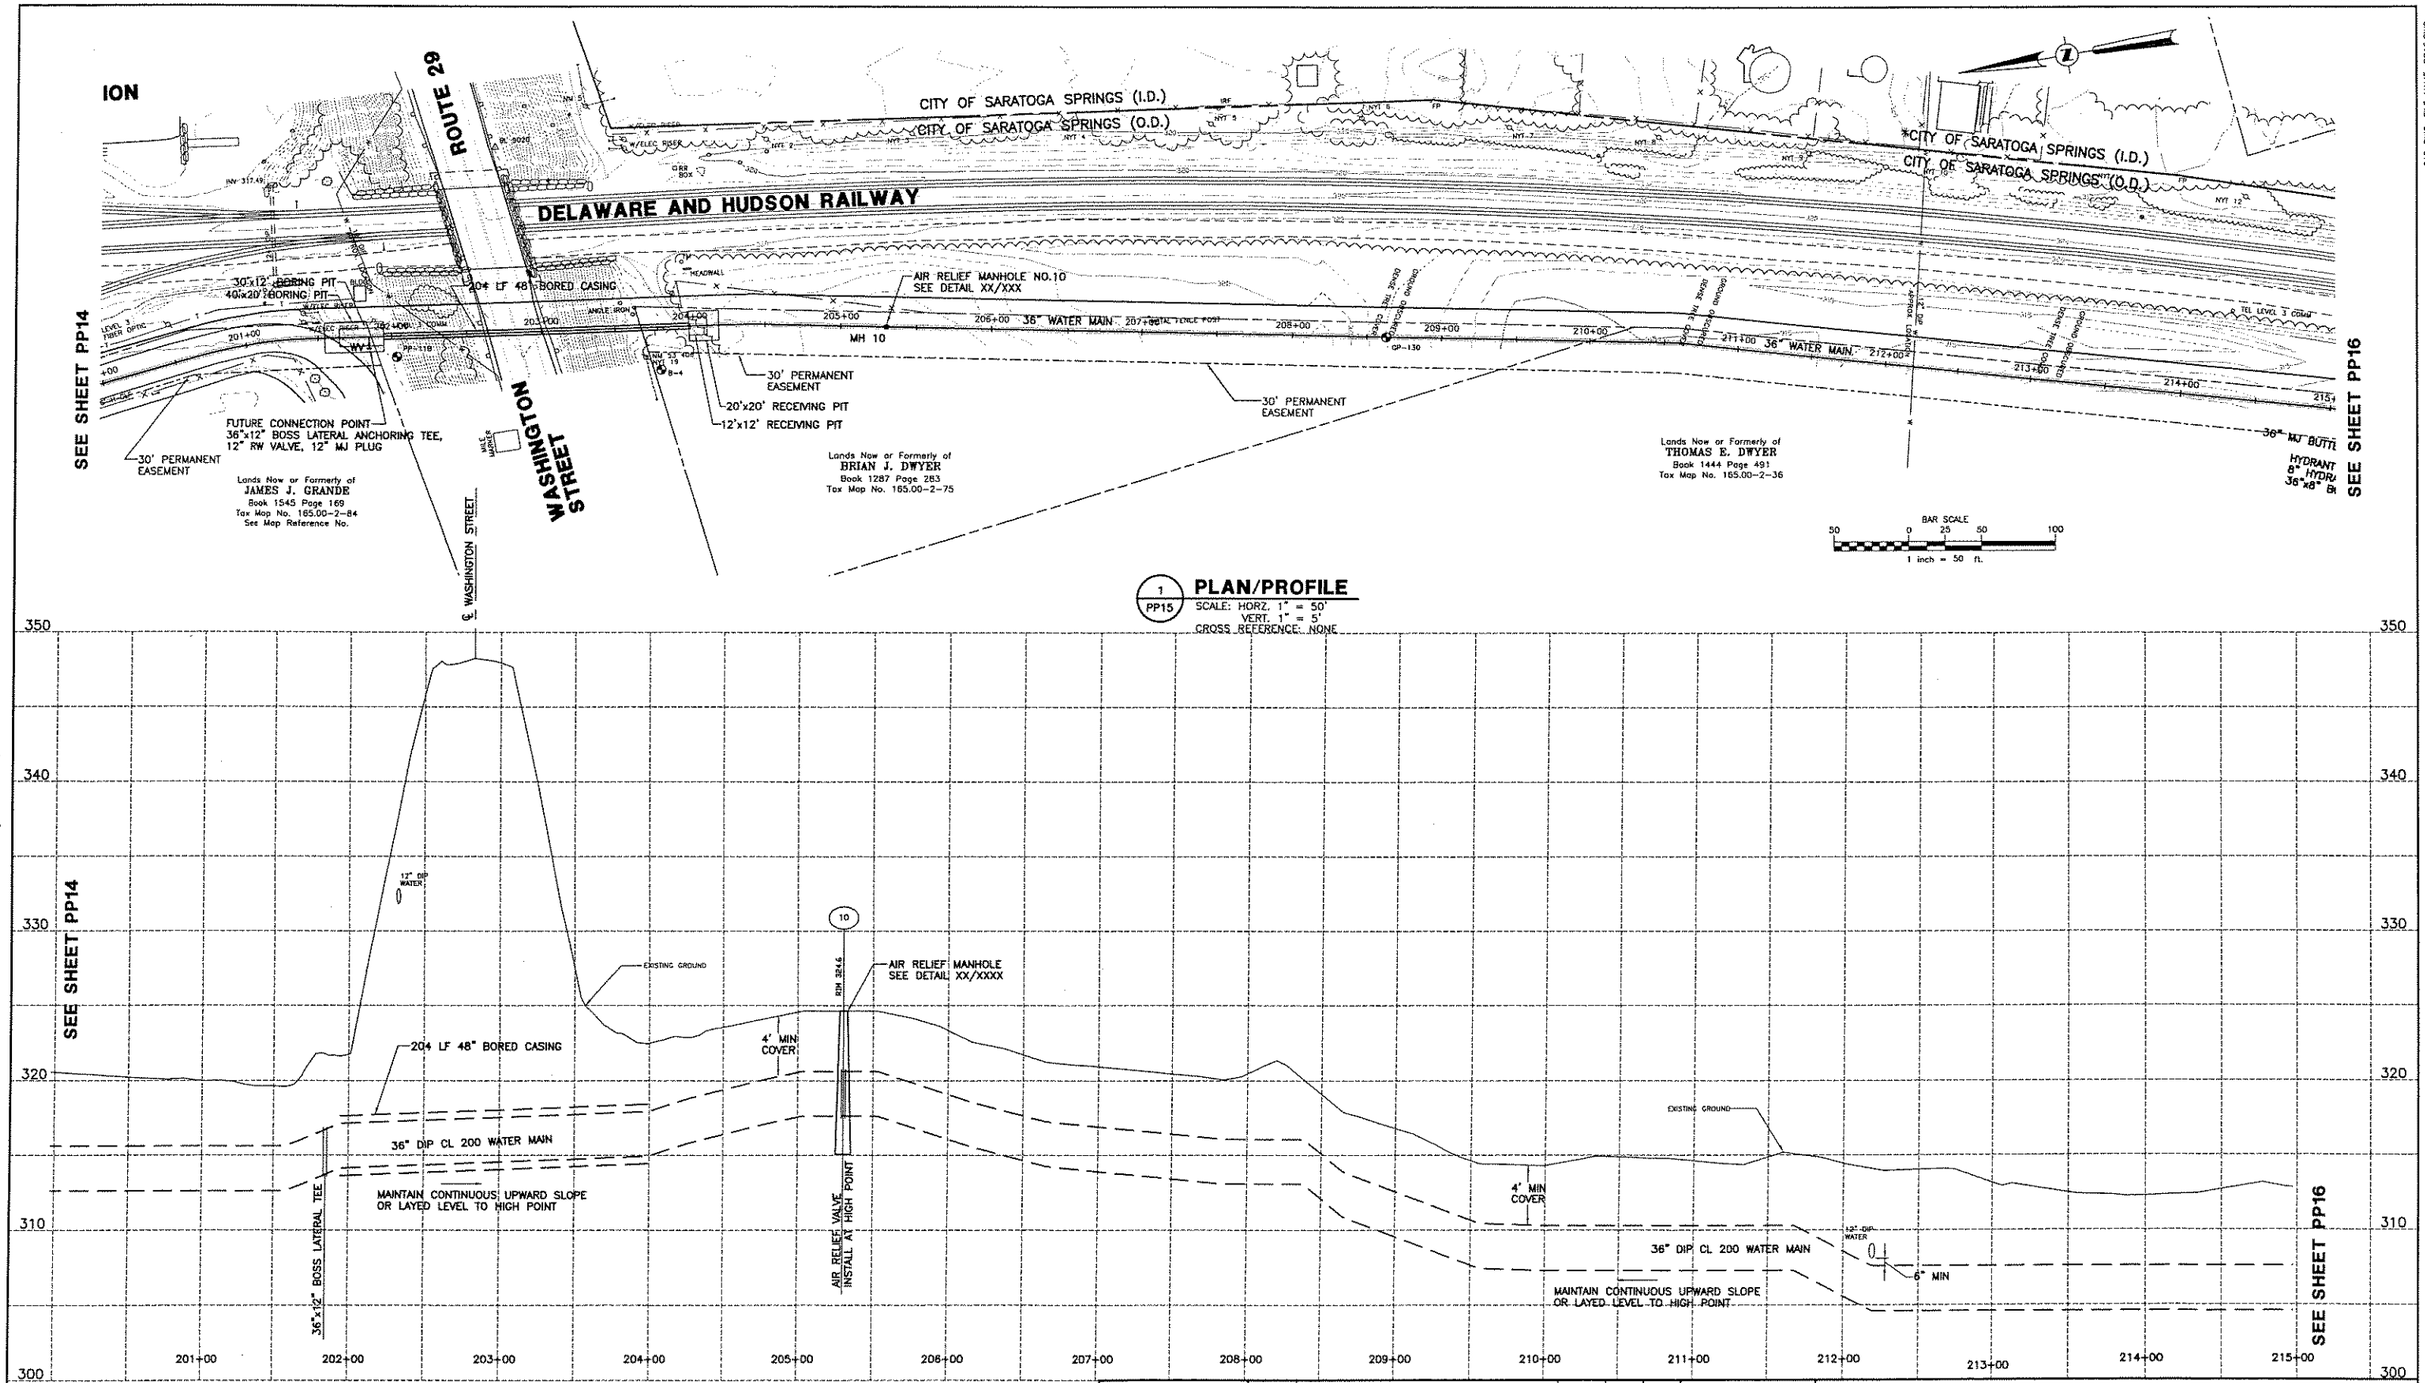

EDWIN L. VOPELAK, JR
PE 59238

DATE	REVISIONS RECORD/DESCRIPTION	DRAFTER	CHECK	APPR.
	1			
	2			
	3			
	4			
	5			
	6			
	7			
	8			
	9			

UNAUTHORIZED ALTERATION OR ADDITION TO THIS DOCUMENT IS A VIOLATION OF SECTION 7209 SUBDIVISION 2 OF THE NEW YORK STATE EDUCATION LAW.

© 2005
C.T. MALE ASSOCIATES, P.C.

DESIGNED : WAW
DRAFTED : WAW
CHECKED : ELV
PROJ. NO: 04.9597
SCALE : AS SHOWN
DATE : 2005

PLAN/PROFILE

CONTRACT 5 - WATER TRANSMISSION MAIN

SARATOGA COUNTY, NY

C.T. MALE ASSOCIATES, P.C.
50 CENTURY HILL DRIVE, P.O. BOX 727, LATHAM, NY 12110
518.786.7400 * FAX 518.786.7299
ARCHITECTURE & BUILDING SYSTEMS ENGINEERING * CIVIL ENGINEERING
ENVIRONMENTAL SERVICES * SURVEY & LAND INFORMATION SERVICES

MALCOLM PIRNIE

PP15
SHEET 17 OF
DWG. NO: 05-205

CSCONTOURS BMS.dwg C5TBLOCK.dwg
PROJECT NUMBER: 04.9597

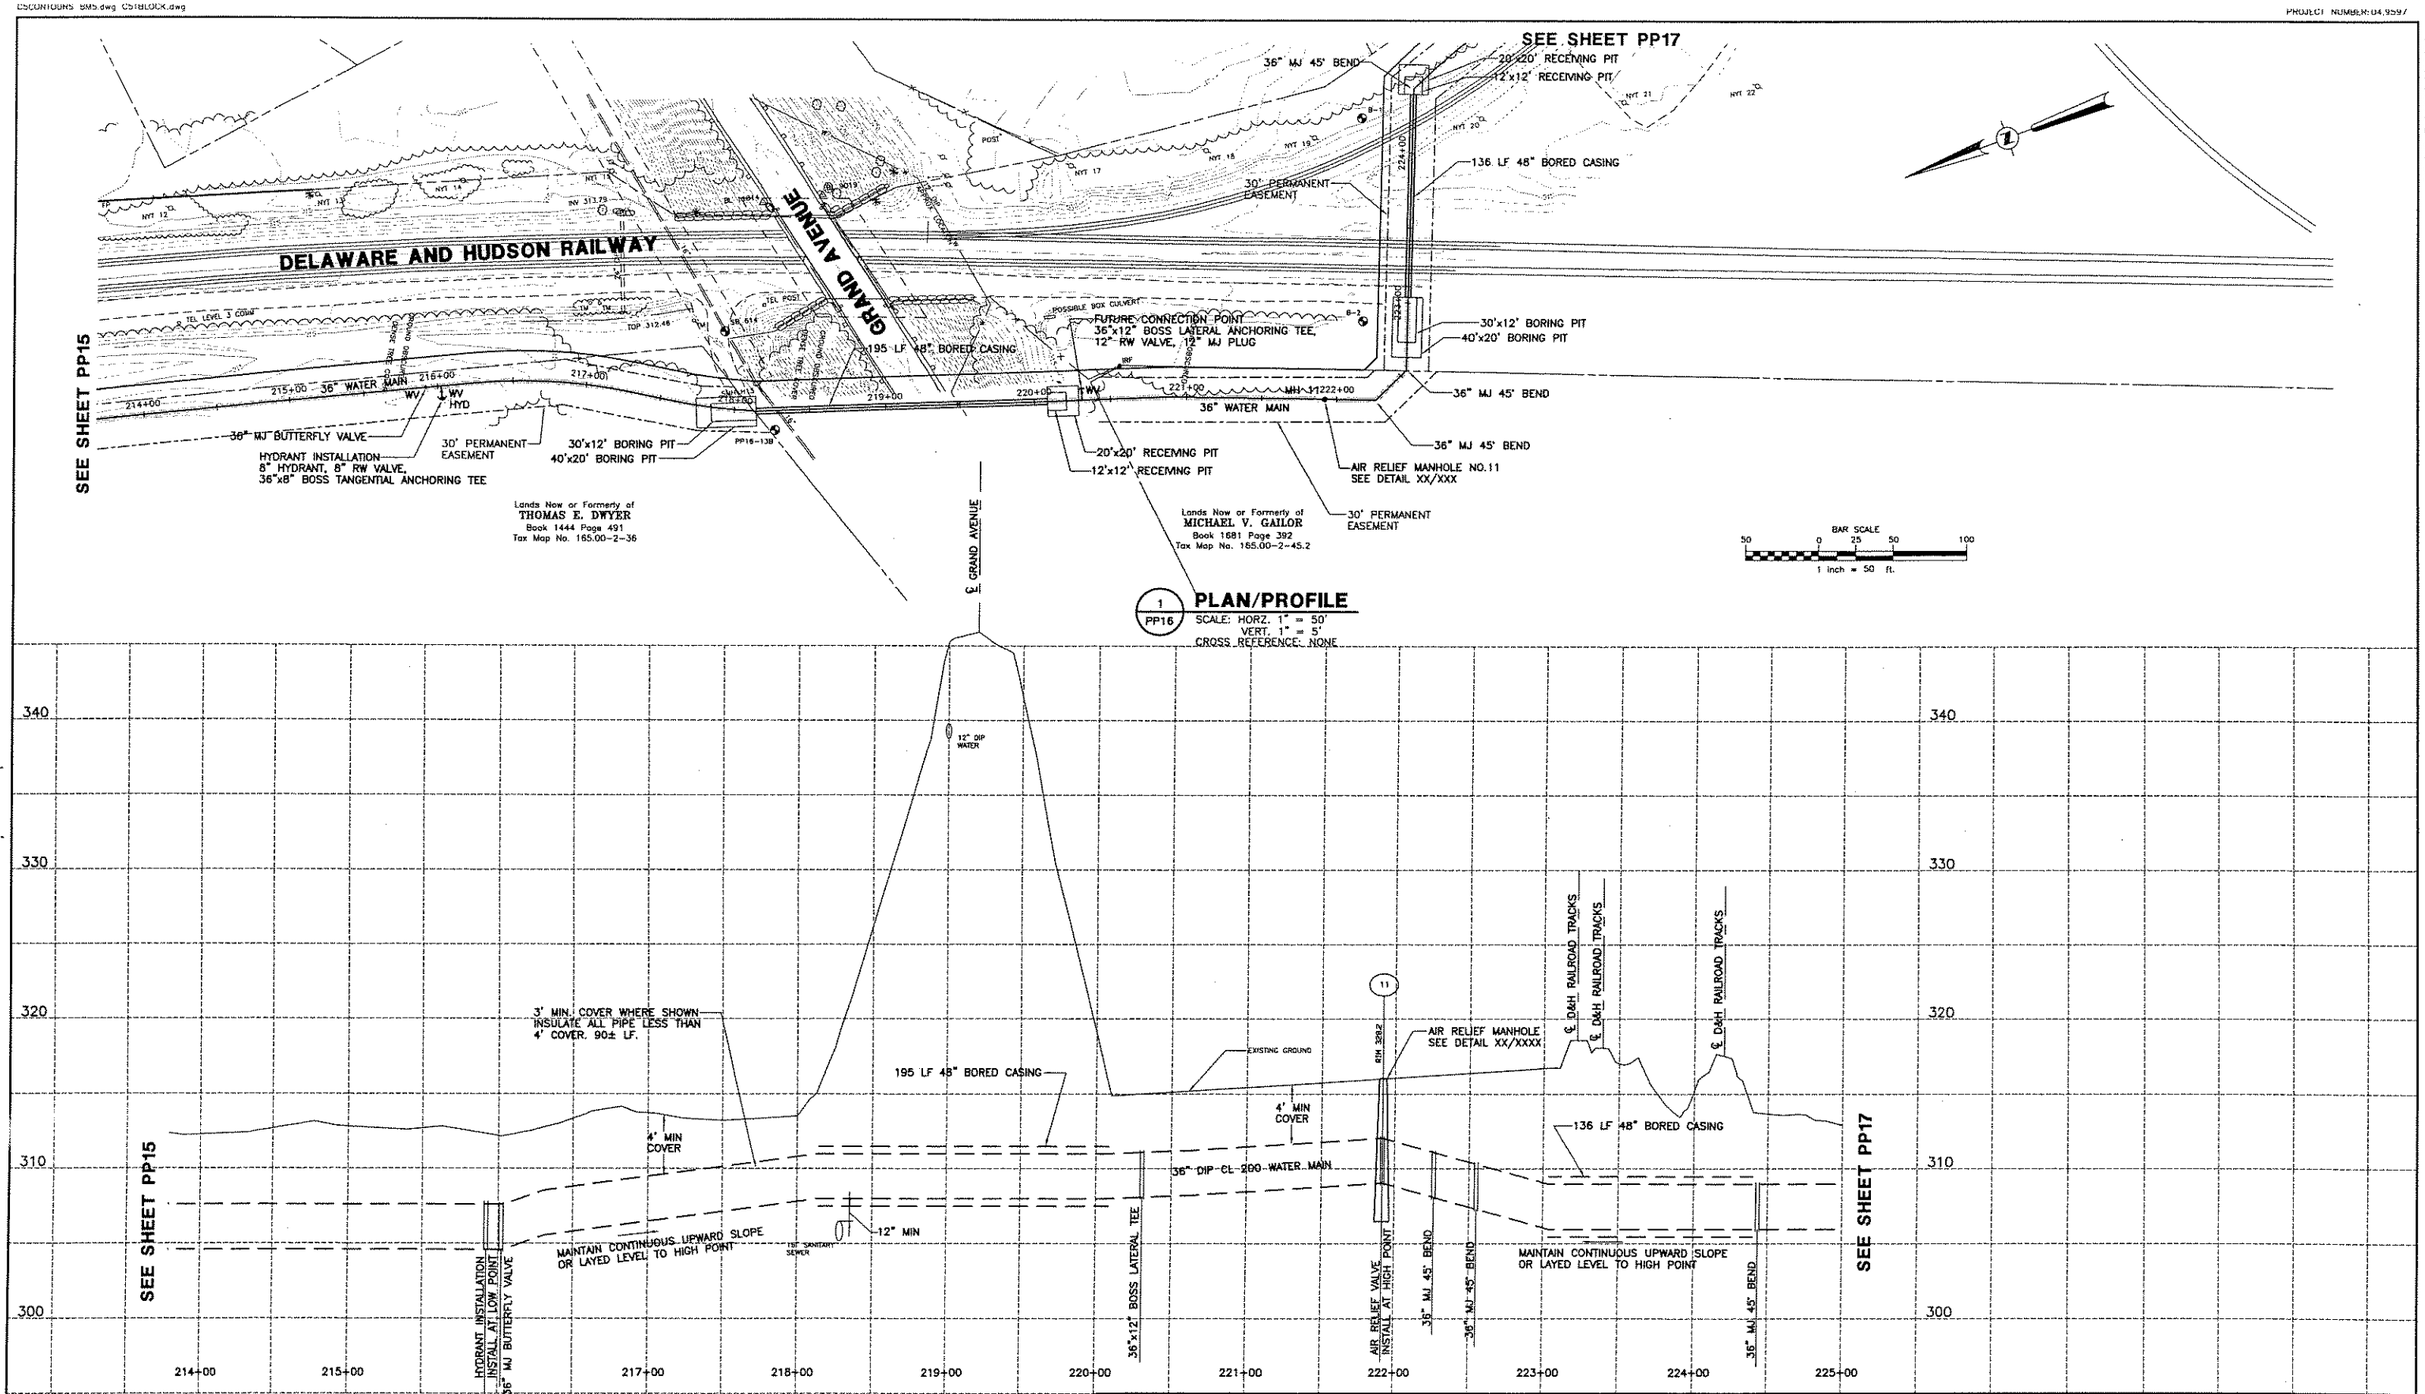

EDWIN L. VOPELAK, JR
PE 59238

DATE	REVISIONS RECORD/DESCRIPTION	DRAFTER	CHECK	APPR.
	1			
	2			
	3			
	4			
	5			
	6			
	7			
	8			
	9			

UNAUTHORIZED ALTERATION OR ADDITION TO THIS DOCUMENT IS A VIOLATION OF SECTION 7209 SUBDIVISION 2 OF THE NEW YORK STATE EDUCATION LAW.
© 2005
C.T. MALE ASSOCIATES, P.C.

DESIGNED : WAW
DRAFTED : WAW
CHECKED : ELV
PROJ. NO: 04.9597
SCALE : AS SHOWN
DATE : 2005

PLAN/PROFILE

CONTRACT 5 - WATER TRANSMISSION MAIN

SARATOGA COUNTY, NY

C.T. MALE ASSOCIATES, P.C.
50 CENTURY HILL DRIVE, P.O. BOX 727, LATHAM, NY 12110
518.786.7400 * FAX 518.786.7299
ARCHITECTURE & BUILDING SYSTEMS ENGINEERING * CIVIL ENGINEERING
ENVIRONMENTAL SERVICES * SURVEY & LAND INFORMATION SERVICES
MALCOLM PIRNIE

PP16
SHEET 18 OF
DWG. NO: 05-205

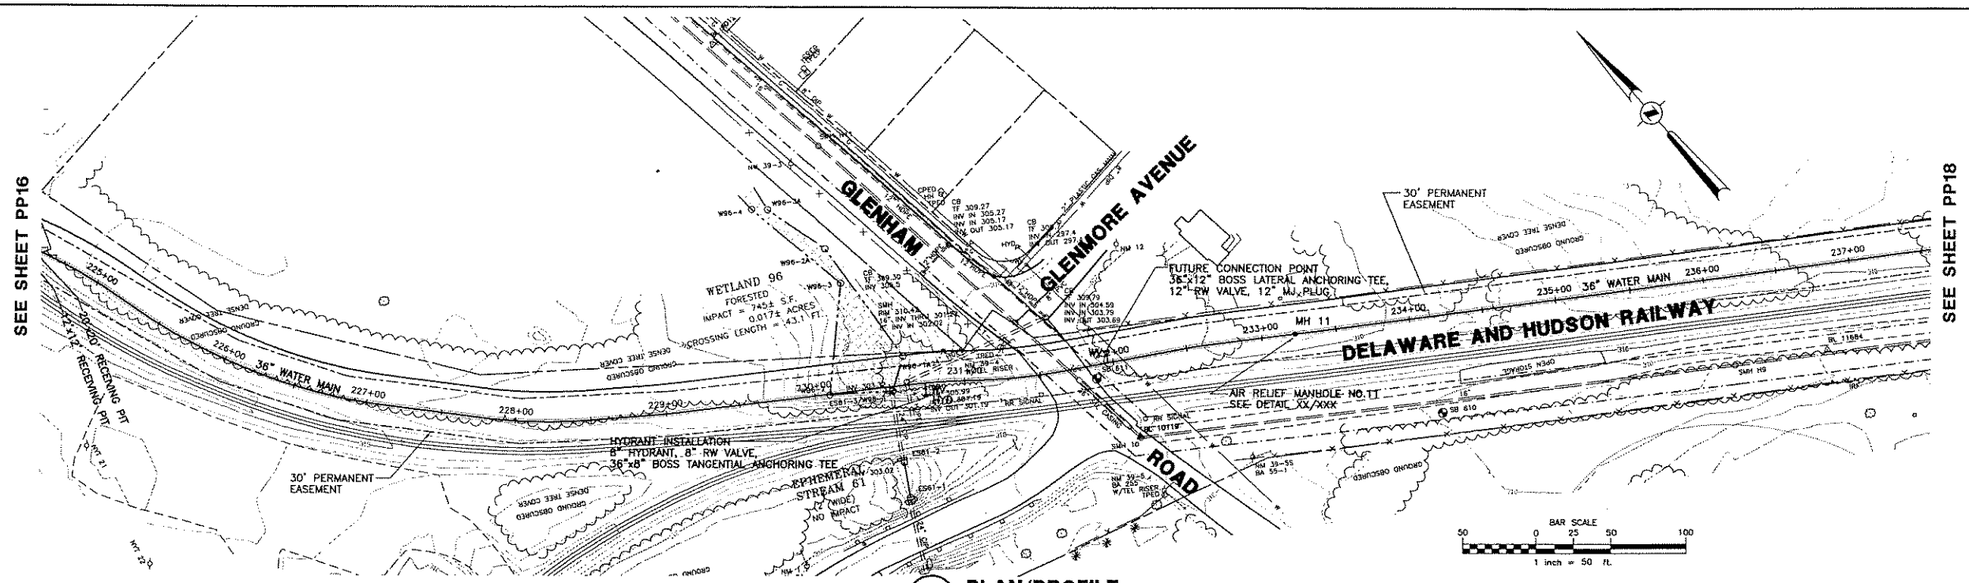

1 PP17 **PLAN/PROFILE**
SCALE: HORZ. 1" = 50'
VERT. 1" = 5'
CROSS REFERENCE: NONE

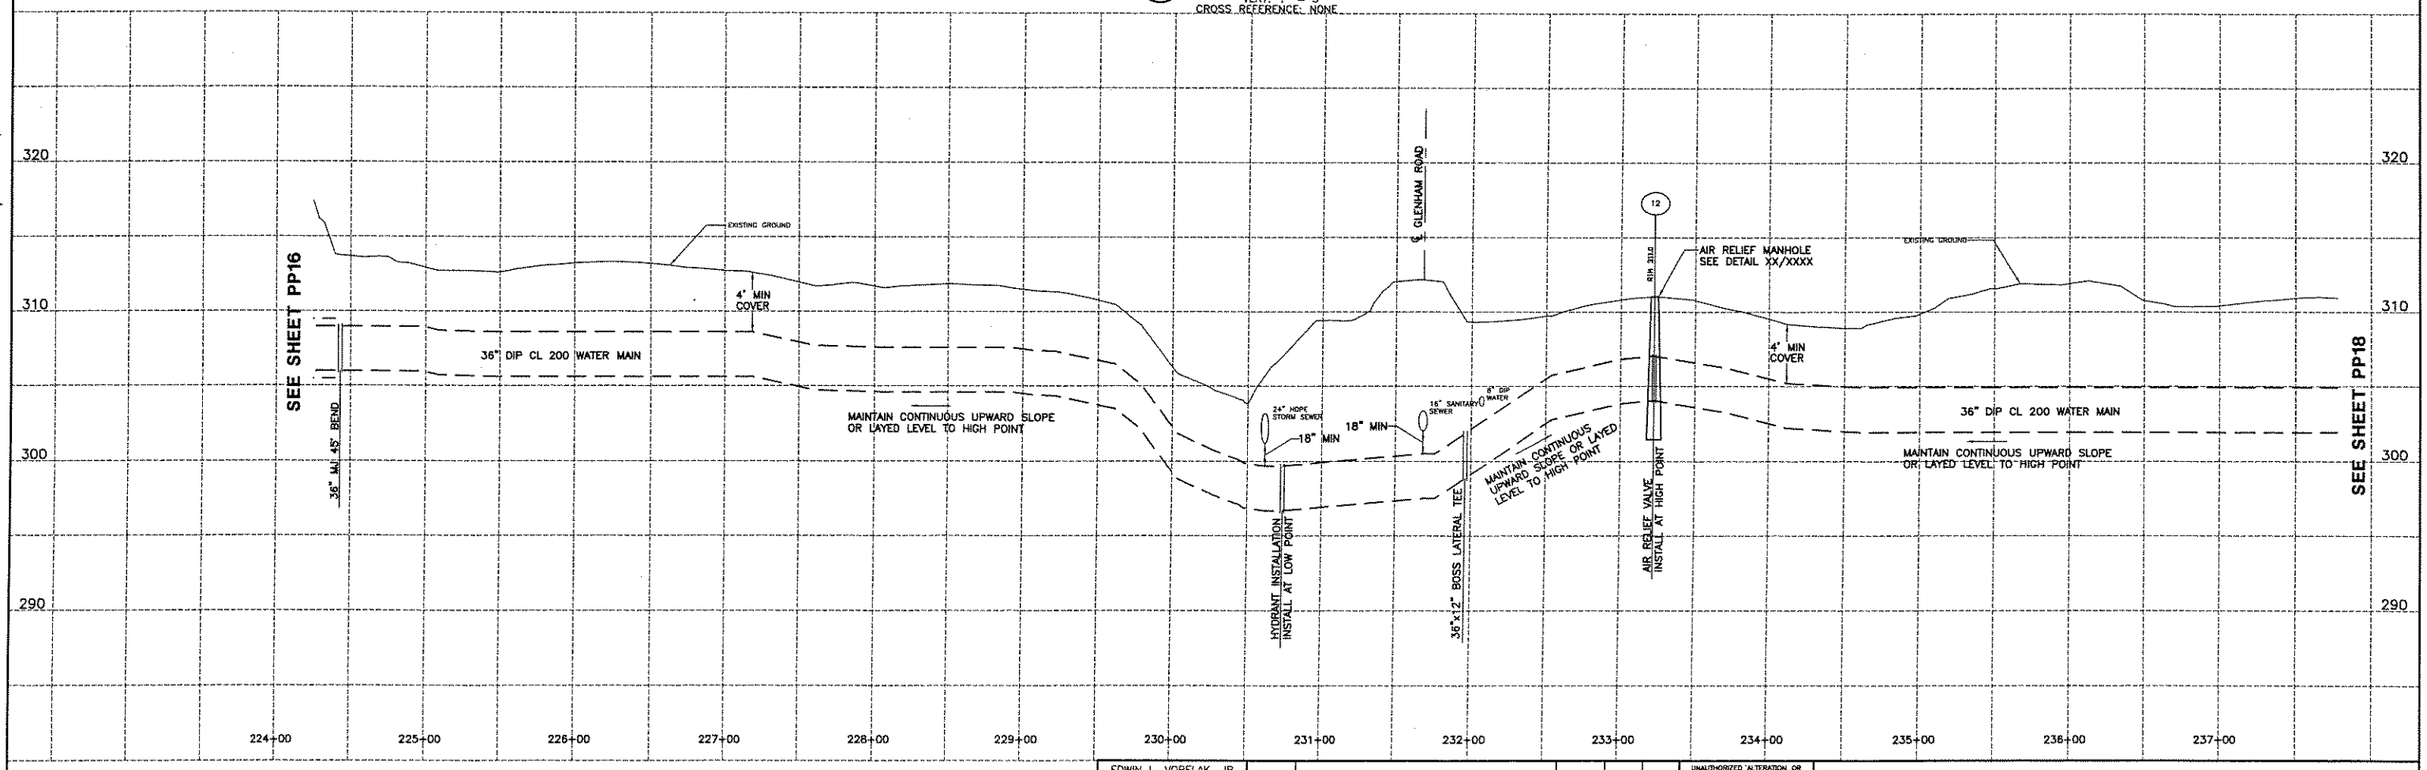

EDWIN L. VOPELAK, JR
PE 59238

DATE		REVISIONS RECORD/DESCRIPTION	DRAFTER	CHECK	APPR.
	1				
	2				
	3				
	4				
	5				
	6				
	7				
	8				
	9				

UNAUTHORIZED ALTERATION OR ADDITION TO THIS DOCUMENT IS A VIOLATION OF SECTION 7209 SUBDIVISION 2 OF THE NEW YORK STATE EDUCATION LAW.

© 2005
C.T. MALE ASSOCIATES, P.C.

DESIGNED : WAW
DRAFTED : WAW
CHECKED : ELV
PROJ. NO: 04.9597
SCALE : AS SHOWN
DATE : 2005

PLAN/PROFILE

CONTRACT 5 - WATER TRANSMISSION MAIN

SARATOGA COUNTY, NY

C.T. MALE ASSOCIATES, P.C.
50 CENTURY HILL DRIVE, P.O. BOX 727, LATHAM, NY 12110
518.786.7400 * FAX 518.786.7299
ARCHITECTURE & BUILDING SYSTEMS ENGINEERING * CIVIL ENGINEERING
ENVIRONMENTAL SERVICES * SURVEY & LAND INFORMATION SERVICES

MALCOLM PIRNIE

PP17
SHEET 19 OF
DWG. NO: 05-205

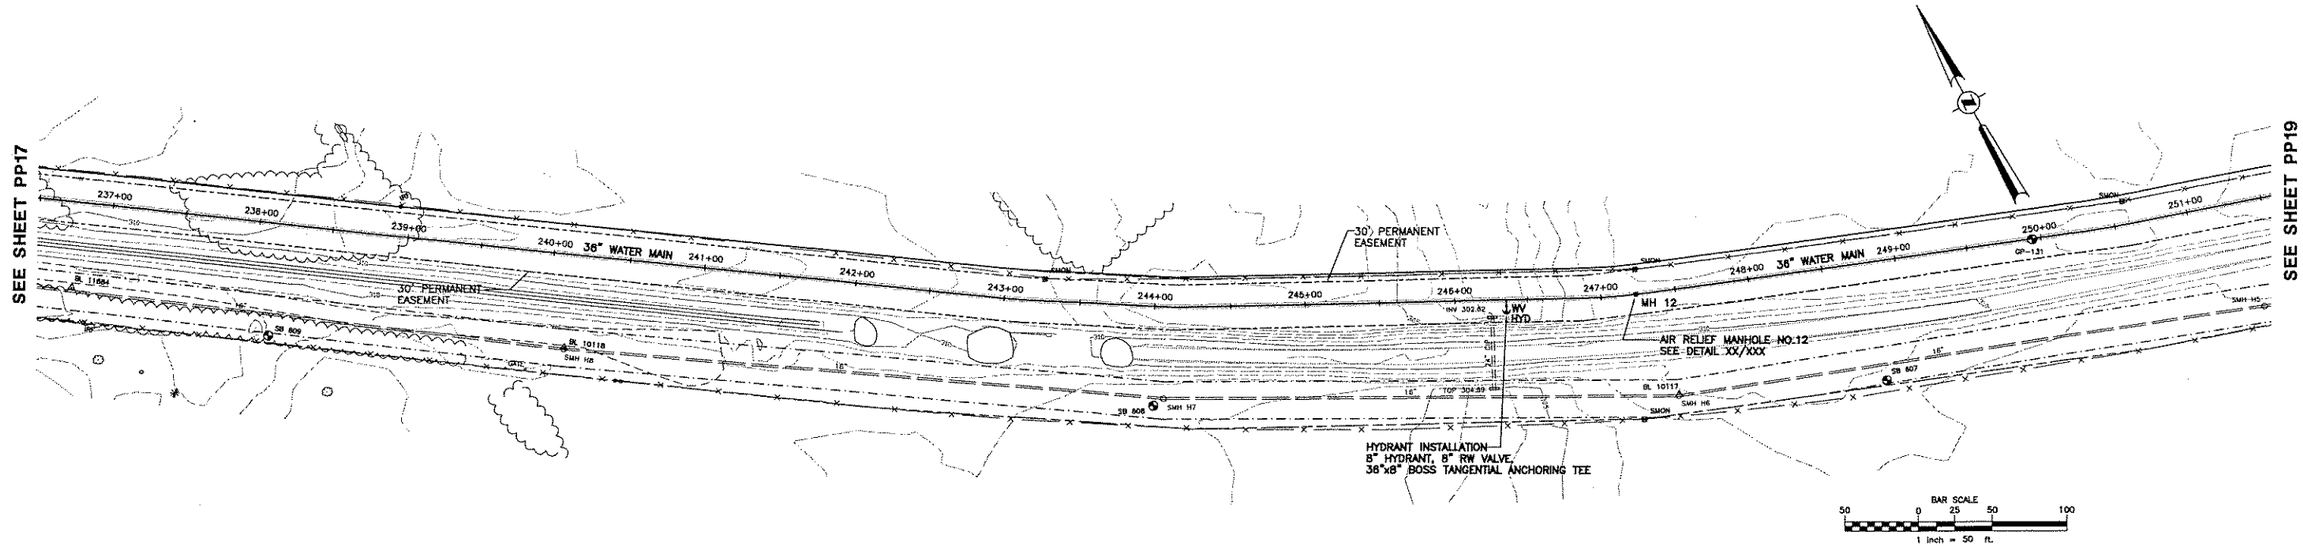

1 PP18 **PLAN/PROFILE**

SCALE: HORZ. 1" = 50'
VERT. 1" = 5'
CROSS REFERENCE: NONE

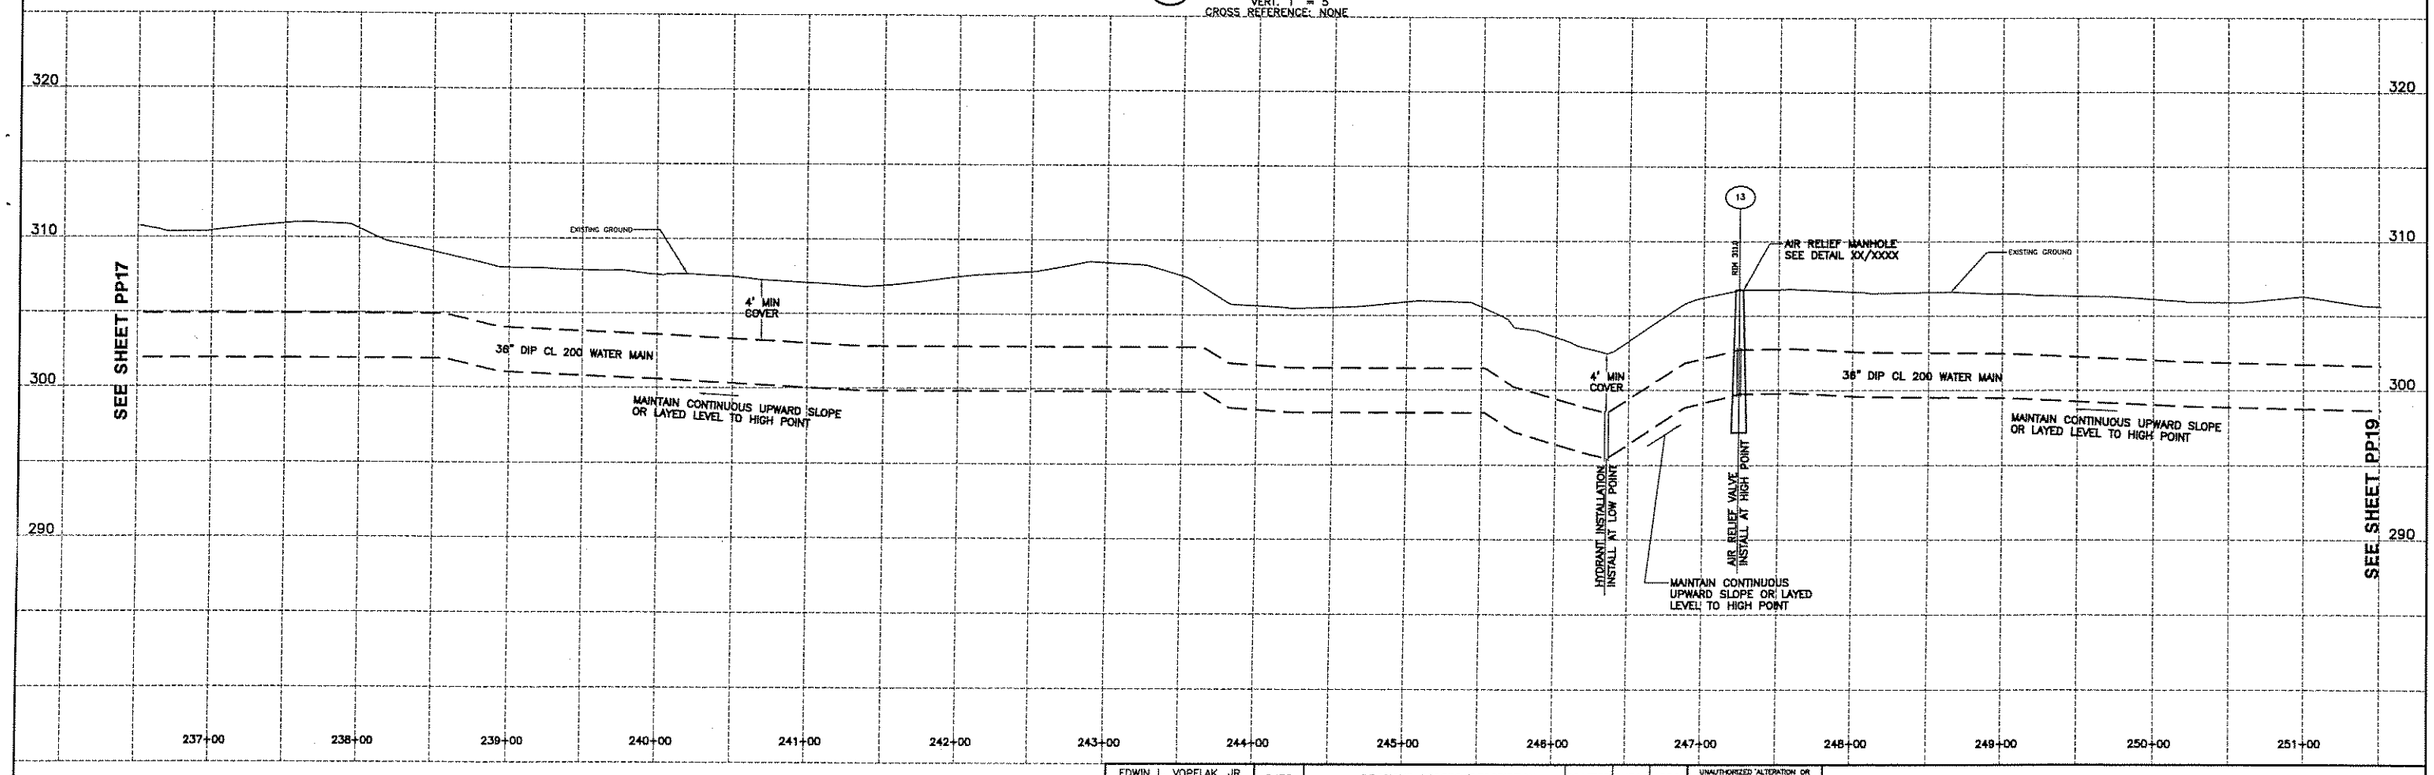

EDWIN L. VOPELAK, JR
PE 59238

DATE	REVISIONS RECORD/DESCRIPTION	DRAFTER	CHECK	APPR.
	1			
	2			
	3			
	4			
	5			
	6			
	7			
	8			
	9			

UNAUTHORIZED ALTERATION OR ADDITION TO THIS DOCUMENT IS A VIOLATION OF SECTION 7209 SUBDIVISION 2 OF THE NEW YORK STATE EDUCATION LAW.

© 2005
C.T. MALE ASSOCIATES, P.C.

DESIGNED : WAW
DRAFTED : WAW
CHECKED : ELV
PROJ. NO: 04.9597
SCALE : AS SHOWN
DATE : 2005

PLAN/PROFILE

CONTRACT 5 - WATER TRANSMISSION MAIN

SARATOGA COUNTY, NY

C.T. MALE ASSOCIATES, P.C.
50 CENTURY HILL DRIVE, P.O. BOX 727, LATHAM, NY 12110
518.786.7400 • FAX 518.786.7299
ARCHITECTURE & BUILDING SYSTEMS ENGINEERING • CIVIL ENGINEERING
ENVIRONMENTAL SERVICES • SURVEY & LAND INFORMATION SERVICES

MALCOLM PIRNIE

PP18
SHEET 20 OF
DWG. NO: 05-205

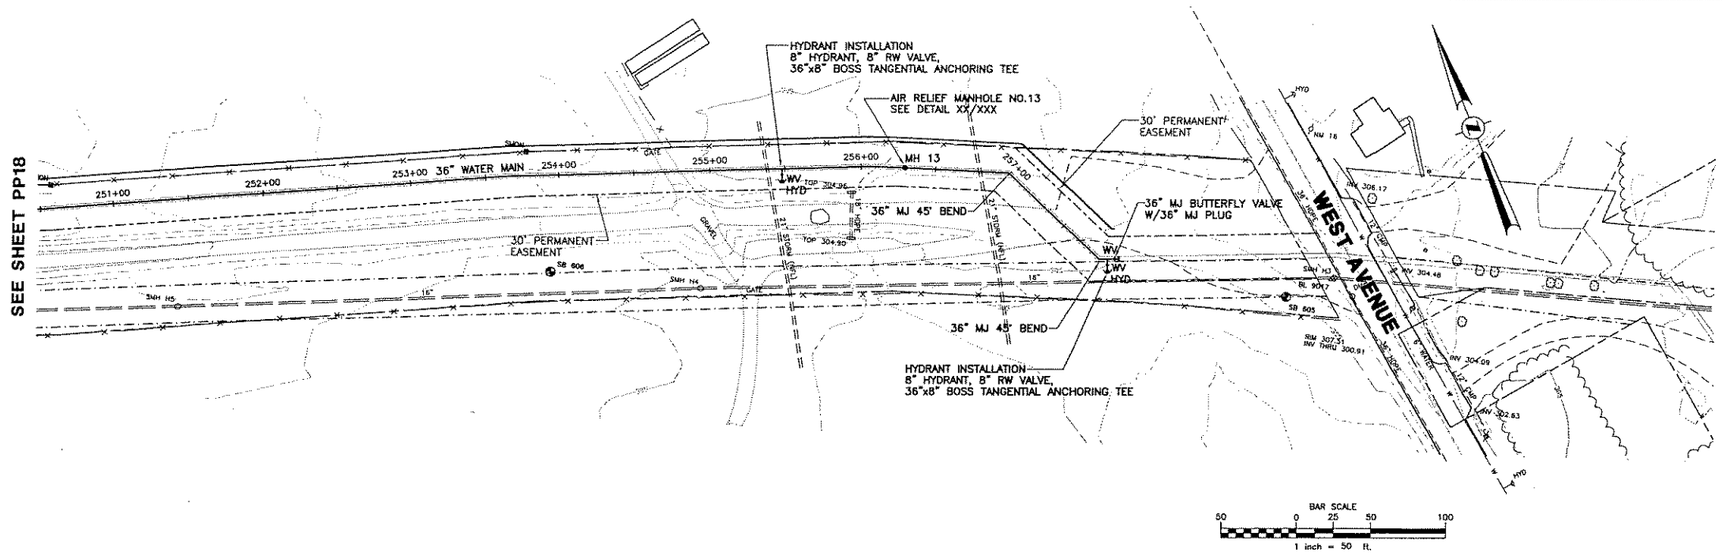

1 / PP19 **PLAN/PROFILE**
SCALE: HORZ. 1" = 50'
VERT. 1" = 5'
CROSS REFERENCE: NONE

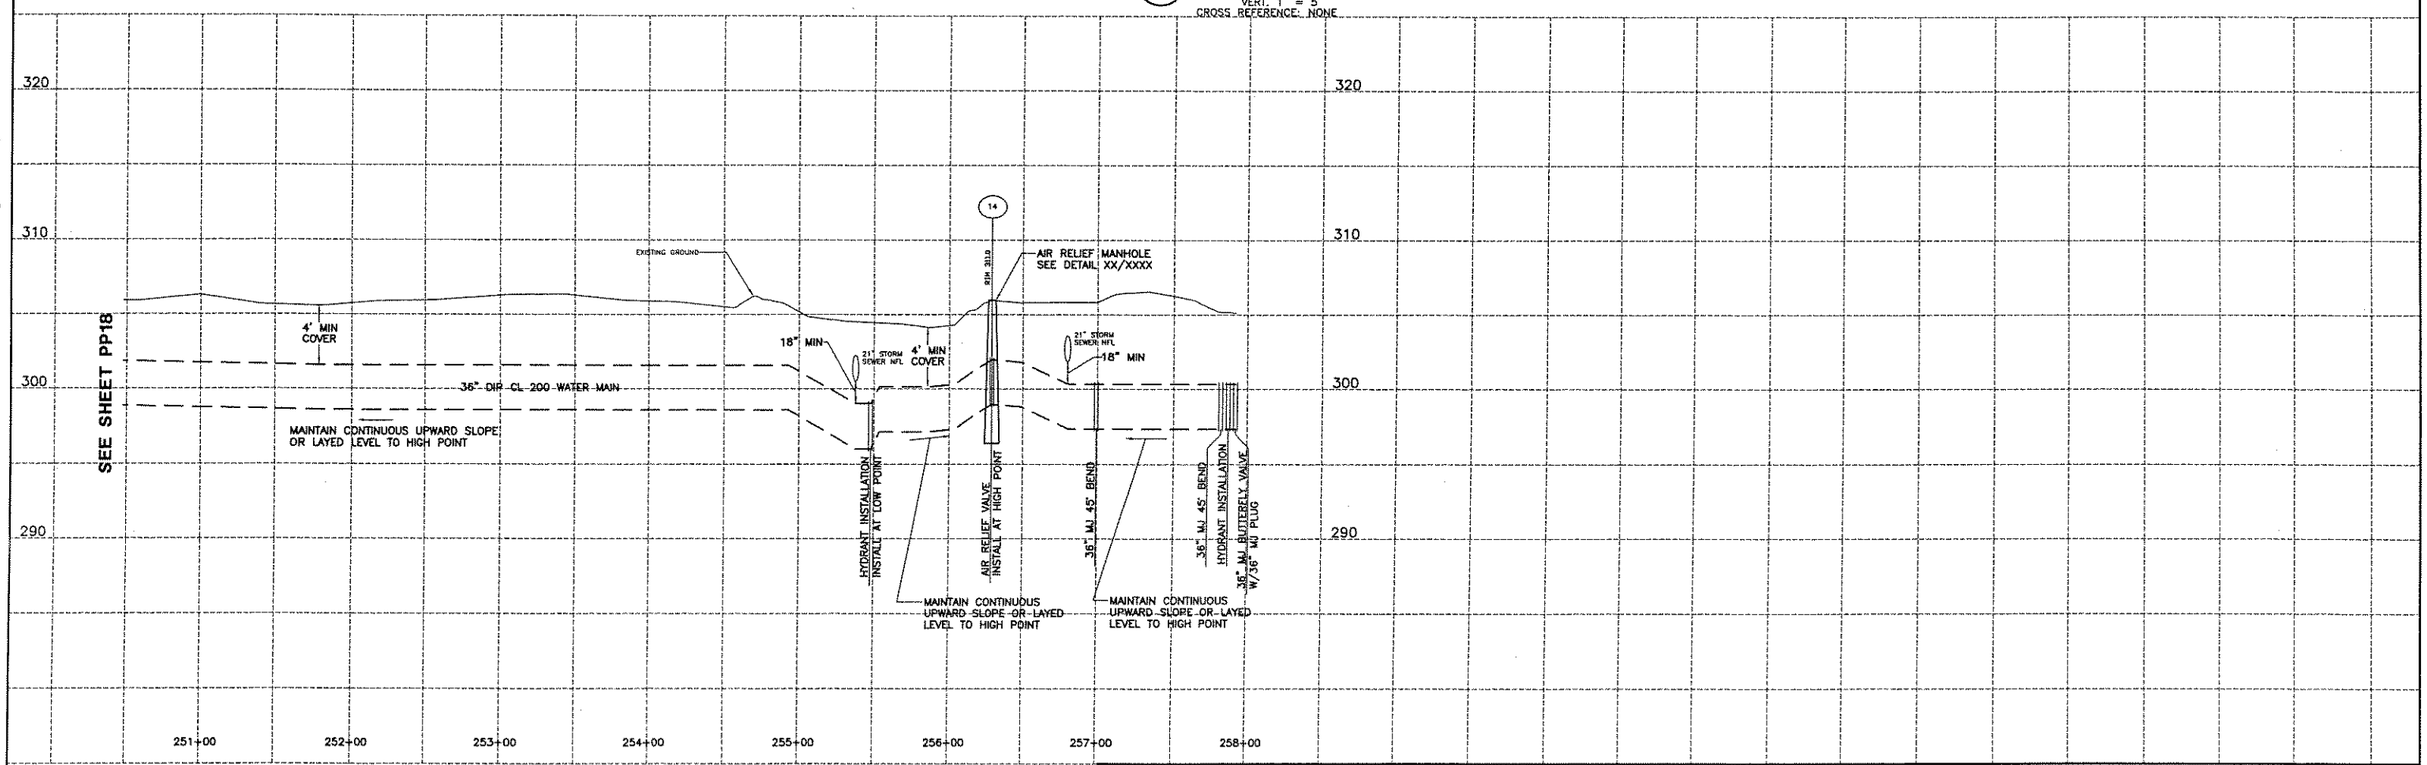

EDWIN L. VOPELAK, JR
PE 59238

DATE		REVISIONS RECORD/DESCRIPTION	DRAFTER	CHECK	APPR.
	1				
	2				
	3				
	4				
	5				
	6				
	7				
	8				
	9				

UNAUTHORIZED ALTERATION OR ADDITION TO THIS DOCUMENT IS A VIOLATION OF SECTION 7209 SUBDIVISION 2 OF THE NEW YORK STATE EDUCATION LAW.

© 2005
C.T. MALE ASSOCIATES, P.C.

DESIGNED : WAW
DRAFTED : WAW
CHECKED : ELV
PROJ. NO: 04.9597
SCALE : AS SHOWN
DATE : 2005

PLAN/PROFILE

CONTRACT 5 - WATER TRANSMISSION MAIN

SARATOGA COUNTY, NY

C.T. MALE ASSOCIATES, P.C.
50 CENTURY HILL DRIVE, P.O. BOX 727, LATHAM, NY 12110
518.786.7400 • FAX 518.786.7299
ARCHITECTURE & BUILDING SYSTEMS ENGINEERING • CIVIL ENGINEERING
ENVIRONMENTAL SERVICES • SURVEY & LAND INFORMATION SERVICES

MALCOLM PIRNIE

PP19
SHEET 21 OF
DWG. NO: 05-205

CONTRACT 6
SARATOGA COUNTY
WATER TREATMENT AND
TRANSMISSION FACILITIES PROJECT

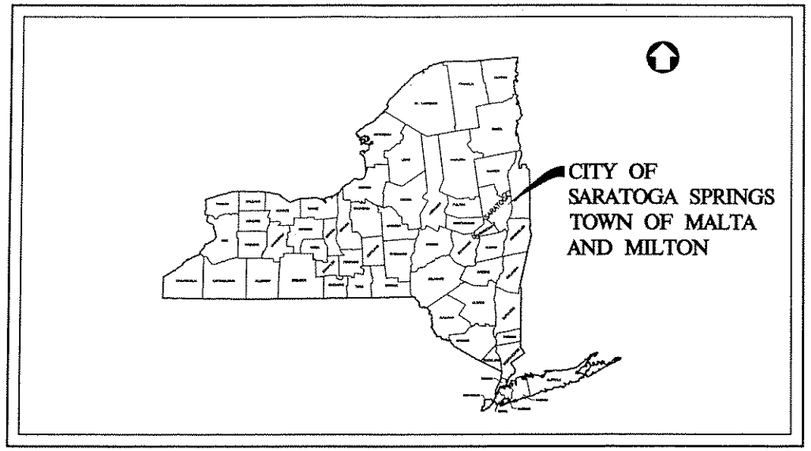

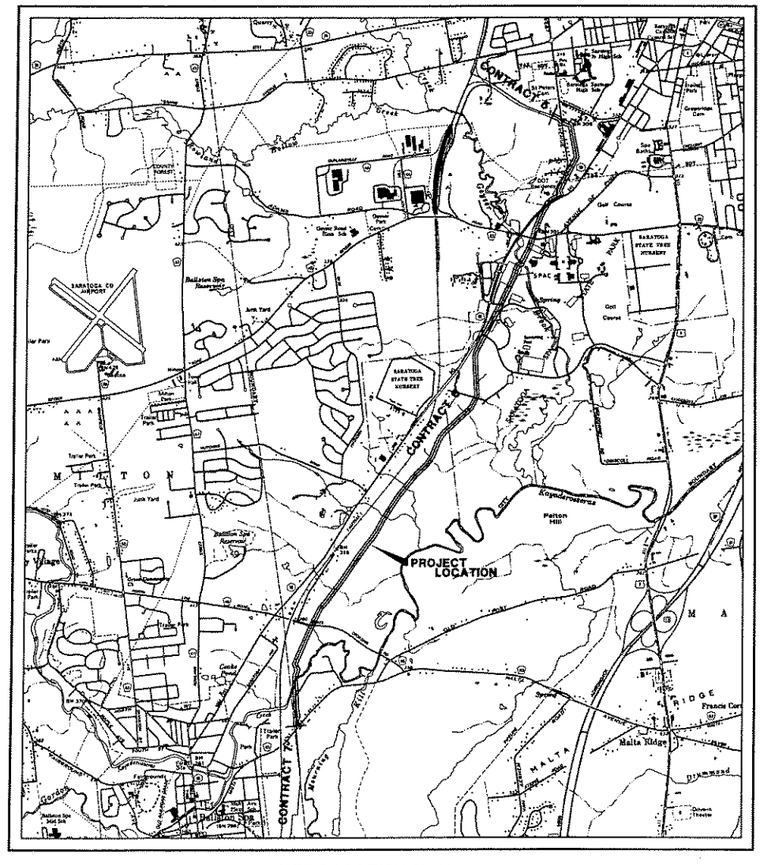

SITE LOCATION MAP
NO SCALE

DRAWING INDEX

DRAWING NO.	SHEET NO.	DESCRIPTION
T1	1	TITLE SHEET
T2	2	DRAWING INDEX SHEET AND GENERAL NOTES
PP1	3	PLAN/PROFILE
DTL1	4	MISCELLANEOUS DETAILS
ECD1	5	EROSION CONTROL DETAILS
ECD2	6	EROSION CONTROL DETAILS
MT1	7	MAINTENCE OF TRAFFIC SIGN DETAILS

HALF SCALE

C.T. MALE ASSOCIATES, P.C.

OCT 24 2005

PRINTED AND ISSUED

T1

C.T. MALE ASSOCIATES, P.C.
50 CENTURY HILL DRIVE, P.O. BOX 727, LATHAM, NY 12110
(518) 786-7400 • FAX (518) 786-7299
ENGINEERING • LAND SURVEYING • BUILDING SYSTEMS
LAND PLANNING • ENVIRONMENTAL SERVICES • GPS/GIS SERVICES

DATE: 2005 PROJ. NO: 04.9597 SHEET 1 OF DWG. NO: 05-206

© 2005
C.T. MALE ASSOCIATES P.C.
UNAUTHORIZED ALTERATION OR ADDITION TO THIS DOCUMENT IS A VIOLATION OF SECTION 7209 SUBDIVISION 2 OF THE NEW YORK STATE EDUCATION LAW.

CAD DWG. FILE NAME: T1.DWG PLOT S: 1=1

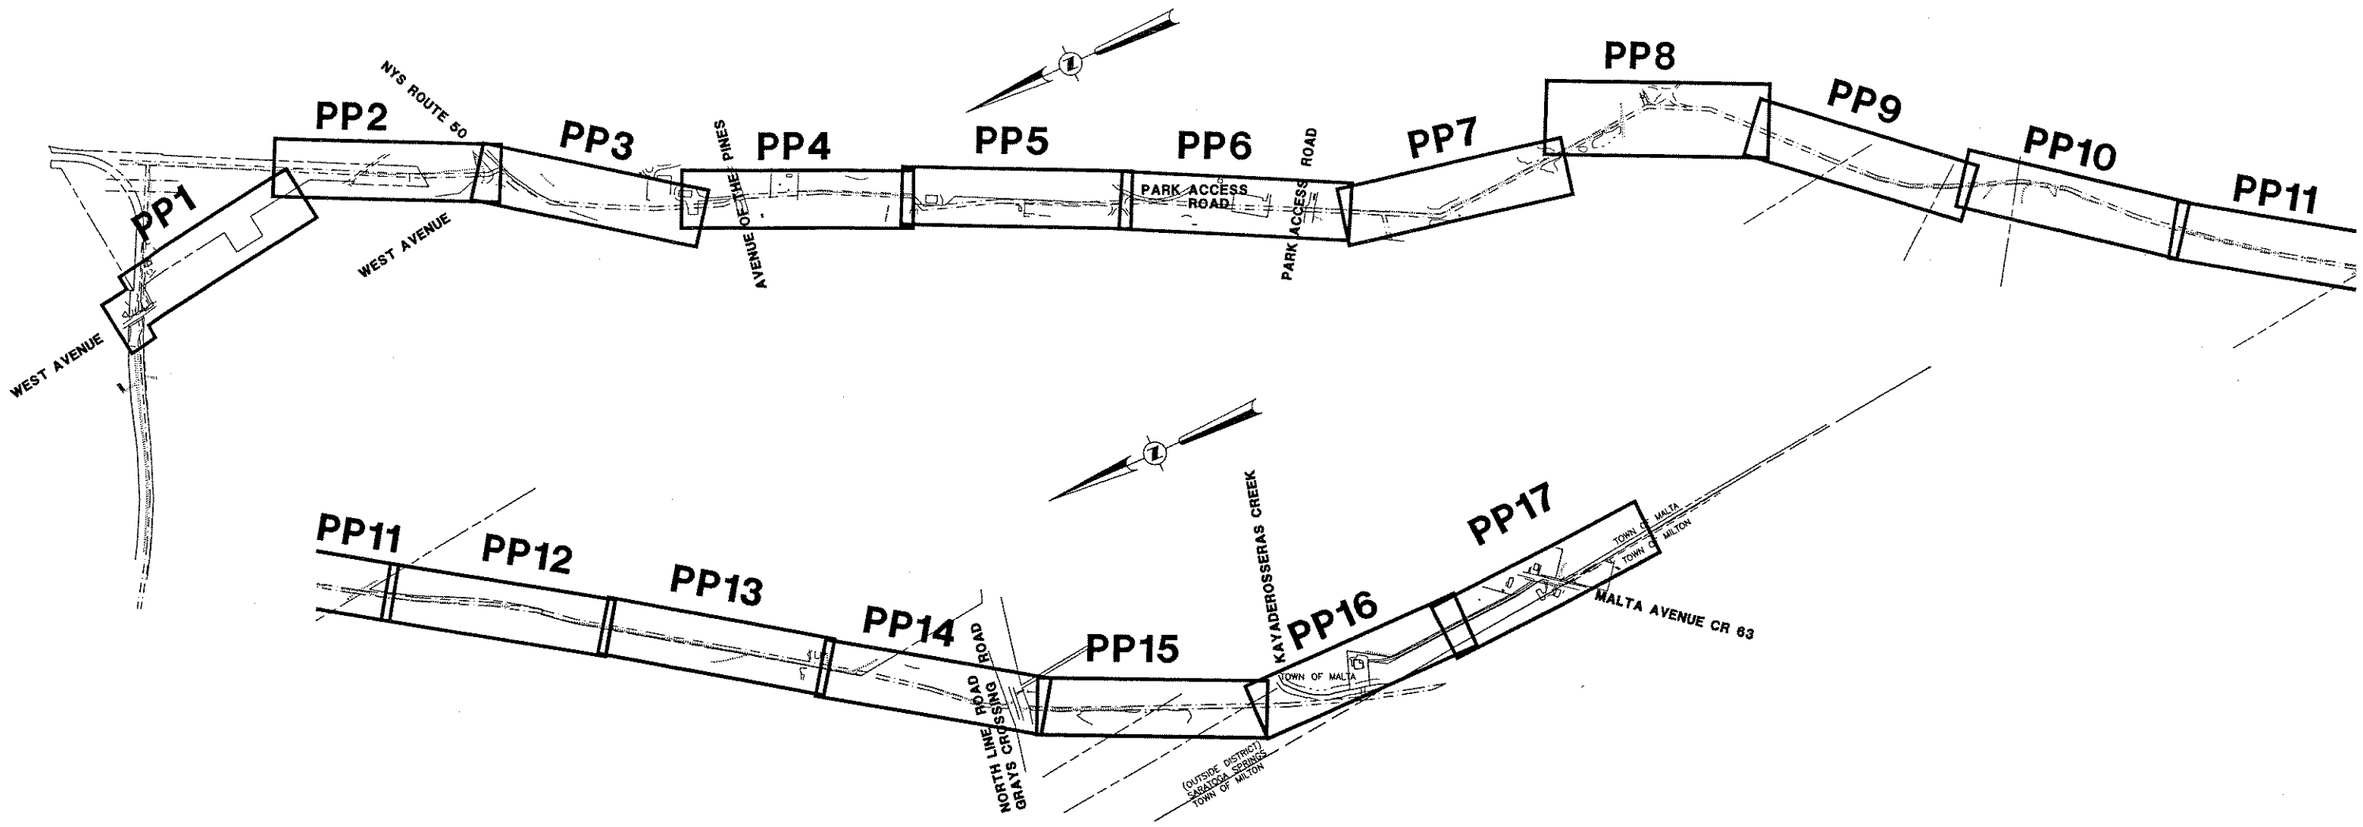

EDWIN L. VOPELAK, JR
PE 59238

DATE		REVISIONS RECORD/DESCRIPTION	DRAFTER	CHECK	APPR.
	1				
	2				
	3				
	4				
	5				
	6				
	7				
	8				
	9				

UNAUTHORIZED ALTERATION OR ADDITION TO THIS DOCUMENT IS A VIOLATION OF SECTION 7209 SUBDIVISION 2 OF THE NEW YORK STATE EDUCATION LAW.

© 2005
C.T. MALE ASSOCIATES, P.C.

DESIGNED : WAW
DRAFTED : WAW
CHECKED : ELV
PROJ. NO: 04.9597
SCALE : 1" =500'
DATE : 2005

INDEX DRAWING

CONTRACT 6 - WATER TRANSMISSION MAIN

SARATOGA COUNTY, NY

C.T. MALE ASSOCIATES, P.C.
50 CENTURY HILL DRIVE, P.O. BOX 727, LATHAM, NY 12110
518.786.7400 * FAX 518.786.7299
ARCHITECTURE & BUILDING SYSTEMS ENGINEERING * CIVIL ENGINEERING
ENVIRONMENTAL SERVICES * SURVEY & LAND INFORMATION SERVICES

MALCOLM PIRNIE

T2

SHEET 2 OF

DWG. NO: 05-206

CAD DWG. FILE NAME: T2.DWG

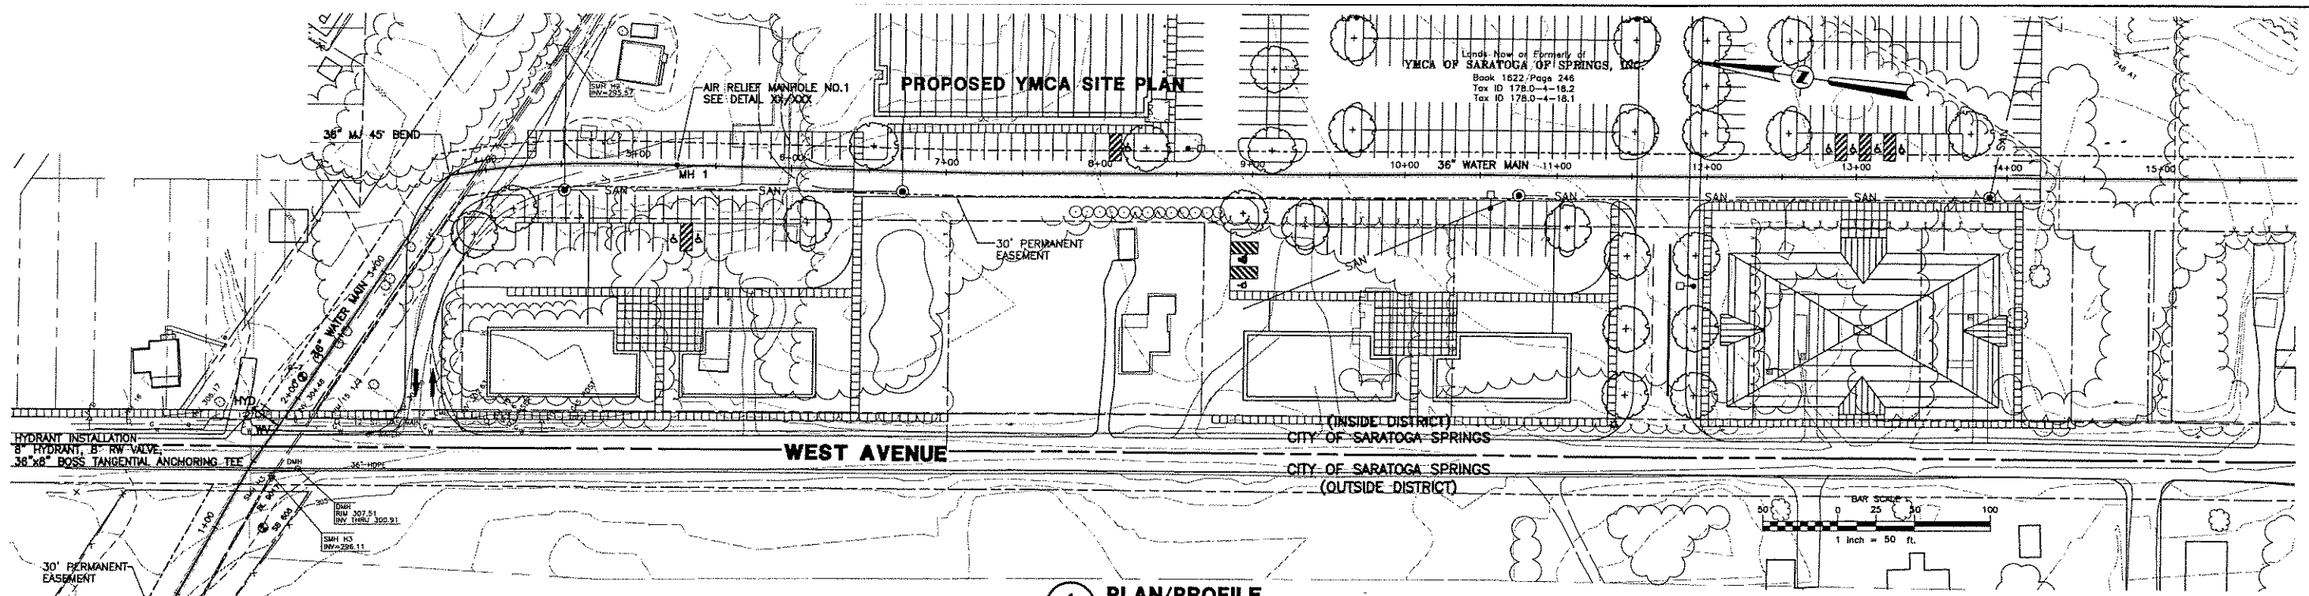

1 PP1 **PLAN/PROFILE**
SCALE: HORZ. 1" = 50'
VERT. 1" = 5'
CROSS REFERENCE: NONE

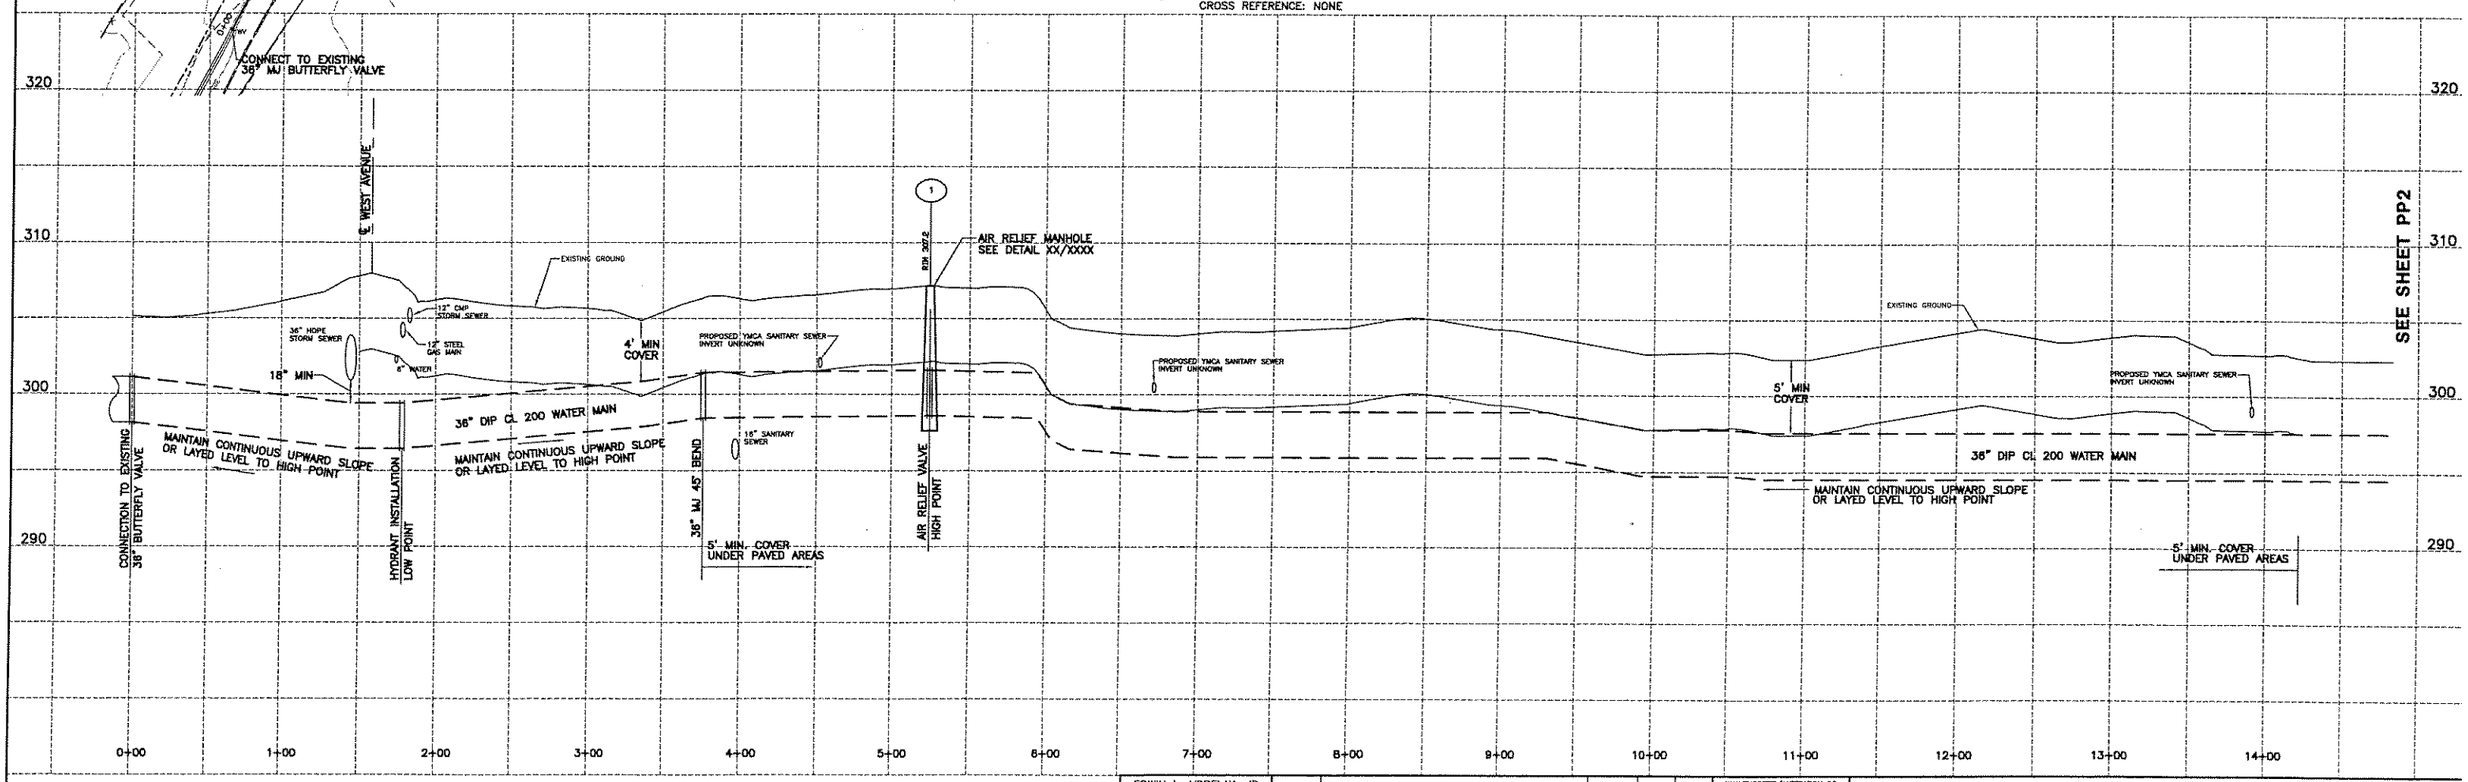

EDWIN L. VOPELAK, JR
PE 59238

DATE		REVISIONS RECORD/DESCRIPTION	DRAFTER	CHECK	APPR.
	1				
	2				
	3				
	4				
	5				
	6				
	7				
	8				
	9				

UNAUTHORIZED ALTERATION OR ADDITION TO THIS DOCUMENT IS A VIOLATION OF SECTION 7209 SUBDIVISION 2 OF THE NEW YORK STATE EDUCATION LAW.

© 2005
C.T. MALE ASSOCIATES, P.C.

DESIGNED : WAW
DRAFTED : WAW
CHECKED : ELV
PROJ. NO: 04.9597
SCALE : AS SHOWN
DATE : 2005

PLAN/PROFILE

CONTRACT 6 - WATER TRANSMISSION MAIN

SARATOGA COUNTY, NY

C.T. MALE ASSOCIATES, P.C.
50 CENTURY HILL DRIVE, P.O. BOX 727, LATHAM, NY 12110
518.786.7400 * FAX 518.786.7299
ARCHITECTURE & BUILDING SYSTEMS ENGINEERING * CIVIL ENGINEERING
ENVIRONMENTAL SERVICES * SURVEY & LAND INFORMATION SERVICES

MALCOLM PIRNIE

PP1
SHEET 3 OF
DWG. NO: 05-206

CAD DWG. FILE NAME: PP1.DWG

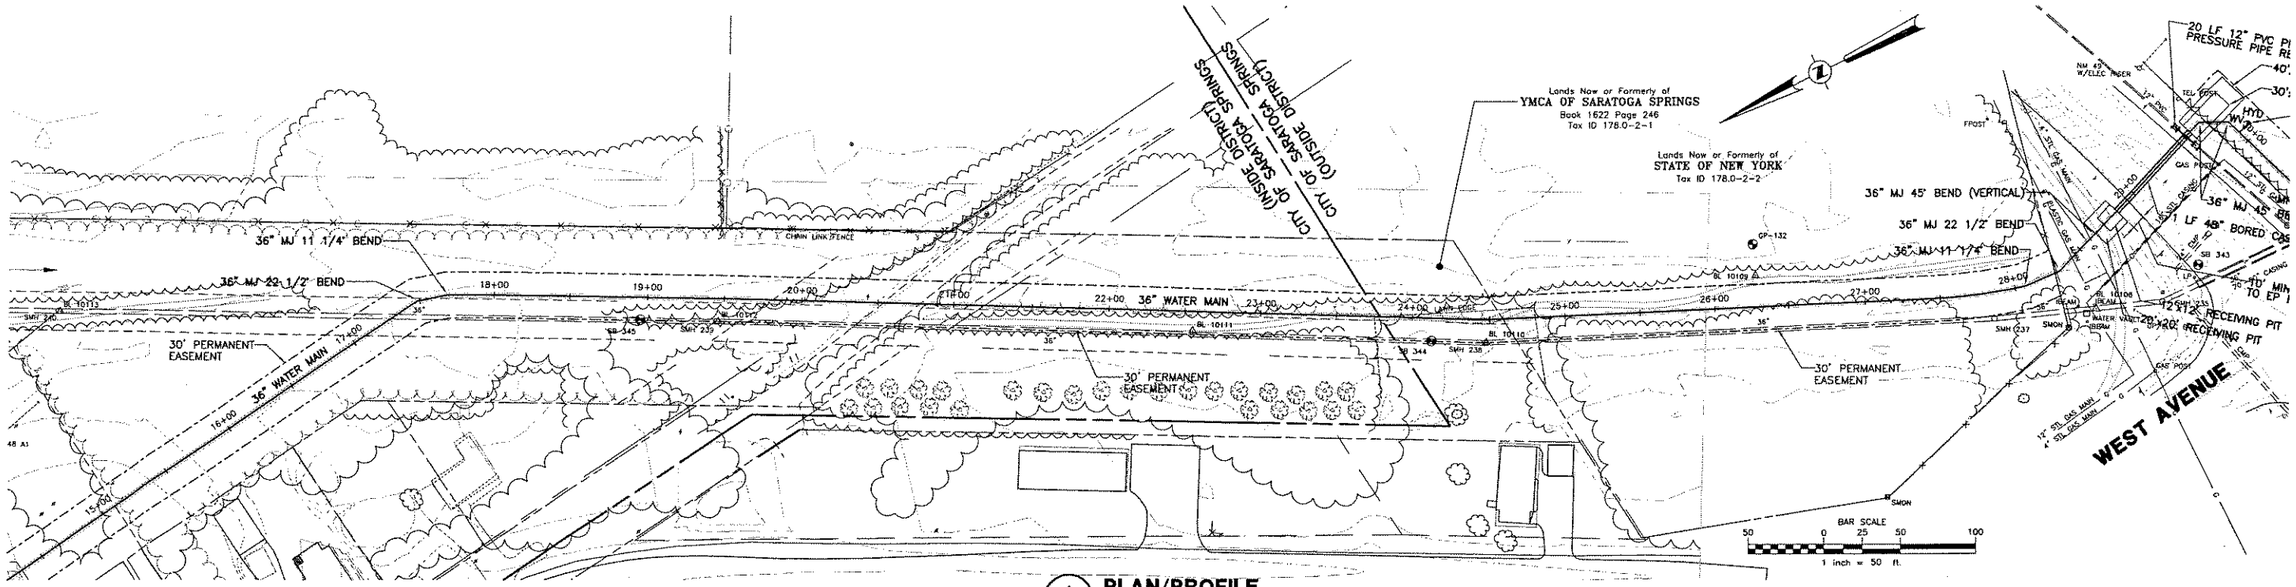

1 / PP2 **PLAN/PROFILE**

SCALE: HORZ. 1" = 50'
VERT. 1" = 5'
CROSS REFERENCE: NONE

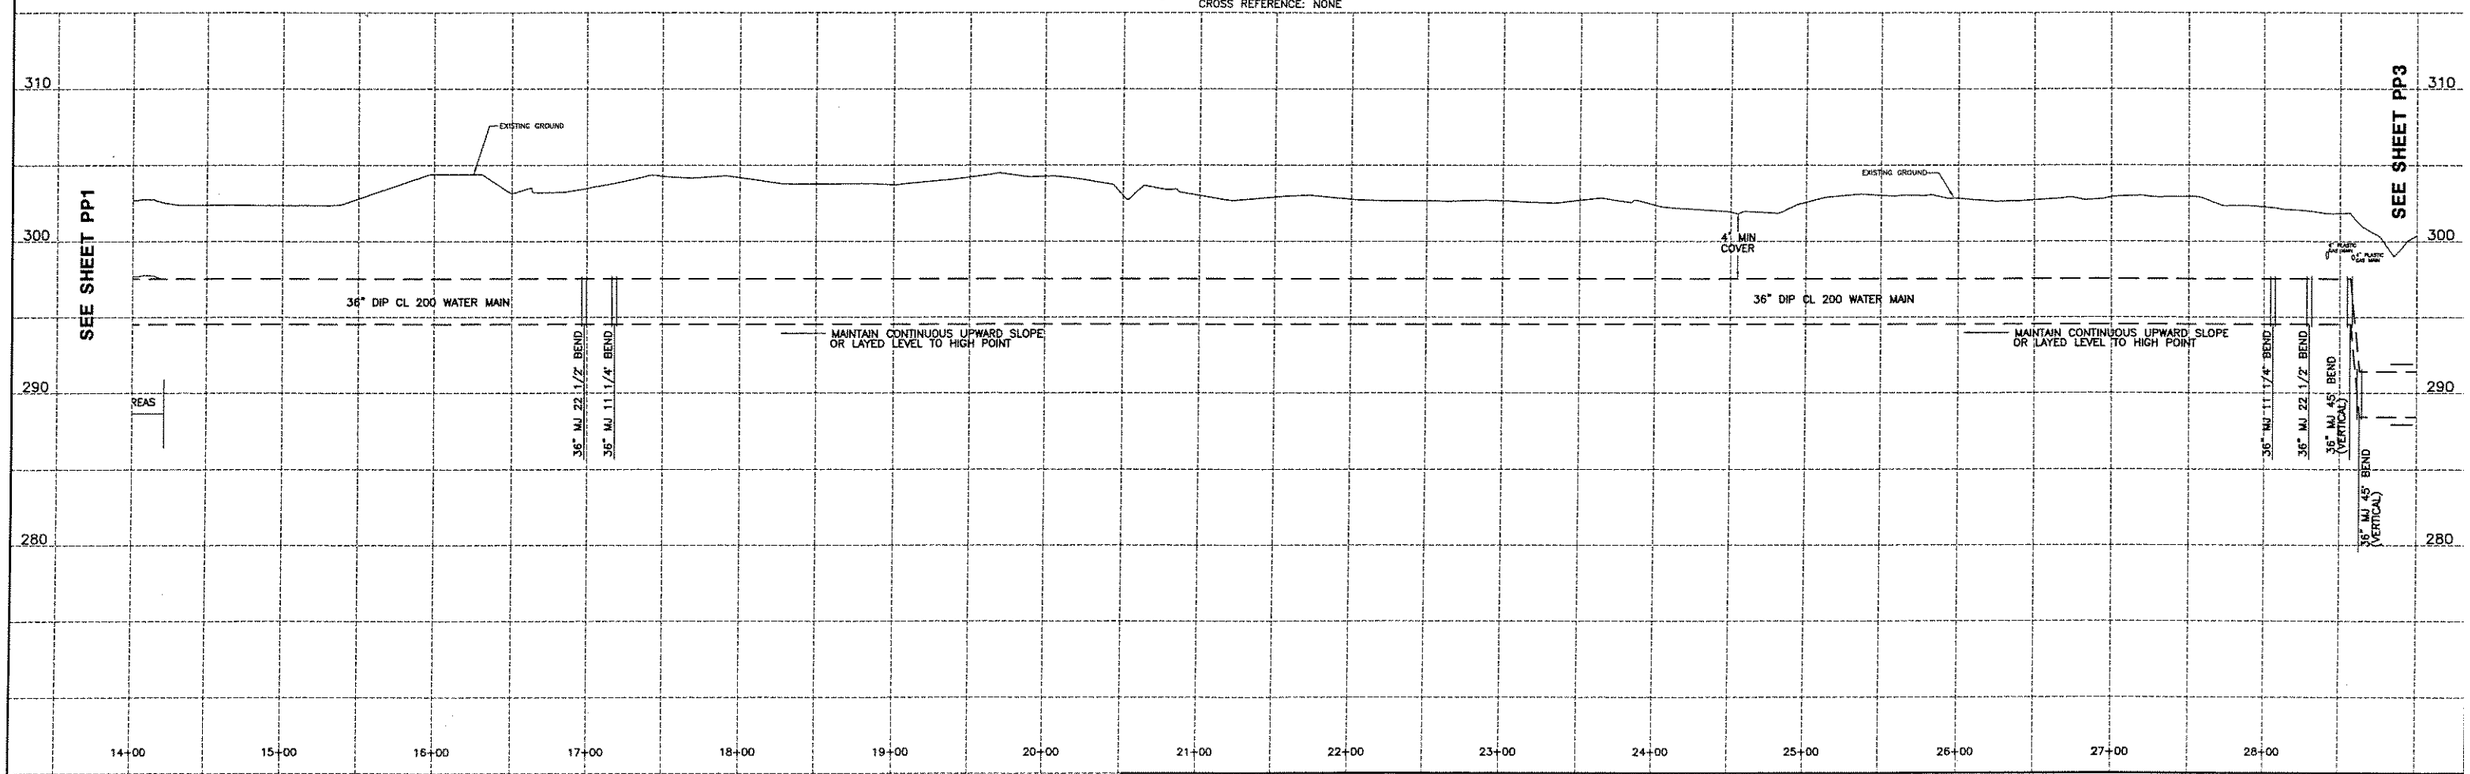

EDWIN L. VOPELAK, JR
PE 59238

DATE		REVISIONS RECORD/DESCRIPTION	DRAFTER	CHECK	APPR.
	1				
	2				
	3				
	4				
	5				
	6				
	7				
	8				
	9				

UNAUTHORIZED ALTERATION OR ADDITION TO THIS DOCUMENT IS A VIOLATION OF SECTION 7209 SUBDIVISION 2 OF THE NEW YORK STATE EDUCATION LAW.

© 2005
C.T. MALE ASSOCIATES, P.C.

DESIGNED : WAW
DRAFTED : WAW
CHECKED : ELV
PROJ. NO: 04.9597
SCALE : AS SHOWN
DATE : 2005

PLAN/PROFILE

CONTRACT 6 - WATER TRANSMISSION MAIN

SARATOGA COUNTY, NY

C.T. MALE ASSOCIATES, P.C.
50 CENTURY HILL DRIVE, P.O. BOX 727, LATHAM, NY 12110
518.786.7400 • FAX 518.786.7299
ARCHITECTURE & BUILDING SYSTEMS ENGINEERING • CIVIL ENGINEERING
ENVIRONMENTAL SERVICES • SURVEY & LAND INFORMATION SERVICES

MALCOLM PIRNIE

PP2
SHEET 4 OF
DWG. NO: 05-206

CAD DWG. FILE NAME: PP2.DWG

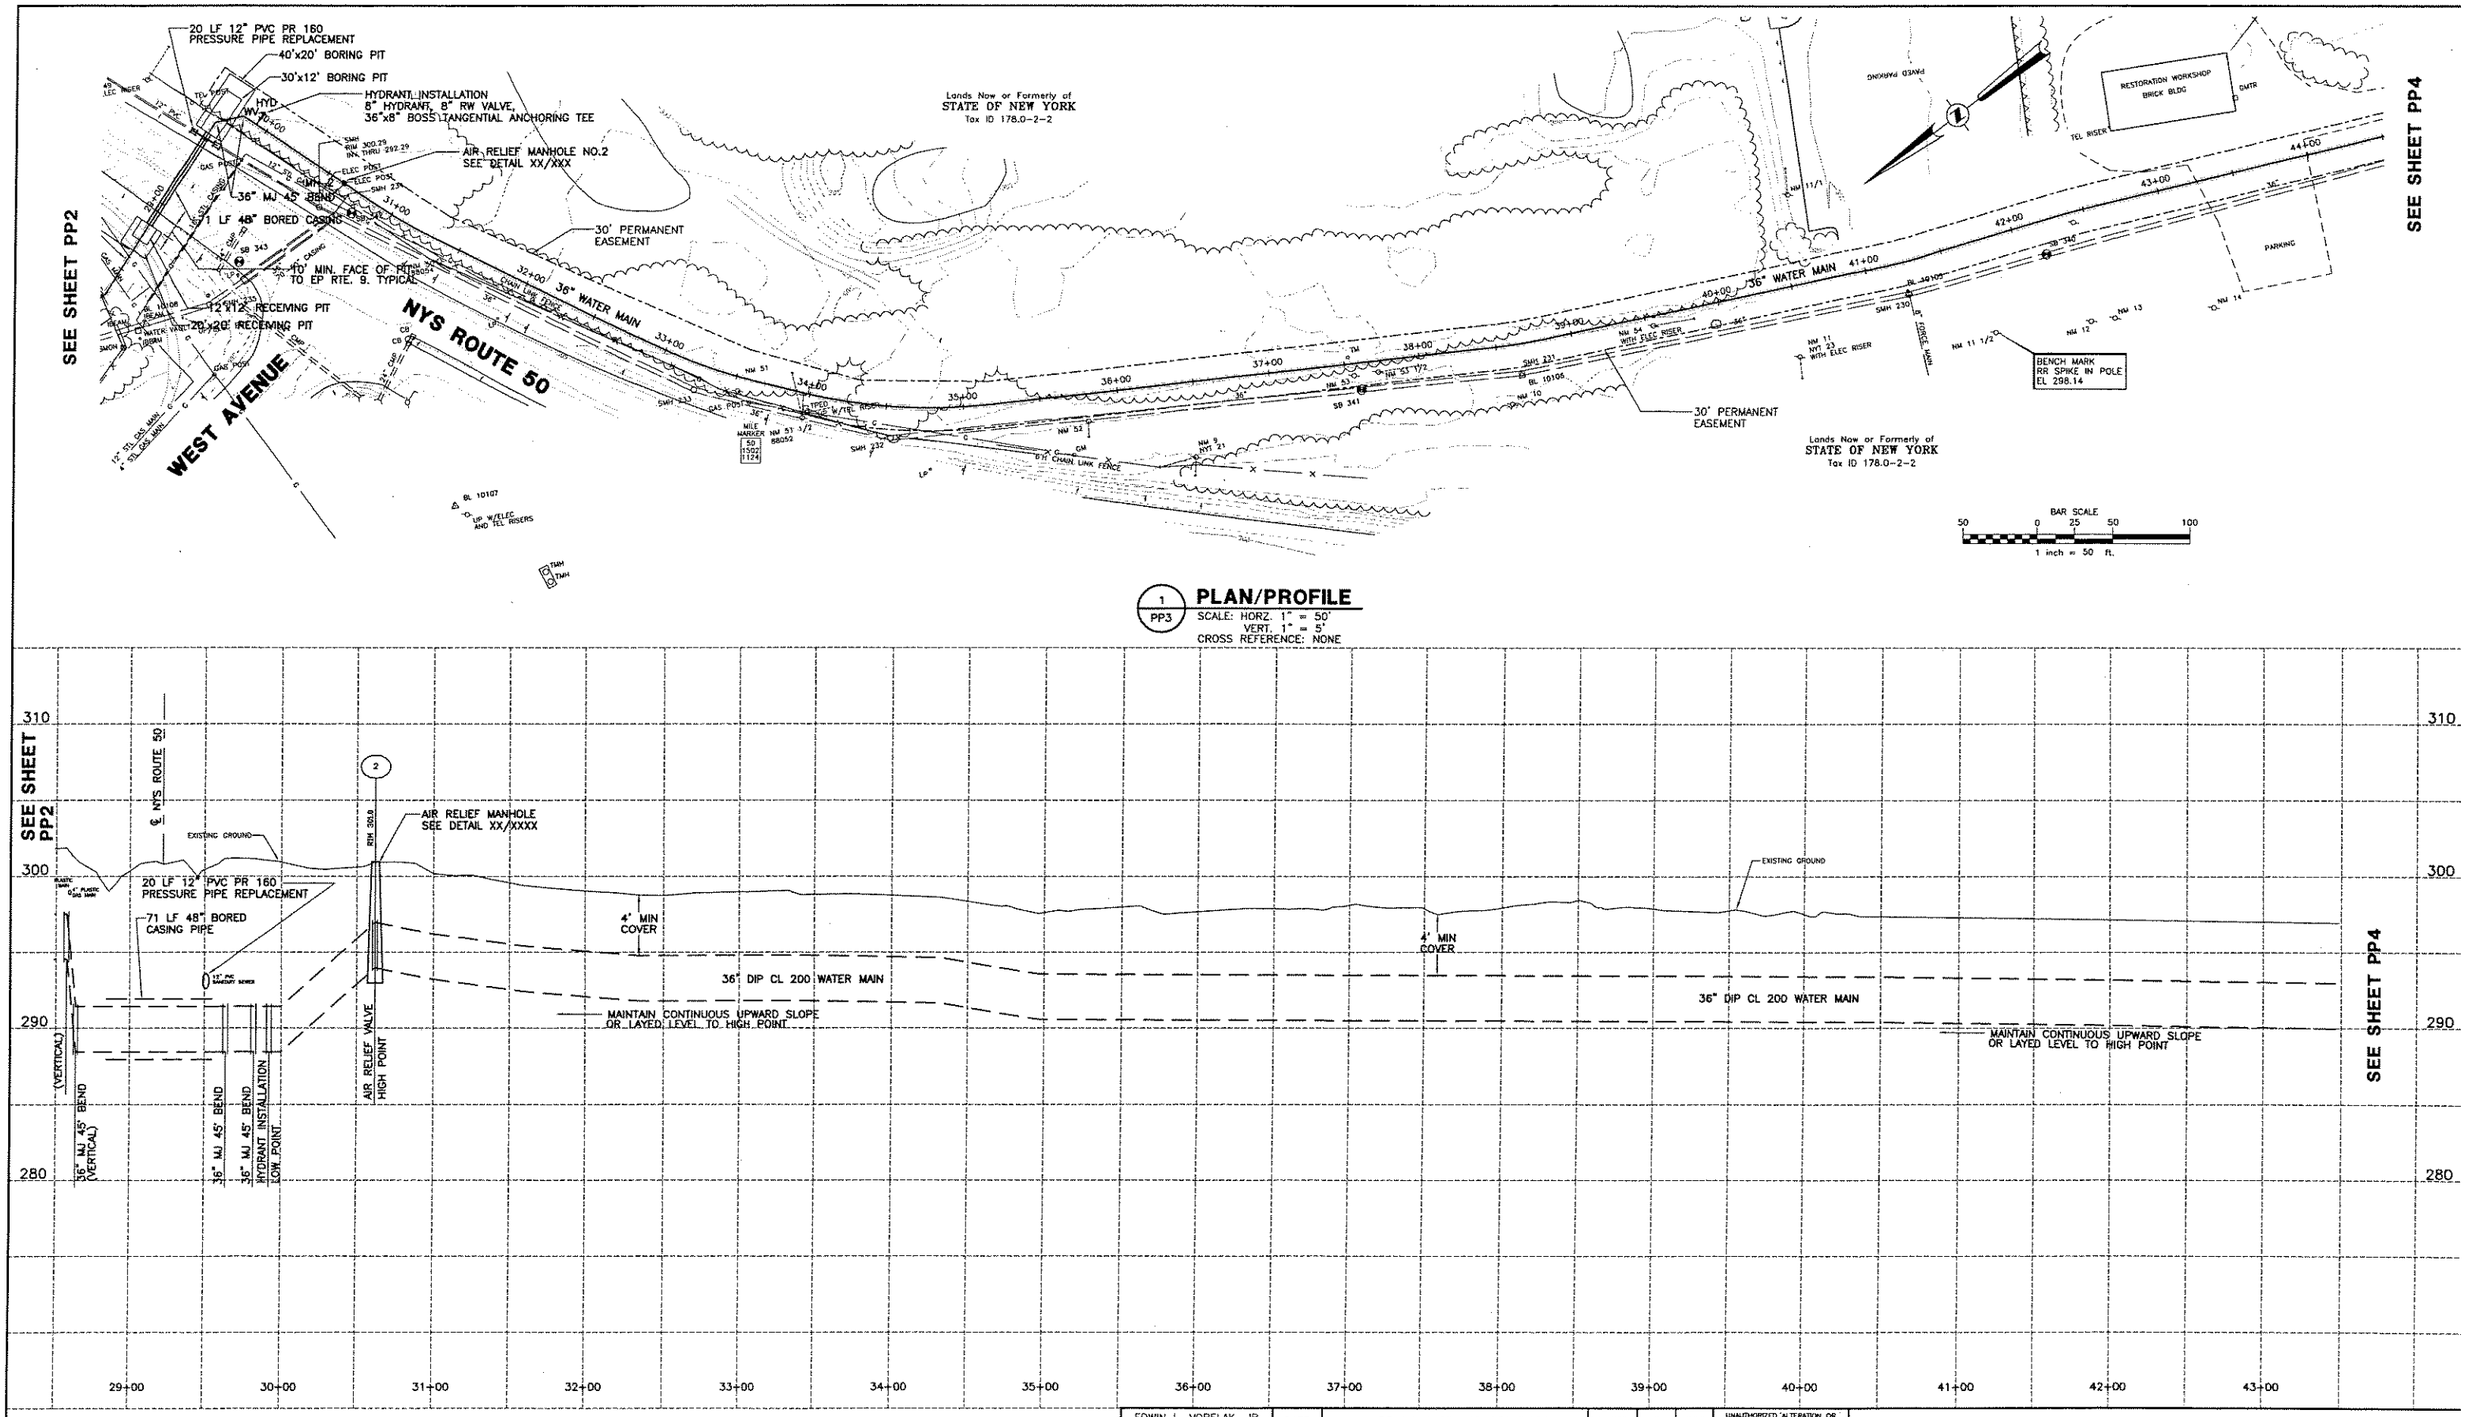

1 PP3 **PLAN/PROFILE**
SCALE: HORZ. 1" = 50'
VERT. 1" = 5'
CROSS REFERENCE: NONE

EDWIN L. VOPELAK, JR
PE 59238

DATE		REVISIONS RECORD/DESCRIPTION	DRAFTER	CHECK	APPR.
	1				
	2				
	3				
	4				
	5				
	6				
	7				
	8				
	9				

UNAUTHORIZED ALTERATION OR ADDITION TO THIS DOCUMENT IS A VIOLATION OF SECTION 7209 SUBDIVISION 2 OF THE NEW YORK STATE EDUCATION LAW.

© 2005
C.T. MALE ASSOCIATES, P.C.

DESIGNED: WAW
DRAFTED : WAW
CHECKED : ELV
PROJ. NO: 04.9597
SCALE : AS SHOWN
DATE : 2005

PLAN/PROFILE

CONTRACT 6 - WATER TRANSMISSION MAIN

SARATOGA COUNTY, NY

C.T. MALE ASSOCIATES, P.C.
50 CENTURY HILL DRIVE, P.O. BOX 727, LATHAM, NY 12110
518.786.7400 • FAX 518.786.7299
ARCHITECTURE & BUILDING SYSTEMS ENGINEERING • CIVIL ENGINEERING
ENVIRONMENTAL SERVICES • SURVEY & LAND INFORMATION SERVICES

MALCOLM PIRNIE

PP3
SHEET 5 OF
DWG. NO: 05-206

CAD DWG. FILE NAME: PP3.DWG

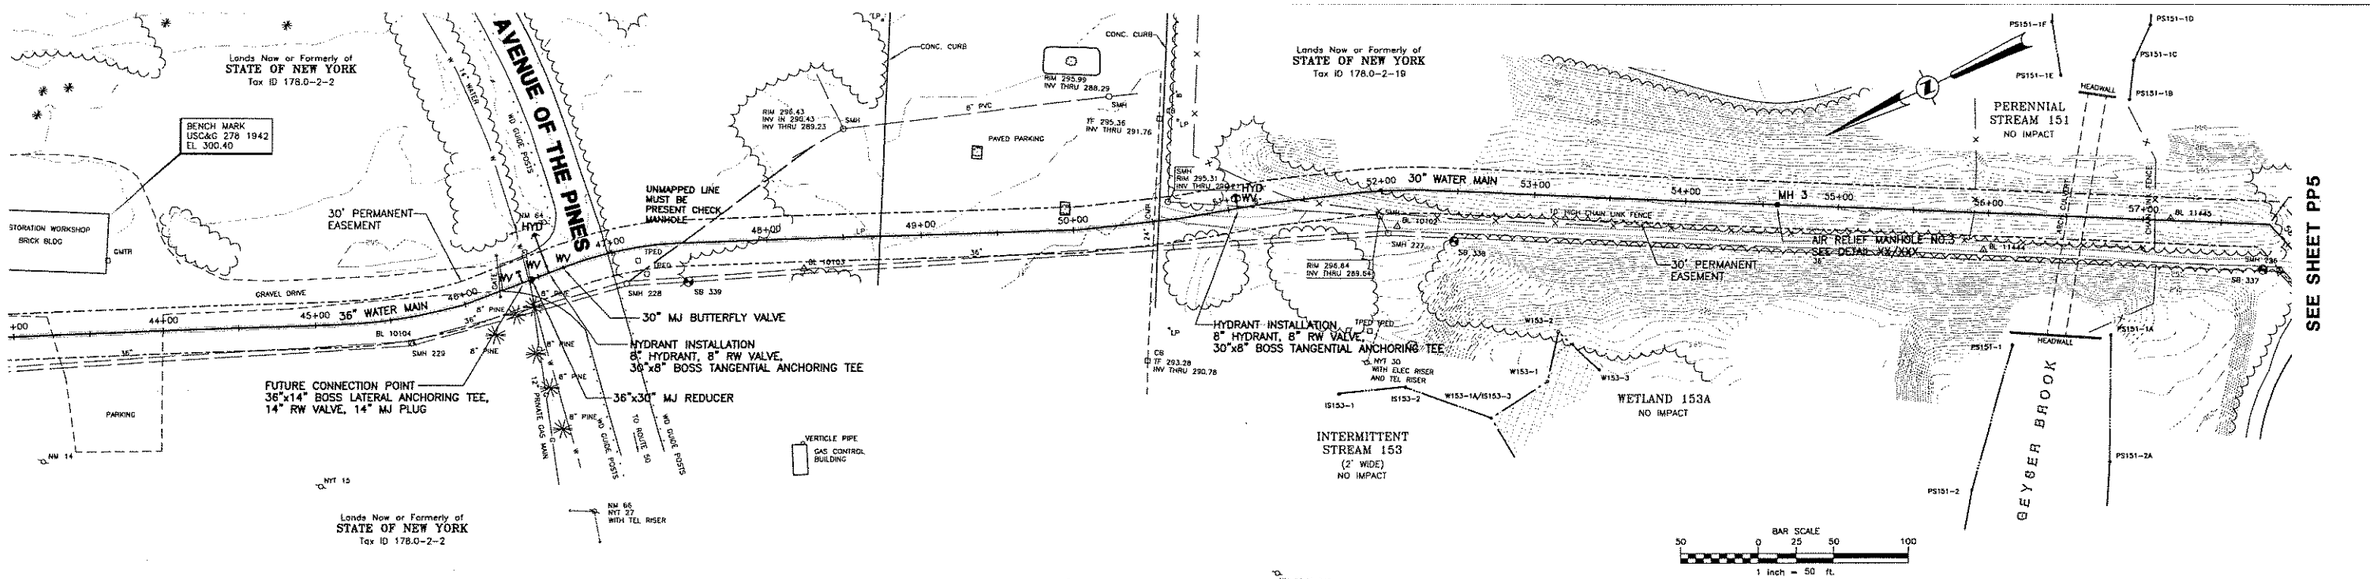

1 / PP4 **PLAN/PROFILE**
SCALE: HORZ. 1" = 50'
VERT. 1" = 5'
CROSS REFERENCE: NONE

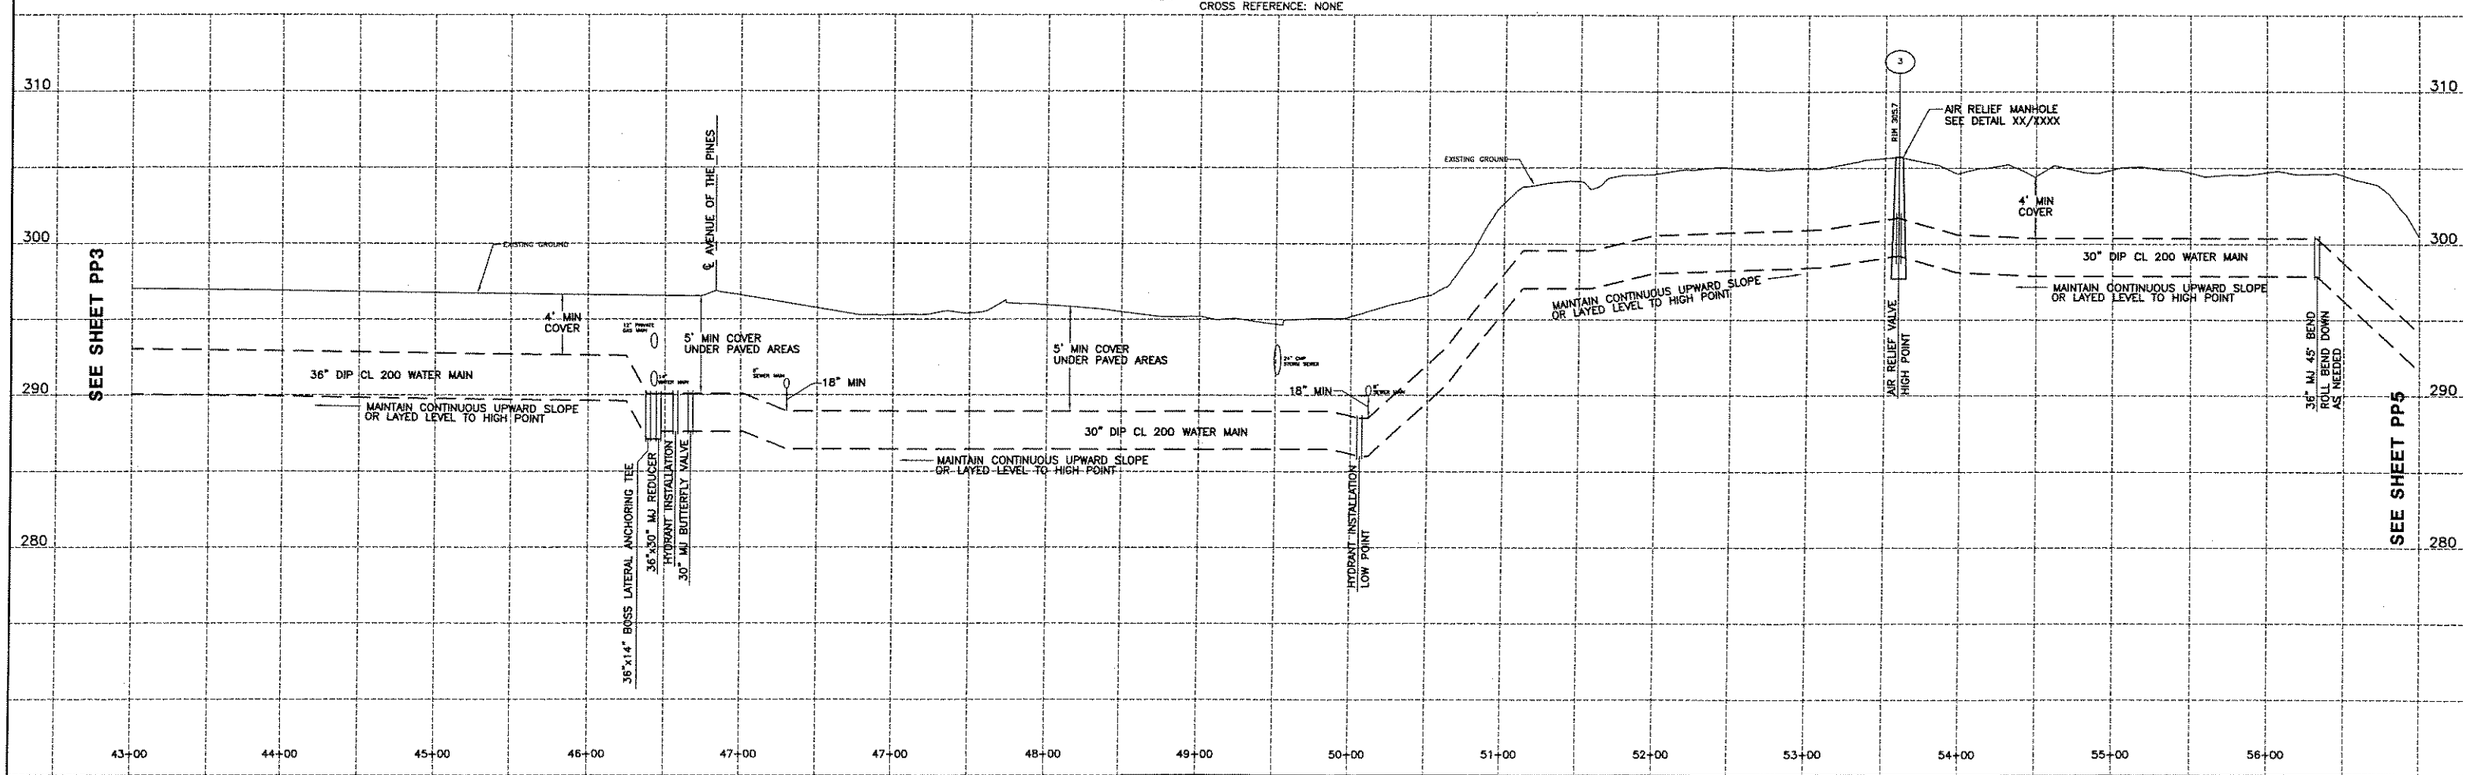

EDWIN L. VOPELAK, JR
PE 59238

DATE		REVISIONS RECORD/DESCRIPTION	DRAFTER	CHECK	APPR.
	1				
	2				
	3				
	4				
	5				
	6				
	7				
	8				
	9				

UNAUTHORIZED ALTERATION OR ADDITION TO THIS DOCUMENT IS A VIOLATION OF SECTION 7209 SUBDIVISION 2 OF THE NEW YORK STATE EDUCATION LAW.

© 2005
C.T. MALE ASSOCIATES, P.C.

DESIGNED : WAW
DRAFTED : WAW
CHECKED : ELV
PROJ. NO: 04.9597
SCALE : AS SHOWN
DATE : 2005

PLAN/PROFILE

CONTRACT 6 - WATER TRANSMISSION MAIN

SARATOGA COUNTY, NY

C.T. MALE ASSOCIATES, P.C.
50 CENTURY HILL DRIVE, P.O. BOX 727, LATHAM, NY 12110
518.786.7400 • FAX 518.786.7299
ARCHITECTURE & BUILDING SYSTEMS ENGINEERING • CIVIL ENGINEERING
ENVIRONMENTAL SERVICES • SURVEY & LAND INFORMATION SERVICES

MALCOLM PIRNIE

PP4
SHEET 6 OF
DWG. NO: 05-206

CAD DWG. FILE NAME: PP4.DWG

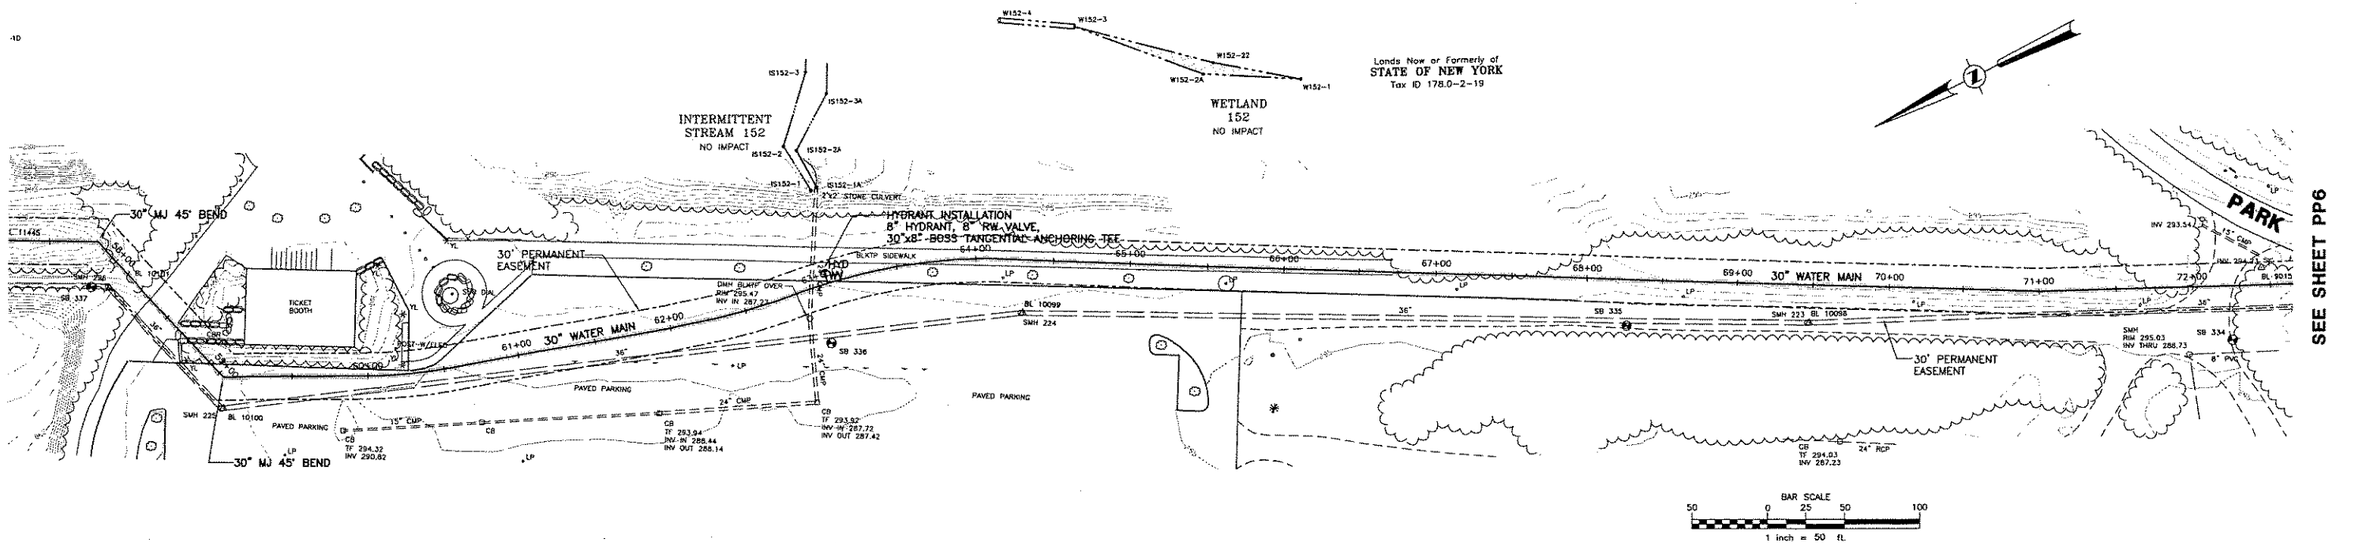

1 PP5 **PLAN/PROFILE**
SCALE: HORZ. 1" = 50'
VERT. 1" = 5'
CROSS REFERENCE: NONE

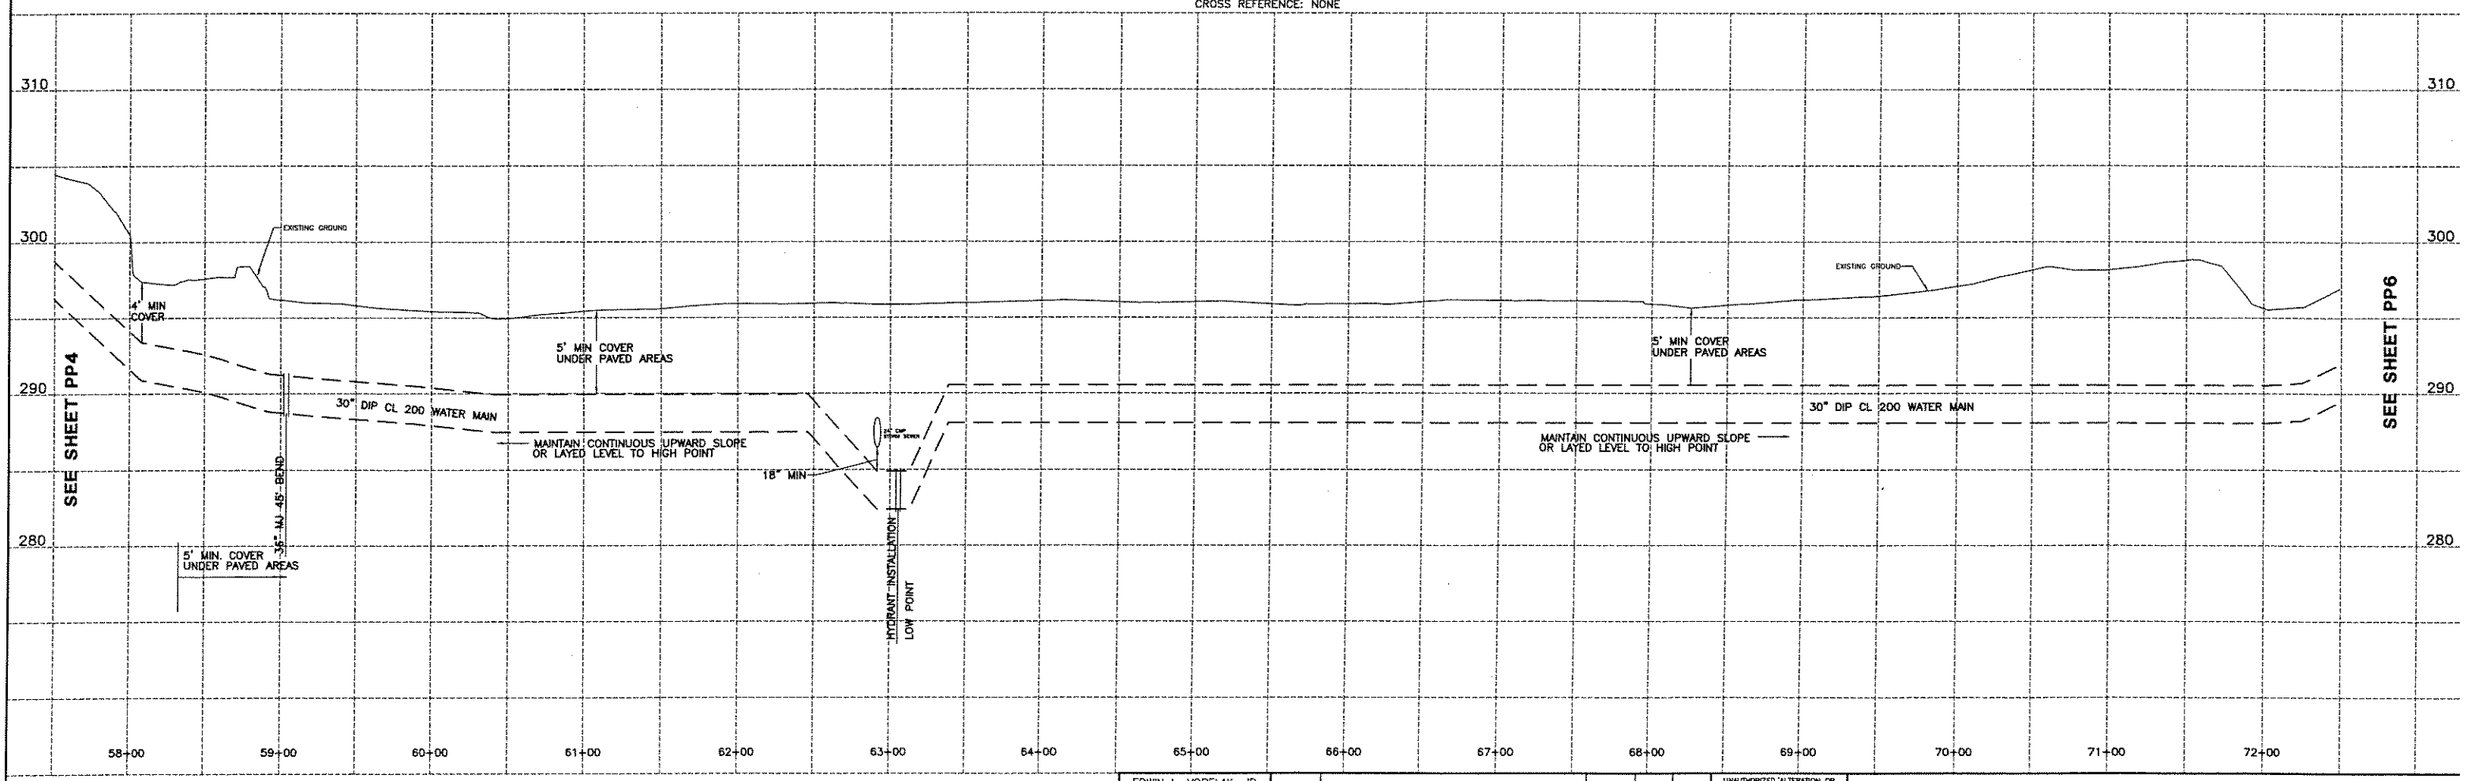

EDWIN L. VOPELAK, JR
PE 59238

DATE		REVISIONS RECORD/DESCRIPTION	DRAFTER	CHECK	APPR.
	1				
	2				
	3				
	4				
	5				
	6				
	7				
	8				
	9				

UNAUTHORIZED ALTERATION OR ADDITION TO THIS DOCUMENT IS A VIOLATION OF SECTION 7209 SUBDIVISION 2 OF THE NEW YORK STATE EDUCATION LAW.

© 2005
C.T. MALE ASSOCIATES, P.C.

DESIGNED : WAW
DRAFTED : WAW
CHECKED : ELV
PROJ. NO: 04.9597
SCALE : AS SHOWN
DATE : 2005

PLAN/PROFILE

CONTRACT 6 - WATER TRANSMISSION MAIN

SARATOGA COUNTY, NY

C.T. MALE ASSOCIATES, P.C.
50 CENTURY HILL DRIVE, P.O. BOX 727, LATHAM, NY 12110
518.786.7400 • FAX 518.786.7299
ARCHITECTURE & BUILDING SYSTEMS ENGINEERING • CIVIL ENGINEERING
ENVIRONMENTAL SERVICES • SURVEY & LAND INFORMATION SERVICES

MALCOLM PIRNIE

PP5
SHEET 7 OF
DWG. NO: 05-206

CAD DWG. FILE NAME: PP5.DWG

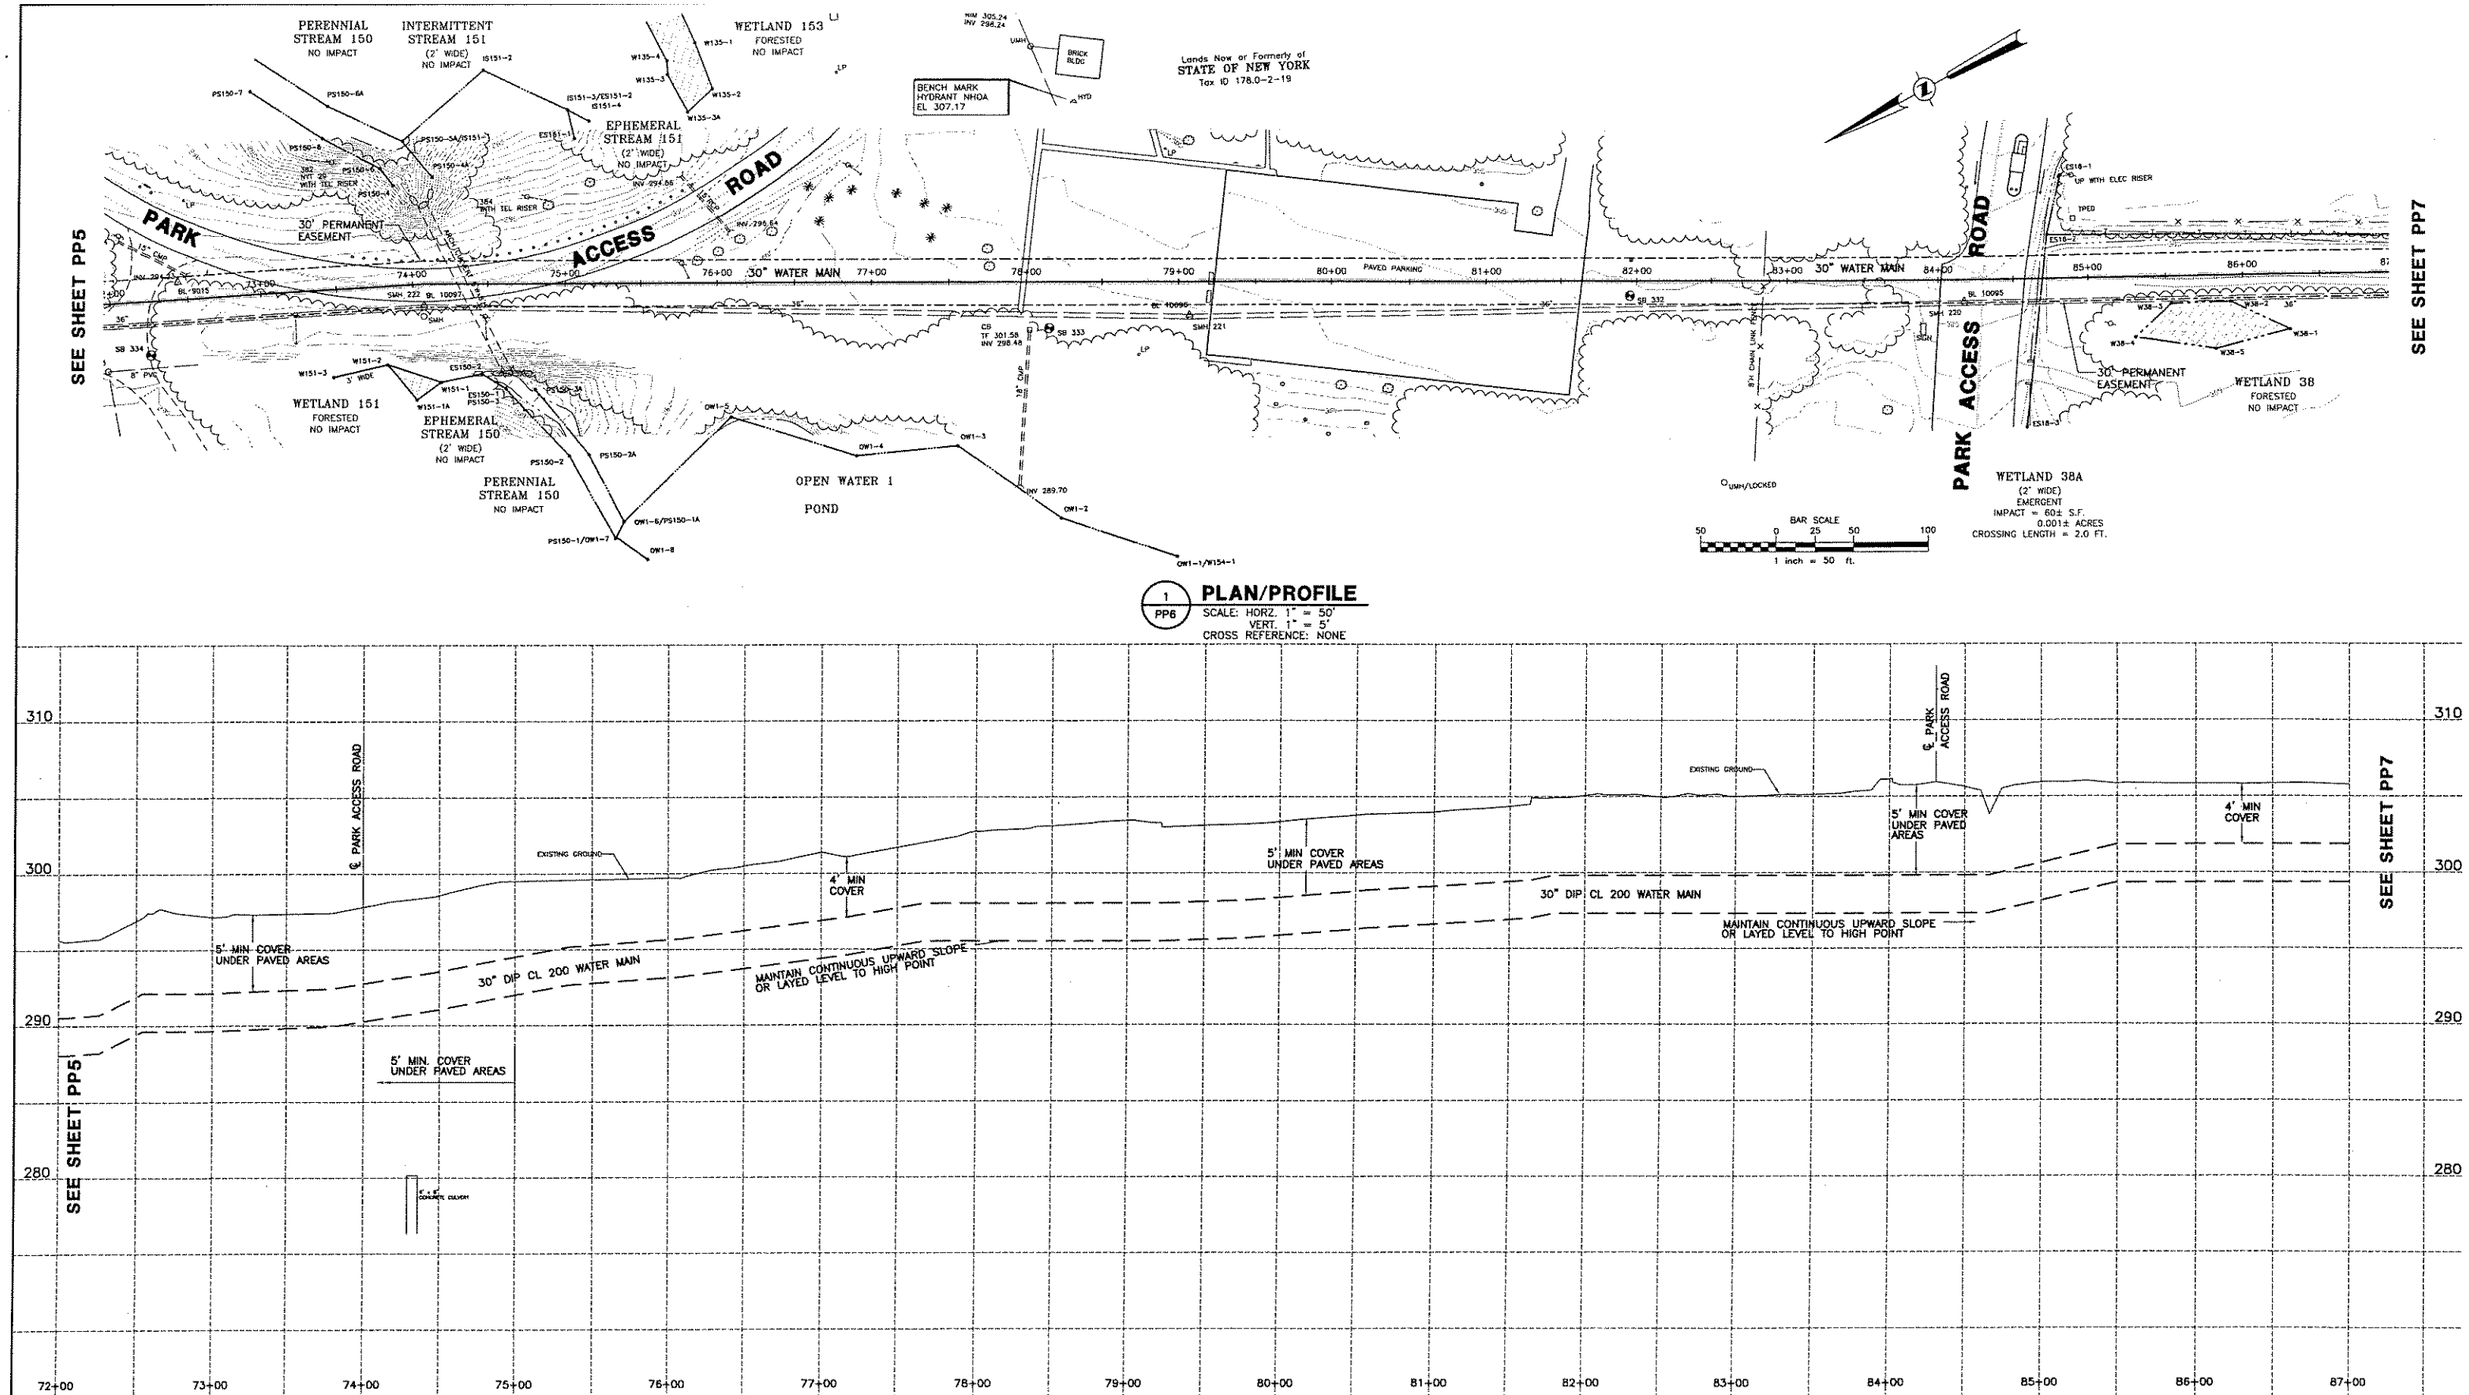

EDWIN L. VOPELAK, JR
PE 59238

DATE	REVISIONS RECORD/DESCRIPTION	DRAFTER	CHECK	APPR.
	1			
	2			
	3			
	4			
	5			
	6			
	7			
	8			
	9			

UNAUTHORIZED ALTERATION OR ADDITION TO THIS DOCUMENT IS A VIOLATION OF SECTION 7209 SUBDIVISION 2 OF THE NEW YORK STATE EDUCATION LAW.

© 2005
C.T. MALE ASSOCIATES, P.C.

DESIGNED : WAW
DRAFTED : WAW
CHECKED : ELV
PROJ. NO: 04.9597
SCALE : AS SHOWN
DATE : 2005

PLAN/PROFILE

CONTRACT 6 - WATER TRANSMISSION MAIN

SARATOGA COUNTY, NY

C.T. MALE ASSOCIATES, P.C.
50 CENTURY HILL DRIVE, P.O. BOX 727, LATHAM, NY 12110
518.786.7400 • FAX 518.786.7299
ARCHITECTURE & BUILDING SYSTEMS ENGINEERING • CIVIL ENGINEERING
ENVIRONMENTAL SERVICES • SURVEY & LAND INFORMATION SERVICES

MALCOLM PIRNIE

PP6
SHEET 8 OF
DWG. NO: 05-206

CAD DWG. FILE NAME: PP6.DWG

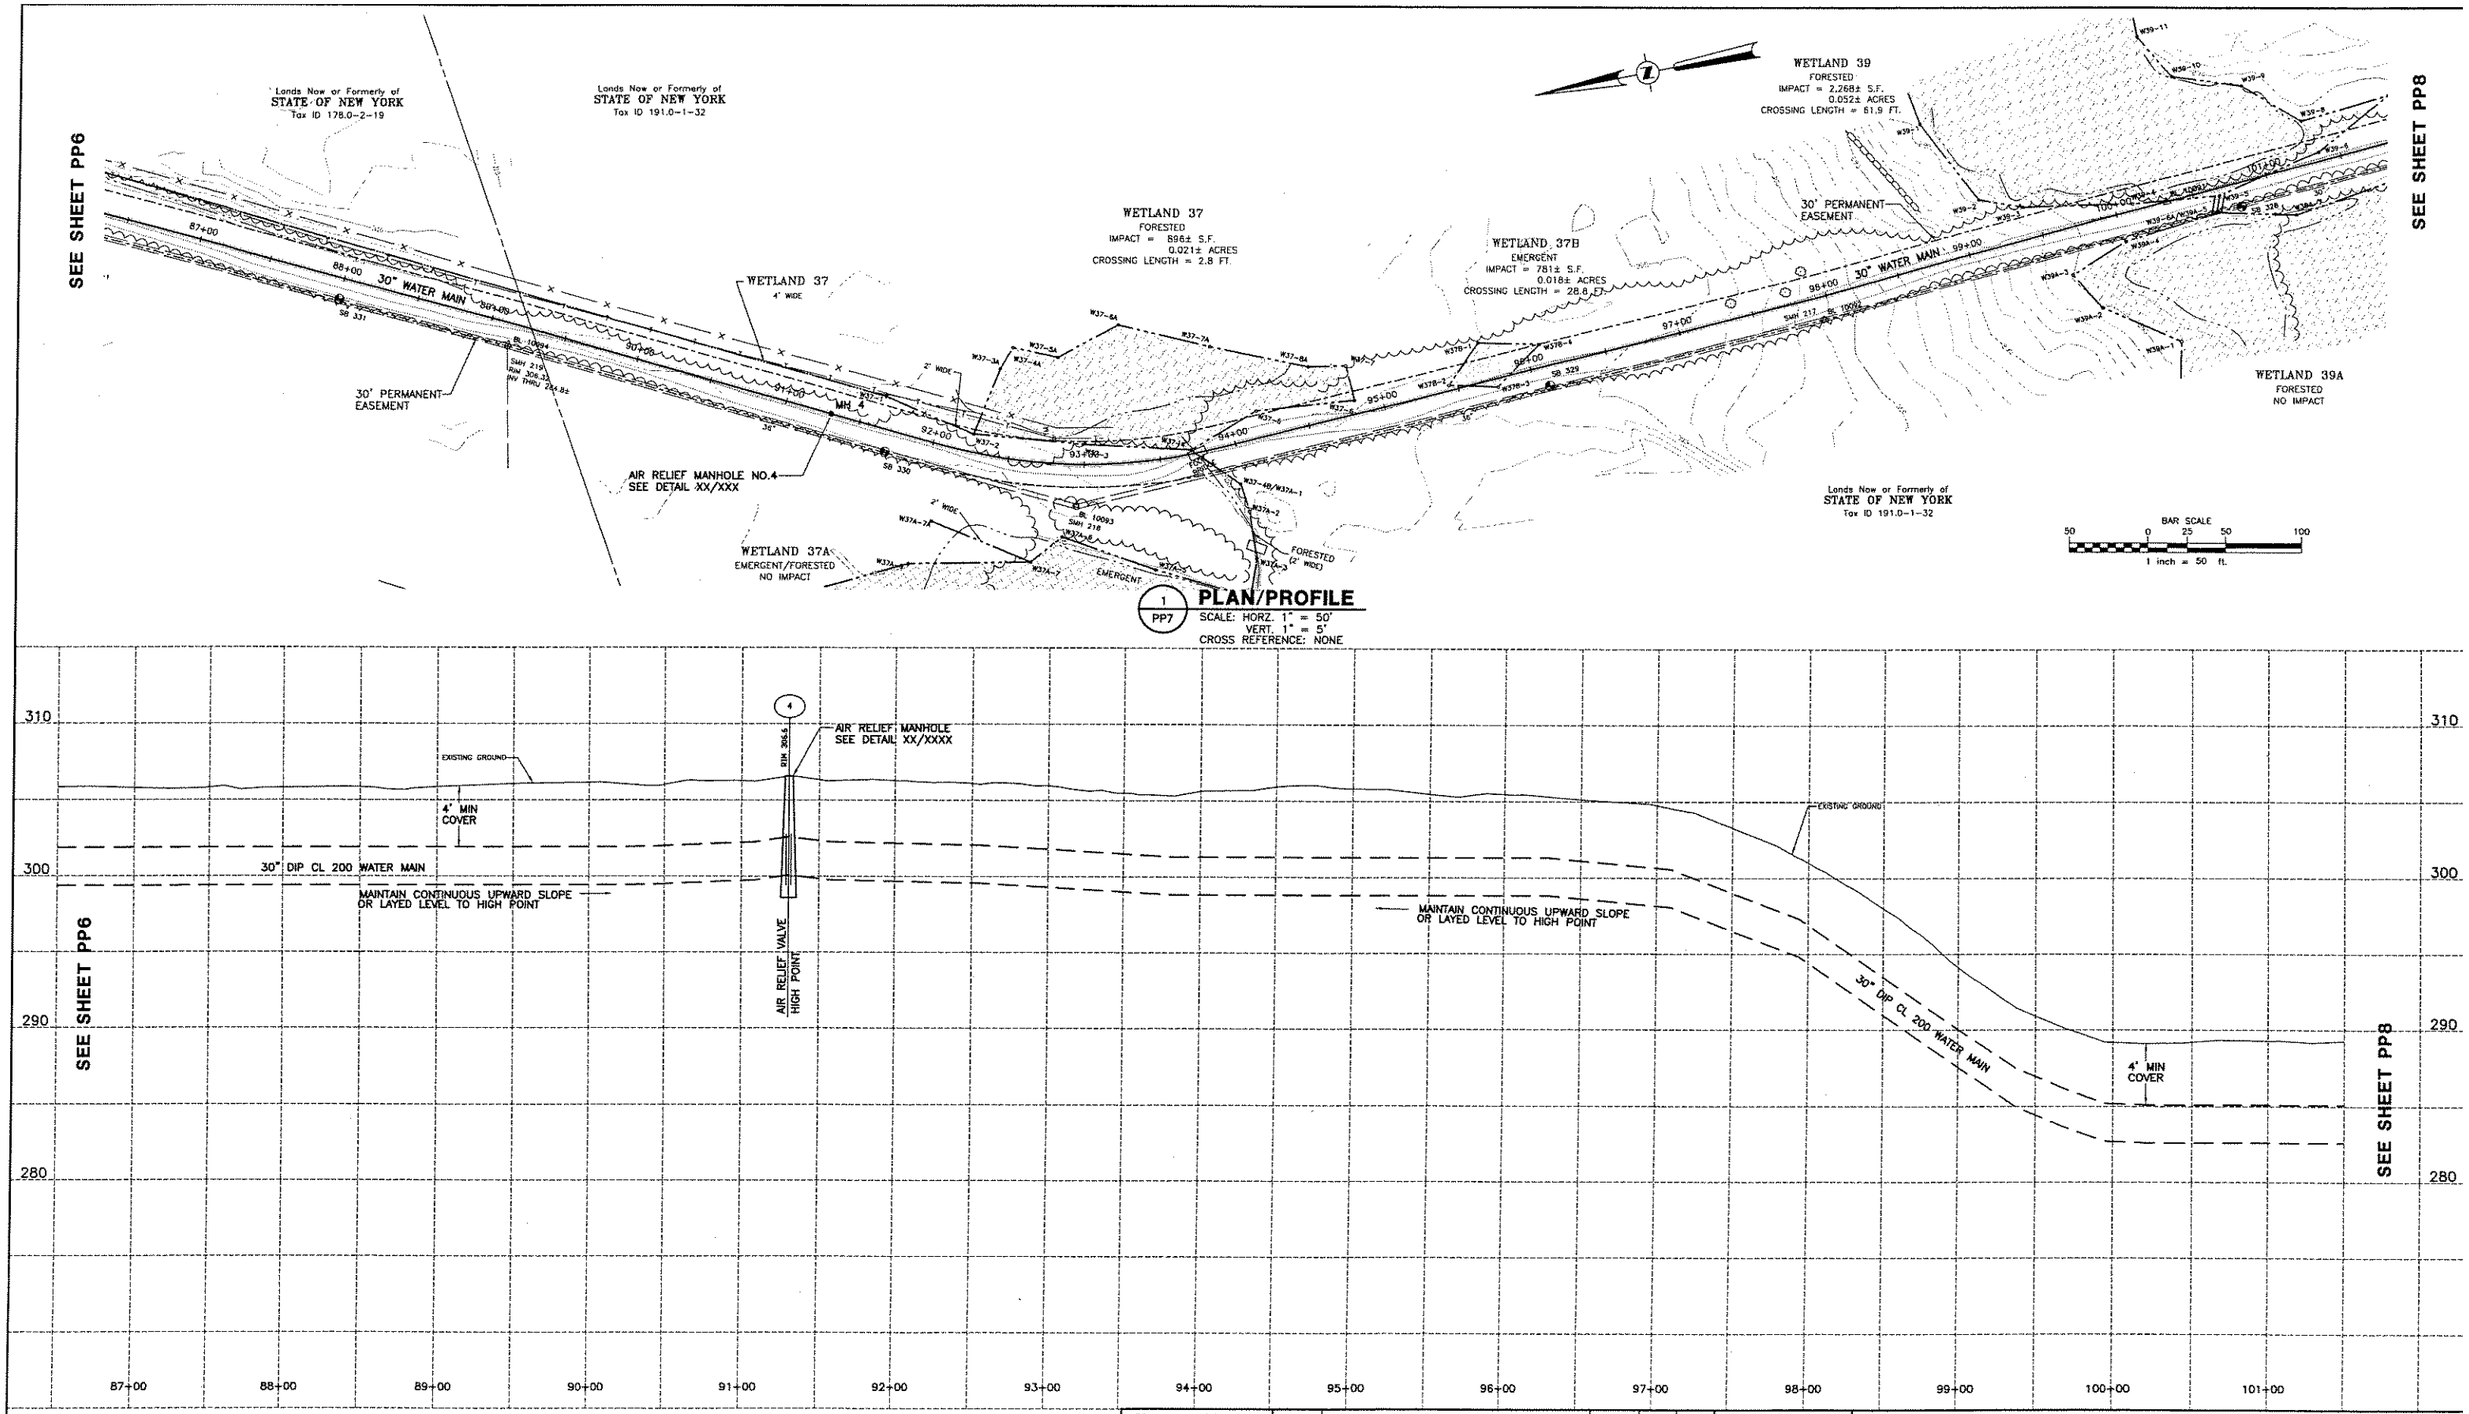

EDWIN L. VOPELAK, JR
PE 59238

DATE	REVISIONS RECORD/DESCRIPTION	DRAFTER	CHECK	APPR.
	1			
	2			
	3			
	4			
	5			
	6			
	7			
	8			
	9			

UNAUTHORIZED ALTERATION OR ADDITION TO THIS DOCUMENT IS A VIOLATION OF SECTION 7209 SUBDIVISION 2 OF THE NEW YORK STATE EDUCATION LAW.

© 2005
C.T. MALE ASSOCIATES, P.C.

DESIGNED : WAW
DRAFTED : WAW
CHECKED : ELV
PROJ. NO: 04.9597
SCALE : AS SHOWN
DATE : 2005

PLAN/PROFILE

CONTRACT 6 - WATER TRANSMISSION MAIN

SARATOGA COUNTY, NY

C.T. MALE ASSOCIATES, P.C.
50 CENTURY HILL DRIVE, P.O. BOX 727, LATHAM, NY 12110
518.786.7400 • FAX 518.786.7299
ARCHITECTURE & BUILDING SYSTEMS ENGINEERING • CIVIL ENGINEERING
ENVIRONMENTAL SERVICES • SURVEY & LAND INFORMATION SERVICES

MALCOLM PIRNIE

PP7
SHEET 9 OF
DWG. NO: 05-206

CAD DWG. FILE NAME: PP7.DWG

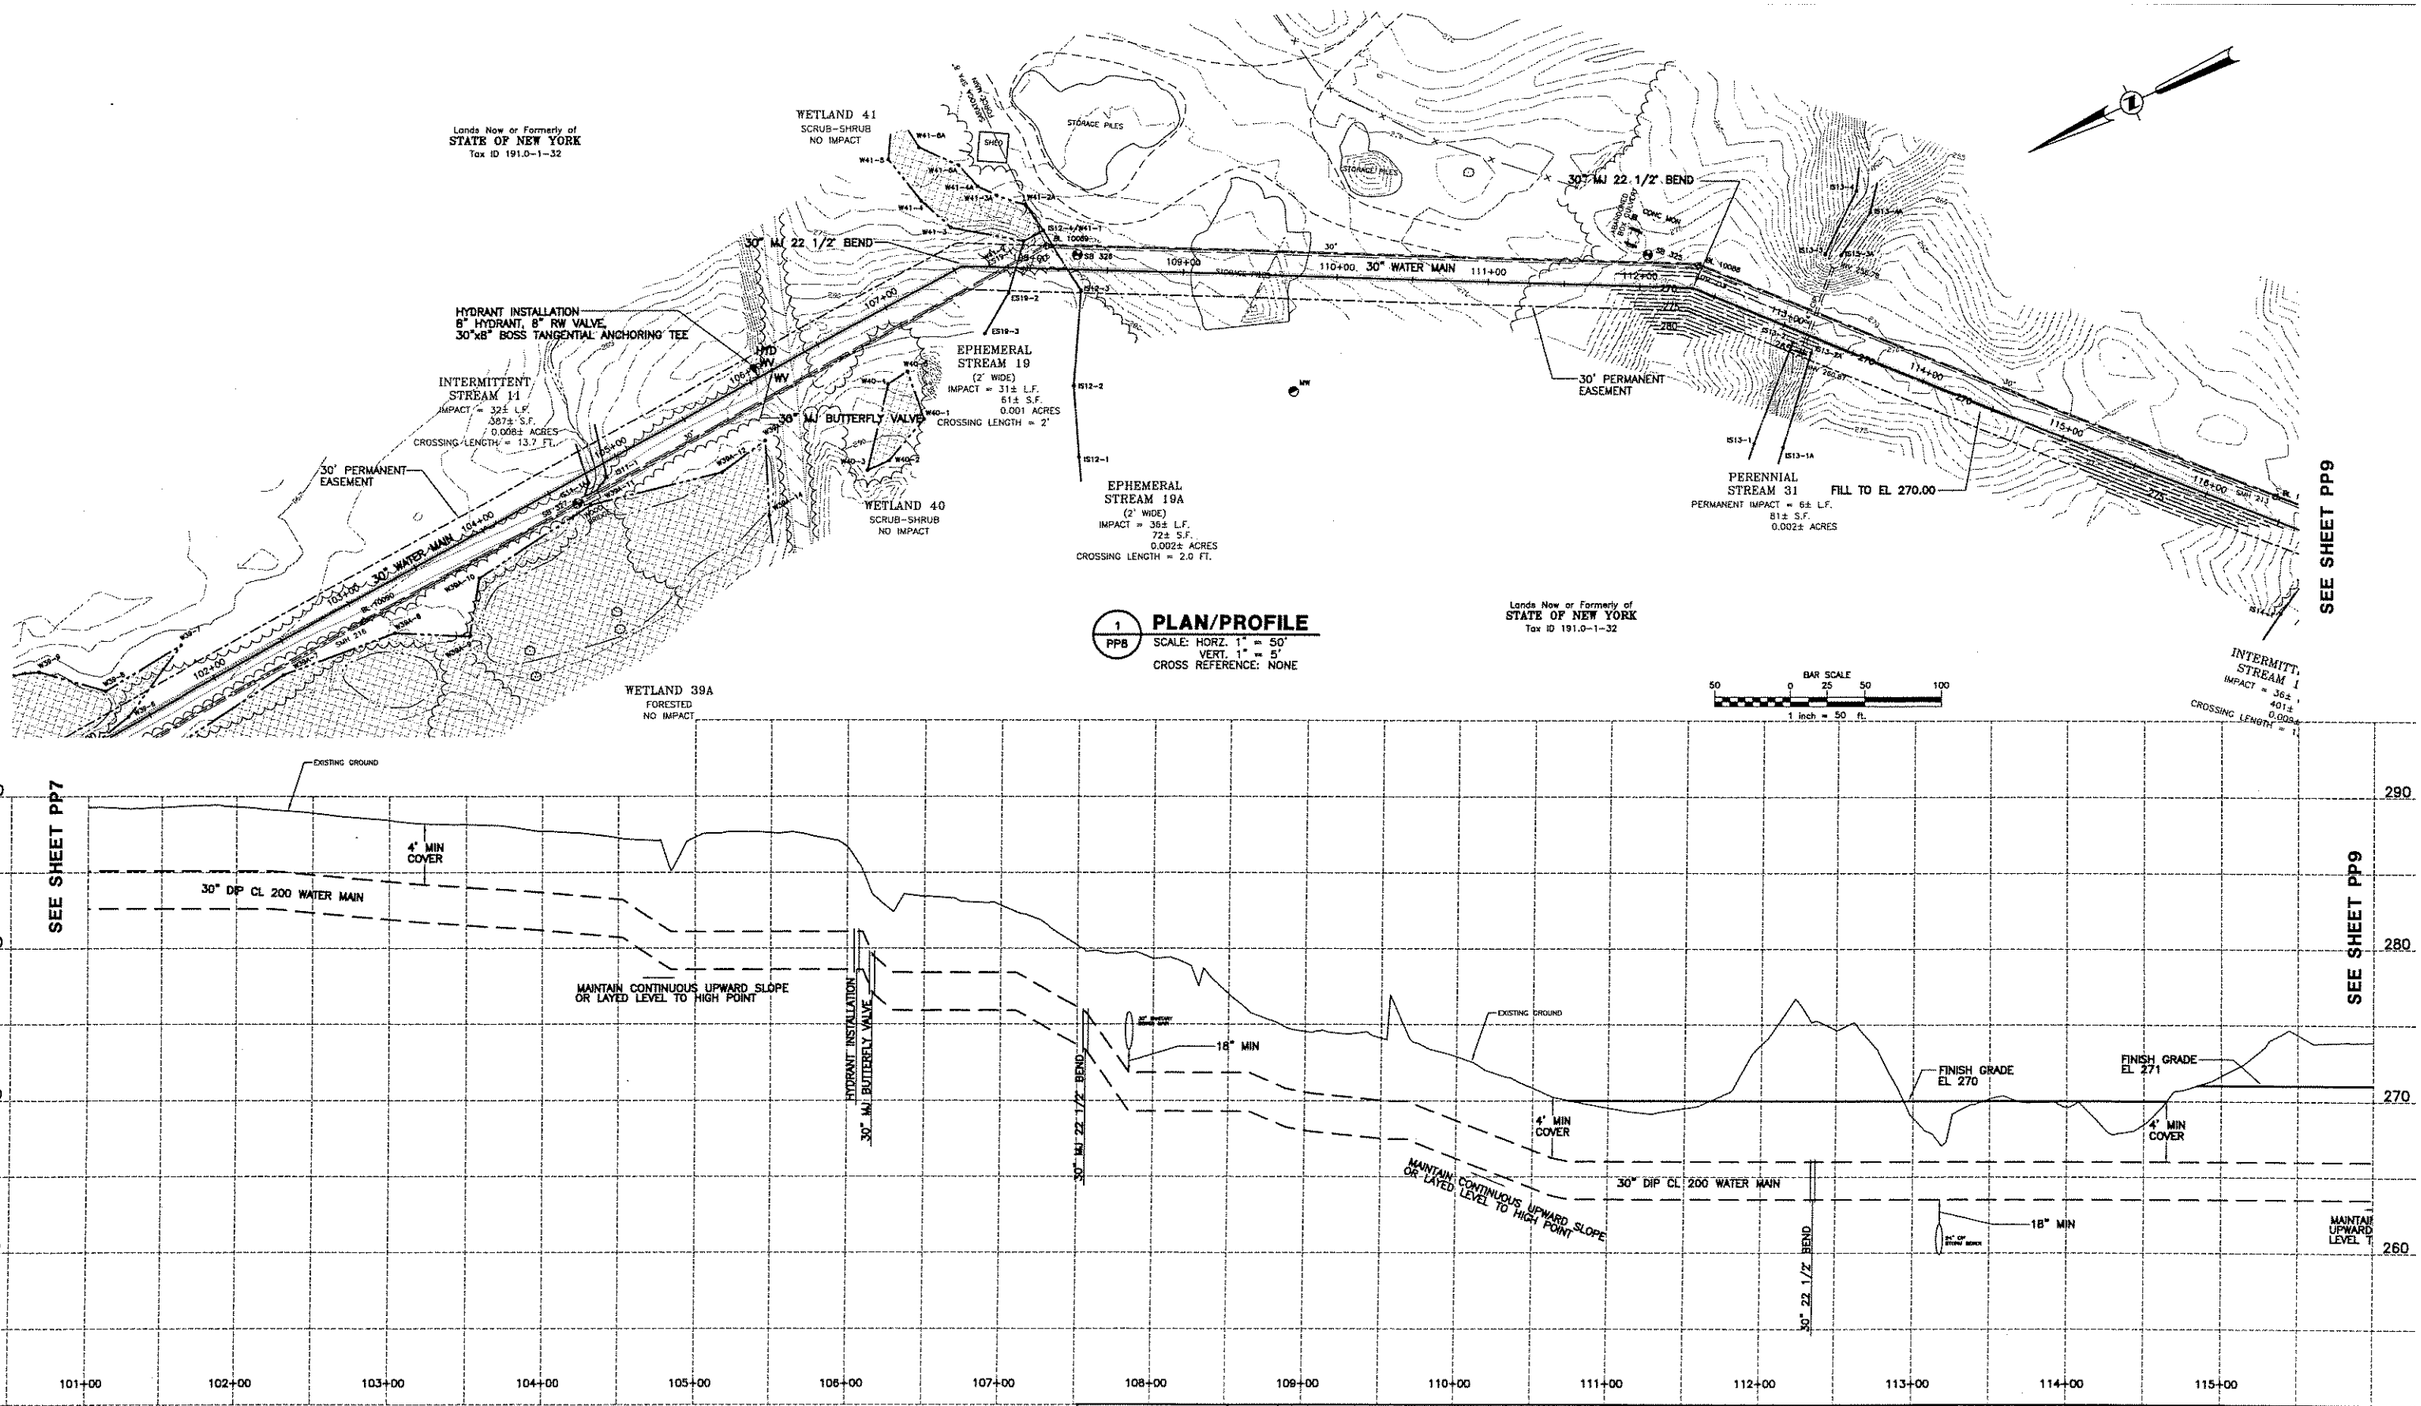

EDWIN L. VOPELAK, JR
PE 59238

DATE		REVISIONS RECORD/DESCRIPTION	DRAFTER	CHECK	APPR.
	1				
	2				
	3				
	4				
	5				
	6				
	7				
	8				
	9				

UNAUTHORIZED ALTERATION OR ADDITION TO THIS DOCUMENT IS A VIOLATION OF SECTION 7209 SUBDIVISION 2 OF THE NEW YORK STATE EDUCATION LAW.

© 2005
C.T. MALE ASSOCIATES, P.C.

DESIGNED : WAW
DRAFTED : WAW
CHECKED : ELV
PROJ. NO: 04.9597
SCALE : AS SHOWN
DATE : 2005

PLAN/PROFILE

CONTRACT 6 - WATER TRANSMISSION MAIN

SARATOGA COUNTY, NY

C.T. MALE ASSOCIATES, P.C.
50 CENTURY HILL DRIVE, P.O. BOX 727, LATHAM, NY 12110
518.786.7400 * FAX 518.786.7299
ARCHITECTURE & BUILDING SYSTEMS ENGINEERING * CIVIL ENGINEERING
ENVIRONMENTAL SERVICES * SURVEY & LAND INFORMATION SERVICES

MALCOLM PIRNIE

PP8
SHEET 10 OF
DWG. NO: 05-206

CAD DWG. FILE NAME: PP8.DWG

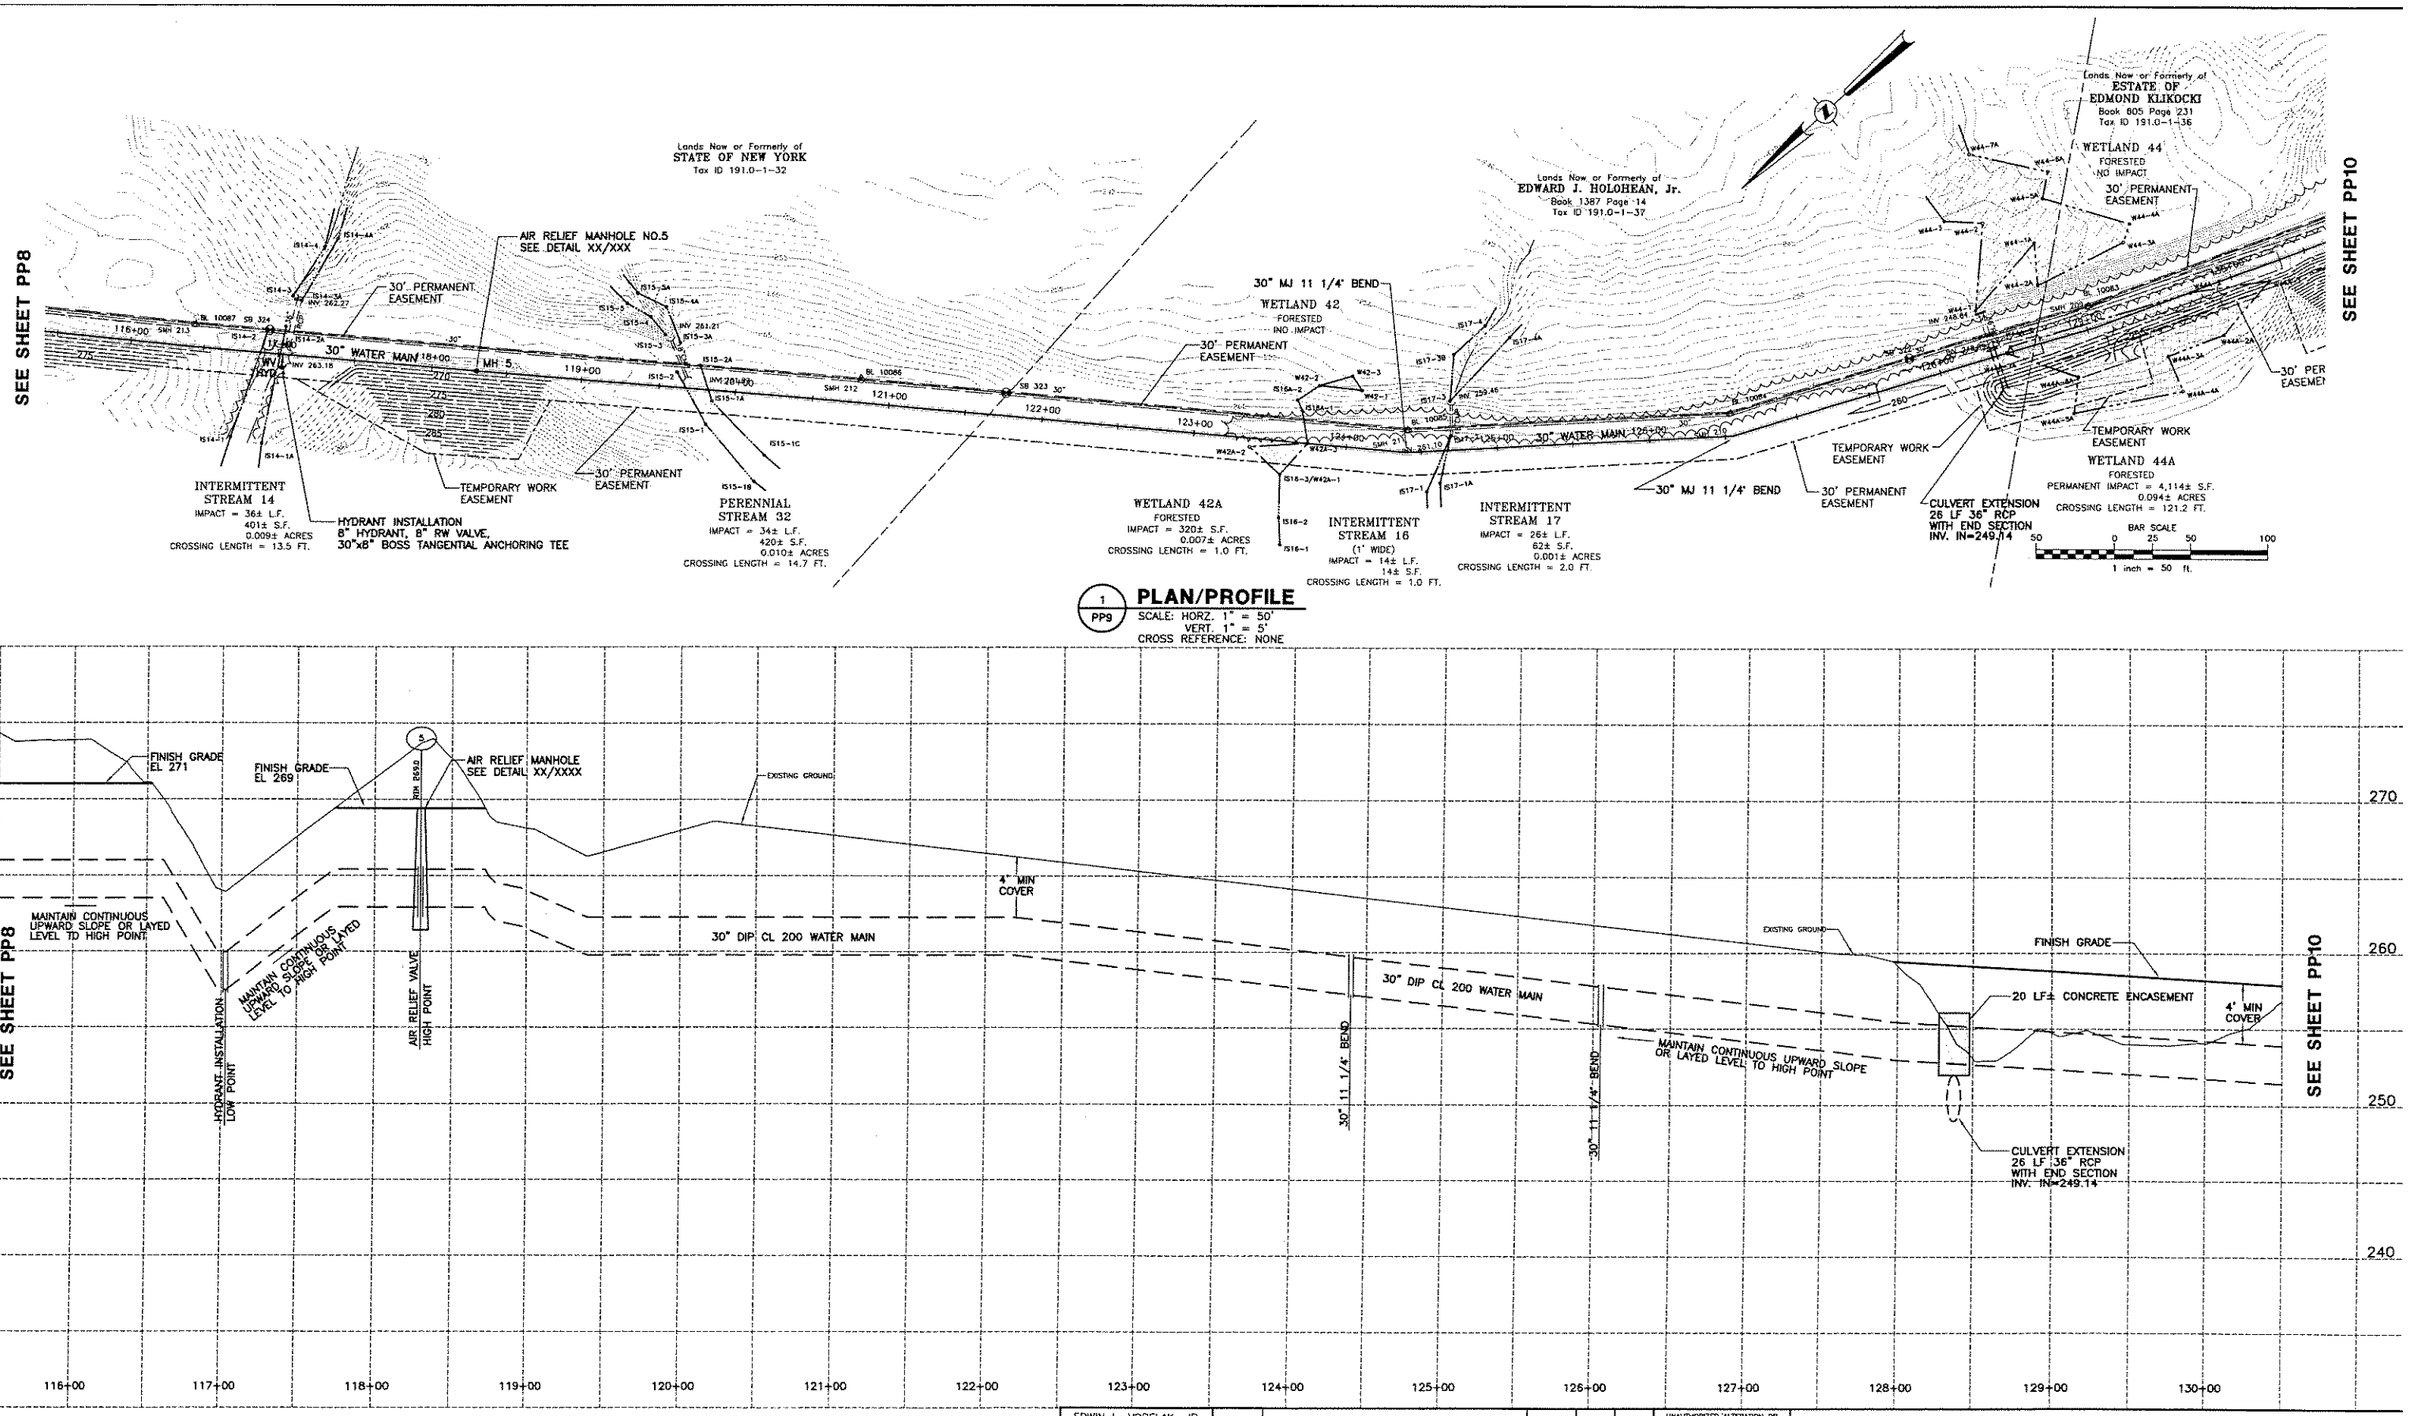

EDWIN L. VOPELAK, JR
PE 59238

DATE		REVISIONS RECORD/DESCRIPTION	DRAFTER	CHECK	APPR.
	1				
	2				
	3				
	4				
	5				
	6				
	7				
	8				
	9				

UNAUTHORIZED ALTERATION OR ADDITION TO THIS DOCUMENT IS A VIOLATION OF SECTION 7209 SUBDIVISION 2 OF THE NEW YORK STATE EDUCATION LAW.

© 2005
C.T. MALE ASSOCIATES, P.C.

DESIGNED: WAW
DRAFTED : WAW
CHECKED : ELV
PROJ. NO: 04.9597
SCALE : AS SHOWN
DATE : 2005

PLAN/PROFILE

CONTRACT 6 - WATER TRANSMISSION MAIN

SARATOGA COUNTY, NY

C.T. MALE ASSOCIATES, P.C.
50 CENTURY HILL DRIVE, P.O. BOX 727, LATHAM, NY 12110
518.786.7400 * FAX 518.786.7299
ARCHITECTURE & BUILDING SYSTEMS ENGINEERING * CIVIL ENGINEERING
ENVIRONMENTAL SERVICES * SURVEY & LAND INFORMATION SERVICES

MALCOLM PIRNIE

PP9
SHEET 11 OF
DWG. NO: 05-206

CAD DWG. FILE NAME: PP9.DWG