FIGURE 2 INSTALLATION MAP

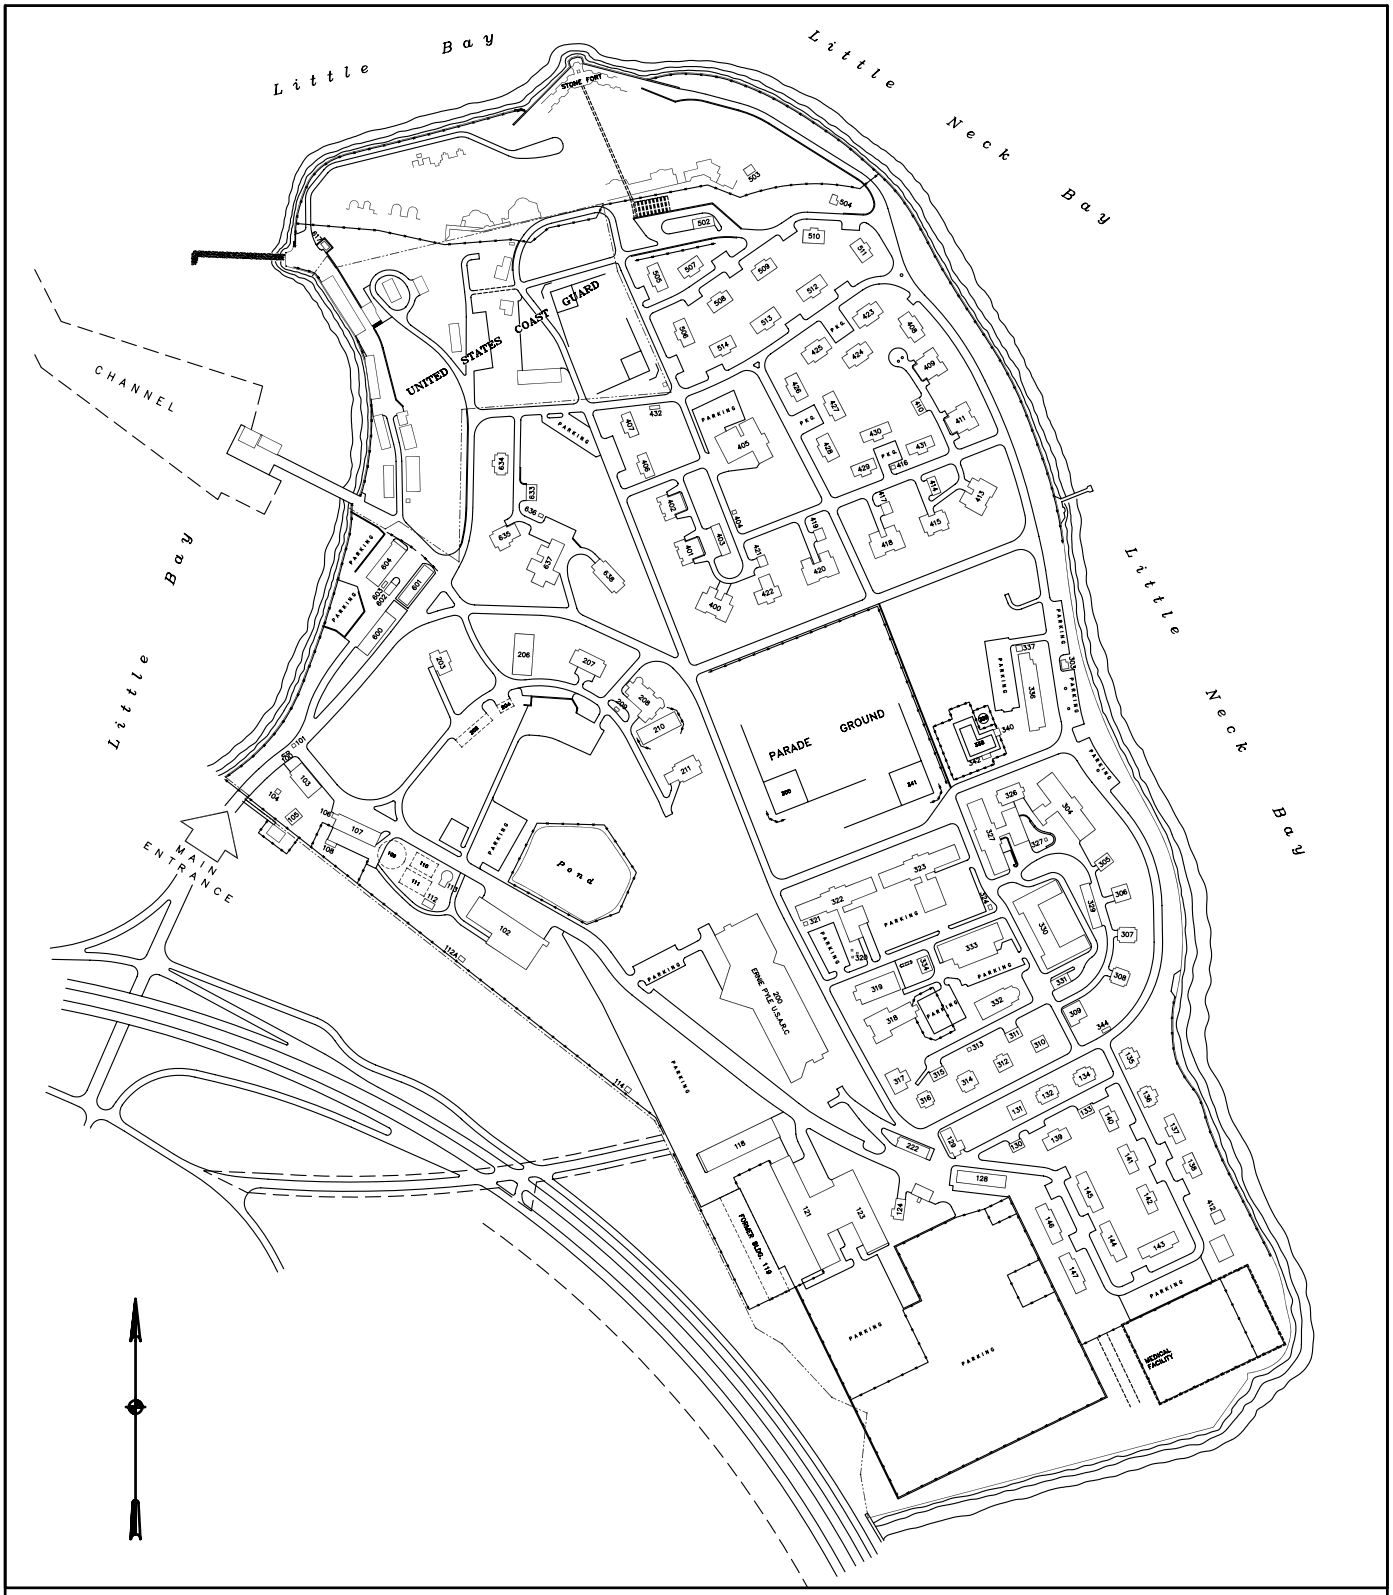

SCALE: 1 IN.=500 FT.

500 0 500 1000

US Army Corps of Engineers Baltimore District

INSTALLATION MAP
FORT TOTTEN – FUDS

DATE: MAY 2002
SCALE: 1" = 500'
SHEET: FIG 2

CADD