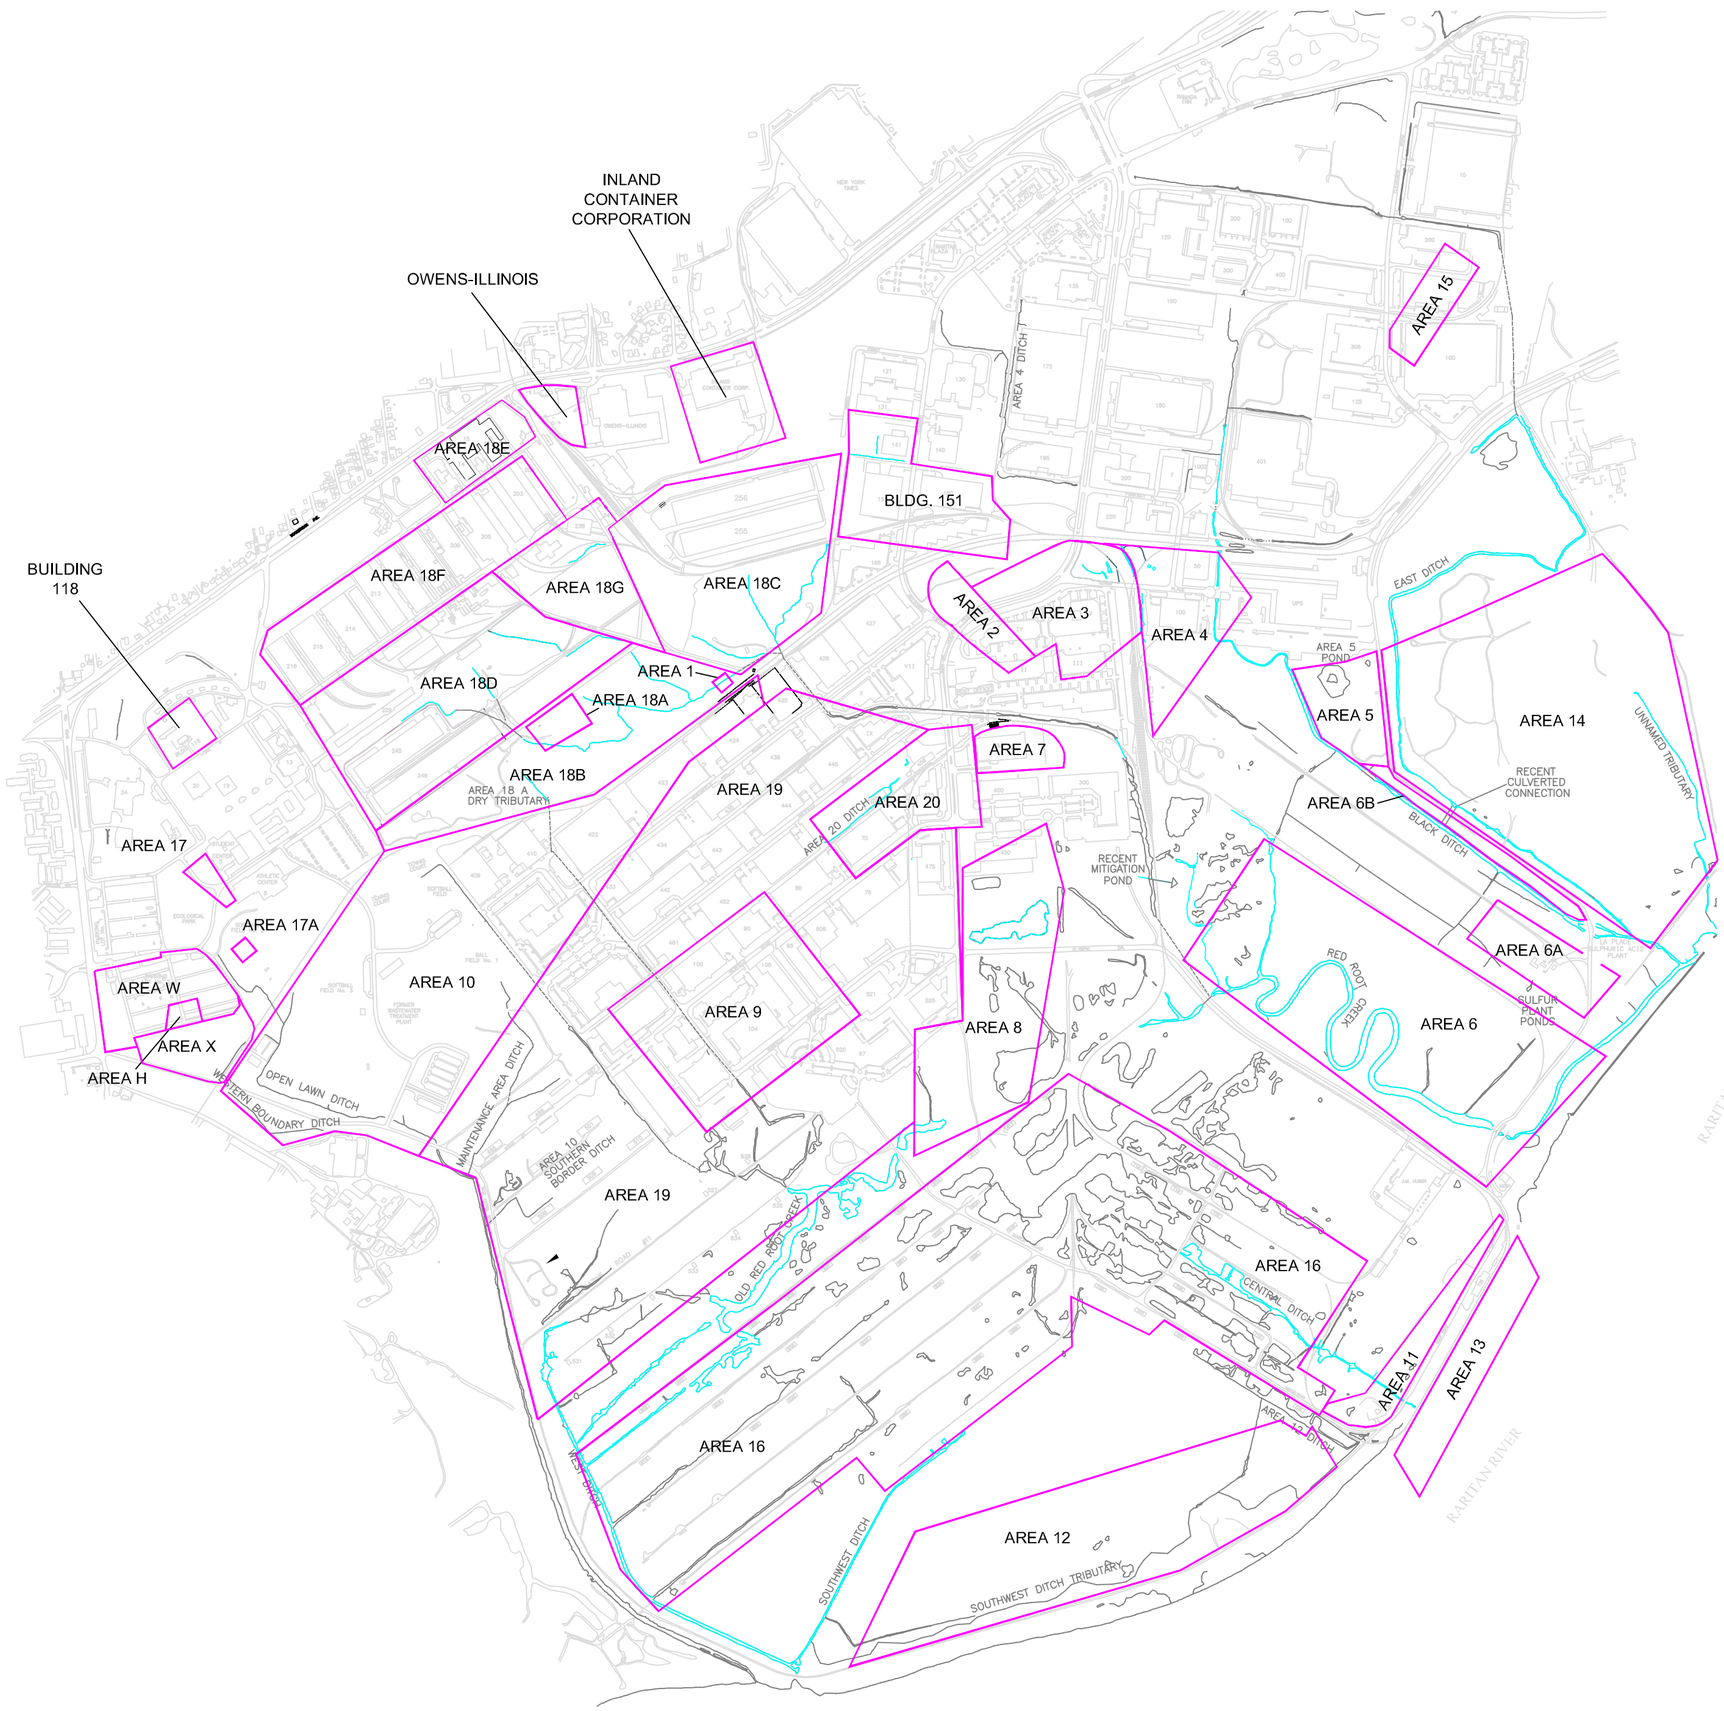

LEGEND:

- INVESTIGATION AREA BOUNDRIES
- AREA 1 - FORMER DEMOLITION AREA
- AREA 2 - FORMER DEMOLITION AREA
- AREA 3 - FORMER BURNING AND DEMOLITION AREA
- AREA 4 - FORMER TNT WASHOUT AND MUNITIONS DEMILITARIZATION AREA
- AREA 5 - FORMER CHEMICAL/MUSTARD DISPOSAL AREA
- AREA 6 - FORMER BURNING GROUND AND IMPOUNDMENT AREA
- AREA 7 - FORMER AMMUNITION POPPING PLANT AREA
- AREA 8 - FORMER BULK PROPELLANT STORAGE AREA
- AREA 9 - FORMER MAGAZINE H-65 EXPLOSION AREA
- AREA 10 - FORMER WASTEWATER TREATMENT AND MAGAZINE AREA
- AREA 11 - FORMER DREDGE MATERIAL AND EXPLOSIVES DISPOSAL AREA
- AREA 12 - FORMER DREDGE MATERIAL AND EXPLOSIVES DETONATION AREA
- AREA 13 - SUBMERGED DOCK AREA
- AREA 14 - FORMER DREDGE MATERIAL DISPOSAL AREA
- AREA 15 - FORMER DRAINAGE PIT AREA
- AREA 16 - FORMER MAGAZINE AREA
- AREA 17 - FORMER BURNING, SALVAGE AND PROPERTY DISPOSAL AREA
- AREA 18A - FORMER GSA/US ARMY POND AREA
- AREA 18B - FORMER FIRING RANGE
- AREA 18C - FORMER LANDFILL, DISPOSAL AND VEHICLE PROCESSING AREA
- AREA 18D - TRENCH OF SHELL CASINGS
- AREA 18E - FORMER MAINTENANCE AREA
- AREA 18F - FORMER WAREHOUSES
- AREA 18G - FORMER DUMP
- AREA 19 - FORMER MAGAZINE AREA
- AREA 20 - FORMER MAGAZINE AND EXPLOSIVES RENOVATION AREA
- BULIDING 118 - ADAPTER BOOSTER DISPOSAL AND UST AREA
- AREAS X, H AND W - FORMER ADMINISTRATIVE AND BARRACKS AREAS
- OWENS-ILLINOIS - FORMER FUEL STORAGE AREA
- BUILDING 151 - FORMER IGLOO GROUNDWATER CONTAMINATION AREA
- INLAND CONTAINER CORPORATION - FORMER CHEMICAL STORAGE AREA

N

SEAL

N.J. PROFESSIONAL ENGINEER
No. 00000

CLIENT NAME:

U.S. ARMY CORPS OF ENGINEERS
NEW ENGLAND & NEW YORK DISTRICTS

PROJECT NAME:

MANAGEMENT ACTION PLAN
FORMER RARITAN ARSENAL

EDISON NEW JERSEY

Weston Solutions, Inc.
205 Campus Drive
Edison, New Jersey 08837-3939
TEL: 732-417-5800
FAX: 732-417-5801
http://www.rfweston.com

DRAWING TITLE:

INVESTIGATION AREA MAP

WORK ORDER No.:	03886.518.056.0002	PROJECT MANAGER:	P. BOVITZ
DRAWN BY:	S. POULTNEY	CHECKED BY:	J. STANDOWSKI
DRAWING NAME:	03953_invareamap.dwg	DIRECTORY/ FOLDER:	P:/ARSENAL/ Management Action Plan
CONTRACT No.:	DAC-A31-00-D0023	DELIVERY ORDER No.:	56
SCALE:	1" = 1000'	REPORT DATE:	JANUARY 2007
DATE:	1-04-07	REVISION No.: 0	FIGURE No.: 2-2