CORPS OF ENGINEERS

U. S. ARMY

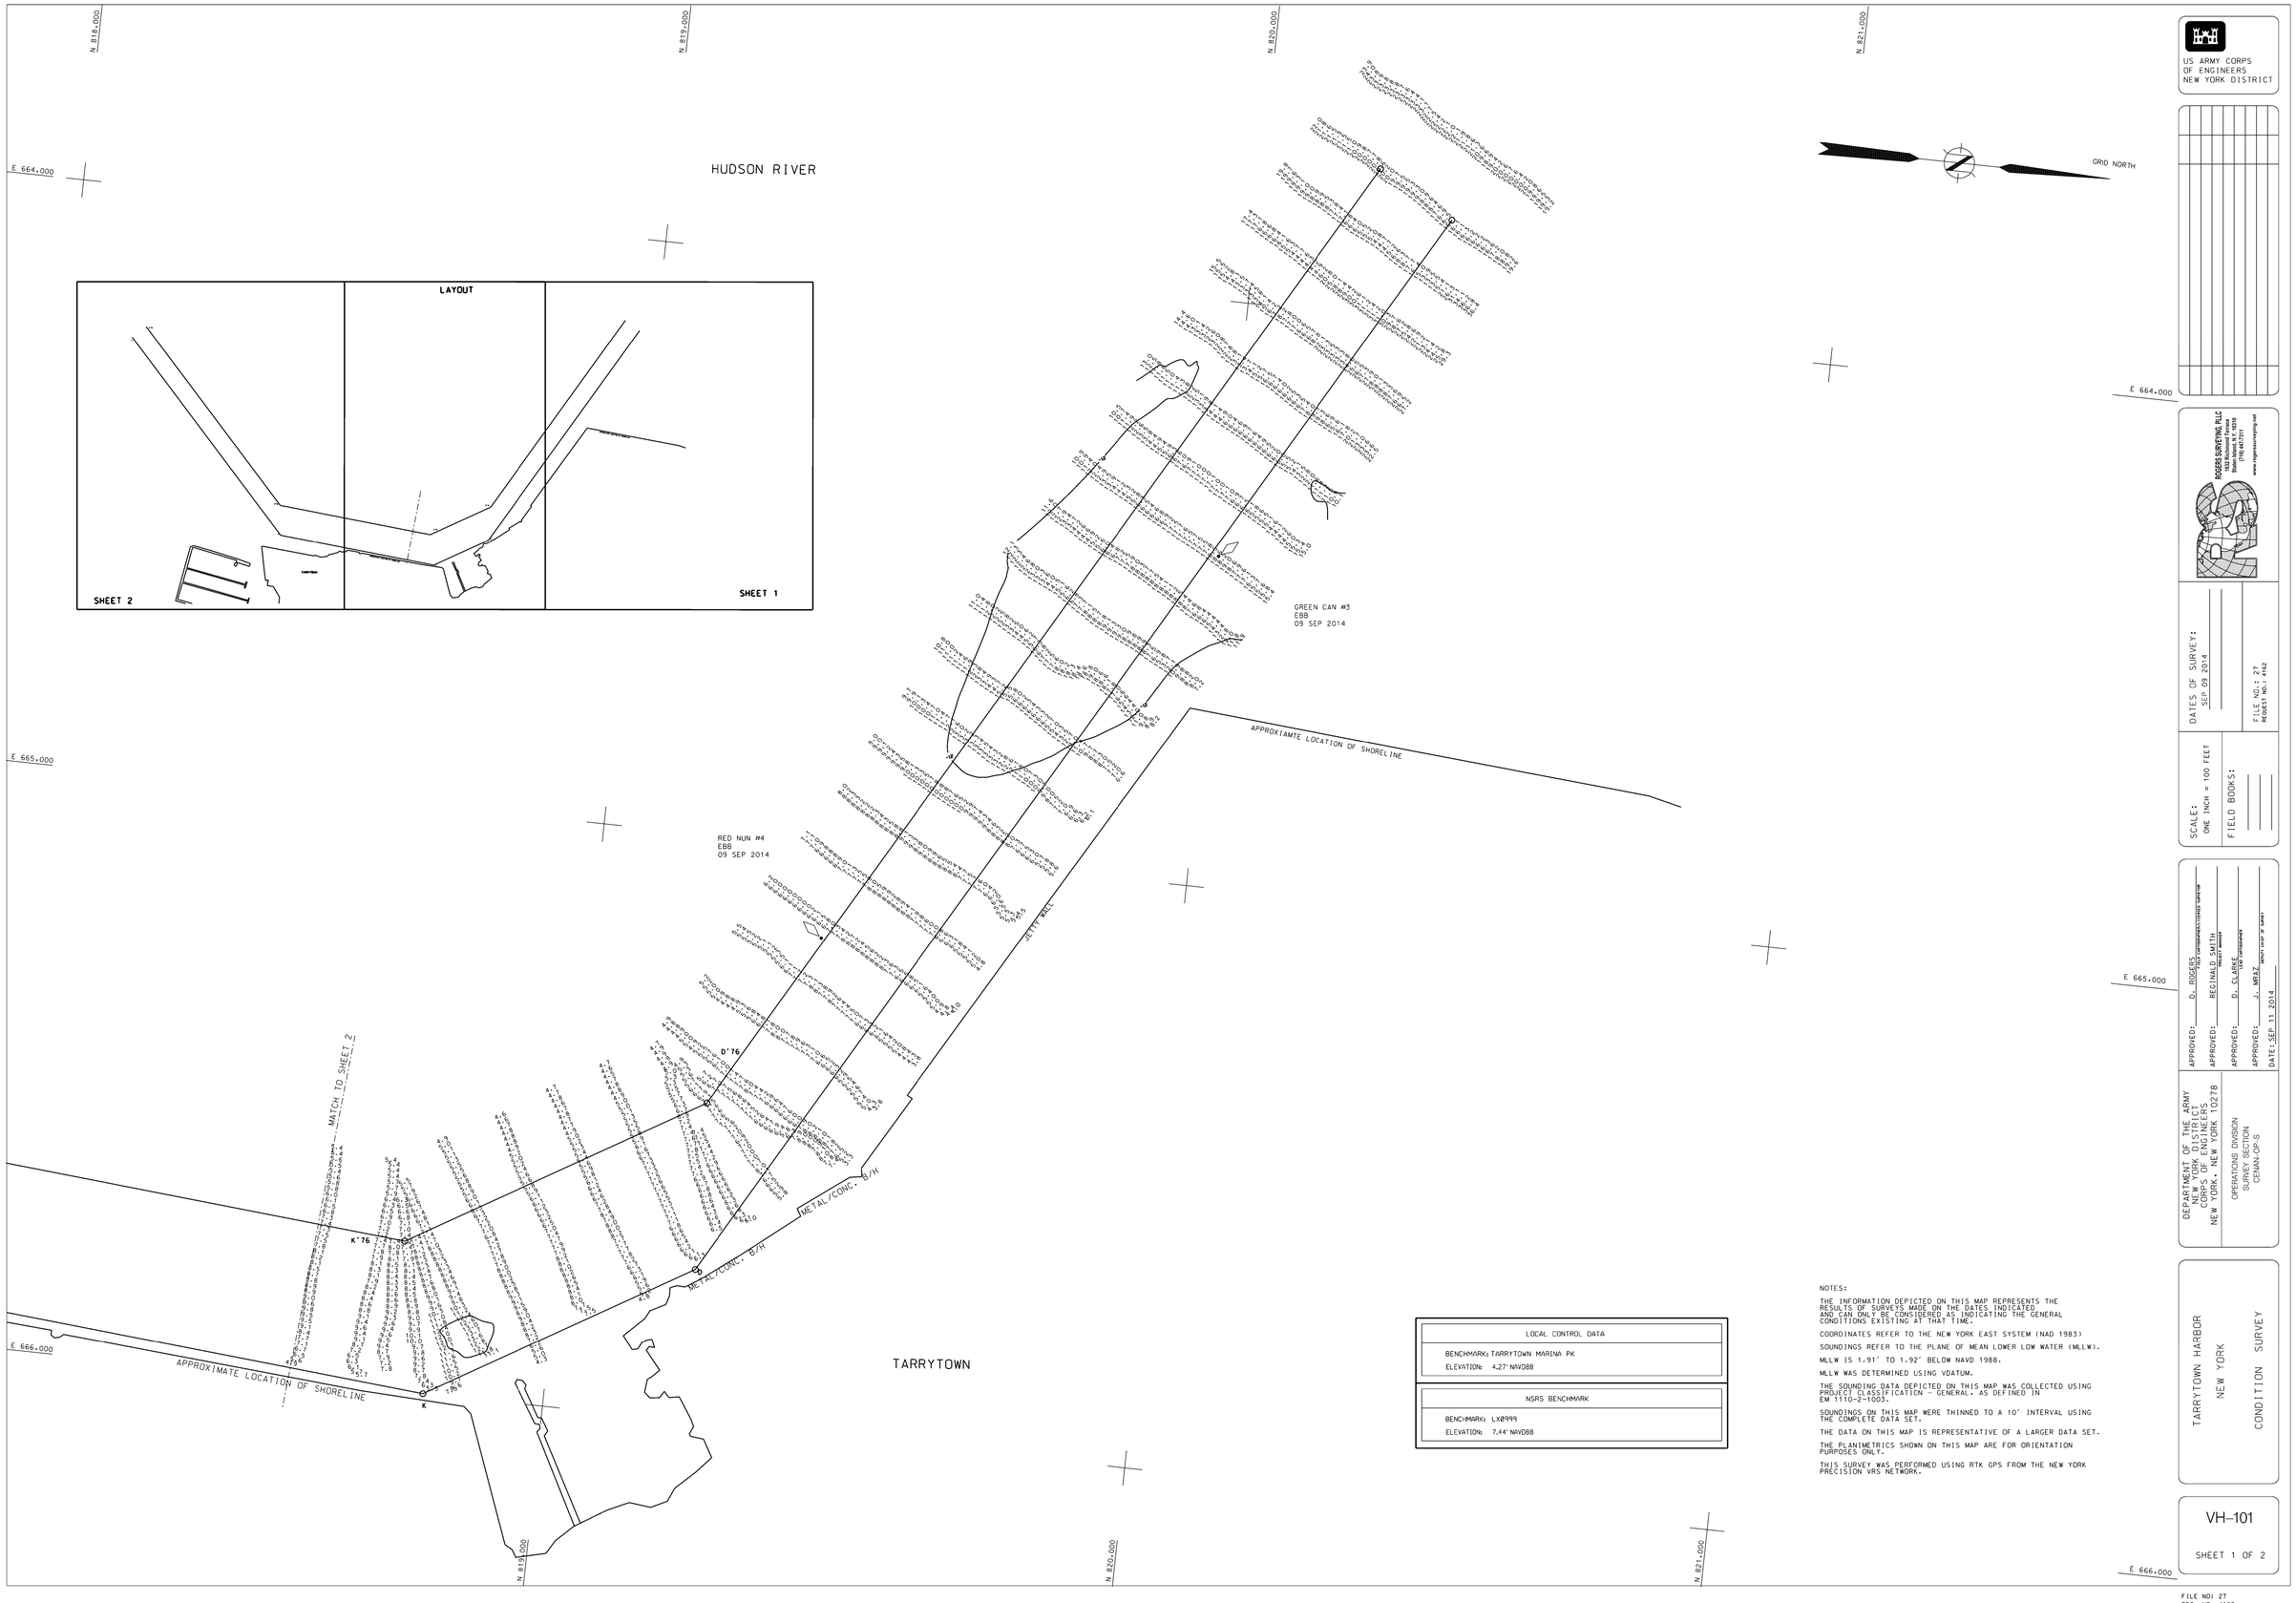

LOCAL CONTROL DATA
BENCHMARK: TARRYTOWN MARINA PK
ELEVATION: 4.27' NAVD88

NSRS BENCHMARK
BENCHMARK: LX0999
ELEVATION: 7.44' NAVD88

NOTES:

THE INFORMATION DEPICTED ON THIS MAP REPRESENTS THE RESULTS OF SURVEYS MADE ON THE DATES INDICATED AND CAN ONLY BE CONSIDERED AS INDICATING THE GENERAL CONDITIONS EXISTING AT THAT TIME.

COORDINATES REFER TO THE NEW YORK EAST SYSTEM (NAD 1983)

SOUNDINGS REFER TO THE PLANE OF MEAN LOWER LOW WATER (MLLW).

MLLW IS 1.91' TO 1.92' BELOW NAVD 1988.

MLLW WAS DETERMINED USING VDATUM.

THE SOUNDING DATA DEPICTED ON THIS MAP WAS COLLECTED USING PROJECT CLASSIFICATION - GENERAL, AS DEFINED IN EM 1110-2-1003.

SOUNDINGS ON THIS MAP WERE THINNED TO A 10' INTERVAL USING THE COMPLETE DATA SET.

THE DATA ON THIS MAP IS REPRESENTATIVE OF A LARGER DATA SET.

THE PLANIMETRICS SHOWN ON THIS MAP ARE FOR ORIENTATION PURPOSES ONLY.

THIS SURVEY WAS PERFORMED USING RTK GPS FROM THE NEW YORK PRECISION VRS NETWORK.

US ARMY CORPS
OF ENGINEERS
NEW YORK DISTRICT

ROGERS SURVEYING, PLLC
1424 Bowerman Place
Staten Island, N.Y. 10306
(718) 351-8011
www.rogerssurveying.net

DATES OF SURVEY:
SEP 09 2014

FILE NO.: 27
REQUEST NO.: 4162

SCALE:
ONE INCH = 100 FEET

FIELD BOOKS:

APPROVED: D. ROGERS
FIELD SUPERVISOR/CHIEF SURVEYOR

APPROVED: REGINALD SMITH
PROJECT MANAGER

APPROVED: D. CLARKE
CHIEF, SURVEY SECTION

APPROVED: J. MBAZ
DEPUTY CHIEF OF SURVEY

DATE: SEP 11 2014

DEPARTMENT OF THE ARMY
NEW YORK DISTRICT
CORPS OF ENGINEERS
NEW YORK, NEW YORK 10278

OPERATIONS DIVISION
SURVEY SECTION
CENAN-OP-S

TARRYTOWN HARBOR
NEW YORK
CONDITION SURVEY

VH-101

SHEET 1 OF 2

FILE NO: 27
REQ NO: 4162

CORPS OF ENGINEERS

U. S. ARMY

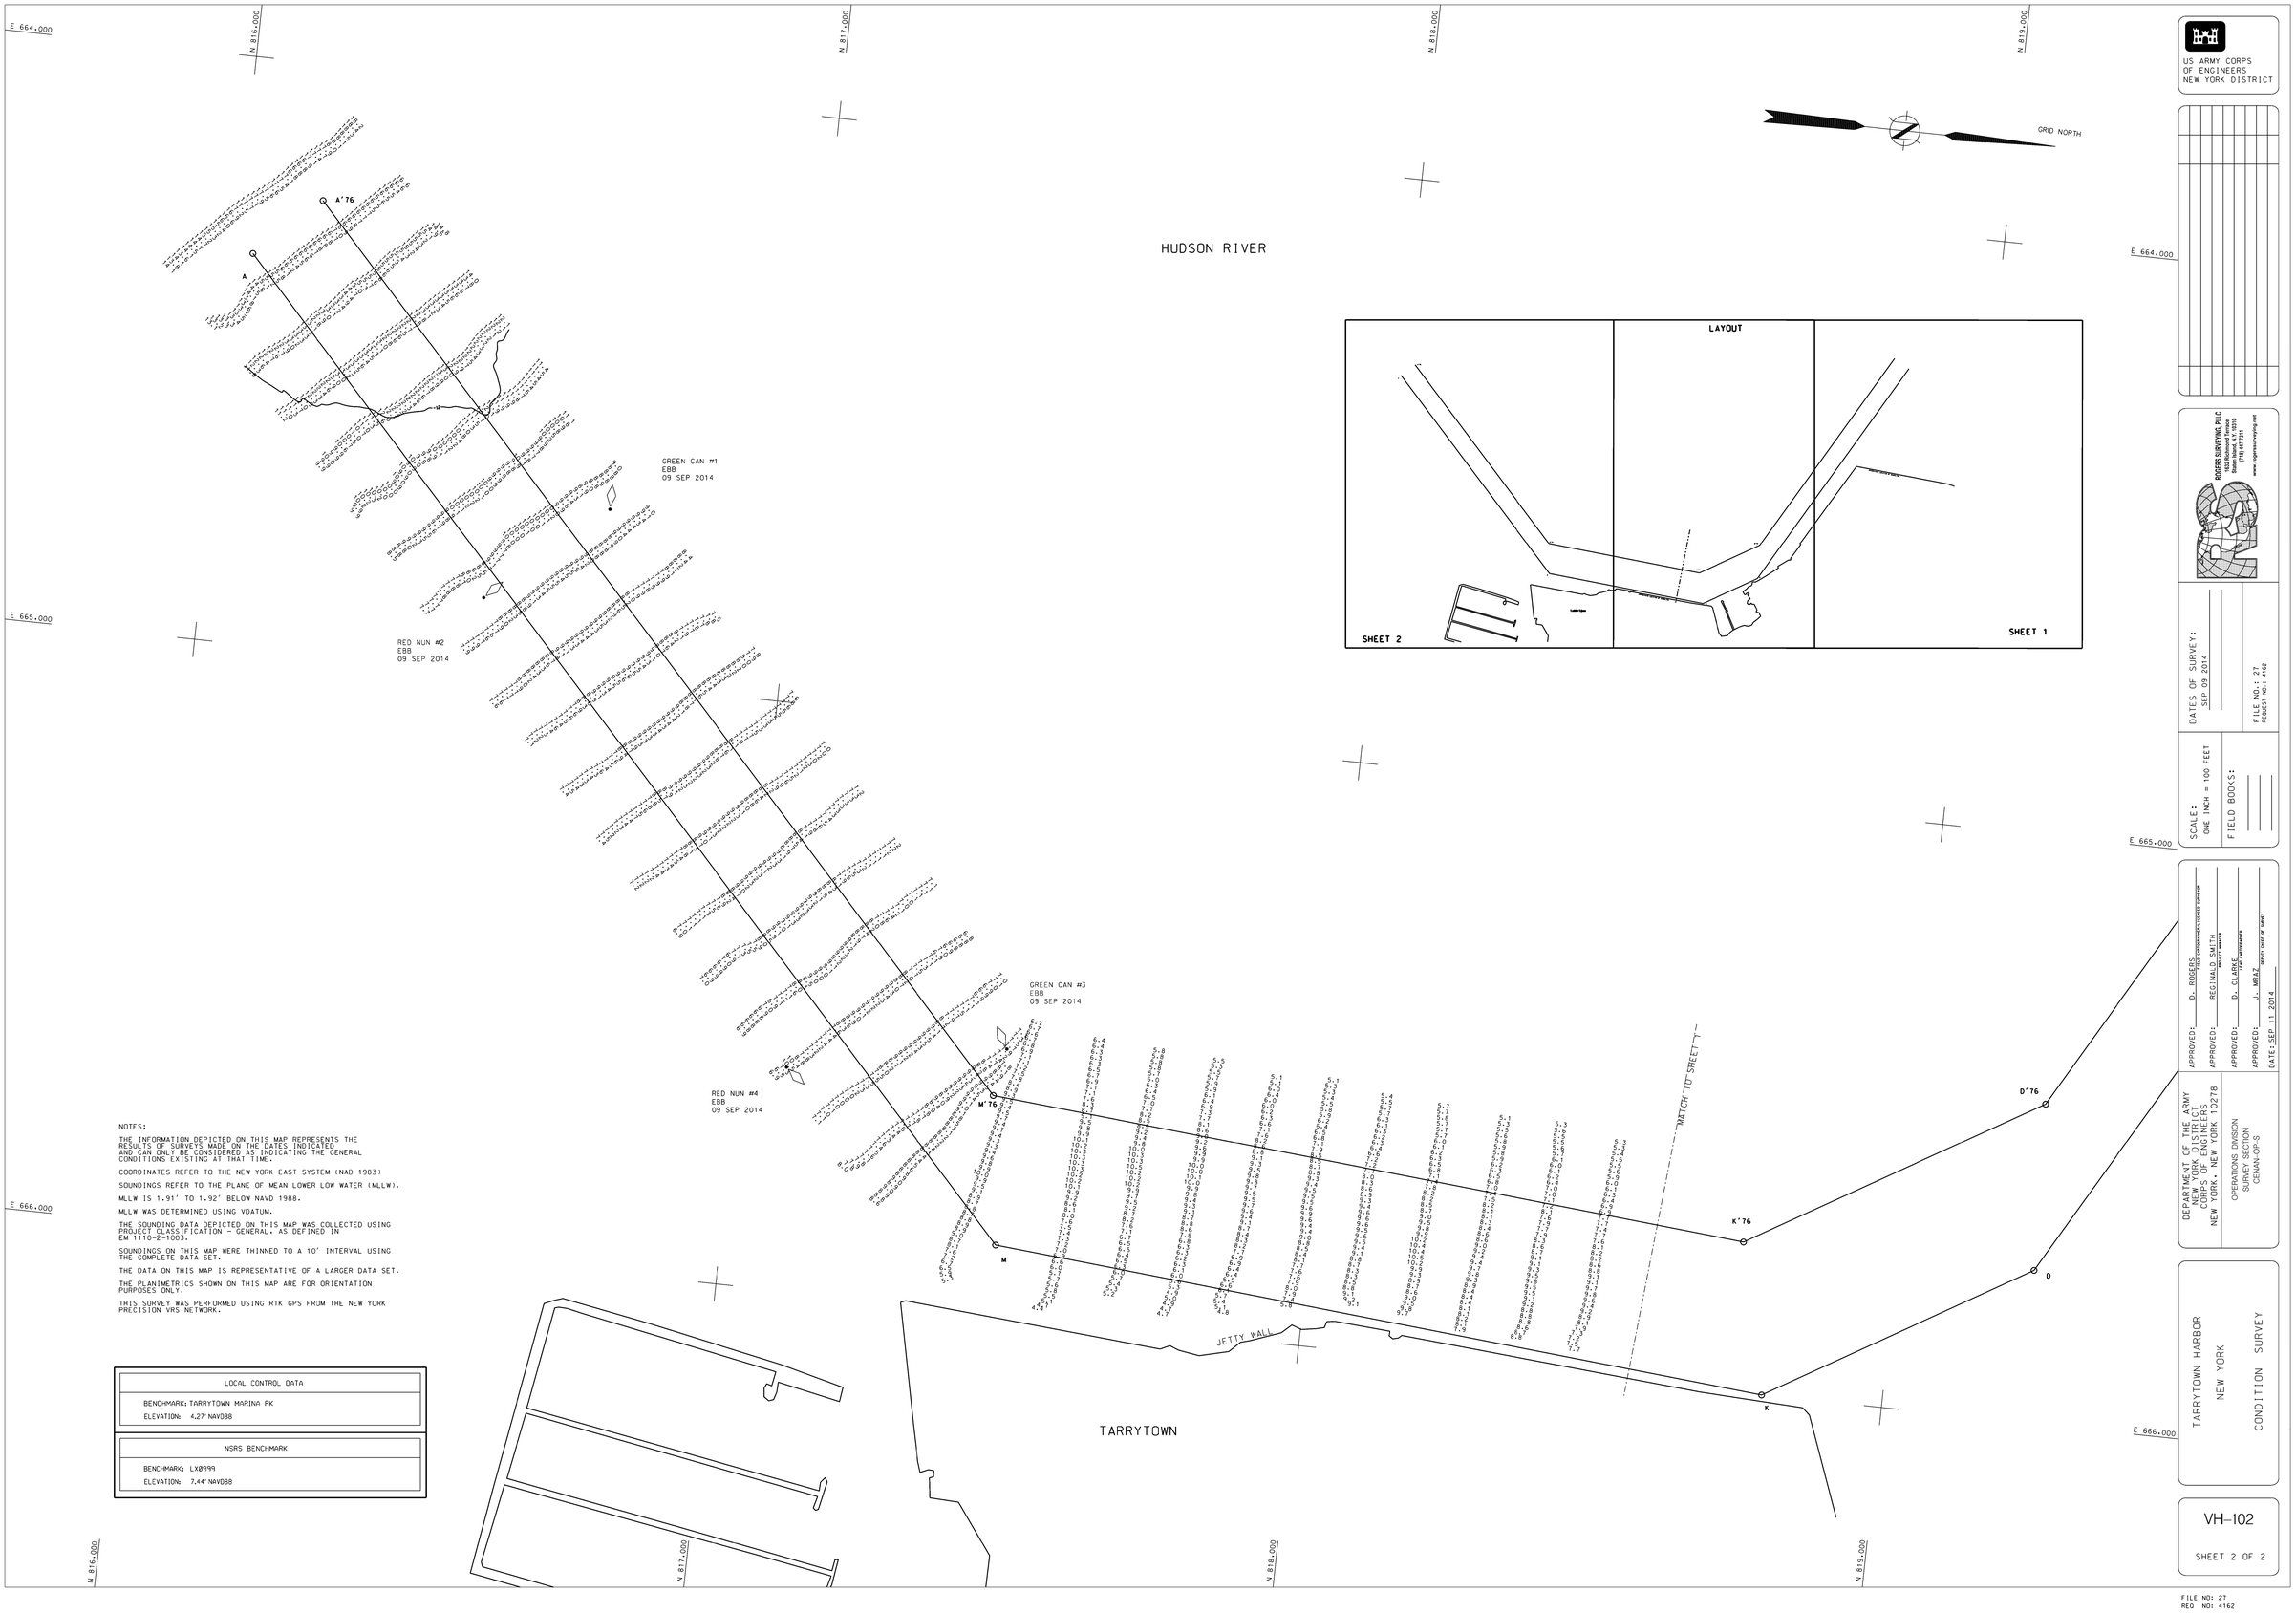

NOTES:

THE INFORMATION DEPICTED ON THIS MAP REPRESENTS THE RESULTS OF SURVEYS MADE ON THE DATES INDICATED AND CAN ONLY BE CONSIDERED AS INDICATING THE GENERAL CONDITIONS EXISTING AT THAT TIME.

COORDINATES REFER TO THE NEW YORK EAST SYSTEM (NAD 1983)

SOUNDINGS REFER TO THE PLANE OF MEAN LOWER LOW WATER (MLLW).

MLLW IS 1.91' TO 1.92' BELOW NAVD 1988.

MLLW WAS DETERMINED USING VDATUM.

THE SOUNDING DATA DEPICTED ON THIS MAP WAS COLLECTED USING PROJECT CLASSIFICATION - GENERAL, AS DEFINED IN EM 1110-2-1003.

SOUNDINGS ON THIS MAP WERE THINNED TO A 10' INTERVAL USING THE COMPLETE DATA SET.

THE DATA ON THIS MAP IS REPRESENTATIVE OF A LARGER DATA SET.

THE PLANIMETRICS SHOWN ON THIS MAP ARE FOR ORIENTATION PURPOSES ONLY.

THIS SURVEY WAS PERFORMED USING RTK GPS FROM THE NEW YORK PRECISION VRS NETWORK.

LOCAL CONTROL DATA
BENCHMARK: TARRYTOWN MARINA PK
ELEVATION: 4.27' NAVD88

NSRS BENCHMARK
BENCHMARK: LX0999
ELEVATION: 7.44' NAVD88

US ARMY CORPS
OF ENGINEERS
NEW YORK DISTRICT

ROGERS SURVEYING, PLLC
1424 Bowerman Place
Staten Island, N.Y. 10314
(718) 761-0011
www.rogerssurveying.net

DATES OF SURVEY:
SEP 09 2014

FILE NO.: 27
REQUEST NO.: 4162

SCALE:
ONE INCH = 100 FEET

FIELD BOOKS:

APPROVED: D. RODGERS
FIELD CHARGEMAN/CHIEF SURVEYOR

APPROVED: REGINALD SMITH
PROJECT MANAGER

APPROVED: D. CLARKE
FIELD CHARGEMAN

APPROVED: J. MRAZ
DEPUTY CHIEF OF SURVEY

DATE: SEP 11 2014

DEPARTMENT OF THE ARMY
NEW YORK DISTRICT
CORPS OF ENGINEERS
NEW YORK, NEW YORK 10278

OPERATIONS DIVISION
SURVEY SECTION
CENAN-OP-S

TARRYTOWN HARBOR
NEW YORK

CONDITION SURVEY

VH-102

SHEET 2 OF 2

FILE NO: 27
REQ NO: 4162