

SCALE : ONE INCH = 100 FEET	DATES OF SURVEY : 07.16 SEPTEMBER 2016
FIELD BOOKS :	FILE NO. : xx

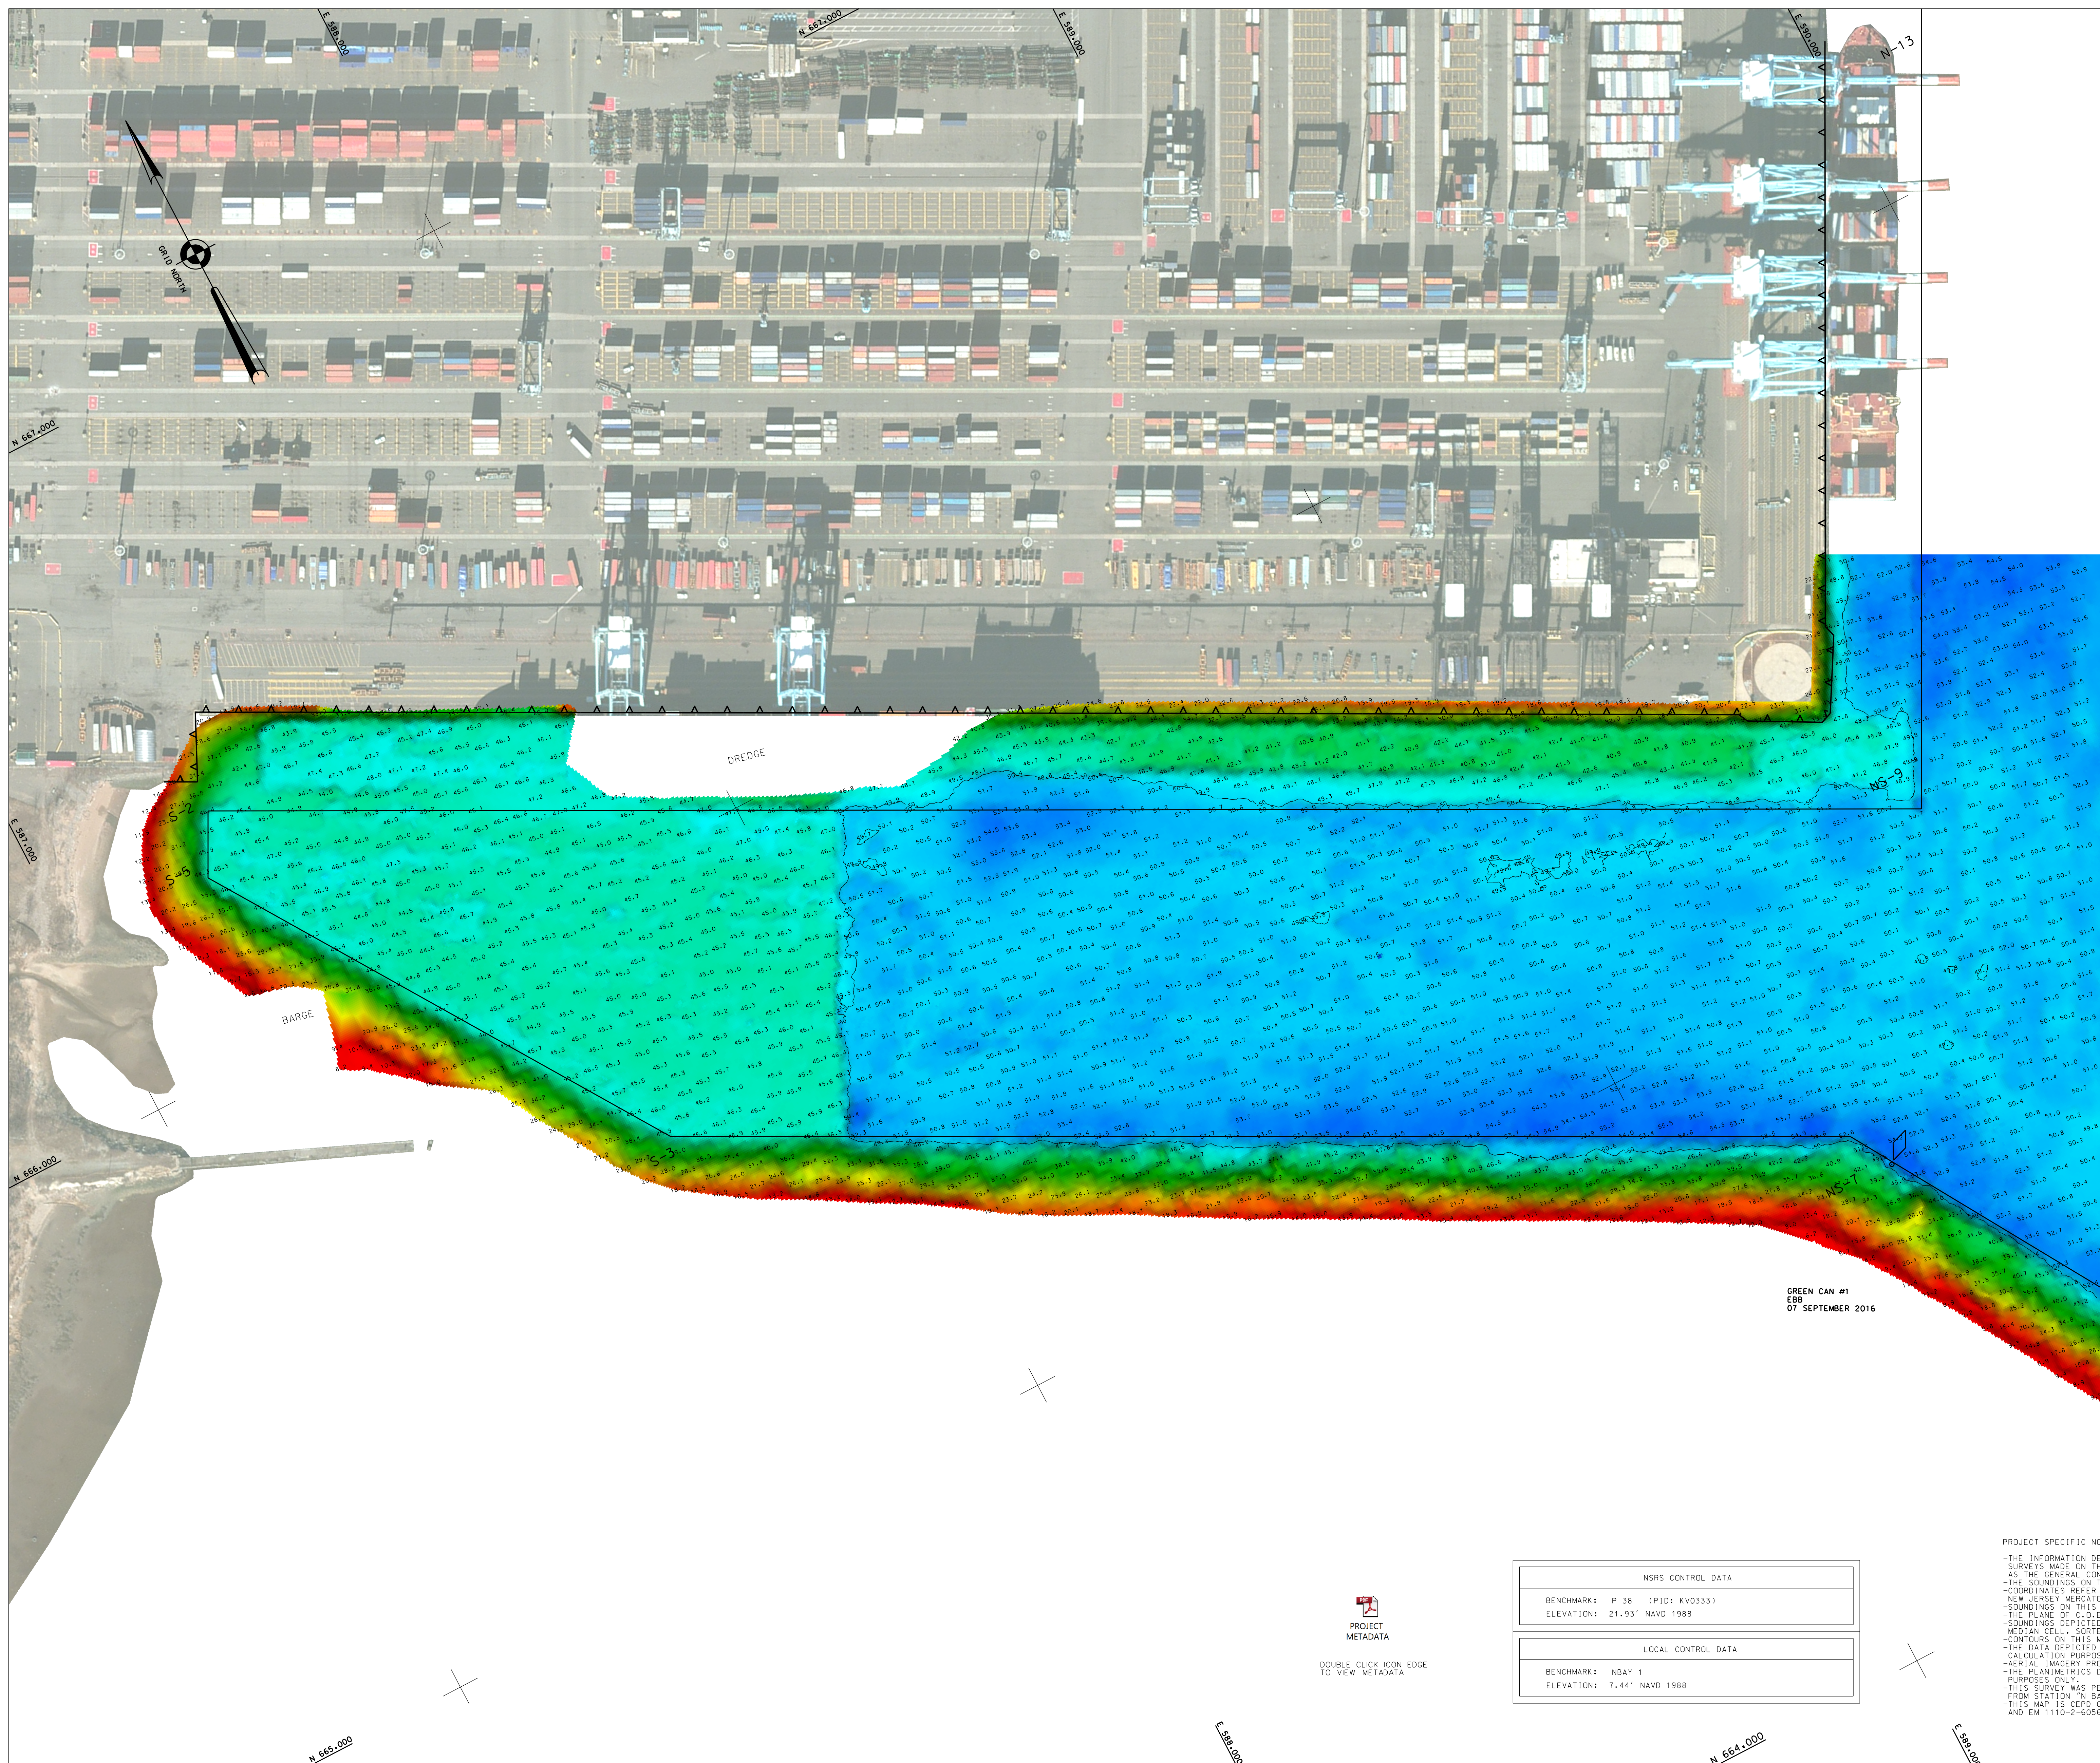
DEPARTMENT OF THE ARMY HEADQUARTERS CORPS OF ENGINEERS NEW YORK, NEW YORK 10278	APPROVED: P. KEARNS, L. GEORGE PLT (signature)
OPERATIONS DIVISION SURVEY SECTION CEMAN-QP-8	APPROVED: M. FORTE CPL (signature)
	APPROVED: D. CLARKE PLT (signature)
	APPROVED: J. MEATZ PLT (signature)

NEWARK BAY, HACKENSACK & PASSAIC RIVERS
NEW JERSEY
SOUTH ELIZABETH CHANNEL
CONDITION SURVEY

VH-101

SHEET 1 OF 1

FILE NO.: xx
REQUEST NO.: 4517 N2/N3

[illegible]