745200X 745600X 746000X 746400X 746800X

1798800Y 1798400Y 1798000Y 1797600Y

LAKE CHAMPLAIN

KING BAY

REACH 2

REACH 1

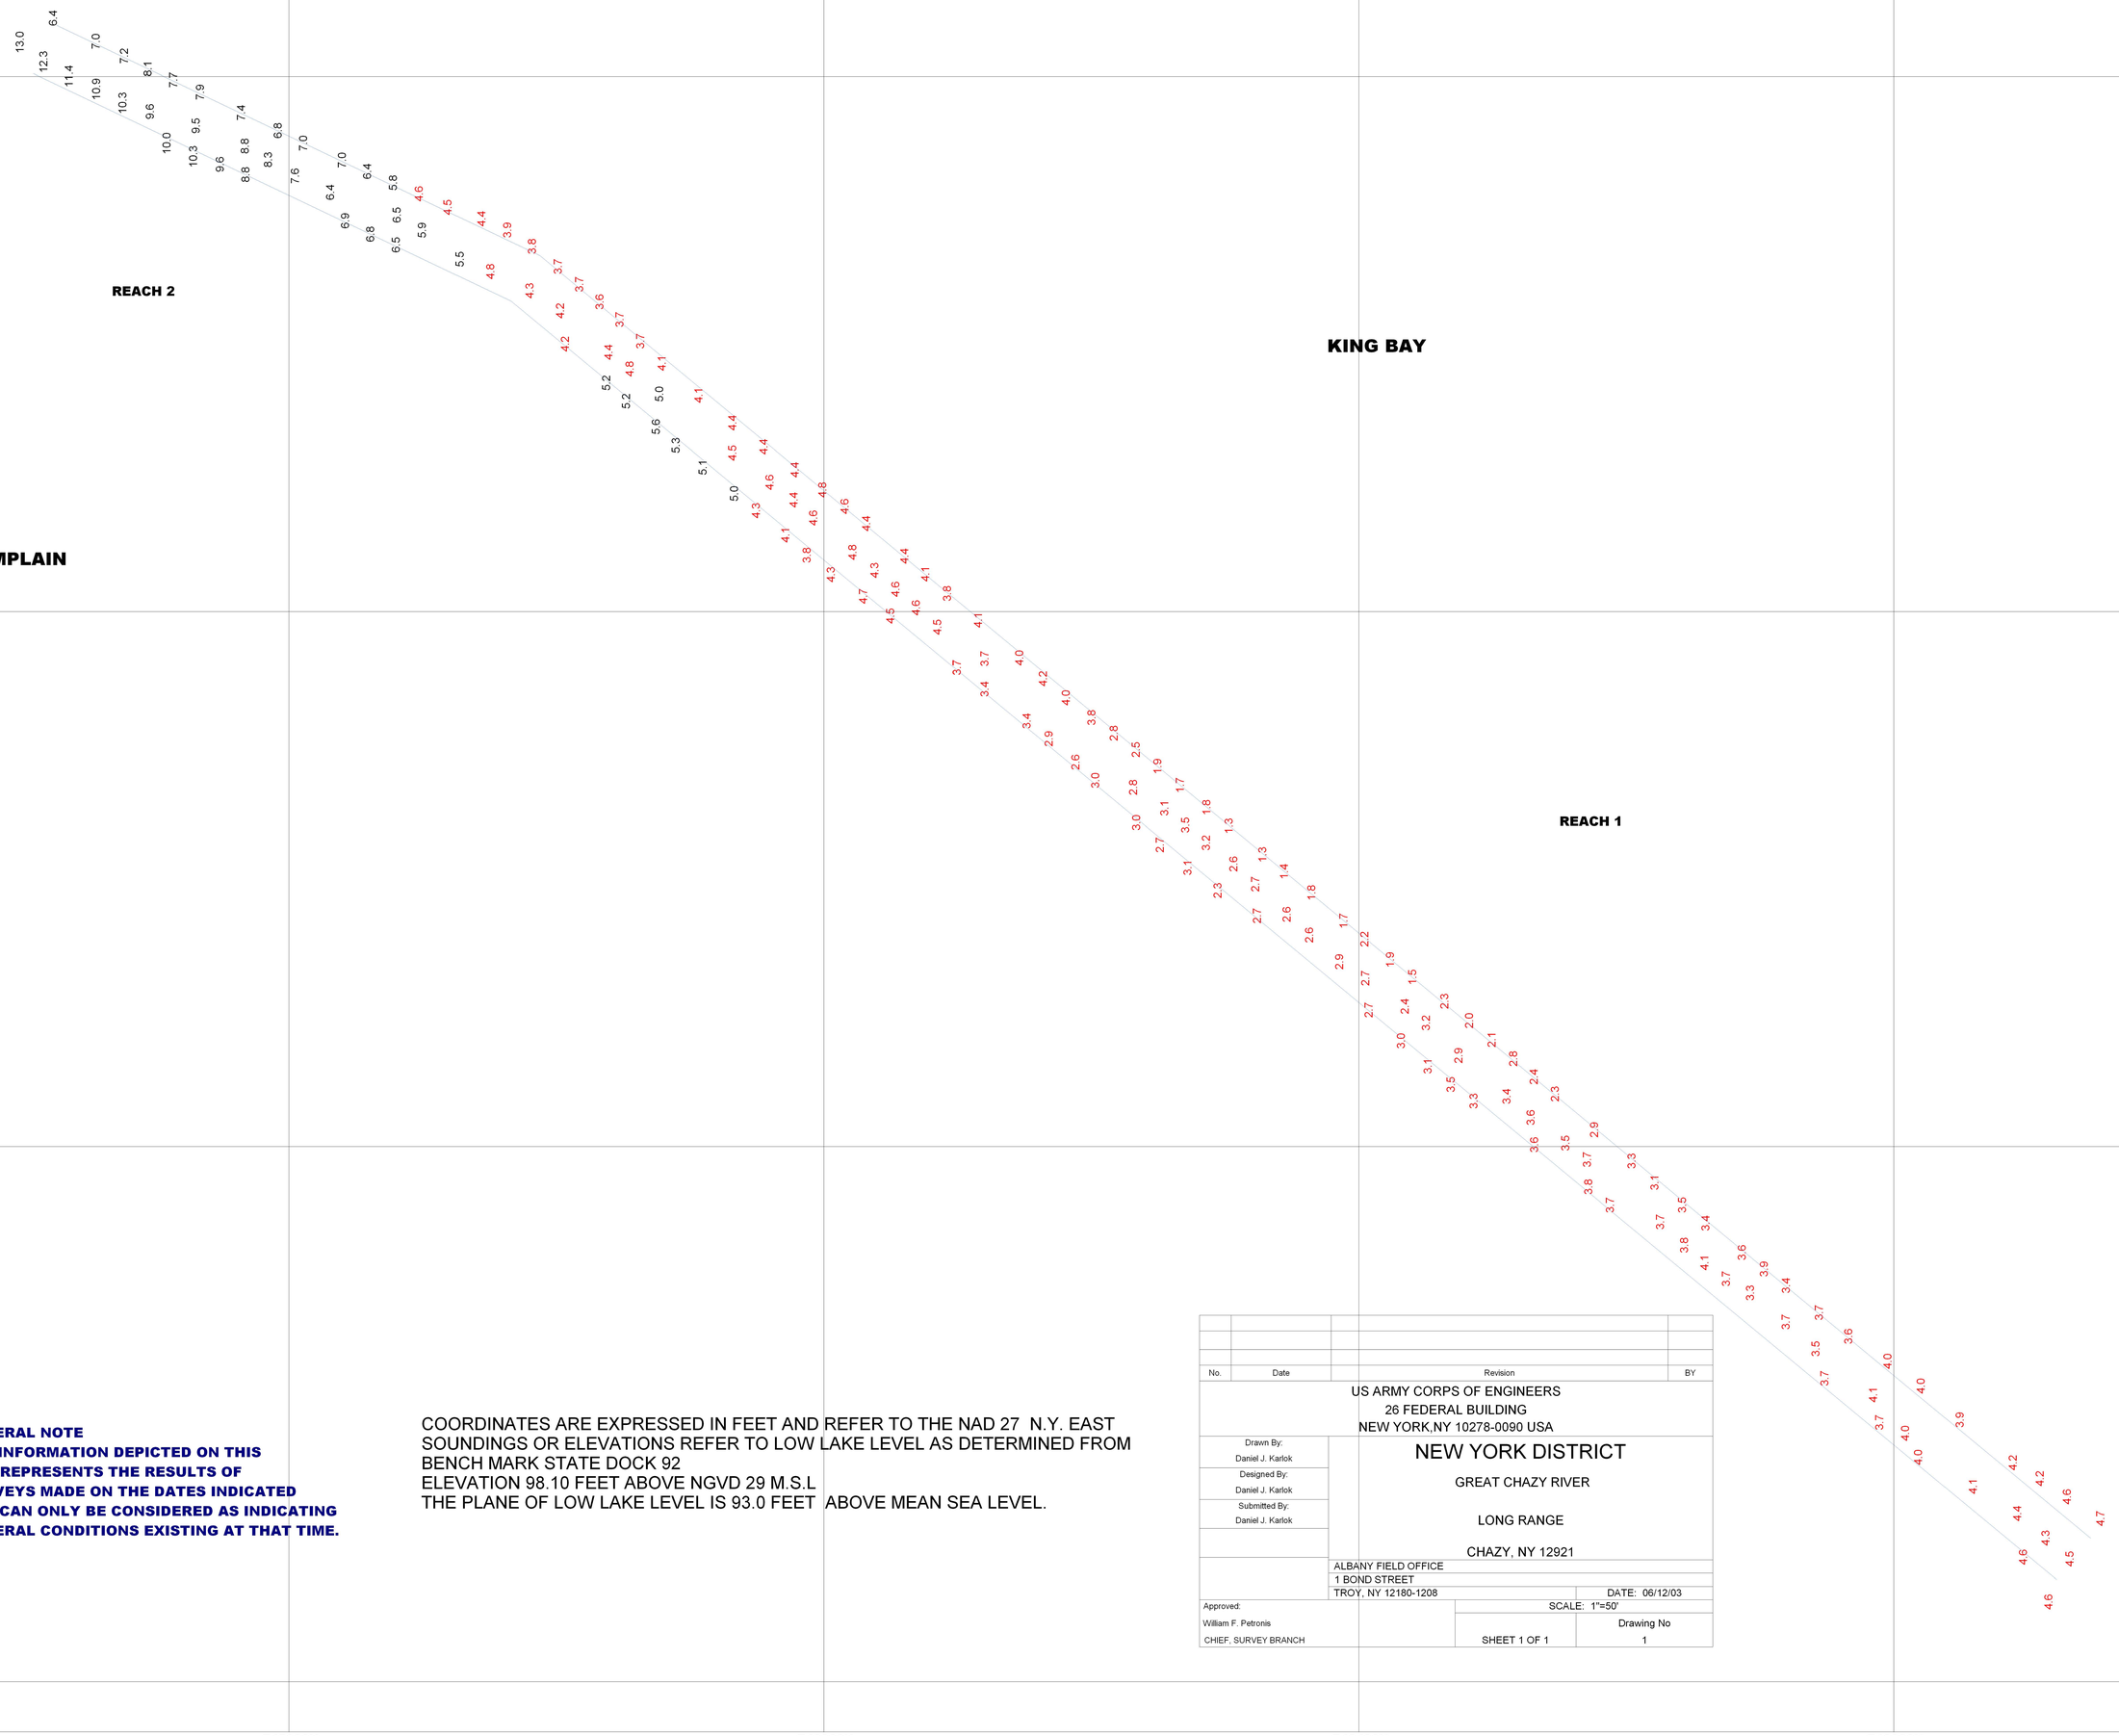

NOT TO BE USED FOR NAVIGATION

GENERAL NOTE
THE INFORMATION DEPICTED ON THIS MAP REPRESENTS THE RESULTS OF SURVEYS MADE ON THE DATES INDICATED AND CAN ONLY BE CONSIDERED AS INDICATING GENERAL CONDITIONS EXISTING AT THAT TIME.

COORDINATES ARE EXPRESSED IN FEET AND REFER TO THE NAD 27 N.Y. EAST
SOUNDINGS OR ELEVATIONS REFER TO LOW LAKE LEVEL AS DETERMINED FROM BENCH MARK STATE DOCK 92
ELEVATION 98.10 FEET ABOVE NGVD 29 M.S.L
THE PLANE OF LOW LAKE LEVEL IS 93.0 FEET ABOVE MEAN SEA LEVEL.

No.	Date	Revision	BY

US ARMY CORPS OF ENGINEERS
26 FEDERAL BUILDING
NEW YORK,NY 10278-0090 USA

Drawn By: Daniel J. Karlok
Designed By: Daniel J. Karlok
Submitted By: Daniel J. Karlok

NEW YORK DISTRICT

GREAT CHAZY RIVER

LONG RANGE

CHAZY, NY 12921

ALBANY FIELD OFFICE
1 BOND STREET
TROY, NY 12180-1208

DATE: 06/12/03

Approved:
William F. Petronis
CHIEF, SURVEY BRANCH

SCALE: 1"=50'

SHEET 1 OF 1

Drawing No 1