




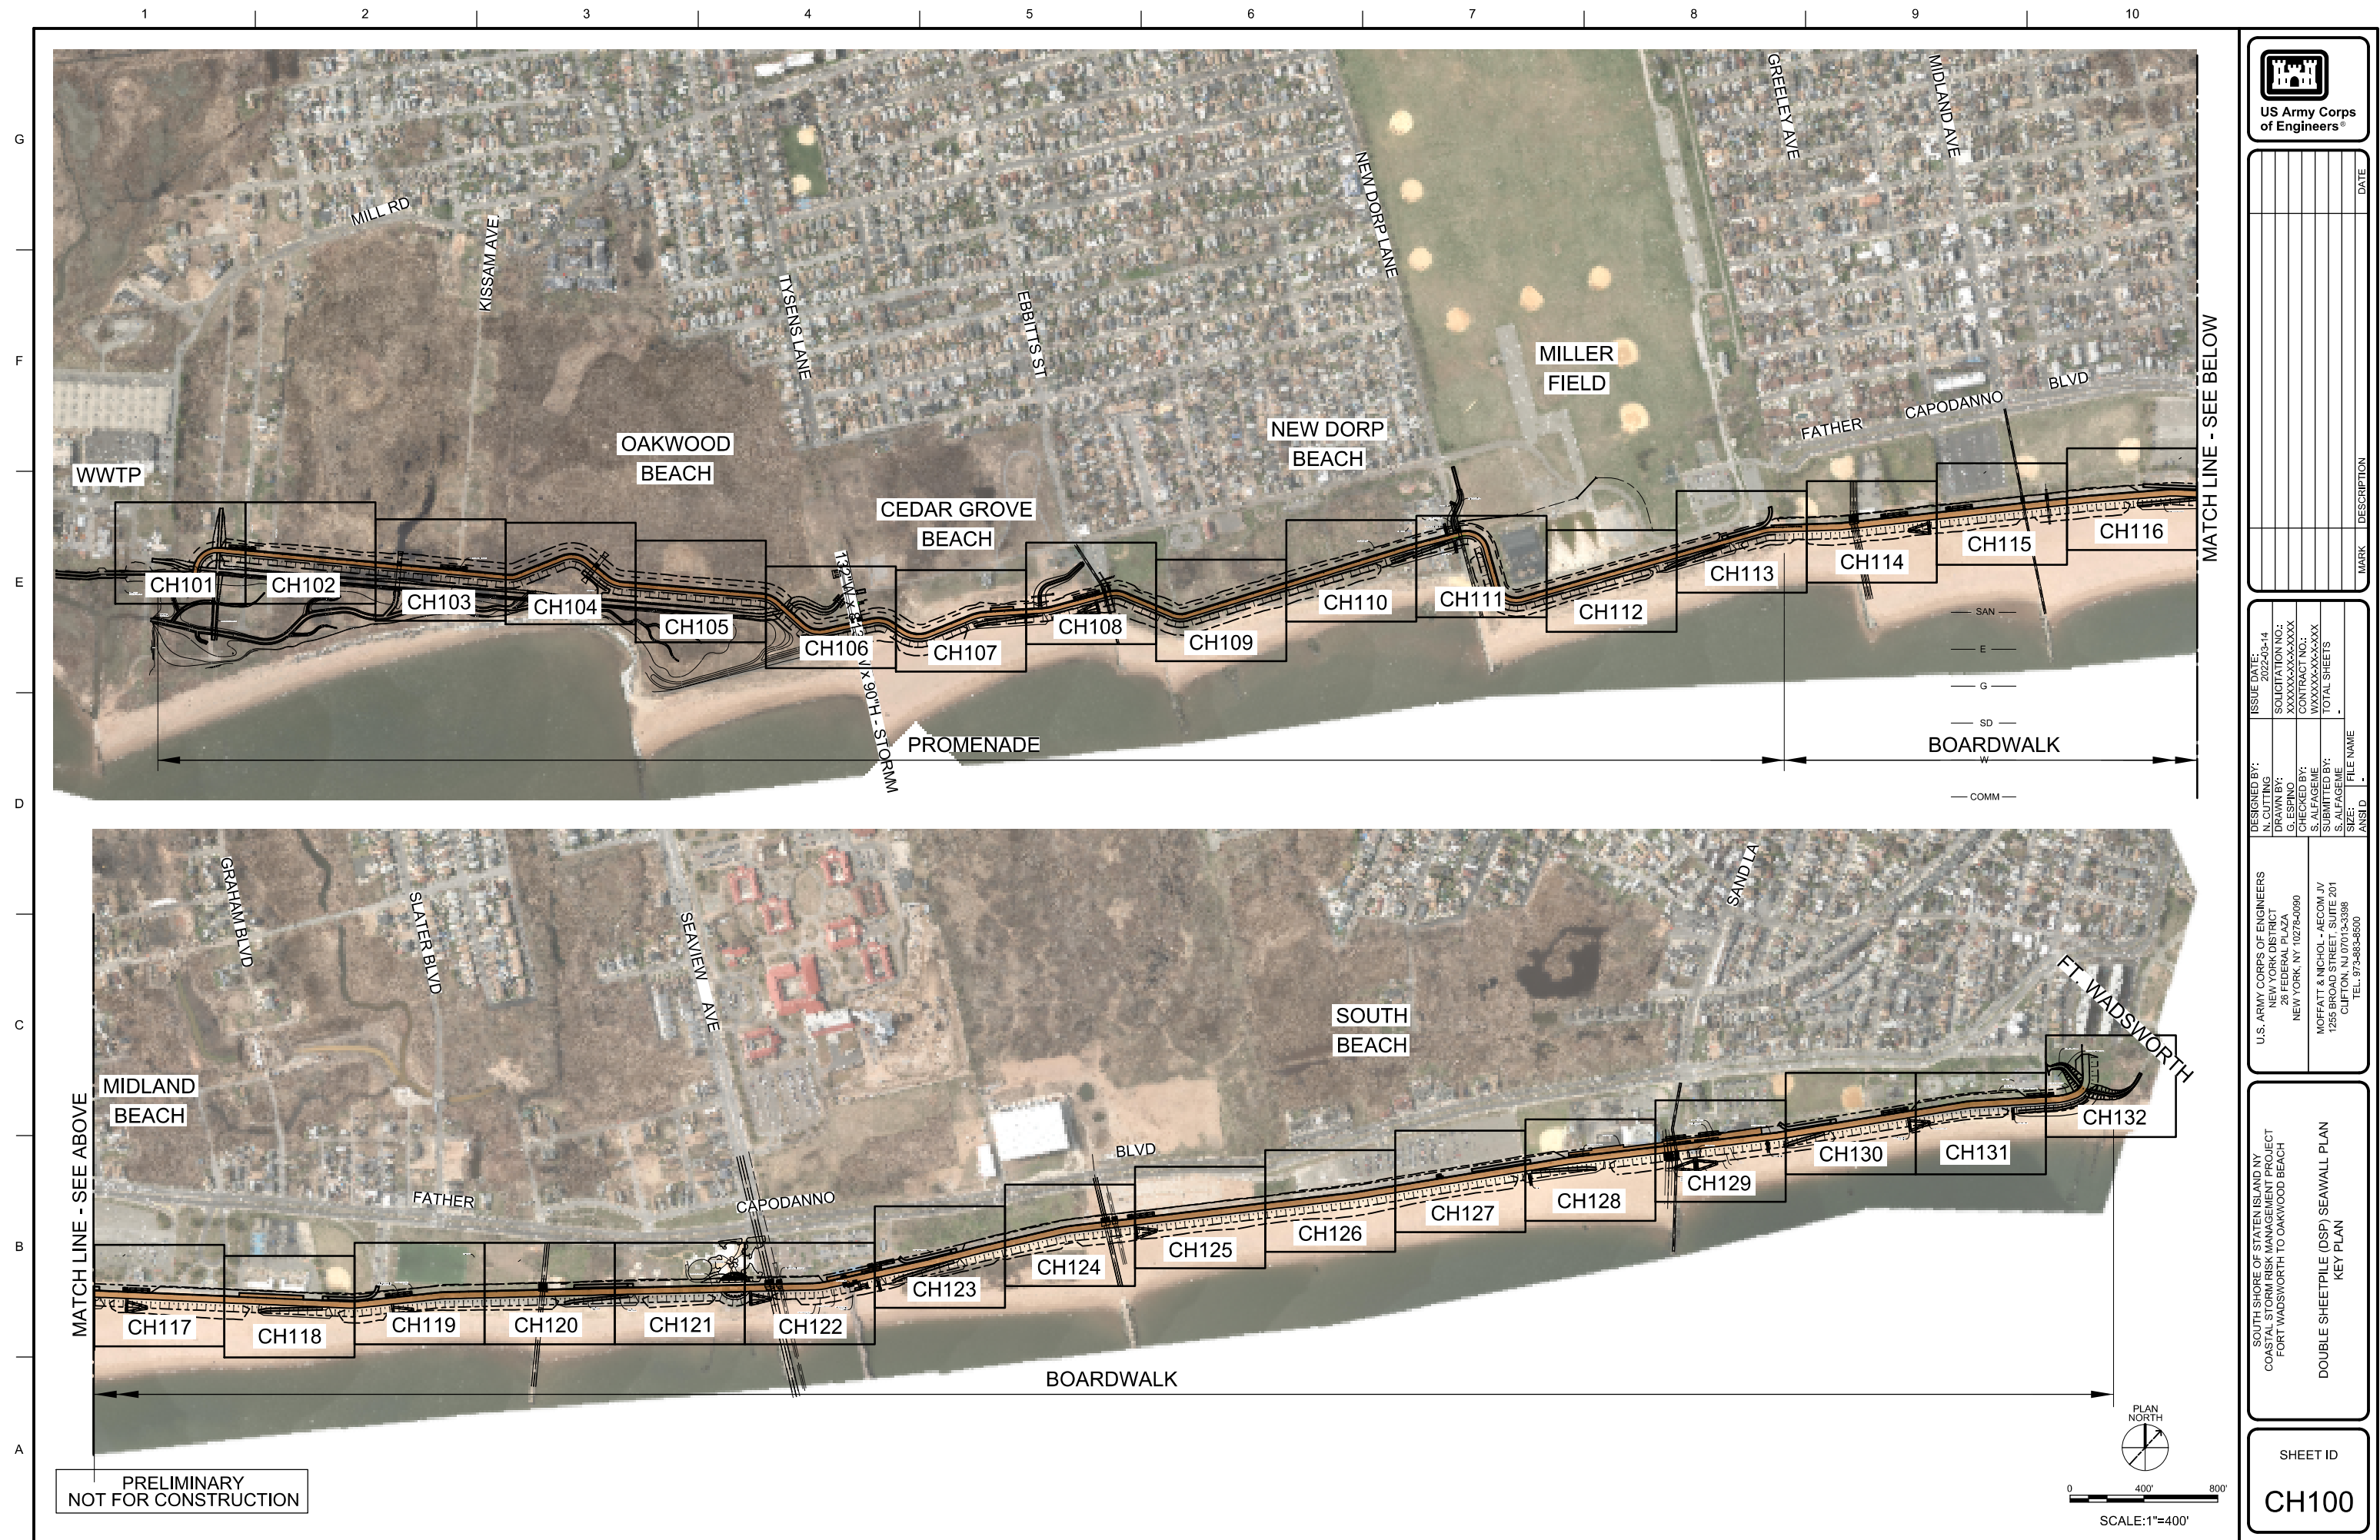


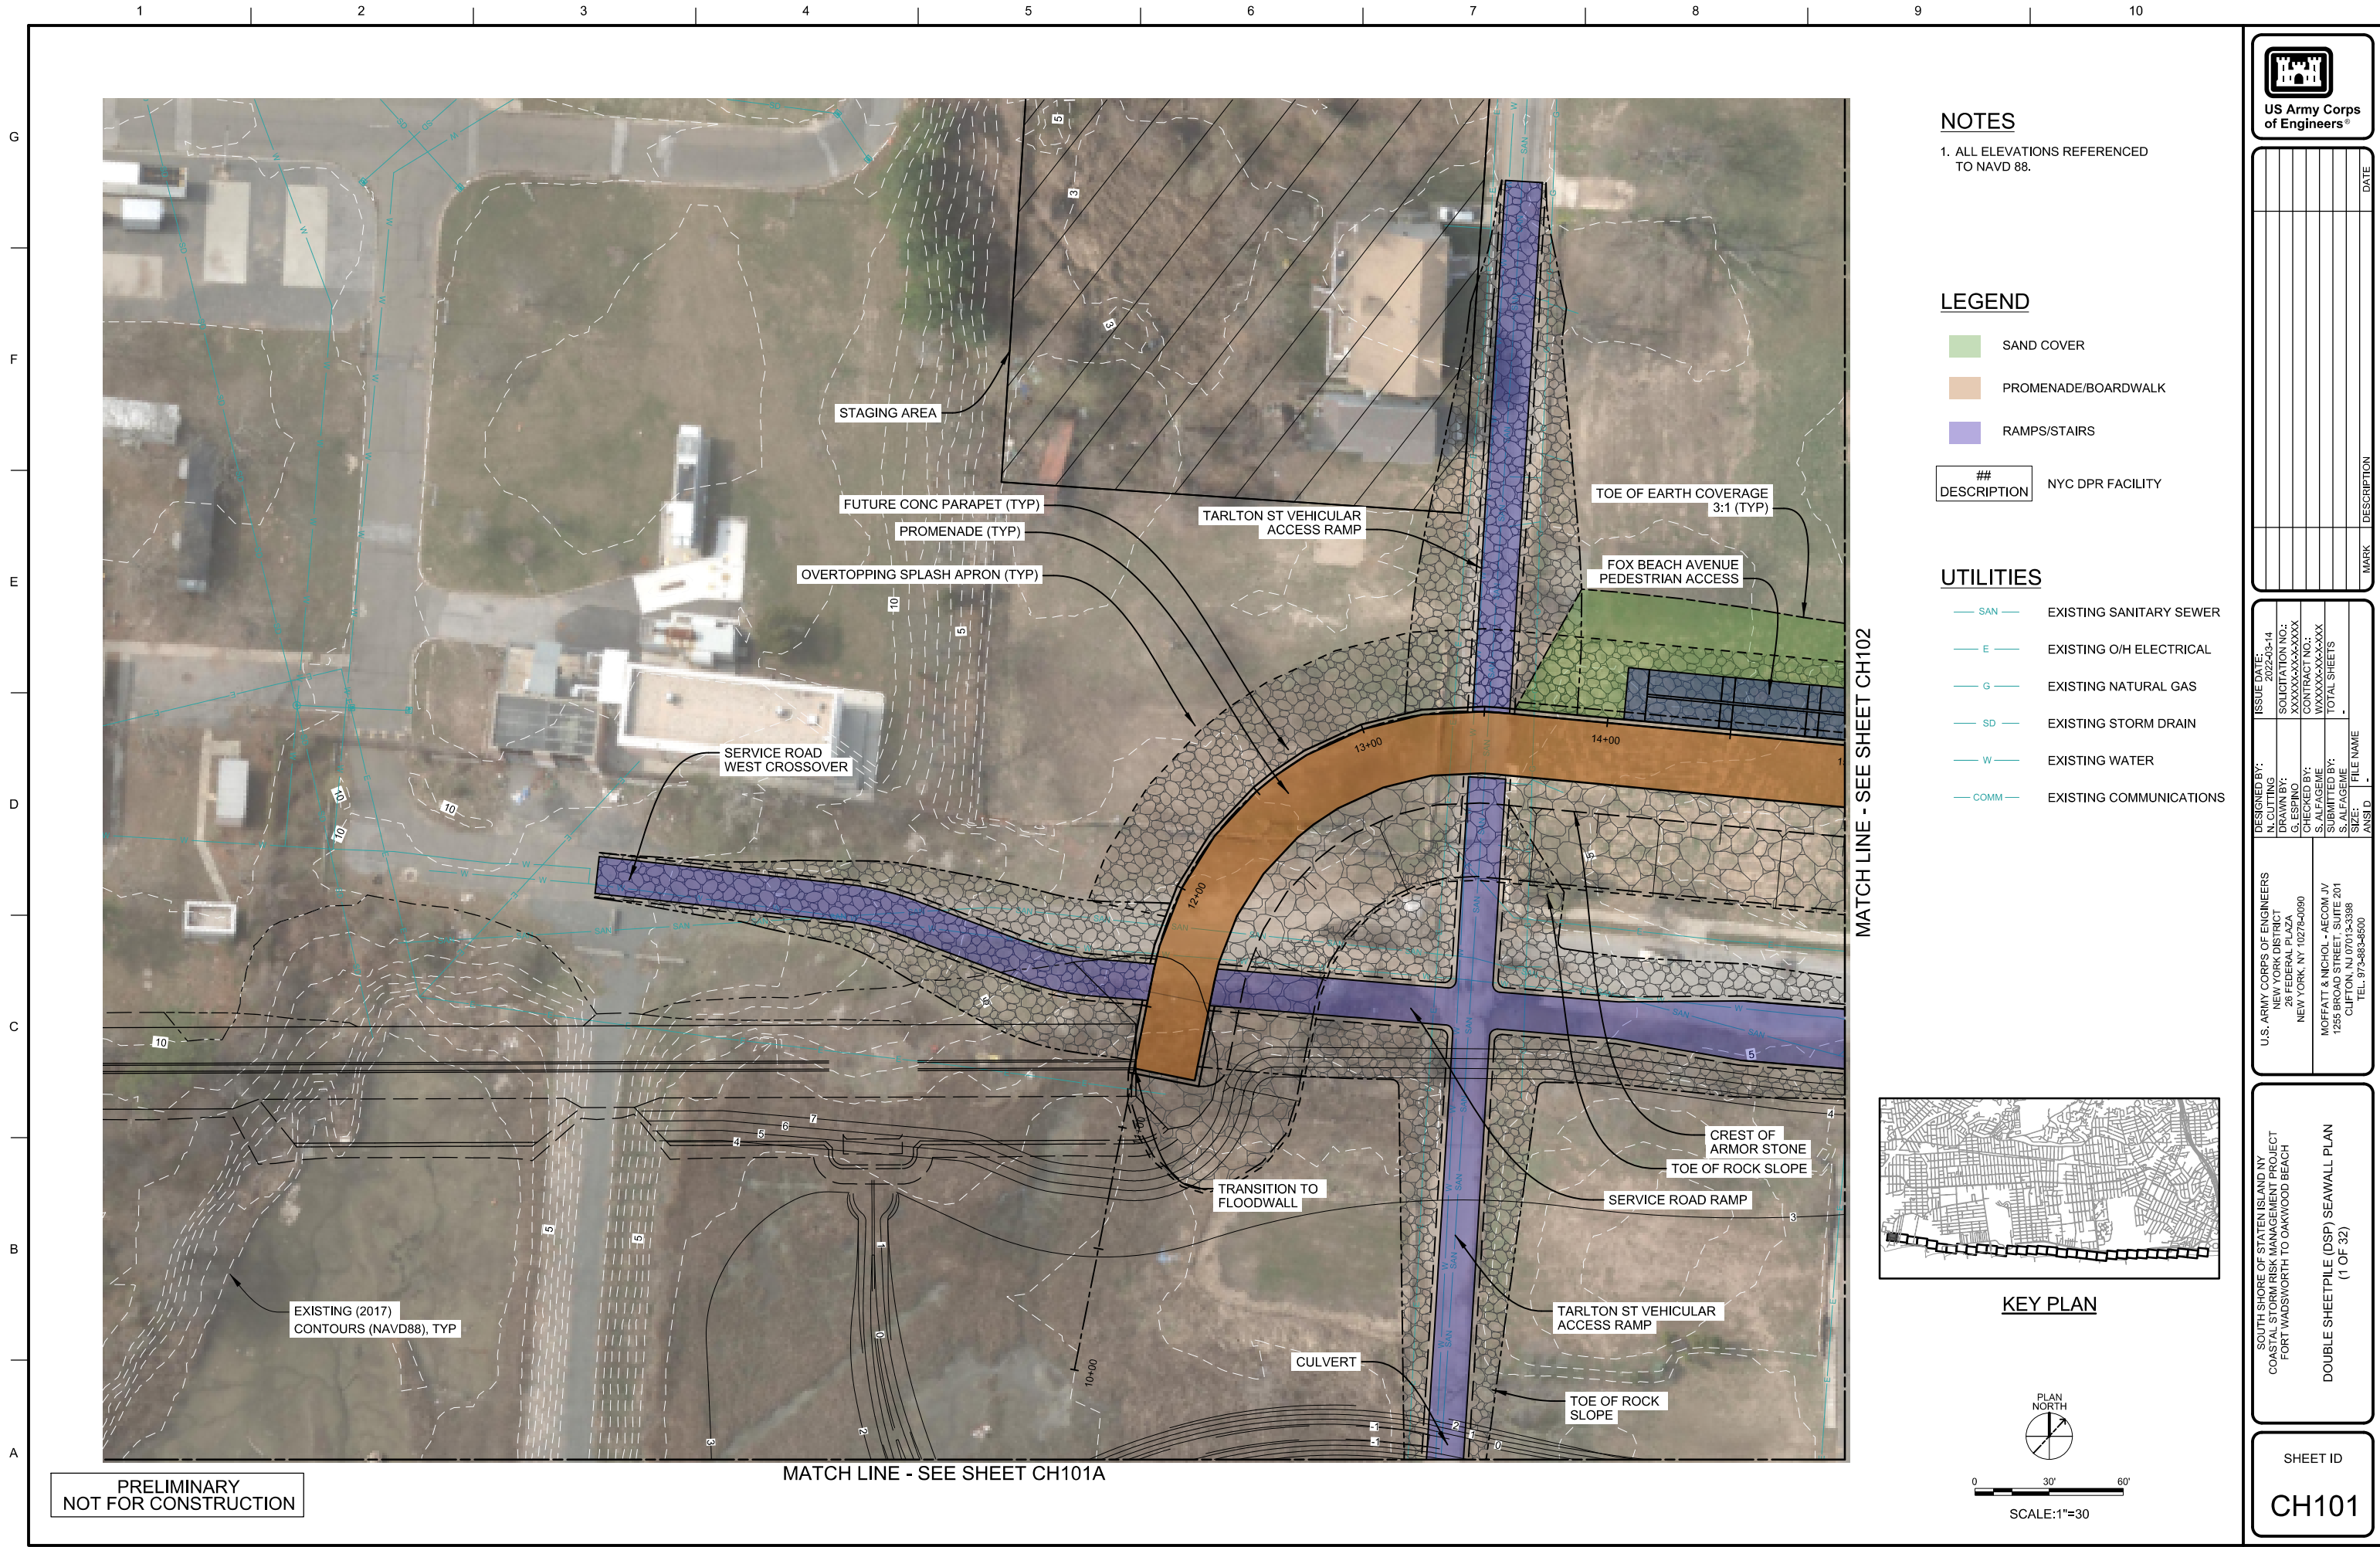



[illegible]

PATH: Q:\NY\10050-00\0500 CAD\Active\ _LOP_DSP27-38\SSSI_C211_CH101A.dgn
INDEX NO.: 183 LAST PLOTTED BY: JMacPherson 3/13/2022 3:08:59 PM

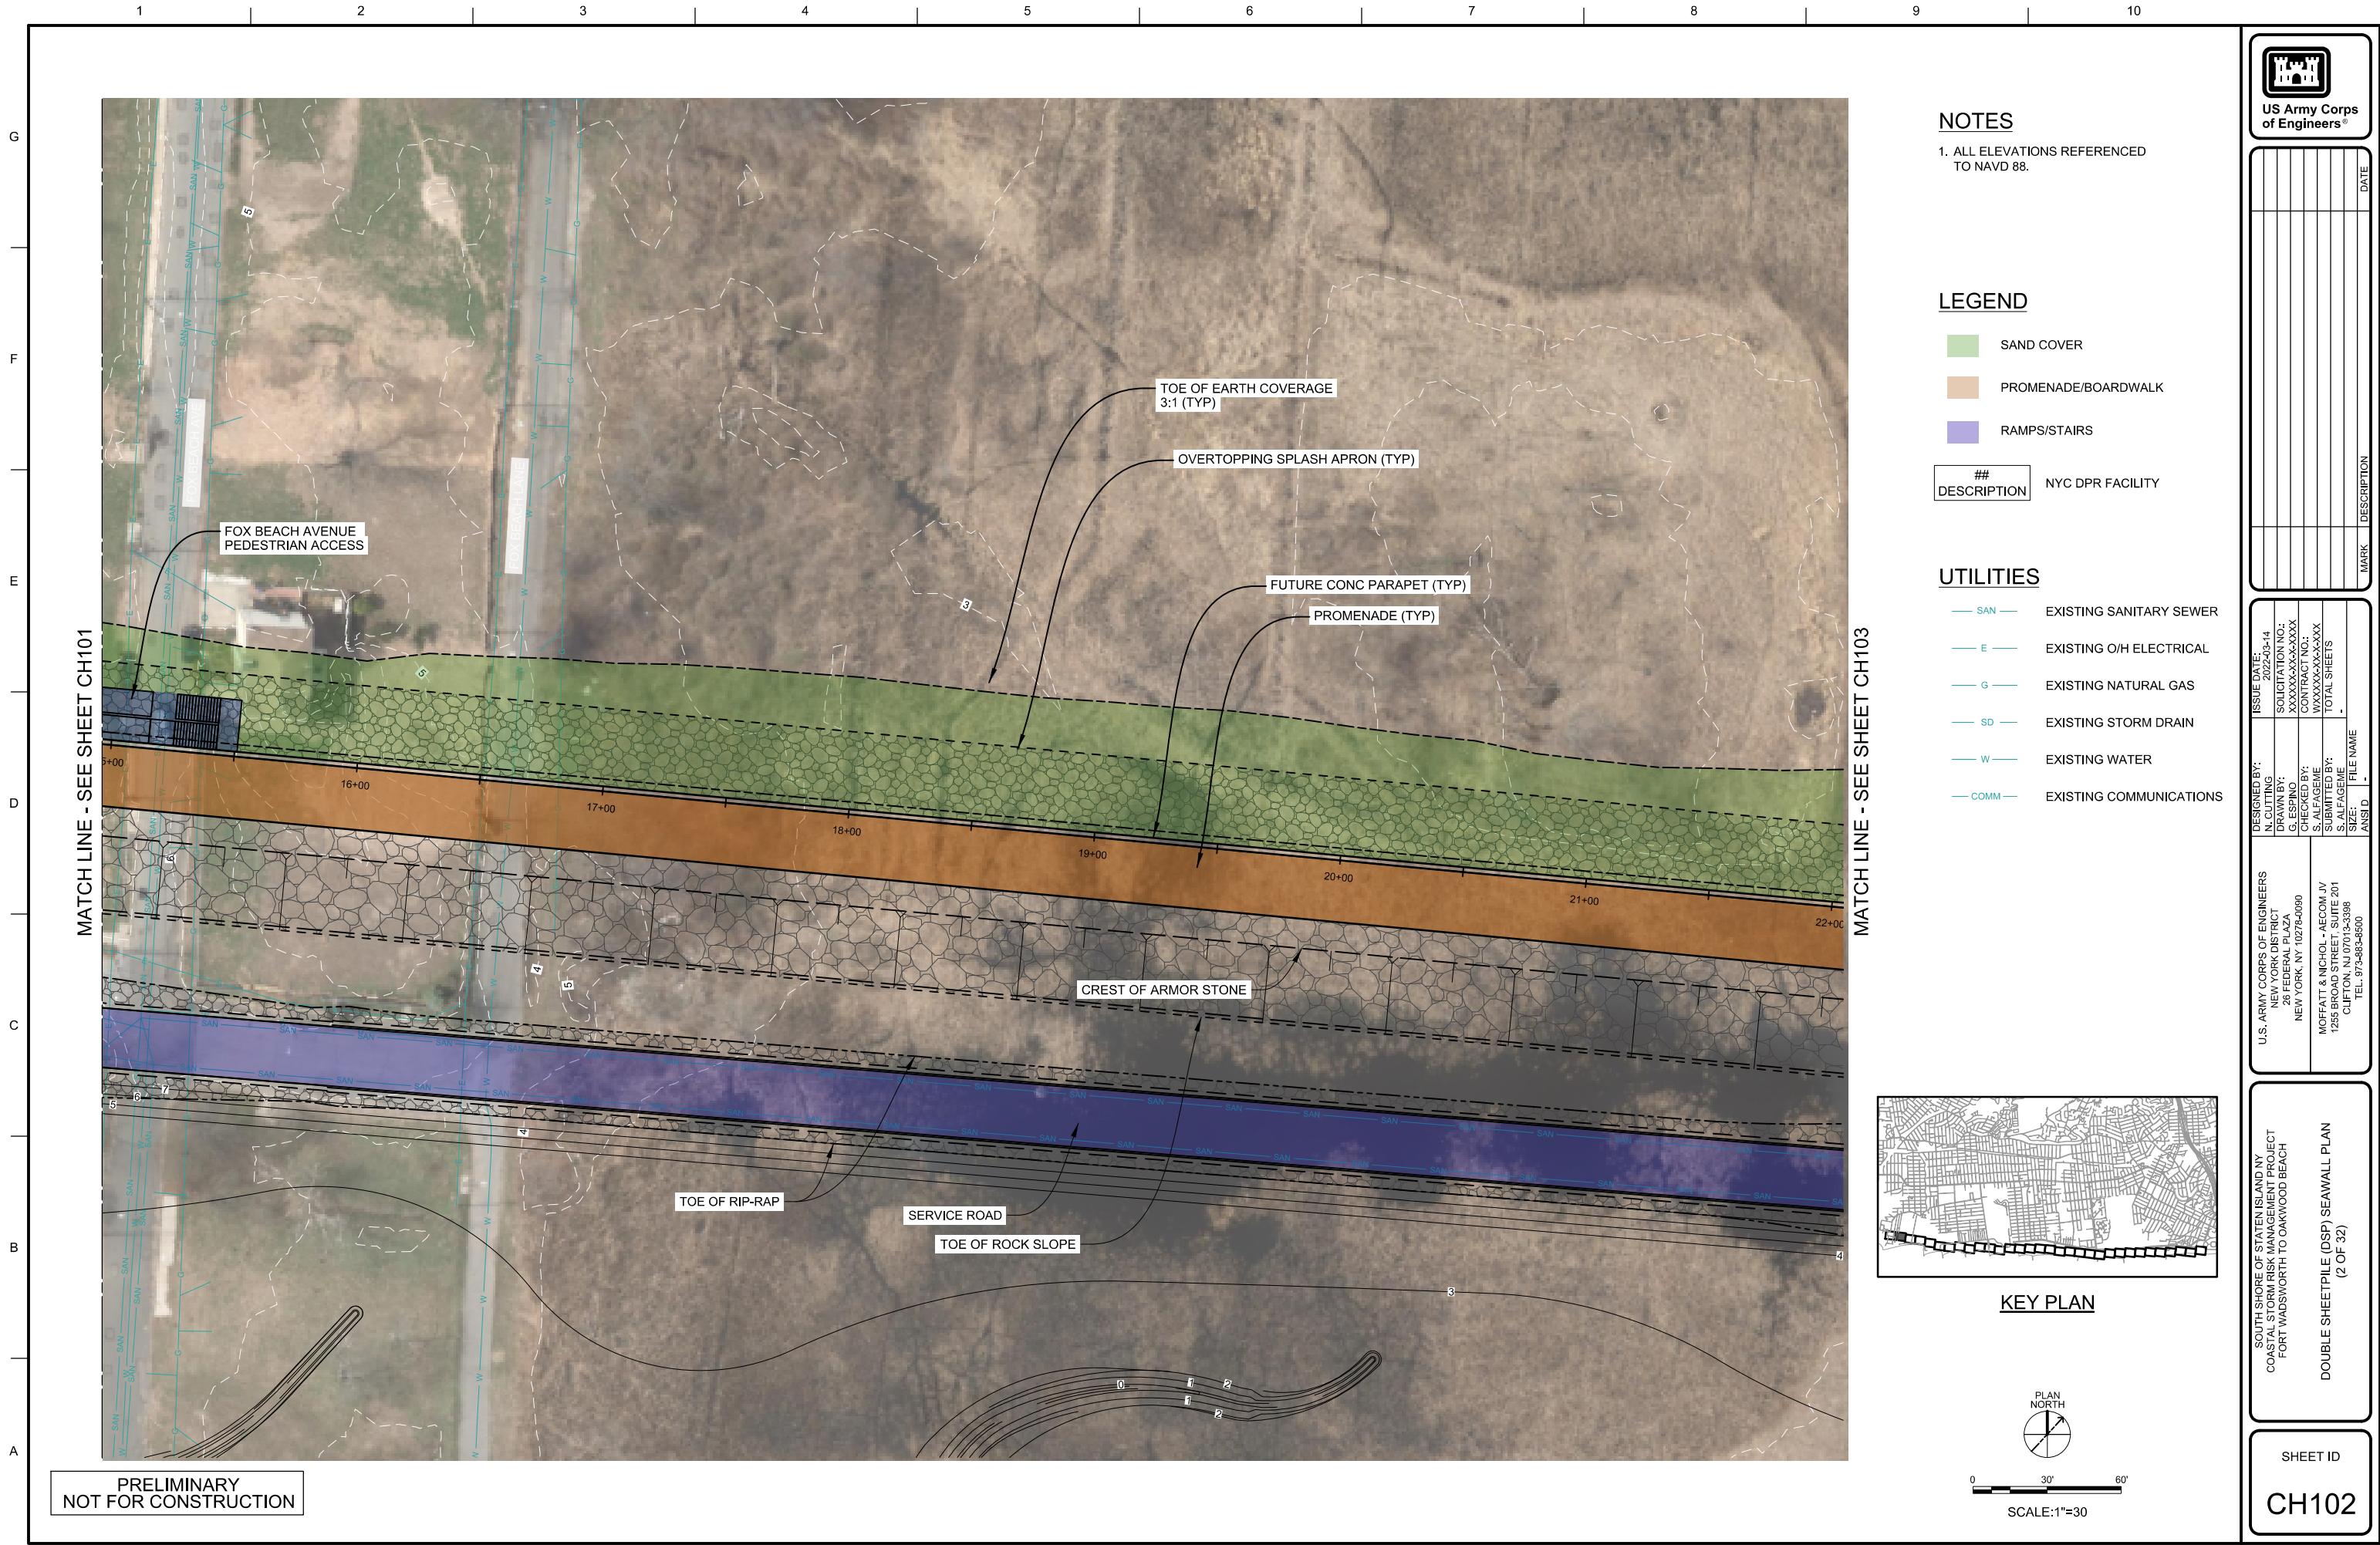

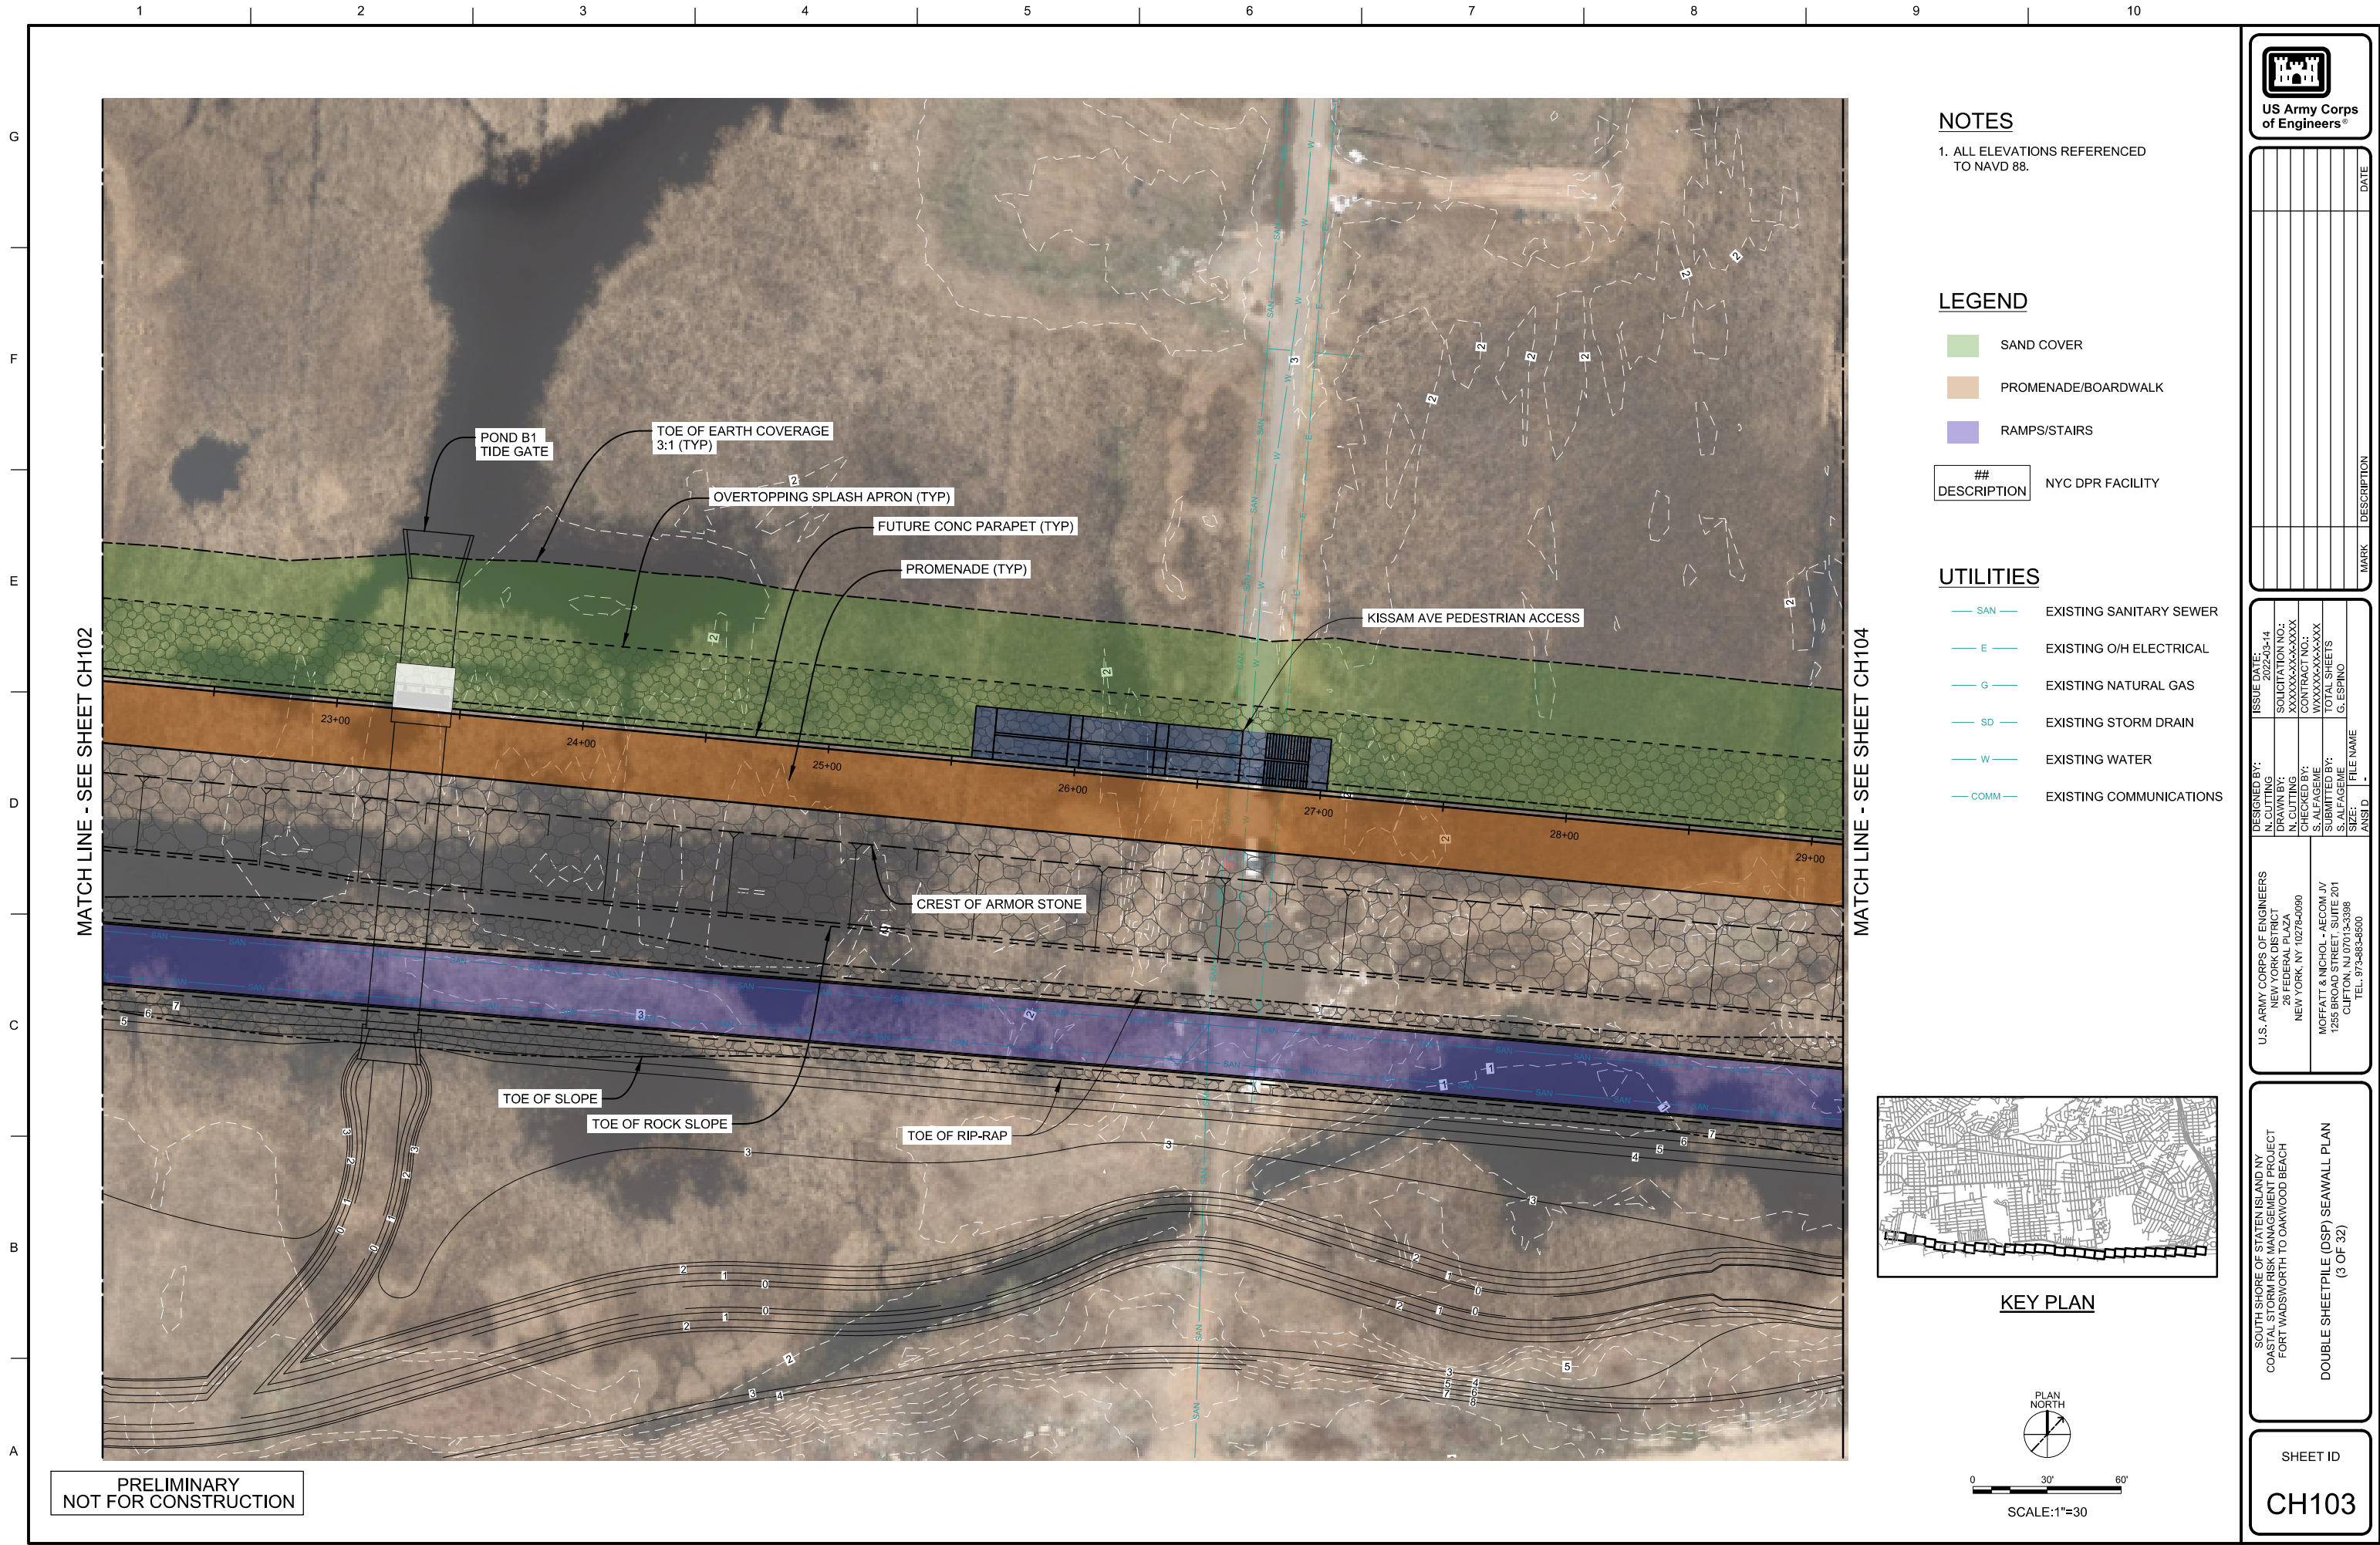

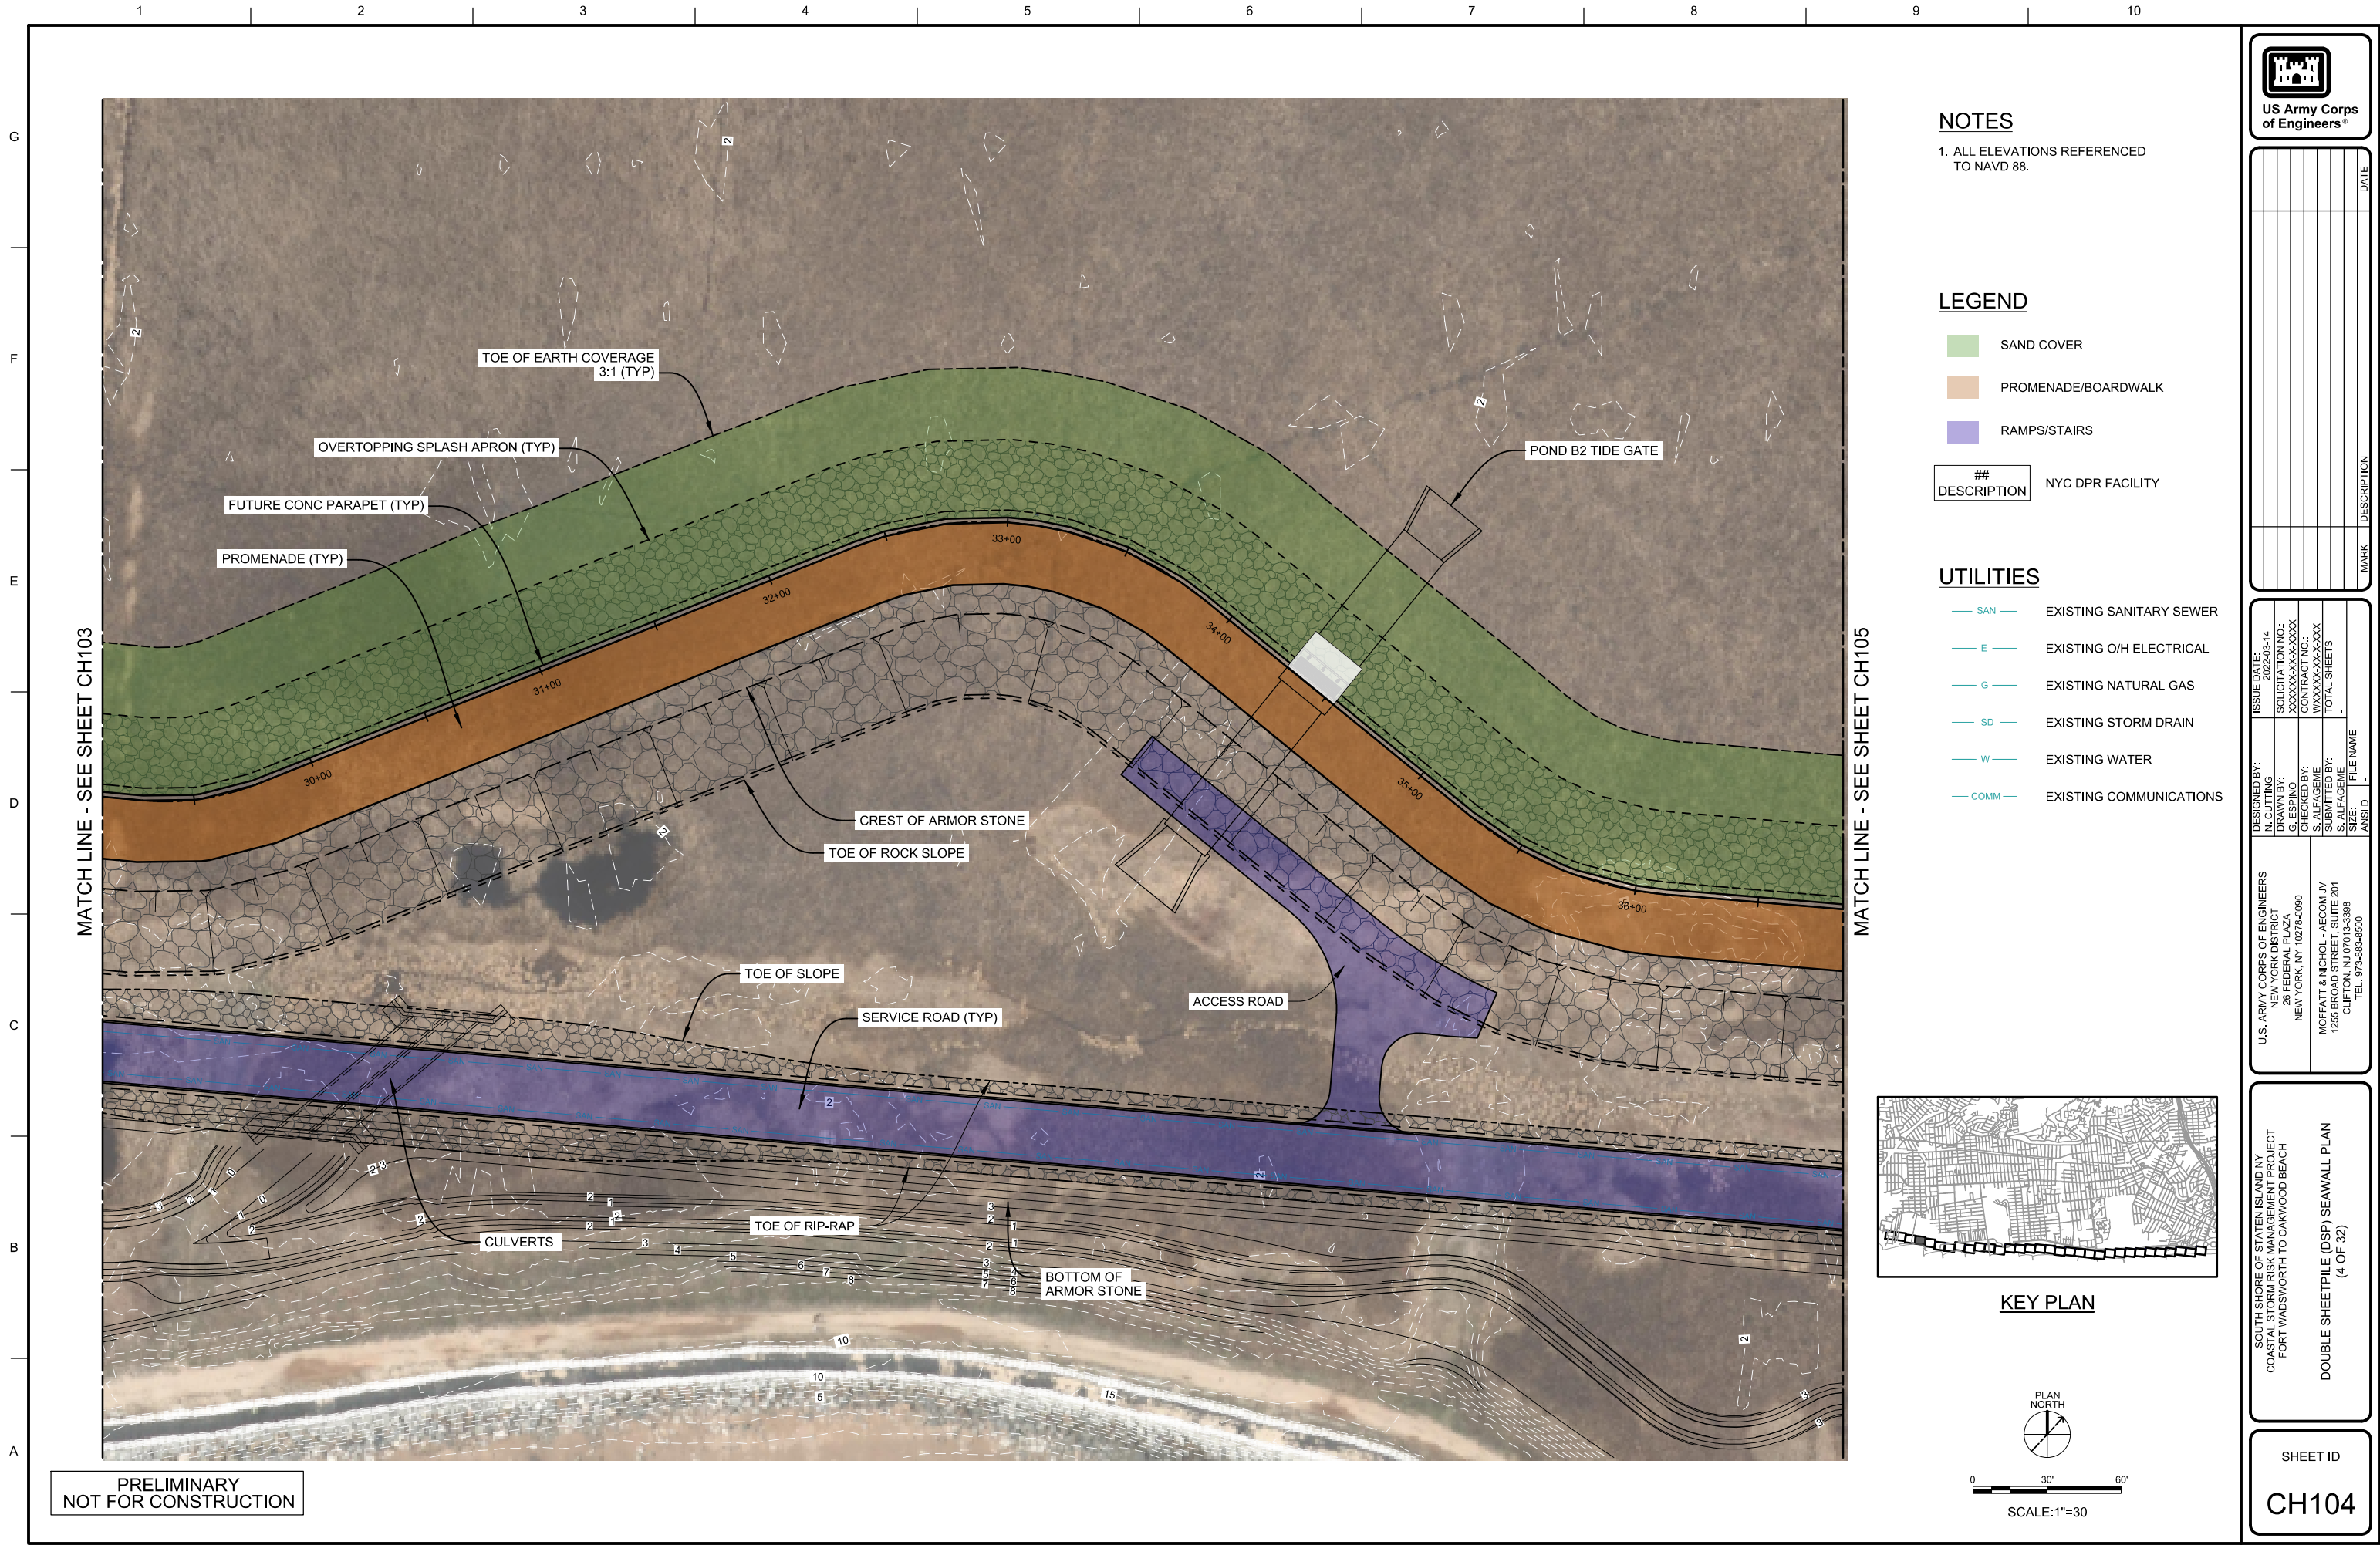

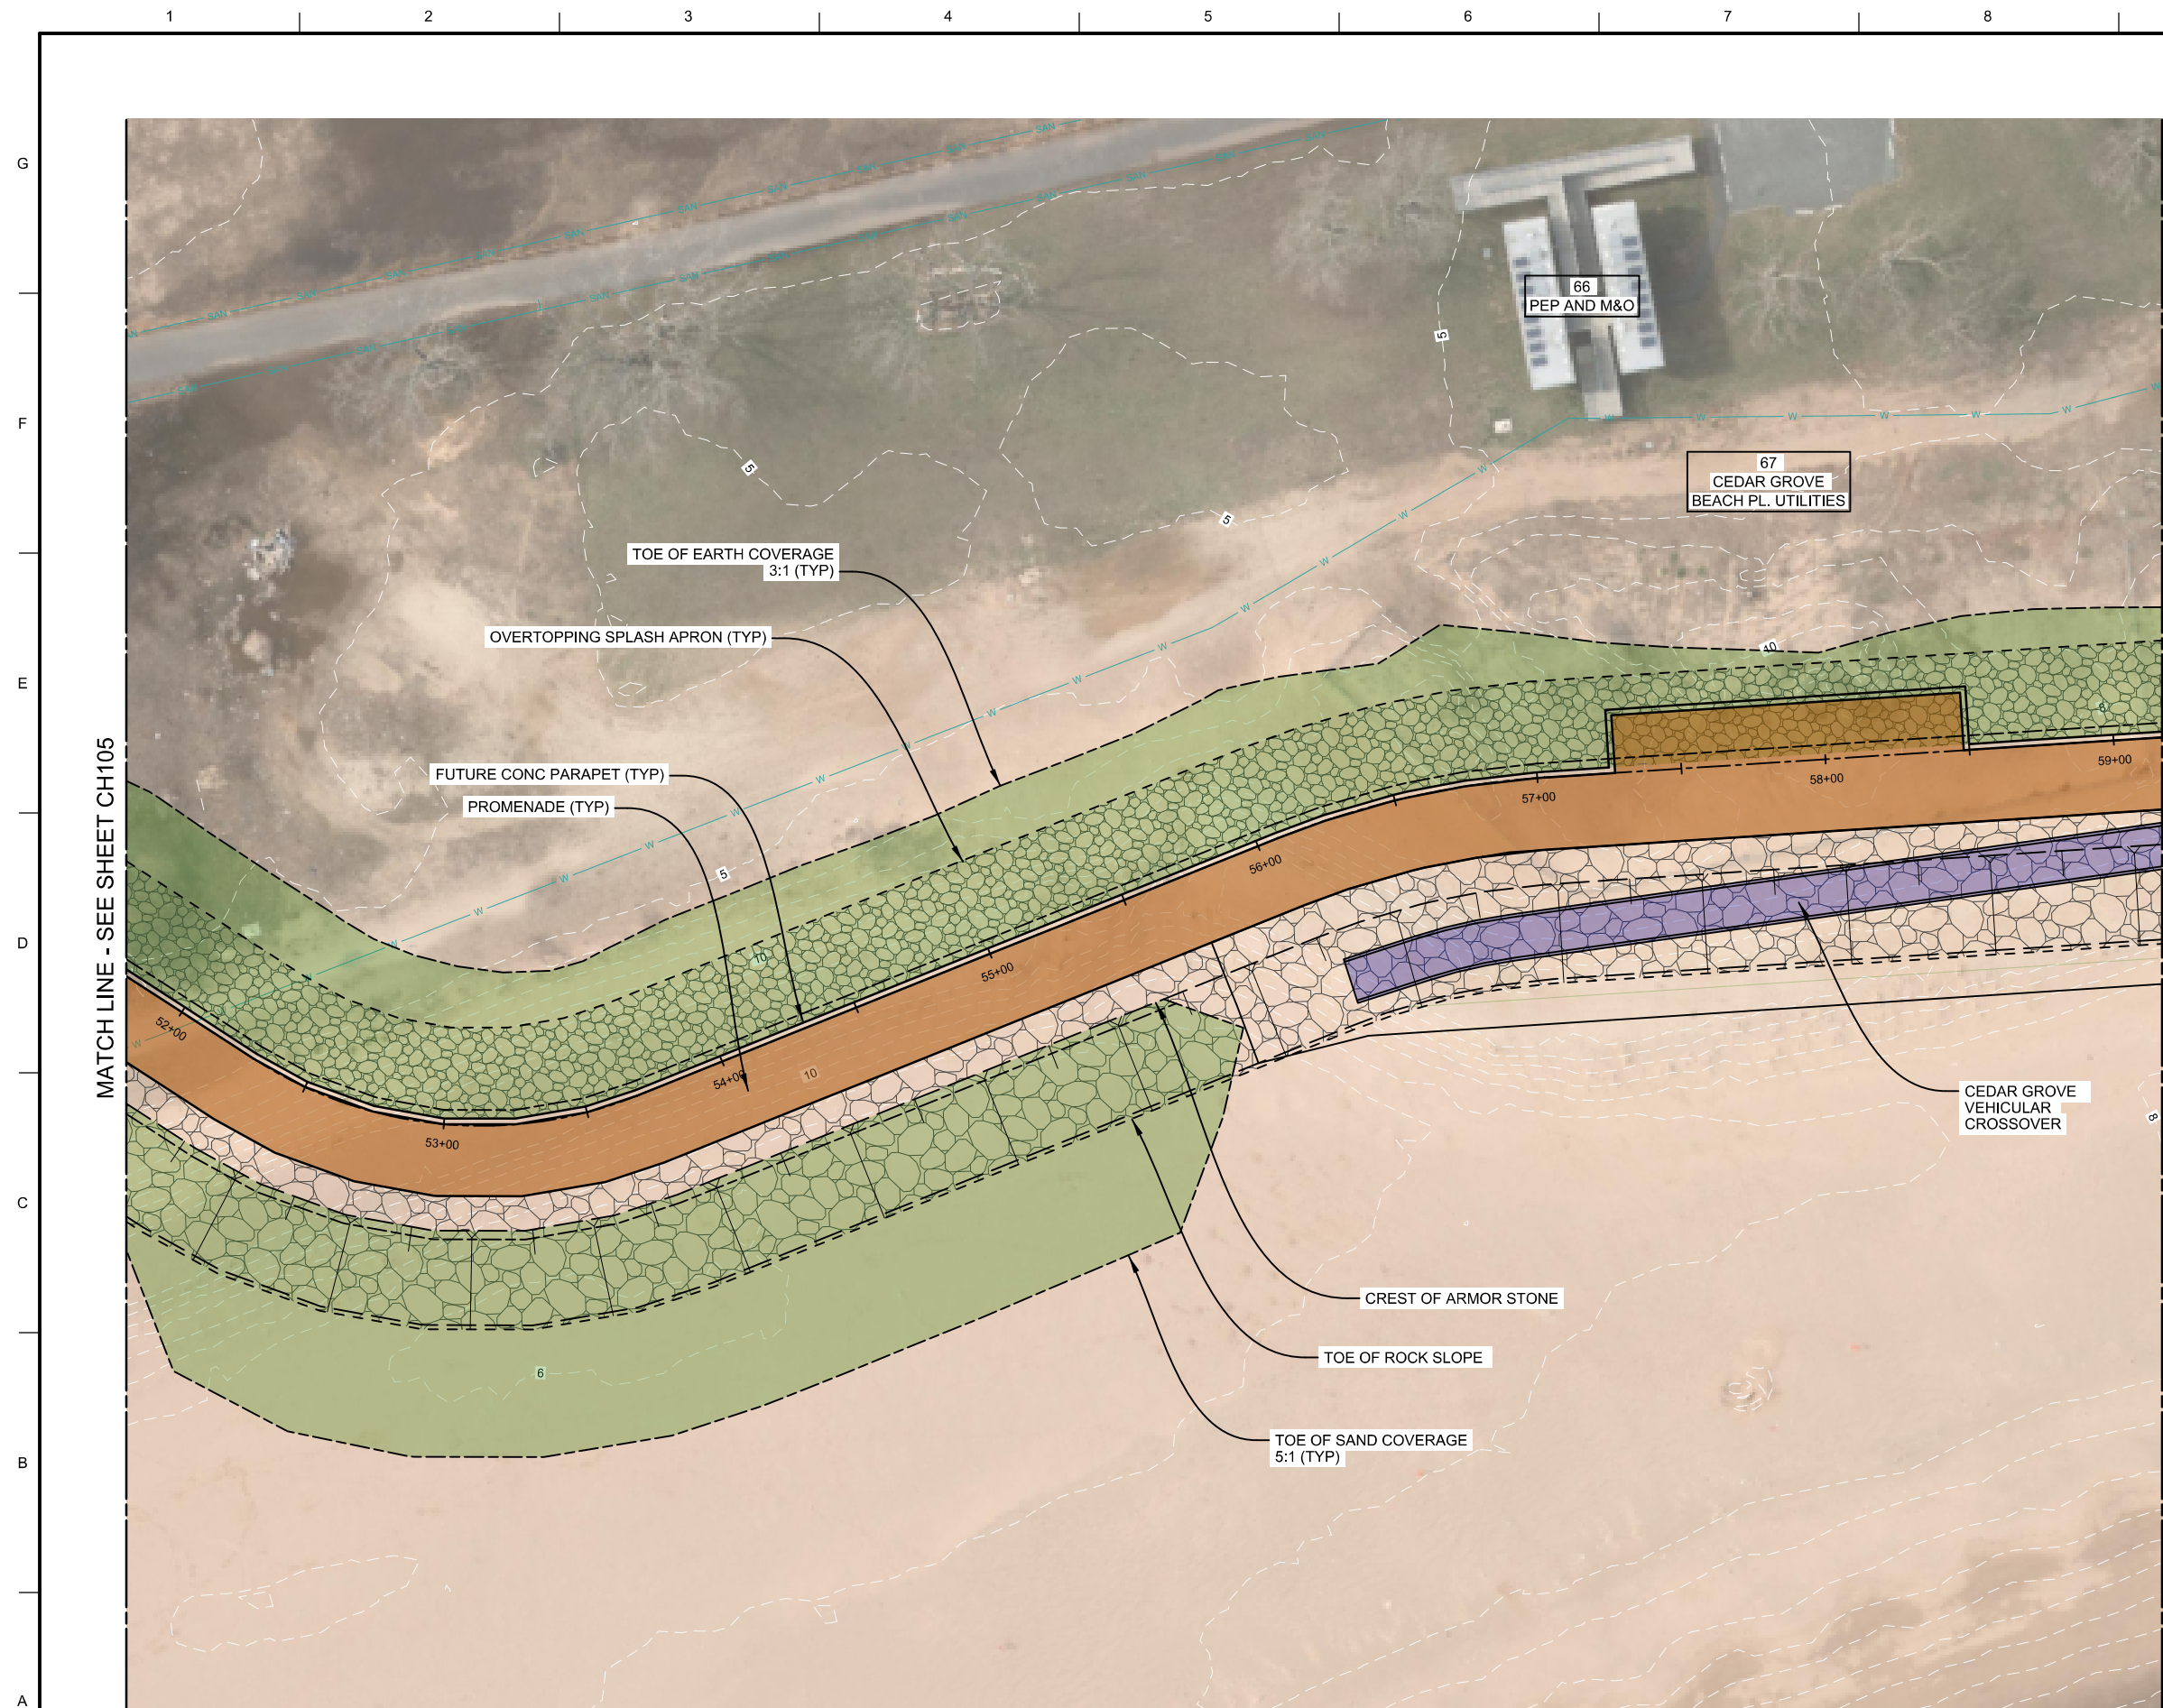

PRELIMINARY
NOT FOR CONSTRUCTION

NOTES

1. ALL ELEVATIONS REFERENCED
TO NAVD 88.

LEGEND

-  SAND COVER
 PROMENADE/BOARDWALK
 RAMPS/STAIRS


##	DESCRIPTION	NYC DPR FACILITY

UTILITIES

- | | |
|---|-------------------------|
|  | EXISTING SANITARY SEWER |
|  | EXISTING O/H ELECTRICAL |
|  | EXISTING NATURAL GAS |
|  | EXISTING STORM DRAIN |
|  | EXISTING WATER |
|  | EXISTING COMMUNICATIONS |



KEY PLAN

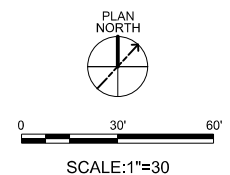

**U.S. Army Corps
Engineers®**


[illegible]

DRAWN BY: G. ESPINO 26 FEDERAL PLAZA NEW YORK, NY 10278-0090		SOLICITATION NO.: XXXXXXXX-XX-XXXX	
CHECKED BY: S. BARTLEY S. ALFANGEME		CONTRACT NO.: WAXXXXXX-XXX TOTAL SHEETS -	
MOFFATT & NICHOL - AECOM JV 1255 BROAD STREET SUITE 201 CLIFTON, NJ 07013-3398 TEL. 973-863-8500		FILE NAME ANS I.D. -	

DOUBLE SHEETPILE (DSP) SEAWALL PLAN
(7 OF 32)

SHEET ID

CH107

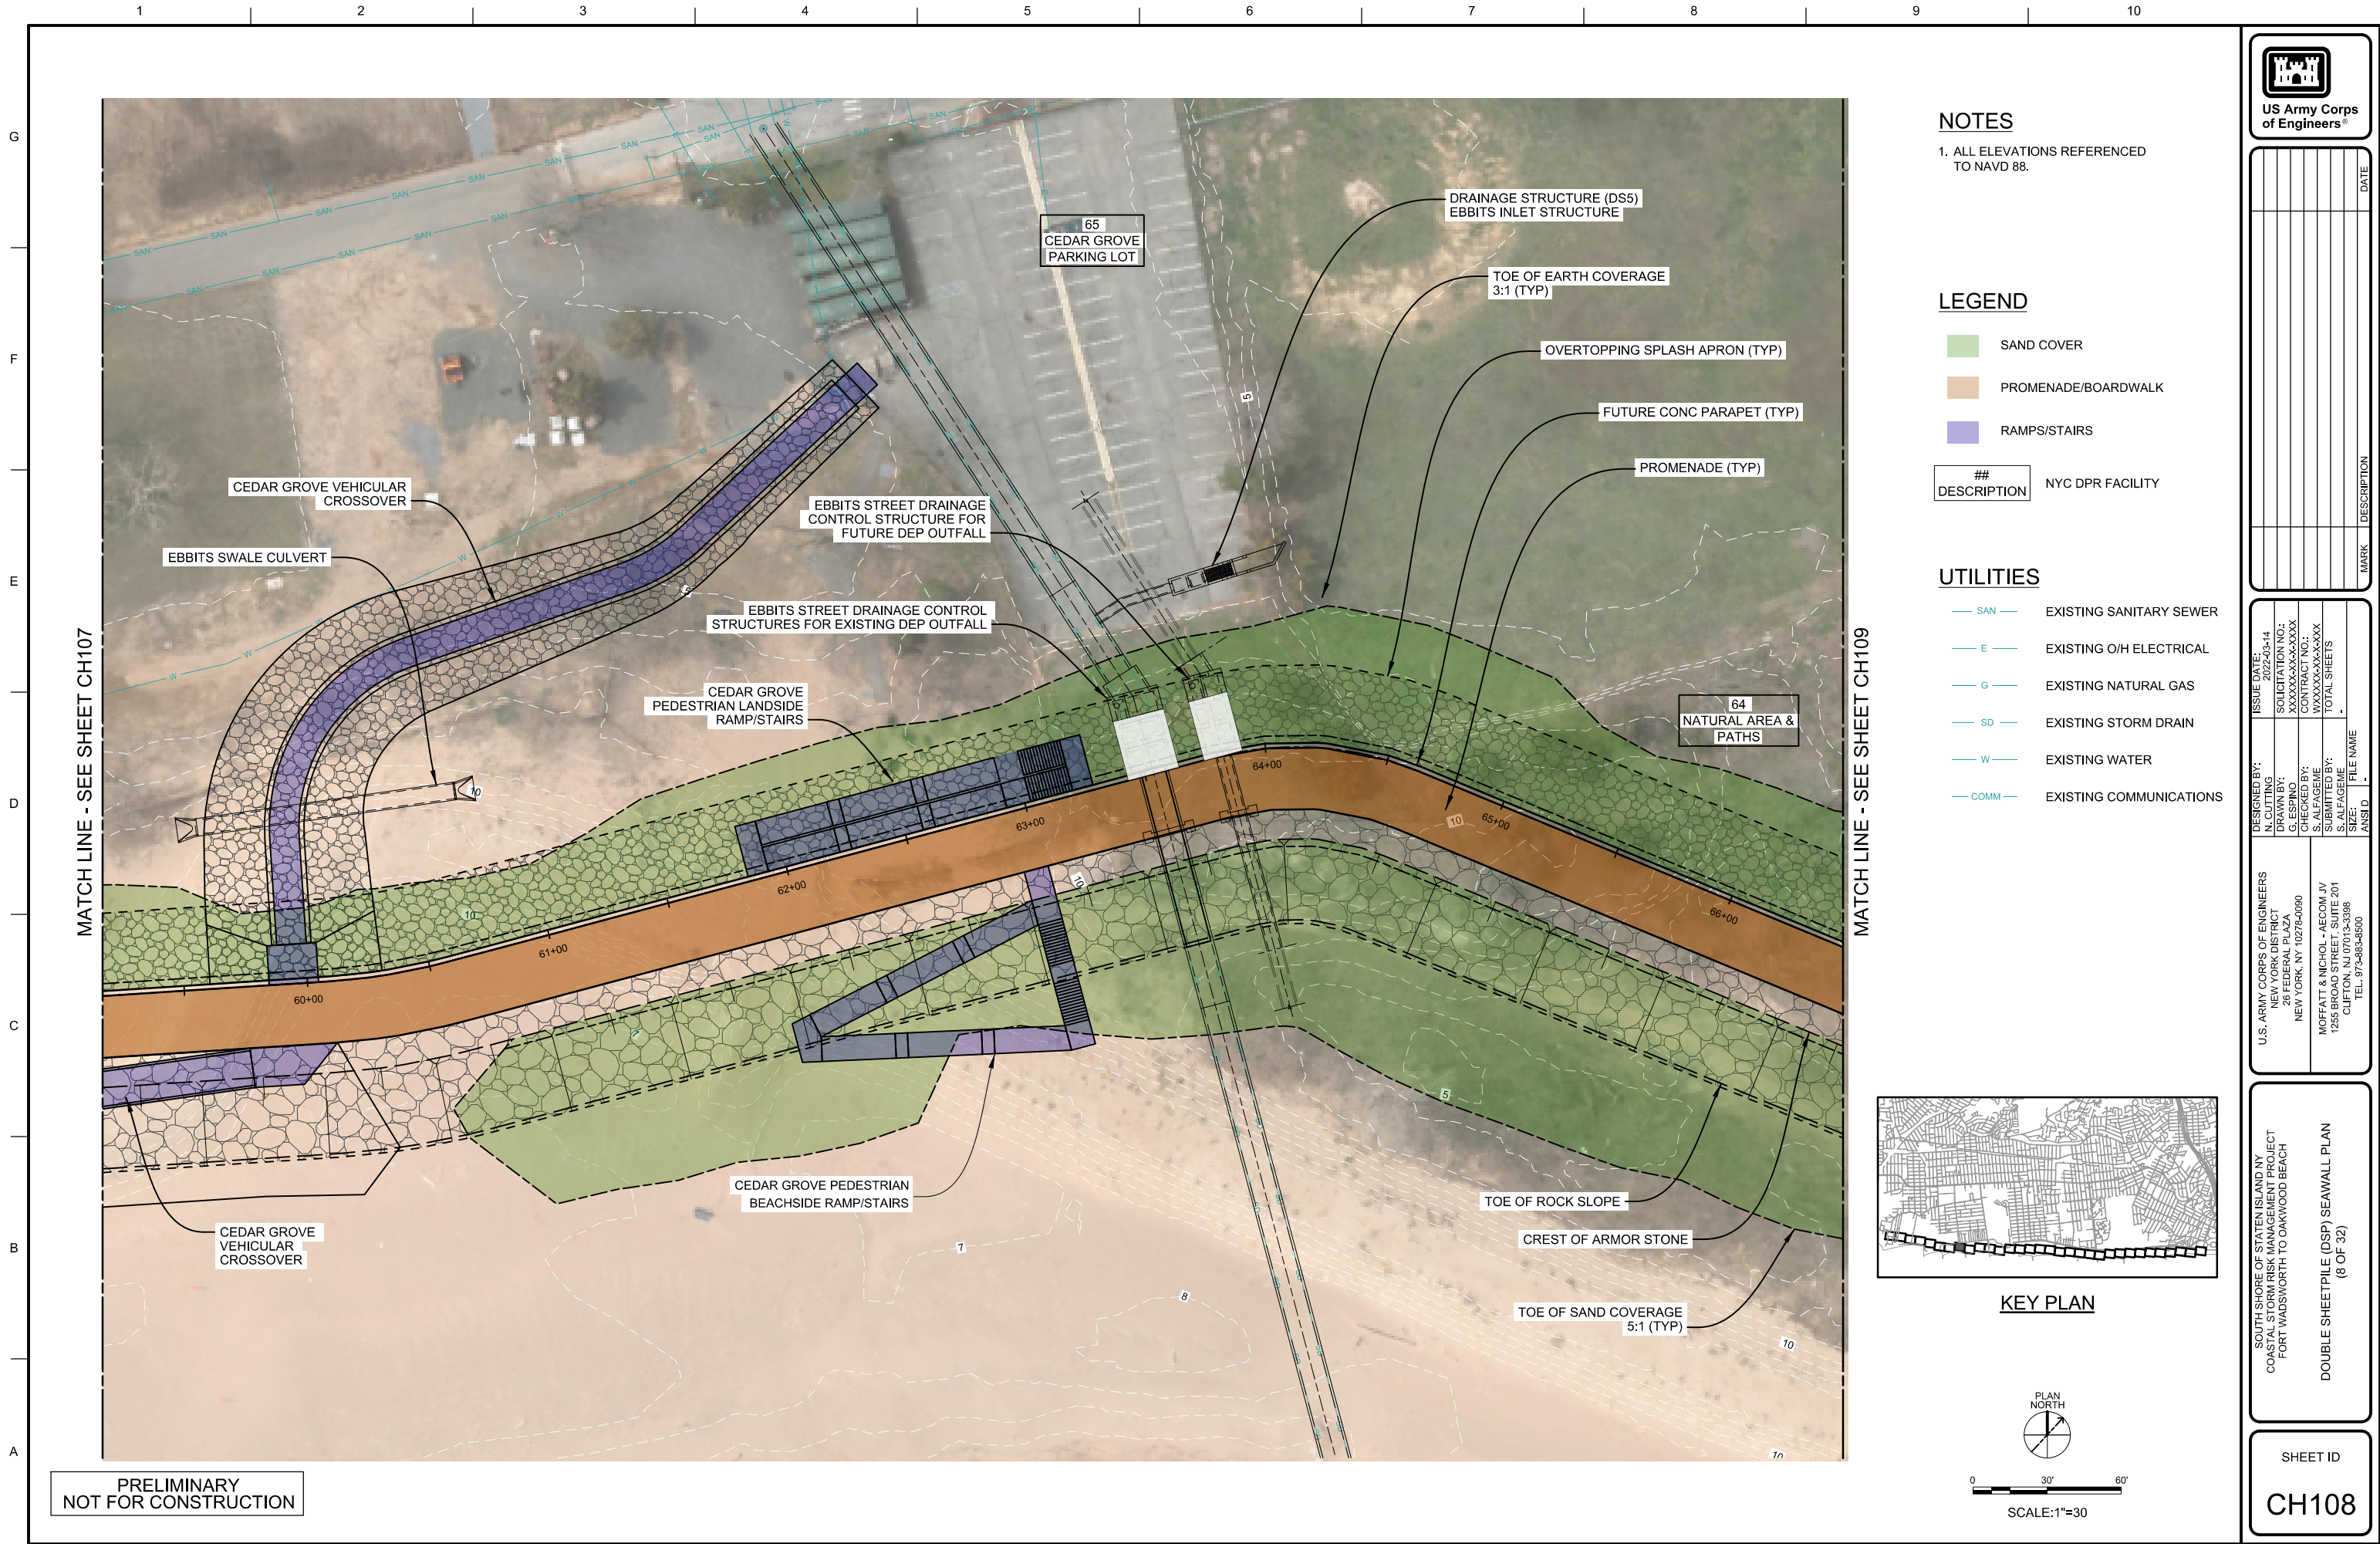



PRELIMINARY
NOT FOR CONSTRUCTION

NOTES

1. ALL ELEVATIONS REFERENCED
TO NAVD 88.

LEGEND

-  SAND COVER
 PROMENADE/BOARDWALK
 RAMPS/STAIRS


## DESCRIPTION	NYC DPR FACILITY
-------------------	------------------

UTILITIES

- | | |
|----------|-------------------------|
| — SAN — | EXISTING SANITARY SEWER |
| — E — | EXISTING O/H ELECTRICAL |
| — G — | EXISTING NATURAL GAS |
| — SD — | EXISTING STORM DRAIN |
| — W — | EXISTING WATER |
| — COMM — | EXISTING COMMUNICATIONS |



KEY PLAN

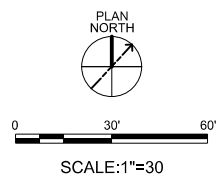

**US Army Corps
of Engineers®**

[illegible]

U.S. ARMY CORPS OF ENGINEERS NEW YORK DISTRICT 26 FEDERAL PLAZA NEW YORK, NY 10278-0090	DESIGNED BY: N. CUTTING	ISSUE DATE: 2022-03-14
	DRAWN BY: G. ESPINO CHECKED BY: S. ALFARAME SUBMITTED BY: S. ALFARAME	SOLICITATION NO.: XXXXXXXXXX PROJECT NO.: XXXXXXXXXX TOTAL SHEETS -
MORFATT & NICHOL - AECOM JV 1255 BROAD STREET, SUITE 201 CLIFTON, NJ 07013-3398 TEL. 973-863-8500	ANSI D - SIZE: FILE NAME	

SOUTH SHORE OF STATEN ISLAND NY
COASTAL STORM RISK MANAGEMENT PROJECT
FORT WADSWORTH TO OAKWOOD BEACH

SHEET ID

CH109



PRELIMINARY
NOT FOR CONSTRUCTION

NOTES

1. ALL ELEVATIONS REFERENCED
TO NAVD 88.

LEGEND

-  SAND COVER
 PROMENADE/BOARDWALK
 RAMPS/STAIRS


## DESCRIPTION	NYC DPR FACILITY

UTILITIES

- | | |
|---|-------------------------|
|  | EXISTING SANITARY SEWER |
|  | EXISTING O/H ELECTRICAL |
|  | EXISTING NATURAL GAS |
|  | EXISTING STORM DRAIN |
|  | EXISTING WATER |
|  | EXISTING COMMUNICATIONS |



KEY PLAN

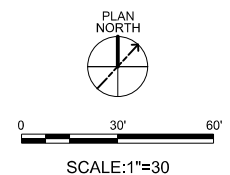

US Army Corps
of Engineers®

[illegible]


NEW YORK DISTRICT	NEW YORK, NY 10278-0090	SOLICITATION NO.: XXXXXX-XX-XXXX	CONTRACT NO.: WXXXXX-XX-XXXX	TOTAL SHEETS -
26 FEDERAL PLAZA		DRAWN BY: G. ESPINO	CHECKED BY: S. ALFAGEME	
		SUBMITTED BY: S. ALFAGEME	FILE NAME	
MOFFATT & NICHOL - A/E/C/M JV 1255 BROAD STREET, SUITE 201 CUFTON, NJ 07013-3398		ANSI D		
TEL. 973-883-4500				

COASTAL STORM RISK MANAGEMENT PROJECT
FORT WADSWORTH TO OAKWOOD BEACH

DOUBLE SHEETPILE (DSP) SEAWALL PLAN
(10 OF 32)

SHEET ID

CH110

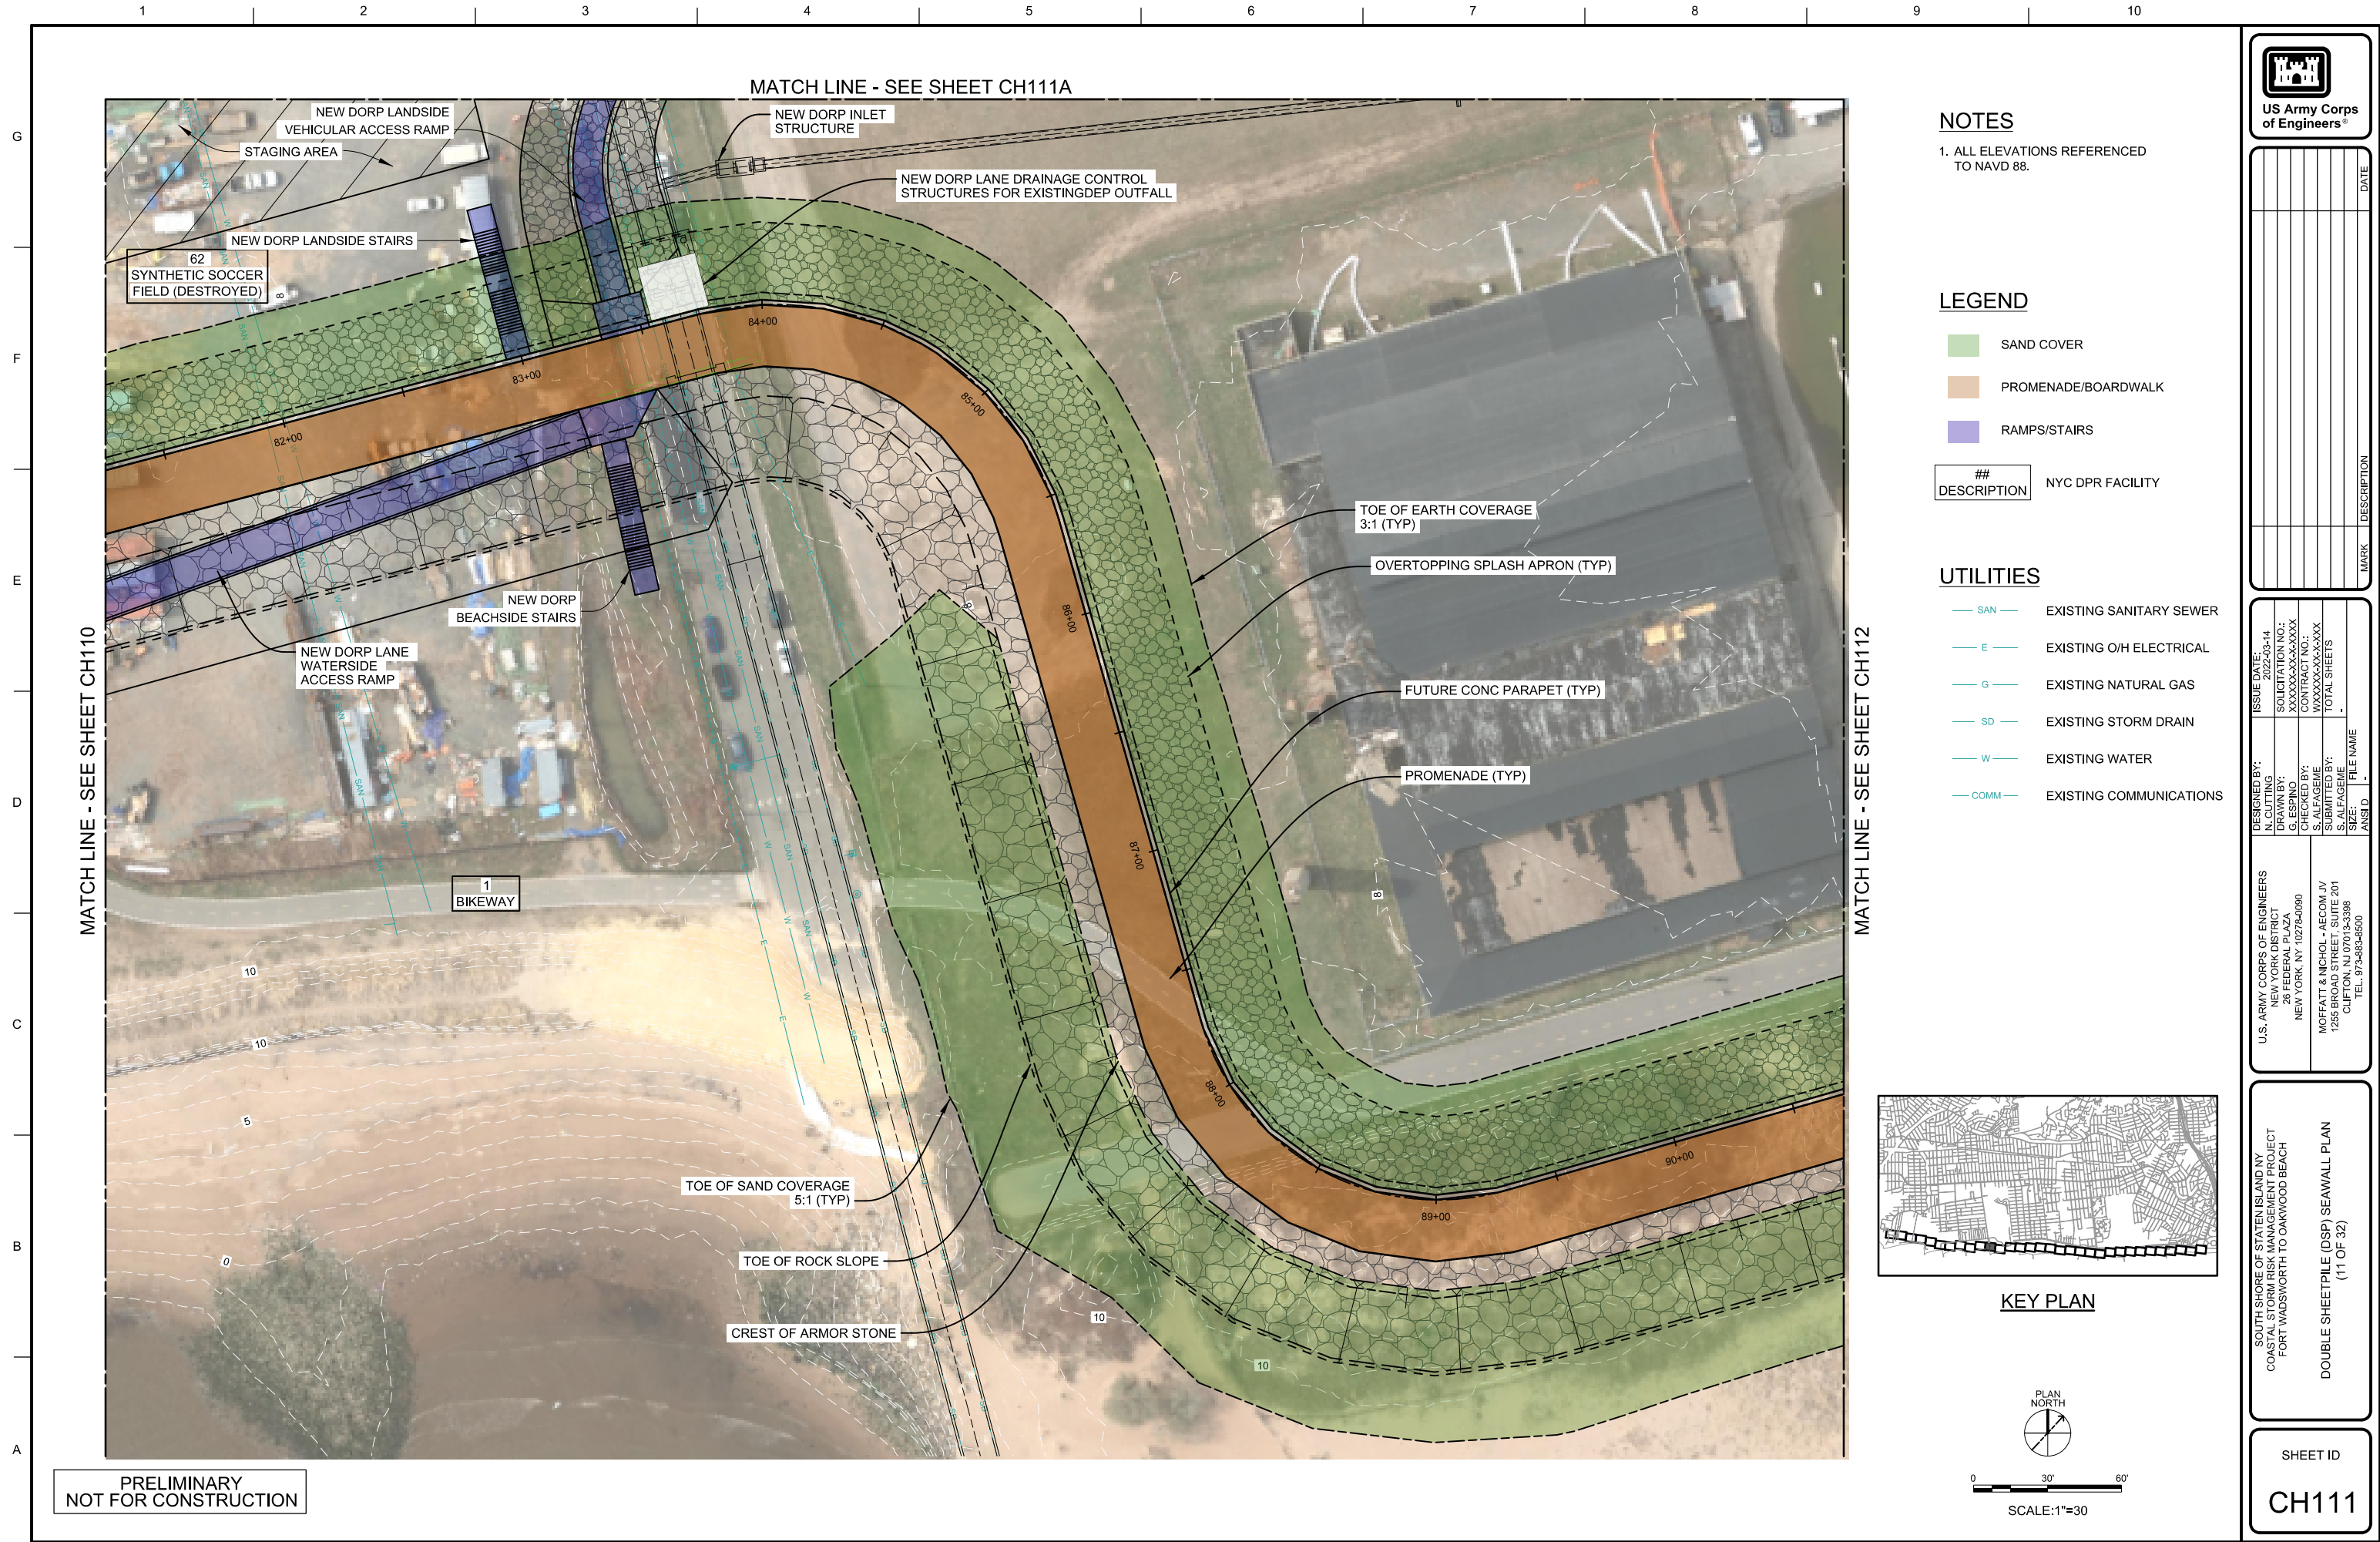



PRELIMINARY
NOT FOR CONSTRUCTION

NOTES

1. ALL ELEVATIONS REFERENCED
TO NAVD 88.

LEGEND

-  SAND COVER
 PROMENADE/BOARDWALK
 RAMPS/STAIRS


##	DESCRIPTION	NYC DPR FACILITY

UTILITIES

- | | |
|--|-------------------------|
|  SAN  | EXISTING SANITARY SEWER |
|  E  | EXISTING O/H ELECTRICAL |
|  G  | EXISTING NATURAL GAS |
|  SD  | EXISTING STORM DRAIN |
|  W  | EXISTING WATER |
|  COMM  | EXISTING COMMUNICATIONS |



KEY PLAN

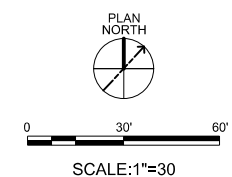

US Army Corps
of Engineers®

[illegible]


U.S. ARMY CORPS OF ENGINEERS NEW YORK DISTRICT NEW YORK, NY 10274-0990	ISSUED: 2022-03-14
DRAWN BY: N. CUTTING	SOLICITATION NO: XXXXXX-XX-XXXX
CHECKED BY: S. ESPINO	CONTRACT NO: XXXXXX-XX-XXXX
SUBMITTED BY: S. ALFARGEME	TOTAL SHEETS -
SIZE: FILE NAME	
ANSI D	

SOUTH SHORE OF STATEN ISLAND NY
COASTAL STORM RISK MANAGEMENT PROJECT
FORT WADSWORTH TO OAKWOOD BEACH

DOUBLE SHEETPILE (DSP) SEAWALL PLAN
(12 OF 32)

SHEET ID

CH112

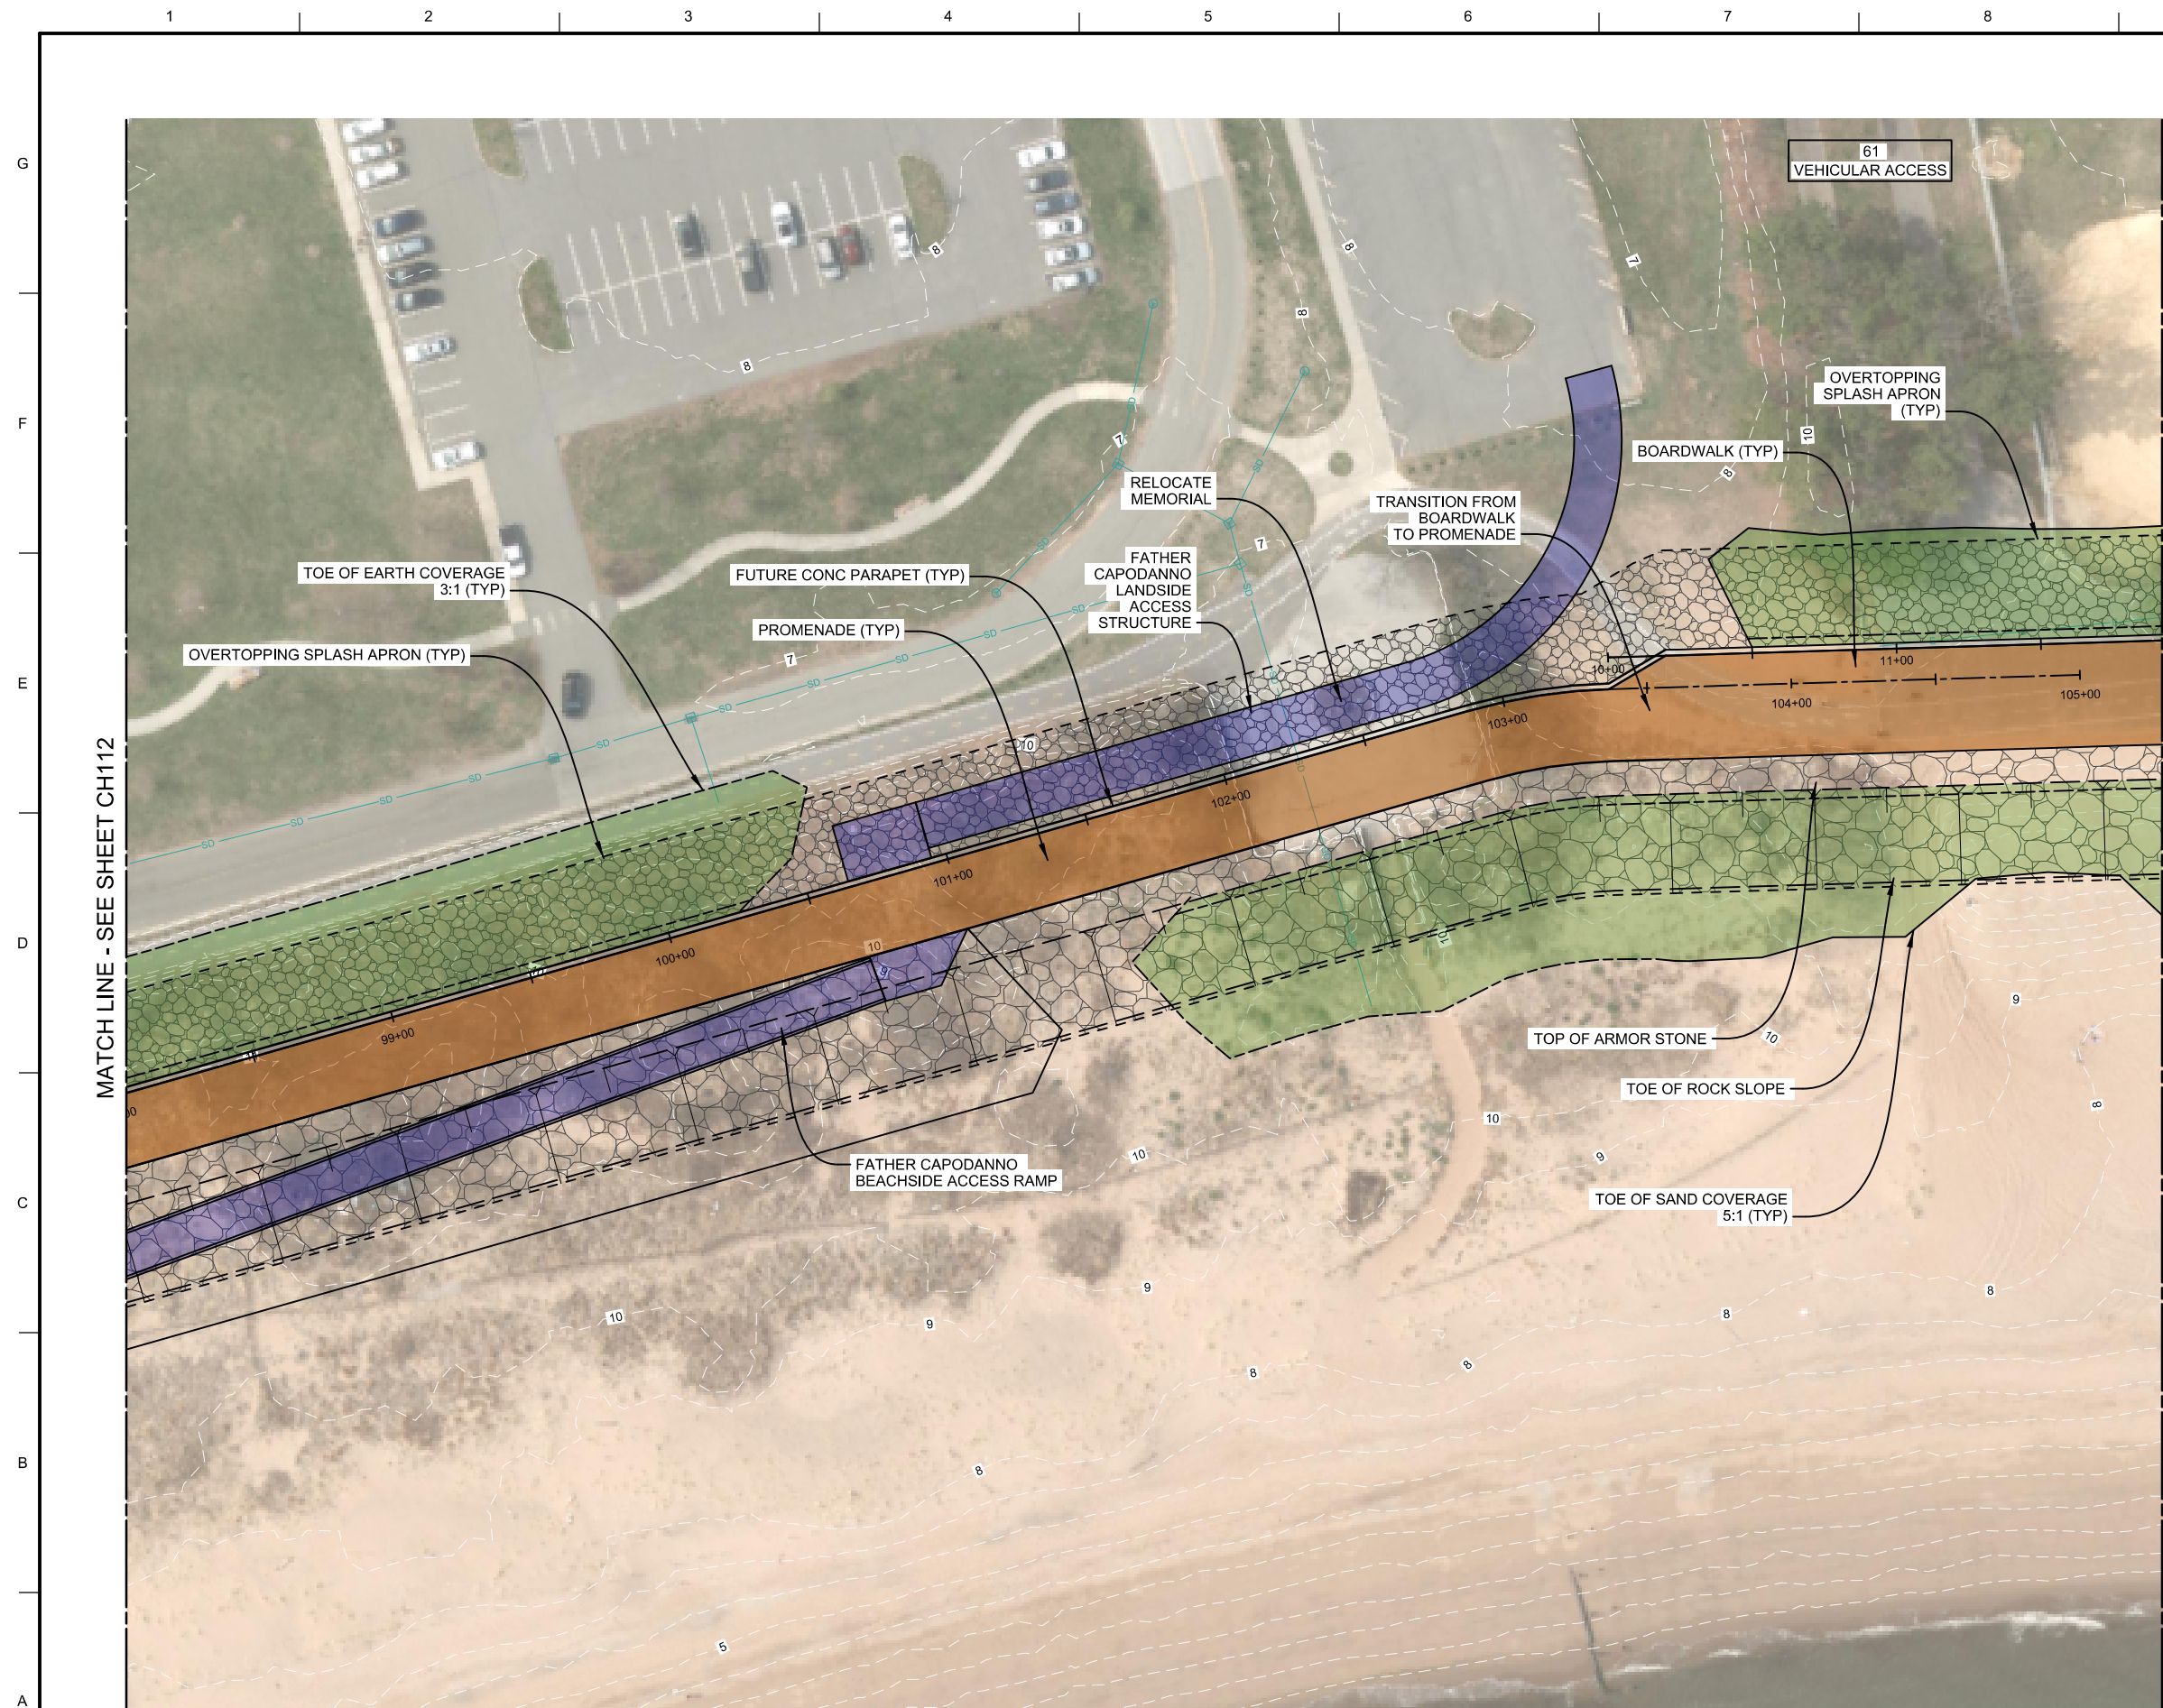

PRELIMINARY
NOT FOR CONSTRUCTION

NOTES

1. ALL ELEVATIONS REFERENCED
TO NAVD 88.

LEGEND

-  SAND COVER
 PROMENADE/BOARDWALK
 RAMPS/STAIRS


##	DESCRIPTION	NYC DPR FACILITY

UTILITIES

- | | |
|--|-------------------------|
|  SAN  | EXISTING SANITARY SEWER |
|  E  | EXISTING O/H ELECTRICAL |
|  G  | EXISTING NATURAL GAS |
|  SD  | EXISTING STORM DRAIN |
|  W  | EXISTING WATER |
|  COMM  | EXISTING COMMUNICATIONS |



KEY PLAN

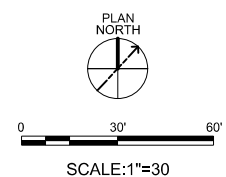

US Army Corps
of Engineers®


[illegible]

NEW YORK DISTRICT	NEW YORK, NY 10278-0090	DRAWN BY:	XXXXXXXXXX-XXXXXX	CONTRACT NO.:	XXXXXXXXXX-XXXXXX
26 FEDERAL PLAZA		G. ESPINO		CHECKED BY:	
		S. ALFAGEME		SUBMITTED BY:	
		S. ALFAGEME		S. ALFAGEME	
				FILE NAME	
				SIZE:	
				ANSID:	

DOUBLE SHEETPILE (DSP) SEAWALL PLAN
(13 OF 32)

SHEET ID

CH113

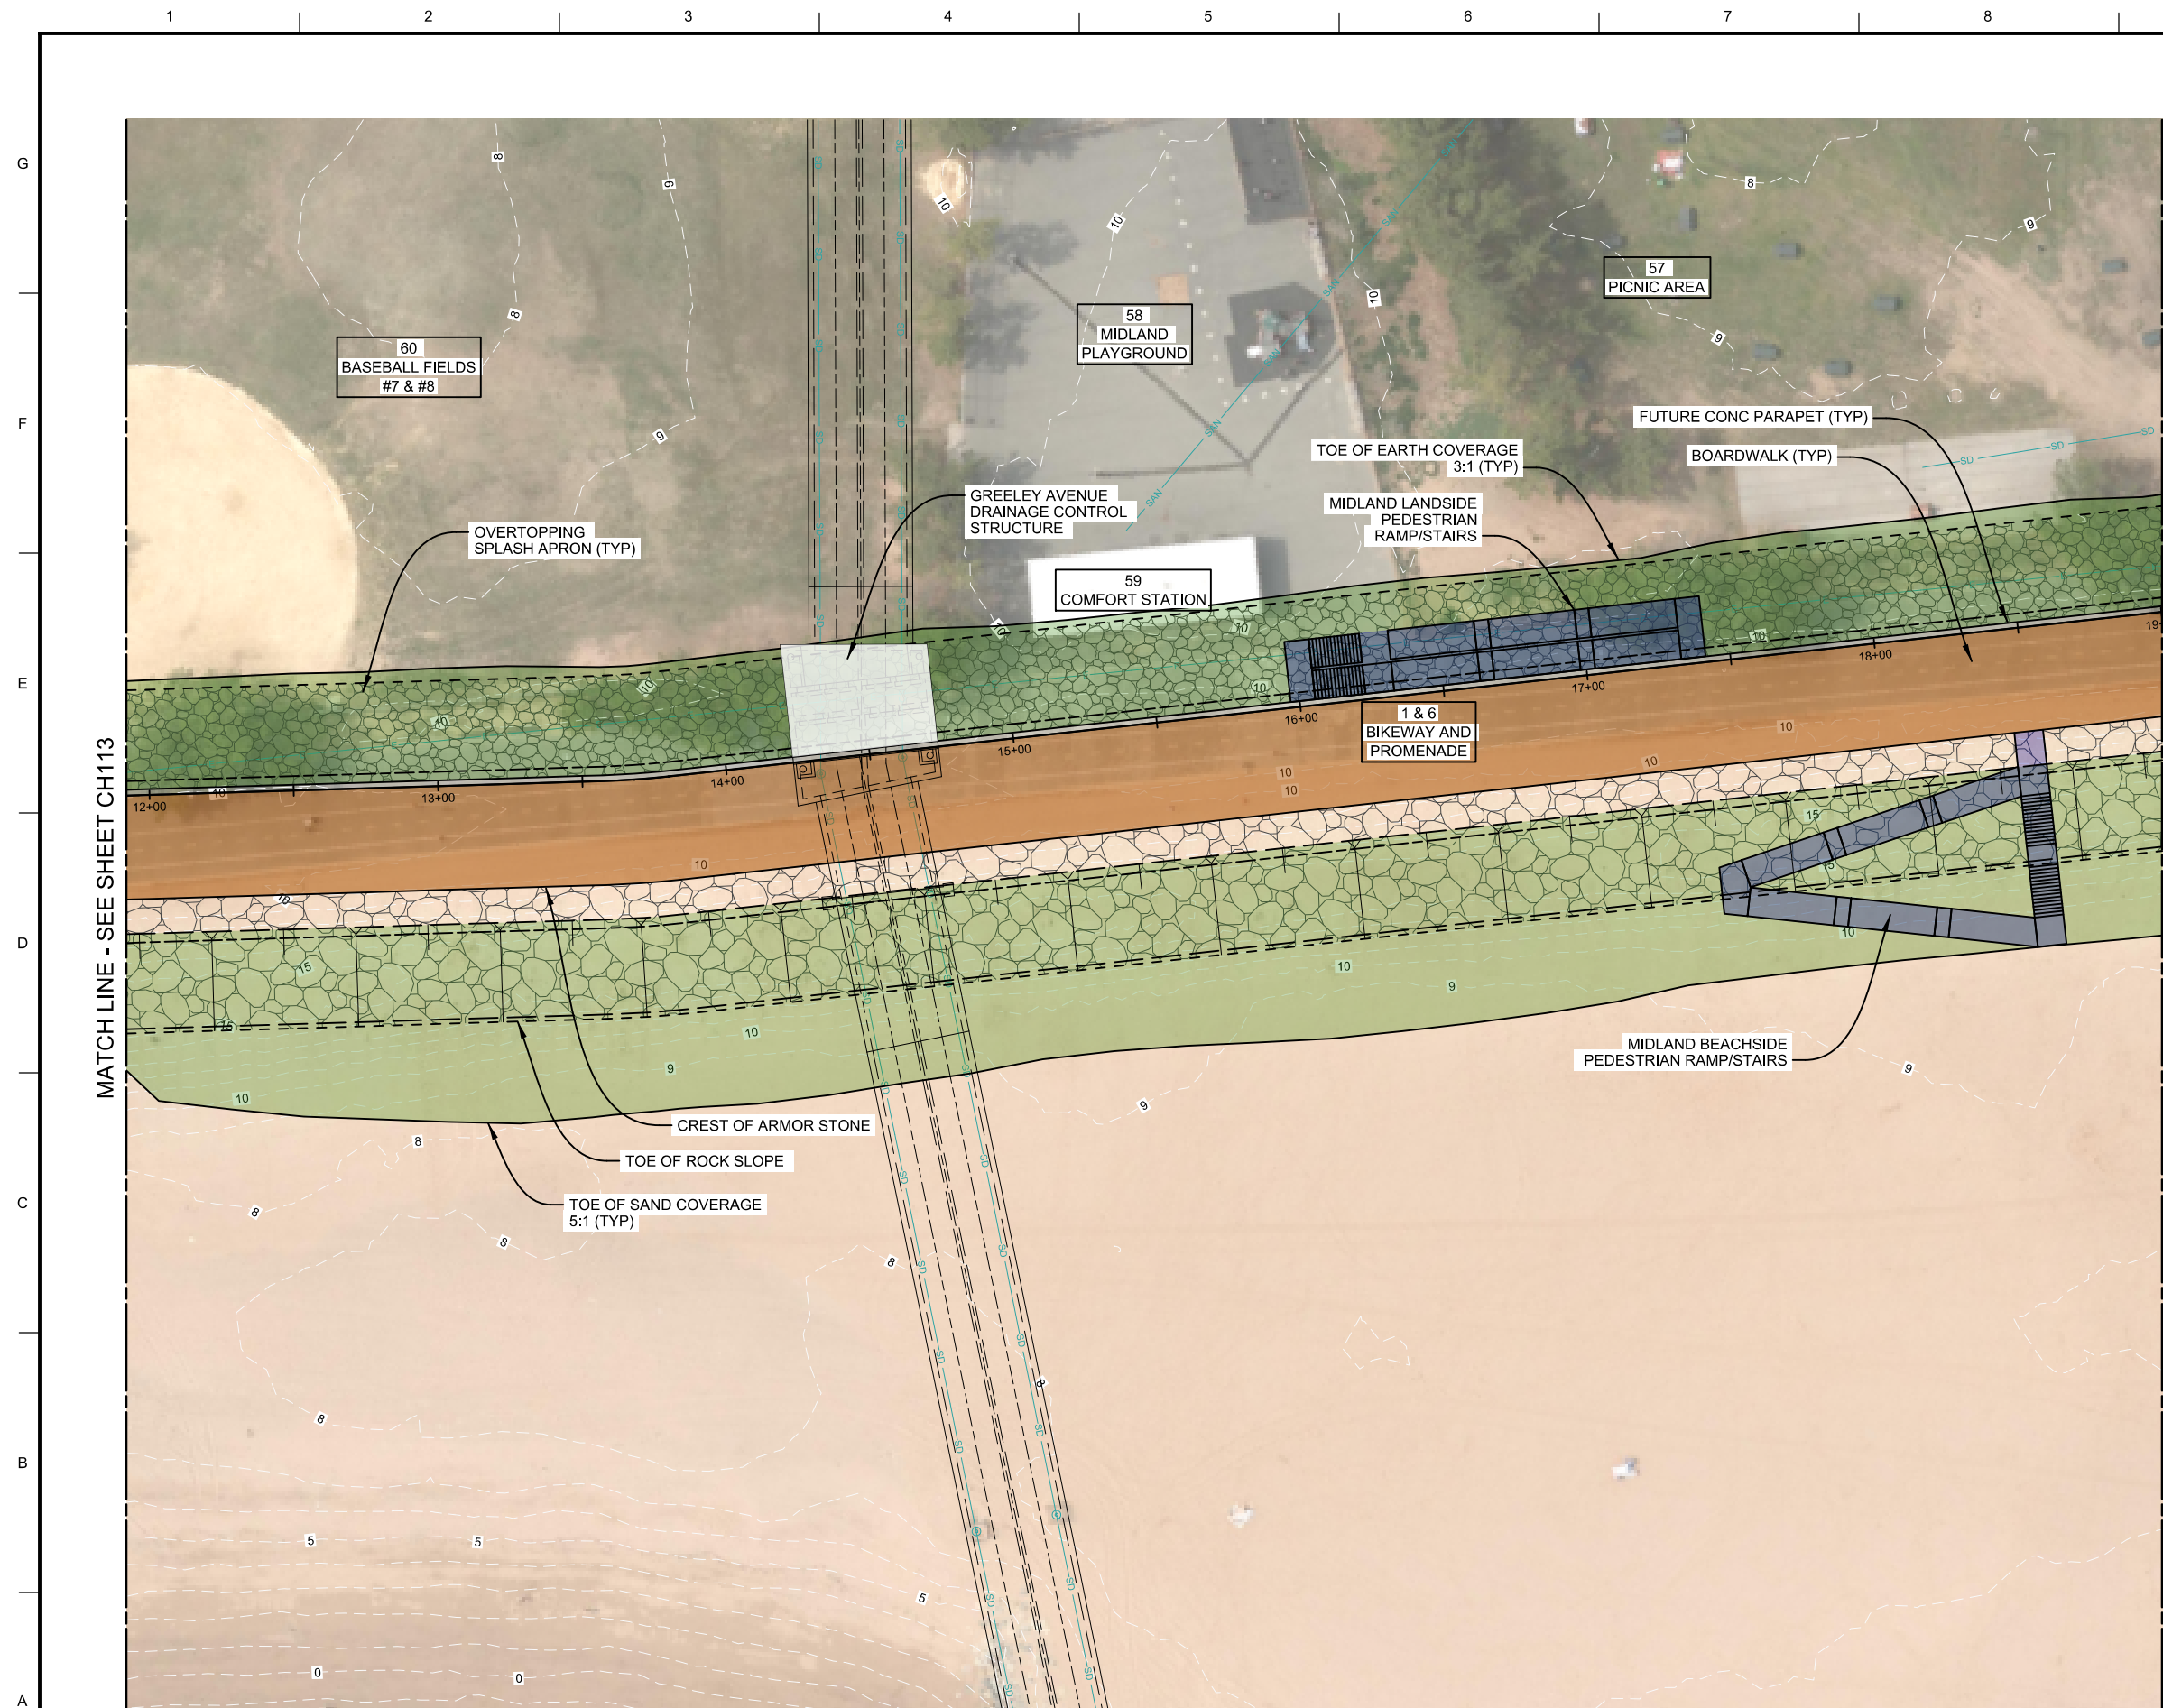

PRELIMINARY
NOT FOR CONSTRUCTION

NOTES

1. ALL ELEVATIONS REFERENCED
TO NAVD 88.

LEGEND

-  SAND COVER
 PROMENADE/BOARDWALK
 RAMPS/STAIRS


## DESCRIPTION	NYC DPR FACILITY

UTILITIES

- | | |
|--|-------------------------|
|  SAN | EXISTING SANITARY SEWER |
|  E | EXISTING O/H ELECTRICAL |
|  G | EXISTING NATURAL GAS |
|  SD | EXISTING STORM DRAIN |
|  W | EXISTING WATER |
|  COMM | EXISTING COMMUNICATIONS |



KEY PLAN

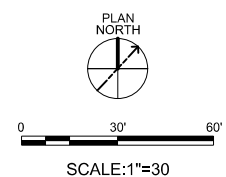

**US Army Corps
of Engineers®**

[illegible]


ISSUE DATE:	2022-03-14
DESIGNED BY:	N. CUTTING
DRAWN BY:	G. ESPINO
CHECKED BY:	S.S. ALFAGEME
SUBMITTED BY:	S.S. ALFAGEME
FILE NAME	
SIZE:	
ANSI D	
TOTAL SHEETS	
SOLICITATION NO.:	XXXXXXXX-XX-XXXX
CONTRACT NO.:	WXXXXX-XX-XXXX

U.S. ARMY CORPS OF ENGINEERS
NEW YORK DISTRICT
26 FEDERAL PLAZA
NEW YORK, NY 10278-0090

SOUTH SHORE OF STATEN ISLAND NY
COASTAL STORM RISK MANAGEMENT PROJECT
FORT WADSWORTH TO OAKWOOD BEACH
DOUBLE SHEETPILE (DSP) SEAWALL PLAN
(14 OF 32)

SHEET ID

CH114

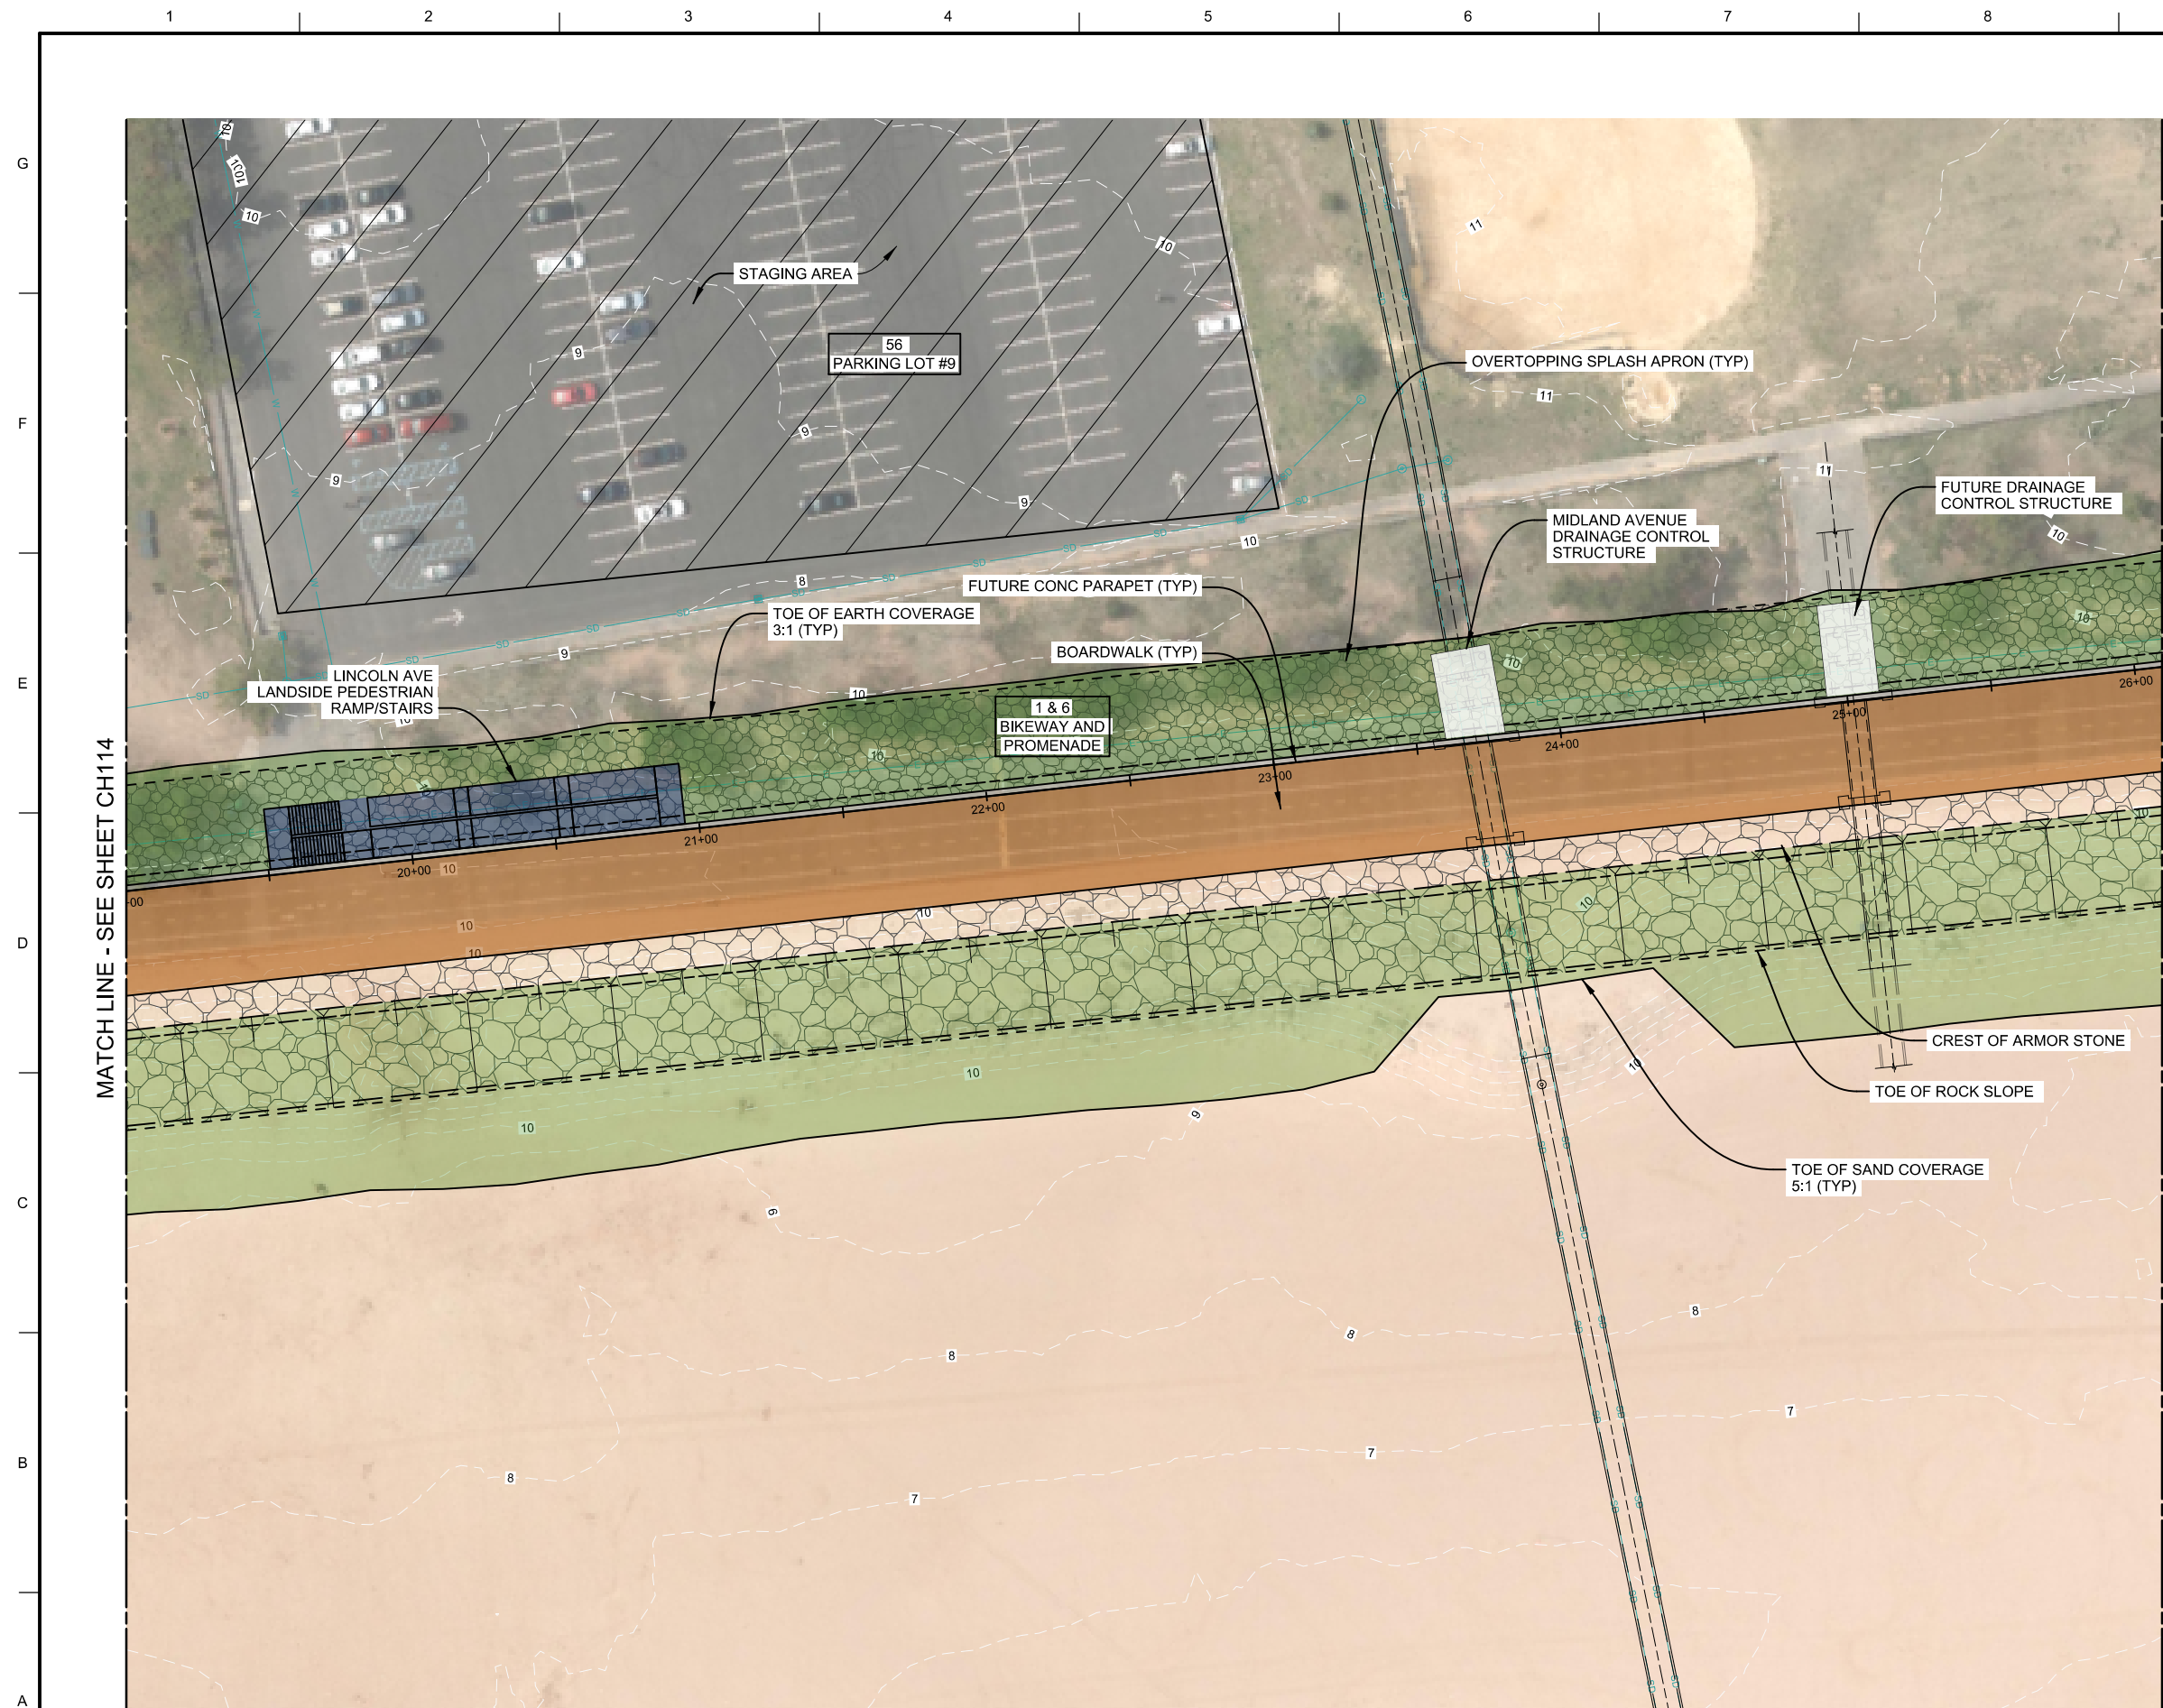

PRELIMINARY
NOT FOR CONSTRUCTION

NOTES

1. ALL ELEVATIONS REFERENCED
TO NAVD 88.

LEGEND

-  SAND COVER
-  PROMENADE/BOARDWALK
-  RAMPS/STAIRS

##	DESCRIPTION	NYC DPR FACILITY

UTILITIES

- | | |
|--|-------------------------|
|  SAN | EXISTING SANITARY SEWER |
|  E | EXISTING O/H ELECTRICAL |
|  G | EXISTING NATURAL GAS |
|  SD | EXISTING STORM DRAIN |
|  W | EXISTING WATER |
|  COMM | EXISTING COMMUNICATIONS |



KEY PLAN



**S Army Corps
Engineers®**


[illegible]

NEW YORK, NY 10278-0090	DRAWN BY: G. ESPINO CHECKED BY: S. ALFAGOME SUBMITTED BY: S. ALFAGOME SOLICITATION NO.: XXXXXXXX-XX-XXXX CONTRACT NO.: WXXXXXXX-XX-XXXX TOTAL SHEETS: -
MOFFATT & NICHOL - AECOM JV 1255 BROAD STREET, SUITE 201 CLIFTON, NJ 07013-3398 TEL. 973-883-8500	FILE NAME PROJ.D

DOUBLE SHEETPILE (DSP) SEAWALL PLAN
(15 OF 32)

SHEET ID

CH115

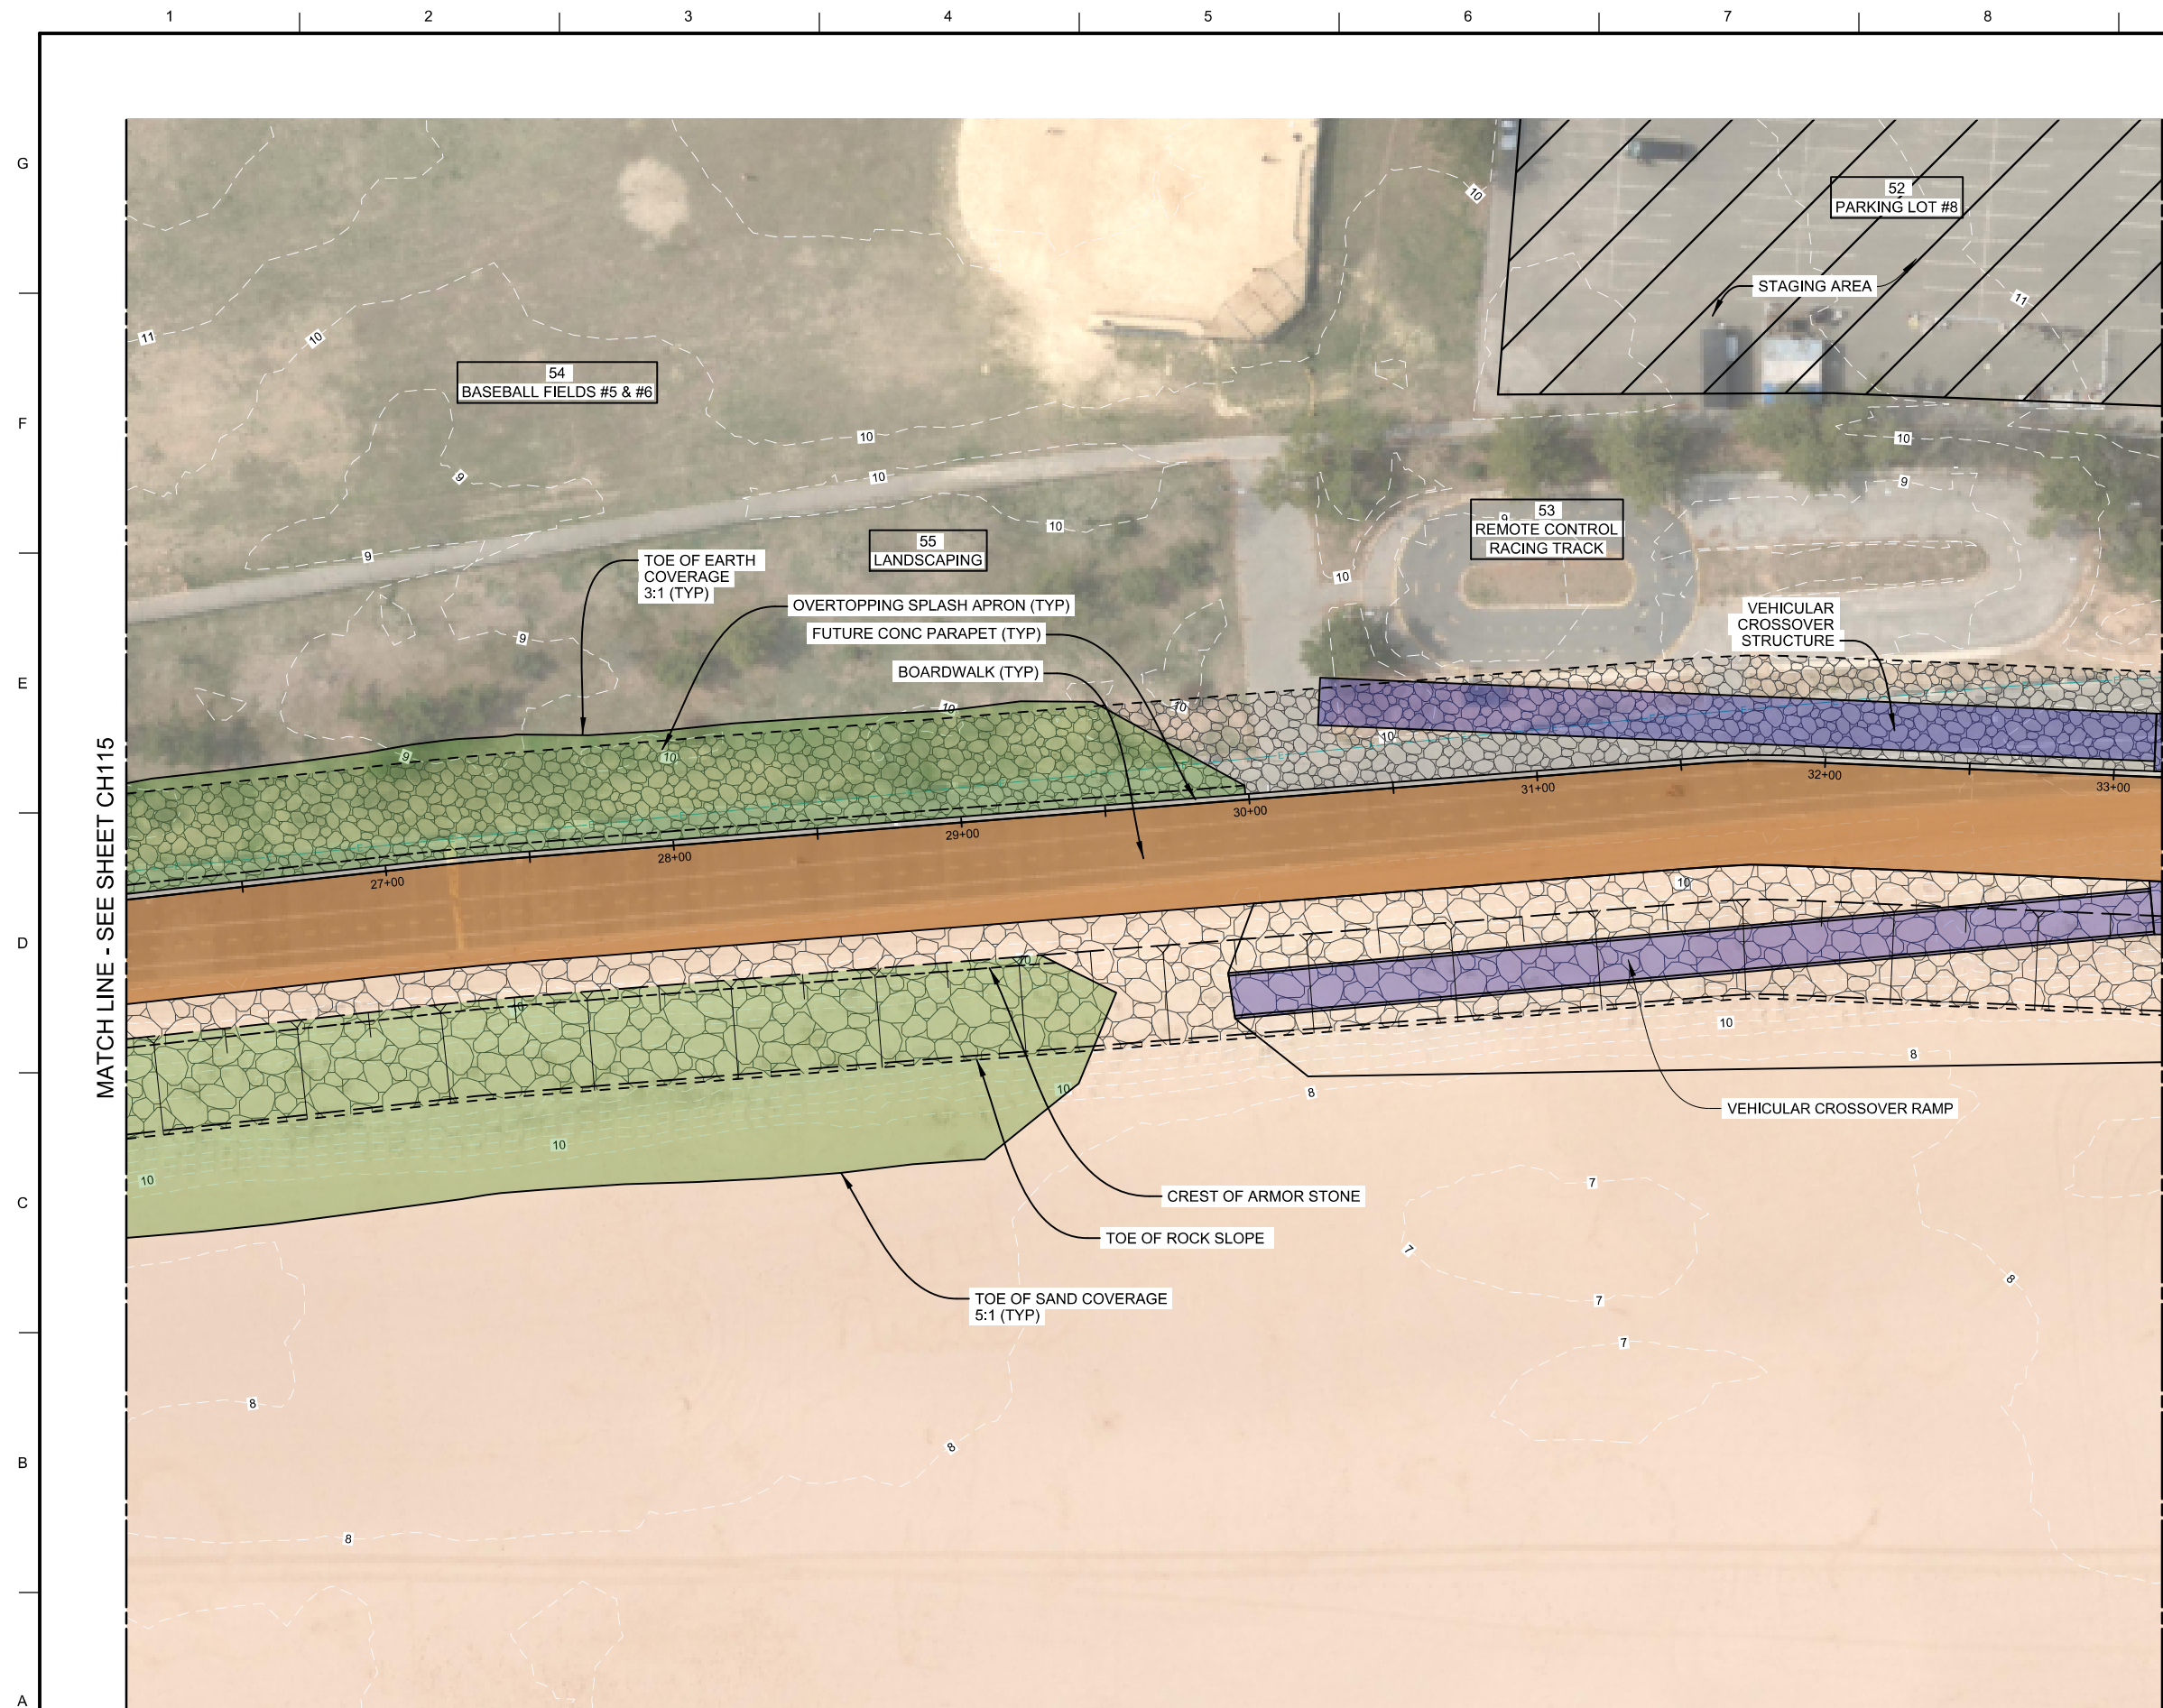

PRELIMINARY
NOT FOR CONSTRUCTION

NOTES

1. ALL ELEVATIONS REFERENCED
TO NAVD 88.

LEGEND

-  SAND COVER
 PROMENADE/BOARDWALK
 RAMPS/STAIRS


## DESCRIPTION	NYC DPR FACILITY
-------------------	------------------

UTILITIES

- | | |
|--|-------------------------|
|  SAN  | EXISTING SANITARY SEWER |
|  E  | EXISTING O/H ELECTRICAL |
|  G  | EXISTING NATURAL GAS |
|  SD  | EXISTING STORM DRAIN |
|  W  | EXISTING WATER |
|  COMM  | EXISTING COMMUNICATIONS |



KEY PLAN

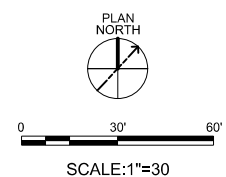


US Army Corps
of Engineers®

[illegible][illegible]

DOUBLE SHEETPILE (DSP) SEAWALL PLAN
(16 OF 32)

SHEET ID

CH116

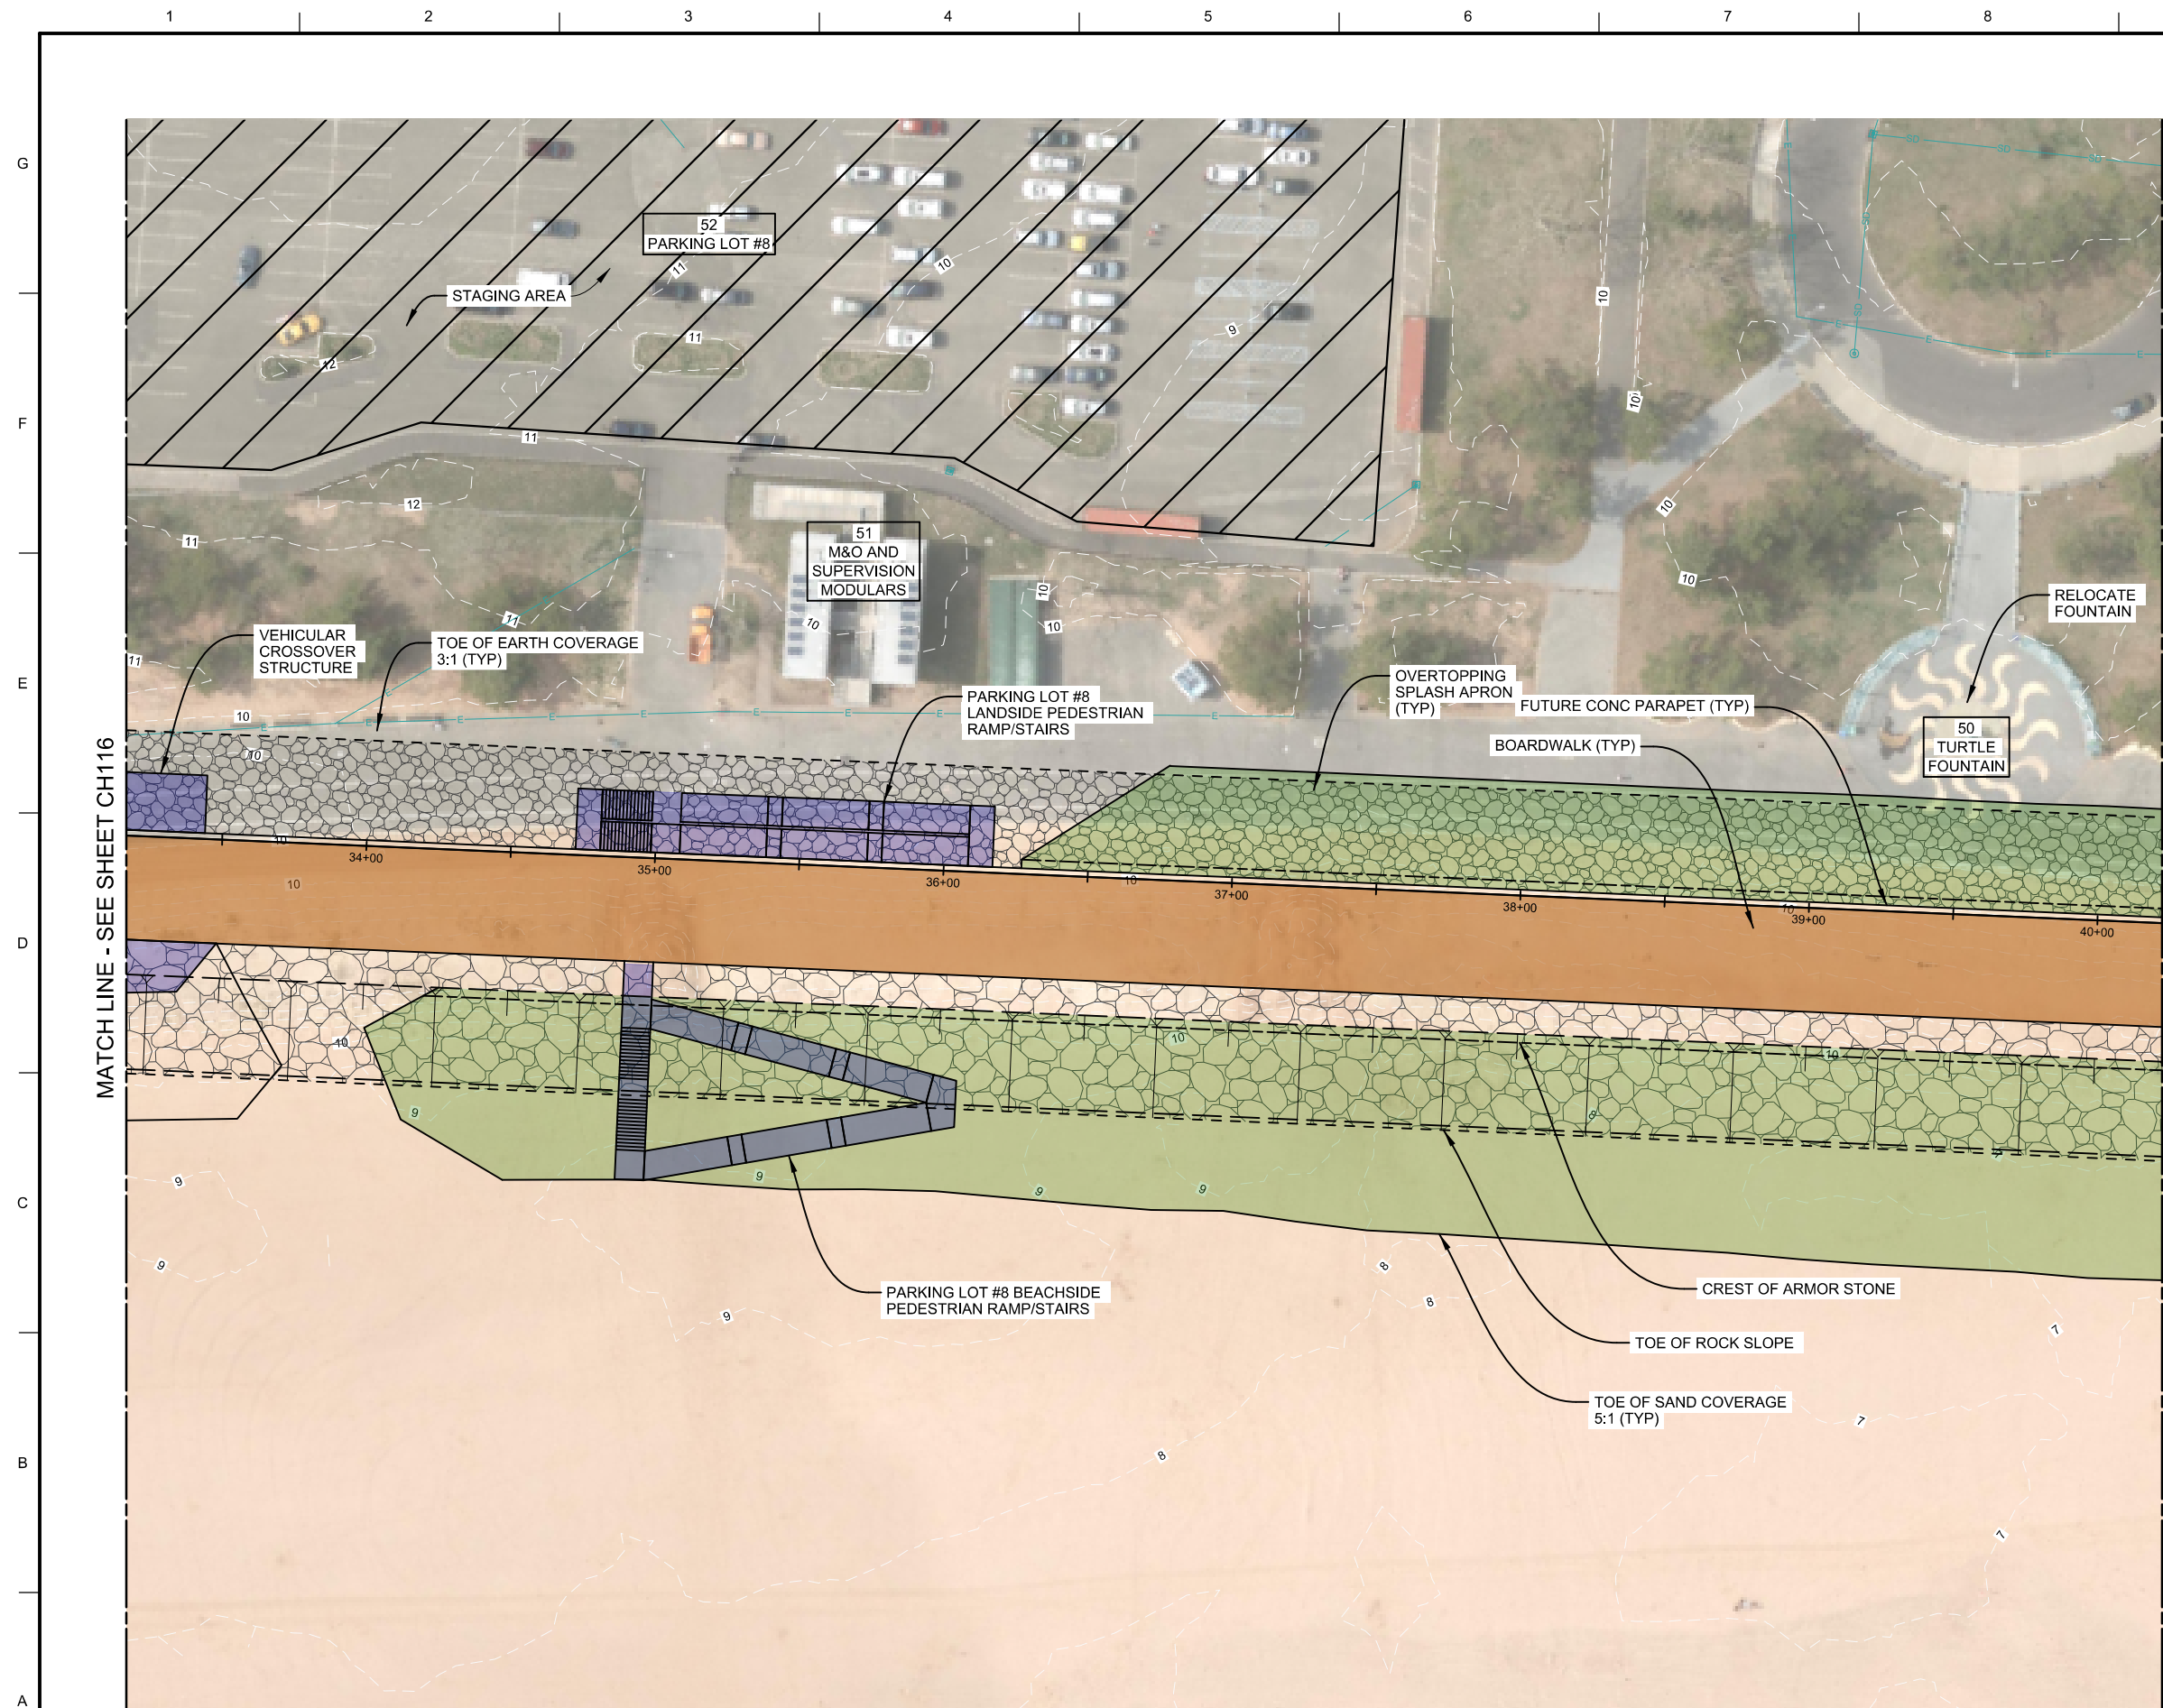

PRELIMINARY
NOT FOR CONSTRUCTION

NOTES

1. ALL ELEVATIONS REFERENCED
TO NAVD 88.

LEGEND

-  SAND COVER
 PROMENADE/BOARDWALK
 RAMPS/STAIRS


##	DESCRIPTION
NYC DPR FACILITY	

UTILITIES

- | | |
|--|-------------------------|
|  SAN | EXISTING SANITARY SEWER |
|  E | EXISTING O/H ELECTRICAL |
|  G | EXISTING NATURAL GAS |
|  SD | EXISTING STORM DRAIN |
|  W | EXISTING WATER |
|  COMM | EXISTING COMMUNICATIONS |



KEY PLAN

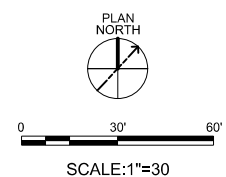

US Army Corps
of Engineers®

[illegible]


NEW YORK DISTRICT 28 FEDERAL PLAZA NEW YORK, NY 10278-0090	SOLICITATION NO.: XXXXXX-XX-X-XXXX	TOTAL SHEETS -
	CONTRACT NO.: XXXXXX-XX-X-XXXX	
	CHECKED BY: S. ALFAGEME	
	SUBMITTED BY: S. ALFAGEME	FILE NAME
MOFFATT & NICHOL - AECOM JV 1255 BROAD STREET, SUITE 201 CLIFTON, NJ 07011-3398 TEL. 973-883-8500		ANSI D -

COASTAL STORM RISK MANAGEMENT PROJECT
FORT WADSWORTH TO OAKWOOD BEACH

DOUBLE SHEETPILE (DSP) SEAWALL PLAN
(17 OF 32)

SHEET ID

CH117

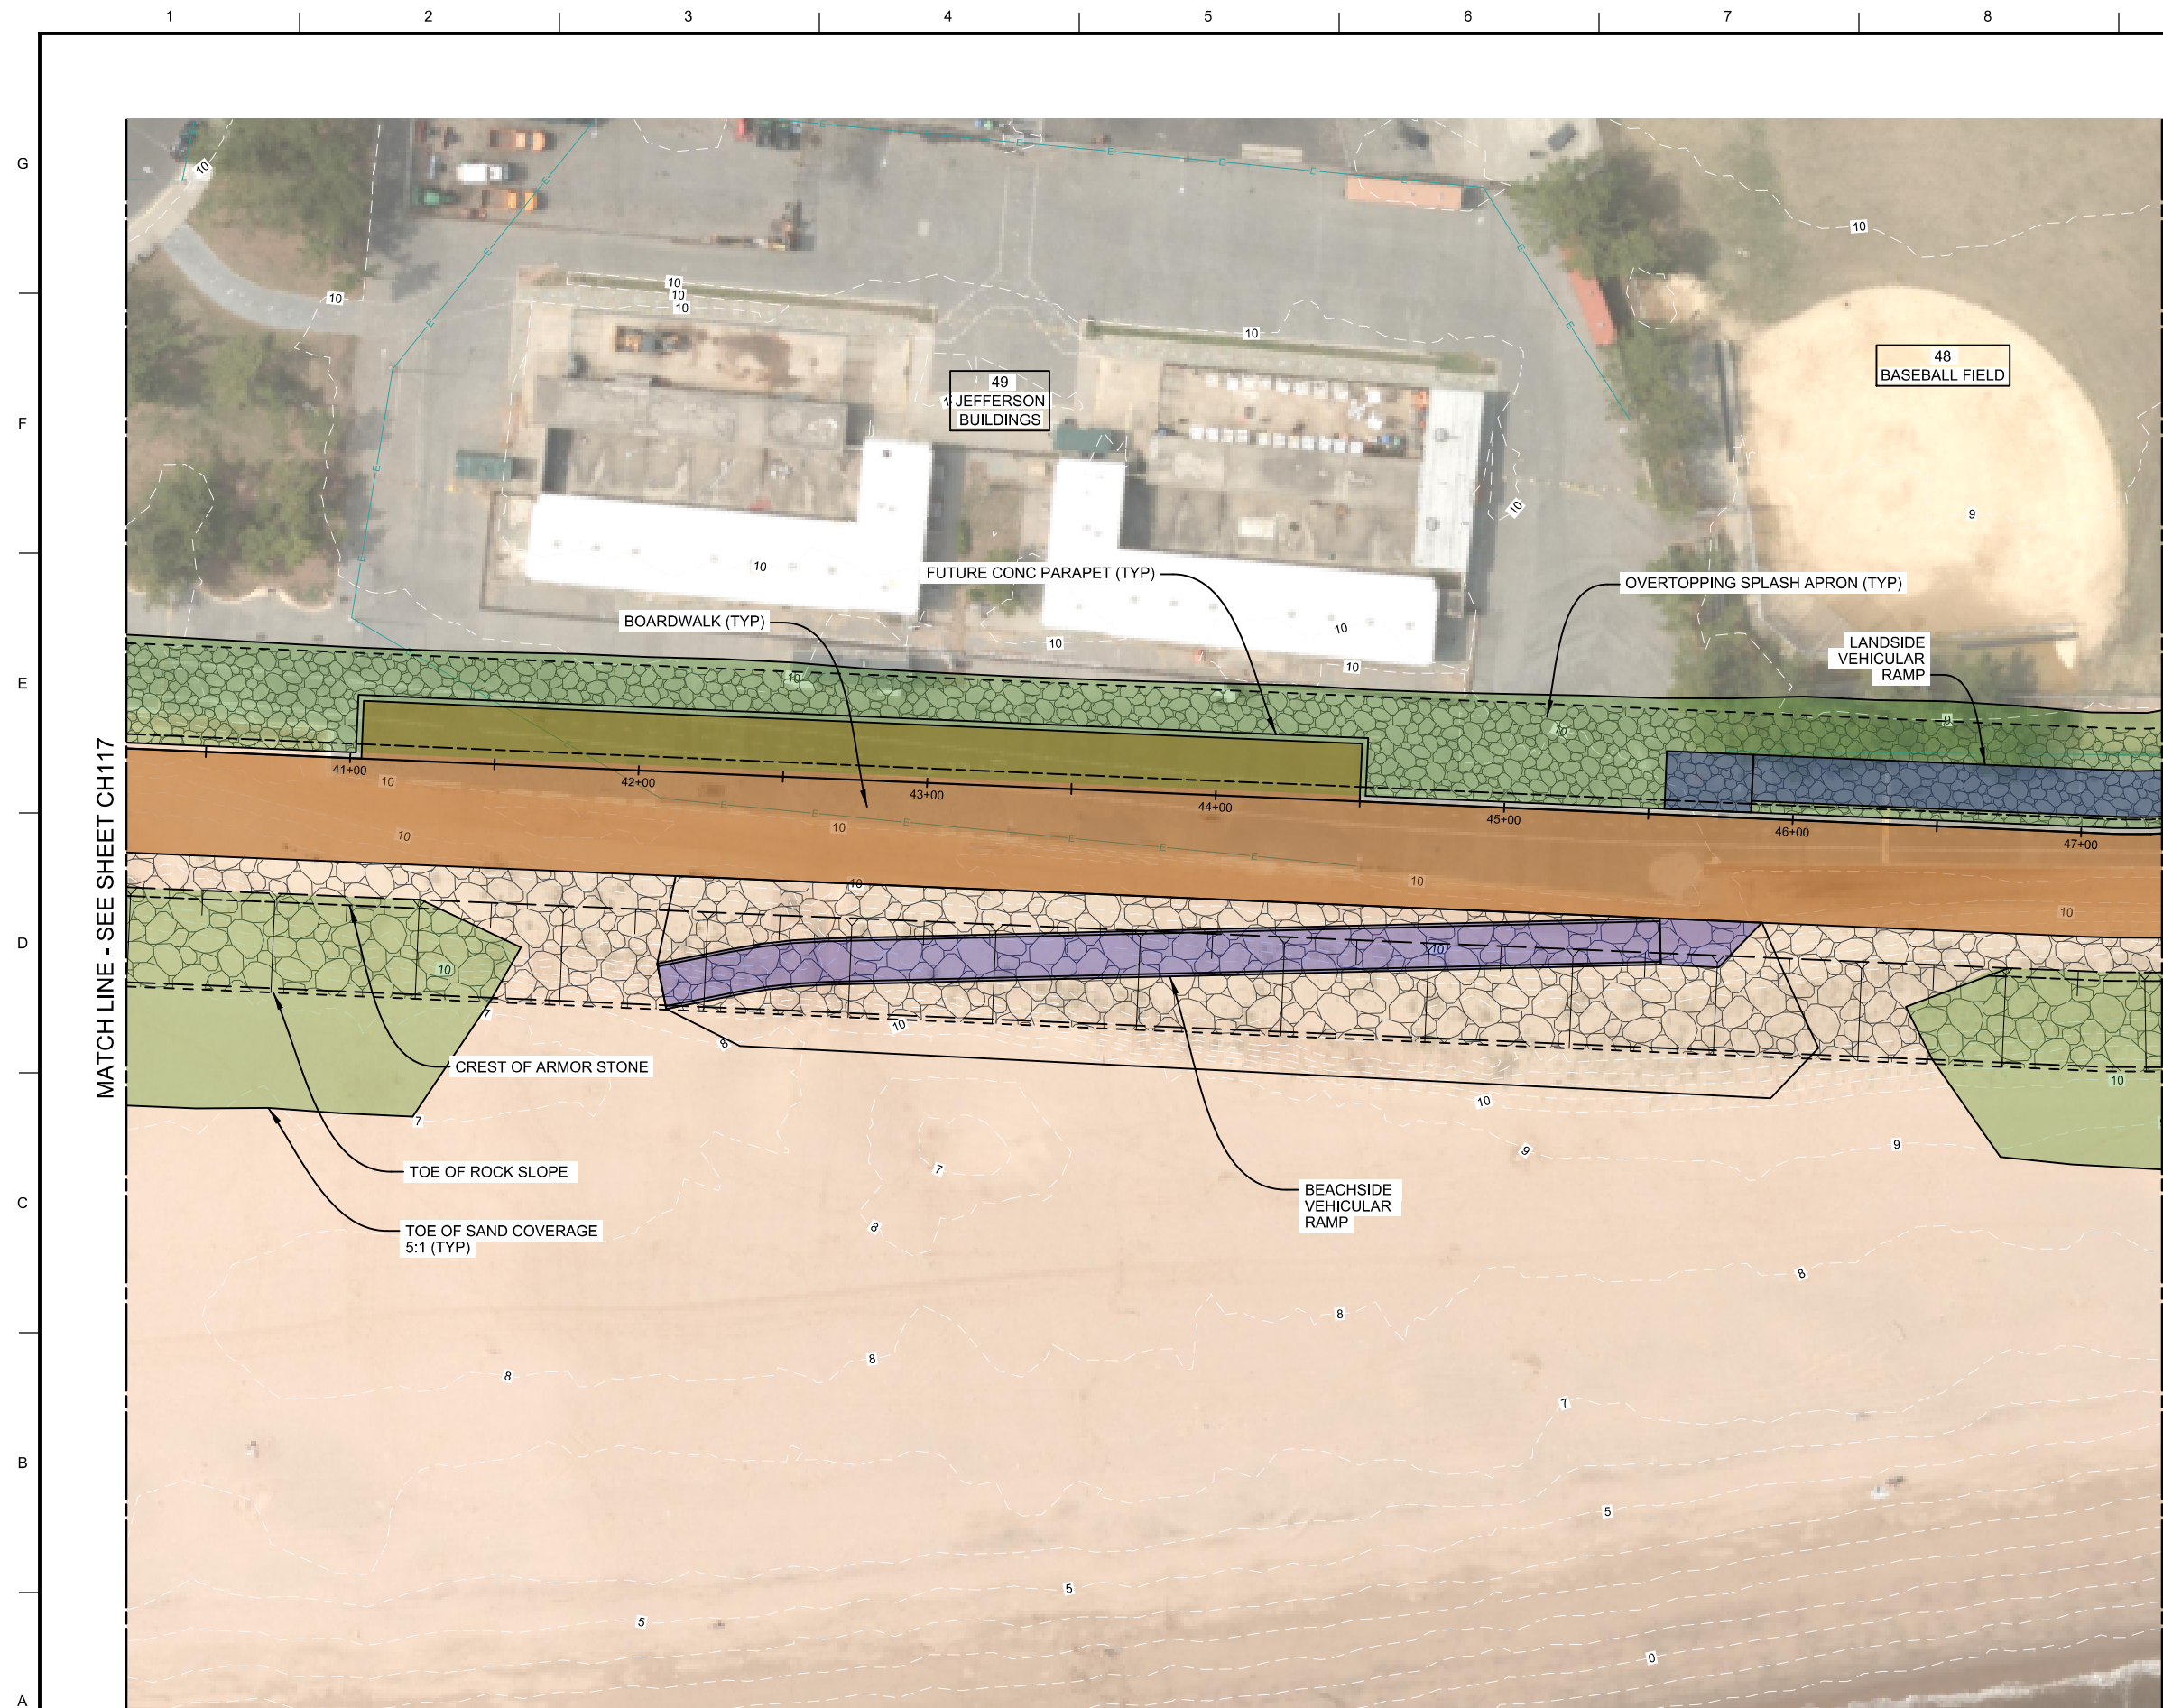

PRELIMINARY
NOT FOR CONSTRUCTION

PATH: Q:\NY\10050-00\0500 CAD\Active\LOP_DSP27-38\SSSI_C211_CH118.dgn
INDEX NO.: 183 LAST PLOTTED BY: JMacPherson 3/13/2022 3:09:43 PM

NOTES

1. ALL ELEVATIONS REFERENCED
TO NAVD 88.

LEGEND

-  SAND COVER
 PROMENADE/BOARDWALK
 RAMPS/STAIRS


##	DESCRIPTION	NYC DPR FACILITY

UTILITIES

- | | |
|----------|-------------------------|
| — SAN — | EXISTING SANITARY SEWER |
| — E — | EXISTING O/H ELECTRICAL |
| — G — | EXISTING NATURAL GAS |
| — SD — | EXISTING STORM DRAIN |
| — W — | EXISTING WATER |
| — COMM — | EXISTING COMMUNICATIONS |



KEY PLAN

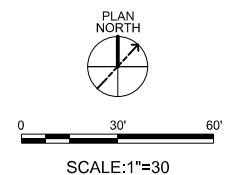

**S Army Corps
Engineers®**

[illegible]

NEW YORK JUST INC. 20 WEDDIE ST NEW YORK, NY 10078-0090	DRAWN BY: S. ESPINO CHECKED BY: S. ALFAGEME SUBMITTED BY: S. ALFAGEME	SOLICITATION NO.: XXXXXX-XX-X-XXXX CONTRACT NO.: XXXXXX-XX-X-XXXX TOTAL SHEETS -	FILE NAME -	ANSI D -
MOFFATT & NICHOI - AECOM JV 1255 BROAD STREET, SUITE 3018 CLIFTON, NJ 07013-3398 TEL. 973-883-4500				

DOUBLE SHEETPILE (DSP) SEAWALL PLAN
(18 OF 32)


SHEET ID


CH118



A black and white map of a city grid. The grid consists of numerous small squares representing city blocks. A path of larger, bold squares is highlighted along the bottom edge of the map, starting from the left and extending towards the right. The path follows the outer boundary of the city grid.

— SAN —	EXISTING SANITARY SEWER
— E —	EXISTING O/H ELECTRICAL
— G —	EXISTING NATURAL GAS
— SD —	EXISTING STORM DRAIN
— W —	EXISTING WATER
— COMM —	EXISTING COMMUNICATIONS

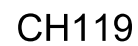

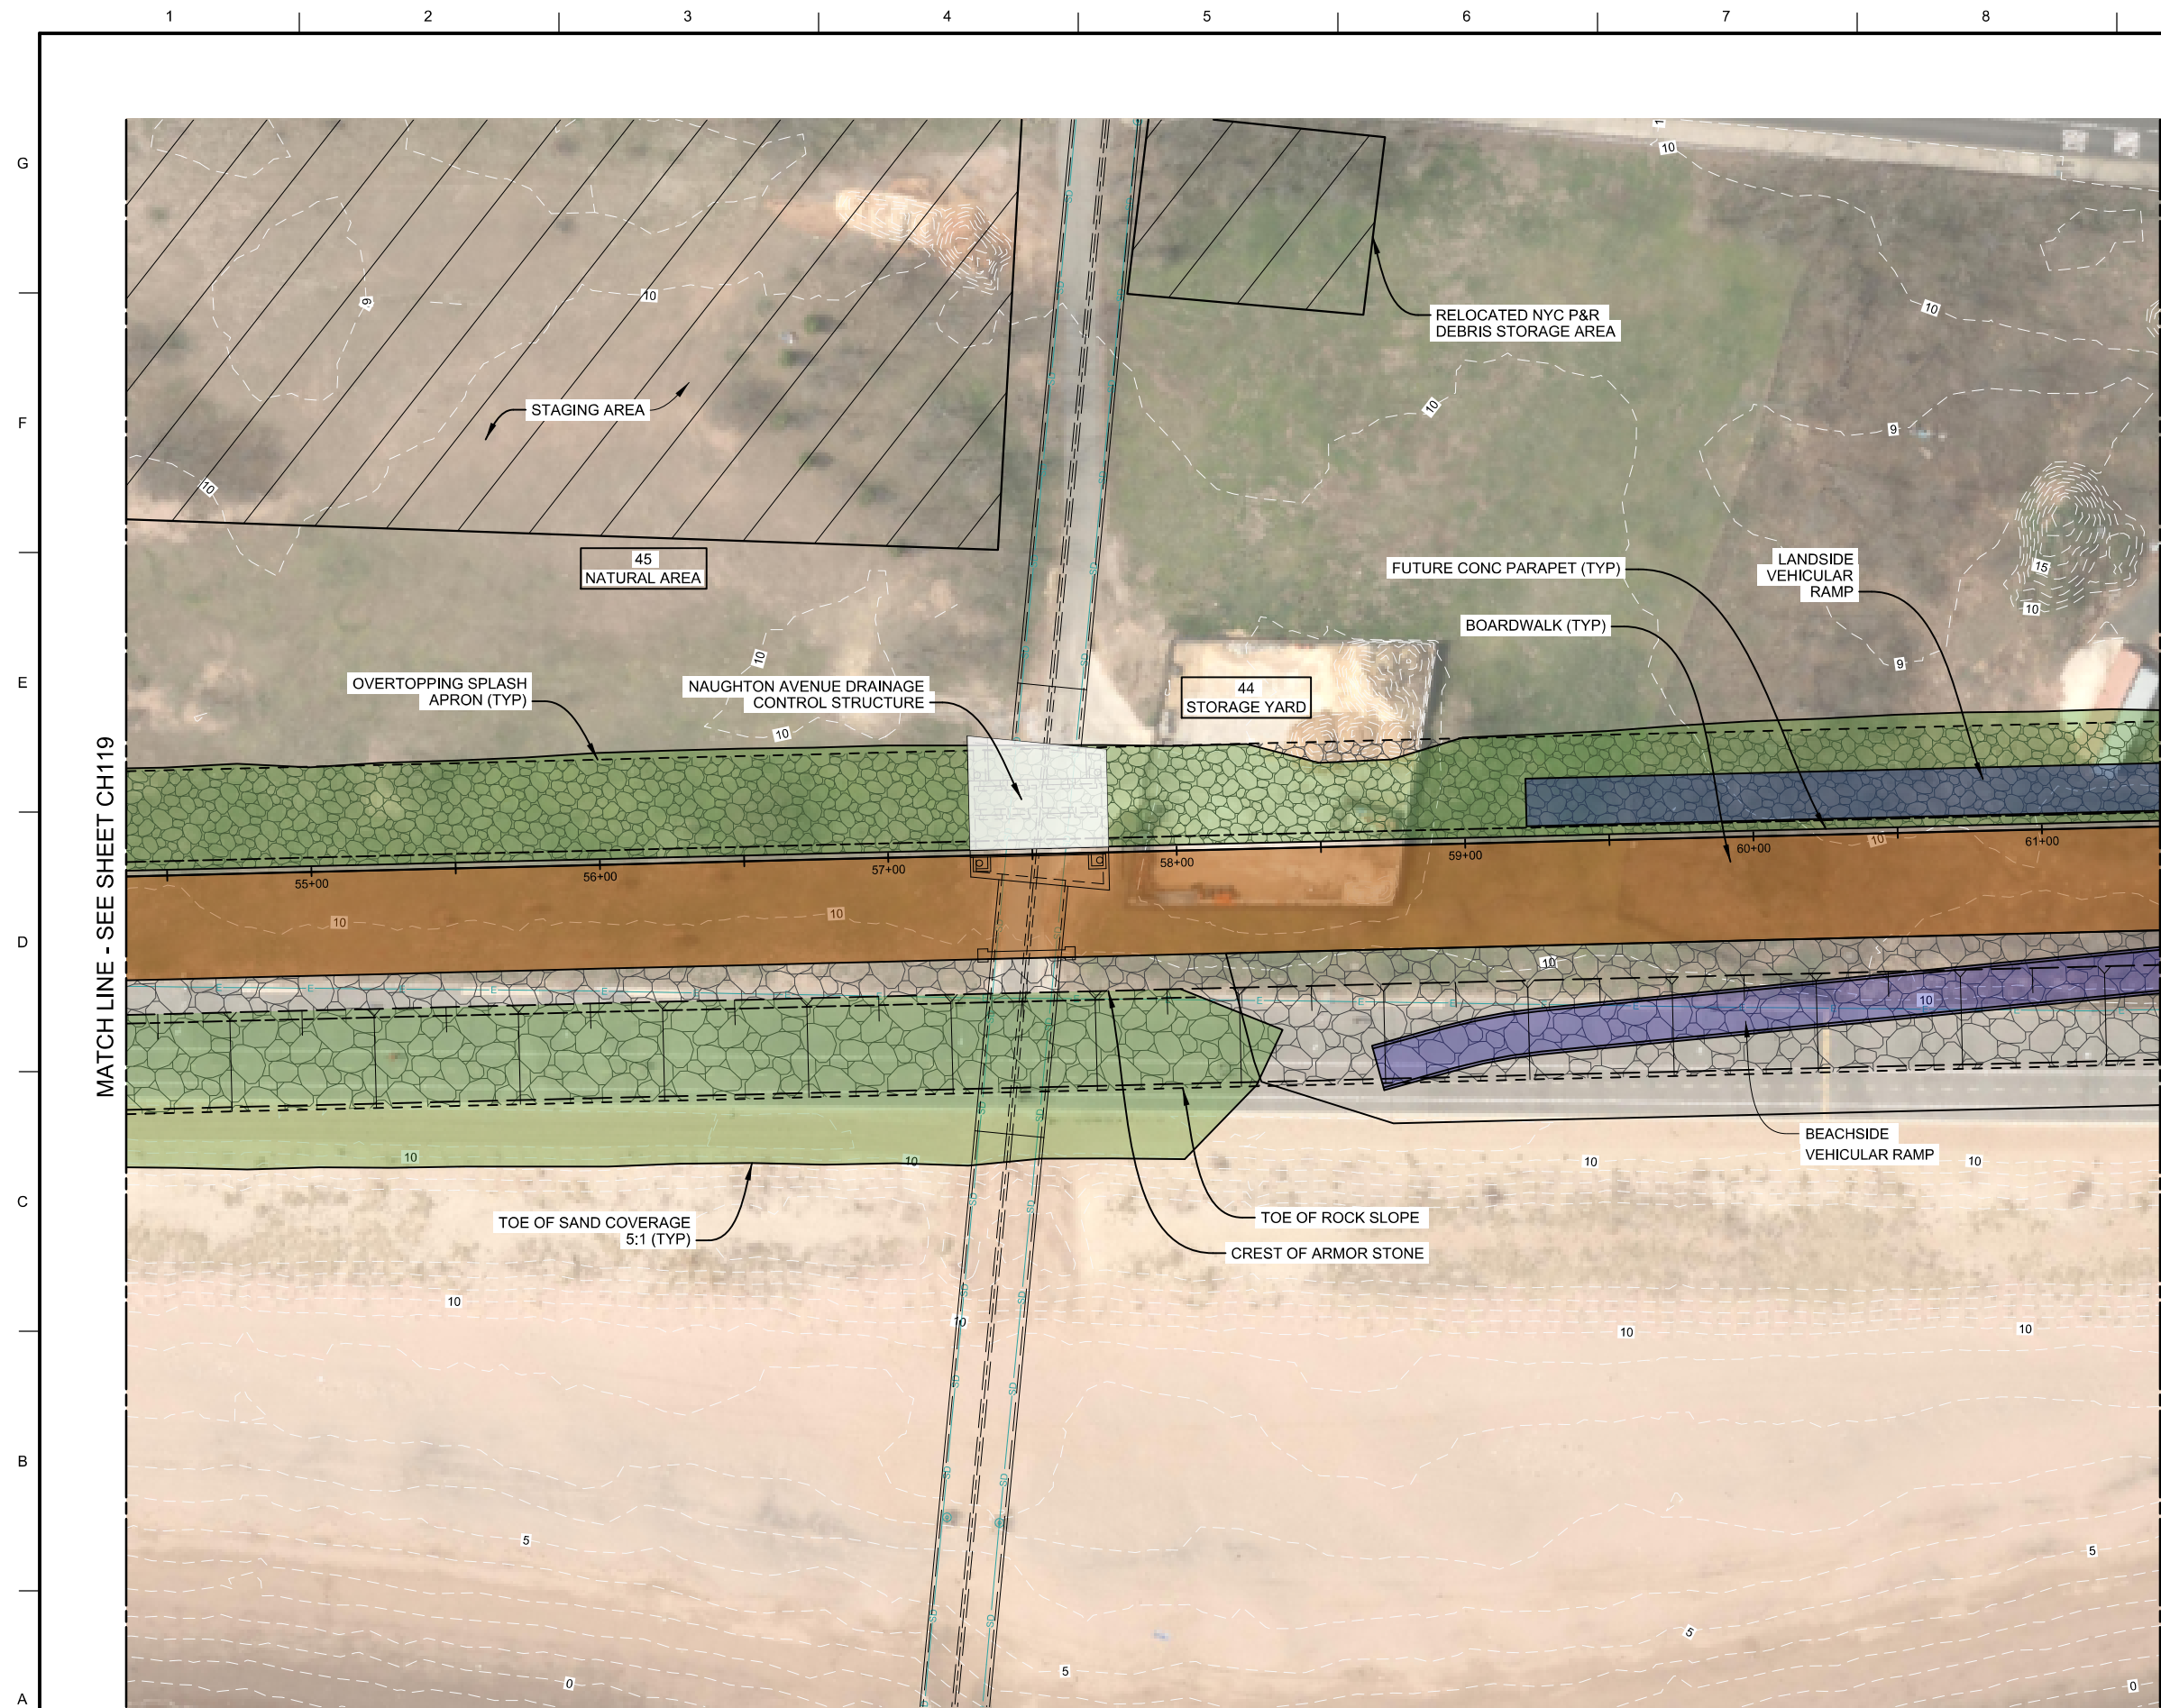

PRELIMINARY
NOT FOR CONSTRUCTION

NOTES

1. ALL ELEVATIONS REFERENCED
TO NAVD 88.

LEGEND

-  SAND COVER
-  PROMENADE/BOARDWALK
-  RAMPS/STAIRS


## DESCRIPTION	NYC DPR FACILITY
-------------------	------------------

UTILITIES

- | | |
|----------|-------------------------|
| — SAN — | EXISTING SANITARY SEWER |
| — E — | EXISTING O/H ELECTRICAL |
| — G — | EXISTING NATURAL GAS |
| — SD — | EXISTING STORM DRAIN |
| — W — | EXISTING WATER |
| — COMM — | EXISTING COMMUNICATIONS |



KEY PLAN

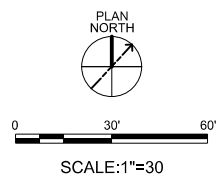

US Army Corps
of Engineers®

[illegible]


NEW YORK DISTRICT 26 FEDERAL PLAZA NEW YORK, NY 10270-0090	SOLICITATION NO.: XXXXXX-XX-XX-XXXX DRAWN BY: G. ESPINO CHECKED BY: S. ALFAGEME SUBMITTED BY: S. ALFAGEME TOTAL SHEETS -	CONTRACT NO.: WXXXXXX-XX-XXXX FILE NAME SIZE:	ANSID TEL. 972-483-4500
--	---	--	----------------------------


COASTAL STORM RISK MANAGEMENT PROJECT
FORT WADSWORTH TO OAKWOOD BEACH

DOUBLE SHEETPILE (DSP) SEAWALL PLAN
(20 OF 32)

SHEET ID

CH120

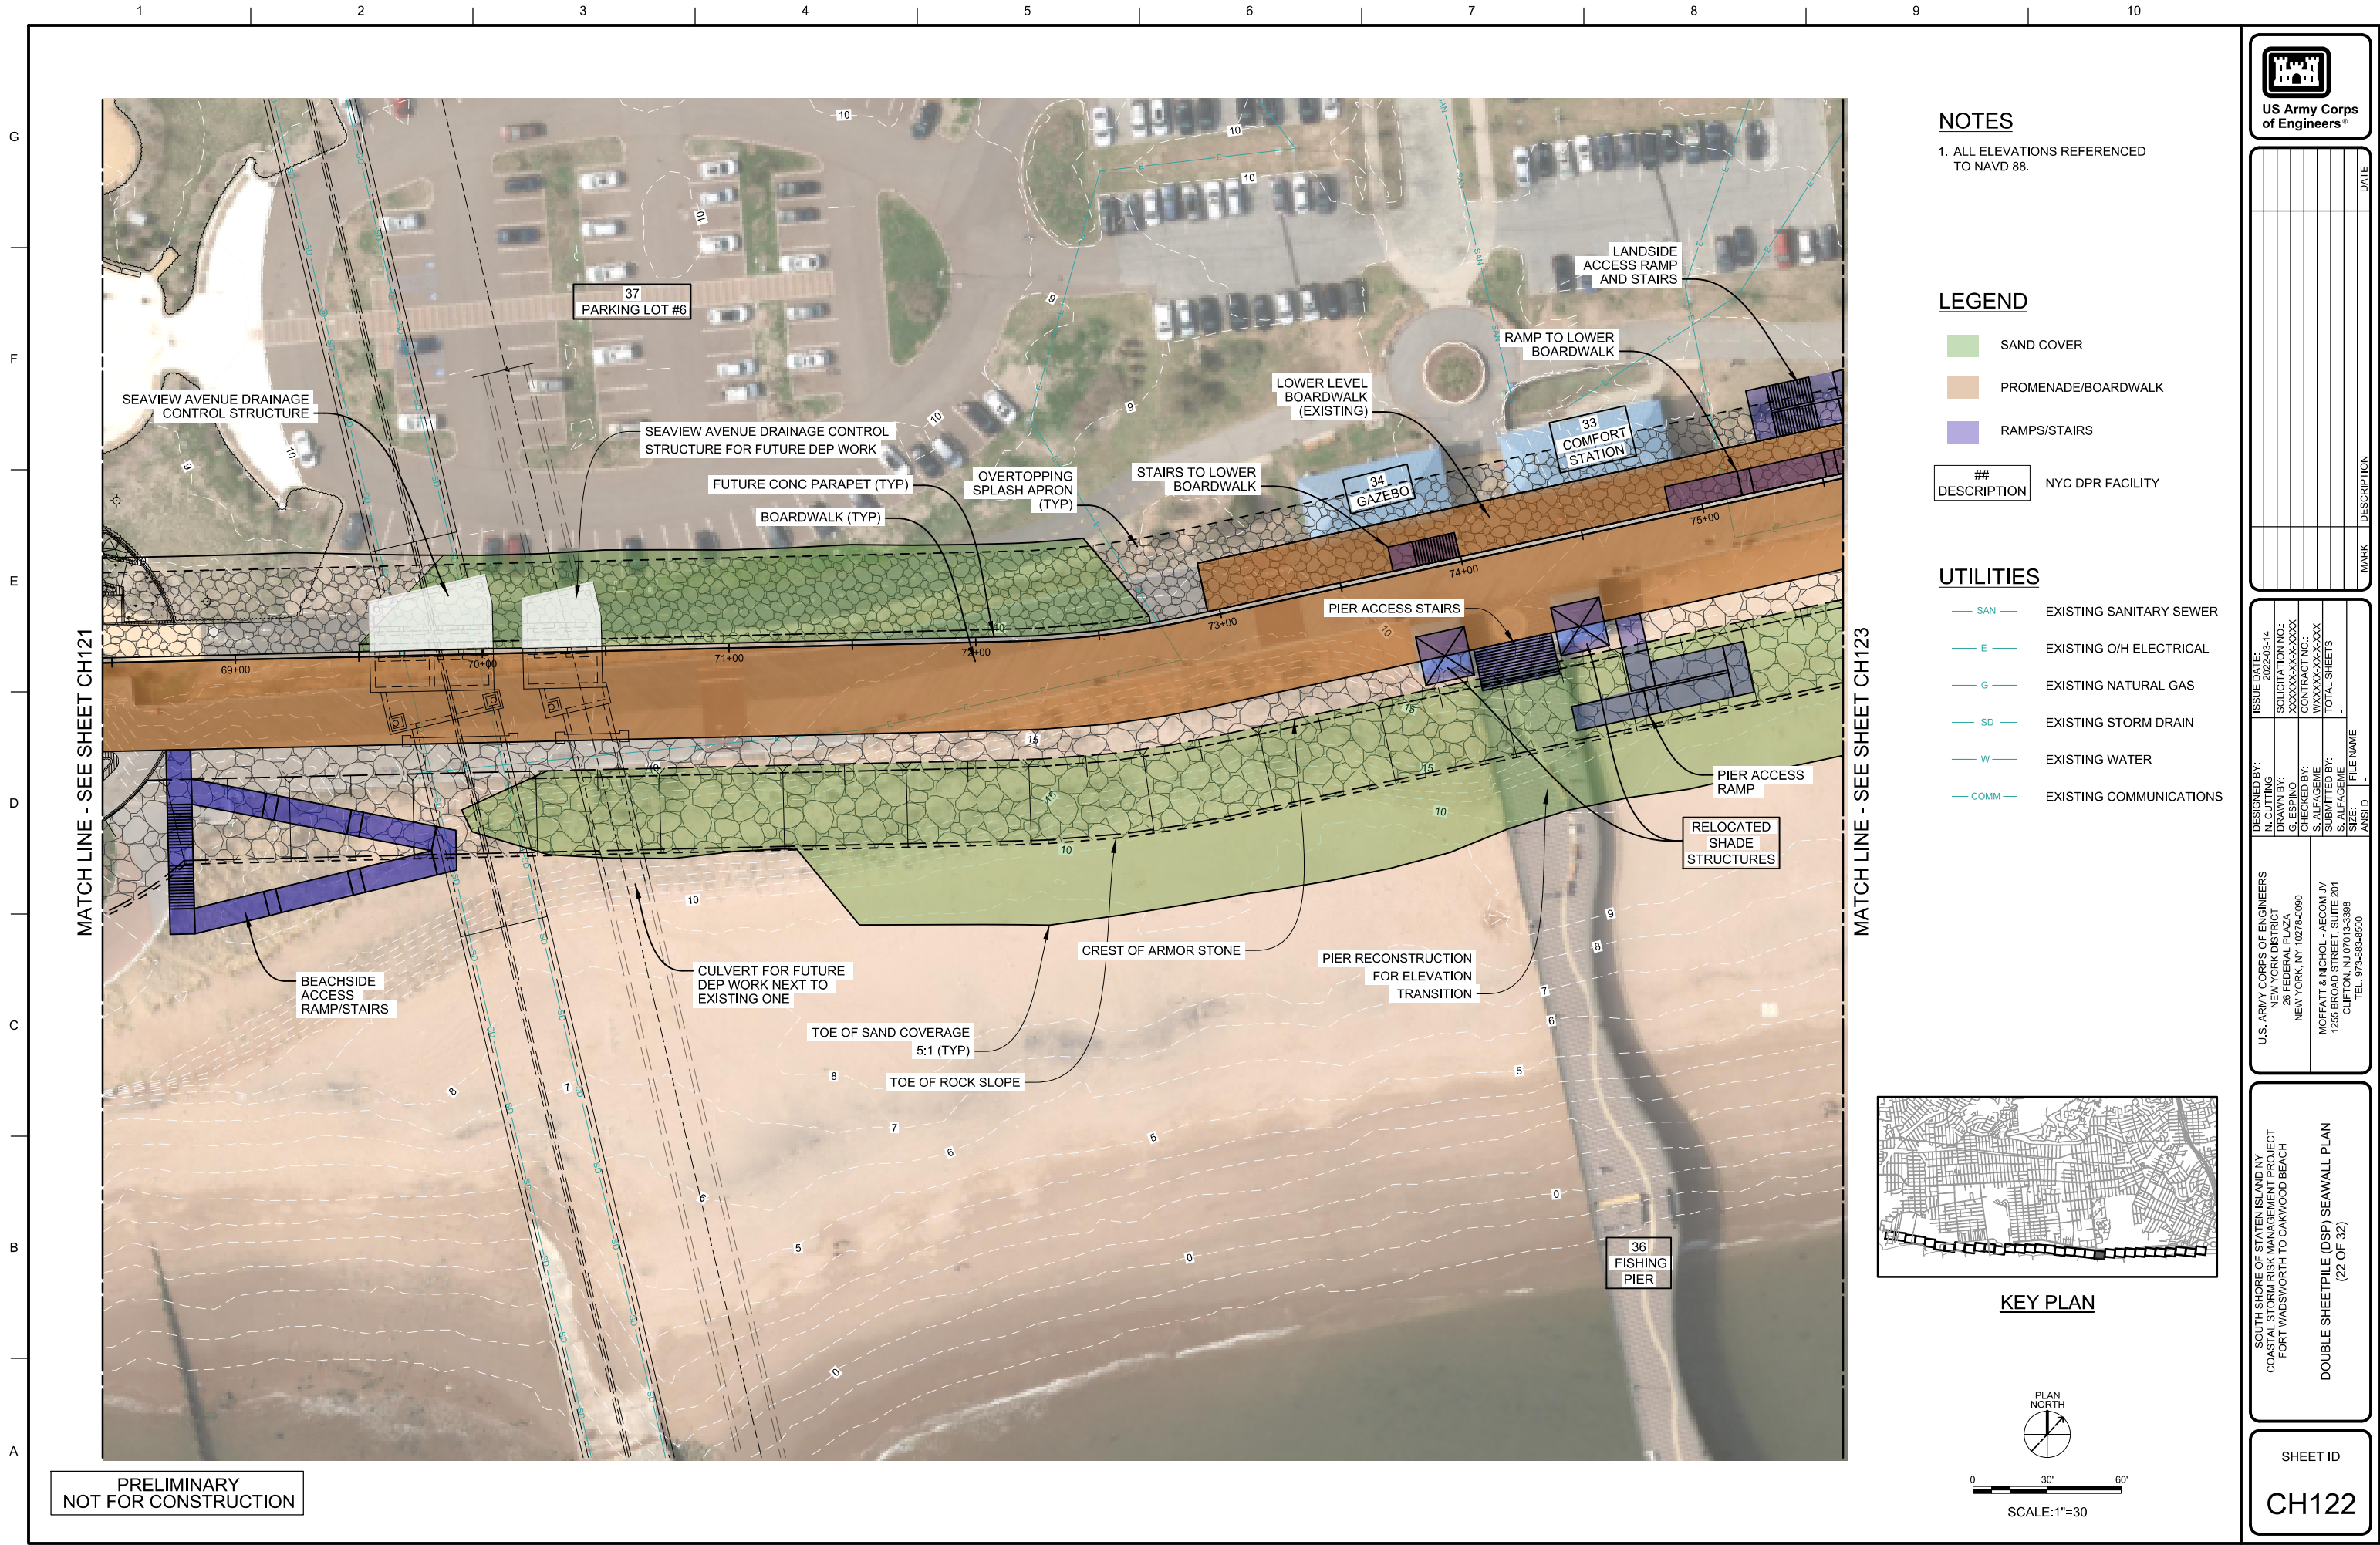

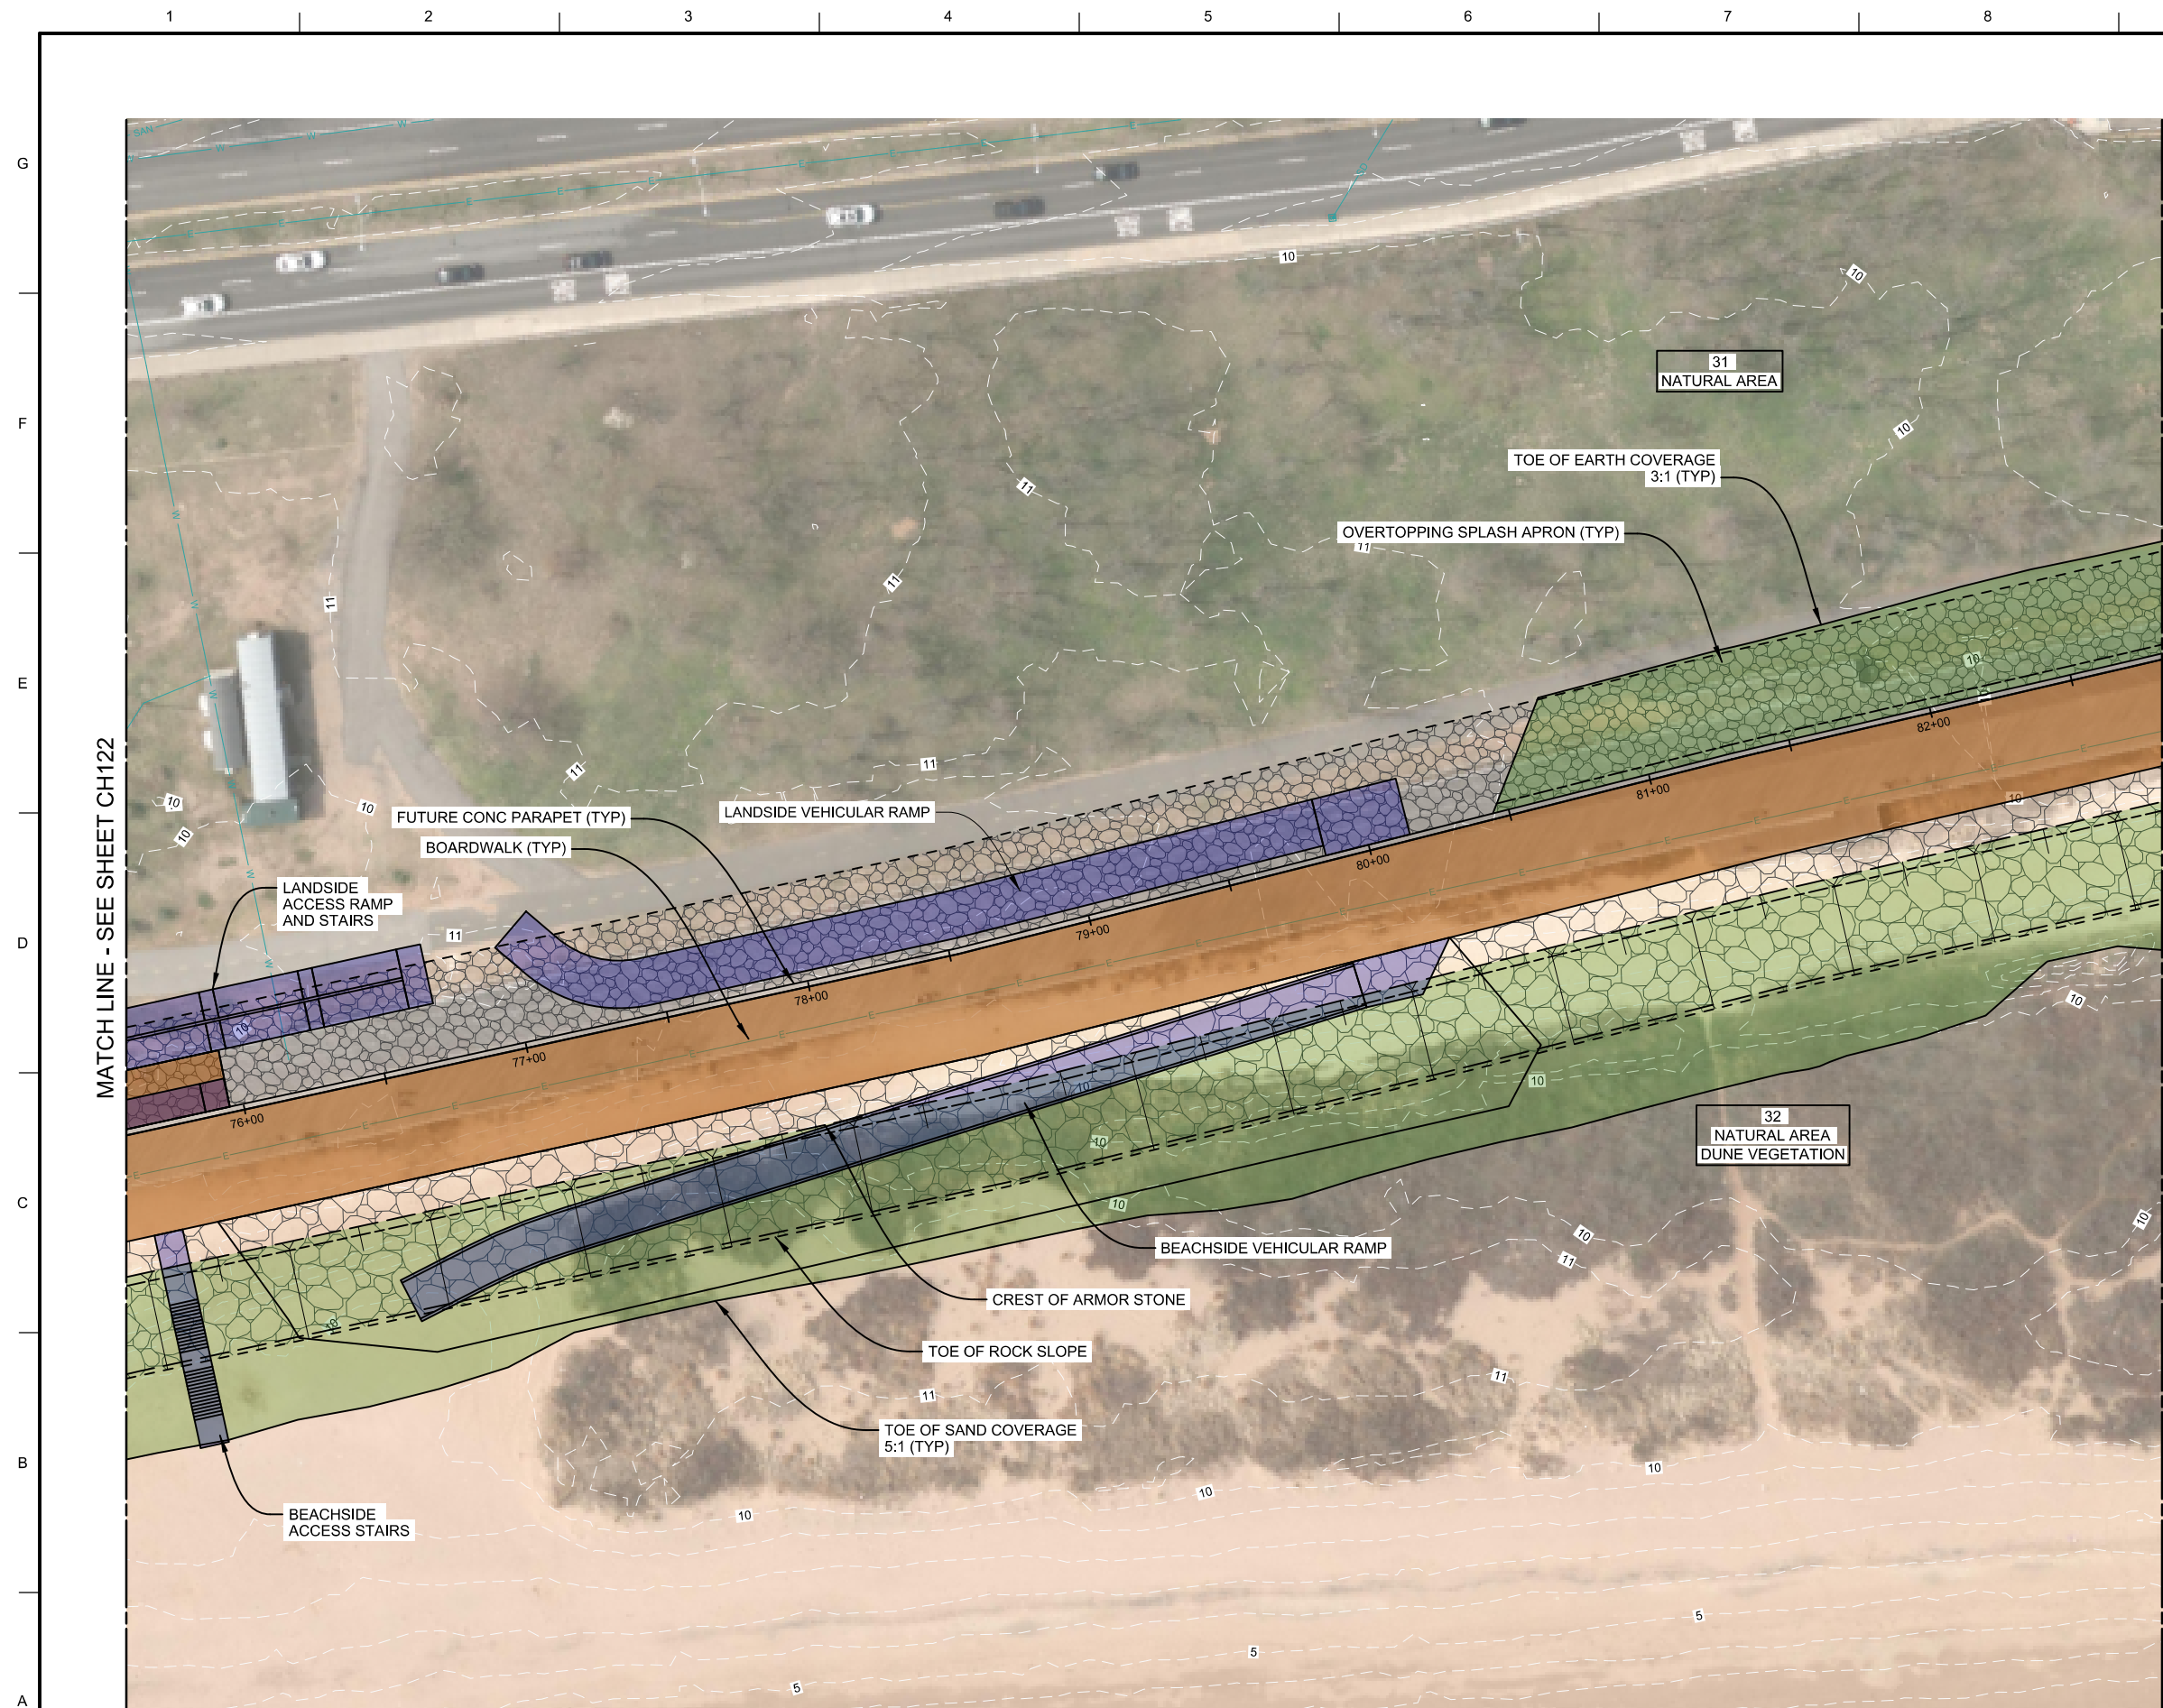

PRELIMINARY
NOT FOR CONSTRUCTION

PATH: Q:\NY\10050-00\0500 CAD\Active\LOP_DSP27-38\SSSI_C211_CH123.dgn
INDEX NO.: 183 LAST PLOTTED BY: JMacPherson 3/13/2022 3:09:56 PM

NOTES

1. ALL ELEVATIONS REFERENCED
TO NAVD 88.

LEGEND

-  SAND COVER
 PROMENADE/BOARDWALK
 RAMPS/STAIRS


## DESCRIPTION	NYC DPR FACILITY
1	1
2	2
3	3
100	100

UTILITIES

- | | |
|----------|-------------------------|
| — SAN — | EXISTING SANITARY SEWER |
| — E — | EXISTING O/H ELECTRICAL |
| — G — | EXISTING NATURAL GAS |
| — SD — | EXISTING STORM DRAIN |
| — W — | EXISTING WATER |
| — COMM — | EXISTING COMMUNICATIONS |



KEY PLAN

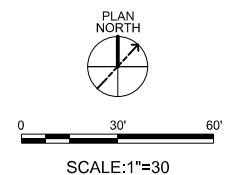

**S Army Corps
of Engineers®**


[illegible]


NEW YORK, NY 10278-0090	DRAWN BY: G. ESPINO CHECKED BY: S. ALFAGOME SUBMITTED BY: S. ALFAGOME SOLICITATION NO.: XXXXXXXX-XX-XXXX CONTRACT NO.: WXXXXXX-XX-XXXX TOTAL SHEETS: - FILE NAME: ANSID -
MOFFATT & NICHOL - AECOM JV 1255 BROAD STREET, SUITE 201 CLIFTON, NJ 07013-3398 TEL. 973-883-8500	

DOUBLE SHEETPILE (DSP) SEAWALL PLAN
(23 OF 32)

SHEET ID

CH123

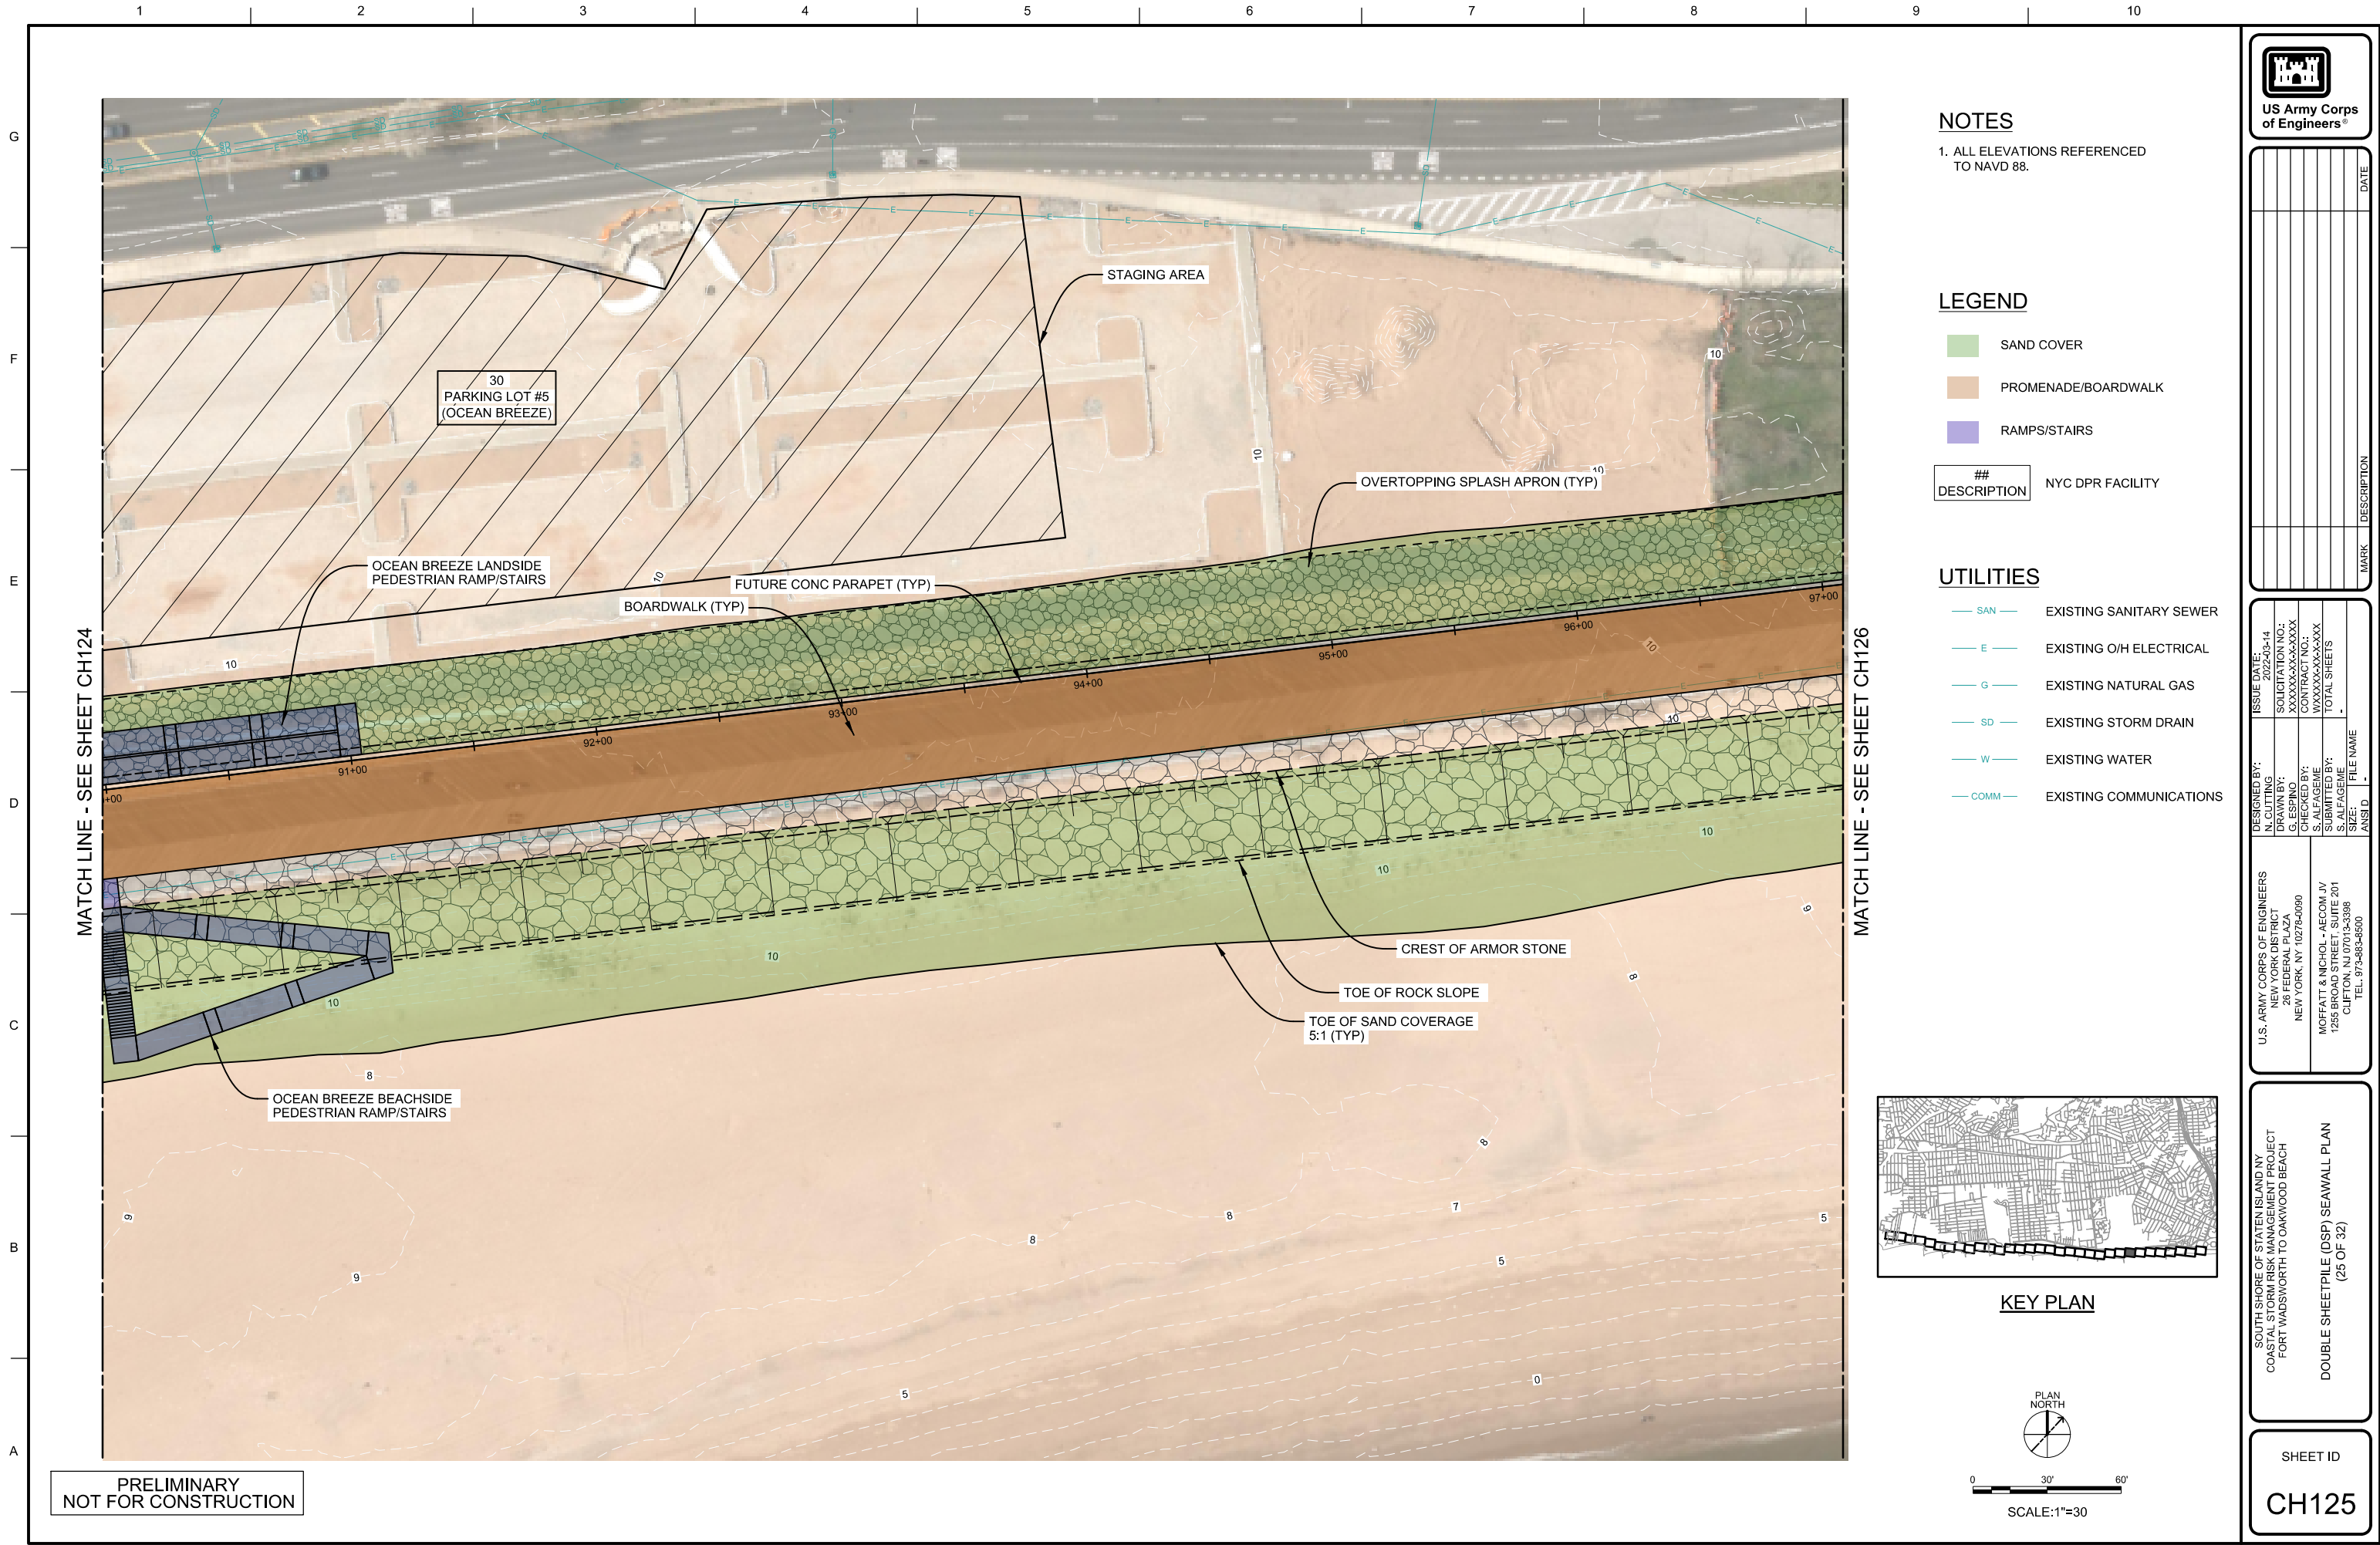

 

LEGEND

1. ALL ELEVATIONS REFERENCED
TO NAVD 88.

	SAND COVER
	PROMENADE/BOARDWALK
	RAMPS/STAIRS

## DESCRIPTION	NYC DPR FACILITY

UTILITIES

- | | |
|----------|-------------------------|
| — SAN — | EXISTING SANITARY SEWER |
| — E — | EXISTING O/H ELECTRICAL |
| — G — | EXISTING NATURAL GAS |
| — SD — | EXISTING STORM DRAIN |
| — W — | EXISTING WATER |
| — COMM — | EXISTING COMMUNICATIONS |



KEY PLAN



**US Army Corps
of Engineers®**

[illegible]


**SOUTH SHORE OF STATEN ISLAND NY
COASTAL STORM RISK MANAGEMENT PROJECT
FORT WADSWORTH TO OAKWOOD BEACH**

DOUBLE SHEETPILE (DSP) SEAWALL PLAN





NOTES

1. ALL ELEVATIONS REFERENCED
TO NAVD 88.

LEGEND

-  SAND COVER
 PROMENADE/BOARDWALK
 RAMPS/STAIRS


## DESCRIPTION	NYC DPR FACILITY
-------------------	------------------

UTILITIES

- | | |
|---|-------------------------|
|  | EXISTING SANITARY SEWER |
|  | EXISTING O/H ELECTRICAL |
|  | EXISTING NATURAL GAS |
|  | EXISTING STORM DRAIN |
|  | EXISTING WATER |
|  | EXISTING COMMUNICATIONS |



KEY PLAN

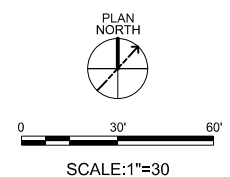

**S Army Corps
Engineers®**


[illegible]


NEW YORK (NY) 20 FEDERAL ST. NEW YORK, NY 10278-0090	MOFFATT & NICHOL - AECOM JV 1255 CLIFTON STREET, SUITE 201 CLIFTON, NJ 07013-4398 TEL. 973-883-8500	SOLICITATION NO.: XXXXXXXXXX-XXXXX DRAWN BY: G. ESPINO CHECKED BY: S. ALFAGEME SUBMITTED BY: S. ALFAGEME CONTRACT NO.: WXXXXXX-XX-XXXXX TOTAL SHEETS: - FILE NAME: ANSI.D
--	--	--

DOUBLE SHEETPILE (DSP) SEAWALL PLAN
(27 OF 32)

SHEET ID

CH127

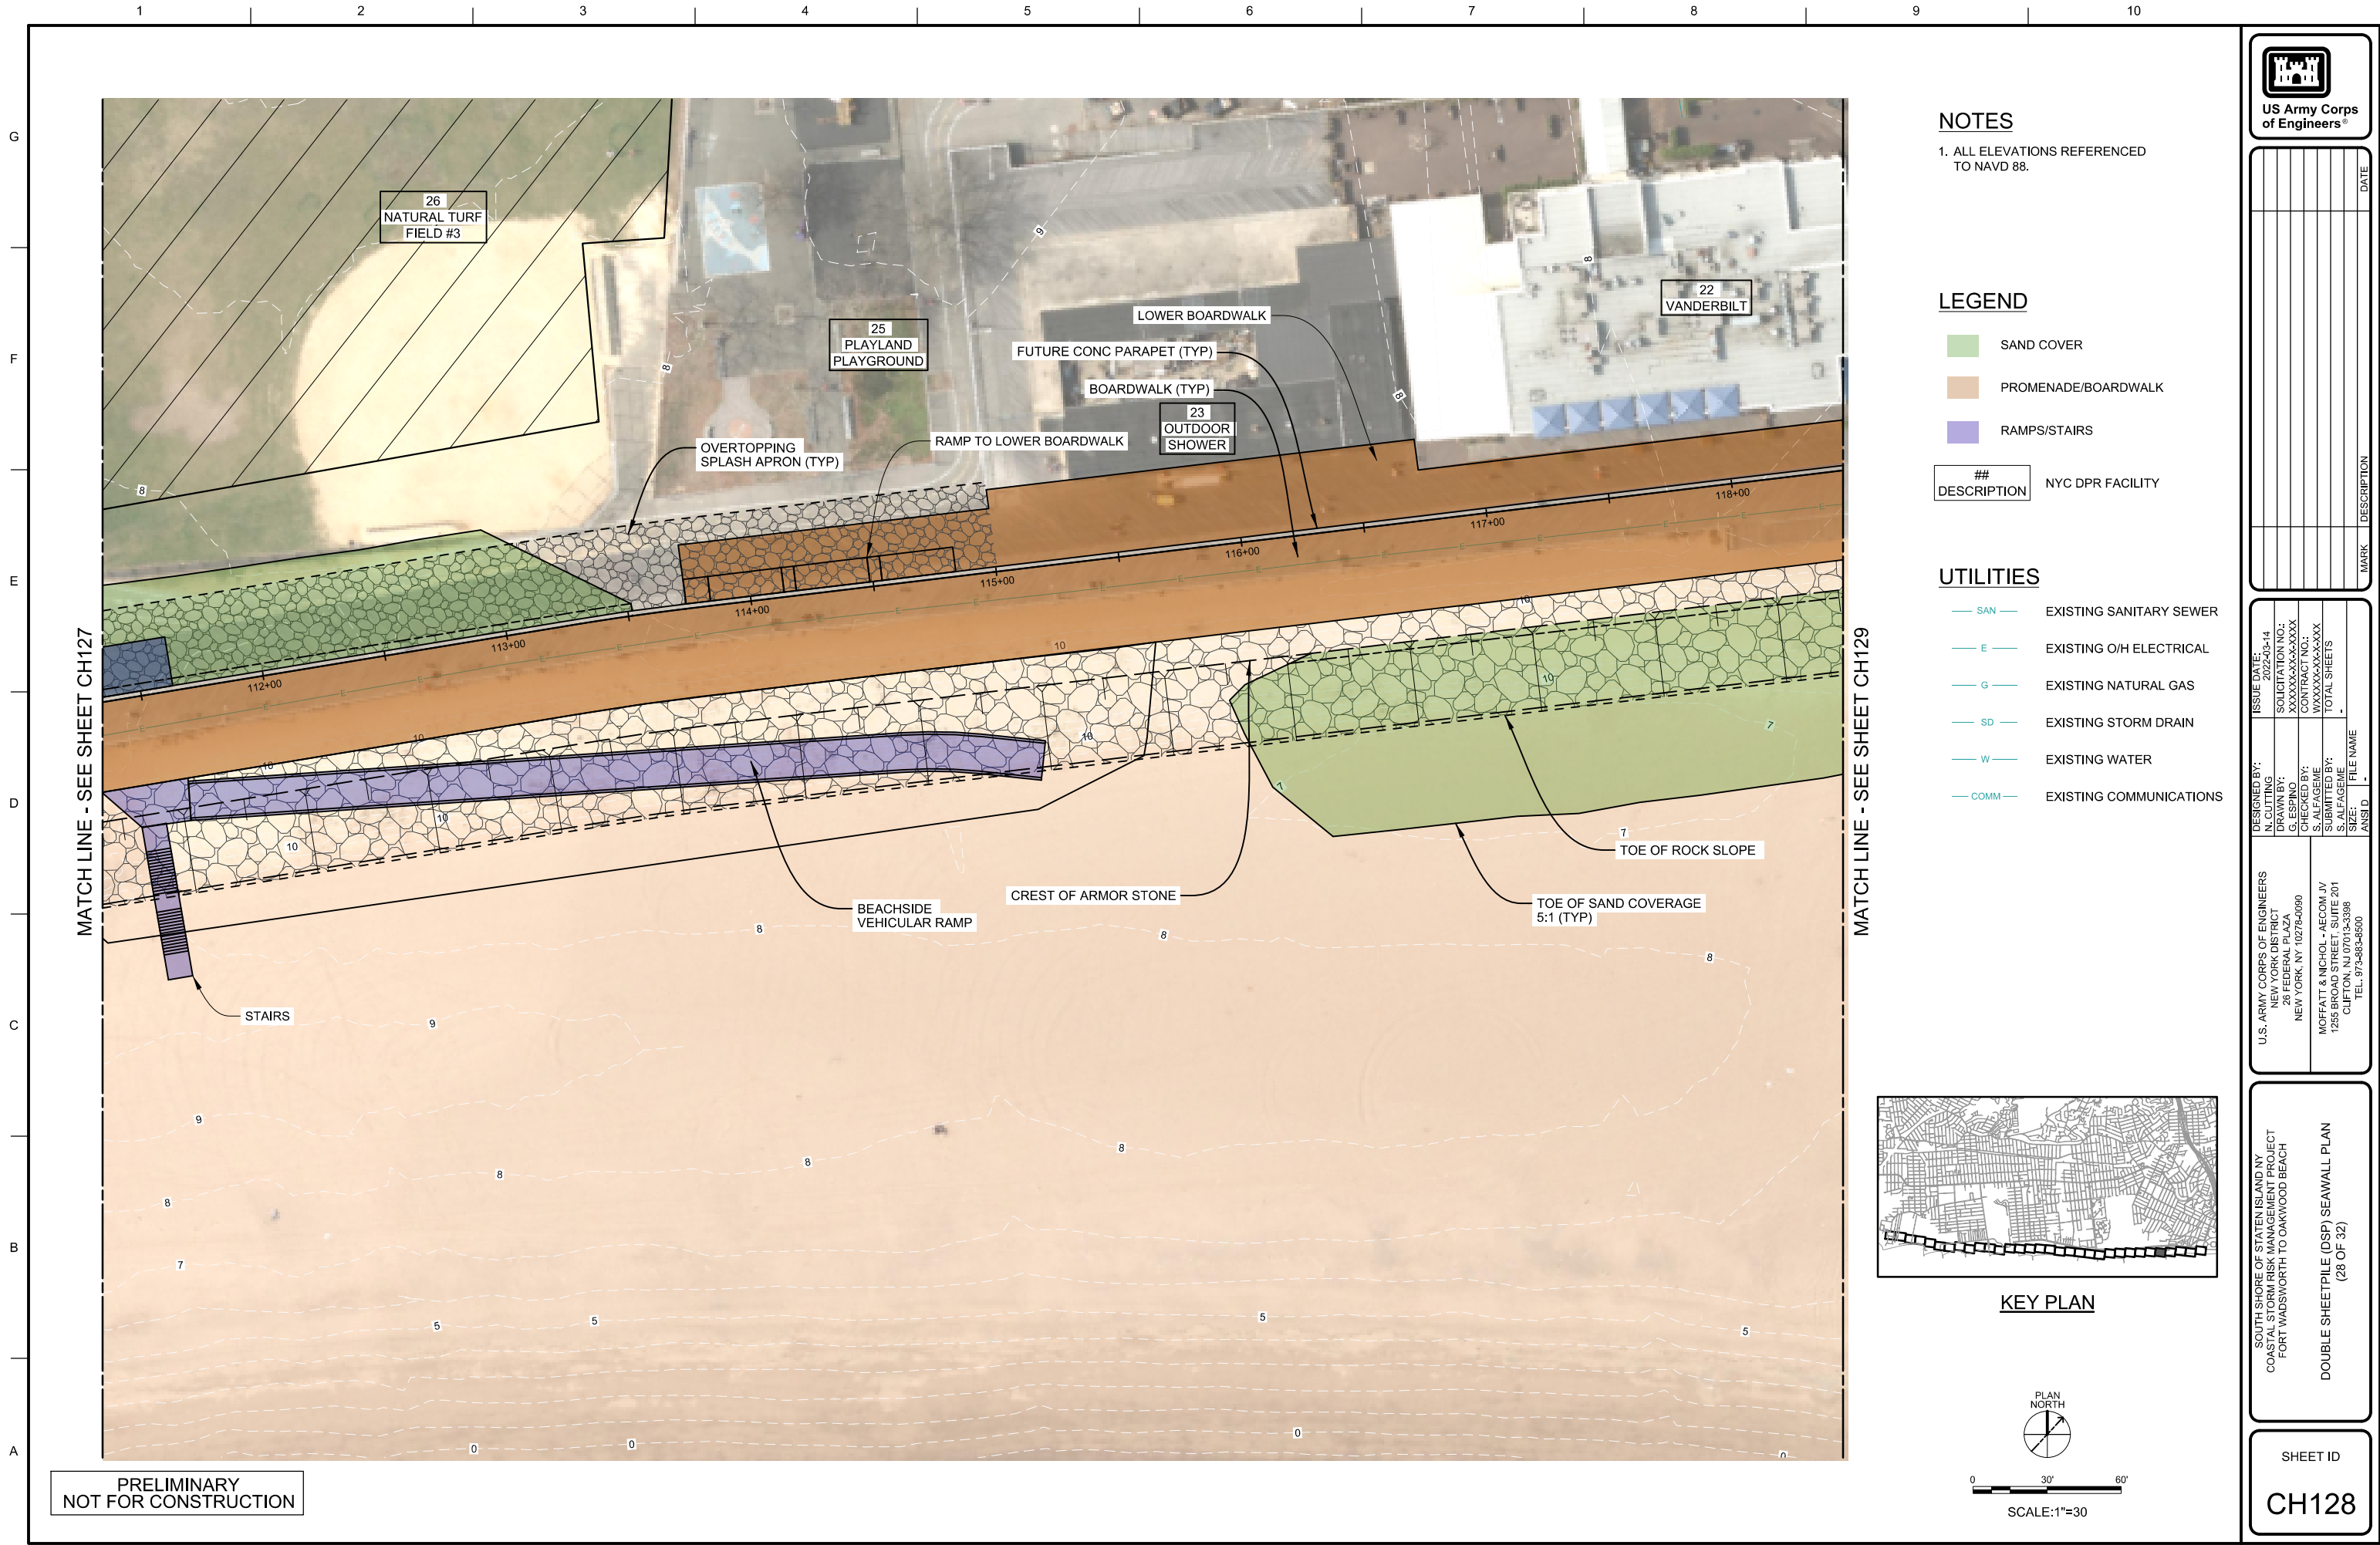

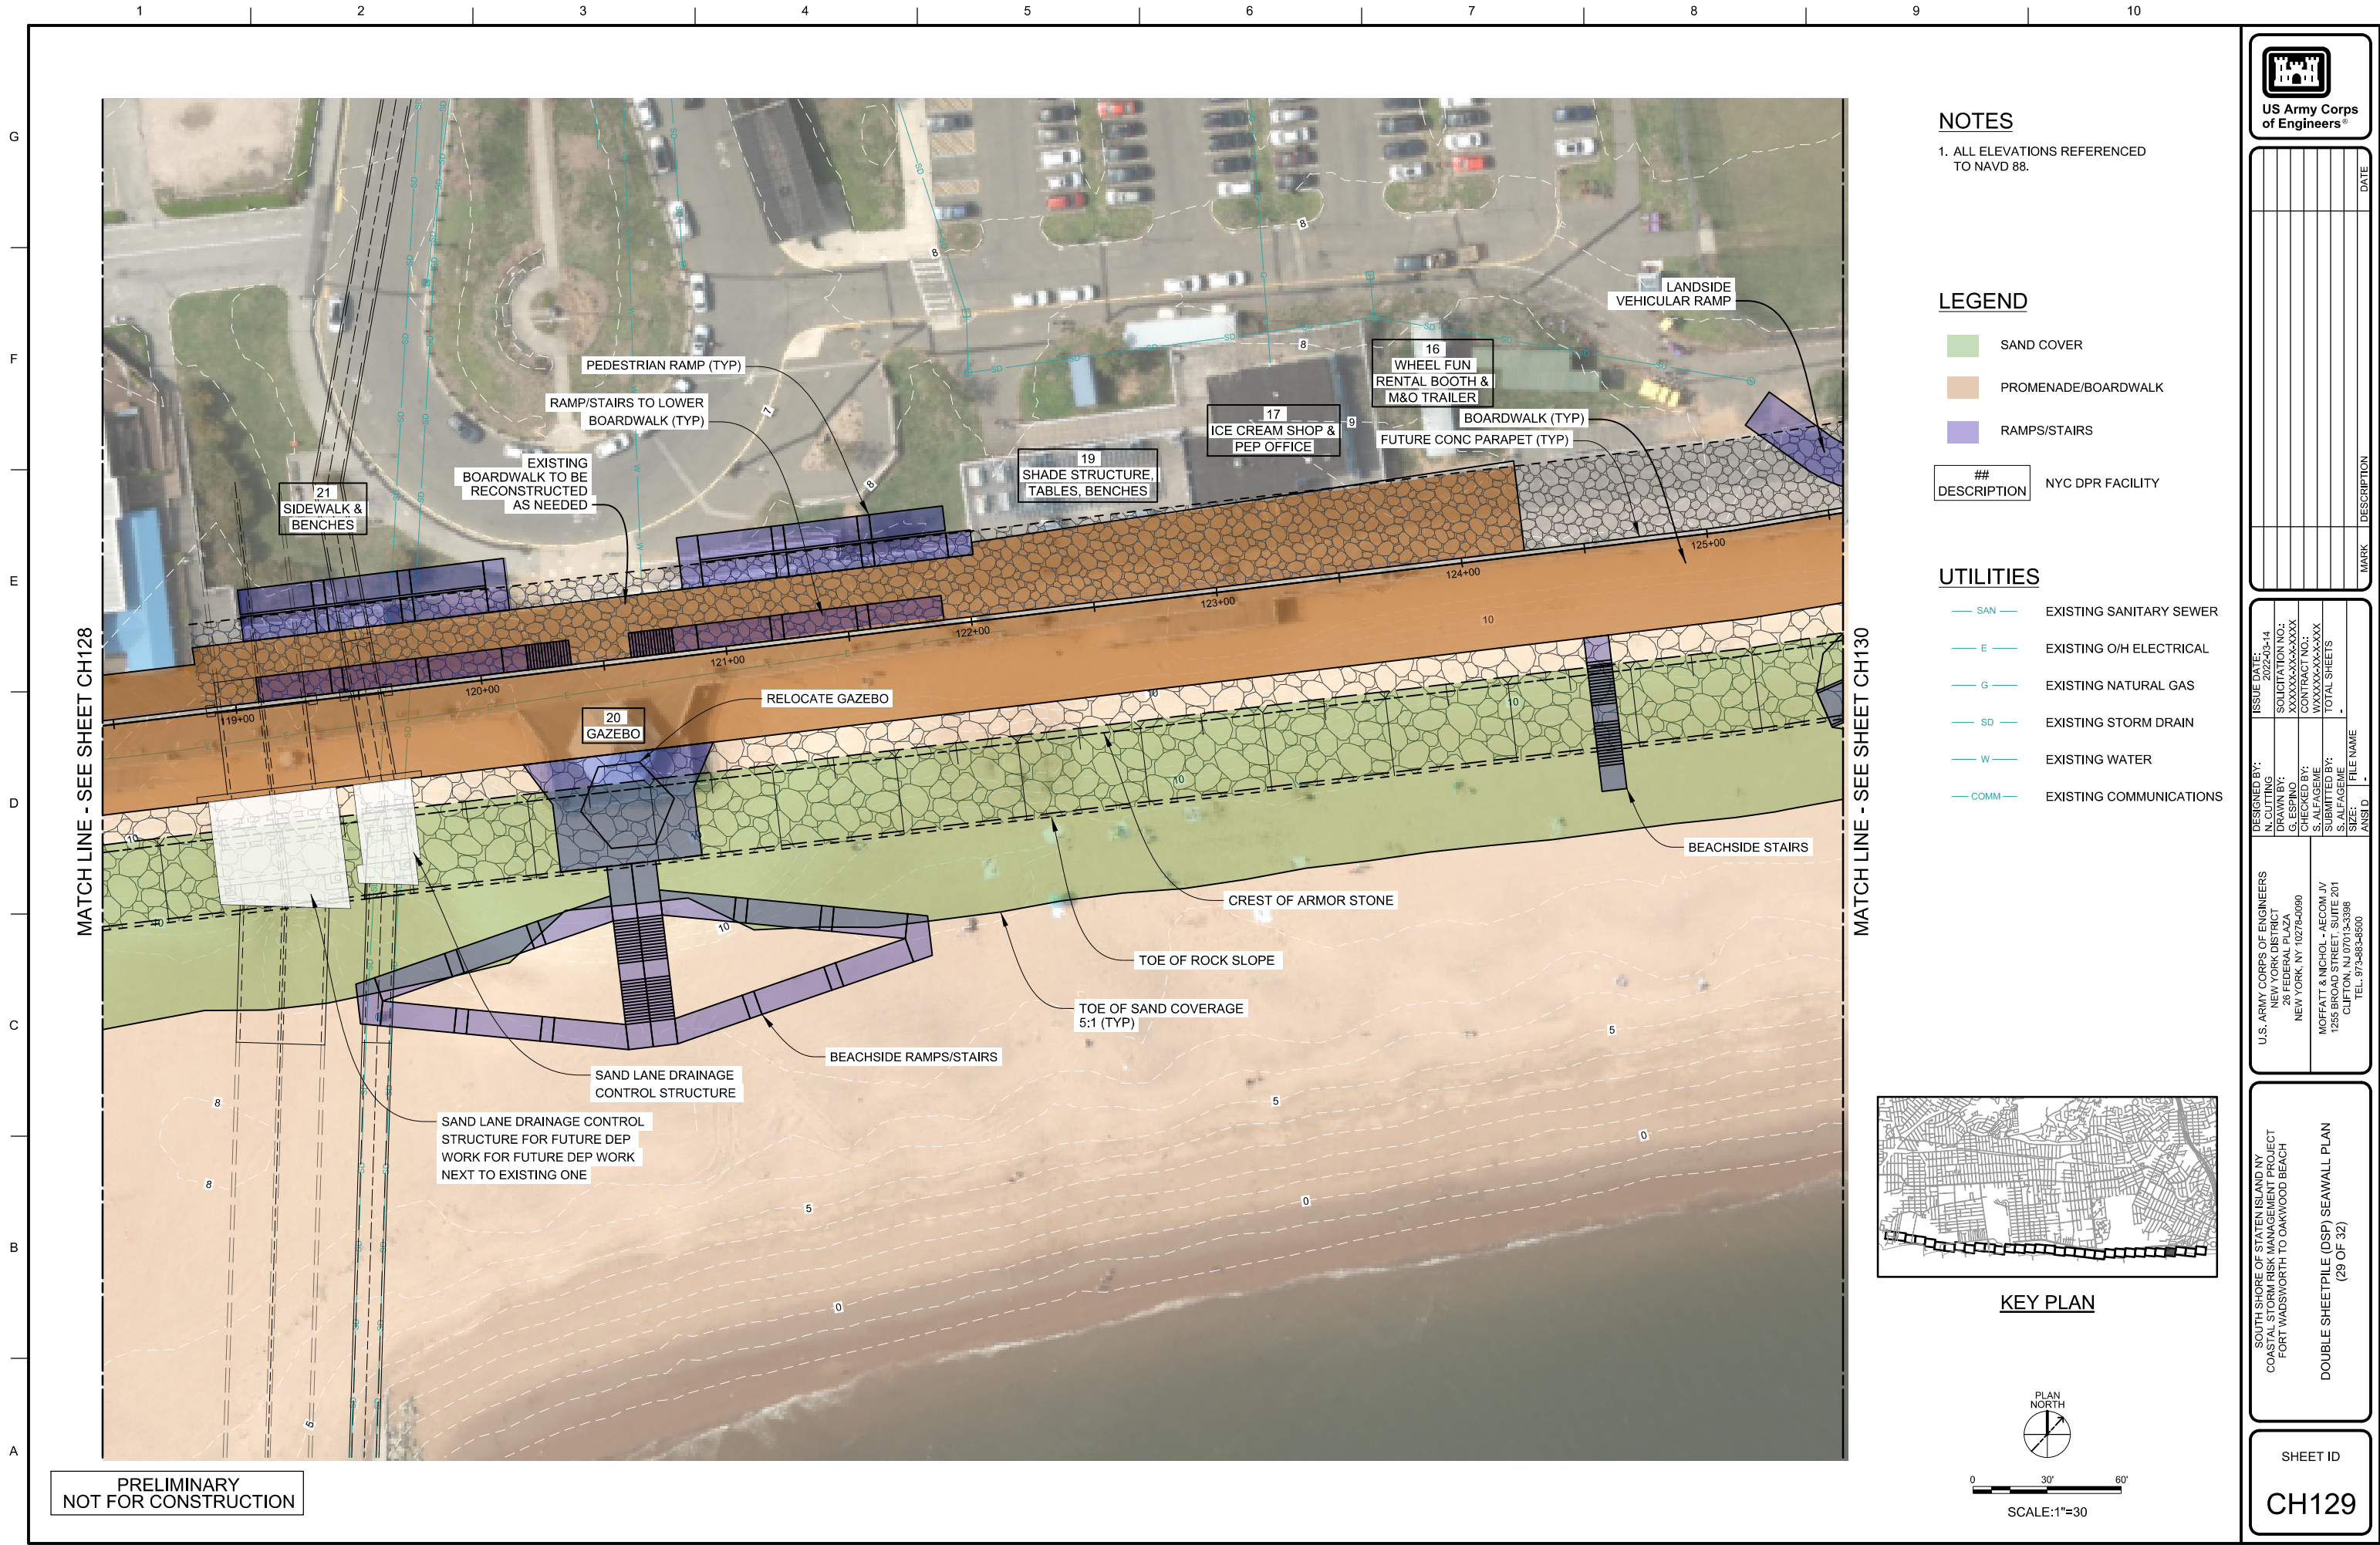

10

10

10

10

10

10

10

8

8

8

8

8

8

8

5

5

5

5

5

5

5

0

0

0

0

0

0

0






























































































































































































































PRELIMINARY
NOT FOR CONSTRUCTION

PATH: Q:\NY\10050-00\0500 CAD\Active\LOP_DSP27-38\SSSI_C211_CH130.dgn
INDEX NO.: 183 LAST PLOTTED BY: JMacPherson 3/13/2022 3:10:15 PM

NOTES

1. ALL ELEVATIONS REFERENCED
TO NAVD 88.

LEGEND

-  SAND COVER
 PROMENADE/BOARDWALK
 RAMPS/STAIRS


##	DESCRIPTION
	NYC DPR FACILITY

UTILITIES

- | | |
|----------|-------------------------|
| — SAN — | EXISTING SANITARY SEWER |
| — E — | EXISTING O/H ELECTRICAL |
| — G — | EXISTING NATURAL GAS |
| — SD — | EXISTING STORM DRAIN |
| — W — | EXISTING WATER |
| — COMM — | EXISTING COMMUNICATIONS |



KEY PLAN

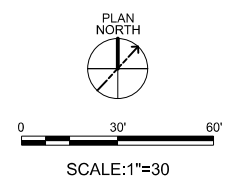

**S Army Corps
Engineers®**

[illegible]


DOUBLE SHEETPILE (DSP) SEAWALL PLAN
(30 OF 32)

SHEET ID

CH130



PRELIMINARY
NOT FOR CONSTRUCTION

PATH: Q:\NY\10050-00\0500 CAD\Active\LOP_DSP27-38\SSSI_C211_CH131.dgn
INDEX NO.: 183 LAST PLOTTED BY: JMacPherson 3/13/2022 3:10:18 PM

NOTES

1. ALL ELEVATIONS REFERENCED
TO NAVD 88.

LEGEND

-  SAND COVER
 PROMENADE/BOARDWALK
 RAMPS/STAIRS


## DESCRIPTION	NYC DPR FACILITY

UTILITIES

- | | |
|----------|-------------------------|
| — SAN — | EXISTING SANITARY SEWER |
| — E — | EXISTING O/H ELECTRICAL |
| — G — | EXISTING NATURAL GAS |
| — SD — | EXISTING STORM DRAIN |
| — W — | EXISTING WATER |
| — COMM — | EXISTING COMMUNICATIONS |



KEY PLAN

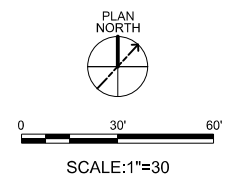


US Army Corps
of Engineers®

[illegible]

NEW YORK DISTRICT	NEW YORK, NY 10270-0090	DRAWN BY:	XXXXXXXXXX-XXXXXX	CONTRACT NO.:	XXXXXXXXXX-XXXXXX
26 FEDERAL PLAZA		G. ESPINO		CHECKED BY:	
		S. ALFAGEME		SUBMITTED BY:	
		S. ALFAGEME		S. ALFAGEME	
				FILE NAME	
				SIZE:	
				ANSID:	

DOUBLE SHEETPILE (DSP) SEAWALL PLAN
(31 OF 32)

SHEET ID
CH131

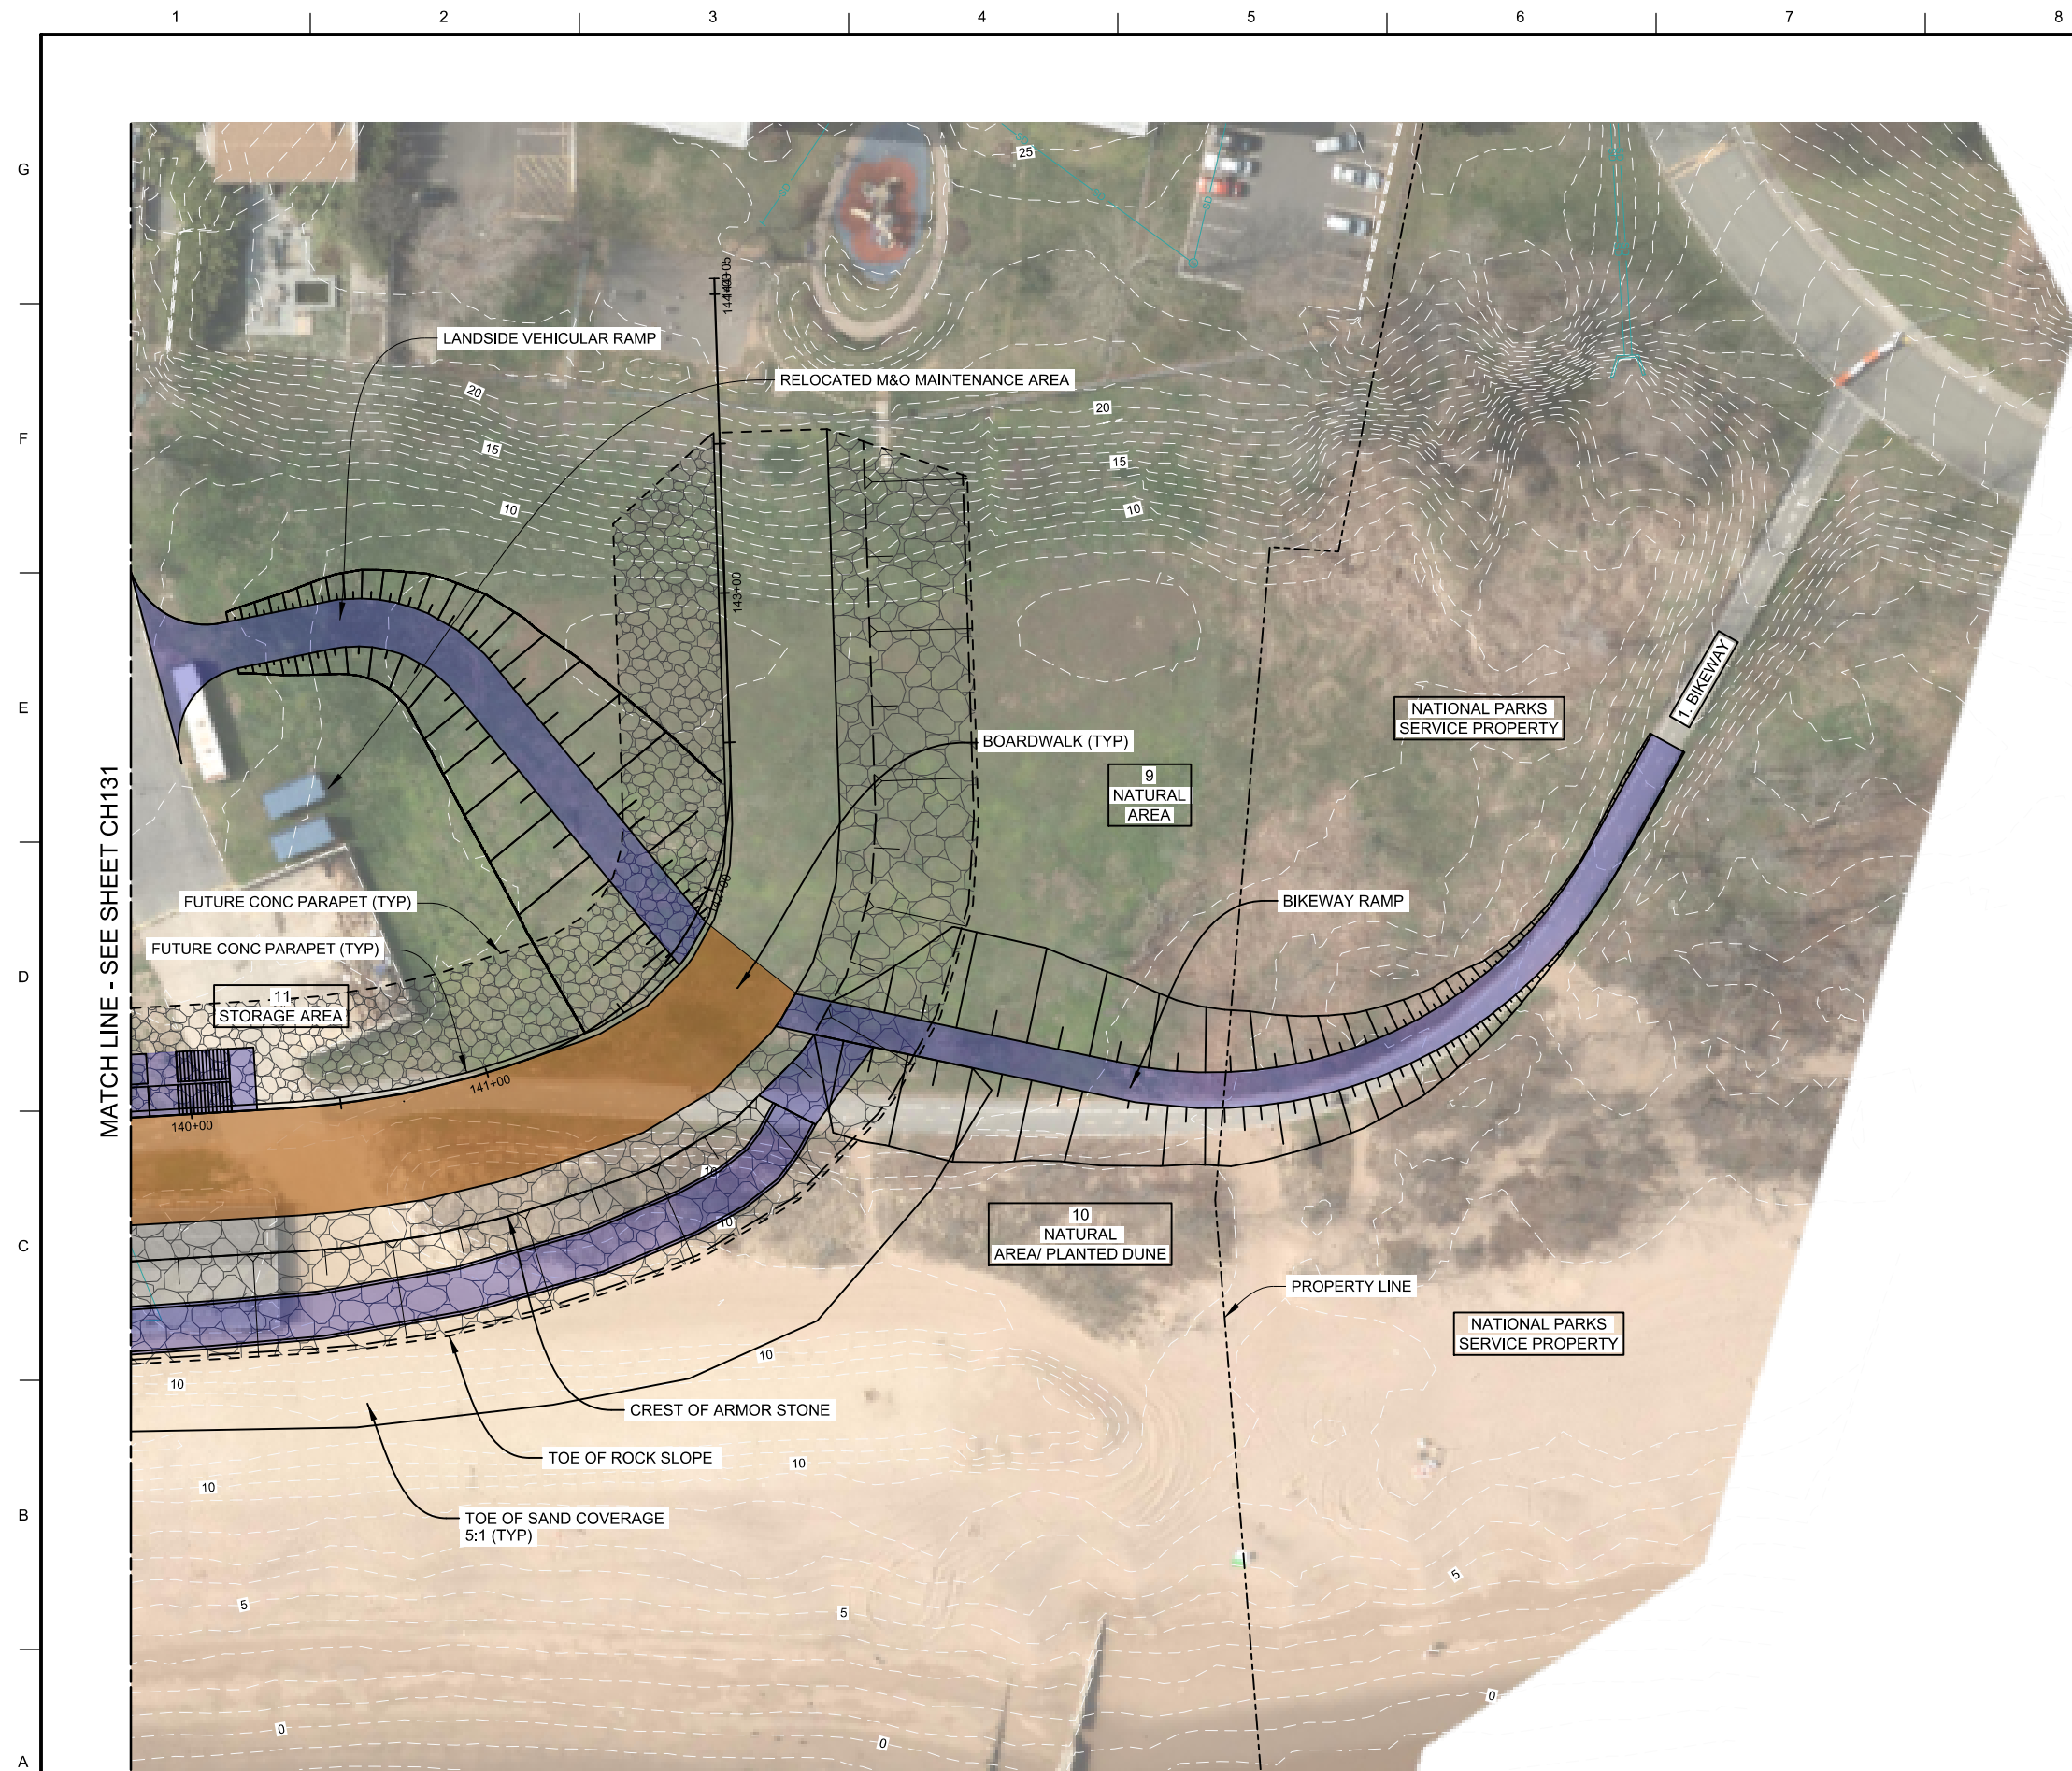

PRELIMINARY
NOT FOR CONSTRUCTION

NOTES

1. ALL ELEVATIONS REFERENCED TO NAVD 88.

LEGEND

-  SAND COVER
 PROMENADE/BOARDWALK
 RAMPS/STAIRS


## DESCRIPTION	NYC DPR FACILITY
-------------------	------------------

UTILITIES

- | | |
|---|-------------------------|
|  | EXISTING SANITARY SEWER |
|  | EXISTING O/H ELECTRICAL |
|  | EXISTING NATURAL GAS |
|  | EXISTING STORM DRAIN |
|  | EXISTING WATER |
|  | EXISTING COMMUNICATIONS |



KEY PLAN

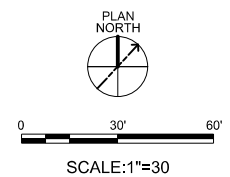

US Army Corps
of Engineers®

[illegible]

NEW YORK DISTRICT 26 FEDERAL PLAZA NEW YORK, NY 10270-0090	SOLICITATION NO.: XXXXXXXX-XX-XXXX DRAWN BY: G. ESPINO CONTRACT NO.: XXXXXXXX-XX-XXXX CHECKED BY: S. ALFAGEME SUBMITTED BY: S. ALFAGEME TOTAL SHEETS -	FILE NAME SIZE: ANS.D
MOFFATT & NICHOL - AECOM JV 1255 BROAD STREET, SUITE 201 CUFON, NY 07013-3398 TEL. 973-883-4500		

COASTAL STORM RISK MANAGEMENT PROJECT
FORT WADSWORTH TO OAKWOOD BEACH

DOUBLE SHEETPILE (DSP) SEAWALL PLAN
(32 OF 32)

SHEET ID

CH132