

Map A: Reach 1N - 2

Map B: Reach 3 - 21

Map C: Reach 22 - 37

Map D: Reach 37 - 51

Map E: Reach 51 - 63

Not to be used for navigation

Disclaimer – While the United States Army Corps of Engineers (hereinafter referred to as USACE) has made every reasonable effort to ensure the accuracy of the maps and associated data, it should be explicitly noted that USACE makes no warranty, representation, or guarantee, either expressed or implied, as to the content, sequence, accuracy, timeliness, or completeness of any of the data provided herein. The USACE, its officers, agents, employees, or servants shall assume no liability of any nature for any errors, omissions, or inaccuracies in the information provided regardless of the cause. The USACE, its officers, agents, employees, or servants shall assume no liability for any decisions made or actions taken or not taken by the user of the maps and associated data in reliance upon any information or data furnished here. By using these maps and associated data the user does so entirely at their own risk and explicitly acknowledges that he/she is aware of and agrees to be bound by this disclaimer and agrees not to present any claim or demand of any nature against the USACE, its officers, agents, employees, or servants in any forum whatsoever for any damages of any nature whatsoever that may result from or be caused in any way by the use of the maps and associated data.

Sources: ESRI, USACE, NYSDEC, NYSDOT, NYSITS GPO, NYSITS GIS,


Service Layer Credits: USGS The National Map: 3D Elevation Program. Data refreshed April, 2017. Source: Esri, DigitalGlobe, GeoEye, Earthstar Geographics, CNES/Airbus DS, USDA, USGS, AeroGRID, IGN, and the

Coordinate system used is NAD 1927 State Plane New York East. Basemap courtesy of ESRI. Bathymetry information is expressed in meters courtesy of ESRI. 1 Meter = 3.2808 Feet. Local map location: L:/Project Maps/ AFO_District_Projects.pdf

Hudson River
Kingston to Waterford, NY
Survey Reach Key Map

- Light House
- Unmarked Buoys
- Green Buoys
- Red Buoys
- Boat Launch
- Tributaries & Streams
- Dikes
- Federal Navigation Channel Line
- DEC Lands
- Cities and Towns
- Counties
- Hydrographic Features

0 0.375 0.75 1.5 2.25 3 Miles

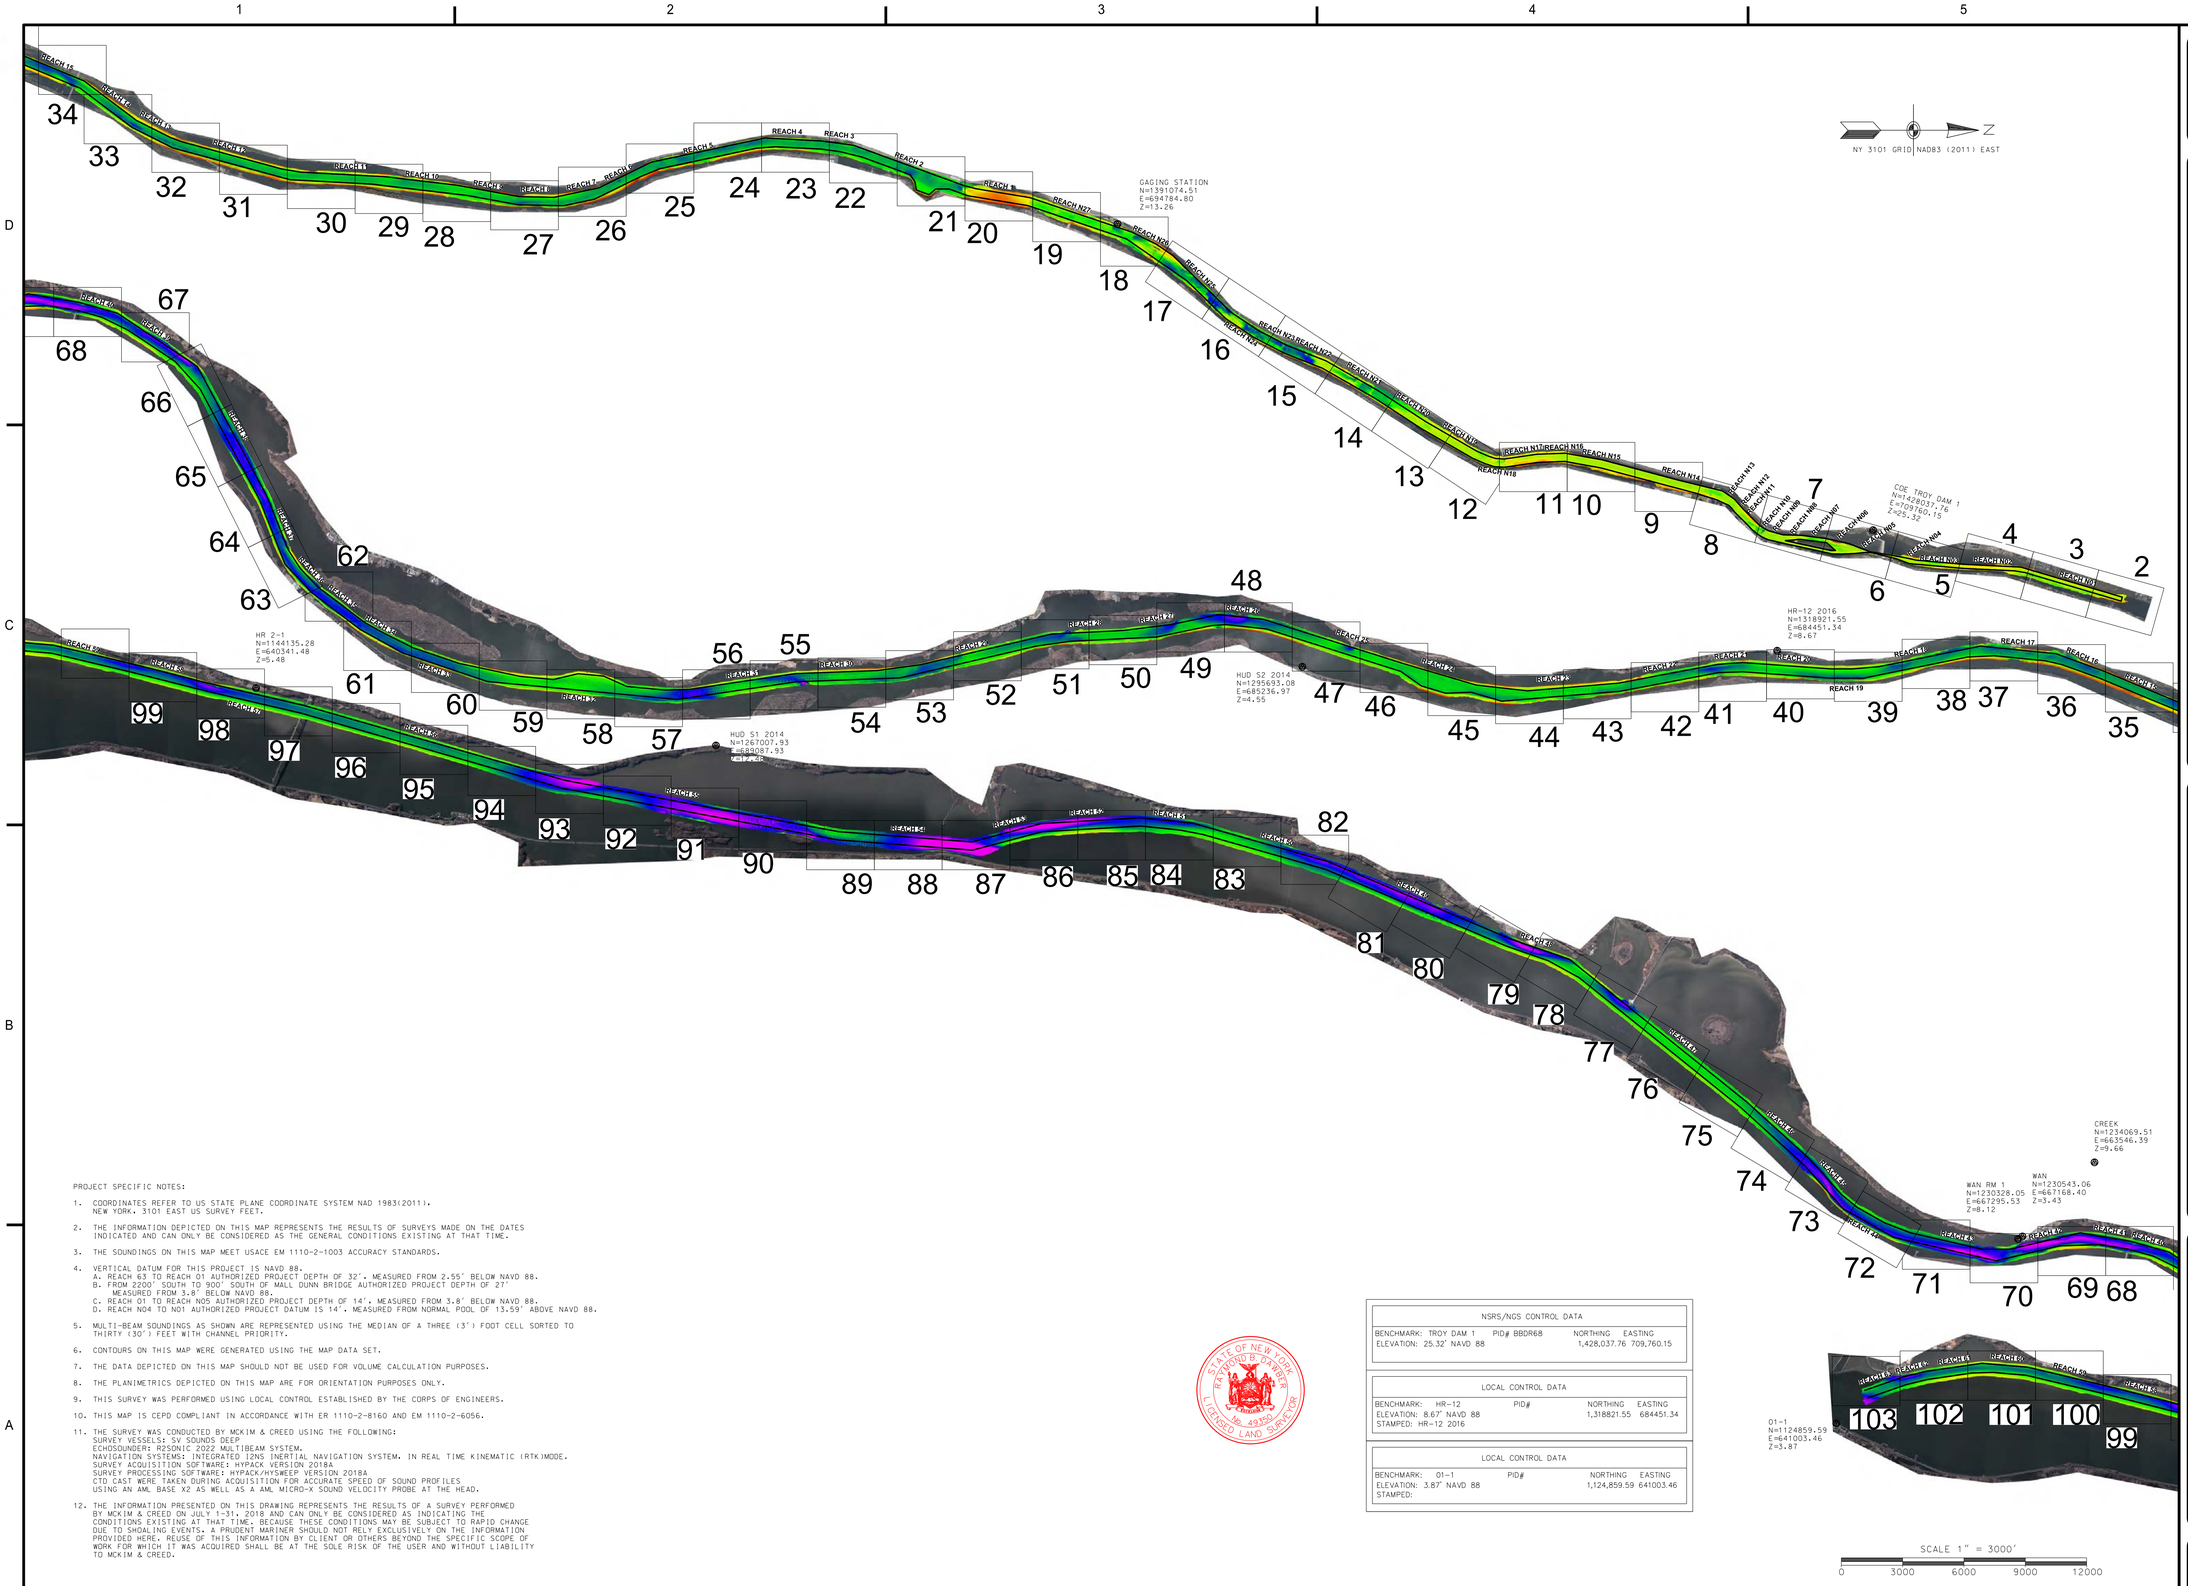

PROJECT SPECIFIC NOTES:

1. COORDINATES REFER TO US STATE PLANE COORDINATE SYSTEM NAD 1983(2011). NEW YORK, 3101 EAST US SURVEY FEET.
2. THE INFORMATION DEPICTED ON THIS MAP REPRESENTS THE RESULTS OF SURVEYS MADE ON THE DATES INDICATED AND CAN ONLY BE CONSIDERED AS THE GENERAL CONDITIONS EXISTING AT THAT TIME.
3. THE SOUNDINGS ON THIS MAP MEET USACE EM 1110-2-1003 ACCURACY STANDARDS.
4. VERTICAL DATUM FOR THIS PROJECT IS NAVD 88.
   A. REACH 63 TO REACH O1 AUTHORIZED PROJECT DEPTH OF 32'. MEASURED FROM 2.55' BELOW NAVD 88.
   B. FROM 2200' SOUTH TO 900' SOUTH OF MALL DUNN BRIDGE AUTHORIZED PROJECT DEPTH OF 27' MEASURED FROM 3.8' BELOW NAVD 88.
   C. REACH O1 TO REACH N05 AUTHORIZED PROJECT DEPTH OF 14'. MEASURED FROM 3.8' BELOW NAVD 88.
   D. REACH N04 TO N01 AUTHORIZED PROJECT DATUM IS 14'. MEASURED FROM NORMAL POOL OF 13.59' ABOVE NAVD 88.
5. MULTI-BEAM SOUNDINGS AS SHOWN ARE REPRESENTED USING THE MEDIAN OF A THREE (3') FOOT CELL SORTED TO THIRTY (30') FEET WITH CHANNEL PRIORITY.
6. CONTOURS ON THIS MAP WERE GENERATED USING THE MAP DATA SET.
7. THE DATA DEPICTED ON THIS MAP SHOULD NOT BE USED FOR VOLUME CALCULATION PURPOSES.
8. THE PLANIMETRICS DEPICTED ON THIS MAP ARE FOR ORIENTATION PURPOSES ONLY.
9. THIS SURVEY WAS PERFORMED USING LOCAL CONTROL ESTABLISHED BY THE CORPS OF ENGINEERS.
10. THIS MAP IS CEPD COMPLIANT IN ACCORDANCE WITH ER 1110-2-8160 AND EM 1110-2-6056.
11. THE SURVEY WAS CONDUCTED BY MCKIM & CREED USING THE FOLLOWING:
    SURVEY VESSELS: SV SOUNDS DEEP
    ECHOSOUNDER: R2SONIC 2022 MULTIBEAM SYSTEM.
    NAVIGATION SYSTEMS: INTEGRATED I2NS INERTIAL NAVIGATION SYSTEM. IN REAL TIME KINEMATIC (RTK)MODE.
    SURVEY ACQUISITION SOFTWARE: HYPACK VERSION 2018A
    SURVEY PROCESSING SOFTWARE: HYPACK/HYSWEEP VERSION 2018A
    CTD CAST WERE TAKEN DURING ACQUISITION FOR ACCURATE SPEED OF SOUND PROFILES USING AN AML BASE X2 AS WELL AS A AML MICRO-X SOUND VELOCITY PROBE AT THE HEAD.
12. THE INFORMATION PRESENTED ON THIS DRAWING REPRESENTS THE RESULTS OF A SURVEY PERFORMED BY MCKIM & CREED ON JULY 1-31, 2018 AND CAN ONLY BE CONSIDERED AS INDICATING THE CONDITIONS EXISTING AT THAT TIME. BECAUSE THESE CONDITIONS MAY BE SUBJECT TO RAPID CHANGE DUE TO SHOALING EVENTS, A PRUDENT MARINER SHOULD NOT RELY EXCLUSIVELY ON THE INFORMATION PROVIDED HERE. REUSE OF THIS INFORMATION BY CLIENT OR OTHERS BEYOND THE SPECIFIC SCOPE OF WORK FOR WHICH IT WAS ACQUIRED SHALL BE AT THE SOLE RISK OF THE USER AND WITHOUT LIABILITY TO MCKIM & CREED.

STATE OF NEW YORK
RAYMOND B. OLIVER
090450
LICENSED LAND SURVEYOR

NSRS/NGS CONTROL DATA

BENCHMARK: TROY DAM 1	PID# BBDR68	NORTHING	EASTING
ELEVATION: 25.32' NAVD 88		1,428,037.76	709,760.15

LOCAL CONTROL DATA

BENCHMARK: HR-12	PID#	NORTHING	EASTING
ELEVATION: 8.67' NAVD 88		1,318821.55	684451.34
STAMPED: HR-12 2016			

LOCAL CONTROL DATA

BENCHMARK: O1-1	PID#	NORTHING	EASTING
ELEVATION: 3.87' NAVD 88		1,124,859.59	641003.46
STAMPED:			

US Army Corps of Engineers
New York District

MARK	DESCRIPTION	DATE	APPR.


DESIGNED BY: DIG
DRAWN BY: MBH
SUBMITTED BY: DLJ
CKD BY: RBD
DATE: JULY 31, 2018
SOLICITATION NO.:
CONTRACT NO.: W912DS-14-D-0004
FILE NUMBER:
PLOT SCALE: 1" = 2000'
ISSUE DATE: NOV 2018
SIZE: ANSI F
FILE NAME: V4101-058890053_HUDSON_MB.DGN

U.S. ARMY CORPS OF ENGINEERS
NEW YORK DISTRICT
NEW YORK, NY

McKIM & CREED
243 NORTH FRONT STREET
WILMINGTON, NORTH CAROLINA 28401
TELEPHONE: (910) 254-0568
FAX: (910) 254-4282

HYDROGRAPHIC CONDITIONS SURVEY
HUDSON RIVER FEDERAL NAVIGATION CHANNEL BETWEEN KINGSTON TO WATERFORD, NY REACH 63 TO REACH N01 KINGSTON, NY TO ABOVE THE FEDERAL DAM IN TROY

SHEET IDENTIFICATION
VH-101
SHEET 1 OF 103

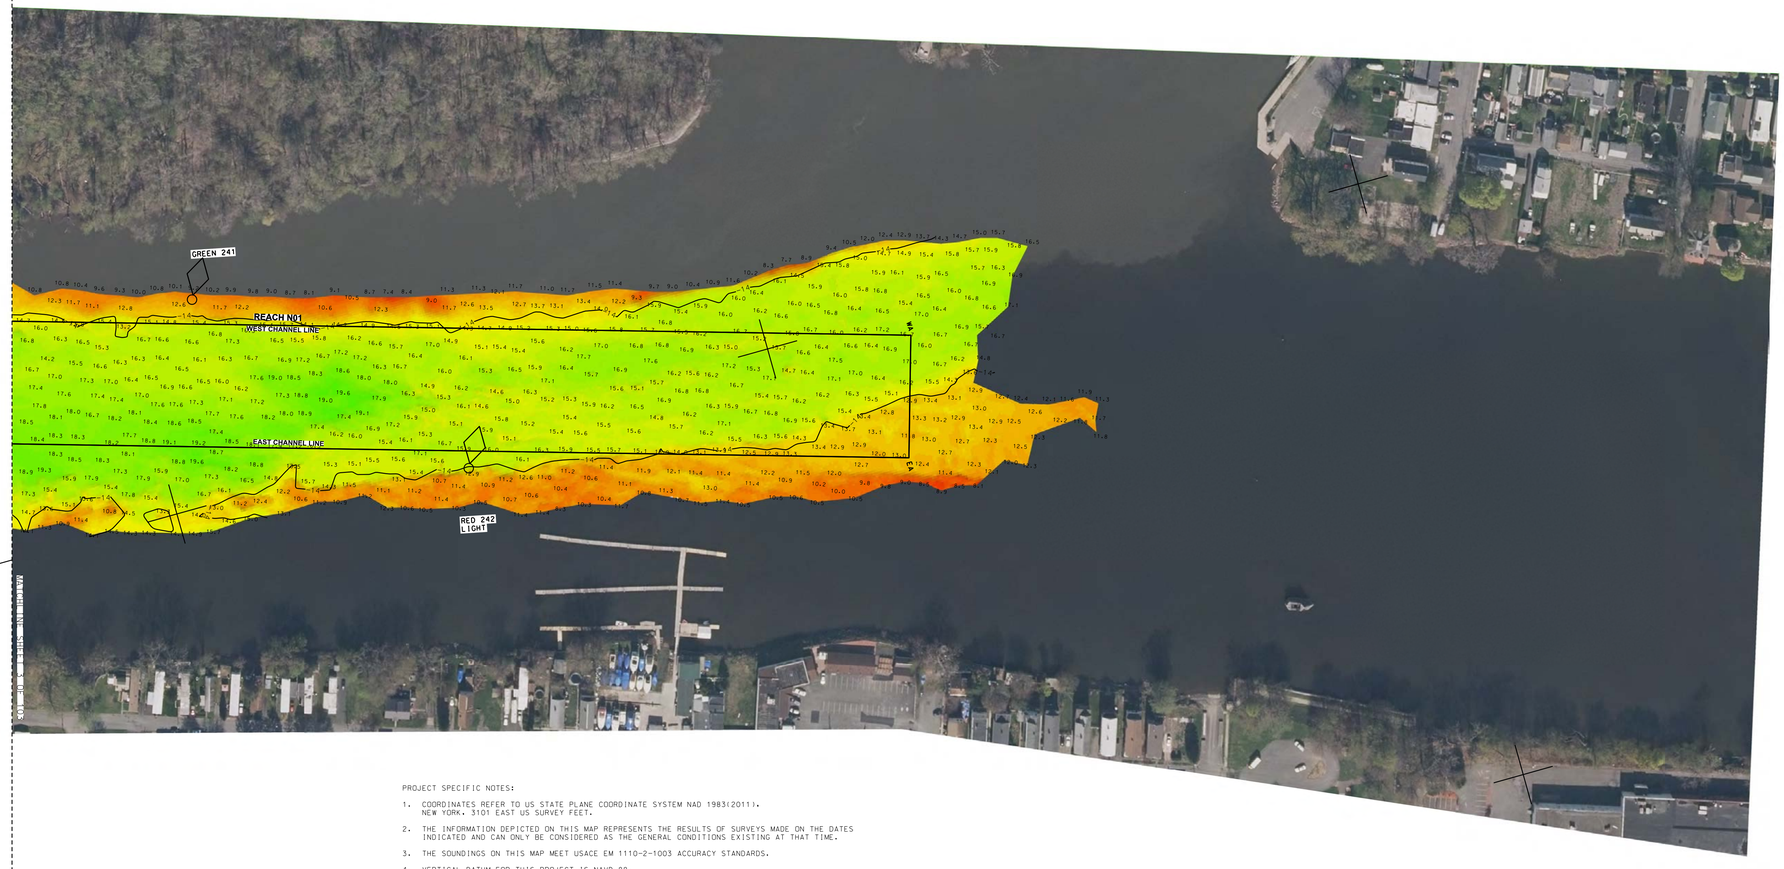

NY 3101 GRID NAD83 (2011)EAST

PROJECT SPECIFIC NOTES:

1. COORDINATES REFER TO US STATE PLANE COORDINATE SYSTEM NAD 1983(2011). NEW YORK. 3101 EAST US SURVEY FEET.
2. THE INFORMATION DEPICTED ON THIS MAP REPRESENTS THE RESULTS OF SURVEYS MADE ON THE DATES INDICATED AND CAN ONLY BE CONSIDERED AS THE GENERAL CONDITIONS EXISTING AT THAT TIME.
3. THE SOUNDINGS ON THIS MAP MEET USACE EM 1110-2-1003 ACCURACY STANDARDS.
4. VERTICAL DATUM FOR THIS PROJECT IS NAVD 88.
   A. REACH 63 TO REACH 01 AUTHORIZED PROJECT DEPTH OF 32'. MEASURED FROM 2.55' BELOW NAVD 88.
   B. FROM 2200' SOUTH TO 900' SOUTH OF MALL DUNN BRIDGE AUTHORIZED PROJECT DEPTH OF 27' MEASURED FROM 3.8' BELOW NAVD 88.
   C. REACH 01 TO REACH N05 AUTHORIZED PROJECT DEPTH OF 14'. MEASURED FROM 3.8' BELOW NAVD 88.
   D. REACH N04 TO N01 AUTHORIZED PROJECT DATUM IS 14'. MEASURED FROM NORMAL POOL OF 13.59' ABOVE NAVD 88.
5. MULTI-BEAM SOUNDINGS AS SHOWN ARE REPRESENTED USING THE MEDIAN OF A THREE (3') FOOT CELL SORTED TO THIRTY (30') FEET WITH CHANNEL PRIORITY.
6. CONTOURS ON THIS MAP WERE GENERATED USING THE MAP DATA SET.
7. THE DATA DEPICTED ON THIS MAP SHOULD NOT BE USED FOR VOLUME CALCULATION PURPOSES.
8. THE PLANIMETRICS DEPICTED ON THIS MAP ARE FOR ORIENTATION PURPOSES ONLY.
9. THIS SURVEY WAS PERFORMED USING LOCAL CONTROL ESTABLISHED BY THE CORPS OF ENGINEERS.
10. THIS MAP IS CEPD COMPLIANT IN ACCORDANCE WITH ER 1110-2-8160 AND EM 1110-2-6056.
11. THE SURVEY WAS CONDUCTED BY MCKIM & CREED USING THE FOLLOWING:
    SURVEY VESSELS: SV SOUNDS DEEP
    ECHOSOUNDER: R2SONIC 2022 MULTIBEAM SYSTEM.
    NAVIGATION SYSTEMS: INTEGRATED I2NS INERTIAL NAVIGATION SYSTEM. IN REAL TIME KINEMATIC (RTK)MODE.
    SURVEY ACQUISITION SOFTWARE: HYPACK VERSION 2018A
    SURVEY PROCESSING SOFTWARE: HYPACK/HYSWEEP VERSION 2018A
    CTD CAST WERE TAKEN DURING ACQUISITION FOR ACCURATE SPEED OF SOUND PROFILES USING AN AML BASE X2 AS WELL AS A AML MICRO-X SOUND VELOCITY PROBE AT THE HEAD.
12. THE INFORMATION PRESENTED ON THIS DRAWING REPRESENTS THE RESULTS OF A SURVEY PERFORMED BY MCKIM & CREED ON JULY 1-31, 2018 AND CAN ONLY BE CONSIDERED AS INDICATING THE CONDITIONS EXISTING AT THAT TIME. BECAUSE THESE CONDITIONS MAY BE SUBJECT TO RAPID CHANGE DUE TO SHOALING EVENTS, A PRUDENT MARINER SHOULD NOT RELY EXCLUSIVELY ON THE INFORMATION PROVIDED HERE. REUSE OF THIS INFORMATION BY CLIENT OR OTHERS BEYOND THE SPECIFIC SCOPE OF WORK FOR WHICH IT WAS ACQUIRED SHALL BE AT THE SOLE RISK OF THE USER AND WITHOUT LIABILITY TO MCKIM & CREED.

STATE OF NEW YORK
RAYMOND E. PARKER
LICENSED LAND SURVEYOR
No. 49350

NSRS/NGS CONTROL DATA			
BENCHMARK: TROY DAM 1	PID# BBDR68	NORTHING	EASTING
ELEVATION: 25.32' NAVD 88		1,428,037.76	709,760.15

LOCAL CONTROL DATA			
BENCHMARK: HR-12	PID#	NORTHING	EASTING
ELEVATION: 8.67' NAVD 88		1,318821.55	684451.34
STAMPED: HR-12 2016			

LOCAL CONTROL DATA			
BENCHMARK: 01-1	PID#	NORTHING	EASTING
ELEVATION: 3.87' NAVD 88		1,124,859.59	641003.46
STAMPED:			

SCALE 1" = 100'
0 100 200 300 400

US Army Corps of Engineers ®
New York District

MARK	DESCRIPTION	DATE	APPR.	MARK	DESCRIPTION	DATE	APPR.


DATE: JULY 31, 2018
SOLICITATION NO.:
CONTRACT NO.: W912DS-14-D-0004
FILE NUMBER:
ISSUE DATE: NOV 2018
FILE NAME: VH101-056890063_HUDSON_MB.DGN
DESIGNED BY: DMA
DWN BY: MBH
CKD BY: RBD
SUBMITTED BY: DLJ
PLOT SCALE: 1" = 100'
SIZE: ANSI F

U.S. ARMY CORPS OF ENGINEERS
NEW YORK DISTRICT
NEW YORK, NY

McKIM & CREED
243 NORTH FRONT STREET
WILMINGTON, NORTH CAROLINA 28401
TELEPHONE: (910) 341-0048
FAX: (910) 251-8282

HYDROGRAPHIC CONDITIONS SURVEY
HUDSON RIVER FEDERAL NAVIGATION CHANNEL
REACH N01

SHEET IDENTIFICATION
VH-102
SHEET 2 OF 103

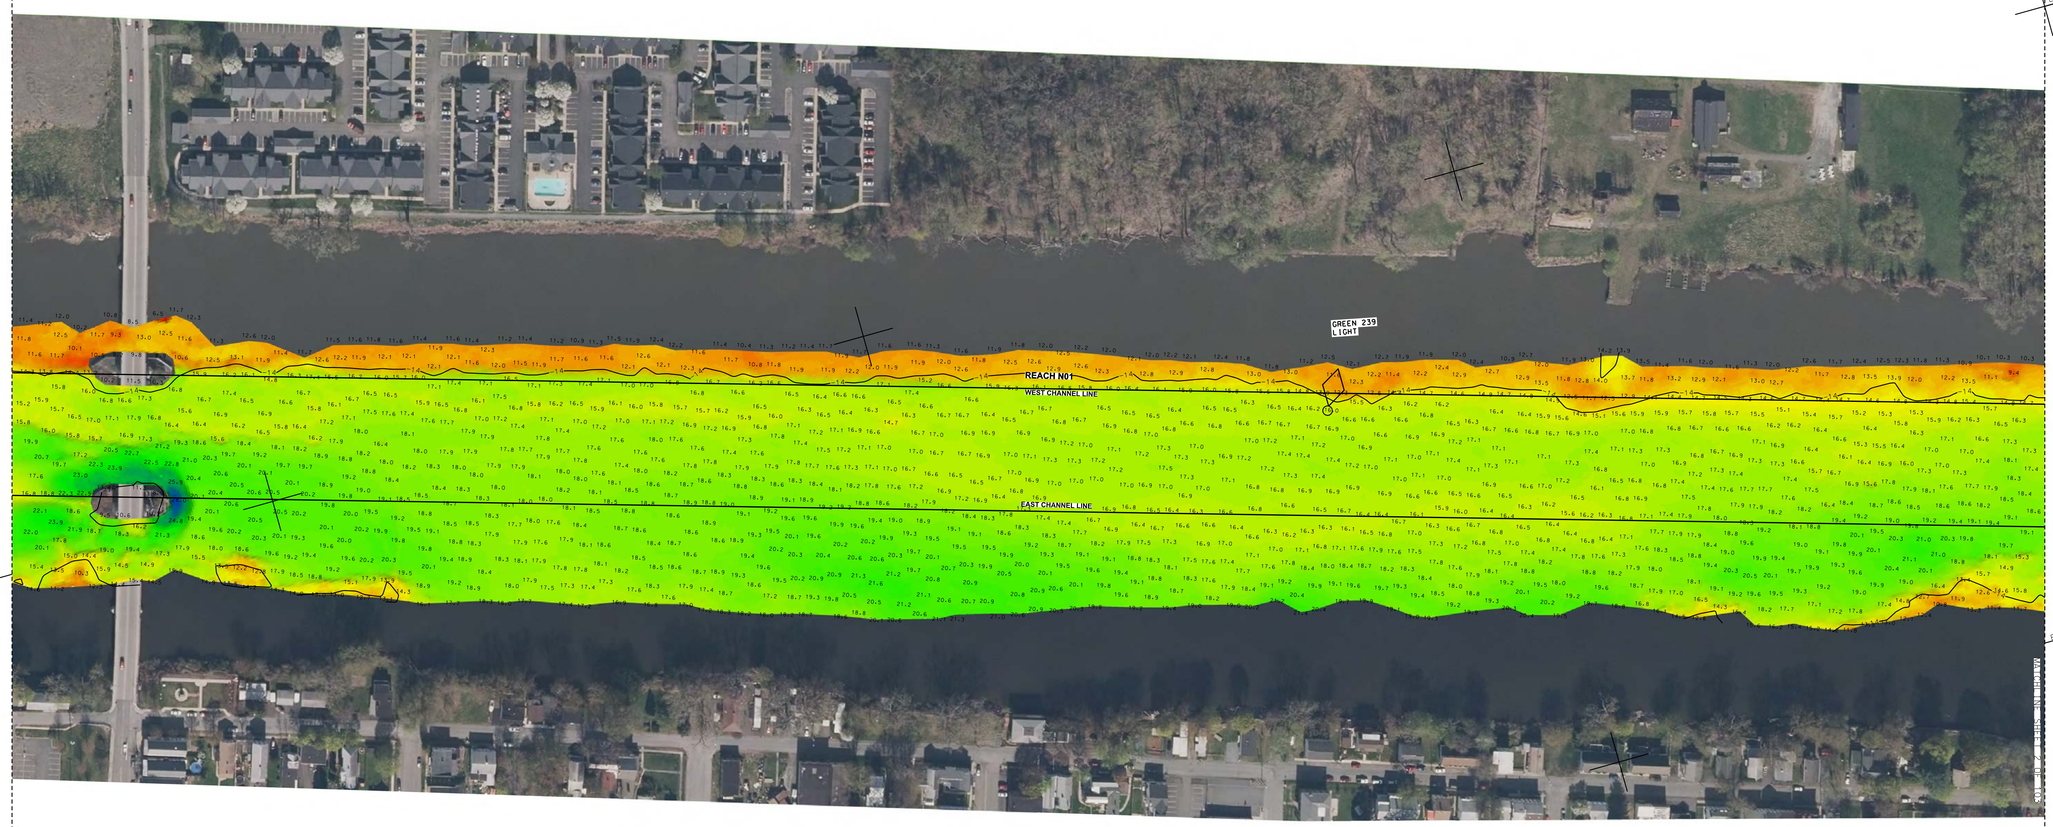

NY 3101 GRID NAD83 (2011) EAST

PROJECT SPECIFIC NOTES:

1. COORDINATES REFER TO US STATE PLANE COORDINATE SYSTEM NAD 1983(2011). NEW YORK. 3101 EAST US SURVEY FEET.
2. THE INFORMATION DEPICTED ON THIS MAP REPRESENTS THE RESULTS OF SURVEYS MADE ON THE DATES INDICATED AND CAN ONLY BE CONSIDERED AS THE GENERAL CONDITIONS EXISTING AT THAT TIME.
3. THE SOUNDINGS ON THIS MAP MEET USACE EM 1110-2-1003 ACCURACY STANDARDS.
4. VERTICAL DATUM FOR THIS PROJECT IS NAVD 88.
   A. REACH 63 TO REACH 01 AUTHORIZED PROJECT DEPTH OF 32'. MEASURED FROM 2.55' BELOW NAVD 88.
   B. FROM 2200' SOUTH TO 900' SOUTH OF MALL DUNN BRIDGE AUTHORIZED PROJECT DEPTH OF 27'. MEASURED FROM 3.8' BELOW NAVD 88.
   C. REACH 01 TO REACH N05 AUTHORIZED PROJECT DEPTH OF 14'. MEASURED FROM 3.8' BELOW NAVD 88.
   D. REACH N04 TO N01 AUTHORIZED PROJECT DATUM IS 14'. MEASURED FROM NORMAL POOL OF 13.59' ABOVE NAVD 88.
5. MULTI-BEAM SOUNDINGS AS SHOWN ARE REPRESENTED USING THE MEDIAN OF A THREE (3') FOOT CELL SORTED TO THIRTY (30') FEET WITH CHANNEL PRIORITY.
6. CONTOURS ON THIS MAP WERE GENERATED USING THE MAP DATA SET.
7. THE DATA DEPICTED ON THIS MAP SHOULD NOT BE USED FOR VOLUME CALCULATION PURPOSES.
8. THE PLANIMETRICS DEPICTED ON THIS MAP ARE FOR ORIENTATION PURPOSES ONLY.
9. THIS SURVEY WAS PERFORMED USING LOCAL CONTROL ESTABLISHED BY THE CORPS OF ENGINEERS.
10. THIS MAP IS CEPD COMPLIANT IN ACCORDANCE WITH ER 1110-2-8160 AND EM 1110-2-6056.
11. THE SURVEY WAS CONDUCTED BY MCKIM & CREED USING THE FOLLOWING:
    SURVEY VESSELS: SV SOUNDS DEEP
    ECHOSOUNDER: R2SONIC 2022 MULTIBEAM SYSTEM.
    NAVIGATION SYSTEMS: INTEGRATED IXNS INERTIAL NAVIGATION SYSTEM. IN REAL TIME KINEMATIC (RTK)MODE.
    SURVEY ACQUISITION SOFTWARE: HYPACK VERSION 2018A
    SURVEY PROCESSING SOFTWARE: HYPACK/HYSWEEP VERSION 2018A
    CTD CAST WERE TAKEN DURING ACQUISITION FOR ACCURATE SPEED OF SOUND PROFILES USING AN AML BASE X2 AS WELL AS A AML MICRO-X SOUND VELOCITY PROBE AT THE HEAD.
12. THE INFORMATION PRESENTED ON THIS DRAWING REPRESENTS THE RESULTS OF A SURVEY PERFORMED BY MCKIM & CREED ON JULY 1-31, 2018 AND CAN ONLY BE CONSIDERED AS INDICATING THE CONDITIONS EXISTING AT THAT TIME. BECAUSE THESE CONDITIONS MAY BE SUBJECT TO RAPID CHANGE DUE TO SHOALING EVENTS, A PRUDENT MARINER SHOULD NOT RELY EXCLUSIVELY ON THE INFORMATION PROVIDED HERE. REUSE OF THIS INFORMATION BY CLIENT OR OTHERS BEYOND THE SPECIFIC SCOPE OF WORK FOR WHICH IT WAS ACQUIRED SHALL BE AT THE SOLE RISK OF THE USER AND WITHOUT LIABILITY TO MCKIM & CREED.

NSRS/NGS CONTROL DATA		
BENCHMARK: TROY DAM 1 PID# BBDR68	NORTHING	EASTING
ELEVATION: 25.32' NAVD 88	1,428,037.76	709,760.15

LOCAL CONTROL DATA		
BENCHMARK: HR-12 PID#	NORTHING	EASTING
ELEVATION: 8.67' NAVD 88	1,318821.55	684451.34
STAMPED: HR-12 2016		

LOCAL CONTROL DATA		
BENCHMARK: 01-1 PID#	NORTHING	EASTING
ELEVATION: 3.87' NAVD 88	1,124,859.59	641003.46
STAMPED:		

STATE OF NEW YORK
RAYMOND B. STAGER
No. 49290
LICENSED LAND SURVEYOR

SCALE 1" = 100'
0 100 200 300 400

US Army Corps of Engineers ®
New York District

MARK	DESCRIPTION	DATE	APPR.	MARK	DESCRIPTION	DATE	APPR.

DESIGNED BY: DEJ
DWN BY: MBH
CKD BY: RBD
SUBMITTED BY: DEJ
PLOT SCALE: 1" = 100'
ISSUE DATE: NOV 2018
SIZE: ANSI F
FILE NUMBER:
FILE NAME: VH101-056890053_HUDSON_MB.DGN


U.S. ARMY CORPS OF ENGINEERS
NEW YORK DISTRICT
NEW YORK, NY

McKIM & CREED
243 NORTH FRONT STREET
WILMINGTON, NORTH CAROLINA 28401
TELEPHONE: (910) 251-0046
FAX: (910) 251-8282

DATE: JULY 1-31, 2018
SOLICITATION NO.:
CONTRACT NO.: W912DS-14-D-0004
FILE NUMBER:

HYDROGRAPHIC CONDITIONS SURVEY
HUDSON RIVER FEDERAL NAVIGATION CHANNEL
REACH N01

SHEET IDENTIFICATION
VH-103
SHEET 3 OF 103

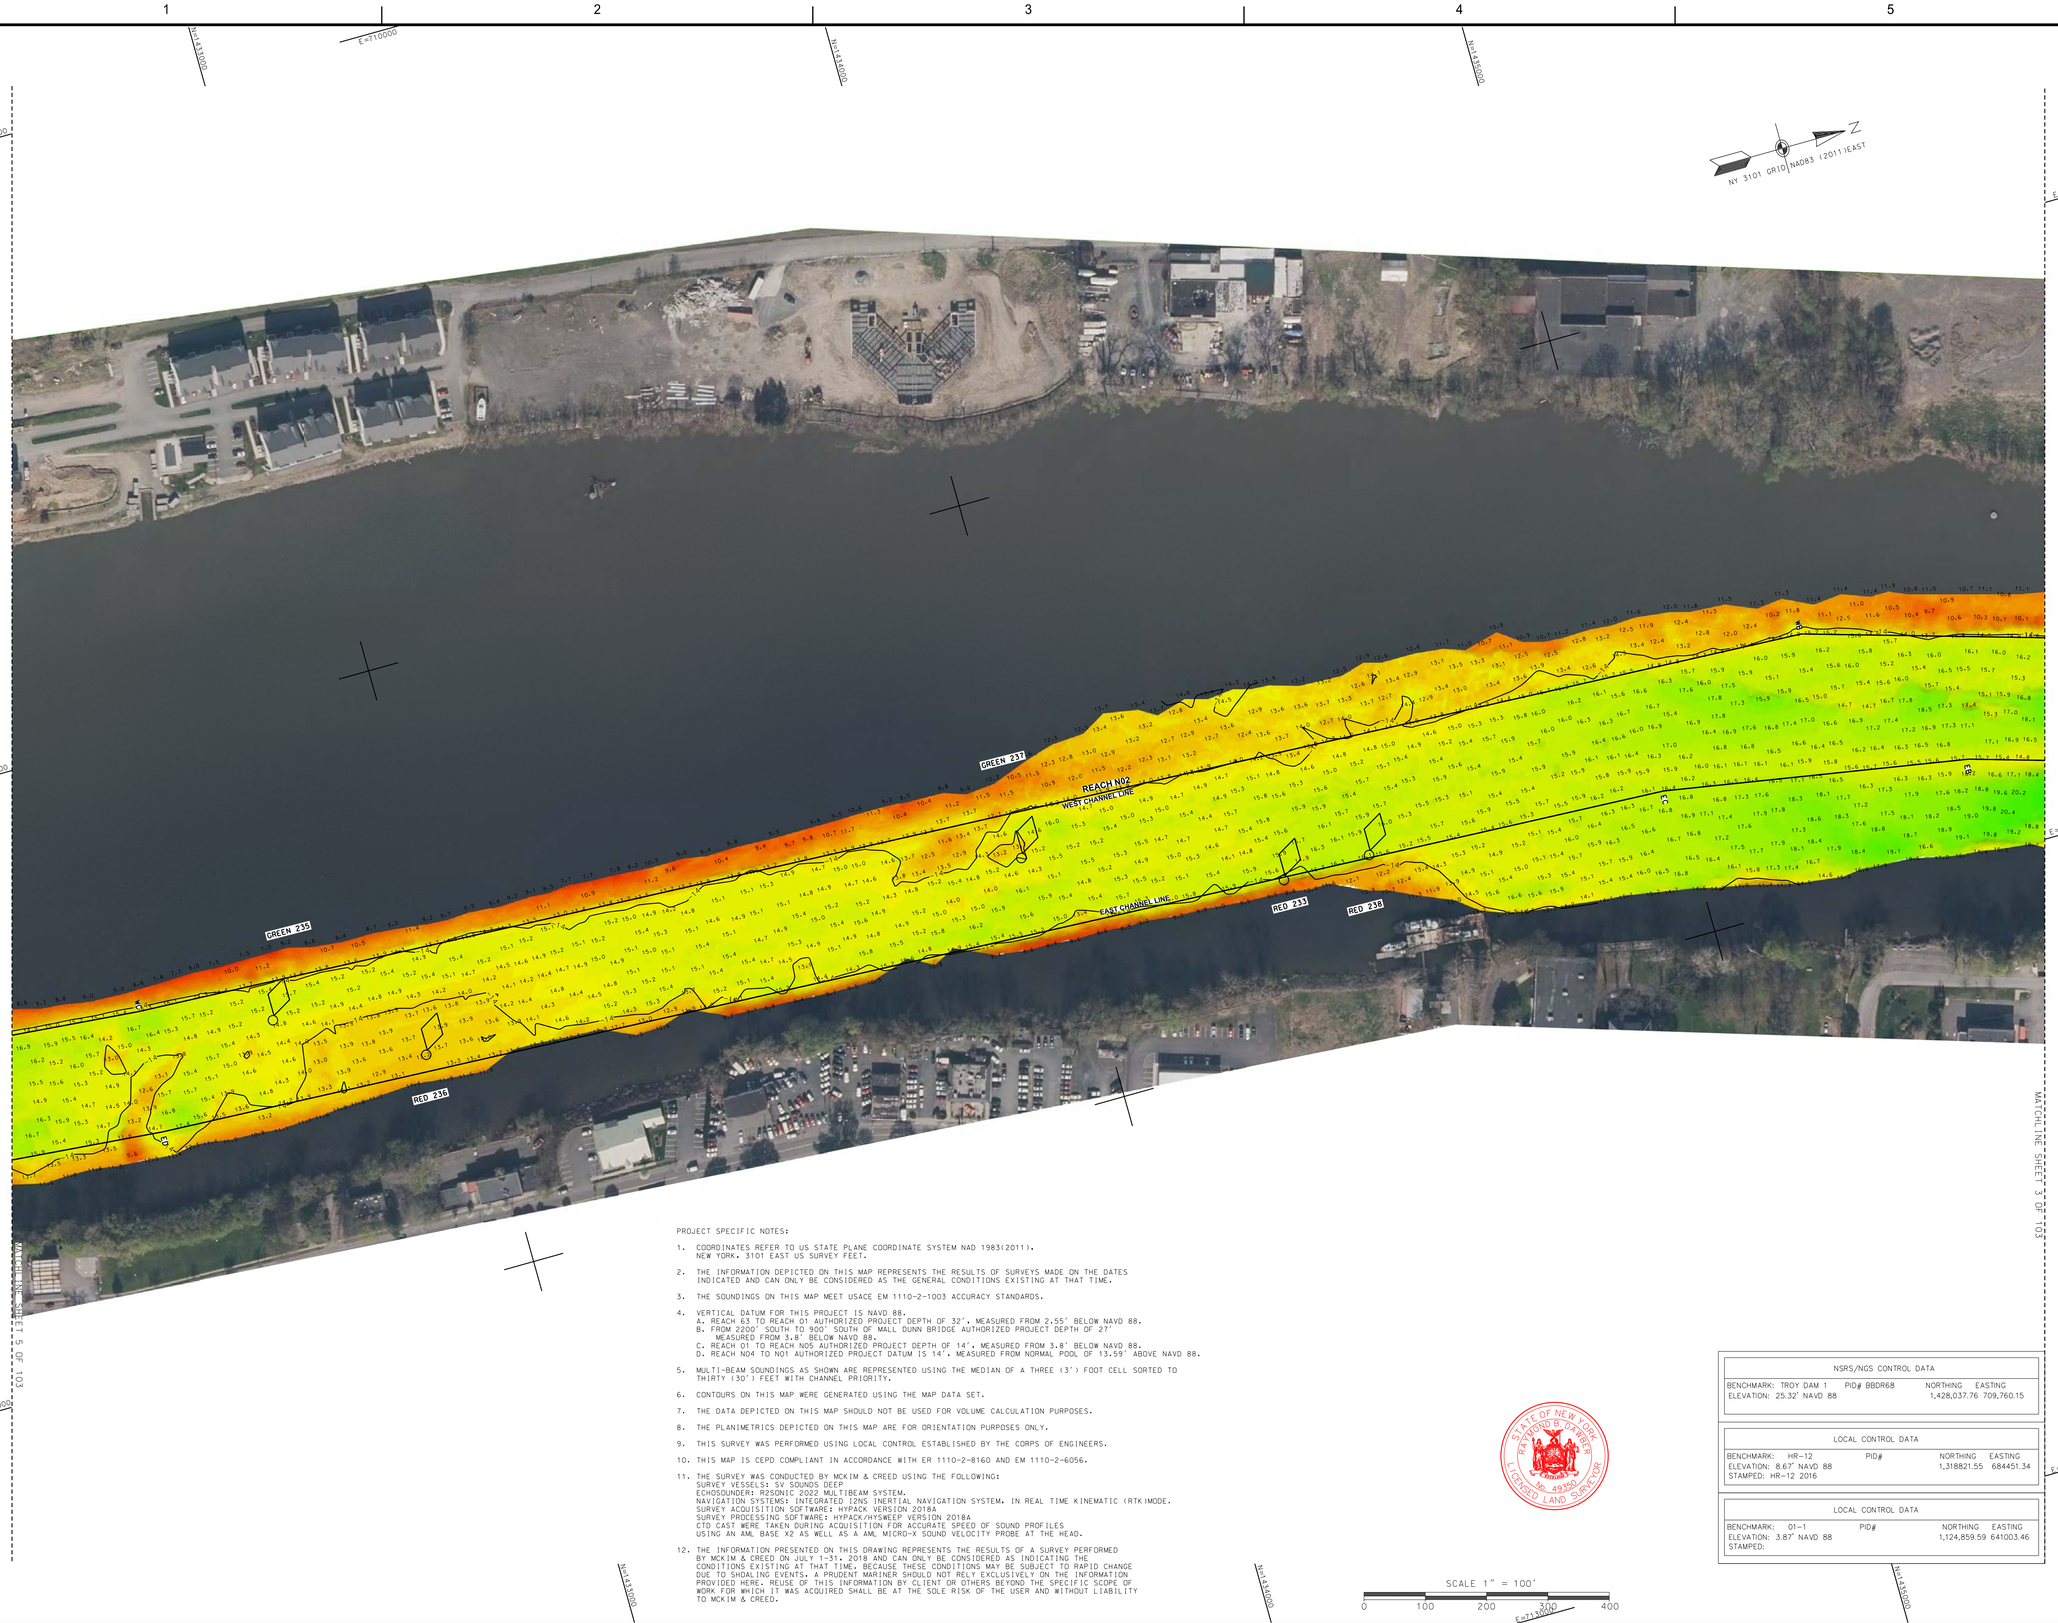

PROJECT SPECIFIC NOTES:

1. COORDINATES REFER TO US STATE PLANE COORDINATE SYSTEM NAD 1983(2011). NEW YORK. 3101 EAST US SURVEY FEET.
2. THE INFORMATION DEPICTED ON THIS MAP REPRESENTS THE RESULTS OF SURVEYS MADE ON THE DATES INDICATED AND CAN ONLY BE CONSIDERED AS THE GENERAL CONDITIONS EXISTING AT THAT TIME.
3. THE SOUNDINGS ON THIS MAP MEET USACE EM 1110-2-1003 ACCURACY STANDARDS.
4. VERTICAL DATUM FOR THIS PROJECT IS NAVD 88.
   A. REACH 63 TO REACH 01 AUTHORIZED PROJECT DEPTH OF 32', MEASURED FROM 2.55' BELOW NAVD 88.
   B. FROM 2200' SOUTH TO 900' SOUTH OF MALL DUNN BRIDGE AUTHORIZED PROJECT DEPTH OF 27' MEASURED FROM 3.8' BELOW NAVD 88.
   C. REACH 01 TO REACH N05 AUTHORIZED PROJECT DEPTH OF 14'. MEASURED FROM 3.8' BELOW NAVD 88.
   D. REACH N04 TO N01 AUTHORIZED PROJECT DATUM IS 14'. MEASURED FROM NORMAL POOL OF 13.59' ABOVE NAVD 88.
5. MULTI-BEAM SOUNDINGS AS SHOWN ARE REPRESENTED USING THE MEDIAN OF A THREE (3') FOOT CELL SORTED TO THIRTY (30') FEET WITH CHANNEL PRIORITY.
6. CONTOURS ON THIS MAP WERE GENERATED USING THE MAP DATA SET.
7. THE DATA DEPICTED ON THIS MAP SHOULD NOT BE USED FOR VOLUME CALCULATION PURPOSES.
8. THE PLANIMETRICS DEPICTED ON THIS MAP ARE FOR ORIENTATION PURPOSES ONLY.
9. THIS SURVEY WAS PERFORMED USING LOCAL CONTROL ESTABLISHED BY THE CORPS OF ENGINEERS.
10. THIS MAP IS CEPD COMPLIANT IN ACCORDANCE WITH ER 1110-2-8160 AND EM 1110-2-6056.
11. THE SURVEY WAS CONDUCTED BY MCKIM & CREED USING THE FOLLOWING:
    SURVEY VESSELS: SV SOUNDS DEEP
    ECHOSOUNDER: R2SONIC 2022 MULTIBEAM SYSTEM.
    NAVIGATION SYSTEMS: INTEGRATED IINS INERTIAL NAVIGATION SYSTEM. IN REAL TIME KINEMATIC (RTK)MODE.
    SURVEY ACQUISITION SOFTWARE: HYPACK VERSION 2018A
    SURVEY PROCESSING SOFTWARE: HYPACK/HYSWEEP VERSION 2018A
    CTD CAST WERE TAKEN DURING ACQUISITION FOR ACCURATE SPEED OF SOUND PROFILES
    USING AN AML BASE X2 AS WELL AS A AML MICRO-X SOUND VELOCITY PROBE AT THE HEAD.
12. THE INFORMATION PRESENTED ON THIS DRAWING REPRESENTS THE RESULTS OF A SURVEY PERFORMED BY MCKIM & CREED ON JULY 1-31, 2018 AND CAN ONLY BE CONSIDERED AS INDICATING THE CONDITIONS EXISTING AT THAT TIME. BECAUSE THESE CONDITIONS MAY BE SUBJECT TO RAPID CHANGE DUE TO SHOALING EVENTS. A PRUDENT MARINER SHOULD NOT RELY EXCLUSIVELY ON THE INFORMATION PROVIDED HERE. REUSE OF THIS INFORMATION BY CLIENT OR OTHERS BEYOND THE SPECIFIC SCOPE OF WORK FOR WHICH IT WAS ACQUIRED SHALL BE AT THE SOLE RISK OF THE USER AND WITHOUT LIABILITY TO MCKIM & CREED.

NSRS/NGS CONTROL DATA			
BENCHMARK: TROY DAM 1	PID# BBDR68	NORTHING	EASTING
ELEVATION: 25.32' NAVD 88		1,428,037.76	709,760.15

LOCAL CONTROL DATA			
BENCHMARK: HR-12	PID#	NORTHING	EASTING
ELEVATION: 8.67' NAVD 88		1,318821.55	684451.34
STAMPED: HR-12 2016			

LOCAL CONTROL DATA			
BENCHMARK: 01-1	PID#	NORTHING	EASTING
ELEVATION: 3.87' NAVD 88		1,124,859.59	641003.46
STAMPED:			

SCALE 1" = 100'
0 100 200 300 400

STATE OF NEW YORK
RAYMOND B. OTTBER
No. 49350
LICENSED LAND SURVEYOR

US Army Corps of Engineers ®
New York District

MARK	DESCRIPTION	DATE	APPR.	MARK	DESCRIPTION	DATE	APPR.

DESIGNED BY: DGW
DRWN BY: MBH
SUBMITTED BY: DLJ
PLOT SCALE: 1:100
SIZE: ANSI F
CKD BY: RBD
ISSUE DATE: NOV 2018
FILE NAME: VH101-058890083_HUDSON_MB.DGN


U.S. ARMY CORPS OF ENGINEERS
NEW YORK DISTRICT
NEW YORK, NY

McKIM & CREED
243 NORTH FRONT STREET
WILMINGTON, NORTH CAROLINA 28401
TELEPHONE: (910) 251-8348
FAX: (910) 251-4262

DATE: JULY 31, 2018
SOLICITATION NO.:
CONTRACT NO.: W912DS-14-D-0004
FILE NUMBER:

HYDROGRAPHIC CONDITIONS SURVEY
HUDSON RIVER FEDERAL NAVIGATION CHANNEL
REACH N02
FATHOMETER SOUNDINGS IN FEET

SHEET IDENTIFICATION
VH-104
SHEET 4 OF 103

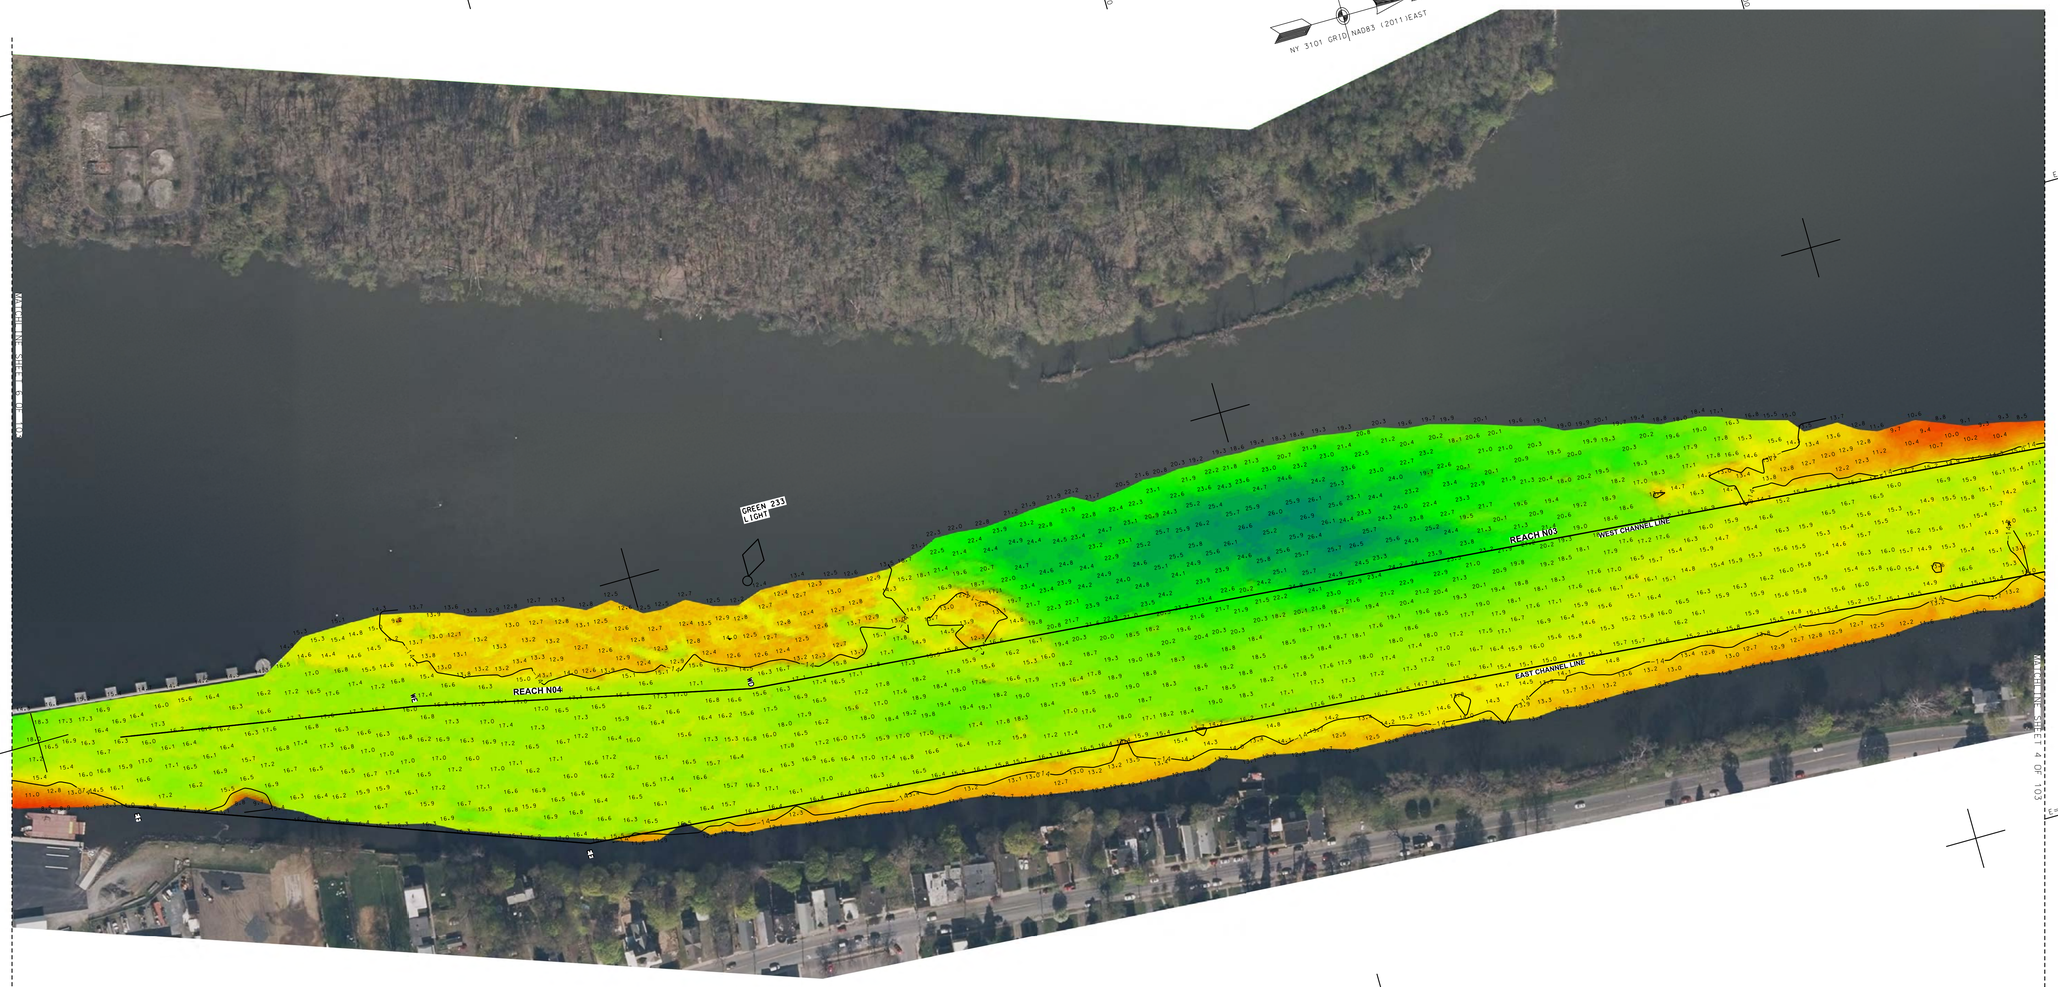

PROJECT SPECIFIC NOTES:

1. COORDINATES REFER TO US STATE PLANE COORDINATE SYSTEM NAD 1983(2011). NEW YORK, 3101 EAST US SURVEY FEET.
2. THE INFORMATION DEPICTED ON THIS MAP REPRESENTS THE RESULTS OF SURVEYS MADE ON THE DATES INDICATED AND CAN ONLY BE CONSIDERED AS THE GENERAL CONDITIONS EXISTING AT THAT TIME.
3. THE SOUNDINGS ON THIS MAP MEET USACE EM 1110-2-1003 ACCURACY STANDARDS.
4. VERTICAL DATUM FOR THIS PROJECT IS NAVD 88.
   A. REACH 63 TO REACH 01 AUTHORIZED PROJECT DEPTH OF 32'. MEASURED FROM 2.55' BELOW NAVD 88.
   B. FROM 2200' SOUTH TO 900' SOUTH OF MALL DUNN BRIDGE AUTHORIZED PROJECT DEPTH OF 27' MEASURED FROM 3.8' BELOW NAVD 88.
   C. REACH 01 TO REACH N05 AUTHORIZED PROJECT DEPTH OF 14'. MEASURED FROM 3.8' BELOW NAVD 88.
   D. REACH N04 TO N01 AUTHORIZED PROJECT DATUM IS 14'. MEASURED FROM NORMAL POOL OF 13.59' ABOVE NAVD 88.
5. MULTI-BEAM SOUNDINGS AS SHOWN ARE REPRESENTED USING THE MEDIAN OF A THREE (3') FOOT CELL SORTED TO THIRTY (30') FEET WITH CHANNEL PRIORITY.
6. CONTOURS ON THIS MAP WERE GENERATED USING THE MAP DATA SET.
7. THE DATA DEPICTED ON THIS MAP SHOULD NOT BE USED FOR VOLUME CALCULATION PURPOSES.
8. THE PLANIMETRICS DEPICTED ON THIS MAP ARE FOR ORIENTATION PURPOSES ONLY.
9. THIS SURVEY WAS PERFORMED USING LOCAL CONTROL ESTABLISHED BY THE CORPS OF ENGINEERS.
10. THIS MAP IS CEPD COMPLIANT IN ACCORDANCE WITH ER 1110-2-8160 AND EM 1110-2-6056.
11. THE SURVEY WAS CONDUCTED BY MCKIM & CREED USING THE FOLLOWING:
    SURVEY VESSELS: SV SOUNDS DEEP
    ECHOSOUNDERS R2SONIC 2022 MULTIBEAM SYSTEM.
    NAVIGATION SYSTEMS: INTEGRATED I2NS INERTIAL NAVIGATION SYSTEM. IN REAL TIME KINEMATIC (RTK)MODE.
    SURVEY ACQUISITION SOFTWARE: HYPACK VERSION 2018A
    SURVEY PROCESSING SOFTWARE: HYPACK/HYSWEEP VERSION 2018A
    CTD CAST WERE TAKEN DURING ACQUISITION FOR ACCURATE SPEED OF SOUND PROFILES USING AN AML BASE X2 AS WELL AS A AML MICRO-X SOUND VELOCITY PROBE AT THE HEAD.
12. THE INFORMATION PRESENTED ON THIS DRAWING REPRESENTS THE RESULTS OF A SURVEY PERFORMED BY MCKIM & CREED ON JULY 1-31, 2018 AND CAN ONLY BE CONSIDERED AS INDICATING THE CONDITIONS EXISTING AT THAT TIME. BECAUSE THESE CONDITIONS MAY BE SUBJECT TO RAPID CHANGE DUE TO SHOALING EVENTS. A PRUDENT MARINER SHOULD NOT RELY EXCLUSIVELY ON THE INFORMATION PROVIDED HERE. REUSE OF THIS INFORMATION BY CLIENT OR OTHERS BEYOND THE SPECIFIC SCOPE OF WORK FOR WHICH IT WAS ACQUIRED SHALL BE AT THE SOLE RISK OF THE USER AND WITHOUT LIABILITY TO MCKIM & CREED.

STATE OF NEW YORK
RAYMOND B. DWYER
No. 49329
LICENSED LAND SURVEYOR

NSRS/NGS CONTROL DATA			
BENCHMARK: TROY DAM 1	PID# BBDR68	NORTHING	EASTING
ELEVATION: 25.32' NAVD 88		1,428,037.76	709,760.15

LOCAL CONTROL DATA			
BENCHMARK: HR-12	PID#	NORTHING	EASTING
ELEVATION: 8.67' NAVD 88		1,318821.55	684451.34
STAMPED: HR-12 2016			

LOCAL CONTROL DATA			
BENCHMARK: 01-1	PID#	NORTHING	EASTING
ELEVATION: 3.87' NAVD 88		1,124,859.59	641003.46
STAMPED:			

SCALE 1" = 100'
0 100 200 300 400

US Army Corps of Engineers ®
New York District

MARK	DESCRIPTION	DATE	APPR.

MARK	DESCRIPTION	DATE	APPR.

DESIGNED BY: DGM
DWN BY: MBH
CKD BY: RBD
SUBMITTED BY: DLJ
PLOT SCALE: 1" = 100'
SIZE: ANSI F
DATE: JULY 31, 2018
SOLICITATION NO.:
CONTRACT NO.: W912DS-14-D-0004
ISSUE DATE: NOVEMBER 2018
FILE NUMBER:
FILE NAME: VH101-058890083_HUDSON_MB.DGN

U.S. ARMY CORPS OF ENGINEERS
NEW YORK DISTRICT
NEW YORK, NY

McKIM & CREED
243 NORTH FRONT STREET
WILMINGTON, NORTH CAROLINA 28401
TELEPHONE: (910) 251-8848
FAX: (910) 251-4262

HYDROGRAPHIC CONDITIONS SURVEY
HUDSON RIVER FEDERAL NAVIGATION CHANNEL
REACH N03-N04

SHEET IDENTIFICATION
VH-105
SHEET 5 OF 103

PROJECT SPECIFIC NOTES:

1. COORDINATES REFER TO US STATE PLANE COORDINATE SYSTEM NAD 1983(2011). NEW YORK. 3101 EAST US SURVEY FEET.

2. THE INFORMATION DEPICTED ON THIS MAP REPRESENTS THE RESULTS OF SURVEYS MADE ON THE DATES INDICATED AND CAN ONLY BE CONSIDERED AS THE GENERAL CONDITIONS EXISTING AT THAT TIME.

3. THE SOUNDINGS ON THIS MAP MEET USACE EM 1110-2-1003 ACCURACY STANDARDS.

4. VERTICAL DATUM FOR THIS PROJECT IS NAVD 88.
   A. REACH 63 TO REACH 01 AUTHORIZED PROJECT DEPTH OF 32'. MEASURED FROM 2.55' BELOW NAVD 88.
   B. FROM 2200' SOUTH TO 900' SOUTH OF MALL DUNN BRIDGE AUTHORIZED PROJECT DEPTH OF 27' MEASURED FROM 3.8' BELOW NAVD 88.
   C. REACH 01 TO REACH N05 AUTHORIZED PROJECT DEPTH OF 14'. MEASURED FROM 3.8' BELOW NAVD 88.
   D. REACH N04 TO N01 AUTHORIZED PROJECT DATUM IS 14'. MEASURED FROM NORMAL POOL OF 13.59' ABOVE NAVD 88.

5. MULTI-BEAM SOUNDINGS AS SHOWN ARE REPRESENTED USING THE MEDIAN OF A THREE (3') FOOT CELL SORTED TO THIRTY (30') FEET WITH CHANNEL PRIORITY.

6. CONTOURS ON THIS MAP WERE GENERATED USING THE MAP DATA SET.

7. THE DATA DEPICTED ON THIS MAP SHOULD NOT BE USED FOR VOLUME CALCULATION PURPOSES.


8. THE PLANIMETRICS DEPICTED ON THIS MAP ARE FOR ORIENTATION PURPOSES ONLY.

9. THIS SURVEY WAS PERFORMED USING LOCAL CONTROL ESTABLISHED BY THE CORPS OF ENGINEERS.

10. THIS MAP IS CEPD COMPLIANT IN ACCORDANCE WITH ER 1110-2-8160 AND EM 1110-2-6056.

11. THE SURVEY WAS CONDUCTED BY MCKIM & CREED USING THE FOLLOWING:
    SURVEY VESSELS: SV SOUNDS DEEP
    ECHOSOUNDER: R2SONIC 2022 MULTIBEAM SYSTEM.
    NAVIGATION SYSTEMS: INTEGRATED I2NS INERTIAL NAVIGATION SYSTEM. IN REAL TIME KINEMATIC (RTK)MODE.
    SURVEY ACQUISITION SOFTWARE: HYPACK VERSION 2018A
    SURVEY PROCESSING SOFTWARE: HYPACK/HYSWEEP VERSION 2018A
    CTD CAST WERE TAKEN DURING ACQUISITION FOR ACCURATE SPEED OF SOUND PROFILES USING AN AML BASE X2 AS WELL AS A AML MICRO-X SOUND VELOCITY PROBE AT THE HEAD.

12. THE INFORMATION PRESENTED ON THIS DRAWING REPRESENTS THE RESULTS OF A SURVEY PERFORMED BY MCKIM & CREED ON JULY 1-31, 2018 AND CAN ONLY BE CONSIDERED AS INDICATING THE CONDITIONS EXISTING AT THAT TIME. BECAUSE THESE CONDITIONS MAY BE SUBJECT TO RAPID CHANGE DUE TO SHOALING EVENTS, A PRUDENT MARINER SHOULD NOT RELY EXCLUSIVELY ON THE INFORMATION PROVIDED HERE. REUSE OF THIS INFORMATION BY CLIENT OR OTHERS BEYOND THE SPECIFIC SCOPE OF WORK FOR WHICH IT WAS ACQUIRED SHALL BE AT THE SOLE RISK OF THE USER AND WITHOUT LIABILITY TO MCKIM & CREED.

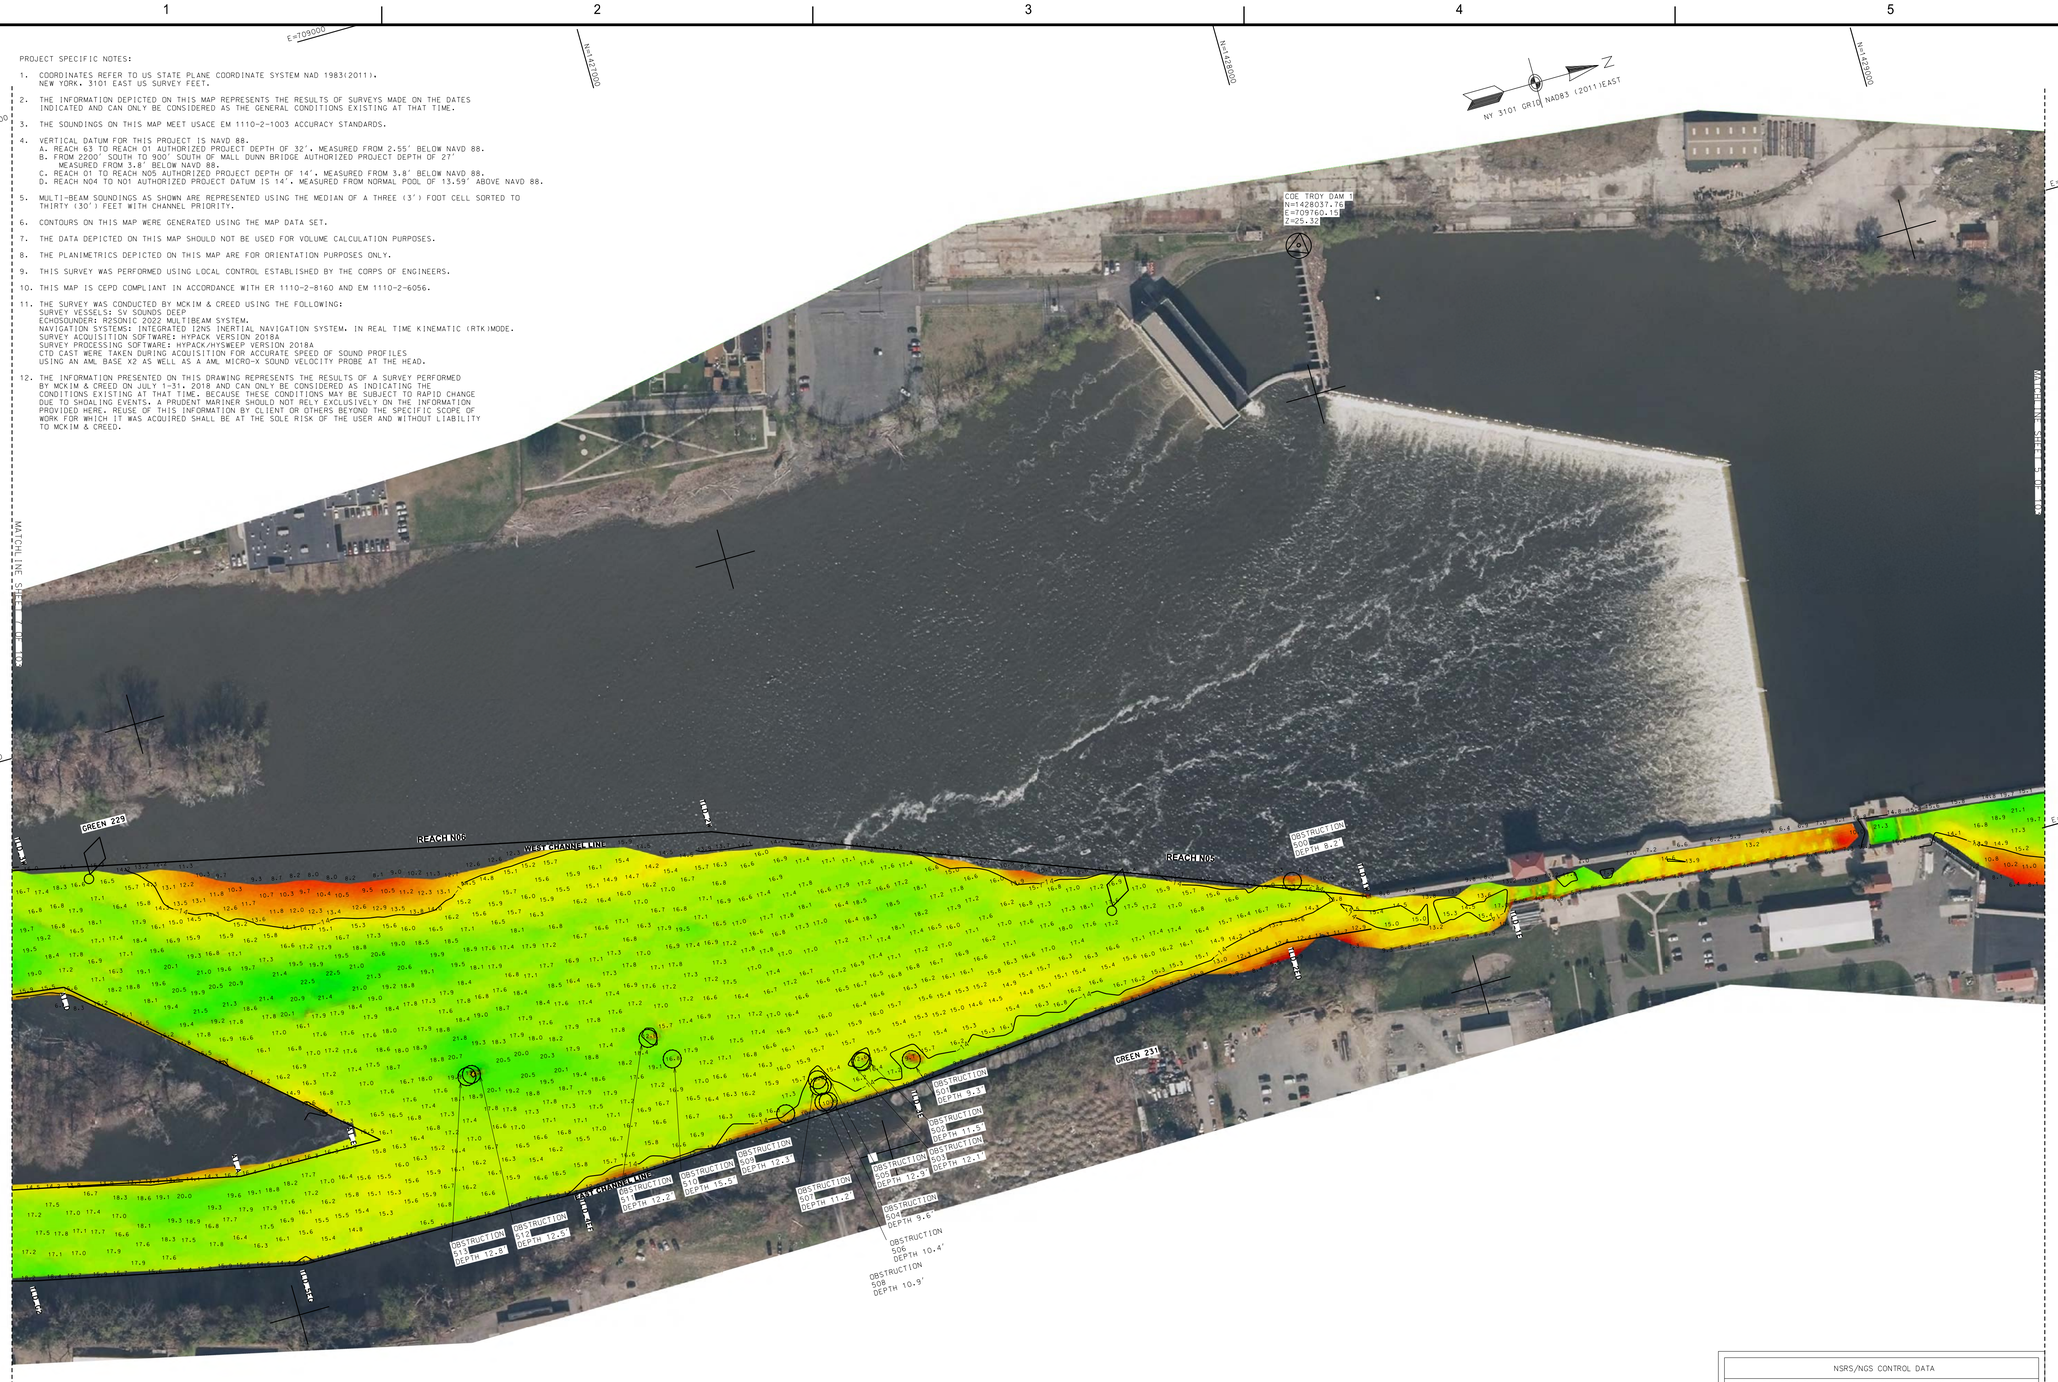

NSRS/NGS CONTROL DATA			
BENCHMARK: TROY DAM 1	PID# BBDR68	NORTHING	EASTING
ELEVATION: 25.32' NAVD 88		1,428,037.76	709,760.15

LOCAL CONTROL DATA			
BENCHMARK: HR-12	PID#	NORTHING	EASTING
ELEVATION: 8.67' NAVD 88		1,318821.55	684451.34
STAMPED: HR-12 2016			

LOCAL CONTROL DATA			
BENCHMARK: 01-1	PID#	NORTHING	EASTING
ELEVATION: 3.87' NAVD 88		1,124,859.59	641003.46
STAMPED:			

STATE OF NEW YORK
RAYMOND B. DWYER
No. 49350
LICENSED LAND SURVEYOR

SCALE 1" = 100'
0 100 200 300 400

US Army Corps of Engineers ®
New York District

MARK	DESCRIPTION	DATE	APPR.	MARK	DESCRIPTION	DATE	APPR.

DESIGNED BY: DLJ	DATE: JUL 31, 2018		
DWN BY: MBH	CKD BY: RBD	SOLICITATION NO.:	
SUBMITTED BY: DLJ		CONTRACT NO.: W912DS-14-D-0004	
PLOT SCALE: 1" = 100'	ISSUE DATE: AUG 2018	FILE NUMBER:	
SIZE: ANSI F	FILE NAME: VH101-c058890063_HUDSON_MB.DGN		

U.S. ARMY CORPS OF ENGINEERS
NEW YORK DISTRICT
NEW YORK, NY

McKIM & CREED
243 NORTH FRONT STREET
WILMINGTON, NORTH CAROLINA 28401
TELEPHONE: (910) 251-8444
FAX: (910) 251-8282

HYDROGRAPHIC CONDITIONS SURVEY
HUDSON RIVER FEDERAL NAVIGATION CHANNEL
REACH N05-N06

SHEET IDENTIFICATION
VH-106
SHEET 6 OF 103

PROJECT SPECIFIC NOTES:

1. COORDINATES REFER TO US STATE PLANE COORDINATE SYSTEM NAD 1983(2011). NEW YORK. 3101 EAST US SURVEY FEET.

2. THE INFORMATION DEPICTED ON THIS MAP REPRESENTS THE RESULTS OF SURVEYS MADE ON THE DATES INDICATED AND CAN ONLY BE CONSIDERED AS THE GENERAL CONDITIONS EXISTING AT THAT TIME.

3. THE SOUNDINGS ON THIS MAP MEET USACE EM 1110-2-1003 ACCURACY STANDARDS.

4. VERTICAL DATUM FOR THIS PROJECT IS NAVD 88.
   A. REACH 63 TO REACH 01 AUTHORIZED PROJECT DEPTH OF 32'. MEASURED FROM 2.55' BELOW NAVD 88.
   B. FROM 2200' SOUTH TO 900' SOUTH OF MALL DUNN BRIDGE AUTHORIZED PROJECT DEPTH OF 27' MEASURED FROM 3.8' BELOW NAVD 88.
   C. REACH 01 TO REACH N05 AUTHORIZED PROJECT DEPTH OF 14'. MEASURED FROM 3.8' BELOW NAVD 88.
   D. REACH N04 TO N01 AUTHORIZED PROJECT DATUM IS 14'. MEASURED FROM NORMAL POOL OF 13.59' ABOVE NAVD 88.

5. MULTI-BEAM SOUNDINGS AS SHOWN ARE REPRESENTED USING THE MEDIAN OF A THREE (3') FOOT CELL SORTED TO THIRTY (30') FEET WITH CHANNEL PRIORITY.

6. CONTOURS ON THIS MAP WERE GENERATED USING THE MAP DATA SET.

7. THE DATA DEPICTED ON THIS MAP SHOULD NOT BE USED FOR VOLUME CALCULATION PURPOSES.


8. THE PLANIMETRICS DEPICTED ON THIS MAP ARE FOR ORIENTATION PURPOSES ONLY.

9. THIS SURVEY WAS PERFORMED USING LOCAL CONTROL ESTABLISHED BY THE CORPS OF ENGINEERS.

10. THIS MAP IS CEPD COMPLIANT IN ACCORDANCE WITH ER 1110-2-8160 AND EM 1110-2-6056.

11. THE SURVEY WAS CONDUCTED BY MCKIM & CREED USING THE FOLLOWING:
    SURVEY VESSELS: SV SOUNDS DEEP
    ECHOSOUNDER: R2SONIC 2022 MULTIBEAM SYSTEM.
    NAVIGATION SYSTEMS: INTEGRATED IXNS INERTIAL NAVIGATION SYSTEM. IN REAL TIME KINEMATIC (RTK)MODE.
    SURVEY ACQUISITION SOFTWARE: HYPACK VERSION 2018A
    SURVEY PROCESSING SOFTWARE: HYPACK/HYSWEEP VERSION 2018A
    CTD CAST WERE TAKEN DURING ACQUISITION FOR ACCURATE SPEED OF SOUND PROFILES USING AN AML BASE X2 AS WELL AS A AML MICRO-X SOUND VELOCITY PROBE AT THE HEAD.

12. THE INFORMATION PRESENTED ON THIS DRAWING REPRESENTS THE RESULTS OF A SURVEY PERFORMED BY MCKIM & CREED ON JULY 1-31, 2018 AND CAN ONLY BE CONSIDERED AS INDICATING THE CONDITIONS EXISTING AT THAT TIME. BECAUSE THESE CONDITIONS MAY BE SUBJECT TO RAPID CHANGE DUE TO SHOALING EVENTS, A PRUDENT MARINER SHOULD NOT RELY EXCLUSIVELY ON THE INFORMATION PROVIDED HERE. REUSE OF THIS INFORMATION BY CLIENT OR OTHERS BEYOND THE SPECIFIC SCOPE OF WORK FOR WHICH IT WAS ACQUIRED SHALL BE AT THE SOLE RISK OF THE USER AND WITHOUT LIABILITY TO MCKIM & CREED.

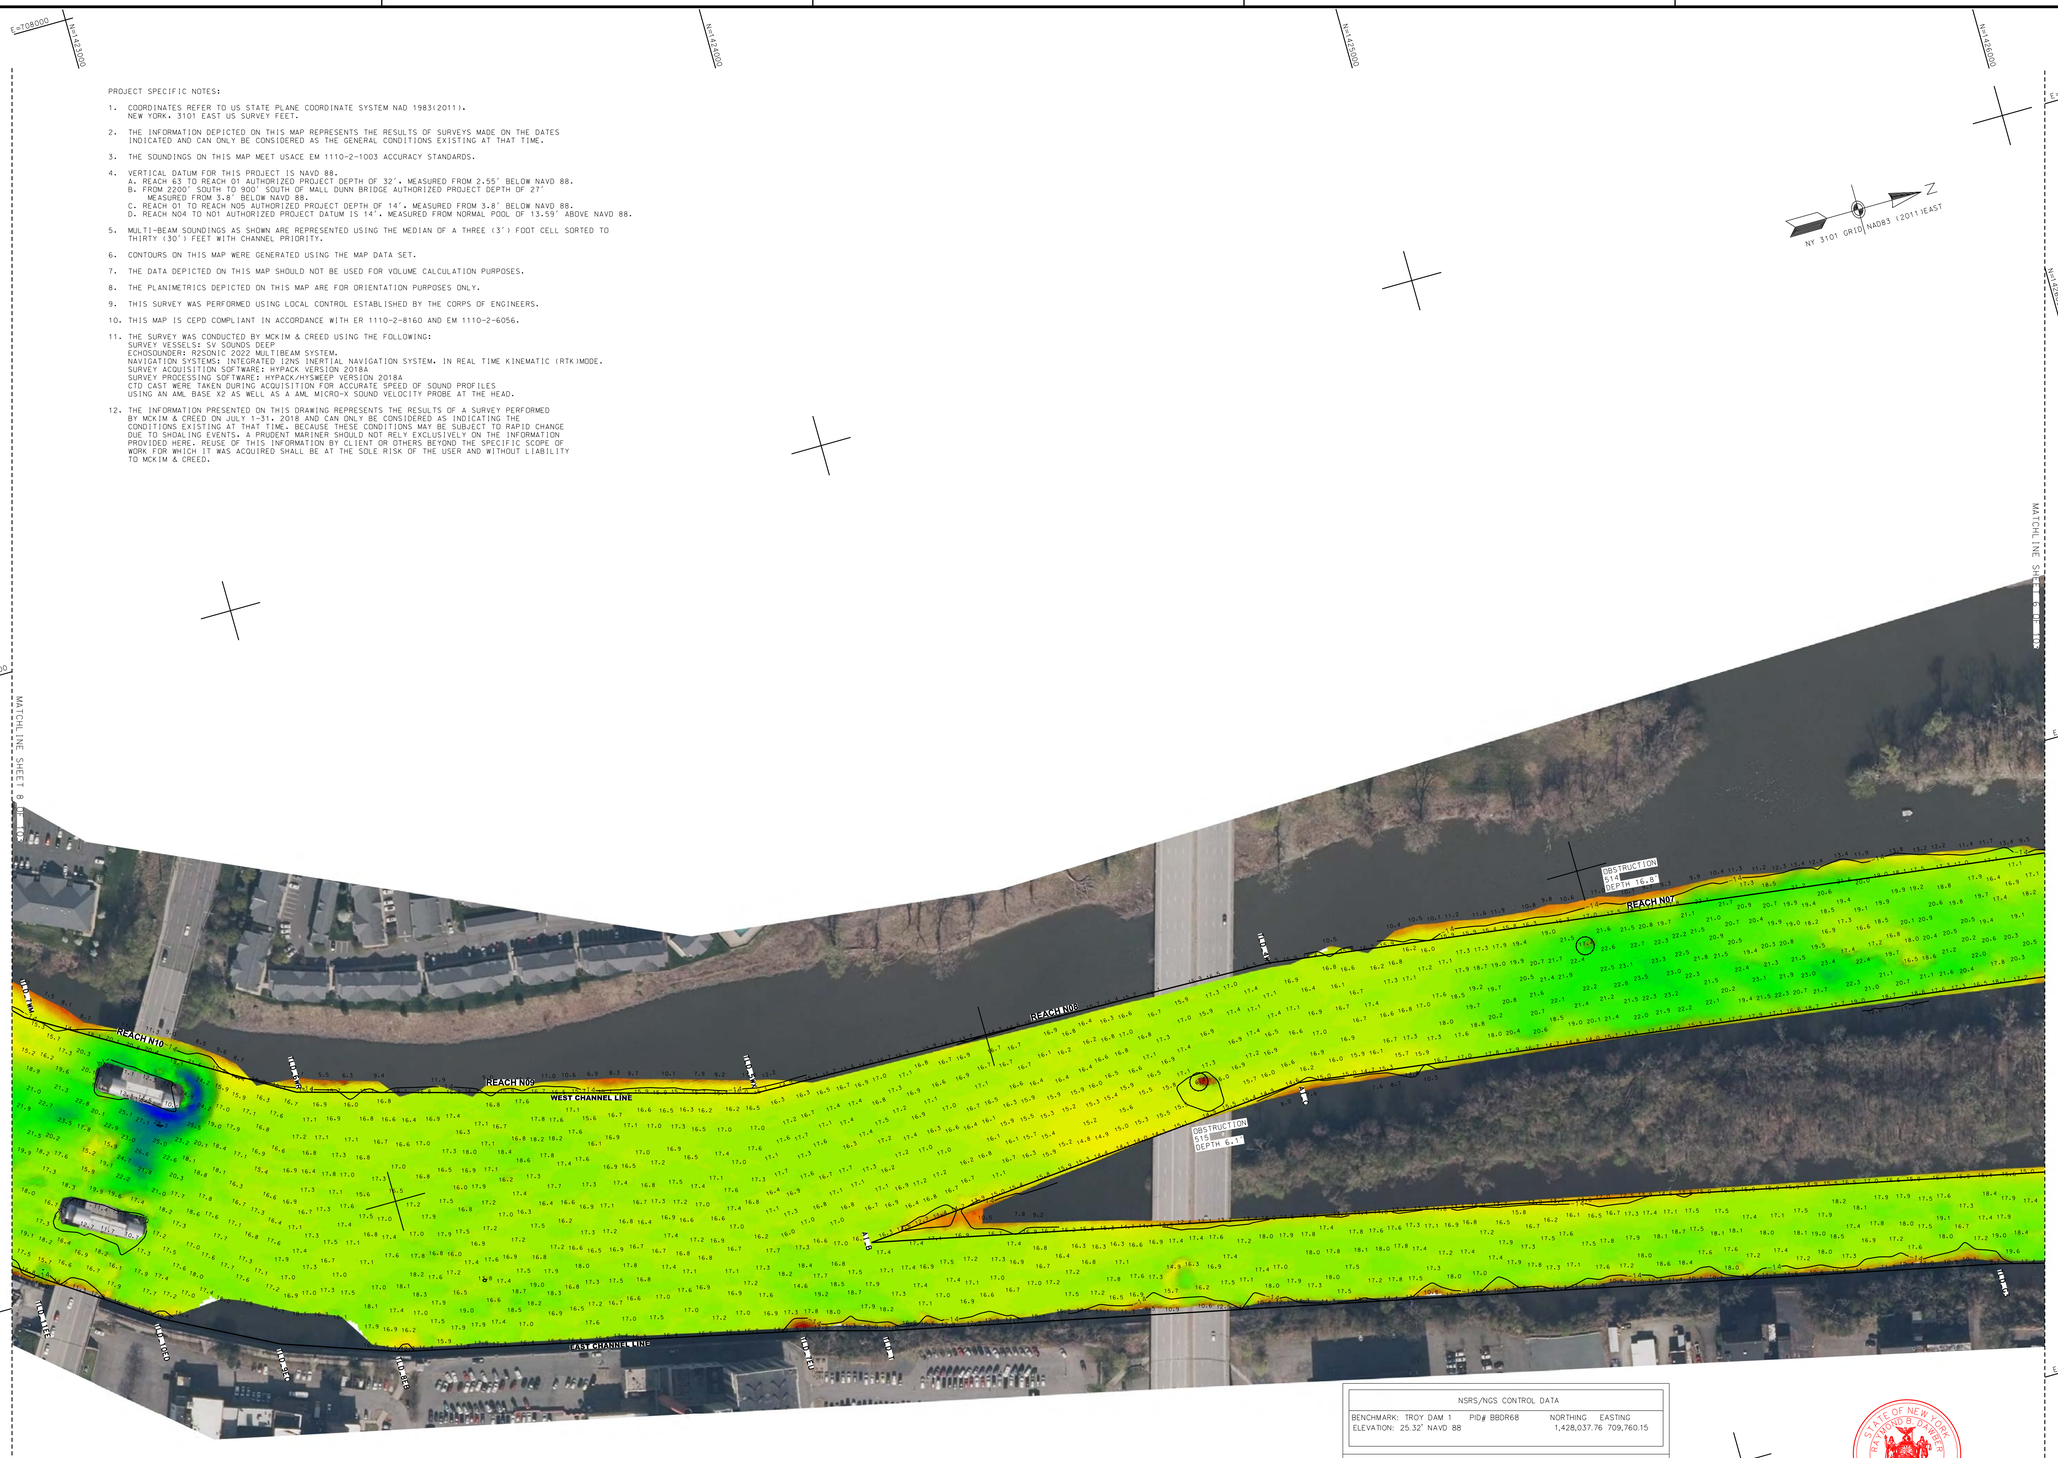

NSRS/NGS CONTROL DATA			
BENCHMARK: TROY DAM 1	PID# BBDR68	NORTHING	EASTING
ELEVATION: 25.32' NAVD 88		1,428,037.76	709,760.15

LOCAL CONTROL DATA			
BENCHMARK: HR-12	PID#	NORTHING	EASTING
ELEVATION: 8.67' NAVD 88		1,318821.55	684451.34
STAMPED: HR-12 2016			

LOCAL CONTROL DATA			
BENCHMARK: 01-1	PID#	NORTHING	EASTING
ELEVATION: 3.87' NAVD 88		1,124,859.59	641003.46
STAMPED:			

STATE OF NEW YORK
RAYMOND B. DOWER
No. 49350
LICENSED LAND SURVEYOR

SCALE 1" = 100'
0 100 200 300 400

US Army Corps of Engineers ®
New York District

MARK	DESCRIPTION	DATE	APPR.	MARK	DESCRIPTION	DATE	APPR.

U.S. ARMY CORPS OF ENGINEERS
NEW YORK DISTRICT
NEW YORK, NY


DESIGNED BY: DLJ
DWN BY: MBH
CKD BY: RBD
SUBMITTED BY: DLJ
PLOT SCALE: 1:100
PLOT DATE: 1:100
SIZE: ANSI F

DATE: JULY 31, 2018
SOLICITATION NO.:
CONTRACT NO.: W912DS-14-D-0004
ISSUE DATE: NOVEMBER 2018
FILE NUMBER:
FILE NAME: VH101-058890053_HUDSON_MBLOGN

McKIM & CREED
243 NORTH FRONT STREET
WILMINGTON, NORTH CAROLINA 28401
TELEPHONE: (910) 251-8848
FAX: (910) 251-8282

HYDROGRAPHIC CONDITIONS SURVEY
HUDSON RIVER FEDERAL NAVIGATION CHANNEL
REACHES N07-N10

SHEET IDENTIFICATION
VH-107
SHEET 7 OF 103

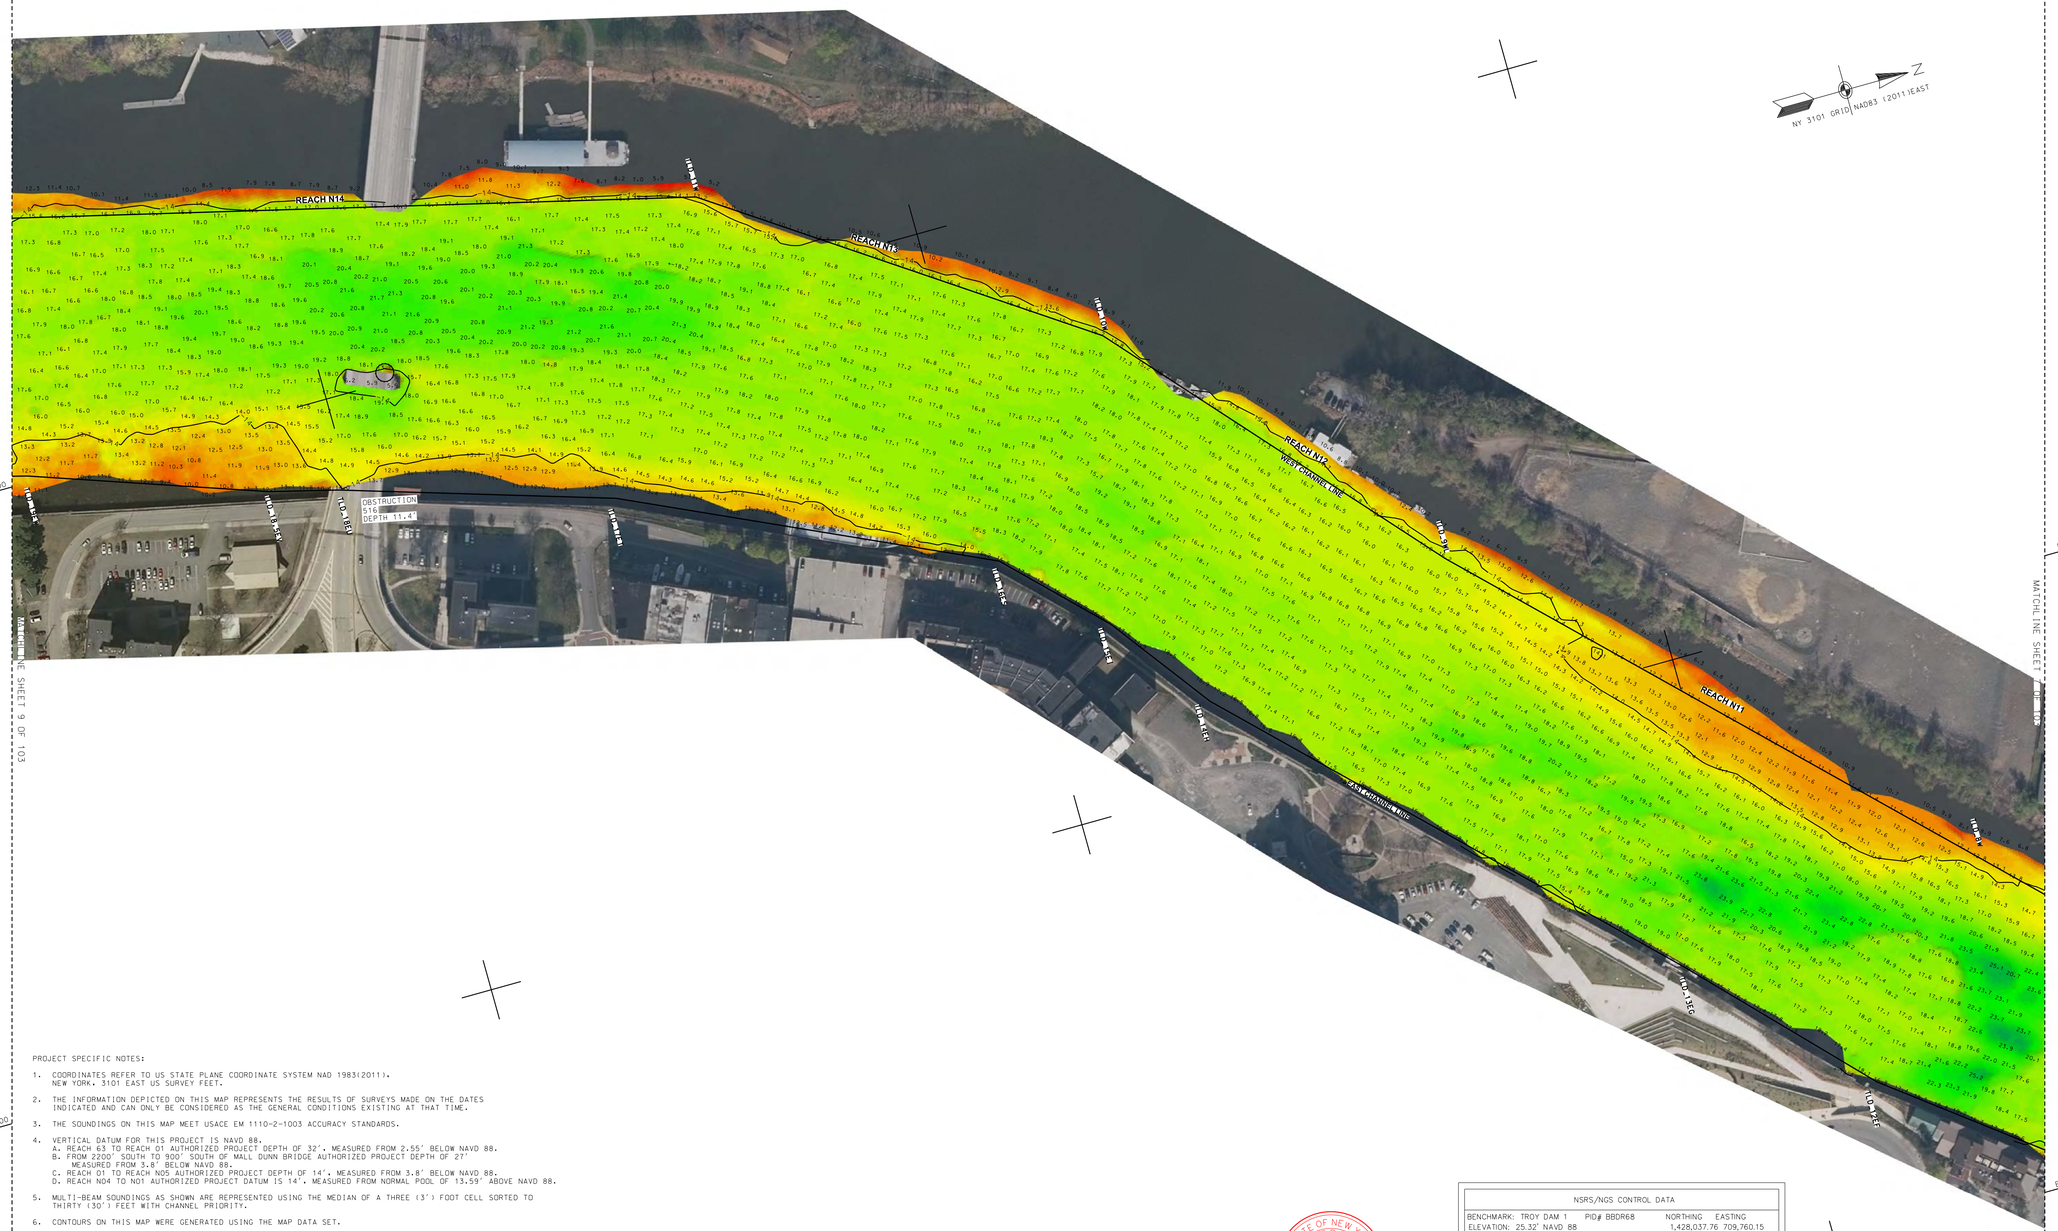

PROJECT SPECIFIC NOTES:

1. COORDINATES REFER TO US STATE PLANE COORDINATE SYSTEM NAD 1983(2011). NEW YORK. 3101 EAST US SURVEY FEET.
2. THE INFORMATION DEPICTED ON THIS MAP REPRESENTS THE RESULTS OF SURVEYS MADE ON THE DATES INDICATED AND CAN ONLY BE CONSIDERED AS THE GENERAL CONDITIONS EXISTING AT THAT TIME.
3. THE SOUNDINGS ON THIS MAP MEET USACE EM 1110-2-1003 ACCURACY STANDARDS.
4. VERTICAL DATUM FOR THIS PROJECT IS NAVD 88.
   A. REACH 63 TO REACH 01 AUTHORIZED PROJECT DEPTH OF 32'. MEASURED FROM 2.55' BELOW NAVD 88.
   B. FROM 2200' SOUTH TO 900' SOUTH OF MALL DUNN BRIDGE AUTHORIZED PROJECT DEPTH OF 27' MEASURED FROM 3.8' BELOW NAVD 88.
   C. REACH 01 TO REACH N05 AUTHORIZED PROJECT DEPTH OF 14'. MEASURED FROM 3.8' BELOW NAVD 88.
   D. REACH N04 TO N01 AUTHORIZED PROJECT DATUM IS 14'. MEASURED FROM NORMAL POOL OF 13.59' ABOVE NAVD 88.
5. MULTI-BEAM SOUNDINGS AS SHOWN ARE REPRESENTED USING THE MEDIAN OF A THREE (3') FOOT CELL SORTED TO THIRTY (30') FEET WITH CHANNEL PRIORITY.
6. CONTOURS ON THIS MAP WERE GENERATED USING THE MAP DATA SET.
7. THE DATA DEPICTED ON THIS MAP SHOULD NOT BE USED FOR VOLUME CALCULATION PURPOSES.
8. THE PLANIMETRICS DEPICTED ON THIS MAP ARE FOR ORIENTATION PURPOSES ONLY.
9. THIS SURVEY WAS PERFORMED USING LOCAL CONTROL ESTABLISHED BY THE CORPS OF ENGINEERS.
10. THIS MAP IS CEPD COMPLIANT IN ACCORDANCE WITH ER 1110-2-8160 AND EM 1110-2-6056.
11. THE SURVEY WAS CONDUCTED BY MCKIM & CREED USING THE FOLLOWING:
    SURVEY VESSELS: SV SOUNDS DEEP
    ECHOSOUNDER: R2SONIC 2022 MULTIBEAM SYSTEM.
    NAVIGATION SYSTEMS: INTEGRATED I2NS INERTIAL NAVIGATION SYSTEM. IN REAL TIME KINEMATIC (RTK) MODE.
    SURVEY ACQUISITION SOFTWARE: HYPACK VERSION 2018A
    SURVEY PROCESSING SOFTWARE: HYPACK/HYSWEEP VERSION 2018A
    CTD CAST WERE TAKEN DURING ACQUISITION FOR ACCURATE SPEED OF SOUND PROFILES USING AN AML BASE X2 AS WELL AS A AML MICRO-X SOUND VELOCITY PROBE AT THE HEAD.
12. THE INFORMATION PRESENTED ON THIS DRAWING REPRESENTS THE RESULTS OF A SURVEY PERFORMED BY MCKIM & CREED ON JULY 1-31, 2018 AND CAN ONLY BE CONSIDERED AS INDICATING THE CONDITIONS EXISTING AT THAT TIME. BECAUSE THESE CONDITIONS MAY BE SUBJECT TO RAPID CHANGE DUE TO SHOALING EVENTS, A PRUDENT MARINER SHOULD NOT RELY EXCLUSIVELY ON THE INFORMATION PROVIDED HERE. REUSE OF THIS INFORMATION BY CLIENT OR OTHERS BEYOND THE SPECIFIC SCOPE OF WORK FOR WHICH IT WAS ACQUIRED SHALL BE AT THE SOLE RISK OF THE USER AND WITHOUT LIABILITY TO MCKIM & CREED.

STATE OF NEW YORK
RAYMOND B. DYER
049328
LICENSED LAND SURVEYOR

NSRS/NGS CONTROL DATA			
BENCHMARK: TROY DAM 1	PID# BBDR68	NORTHING	EASTING
ELEVATION: 25.32' NAVD 88		1,428,037.76	709,760.15

LOCAL CONTROL DATA			
BENCHMARK: HR-12	PID#	NORTHING	EASTING
ELEVATION: 8.67' NAVD 88		1,318821.55	684451.34
STAMPED: HR-12 2016			

LOCAL CONTROL DATA			
BENCHMARK: 01-1	PID#	NORTHING	EASTING
ELEVATION: 3.87' NAVD 88		1,124,859.59	64003.46
STAMPED:			

SCALE 1" = 100'
0 100 200 300 400

US Army Corps of Engineers ®
New York District

MARK	DESCRIPTION	DATE	APPR.

MARK	DESCRIPTION	DATE	APPR.


U.S. ARMY CORPS OF ENGINEERS
NEW YORK DISTRICT
NEW YORK, NY

McKIM & CREED
243 NORTH FRONT STREET
WILMINGTON, NORTH CAROLINA 28401
TELEPHONE: (910) 251-0406
FAX: (910) 251-4282

DESIGNED BY: DSL
DWN BY: MBH
CKD BY: RBD
SUBMITTED BY: DLJ
PLOT SCALE: 1" = 100'
PLOT DATE: 10/29/2018
SIZE: ANSI F
DATE: JULY 31, 2018
SOLICITATION NO.:
CONTRACT NO.: W912DS-14-D-0004
FILE NUMBER:
ISSUE DATE: NOVEMBER 2018
FILE NAME: VH101-056890003_HUDSON_MB.DGN

HYDROGRAPHIC CONDITIONS SURVEY
HUDSON RIVER FEDERAL NAVIGATION CHANNEL
REACHES N11-N14

SHEET IDENTIFICATION
VH-108
SHEET 8 OF 103

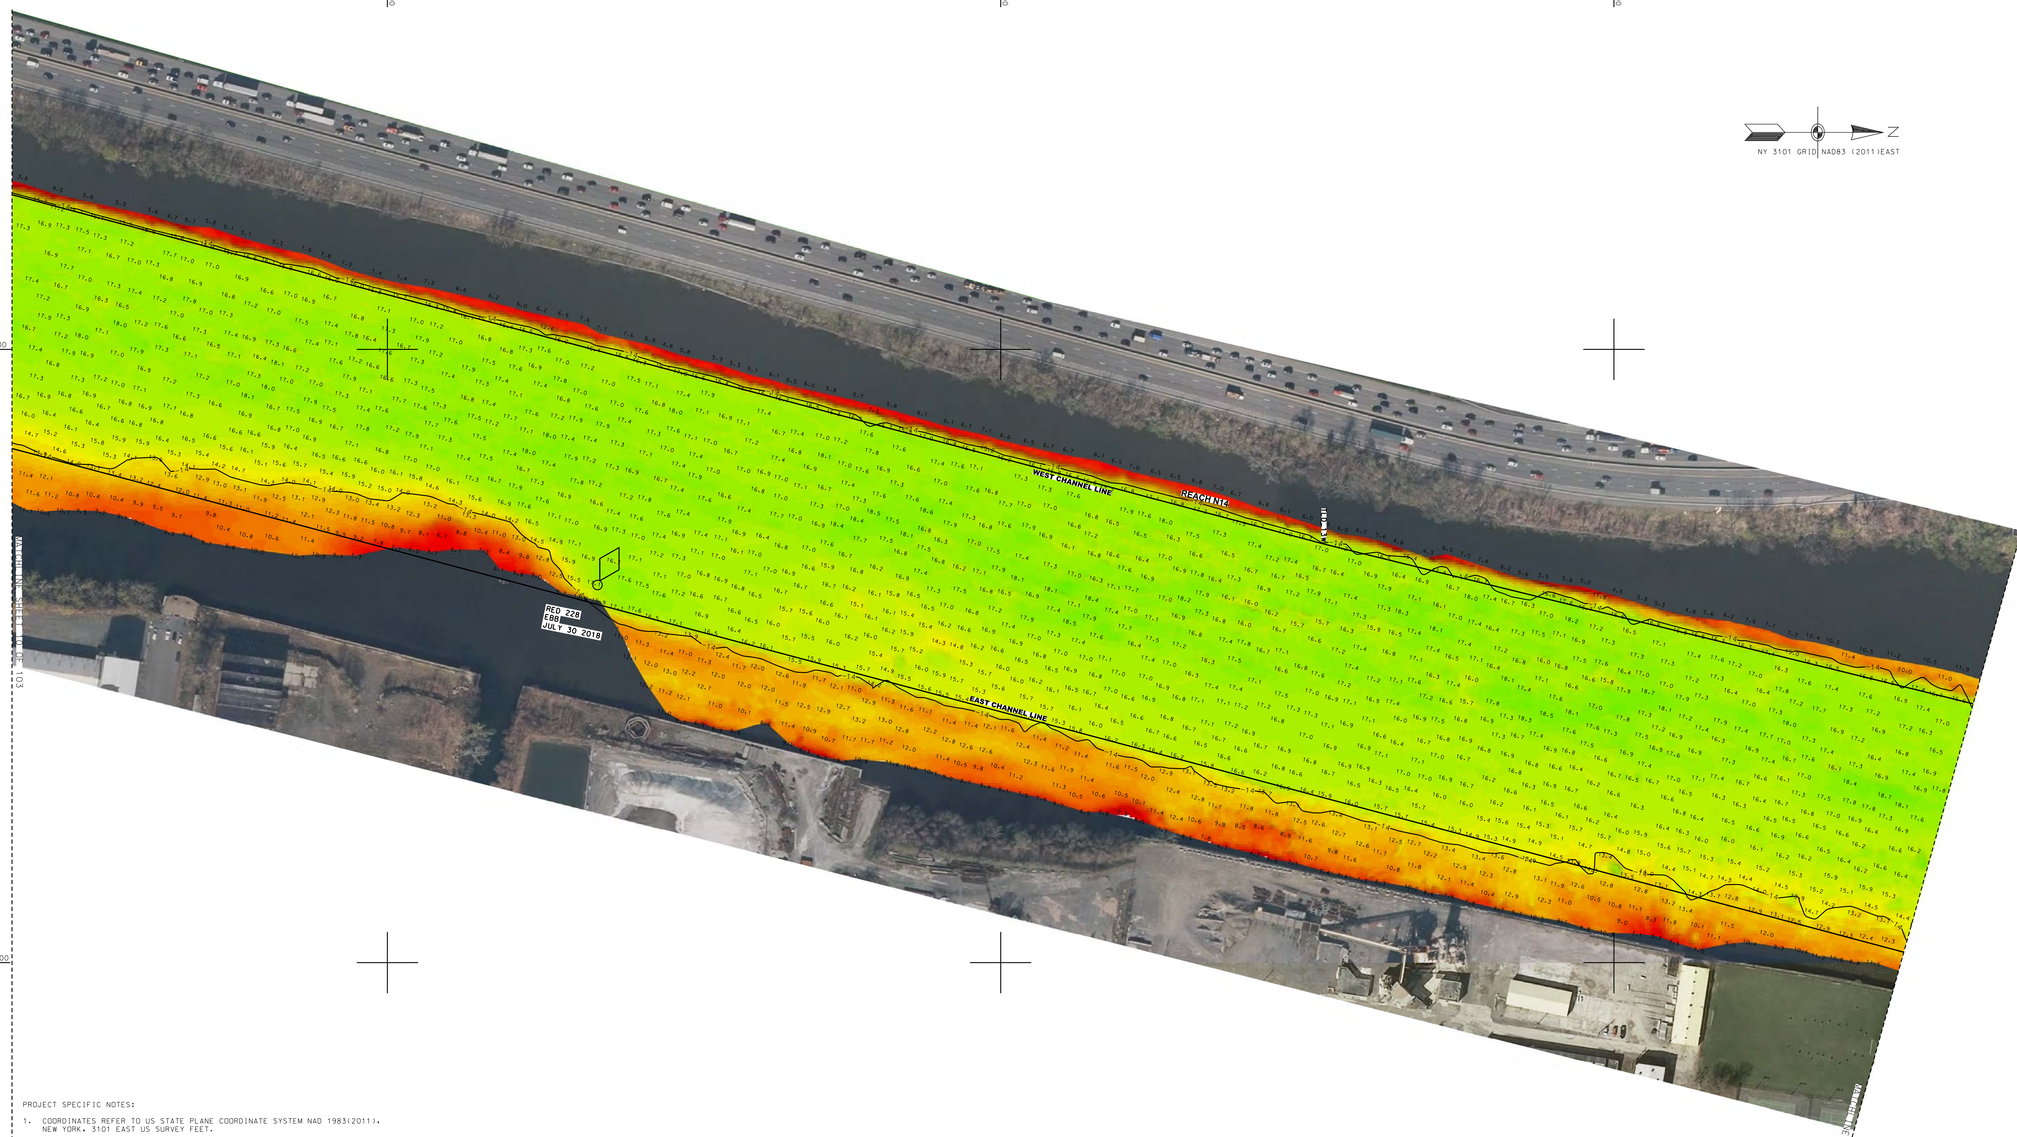

PROJECT SPECIFIC NOTES:

1. COORDINATES REFER TO US STATE PLANE COORDINATE SYSTEM NAD 1983(2011). NEW YORK. 3101 EAST US SURVEY FEET.
2. THE INFORMATION DEPICTED ON THIS MAP REPRESENTS THE RESULTS OF SURVEYS MADE ON THE DATES INDICATED AND CAN ONLY BE CONSIDERED AS THE GENERAL CONDITIONS EXISTING AT THAT TIME.
3. THE SOUNDINGS ON THIS MAP MEET USACE EM 1110-2-1003 ACCURACY STANDARDS.
4. VERTICAL DATUM FOR THIS PROJECT IS NAVD 88.
   A. REACH 63 TO REACH 01 AUTHORIZED PROJECT DEPTH OF 32'. MEASURED FROM 2.55' BELOW NAVD 88.
   B. FROM 2200' SOUTH TO 900' SOUTH OF MALL DUNN BRIDGE AUTHORIZED PROJECT DEPTH OF 27' MEASURED FROM 3.8' BELOW NAVD 88.
   C. REACH 01 TO REACH N05 AUTHORIZED PROJECT DEPTH OF 14'. MEASURED FROM 3.8' BELOW NAVD 88.
   D. REACH N04 TO N01 AUTHORIZED PROJECT DATUM IS 14'. MEASURED FROM NORMAL POOL OF 13.59' ABOVE NAVD 88.
5. MULTI-BEAM SOUNDINGS AS SHOWN ARE REPRESENTED USING THE MEDIAN OF A THREE (3') FOOT CELL SORTED TO THIRTY (30') FEET WITH CHANNEL PRIORITY.
6. CONTOURS ON THIS MAP WERE GENERATED USING THE MAP DATA SET.
7. THE DATA DEPICTED ON THIS MAP SHOULD NOT BE USED FOR VOLUME CALCULATION PURPOSES.
8. THE PLANIMETRICS DEPICTED ON THIS MAP ARE FOR ORIENTATION PURPOSES ONLY.
9. THIS SURVEY WAS PERFORMED USING LOCAL CONTROL ESTABLISHED BY THE CORPS OF ENGINEERS.
10. THIS MAP IS CEPD COMPLIANT IN ACCORDANCE WITH ER 1110-2-8160 AND EM 1110-2-6056.
11. THE SURVEY WAS CONDUCTED BY MCKIM & CREED USING THE FOLLOWING:
    SURVEY VESSELS: SV SOUNDS DEEP
    ECHOSOUNDER: R2SONIC 2022 MULTIBEAM SYSTEM.
    NAVIGATION SYSTEMS: INTEGRATED IXNS INERTIAL NAVIGATION SYSTEM. IN REAL TIME KINEMATIC (RTK)MODE.
    SURVEY ACQUISITION SOFTWARE: HYPACK VERSION 2018A
    SURVEY PROCESSING SOFTWARE: HYPACK/HYSWEEP VERSION 2018A
    CTD CAST WERE TAKEN DURING ACQUISITION FOR ACCURATE SPEED OF SOUND PROFILES USING AN AML BASE X2 AS WELL AS A AML MICRO-X SOUND VELOCITY PROBE AT THE HEAD.
12. THE INFORMATION PRESENTED ON THIS DRAWING REPRESENTS THE RESULTS OF A SURVEY PERFORMED BY MCKIM & CREED ON JULY 1-31, 2018 AND CAN ONLY BE CONSIDERED AS INDICATING THE CONDITIONS EXISTING AT THAT TIME. BECAUSE THESE CONDITIONS MAY BE SUBJECT TO RAPID CHANGE DUE TO SHOALING EVENTS, A PRUDENT MARINER SHOULD NOT RELY EXCLUSIVELY ON THE INFORMATION PROVIDED HERE. REUSE OF THIS INFORMATION BY CLIENT OR OTHERS BEYOND THE SPECIFIC SCOPE OF WORK FOR WHICH IT WAS ACQUIRED SHALL BE AT THE SOLE RISK OF THE USER AND WITHOUT LIABILITY TO MCKIM & CREED.

NSRS/NGS CONTROL DATA			
BENCHMARK: TROY DAM 1	PID# BBDR68	NORTHING	EASTING
ELEVATION: 25.32' NAVD 88		1,428,037.76	709,760.15

LOCAL CONTROL DATA			
BENCHMARK: HR-12	PID#	NORTHING	EASTING
ELEVATION: 8.67' NAVD 88		1,318821.55	684451.34
STAMPED: HR-12 2016			

LOCAL CONTROL DATA			
BENCHMARK: 01-1	PID#	NORTHING	EASTING
ELEVATION: 3.87' NAVD 88		1,124,859.59	641003.46
STAMPED:			

STATE OF NEW YORK
RAYMOND B. BAKER
No. 49350
LICENSED LAND SURVEYOR

SCALE 1" = 100'
0 100 200 300 400

US Army Corps of Engineers ®
New York District

MARK	DESCRIPTION	DATE	APPR.	MARK	DESCRIPTION	DATE	APPR.


DESIGNED BY:
DWN BY: MBH
SUBMITTED BY: DLJ
PLOT SCALE: 1:100
SIZE: ANSI F
DATE: JULY 31, 2018
SOLICITATION NO.:
CKD BY: RBD
CONTRACT NO.: W912DS-14-D-0004
FILE NUMBER:
ISSUE DATE: NOVEMBER 2018
FILE NAME: V:\101\-058890053_HUDSON_MB\DGN

U.S. ARMY CORPS OF ENGINEERS
NEW YORK DISTRICT
NEW YORK, NY

McKIM & CREED
245 NORTH FRONT STREET
WILMINGTON, NORTH CAROLINA 28401
TELEPHONE: (910) 251-0468
FAX: (910) 251-4282

HYDROGRAPHIC CONDITIONS SURVEY
HUDSON RIVER FEDERAL NAVIGATION CHANNEL
REACH N14

SHEET IDENTIFICATION
VH-109
SHEET 9 OF 103

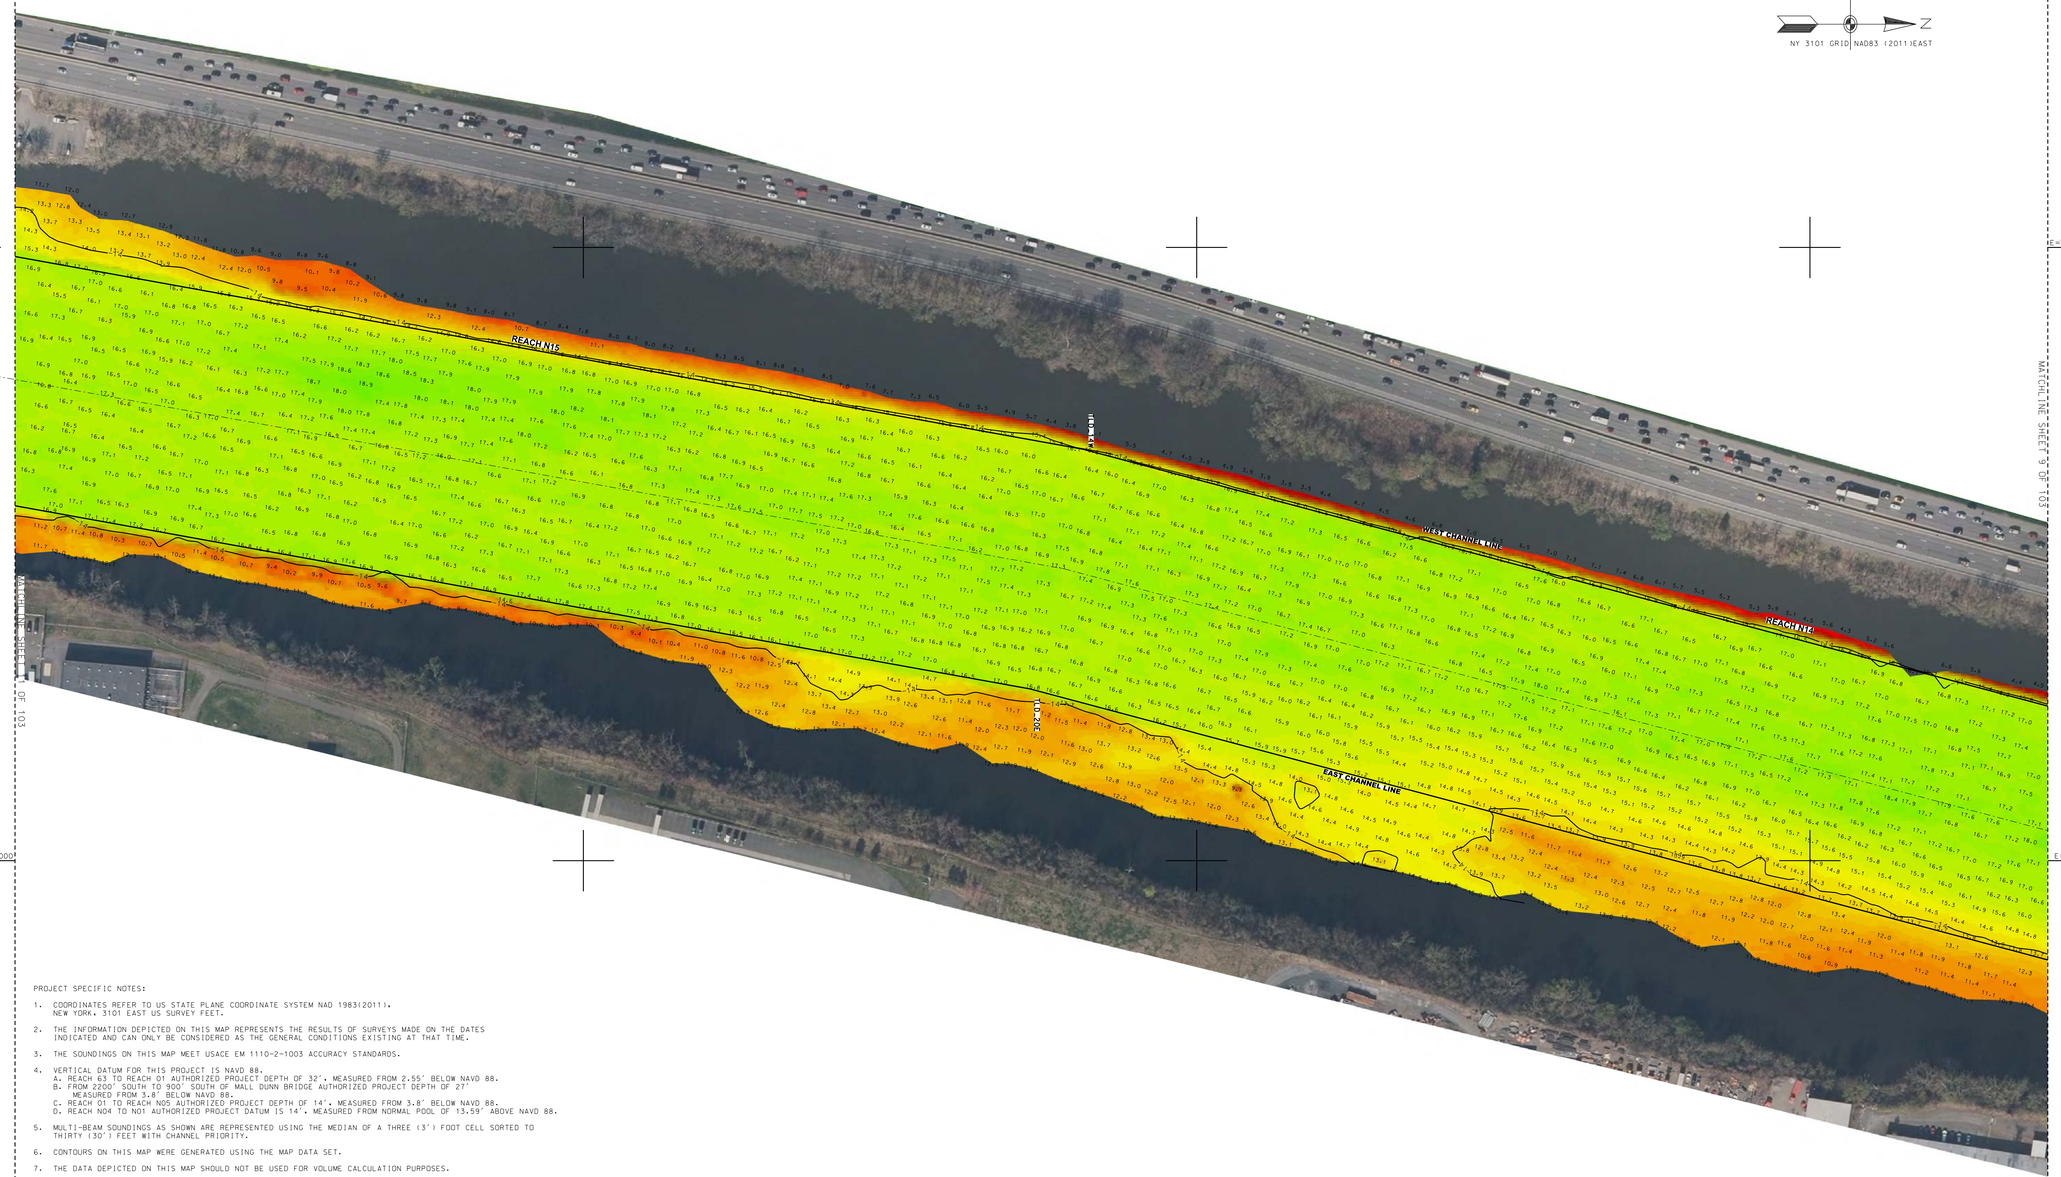

PROJECT SPECIFIC NOTES:

1. COORDINATES REFER TO US STATE PLANE COORDINATE SYSTEM NAD 1983(2011). NEW YORK, 3101 EAST US SURVEY FEET.
2. THE INFORMATION DEPICTED ON THIS MAP REPRESENTS THE RESULTS OF SURVEYS MADE ON THE DATES INDICATED AND CAN ONLY BE CONSIDERED AS THE GENERAL CONDITIONS EXISTING AT THAT TIME.
3. THE SOUNDINGS ON THIS MAP MEET USACE EM 1110-2-1003 ACCURACY STANDARDS.
4. VERTICAL DATUM FOR THIS PROJECT IS NAVD 88.
   A. REACH 63 TO REACH 01 AUTHORIZED PROJECT DEPTH OF 32'. MEASURED FROM 2.55' BELOW NAVD 88.
   B. FROM 2200' SOUTH TO 900' SOUTH OF MALL DUNN BRIDGE AUTHORIZED PROJECT DEPTH OF 27' MEASURED FROM 3.8' BELOW NAVD 88.
   C. REACH 01 TO REACH N05 AUTHORIZED PROJECT DEPTH OF 14', MEASURED FROM 3.8' BELOW NAVD 88.
   D. REACH N04 TO N01 AUTHORIZED PROJECT DATUM IS 14'. MEASURED FROM NORMAL POOL OF 13.59' ABOVE NAVD 88.
5. MULTI-BEAM SOUNDINGS AS SHOWN ARE REPRESENTED USING THE MEDIAN OF A THREE (3') FOOT CELL SORTED TO THIRTY (30') FEET WITH CHANNEL PRIORITY.
6. CONTOURS ON THIS MAP WERE GENERATED USING THE MAP DATA SET.
7. THE DATA DEPICTED ON THIS MAP SHOULD NOT BE USED FOR VOLUME CALCULATION PURPOSES.
8. THE PLANIMETRICS DEPICTED ON THIS MAP ARE FOR ORIENTATION PURPOSES ONLY.
9. THIS SURVEY WAS PERFORMED USING LOCAL CONTROL ESTABLISHED BY THE CORPS OF ENGINEERS.
10. THIS MAP IS CEPD COMPLIANT IN ACCORDANCE WITH ER 1110-2-8160 AND EM 1110-2-6056.
11. THE SURVEY WAS CONDUCTED BY MCKIM & CREED USING THE FOLLOWING:
    SURVEY VESSELS: SV SOUNDS DEEP
    ECHOSOUNDER: R2SONIC 2022 MULTIBEAM SYSTEM.
    NAVIGATION SYSTEMS: INTEGRATED I2NS INERTIAL NAVIGATION SYSTEM, IN REAL TIME KINEMATIC (RTK)MODE.
    SURVEY ACQUISITION SOFTWARE: HYPACK VERSION 2018A
    SURVEY PROCESSING SOFTWARE: HYPACK/HYSWEEP VERSION 2018A
    CTD CAST WERE TAKEN DURING ACQUISITION FOR ACCURATE SPEED OF SOUND PROFILES USING AN AML BASE X2 AS WELL AS A AML MICRO-X SOUND VELOCITY PROBE AT THE HEAD.
12. THE INFORMATION PRESENTED ON THIS DRAWING REPRESENTS THE RESULTS OF A SURVEY PERFORMED BY MCKIM & CREED ON JULY 1-31, 2018 AND CAN ONLY BE CONSIDERED AS INDICATING THE CONDITIONS EXISTING AT THAT TIME. BECAUSE THESE CONDITIONS MAY BE SUBJECT TO RAPID CHANGE DUE TO SHOALING EVENTS, A PRUDENT MARINER SHOULD NOT RELY EXCLUSIVELY ON THE INFORMATION PROVIDED HERE. REUSE OF THIS INFORMATION BY CLIENT OR OTHERS BEYOND THE SPECIFIC SCOPE OF WORK FOR WHICH IT WAS ACQUIRED SHALL BE AT THE SOLE RISK OF THE USER AND WITHOUT LIABILITY TO MCKIM & CREED.

NSRS/NGS CONTROL DATA			
BENCHMARK: TROY DAM 1	PID# BBDR68	NORTHING	EASTING
ELEVATION: 25.32' NAVD 88		1,428,037.76	709,760.15

LOCAL CONTROL DATA			
BENCHMARK: HR-12	PID#	NORTHING	EASTING
ELEVATION: 8.67' NAVD 88		1,318821.55	684451.34
STAMPED: HR-12 2016			

LOCAL CONTROL DATA			
BENCHMARK: 01-1	PID#	NORTHING	EASTING
ELEVATION: 3.87' NAVD 88		1,124,859.59	641003.46
STAMPED:			

STATE OF NEW YORK
RICHARD B. BARKER
LICENSED LAND SURVEYOR
NO. 49350

SCALE 1" = 100'
0 100 200 300 400

MATCHLINE SHEET 9 OF 103
MATCHLINE SHEET 11 OF 103

US Army Corps of Engineers
New York District

MARK	DESCRIPTION	DATE	APPR.
MARK	DESCRIPTION	DATE	APPR.


DESIGNED BY: DMA
DWN BY: MBH
CKD BY: RBD
SUBMITTED BY: DLJ
PLOT SCALE: 1:50'
PLOT DATE: NONE
SIZE: ANSI F
DATE: JUL 31, 2018
SOLICITATION NO.:
CONTRACT NO.: W912DS-14-D-0004
ISSUE DATE:
FILE NUMBER:
FILE NAME: VH101-0588890063_HUDSON_MB.DGN


U.S. ARMY CORPS OF ENGINEERS
NEW YORK DISTRICT
NEW YORK, NY

McKIM & CREED
243 NORTH FRONT STREET
WILMINGTON, NORTH CAROLINA 28401
TELEPHONE: (910) 251-8448
FAX: (910) 251-8282

HYDROGRAPHIC CONDITIONS SURVEY
HUDSON RIVER FEDERAL NAVIGATION CHANNEL
REACH 14-15

SHEET IDENTIFICATION
VH-110
SHEET 10 OF 103

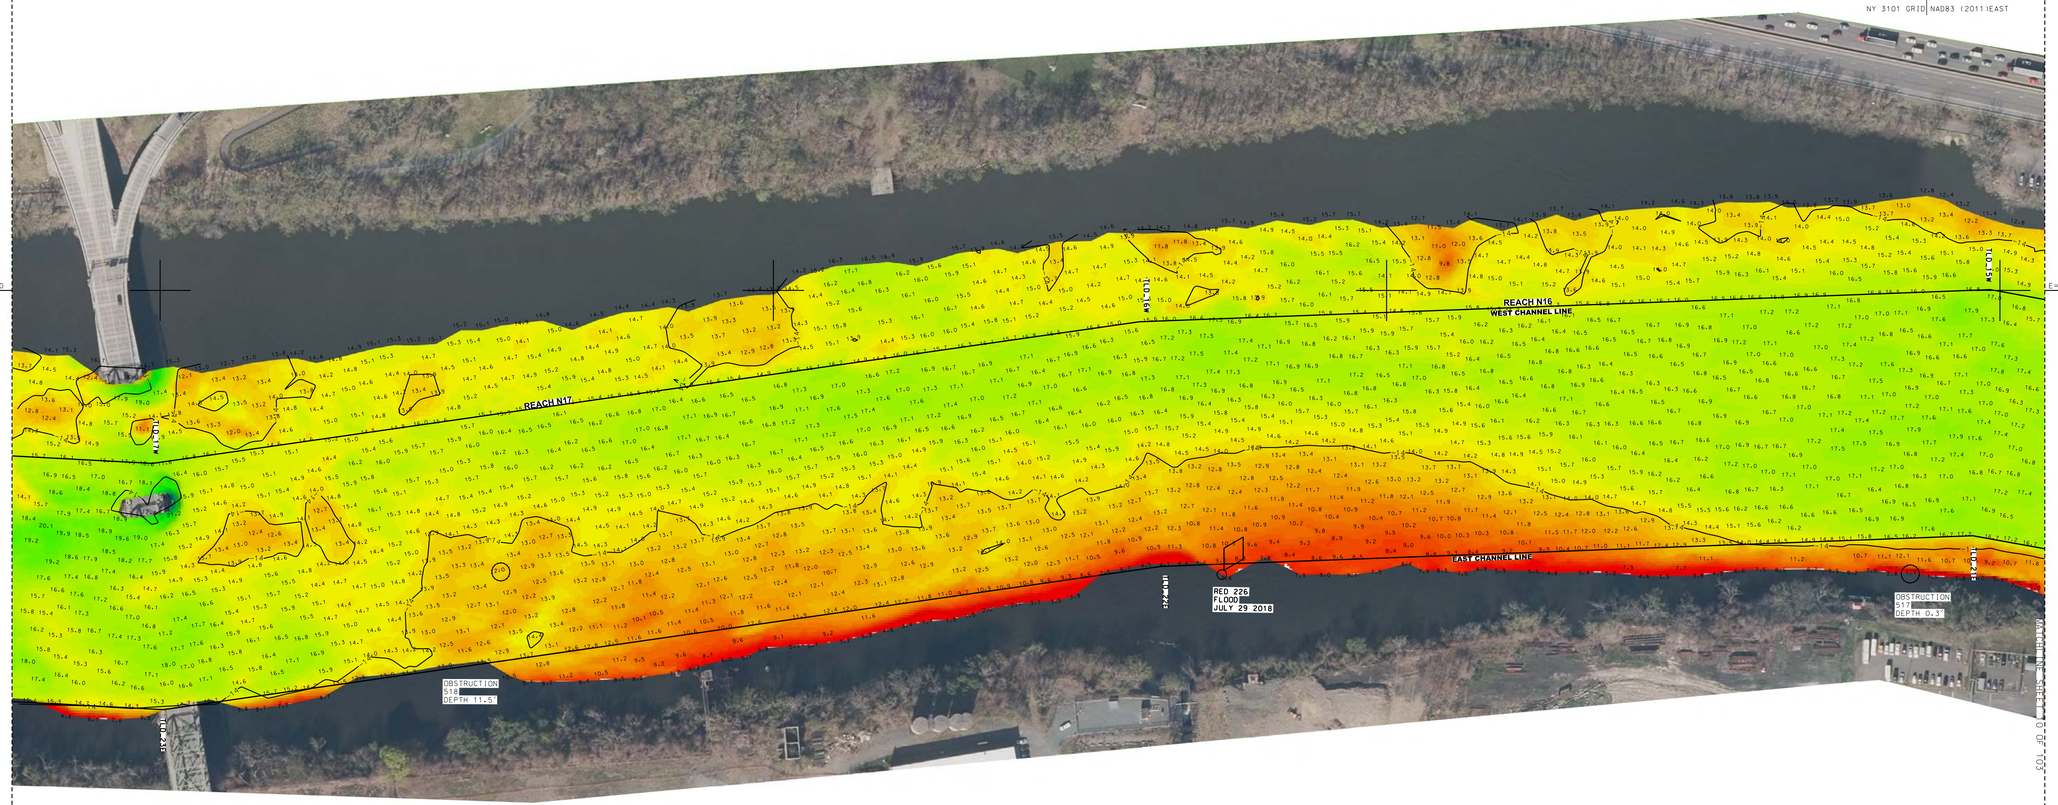
NY 3101 GRID NAD83 (2011) EAST
N
REACH N16
WEST CHANNEL LINE
REACH N17
EAST CHANNEL LINE
RED 226
FLOOD
JULY 29 2018
OBSTRUCTION
DEPTH 11.5'
OBSTRUCTION
DEPTH 0.3'
N=410000
N=411000
N=412000
N=413000
E=706000
E=707000
01-01
01-02
01-

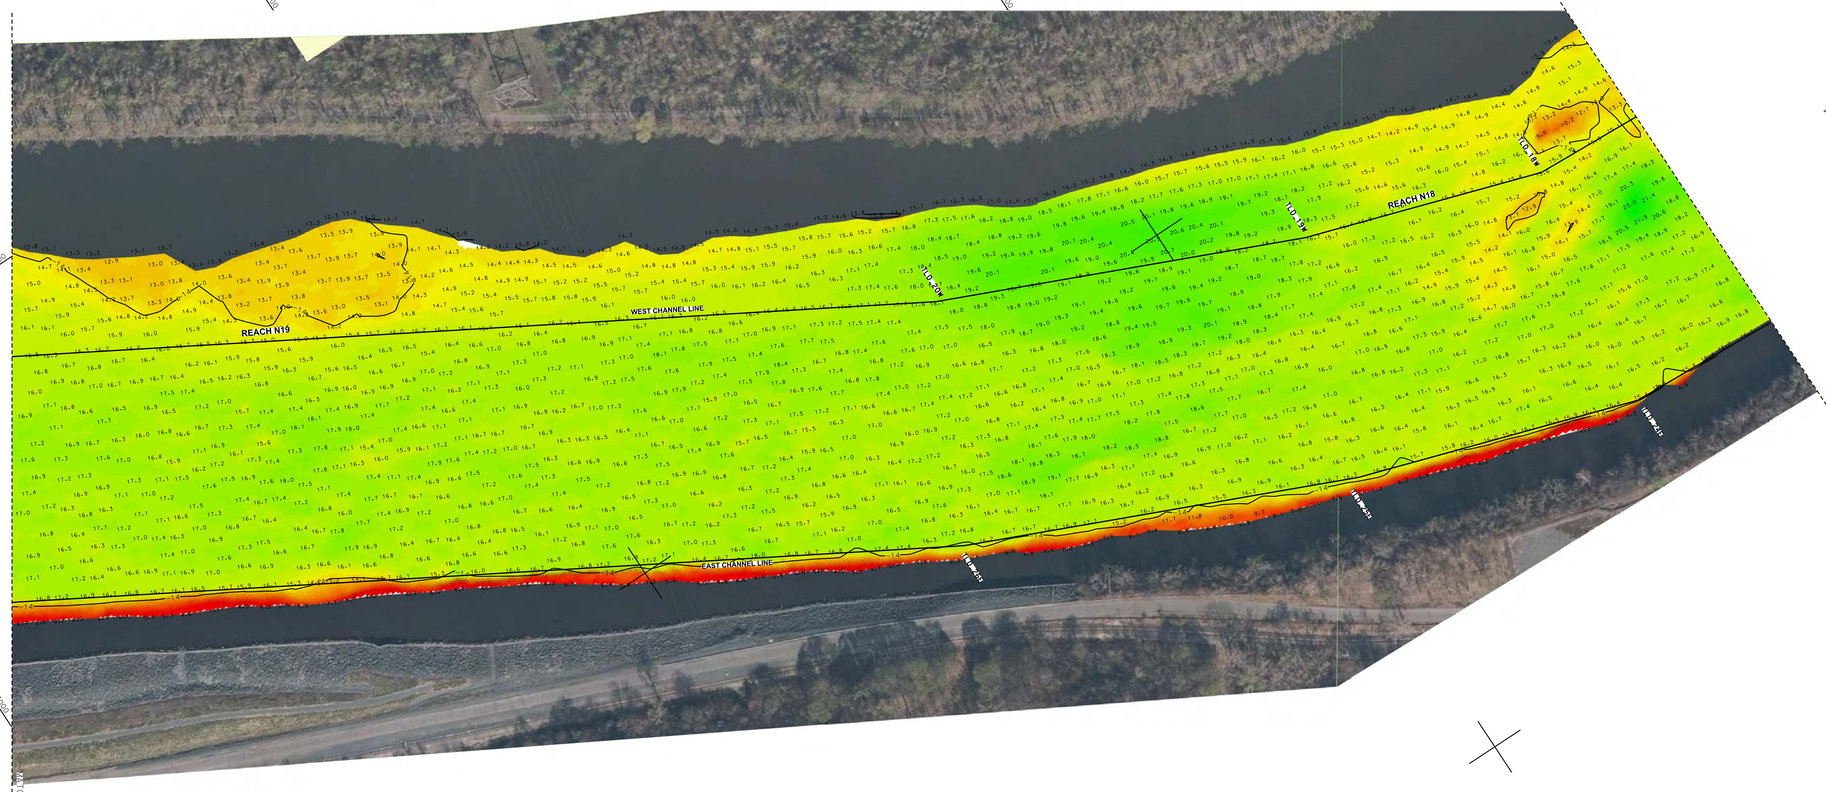

NY 3101 GRID | NAD83 (2011) EAST

PROJECT SPECIFIC NOTES:

1. COORDINATES REFER TO US STATE PLANE COORDINATE SYSTEM NAD 1983(2011), NEW YORK, 3101 EAST US SURVEY FEET.
2. THE INFORMATION DEPICTED ON THIS MAP REPRESENTS THE RESULTS OF SURVEYS MADE ON THE DATES INDICATED AND CAN ONLY BE CONSIDERED AS THE GENERAL CONDITIONS EXISTING AT THAT TIME.
3. THE SOUNDINGS ON THIS MAP MEET USACE EM 1110-2-1003 ACCURACY STANDARDS.
4. VERTICAL DATUM FOR THIS PROJECT IS NAVD 88.
   A. REACH 63 TO REACH 01 AUTHORIZED PROJECT DEPTH OF 32', MEASURED FROM 2.55' BELOW NAVD 88.
   B. FROM 2200' SOUTH TO 900' SOUTH OF MALL DUNN BRIDGE AUTHORIZED PROJECT DEPTH OF 27' MEASURED FROM 3.8' BELOW NAVD 88.
   C. REACH 01 TO REACH N05 AUTHORIZED PROJECT DEPTH OF 14', MEASURED FROM 3.8' BELOW NAVD 88.
   D. REACH N04 TO N01 AUTHORIZED PROJECT DATUM IS 14', MEASURED FROM NORMAL POOL OF 13.59' ABOVE NAVD 88.
5. MULTI-BEAM SOUNDINGS AS SHOWN ARE REPRESENTED USING THE MEDIAN OF A THREE (3') FOOT CELL SORTED TO THIRTY (30') FEET WITH CHANNEL PRIORITY.
6. CONTOURS ON THIS MAP WERE GENERATED USING THE MAP DATA SET.
7. THE DATA DEPICTED ON THIS MAP SHOULD NOT BE USED FOR VOLUME CALCULATION PURPOSES.
8. THE PLANIMETRICS DEPICTED ON THIS MAP ARE FOR ORIENTATION PURPOSES ONLY.
9. THIS SURVEY WAS PERFORMED USING LOCAL CONTROL ESTABLISHED BY THE CORPS OF ENGINEERS.
10. THIS MAP IS CEPD COMPLIANT IN ACCORDANCE WITH ER 1110-2-8160 AND EM 1110-2-6056.
11. THE SURVEY WAS CONDUCTED BY MCKIM & CREED USING THE FOLLOWING:
    SURVEY VESSELS: SV SOUNDS DEEP
    ECHOSOUNDER: R2SONIC 2022 MULTIBEAM SYSTEM.
    NAVIGATION SYSTEMS: INTEGRATED I2NS INERTIAL NAVIGATION SYSTEM, IN REAL TIME KINEMATIC (RTK) MODE.
    SURVEY ACQUISITION SOFTWARE: HYPACK VERSION 2018A
    SURVEY PROCESSING SOFTWARE: HYPACK/HYSWEEP VERSION 2018A
    CTD CAST WERE TAKEN DURING ACQUISITION FOR ACCURATE SPEED OF SOUND PROFILES USING AN AML BASE X2 AS WELL AS A AML MICRO-X SOUND VELOCITY PROBE AT THE HEAD.
12. THE INFORMATION PRESENTED ON THIS DRAWING REPRESENTS THE RESULTS OF A SURVEY PERFORMED BY MCKIM & CREED ON JULY 1-31, 2018 AND CAN ONLY BE CONSIDERED AS INDICATING THE CONDITIONS EXISTING AT THAT TIME. BECAUSE THESE CONDITIONS MAY BE SUBJECT TO RAPID CHANGE DUE TO SHOALING EVENTS, A PRUDENT MARINER SHOULD NOT RELY EXCLUSIVELY ON THE INFORMATION PROVIDED HERE. REUSE OF THIS INFORMATION BY CLIENT OR OTHERS BEYOND THE SPECIFIC SCOPE OF WORK FOR WHICH IT WAS ACQUIRED SHALL BE AT THE SOLE RISK OF THE USER AND WITHOUT LIABILITY TO MCKIM & CREED.

NSRS/NGS CONTROL DATA			
BENCHMARK: TROY DAM 1	PID# BBDR68	NORTHING	EASTING
ELEVATION: 25.32' NAVD 88		1,428,037.76	709,760.15

LOCAL CONTROL DATA			
BENCHMARK: HR-12	PID#	NORTHING	EASTING
ELEVATION: 8.67' NAVD 88		1,318821.55	684451.34
STAMPED: HR-12 2016			

LOCAL CONTROL DATA			
BENCHMARK: 01-1	PID#	NORTHING	EASTING
ELEVATION: 3.87' NAVD 88		1,124,859.59	641003.46
STAMPED:			

SCALE 1" = 100'
0 100 200 300 400

STATE OF NEW YORK
RAYMOND B. SNYDER
No. 49290
LICENSED LAND SURVEYOR

US Army Corps of Engineers ®
New York District

MARK	DESCRIPTION	DATE	APPR.

MARK	DESCRIPTION	DATE	APPR.

MARK	DESCRIPTION	DATE	APPR.

DATE: JULY 31, 2018
SOLICITATION NO.:
CONTRACT NO.: W912DS-14-D-0004
FILE NUMBER:


DESIGNED BY: DBS
DWN BY: MBH
CKD BY: RBD
SUBMITTED BY: DLJ
PLOT SCALE: 1" = 100'
ISSUE DATE: NOVEMBER 2018
SIZE: ANSI F
FILE NAME: VH101-058890063_HUDSON_MB.DGN

U.S. ARMY CORPS OF ENGINEERS
NEW YORK DISTRICT
NEW YORK, NY

McKIM & CREED
243 NORTH FRONT STREET
WILMINGTON, NORTH CAROLINA 28401
TELEPHONE (910) 251-8448
FAX: (910) 251-8282

HYDROGRAPHIC CONDITIONS SURVEY
HUDSON RIVER FEDERAL NAVIGATION CHANNEL
REACH N18-N19

SHEET IDENTIFICATION
VH-112
SHEET 12 OF 103

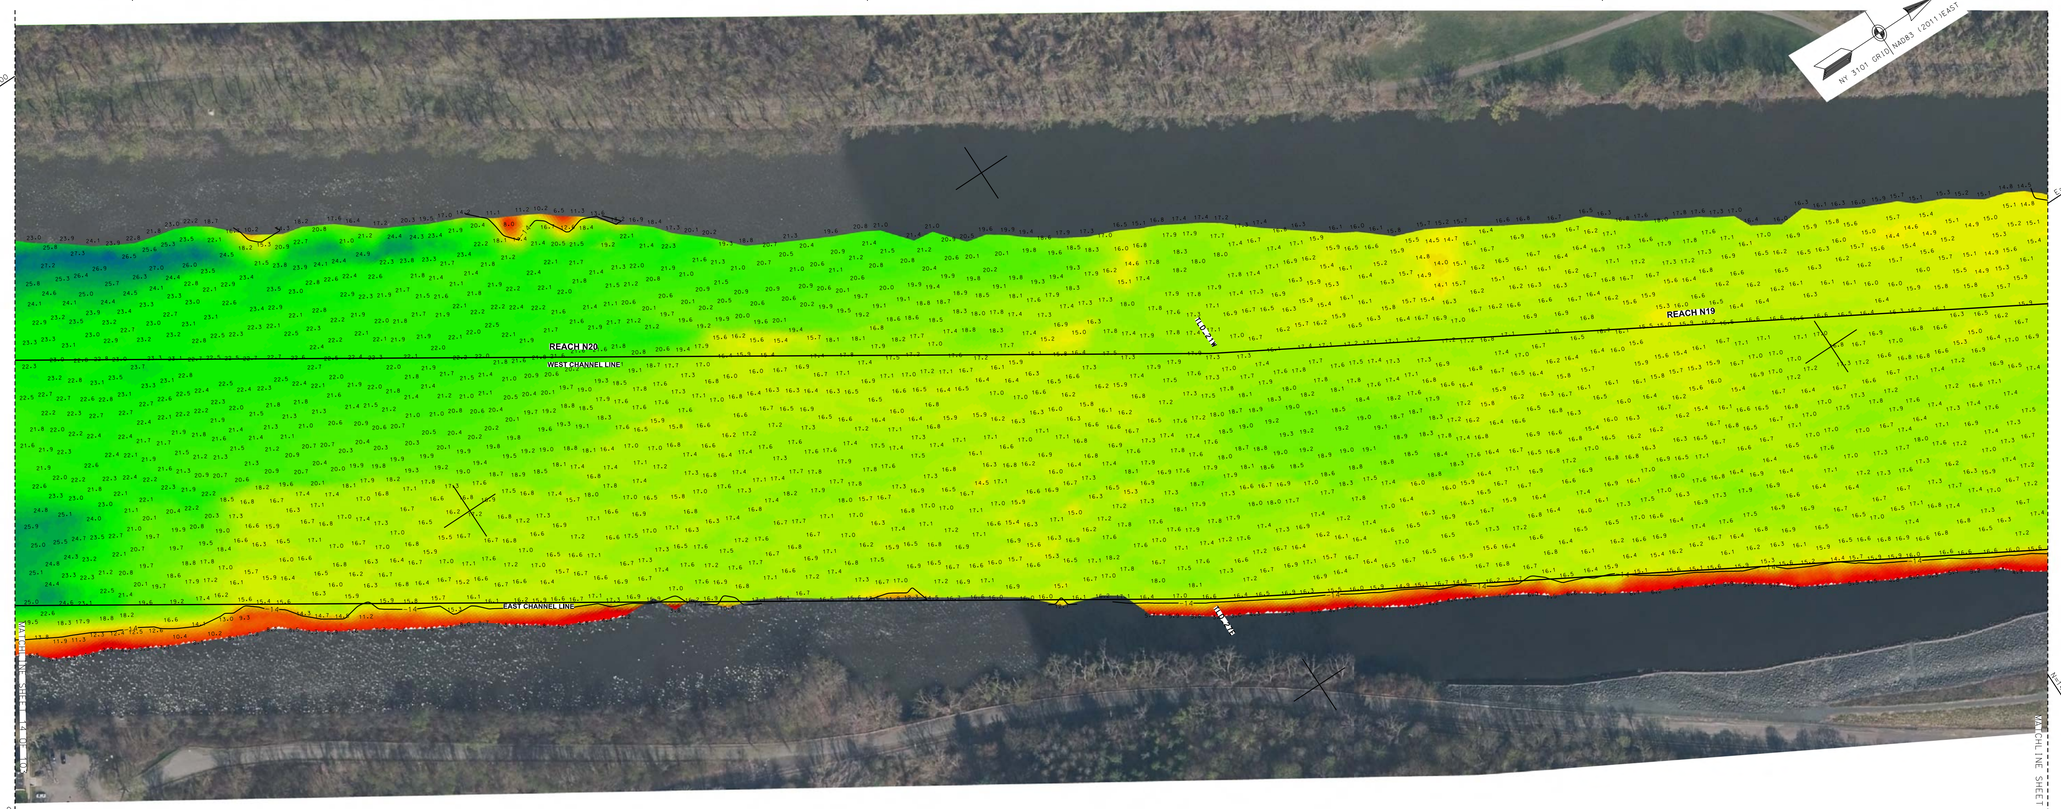

PROJECT SPECIFIC NOTES:

1. COORDINATES REFER TO US STATE PLANE COORDINATE SYSTEM NAD 1983(2011). NEW YORK. 3101 EAST US SURVEY FEET.

2. THE INFORMATION DEPICTED ON THIS MAP REPRESENTS THE RESULTS OF SURVEYS MADE ON THE DATES INDICATED AND CAN ONLY BE CONSIDERED AS THE GENERAL CONDITIONS EXISTING AT THAT TIME.

3. THE SOUNDINGS ON THIS MAP MEET USACE EM 1110-2-1003 ACCURACY STANDARDS.

4. VERTICAL DATUM FOR THIS PROJECT IS NAVD 88.
   A. REACH 63 TO REACH 01 AUTHORIZED PROJECT DEPTH OF 32'. MEASURED FROM 2.55' BELOW NAVD 88.
   B. FROM 2200' SOUTH TO 900' SOUTH OF MALL DUNN BRIDGE AUTHORIZED PROJECT DEPTH OF 27' MEASURED FROM 3.8' BELOW NAVD 88.
   C. REACH 01 TO REACH N05 AUTHORIZED PROJECT DEPTH OF 14'. MEASURED FROM 3.8' BELOW NAVD 88.
   D. REACH N04 TO N01 AUTHORIZED PROJECT DATUM IS 14'. MEASURED FROM NORMAL POOL OF 13.59' ABOVE NAVD 88.

5. MULTI-BEAM SOUNDINGS AS SHOWN ARE REPRESENTED USING THE MEDIAN OF A THREE (3') FOOT CELL SORTED TO THIRTY (30') FEET WITH CHANNEL PRIORITY.

6. CONTOURS ON THIS MAP WERE GENERATED USING THE MAP DATA SET.

7. THE DATA DEPICTED ON THIS MAP SHOULD NOT BE USED FOR VOLUME CALCULATION PURPOSES.

8. THE PLANIMETRICS DEPICTED ON THIS MAP ARE FOR ORIENTATION PURPOSES ONLY.

9. THIS SURVEY WAS PERFORMED USING LOCAL CONTROL ESTABLISHED BY THE CORPS OF ENGINEERS.

10. THIS MAP IS CEPD COMPLIANT IN ACCORDANCE WITH ER 1110-2-8160 AND EM 1110-2-6056.

11. THE SURVEY WAS CONDUCTED BY MCKIM & CREED USING THE FOLLOWING:
    SURVEY VESSELS: SV SOUNDS DEEP
    ECHOSOUNDER: R2SONIC 2022 MULTIBEAM SYSTEM.
    NAVIGATION SYSTEMS: INTEGRATED I2NS INERTIAL NAVIGATION SYSTEM. IN REAL TIME KINEMATIC (RTK)MODE.
    SURVEY ACQUISITION SOFTWARE: HYPACK VERSION 2018A
    SURVEY PROCESSING SOFTWARE: HYPACK/HYSWEEP VERSION 2018A
    CTD CAST WERE TAKEN DURING ACQUISITION FOR ACCURATE SPEED OF SOUND PROFILES USING AN AML BASE X2 AS WELL AS A AML MICRO-X SOUND VELOCITY PROBE AT THE HEAD.

12. THE INFORMATION PRESENTED ON THIS DRAWING REPRESENTS THE RESULTS OF A SURVEY PERFORMED BY MCKIM & CREED ON JULY 1-31, 2018 AND CAN ONLY BE CONSIDERED AS INDICATING THE CONDITIONS EXISTING AT THAT TIME. BECAUSE THESE CONDITIONS MAY BE SUBJECT TO RAPID CHANGE DUE TO SHOALING EVENTS. A PRUDENT MARINER SHOULD NOT RELY EXCLUSIVELY ON THE INFORMATION PROVIDED HERE. REUSE OF THIS INFORMATION BY CLIENT OR OTHERS BEYOND THE SPECIFIC SCOPE OF WORK FOR WHICH IT WAS ACQUIRED SHALL BE AT THE SOLE RISK OF THE USER AND WITHOUT LIABILITY TO MCKIM & CREED.

STATE OF NEW YORK
RICHARD B. DAVIES
LICENSED LAND SURVEYOR
NO. 49350

NSRS/NGS CONTROL DATA			
BENCHMARK: TROY DAM 1	PID# BBDR68	NORTHING	EASTING
ELEVATION: 25.32' NAVD 88		1,428,037.76	709,760.15

LOCAL CONTROL DATA			
BENCHMARK: HR-12	PID#	NORTHING	EASTING
ELEVATION: 8.67' NAVD 88		1,318821.55	684451.34
STAMPED: HR-12 2016			

LOCAL CONTROL DATA			
BENCHMARK: 01-1	PID#	NORTHING	EASTING
ELEVATION: 3.87' NAVD 88		1,124,859.59	641003.46
STAMPED:			

SCALE 1" = 100'
0 100 200 300 400

MAP CONTINUED ON SHEET 12 OF 103

US Army Corps of Engineers
New York District

MARK	DESCRIPTION	DATE	APPR.	MARK	DESCRIPTION	DATE	APPR.


DESIGNED BY: DBA
DWN BY: MBH
SUBMITTED BY: DLJ
PLOT SCALE: 1" = 100'
ISSUE DATE: NOV 2018
SIZE: ANSI F
FILE NAME: VH101-056890043_HUDSON_MB.DGN
DATE: JULY 31, 2018
SOLICITATION NO.:
CKD BY: RBD
CONTRACT NO.: W912DS-14-D-0004
FILE NUMBER:

U.S. ARMY CORPS OF ENGINEERS
NEW YORK DISTRICT
NEW YORK, NY

McKIM & CREED
243 NORTH FRONT STREET
WILMINGTON, NORTH CAROLINA 28401
TELEPHONE (910) 251-8444
FAX (910) 251-8282

HYDROGRAPHIC CONDITIONS SURVEY
HUDSON RIVER FEDERAL NAVIGATION CHANNEL
REACH N19-N20

SHEET IDENTIFICATION
VH-113
SHEET 13 OF 103

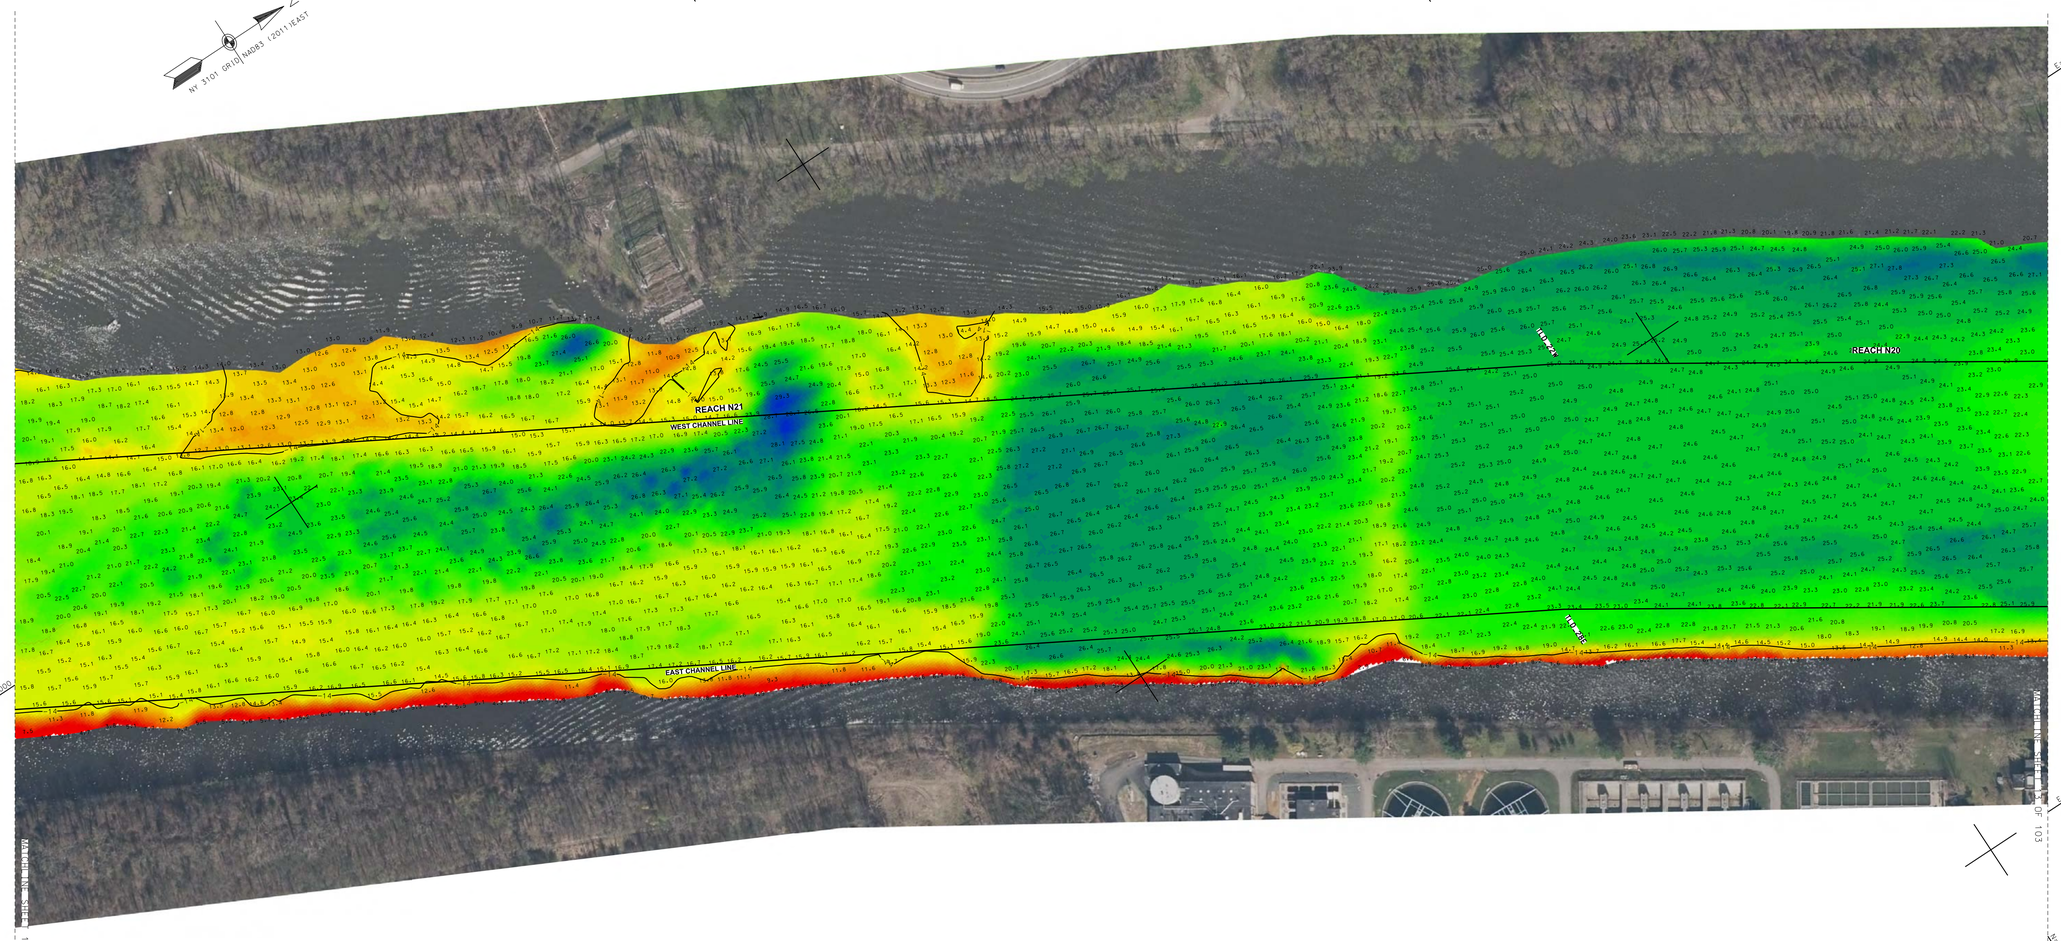

PROJECT SPECIFIC NOTES:

1. COORDINATES REFER TO US STATE PLANE COORDINATE SYSTEM NAD 1983(2011). NEW YORK, 3101 EAST US SURVEY FEET.

2. THE INFORMATION DEPICTED ON THIS MAP REPRESENTS THE RESULTS OF SURVEYS MADE ON THE DATES INDICATED AND CAN ONLY BE CONSIDERED AS THE GENERAL CONDITIONS EXISTING AT THAT TIME.

3. THE SOUNDINGS ON THIS MAP MEET USACE EM 1110-2-1003 ACCURACY STANDARDS.

4. VERTICAL DATUM FOR THIS PROJECT IS NAVD 88.
   A. REACH 63 TO REACH 01 AUTHORIZED PROJECT DEPTH OF 32'. MEASURED FROM 2.55' BELOW NAVD 88.
   B. FROM 2200' SOUTH TO 900' SOUTH OF MALL DUNN BRIDGE AUTHORIZED PROJECT DEPTH OF 27' MEASURED FROM 3.8' BELOW NAVD 88.
   C. REACH 01 TO REACH N05 AUTHORIZED PROJECT DEPTH OF 14'. MEASURED FROM 3.8' BELOW NAVD 88.
   D. REACH N04 TO N01 AUTHORIZED PROJECT DATUM IS 14'. MEASURED FROM NORMAL POOL OF 13.59' ABOVE NAVD 88.

5. MULTI-BEAM SOUNDINGS AS SHOWN ARE REPRESENTED USING THE MEDIAN OF A THREE (3') FOOT CELL SORTED TO THIRTY (30') FEET WITH CHANNEL PRIORITY.

6. CONTOURS ON THIS MAP WERE GENERATED USING THE MAP DATA SET.

7. THE DATA DEPICTED ON THIS MAP SHOULD NOT BE USED FOR VOLUME CALCULATION PURPOSES.

8. THE PLANIMETRICS DEPICTED ON THIS MAP ARE FOR ORIENTATION PURPOSES ONLY.

9. THIS SURVEY WAS PERFORMED USING LOCAL CONTROL ESTABLISHED BY THE CORPS OF ENGINEERS.

10. THIS MAP IS CEPD COMPLIANT IN ACCORDANCE WITH ER 1110-2-8160 AND EM 1110-2-6056.

11. THE SURVEY WAS CONDUCTED BY MCKIM & CREED USING THE FOLLOWING:
    SURVEY VESSELS: SV SOUNDS DEEP
    ECHOSOUNDER: R2SONIC 2022 MULTIBEAM SYSTEM.
    NAVIGATION SYSTEMS: INTEGRATED I2NS INERTIAL NAVIGATION SYSTEM. IN REAL TIME KINEMATIC (RTK)MODE.
    SURVEY ACQUISITION SOFTWARE: HYPACK VERSION 2018A
    SURVEY PROCESSING SOFTWARE: HYPACK/HYSWEEP VERSION 2018A
    CTD CAST WERE TAKEN DURING ACQUISITION FOR ACCURATE SPEED OF SOUND PROFILES USING AN AML BASE X2 AS WELL AS A AML MICRO-X SOUND VELOCITY PROBE AT THE HEAD.

12. THE INFORMATION PRESENTED ON THIS DRAWING REPRESENTS THE RESULTS OF A SURVEY PERFORMED BY MCKIM & CREED ON JULY 1-31, 2018 AND CAN ONLY BE CONSIDERED AS INDICATING THE CONDITIONS EXISTING AT THAT TIME. BECAUSE THESE CONDITIONS MAY BE SUBJECT TO RAPID CHANGE DUE TO SHOALING EVENTS. A PRUDENT MARINER SHOULD NOT RELY EXCLUSIVELY ON THE INFORMATION PROVIDED HERE. REUSE OF THIS INFORMATION BY CLIENT OR OTHERS BEYOND THE SPECIFIC SCOPE OF WORK FOR WHICH IT WAS ACQUIRED SHALL BE AT THE SOLE RISK OF THE USER AND WITHOUT LIABILITY TO MCKIM & CREED.

STATE OF NEW YORK
RAYMOND B. BARBER
No. 49350
LICENSED LAND SURVEYOR

NSRS/NGS CONTROL DATA			
BENCHMARK: TROY DAM 1	PID# BBDR68	NORTHING	EASTING
ELEVATION: 25.32' NAVD 88		1,428,037.76	709,760.15

LOCAL CONTROL DATA			
BENCHMARK: HR-12	PID#	NORTHING	EASTING
ELEVATION: 8.67' NAVD 88		1,318821.55	684451.34
STAMPED: HR-12 2016			

LOCAL CONTROL DATA			
BENCHMARK: 01-1	PID#	NORTHING	EASTING
ELEVATION: 3.87' NAVD 88		1,124,859.59	641003.46
STAMPED:			

SCALE 1" = 100'
0 100 200 300 400

US Army Corps of Engineers ®
New York District

MARK	DESCRIPTION	DATE	APPR.

MARK	DESCRIPTION	DATE	APPR.

MARK	DESCRIPTION	DATE	APPR.


DESIGNED BY: MBH
DWN BY: MBH
CKD BY: RBD
SUBMITTED BY: DLJ
PLOT SCALE: 1" = 100'
ISSUE DATE: NOV 2018
SIZE: ANSI F
FILE NAME: VH101-058890063_HUDSON_MB.DGN
DATE: JULY 31, 2018
SOLICITATION NO.:
CONTRACT NO.: W912DS-14-D-0004
FILE NUMBER:

U.S. ARMY CORPS OF ENGINEERS
NEW YORK DISTRICT
NEW YORK, NY

McKIM & CREED
243 NORTH FRONT STREET
WILMINGTON, NORTH CAROLINA 28401
TELEPHONE: (910) 251-8444
FAX: (910) 251-8282

HYDROGRAPHIC CONDITIONS SURVEY
HUDSON RIVER FEDERAL NAVIGATION CHANNEL
REACH N20-N21

SHEET IDENTIFICATION
VH-114
SHEET 14 OF 103

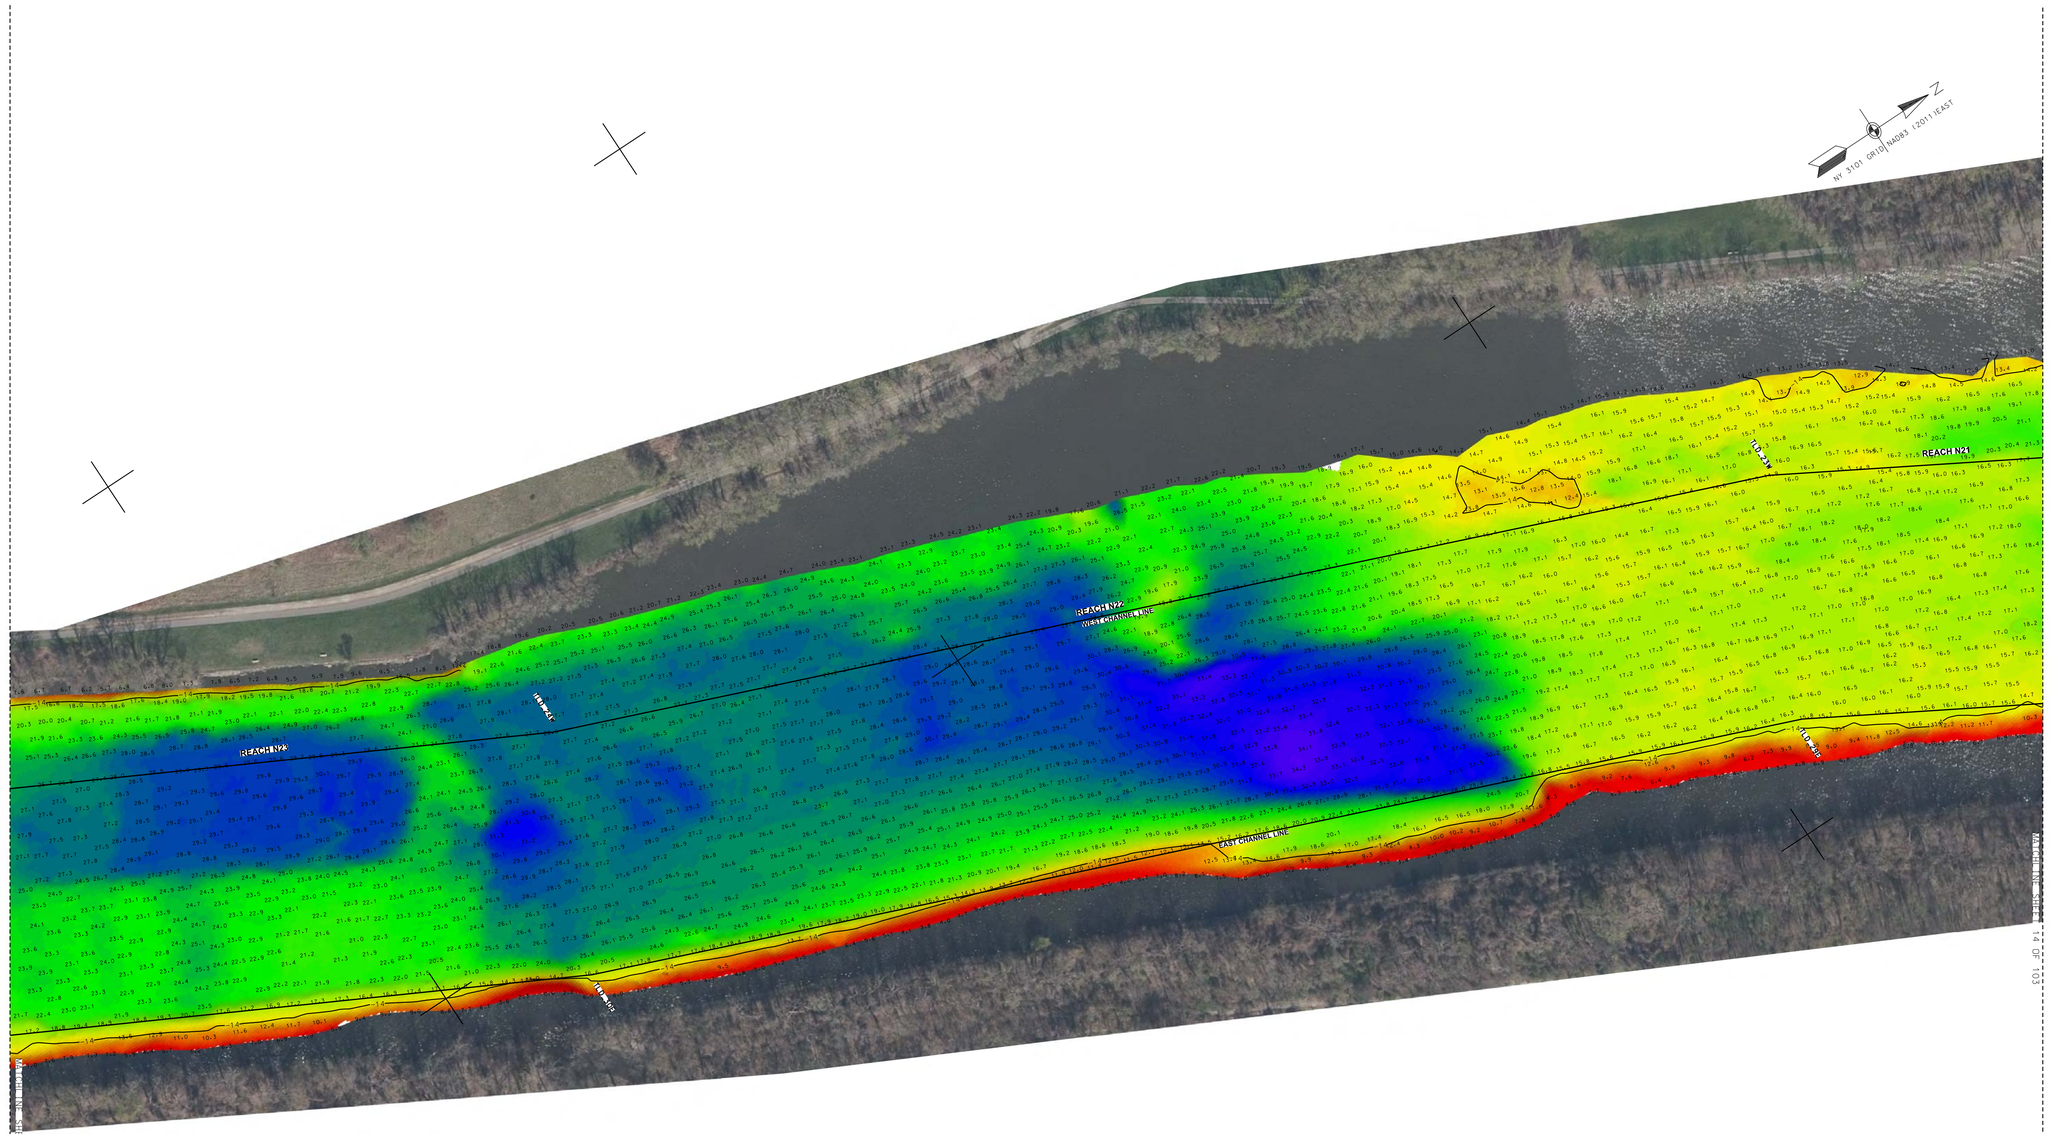

PROJECT SPECIFIC NOTES:

1. COORDINATES REFER TO US STATE PLANE COORDINATE SYSTEM NAD 1983(2011). NEW YORK, 3101 EAST US SURVEY FEET.

2. THE INFORMATION DEPICTED ON THIS MAP REPRESENTS THE RESULTS OF SURVEYS MADE ON THE DATES INDICATED AND CAN ONLY BE CONSIDERED AS THE GENERAL CONDITIONS EXISTING AT THAT TIME.

3. THE SOUNDINGS ON THIS MAP MEET USACE EM 1110-2-1003 ACCURACY STANDARDS.

4. VERTICAL DATUM FOR THIS PROJECT IS NAVD 88.
   A. REACH 63 TO REACH 01 AUTHORIZED PROJECT DEPTH OF 32'. MEASURED FROM 2.55' BELOW NAVD 88.
   B. FROM 2200' SOUTH TO 900' SOUTH OF MALL DUNN BRIDGE AUTHORIZED PROJECT DEPTH OF 27' MEASURED FROM 3.8' BELOW NAVD 88.
   C. REACH 01 TO REACH N05 AUTHORIZED PROJECT DEPTH OF 14', MEASURED FROM 3.8' BELOW NAVD 88.
   D. REACH N04 TO N01 AUTHORIZED PROJECT DATUM IS 14', MEASURED FROM NORMAL POOL OF 13.59' ABOVE NAVD 88.

5. MULTI-BEAM SOUNDINGS AS SHOWN ARE REPRESENTED USING THE MEDIAN OF A THREE (3') FOOT CELL SORTED TO THIRTY (30') FEET WITH CHANNEL PRIORITY.

6. CONTOURS ON THIS MAP WERE GENERATED USING THE MAP DATA SET.

7. THE DATA DEPICTED ON THIS MAP SHOULD NOT BE USED FOR VOLUME CALCULATION PURPOSES.

8. THE PLANIMETRICS DEPICTED ON THIS MAP ARE FOR ORIENTATION PURPOSES ONLY.

9. THIS SURVEY WAS PERFORMED USING LOCAL CONTROL ESTABLISHED BY THE CORPS OF ENGINEERS.

10. THIS MAP IS CEPD COMPLIANT IN ACCORDANCE WITH ER 1110-2-8160 AND EM 1110-2-6056.

11. THE SURVEY WAS CONDUCTED BY MCKIM & CREED USING THE FOLLOWING:
    SURVEY VESSELS: SV SOUNDS DEEP
    ECHOSOUNDER: R2SONIC 2022 MULTIBEAM SYSTEM.
    NAVIGATION SYSTEMS: INTEGRATED I2NS INERTIAL NAVIGATION SYSTEM. IN REAL TIME KINEMATIC (RTK)MODE.
    SURVEY ACQUISITION SOFTWARE: HYPACK VERSION 2018A
    SURVEY PROCESSING SOFTWARE: HYPACK/HYSWEEP VERSION 2018A
    CTD CAST WERE TAKEN DURING ACQUISITION FOR ACCURATE SPEED OF SOUND PROFILES USING AN AML BASE X2 AS WELL AS A AML MICRO-X SOUND VELOCITY PROBE AT THE HEAD.

12. THE INFORMATION PRESENTED ON THIS DRAWING REPRESENTS THE RESULTS OF A SURVEY PERFORMED BY MCKIM & CREED ON JULY 1-31, 2018 AND CAN ONLY BE CONSIDERED AS INDICATING THE CONDITIONS EXISTING AT THAT TIME. BECAUSE THESE CONDITIONS MAY BE SUBJECT TO RAPID CHANGE DUE TO SHOALING EVENTS, A PRUDENT MARINER SHOULD NOT RELY EXCLUSIVELY ON THE INFORMATION PROVIDED HERE. REUSE OF THIS INFORMATION BY CLIENT OR OTHERS BEYOND THE SPECIFIC SCOPE OF WORK FOR WHICH IT WAS ACQUIRED SHALL BE AT THE SOLE RISK OF THE USER AND WITHOUT LIABILITY TO MCKIM & CREED.

NSRS/NGS CONTROL DATA		
BENCHMARK: TROY DAM 1	PID# BBDR68	NORTHING EASTING
ELEVATION: 25.32' NAVD 88		1,428,037.76 709,760.15

LOCAL CONTROL DATA		
BENCHMARK: HR-12	PID#	NORTHING EASTING
ELEVATION: 8.67' NAVD 88		1,318821.55 684451.34
STAMPED: HR-12 2016		

LOCAL CONTROL DATA		
BENCHMARK: 01-1	PID#	NORTHING EASTING
ELEVATION: 3.87' NAVD 88		1,124,859.59 641003.46
STAMPED:		

STATE OF NEW YORK
RAYMOND B. DARBER
No. 49350
LICENSED LAND SURVEYOR

US Army Corps of Engineers ®
New York District

MARK	DESCRIPTION	DATE	APPR.	MARK	DESCRIPTION	DATE	APPR.

DESIGNED BY:
DWN BY: MBH
SUBMITTED BY: DJ
PLOT SCALE: 100.000000
PLOT BY:
SIZE: ANSI F
DATE: JULY 31, 2018
SOLICITATION NO.:
CKD BY: RBD
CONTRACT NO.: W912DS-14-D-0004
FILE NUMBER:
ISSUE DATE: NOVEMBER 2018
FILE NAME: V:\101\05880\053_HUDSON_MB.DGN

U.S. ARMY CORPS OF ENGINEERS
NEW YORK DISTRICT
NEW YORK, NY

McKIM & CREED
245 NORTH FRONT STREET
WILMINGTON, NORTH CAROLINA 28401
TELEPHONE: (910) 251-8444
FAX: (910) 251-8282

HYDROGRAPHIC CONDITIONS SURVEY
HUDSON RIVER FEDERAL NAVIGATION CHANNEL
REACHES N21-N23

SHEET IDENTIFICATION
VH-115
SHEET 15 OF 103

PROJECT SPECIFIC NOTES:

1. COORDINATES REFER TO US STATE PLANE COORDINATE SYSTEM NAD 1983(2011). NEW YORK. 3101 EAST US SURVEY FEET.

2. THE INFORMATION DEPICTED ON THIS MAP REPRESENTS THE RESULTS OF SURVEYS MADE ON THE DATES INDICATED AND CAN ONLY BE CONSIDERED AS THE GENERAL CONDITIONS EXISTING AT THAT TIME.

3. THE SOUNDINGS ON THIS MAP MEET USACE EM 1110-2-1003 ACCURACY STANDARDS.

4. VERTICAL DATUM FOR THIS PROJECT IS NAVD 88.
   A. REACH 63 TO REACH 01 AUTHORIZED PROJECT DEPTH OF 32'. MEASURED FROM 2.55' BELOW NAVD 88.
   B. FROM 2200' SOUTH TO 900' SOUTH OF MALL DUNN BRIDGE AUTHORIZED PROJECT DEPTH OF 27' MEASURED FROM 3.8' BELOW NAVD 88.
   C. REACH 01 TO REACH N05 AUTHORIZED PROJECT DEPTH OF 14'. MEASURED FROM 3.8' BELOW NAVD 88.
   D. REACH N04 TO N01 AUTHORIZED PROJECT DATUM IS 14'. MEASURED FROM NORMAL POOL OF 13.59' ABOVE NAVD 88.

5. MULTI-BEAM SOUNDINGS AS SHOWN ARE REPRESENTED USING THE MEDIAN OF A THREE (3') FOOT CELL SORTED TO THIRTY (30') FEET WITH CHANNEL PRIORITY.

6. CONTOURS ON THIS MAP WERE GENERATED USING THE MAP DATA SET.

7. THE DATA DEPICTED ON THIS MAP SHOULD NOT BE USED FOR VOLUME CALCULATION PURPOSES.

8. THE PLANIMETRICS DEPICTED ON THIS MAP ARE FOR ORIENTATION PURPOSES ONLY.

9. THIS SURVEY WAS PERFORMED USING LOCAL CONTROL ESTABLISHED BY THE CORPS OF ENGINEERS.

10. THIS MAP IS CEPD COMPLIANT IN ACCORDANCE WITH ER 1110-2-8160 AND EM 1110-2-6056.

11. THE SURVEY WAS CONDUCTED BY MCKIM & CREED USING THE FOLLOWING:
    SURVEY VESSELS: SV SOUNDS DEEP
    ECHOSOUNDER: R2SONIC 2022 MULTIBEAM SYSTEM.
    NAVIGATION SYSTEMS: INTEGRATED I2NS INERTIAL NAVIGATION SYSTEM. IN REAL TIME KINEMATIC (RTK)MODE.
    SURVEY ACQUISITION SOFTWARE: HYPACK VERSION 2018A
    SURVEY PROCESSING SOFTWARE: HYPACK/HYSWEEP VERSION 2018A
    CTD CAST WERE TAKEN DURING ACQUISITION FOR ACCURATE SPEED OF SOUND PROFILES USING AN AML BASE X2 AS WELL AS A AML MICRO-X SOUND VELOCITY PROBE AT THE HEAD.

12. THE INFORMATION PRESENTED ON THIS DRAWING REPRESENTS THE RESULTS OF A SURVEY PERFORMED BY MCKIM & CREED ON JULY 1-31, 2018 AND CAN ONLY BE CONSIDERED AS INDICATING THE CONDITIONS EXISTING AT THAT TIME. BECAUSE THESE CONDITIONS MAY BE SUBJECT TO RAPID CHANGE DUE TO SHOALING EVENTS. A PRUDENT MARINER SHOULD NOT RELY EXCLUSIVELY ON THE INFORMATION PROVIDED HERE. REUSE OF THIS INFORMATION BY CLIENT OR OTHERS BEYOND THE SPECIFIC SCOPE OF WORK FOR WHICH IT WAS ACQUIRED SHALL BE AT THE SOLE RISK OF THE USER AND WITHOUT LIABILITY TO MCKIM & CREED.

NY 3101 GRID | NAD83 (2011) EAST

REACH N24 | REACH N23 | WEST CHANNEL LINE | REACH N22 | EAST CHANNEL LINE | REACH N21

MARGUN STREET

CONTINUED SHEET 17 OF 103

CONTINUED SHEET 15 OF 103

NSRS/NGS CONTROL DATA			
BENCHMARK: TROY DAM 1	PID# BBDR68	NORTHING	EASTING
ELEVATION: 25.32' NAVD 88		1,428,037.76	709,760.15

LOCAL CONTROL DATA			
BENCHMARK: HR-12	PID#	NORTHING	EASTING
ELEVATION: 8.67' NAVD 88		1,318821.55	684451.34
STAMPED: HR-12 2016			

LOCAL CONTROL DATA			
BENCHMARK: 01-1	PID#	NORTHING	EASTING
ELEVATION: 3.87' NAVD 88		1,124,859.59	641003.46
STAMPED:			

STATE OF NEW YORK
RICHARD B. BAKER
No. 49350
LICENSED LAND SURVEYOR

SCALE 1" = 100'
0 100 200 300 400

US Army Corps of Engineers ®
New York District

MARK	DESCRIPTION	DATE	APPR.
MARK	DESCRIPTION	DATE	APPR.


U.S. ARMY CORPS OF ENGINEERS
NEW YORK DISTRICT
NEW YORK, NY

McKIM & CREED
243 NORTH FRONT STREET
WILMINGTON, NORTH CAROLINA 28401
TELEPHONE: (910) 251-8348
FAX: (910) 251-4362

DESIGNED BY: DGW
DWN BY: MBH
CKD BY: RBD
SUBMITTED BY: DLJ
PLOT SCALE: 1:100'
PLOT DATE: 1:1
SIZE: ANSI F
DATE: JANUARY 31, 2019
SOLICITATION NO.:
CONTRACT NO.: W912DS-14-D-0004
ISSUE DATE: NOVEMBER 2018
FILE NUMBER:
FILE NAME: VH101-DS880903_HUDSON_MB.DGN

HYDROGRAPHIC CONDITIONS SURVEY
HUDSON RIVER FEDERAL NAVIGATION CHANNEL
REACH N23-N25

SHEET IDENTIFICATION
VH-116
SHEET 16 OF 103

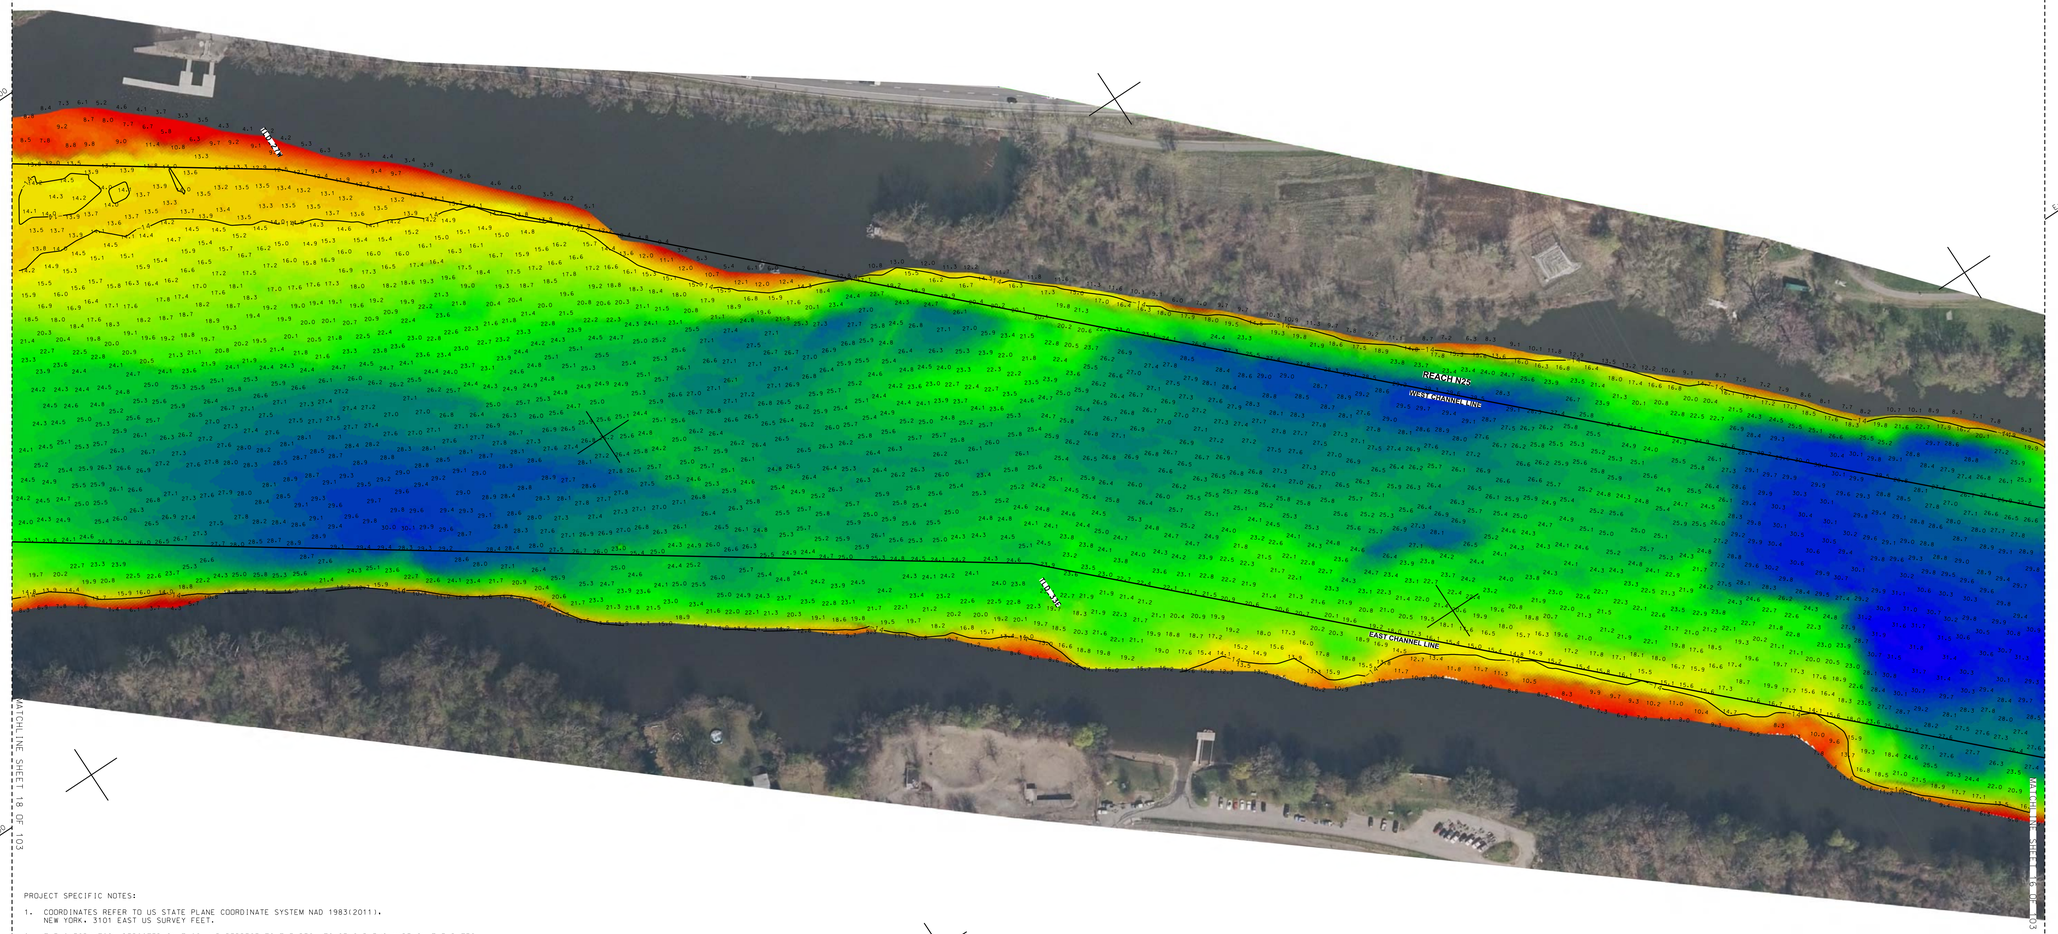

PROJECT SPECIFIC NOTES:

1. COORDINATES REFER TO US STATE PLANE COORDINATE SYSTEM NAD 1983(2011). NEW YORK. 3101 EAST US SURVEY FEET.
2. THE INFORMATION DEPICTED ON THIS MAP REPRESENTS THE RESULTS OF SURVEYS MADE ON THE DATES INDICATED AND CAN ONLY BE CONSIDERED AS THE GENERAL CONDITIONS EXISTING AT THAT TIME.
3. THE SOUNDINGS ON THIS MAP MEET USACE EM 1110-2-1003 ACCURACY STANDARDS.
4. VERTICAL DATUM FOR THIS PROJECT IS NAVD 88.
   A. REACH 63 TO REACH 01 AUTHORIZED PROJECT DEPTH OF 32'. MEASURED FROM 2.55' BELOW NAVD 88.
   B. FROM 2200' SOUTH TO 900' SOUTH OF MALL DUNN BRIDGE AUTHORIZED PROJECT DEPTH OF 27' MEASURED FROM 3.8' BELOW NAVD 88.
   C. REACH 01 TO REACH N05 AUTHORIZED PROJECT DEPTH OF 14'. MEASURED FROM 3.8' BELOW NAVD 88.
   D. REACH N04 TO N01 AUTHORIZED PROJECT DATUM IS 14'. MEASURED FROM NORMAL POOL OF 13.59' ABOVE NAVD 88.
5. MULTI-BEAM SOUNDINGS AS SHOWN ARE REPRESENTED USING THE MEDIAN OF A THREE (3') FOOT CELL SORTED TO THIRTY (30') FEET WITH CHANNEL PRIORITY.
6. CONTOURS ON THIS MAP WERE GENERATED USING THE MAP DATA SET.
7. THE DATA DEPICTED ON THIS MAP SHOULD NOT BE USED FOR VOLUME CALCULATION PURPOSES.
8. THE PLANIMETRICS DEPICTED ON THIS MAP ARE FOR ORIENTATION PURPOSES ONLY.
9. THIS SURVEY WAS PERFORMED USING LOCAL CONTROL ESTABLISHED BY THE CORPS OF ENGINEERS.
10. THIS MAP IS CEPD COMPLIANT IN ACCORDANCE WITH ER 1110-2-8160 AND EM 1110-2-6056.
11. THE SURVEY WAS CONDUCTED BY MCKIM & CREED USING THE FOLLOWING:
    SURVEY VESSELS: SV SOUNDS DEEP
    ECHOSOUNDER: R2SONIC 2022 MULTIBEAM SYSTEM.
    NAVIGATION SYSTEMS: INTEGRATED IXNS INERTIAL NAVIGATION SYSTEM. IN REAL TIME KINEMATIC (RTK)MODE.
    SURVEY ACQUISITION SOFTWARE: HYPACK VERSION 2018A
    SURVEY PROCESSING SOFTWARE: HYPACK/HYSWEEP VERSION 2018A
    CTD CAST WERE TAKEN DURING ACQUISITION FOR ACCURATE SPEED OF SOUND PROFILES USING AN AML BASE X2 AS WELL AS A AML MICRO-X SOUND VELOCITY PROBE AT THE HEAD.
12. THE INFORMATION PRESENTED ON THIS DRAWING REPRESENTS THE RESULTS OF A SURVEY PERFORMED BY MCKIM & CREED ON JULY 1-31, 2018 AND CAN ONLY BE CONSIDERED AS INDICATING THE CONDITIONS EXISTING AT THAT TIME. BECAUSE THESE CONDITIONS MAY BE SUBJECT TO RAPID CHANGE DUE TO SHOALING EVENTS, A PRUDENT MARINER SHOULD NOT RELY EXCLUSIVELY ON THE INFORMATION PROVIDED HERE. REUSE OF THIS INFORMATION BY CLIENT OR OTHERS BEYOND THE SPECIFIC SCOPE OF WORK FOR WHICH IT WAS ACQUIRED SHALL BE AT THE SOLE RISK OF THE USER AND WITHOUT LIABILITY TO MCKIM & CREED.

NSRS/NGS CONTROL DATA			
BENCHMARK: TROY DAM 1	PID# BBDR68	NORTHING	EASTING
ELEVATION: 25.32' NAVD 88		1,428,037.76	709,760.15

LOCAL CONTROL DATA			
BENCHMARK: HR-12	PID#	NORTHING	EASTING
ELEVATION: 8.67' NAVD 88		1,318821.55	684451.34
STAMPED: HR-12 2016			

LOCAL CONTROL DATA			
BENCHMARK: 01-1	PID#	NORTHING	EASTING
ELEVATION: 3.87' NAVD 88		1,124,859.59	641003.46
STAMPED:			

STATE OF NEW YORK
RAYMOND E. PAWER
049358
LICENSED LAND SURVEYOR

SCALE 1" = 100'
0 100 200 300 400

US Army Corps of Engineers ®
New York District

MARK	DESCRIPTION	DATE	APPR.


DESIGNED BY: DLJ
DRWN BY: MBH
CKD BY: RBD
SUBMITTED BY: DLJ
PLOT SCALE: 1:100
SIZE: ANSI F
DATE: AUG 31, 2018
SOLICITATION NO.:
CONTRACT NO.: W912DS-14-D-0004 TO 0005
ISSUE DATE: NOV 2018
FILE NUMBER:
FILE NAME: VH101-0268990063_HUDSON-MB.DGN

U.S. ARMY CORPS OF ENGINEERS
NEW YORK DISTRICT
NEW YORK, NY

McKIM & CREED
243 NORTH FRONT STREET
WILMINGTON, NORTH CAROLINA 28401
TELEPHONE: (910) 251-8444
FAX: (910) 251-8282

HYDROGRAPHIC CONDITIONS SURVEY
HUDSON RIVER FEDERAL NAVIGATION CHANNEL
REACH N25

SHEET IDENTIFICATION
VH-117
SHEET 17 OF 103

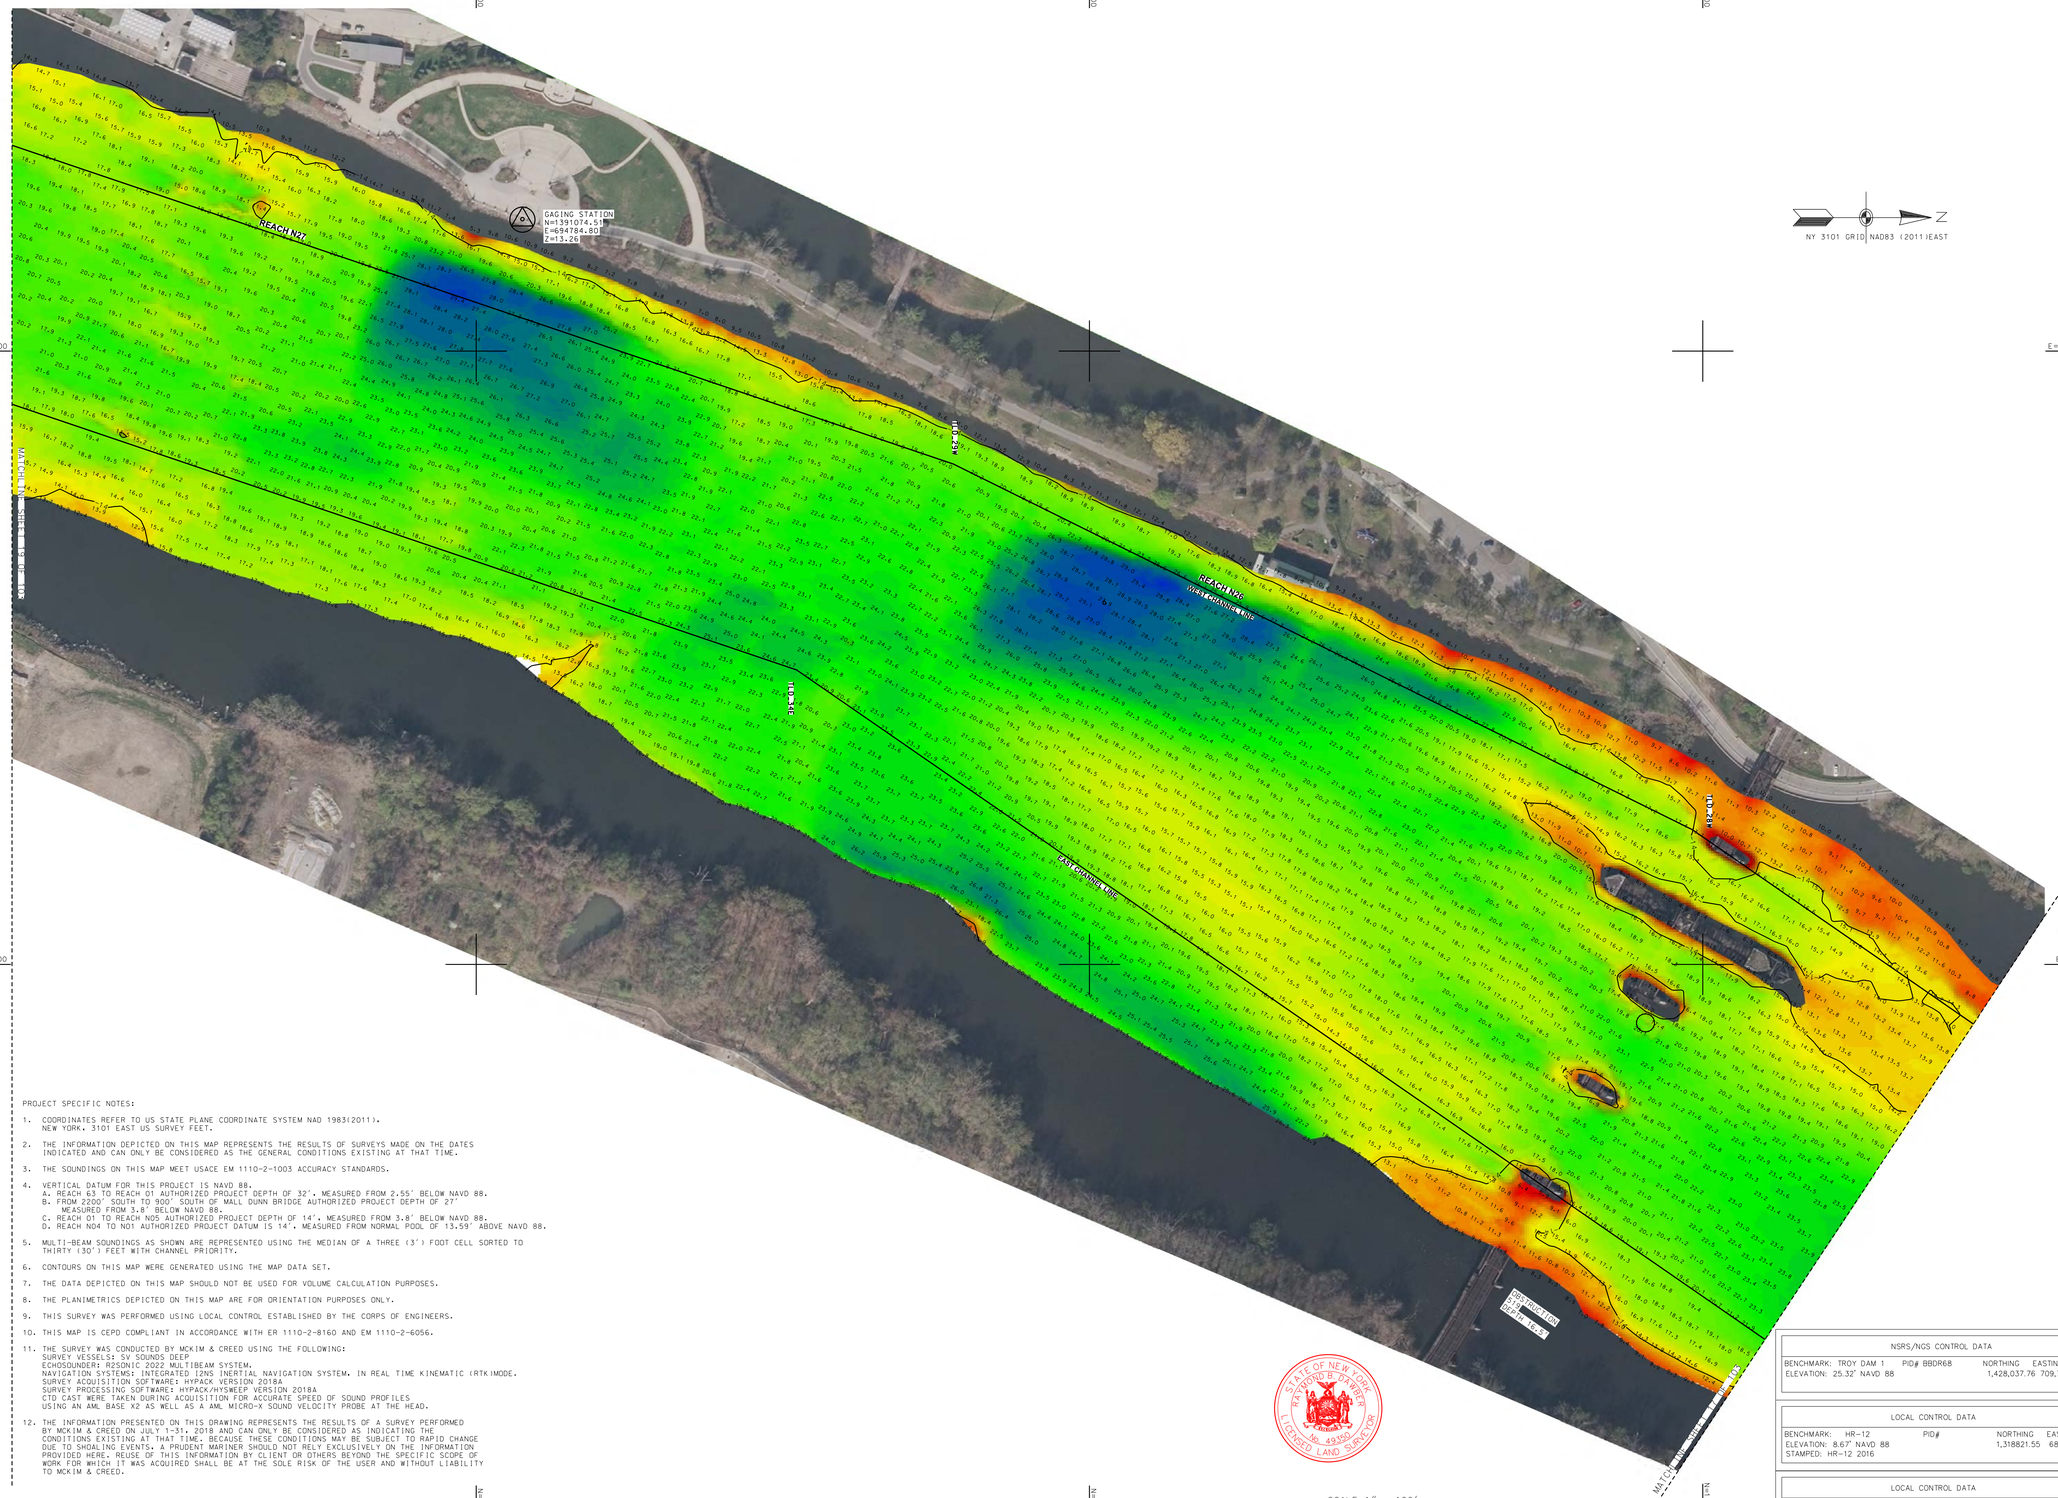

PROJECT SPECIFIC NOTES:

1. COORDINATES REFER TO US STATE PLANE COORDINATE SYSTEM NAD 1983(2011). NEW YORK. 3101 EAST US SURVEY FEET.
2. THE INFORMATION DEPICTED ON THIS MAP REPRESENTS THE RESULTS OF SURVEYS MADE ON THE DATES INDICATED AND CAN ONLY BE CONSIDERED AS THE GENERAL CONDITIONS EXISTING AT THAT TIME.
3. THE SOUNDINGS ON THIS MAP MEET USACE EM 1110-2-1003 ACCURACY STANDARDS.
4. VERTICAL DATUM FOR THIS PROJECT IS NAVD 88.
   A. REACH 63 TO REACH 01 AUTHORIZED PROJECT DEPTH OF 32', MEASURED FROM 2.55' BELOW NAVD 88.
   B. FROM 2200' SOUTH TO 900' SOUTH OF MALL DUNN BRIDGE AUTHORIZED PROJECT DEPTH OF 27' MEASURED FROM 3.8' BELOW NAVD 88.
   C. REACH 01 TO REACH N05 AUTHORIZED PROJECT DEPTH OF 14', MEASURED FROM 3.8' BELOW NAVD 88.
   D. REACH N04 TO N01 AUTHORIZED PROJECT DATUM IS 14', MEASURED FROM NORMAL POOL OF 13.59' ABOVE NAVD 88.
5. MULTI-BEAM SOUNDINGS AS SHOWN ARE REPRESENTED USING THE MEDIAN OF A THREE (3') FOOT CELL SORTED TO THIRTY (30') FEET WITH CHANNEL PRIORITY.
6. CONTOURS ON THIS MAP WERE GENERATED USING THE MAP DATA SET.
7. THE DATA DEPICTED ON THIS MAP SHOULD NOT BE USED FOR VOLUME CALCULATION PURPOSES.
8. THE PLANIMETRICS DEPICTED ON THIS MAP ARE FOR ORIENTATION PURPOSES ONLY.
9. THIS SURVEY WAS PERFORMED USING LOCAL CONTROL ESTABLISHED BY THE CORPS OF ENGINEERS.
10. THIS MAP IS CEPD COMPLIANT IN ACCORDANCE WITH ER 1110-2-8160 AND EM 1110-2-6056.
11. THE SURVEY WAS CONDUCTED BY MCKIM & CREED USING THE FOLLOWING:
    SURVEY VESSELS: SV SOUNDS DEEP
    ECHOSOUNDER: R2SONIC 2022 MULTIBEAM SYSTEM.
    NAVIGATION SYSTEMS: INTEGRATED I2NS INERTIAL NAVIGATION SYSTEM. IN REAL TIME KINEMATIC (RTK)MODE.
    SURVEY ACQUISITION SOFTWARE: HYPACK VERSION 2018A
    SURVEY PROCESSING SOFTWARE: HYPACK/HYSWEEP VERSION 2018A
    CTD CAST WERE TAKEN DURING ACQUISITION FOR ACCURATE SPEED OF SOUND PROFILES USING AN AML BASE X2 AS WELL AS A AML MICRO-X SOUND VELOCITY PROBE AT THE HEAD.
12. THE INFORMATION PRESENTED ON THIS DRAWING REPRESENTS THE RESULTS OF A SURVEY PERFORMED BY MCKIM & CREED ON JULY 1-31, 2018 AND CAN ONLY BE CONSIDERED AS INDICATING THE CONDITIONS EXISTING AT THAT TIME. BECAUSE THESE CONDITIONS MAY BE SUBJECT TO RAPID CHANGE DUE TO SHOALING EVENTS, A PRUDENT MARINER SHOULD NOT RELY EXCLUSIVELY ON THE INFORMATION PROVIDED HERE. REUSE OF THIS INFORMATION BY CLIENT OR OTHERS BEYOND THE SPECIFIC SCOPE OF WORK FOR WHICH IT WAS ACQUIRED SHALL BE AT THE SOLE RISK OF THE USER AND WITHOUT LIABILITY TO MCKIM & CREED.

STATE OF NEW YORK
RAYMOND B. DARBY
No. 49350
LICENSED LAND SURVEYOR

NSRS/NGS CONTROL DATA			
BENCHMARK: TROY DAM 1	PID# BBDR68	NORTHING	EASTING
ELEVATION: 25.32' NAVD 88		1,428,037.76	709,760.15

LOCAL CONTROL DATA			
BENCHMARK: HR-12	PID#	NORTHING	EASTING
ELEVATION: 8.67' NAVD 88		1,318821.55	684451.34
STAMPED: HR-12 2016			

LOCAL CONTROL DATA			
BENCHMARK: 01-1	PID#	NORTHING	EASTING
ELEVATION: 3.87' NAVD 88		1,124,859.59	641003.46
STAMPED:			

US Army Corps of Engineers ®
New York District

MARK	DESCRIPTION	DATE	APPR.	MARK	DESCRIPTION	DATE	APPR.


DESIGNED BY: DLJ
DWN BY: MBH
CKD BY: RBD
SUBMITTED BY: DLJ
PLOT SCALE: 1:100'
PLOT DATE: 10/4/2018
SIZE: ANSI F
DATE: JULY 31, 2018
SOLICITATION NO.:
CONTRACT NO.: W912DS-14-D-0004
FILE NUMBER:
FILE NAME: VH101-056890063_HUDSON_MB.DGN

U.S. ARMY CORPS OF ENGINEERS
NEW YORK DISTRICT
NEW YORK, NY

McKIM & CREED
243 NORTH FRONT STREET
WILMINGTON, NORTH CAROLINA 28401
TELEPHONE: (910) 251-8444
FAX: (910) 251-8282

HYDROGRAPHIC CONDITIONS SURVEY
HUDSON RIVER FEDERAL NAVIGATION CHANNEL
REACH N26-N27

SHEET IDENTIFICATION
VH-118
SHEET 18 OF 103

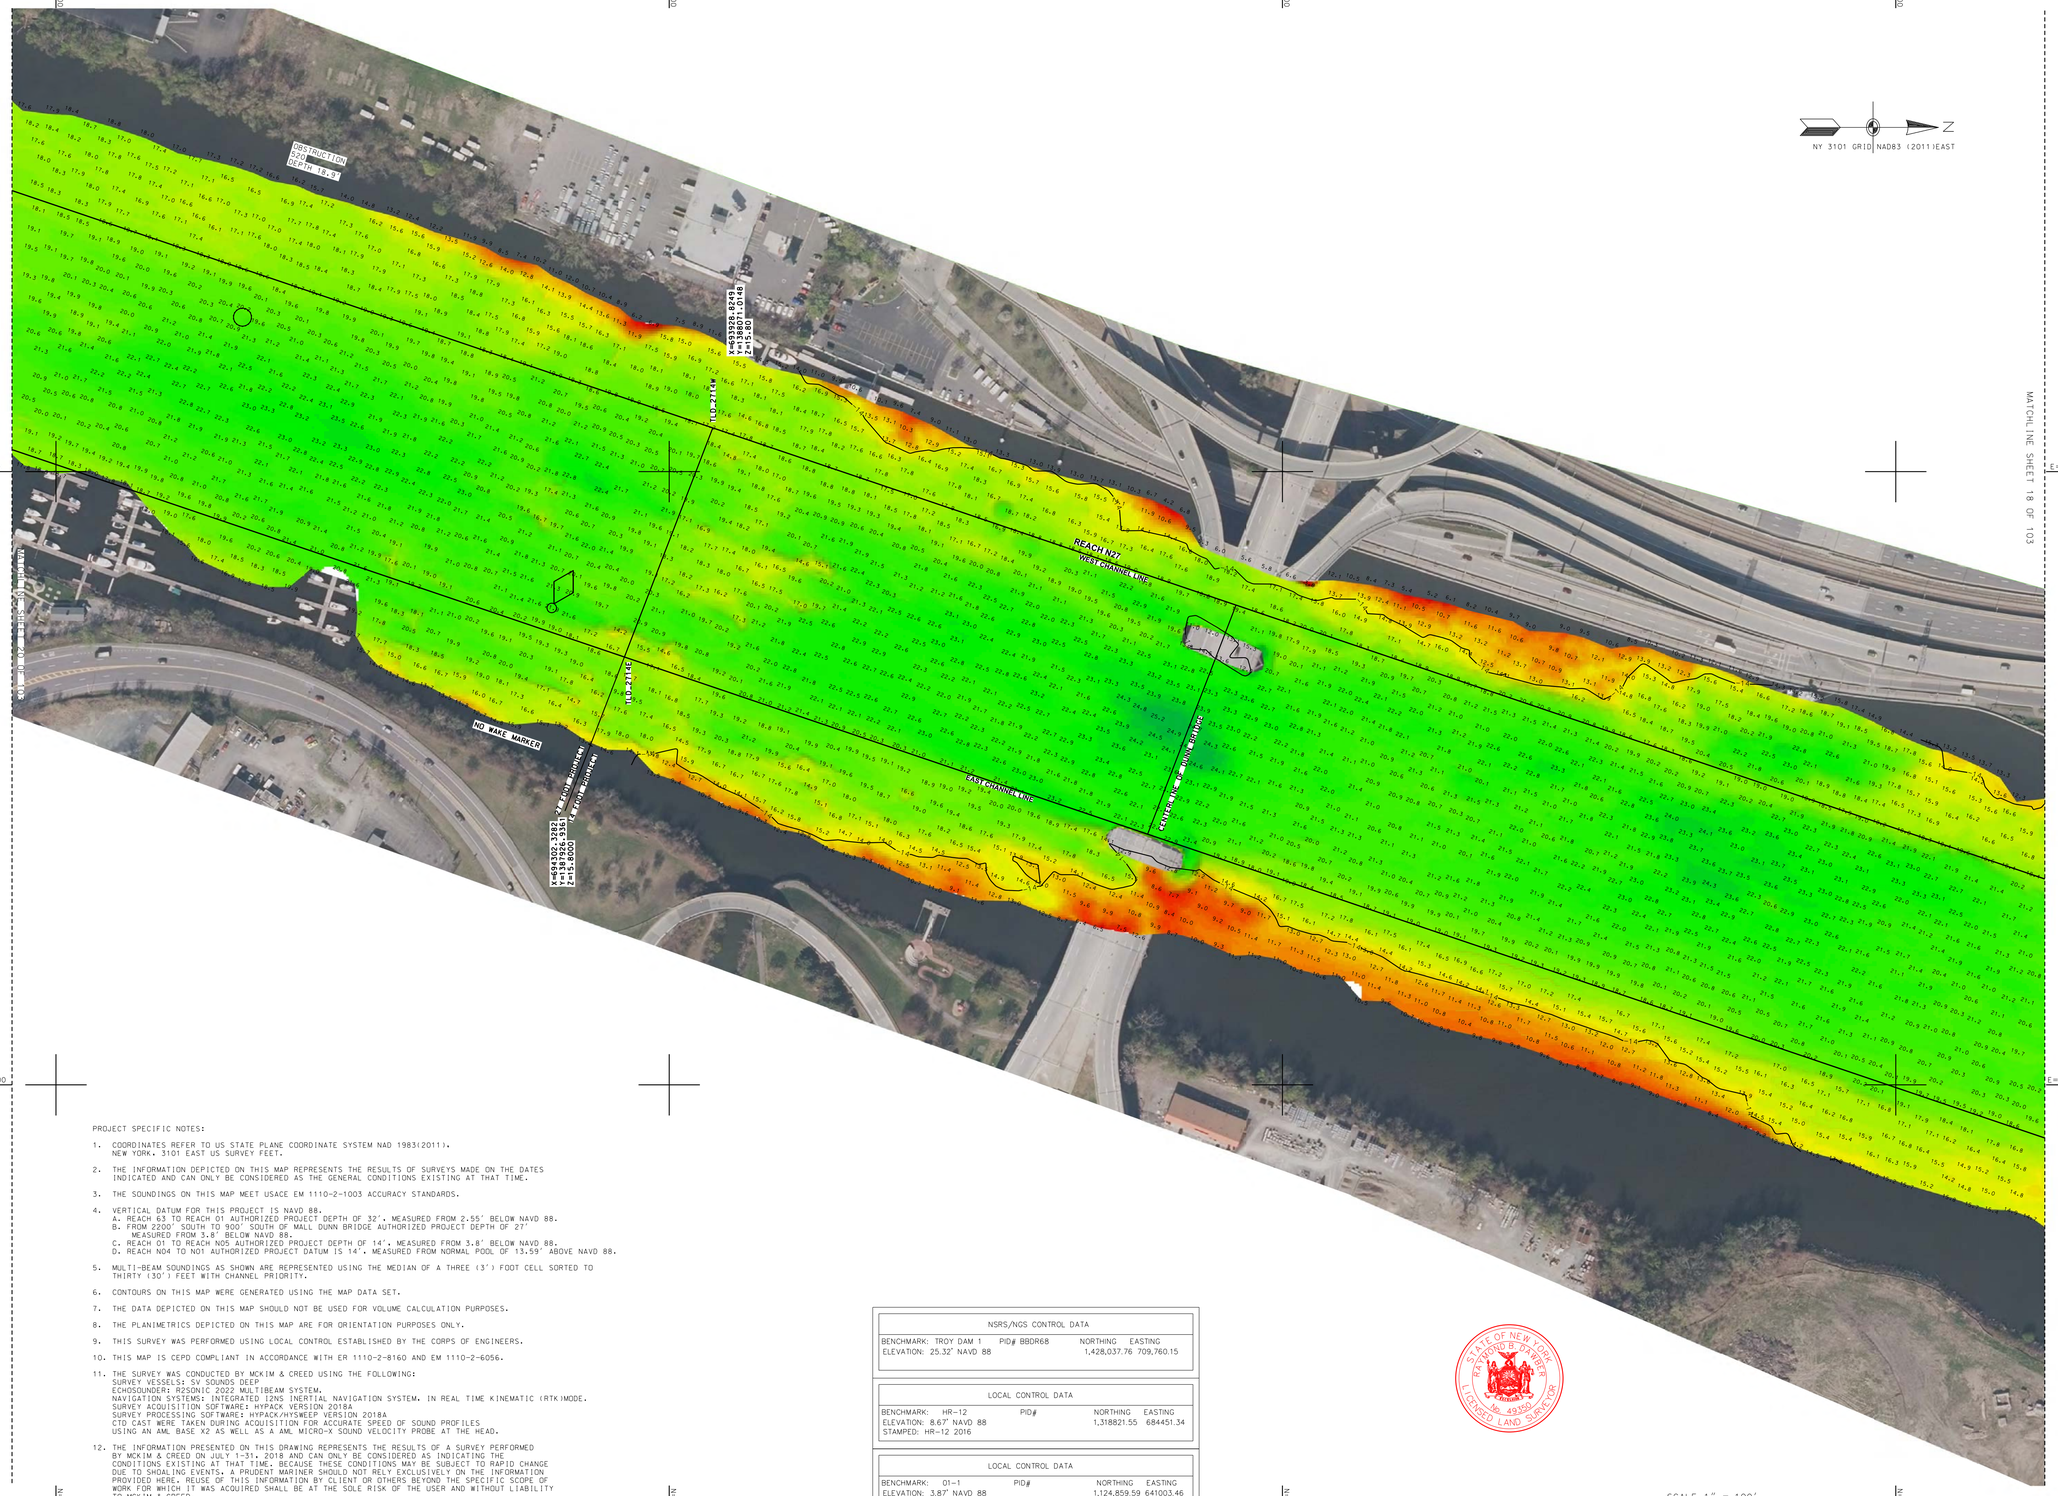

PROJECT SPECIFIC NOTES:

1. COORDINATES REFER TO US STATE PLANE COORDINATE SYSTEM NAD 1983(2011). NEW YORK. 3101 EAST US SURVEY FEET.
2. THE INFORMATION DEPICTED ON THIS MAP REPRESENTS THE RESULTS OF SURVEYS MADE ON THE DATES INDICATED AND CAN ONLY BE CONSIDERED AS THE GENERAL CONDITIONS EXISTING AT THAT TIME.
3. THE SOUNDINGS ON THIS MAP MEET USACE EM 1110-2-1003 ACCURACY STANDARDS.
4. VERTICAL DATUM FOR THIS PROJECT IS NAVD 88.
   A. REACH 63 TO REACH 01 AUTHORIZED PROJECT DEPTH OF 32', MEASURED FROM 2.55' BELOW NAVD 88.
   B. FROM 2200' SOUTH TO 900' SOUTH OF MALL DUNN BRIDGE AUTHORIZED PROJECT DEPTH OF 27' MEASURED FROM 3.8' BELOW NAVD 88.
   C. REACH 01 TO REACH N05 AUTHORIZED PROJECT DEPTH OF 14', MEASURED FROM 3.8' BELOW NAVD 88.
   D. REACH N04 TO N01 AUTHORIZED PROJECT DATUM IS 14', MEASURED FROM NORMAL POOL OF 13.59' ABOVE NAVD 88.
5. MULTI-BEAM SOUNDINGS AS SHOWN ARE REPRESENTED USING THE MEDIAN OF A THREE (3') FOOT CELL SORTED TO THIRTY (30') FEET WITH CHANNEL PRIORITY.
6. CONTOURS ON THIS MAP WERE GENERATED USING THE MAP DATA SET.
7. THE DATA DEPICTED ON THIS MAP SHOULD NOT BE USED FOR VOLUME CALCULATION PURPOSES.
8. THE PLANIMETRICS DEPICTED ON THIS MAP ARE FOR ORIENTATION PURPOSES ONLY.
9. THIS SURVEY WAS PERFORMED USING LOCAL CONTROL ESTABLISHED BY THE CORPS OF ENGINEERS.
10. THIS MAP IS CEPD COMPLIANT IN ACCORDANCE WITH ER 1110-2-8160 AND EM 1110-2-6056.
11. THE SURVEY WAS CONDUCTED BY MCKIM & CREED USING THE FOLLOWING:
    SURVEY VESSELS: SV SOUNDS DEEP
    ECHOSOUNDER: R2SONIC 2022 MULTIBEAM SYSTEM.
    NAVIGATION SYSTEMS: INTEGRATED IXNS INERTIAL NAVIGATION SYSTEM. IN REAL TIME KINEMATIC (RTK)MODE.
    SURVEY ACQUISITION SOFTWARE: HYPACK VERSION 2018A
    SURVEY PROCESSING SOFTWARE: HYPACK/HYSWEEP VERSION 2018A
    CTD CAST WERE TAKEN DURING ACQUISITION FOR ACCURATE SPEED OF SOUND PROFILES USING AN AML BASE X2 AS WELL AS A AML MICRO-X SOUND VELOCITY PROBE AT THE HEAD.
12. THE INFORMATION PRESENTED ON THIS DRAWING REPRESENTS THE RESULTS OF A SURVEY PERFORMED BY MCKIM & CREED ON JULY 1-31, 2018 AND CAN ONLY BE CONSIDERED AS INDICATING THE CONDITIONS EXISTING AT THAT TIME. BECAUSE THESE CONDITIONS MAY BE SUBJECT TO RAPID CHANGE DUE TO SHOALING EVENTS, A PRUDENT MARINER SHOULD NOT RELY EXCLUSIVELY ON THE INFORMATION PROVIDED HERE. REUSE OF THIS INFORMATION BY CLIENT OR OTHERS BEYOND THE SPECIFIC SCOPE OF WORK FOR WHICH IT WAS ACQUIRED SHALL BE AT THE SOLE RISK OF THE USER AND WITHOUT LIABILITY TO MCKIM & CREED.

NSRS/NGS CONTROL DATA			
BENCHMARK: TROY DAM 1	PID# BBDR68	NORTHING	EASTING
ELEVATION: 25.32' NAVD 88		1,428,037.76	709,760.15

LOCAL CONTROL DATA			
BENCHMARK: HR-12	PID#	NORTHING	EASTING
ELEVATION: 8.67' NAVD 88		1,318821.55	684451.34
STAMPED: HR-12 2016			

LOCAL CONTROL DATA			
BENCHMARK: 01-1	PID#	NORTHING	EASTING
ELEVATION: 3.87' NAVD 88		1,124,859.59	641003.46
STAMPED:			

STATE OF NEW YORK
RAYMOND B. GARBER
090 49350
LICENSED LAND SURVEYOR

SCALE 1" = 100'
0 100 200 300 400

US Army Corps of Engineers ®
New York District

MARK	DESCRIPTION	DATE	APPR.

MARK	DESCRIPTION	DATE	APPR.


U.S. ARMY CORPS OF ENGINEERS
NEW YORK DISTRICT
NEW YORK, NY

McKIM & CREED
243 NORTH FRONT STREET
WILMINGTON, NORTH CAROLINA 28401
TELEPHONE: (910) 251-8648
FAX: (910) 251-4262

DESIGNED BY: DGM
DWN BY: MBH
CKD BY: RBD
SUBMITTED BY: DLJ
PLOT SCALE: 1:100'
PLOT DATE: NOV 2018
SIZE: ANSI F
DATE: JULY 31, 2018
SOLICITATION NO.:
CONTRACT NO.: W912DS-14-D-0004
ISSUE DATE: NOV 2018
FILE NUMBER:
FILE NAME: VH101-DS889080B3_HUDSON_MB.DGN

HYDROGRAPHIC CONDITIONS SURVEY
HUDSON RIVER FEDERAL NAVIGATION CHANNEL
REACH N27

SHEET IDENTIFICATION
VH-119
SHEET 19 OF 103

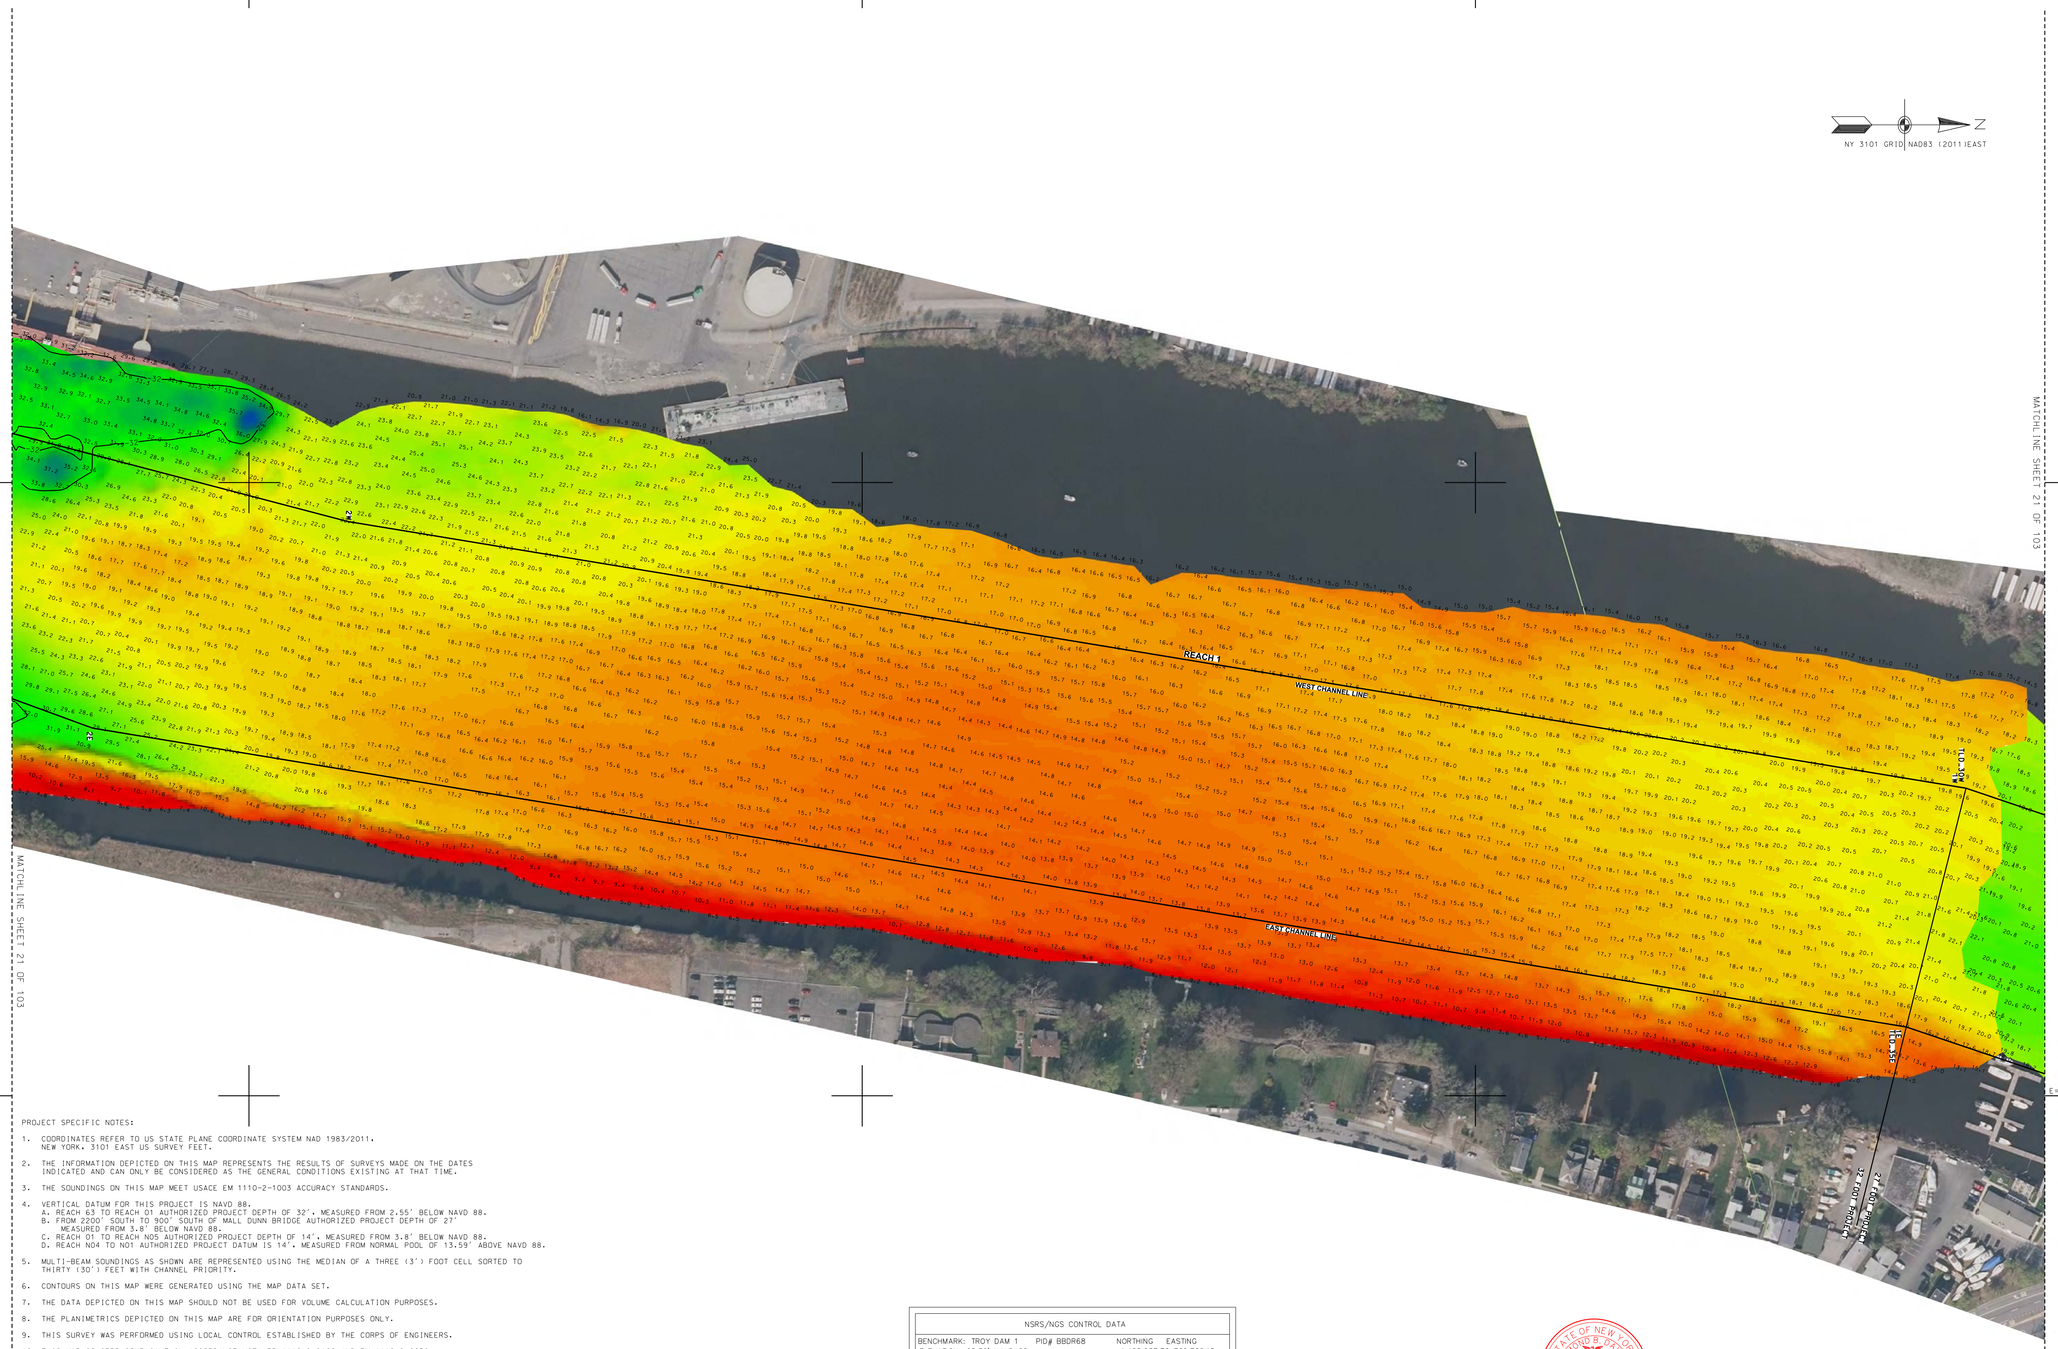

PROJECT SPECIFIC NOTES:

1. COORDINATES REFER TO US STATE PLANE COORDINATE SYSTEM NAD 1983/2011. NEW YORK. 3101 EAST US SURVEY FEET.
2. THE INFORMATION DEPICTED ON THIS MAP REPRESENTS THE RESULTS OF SURVEYS MADE ON THE DATES INDICATED AND CAN ONLY BE CONSIDERED AS THE GENERAL CONDITIONS EXISTING AT THAT TIME.
3. THE SOUNDINGS ON THIS MAP MEET USACE EM 1110-2-1003 ACCURACY STANDARDS.
4. VERTICAL DATUM FOR THIS PROJECT IS NAVD 88.
   A. REACH 63 TO REACH 01 AUTHORIZED PROJECT DEPTH OF 32'. MEASURED FROM 2.55' BELOW NAVD 88.
   B. FROM 2200' SOUTH TO 900' SOUTH OF MALL DUNN BRIDGE AUTHORIZED PROJECT DEPTH OF 27' MEASURED FROM 3.8' BELOW NAVD 88.
   C. REACH 01 TO REACH N05 AUTHORIZED PROJECT DEPTH OF 14'. MEASURED FROM 3.8' BELOW NAVD 88.
   D. REACH N04 TO N01 AUTHORIZED PROJECT DATUM IS 14'. MEASURED FROM NORMAL POOL OF 13.59' ABOVE NAVD 88.
5. MULTI-BEAM SOUNDINGS AS SHOWN ARE REPRESENTED USING THE MEDIAN OF A THREE (3') FOOT CELL SORTED TO THIRTY (30') FEET WITH CHANNEL PRIORITY.
6. CONTOURS ON THIS MAP WERE GENERATED USING THE MAP DATA SET.
7. THE DATA DEPICTED ON THIS MAP SHOULD NOT BE USED FOR VOLUME CALCULATION PURPOSES.
8. THE PLANIMETRICS DEPICTED ON THIS MAP ARE FOR ORIENTATION PURPOSES ONLY.
9. THIS SURVEY WAS PERFORMED USING LOCAL CONTROL ESTABLISHED BY THE CORPS OF ENGINEERS.
10. THIS MAP IS CEPD COMPLIANT IN ACCORDANCE WITH ER 1110-2-8160 AND EM 1110-2-6056.
11. THE SURVEY WAS CONDUCTED BY MCKIM & CREED USING THE FOLLOWING:
    SURVEY VESSELS: SV SOUNDS DEEP
    ECHOSOUNDER: R2SONIC 2022 MULTIBEAM SYSTEM.
    NAVIGATION SYSTEMS: INTEGRATED I2NS INERTIAL NAVIGATION SYSTEM. IN REAL TIME KINEMATIC (RTK)MODE.
    SURVEY ACQUISITION SOFTWARE: HYPACK VERSION 2018A
    SURVEY PROCESSING SOFTWARE: HYPACK/HYSWEEP VERSION 2018A
    CTD CAST WERE TAKEN DURING ACQUISITION FOR ACCURATE SPEED OF SOUND PROFILES
    USING AN AML BASE X2 AS WELL AS A AML MICRO-X SOUND VELOCITY PROBE AT THE HEAD.
12. THE INFORMATION PRESENTED ON THIS DRAWING REPRESENTS THE RESULTS OF A SURVEY PERFORMED BY MCKIM & CREED ON JULY 1-31, 2018 AND CAN ONLY BE CONSIDERED AS INDICATING THE CONDITIONS EXISTING AT THAT TIME. BECAUSE THESE CONDITIONS MAY BE SUBJECT TO RAPID CHANGE DUE TO SHOALING EVENTS. A PRUDENT MARINER SHOULD NOT RELY EXCLUSIVELY ON THE INFORMATION PROVIDED HERE. REUSE OF THIS INFORMATION BY CLIENT OR OTHERS BEYOND THE SPECIFIC SCOPE OF WORK FOR WHICH IT WAS ACQUIRED SHALL BE AT THE SOLE RISK OF THE USER AND WITHOUT LIABILITY TO MCKIM & CREED.

NSRS/NGS CONTROL DATA			
BENCHMARK: TROY DAM 1	PID# BBDR68	NORTHING	EASTING
ELEVATION: 25.32' NAVD 88		1,428,037.76	709,760.15

LOCAL CONTROL DATA			
BENCHMARK: HR-12	PID#	NORTHING	EASTING
ELEVATION: 8.67' NAVD 88		1,318821.55	684451.34
STAMPED: HR-12 2016			

LOCAL CONTROL DATA			
BENCHMARK: 01-1	PID#	NORTHING	EASTING
ELEVATION: 3.87' NAVD 88		1,124,859.59	641003.46
STAMPED:			

STATE OF NEW YORK
PATRICIO B. DAWES
No. 49350
LICENSED LAND SURVEYOR

US Army Corps of Engineers ®
New York District

MARK	DESCRIPTION	DATE	APPR.


U.S. ARMY CORPS OF ENGINEERS
NEW YORK DISTRICT
NEW YORK, NY

McKIM & CREED
243 NORTH FRONT STREET
WILMINGTON, NORTH CAROLINA 28401
TELEPHONE: (910) 251-0048
FAX: (910) 251-4262

DESIGNED BY: DWM
DRWN BY: MBH
CKD BY: REID
SUBMITTED BY: DLJ
PLOT SCALE: 1:100
PLOT DATE: AUG 16
SIZE: ANSI F
DATE: JULY 31, 2018
SOLICITATION NO.:
CONTRACT NO.: W912DS-14-D-0004
ISSUE DATE:
FILE NUMBER:
FILE NAME: VH101-DS880083_HUDSON_MB.DGN

HYDROGRAPHIC CONDITIONS SURVEY
HUDSON RIVER FEDERAL NAVIGATION CHANNEL
REACH 01

SHEET IDENTIFICATION
VH-120
SHEET 20 OF 103

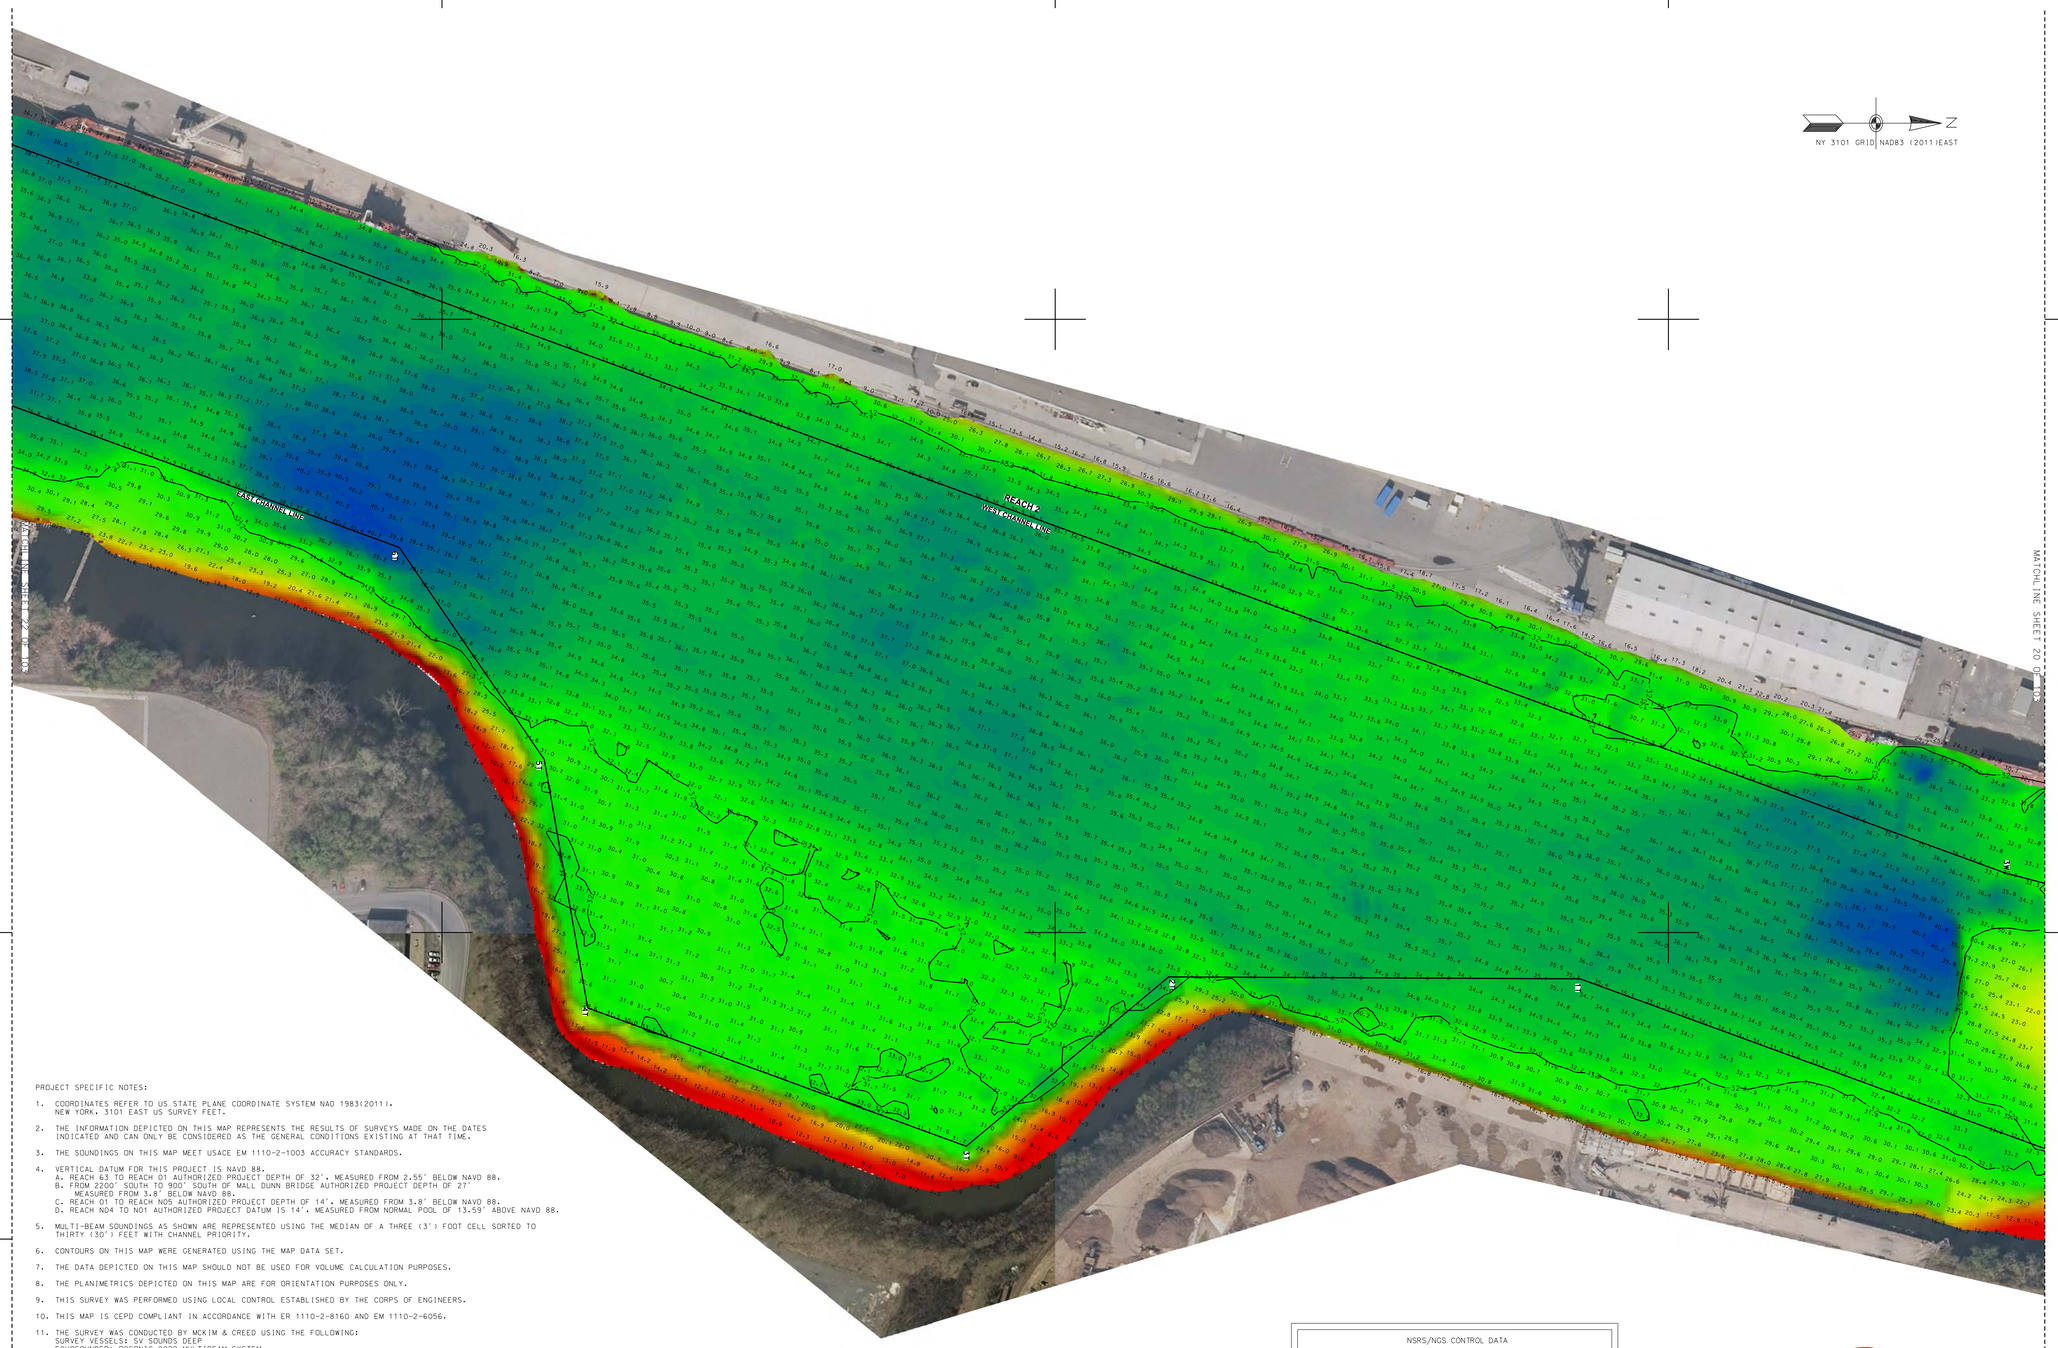

PROJECT SPECIFIC NOTES:

1. COORDINATES REFER TO US STATE PLANE COORDINATE SYSTEM NAD 1983(2011). NEW YORK. 3101 EAST US SURVEY FEET.
2. THE INFORMATION DEPICTED ON THIS MAP REPRESENTS THE RESULTS OF SURVEYS MADE ON THE DATES INDICATED AND CAN ONLY BE CONSIDERED AS THE GENERAL CONDITIONS EXISTING AT THAT TIME.
3. THE SOUNDINGS ON THIS MAP MEET USACE EM 1110-2-1003 ACCURACY STANDARDS.
4. VERTICAL DATUM FOR THIS PROJECT IS NAVD 88.
   A. REACH 63 TO REACH 01 AUTHORIZED PROJECT DEPTH OF 32'. MEASURED FROM 2.55' BELOW NAVD 88.
   B. FROM 2200' SOUTH TO 900' SOUTH OF MALL DUNN BRIDGE AUTHORIZED PROJECT DEPTH OF 27' MEASURED FROM 3.8' BELOW NAVD 88.
   C. REACH 01 TO REACH N05 AUTHORIZED PROJECT DEPTH OF 14'. MEASURED FROM 3.8' BELOW NAVD 88.
   D. REACH N04 TO N01 AUTHORIZED PROJECT DATUM IS 14'. MEASURED FROM NORMAL POOL OF 13.59' ABOVE NAVD 88.
5. MULTI-BEAM SOUNDINGS AS SHOWN ARE REPRESENTED USING THE MEDIAN OF A THREE (3') FOOT CELL SORTED TO THIRTY (30') FEET WITH CHANNEL PRIORITY.
6. CONTOURS ON THIS MAP WERE GENERATED USING THE MAP DATA SET.
7. THE DATA DEPICTED ON THIS MAP SHOULD NOT BE USED FOR VOLUME CALCULATION PURPOSES.
8. THE PLANIMETRICS DEPICTED ON THIS MAP ARE FOR ORIENTATION PURPOSES ONLY.
9. THIS SURVEY WAS PERFORMED USING LOCAL CONTROL ESTABLISHED BY THE CORPS OF ENGINEERS.
10. THIS MAP IS CEPD COMPLIANT IN ACCORDANCE WITH ER 1110-2-8160 AND EM 1110-2-6056.
11. THE SURVEY WAS CONDUCTED BY MCKIM & CREED USING THE FOLLOWING:
    SURVEY VESSELS: SV SOUNDS DEEP
    ECHOSOUNDER: R2SONIC 2022 MULTIBEAM SYSTEM.
    NAVIGATION SYSTEMS: INTEGRATED I2NS INERTIAL NAVIGATION SYSTEM. IN REAL TIME KINEMATIC (RTK) MODE.
    SURVEY ACQUISITION SOFTWARE: HYPACK VERSION 2018A
    SURVEY PROCESSING SOFTWARE: HYPACK/HYSWEEP VERSION 2018A
    CTD CAST WERE TAKEN DURING ACQUISITION FOR ACCURATE SPEED OF SOUND PROFILES USING AN AML BASE X2 AS WELL AS A AML MICRO-X SOUND VELOCITY PROBE AT THE HEAD.
12. THE INFORMATION PRESENTED ON THIS DRAWING REPRESENTS THE RESULTS OF A SURVEY PERFORMED BY MCKIM & CREED ON JULY 1-31, 2018 AND CAN ONLY BE CONSIDERED AS INDICATING THE CONDITIONS EXISTING AT THAT TIME. BECAUSE THESE CONDITIONS MAY BE SUBJECT TO RAPID CHANGE DUE TO SHOALING EVENTS. A PRUDENT MARINER SHOULD NOT RELY EXCLUSIVELY ON THE INFORMATION PROVIDED HERE. REUSE OF THIS INFORMATION BY CLIENT OR OTHERS BEYOND THE SPECIFIC SCOPE OF WORK FOR WHICH IT WAS ACQUIRED SHALL BE AT THE SOLE RISK OF THE USER AND WITHOUT LIABILITY TO MCKIM & CREED.

NSRS/NGS CONTROL DATA			
BENCHMARK: TROY DAM 1	PID# BBDR68	NORTHING	EASTING
ELEVATION: 25.32' NAVD 88		1,428,037.76	709,760.15

LOCAL CONTROL DATA			
BENCHMARK: HR-12	PID#	NORTHING	EASTING
ELEVATION: 8.67' NAVD 88		1,318821.55	684451.34
STAMPED: HR-12 2016			

LOCAL CONTROL DATA			
BENCHMARK: 01-1	PID#	NORTHING	EASTING
ELEVATION: 3.87' NAVD 88		1,124,859.59	641003.46
STAMPED:			

STATE OF NEW YORK
RAYMOND E. DARBY
No. 49350
LICENSED LAND SURVEYOR

SCALE 1" = 100'
0 100 200 300 400

US Army Corps of Engineers ®
New York District

MARK	DESCRIPTION	DATE	APPR.


U.S. ARMY CORPS OF ENGINEERS
NEW YORK DISTRICT
NEW YORK, NY

McKIM & CREED
243 NORTH FRONT STREET
WILMINGTON, NORTH CAROLINA 28401
TELEPHONE: (910) 341-0646
FAX: (910) 251-8282

DESIGNED BY:
DWN BY: MBH
CKD BY: RED
SUBMITTED BY: DLJ
PLOT SCALE: 1:1.000
SIZE: ANSI F
ISSUE DATE: NOVEMBER 2018
FILE NAME: V:\110\-058980053_HUDSON_MB.DGN
DATE: JANUARY 31, 2018
SOLICITATION NO.:
CONTRACT NO.: W912DS-14-D-0004
FILE NUMBER:

HYDROGRAPHIC CONDITIONS SURVEY
HUDSON RIVER FEDERAL NAVIGATION CHANNEL
REACH 02

SHEET IDENTIFICATION
VH-121
SHEET 21 OF 103

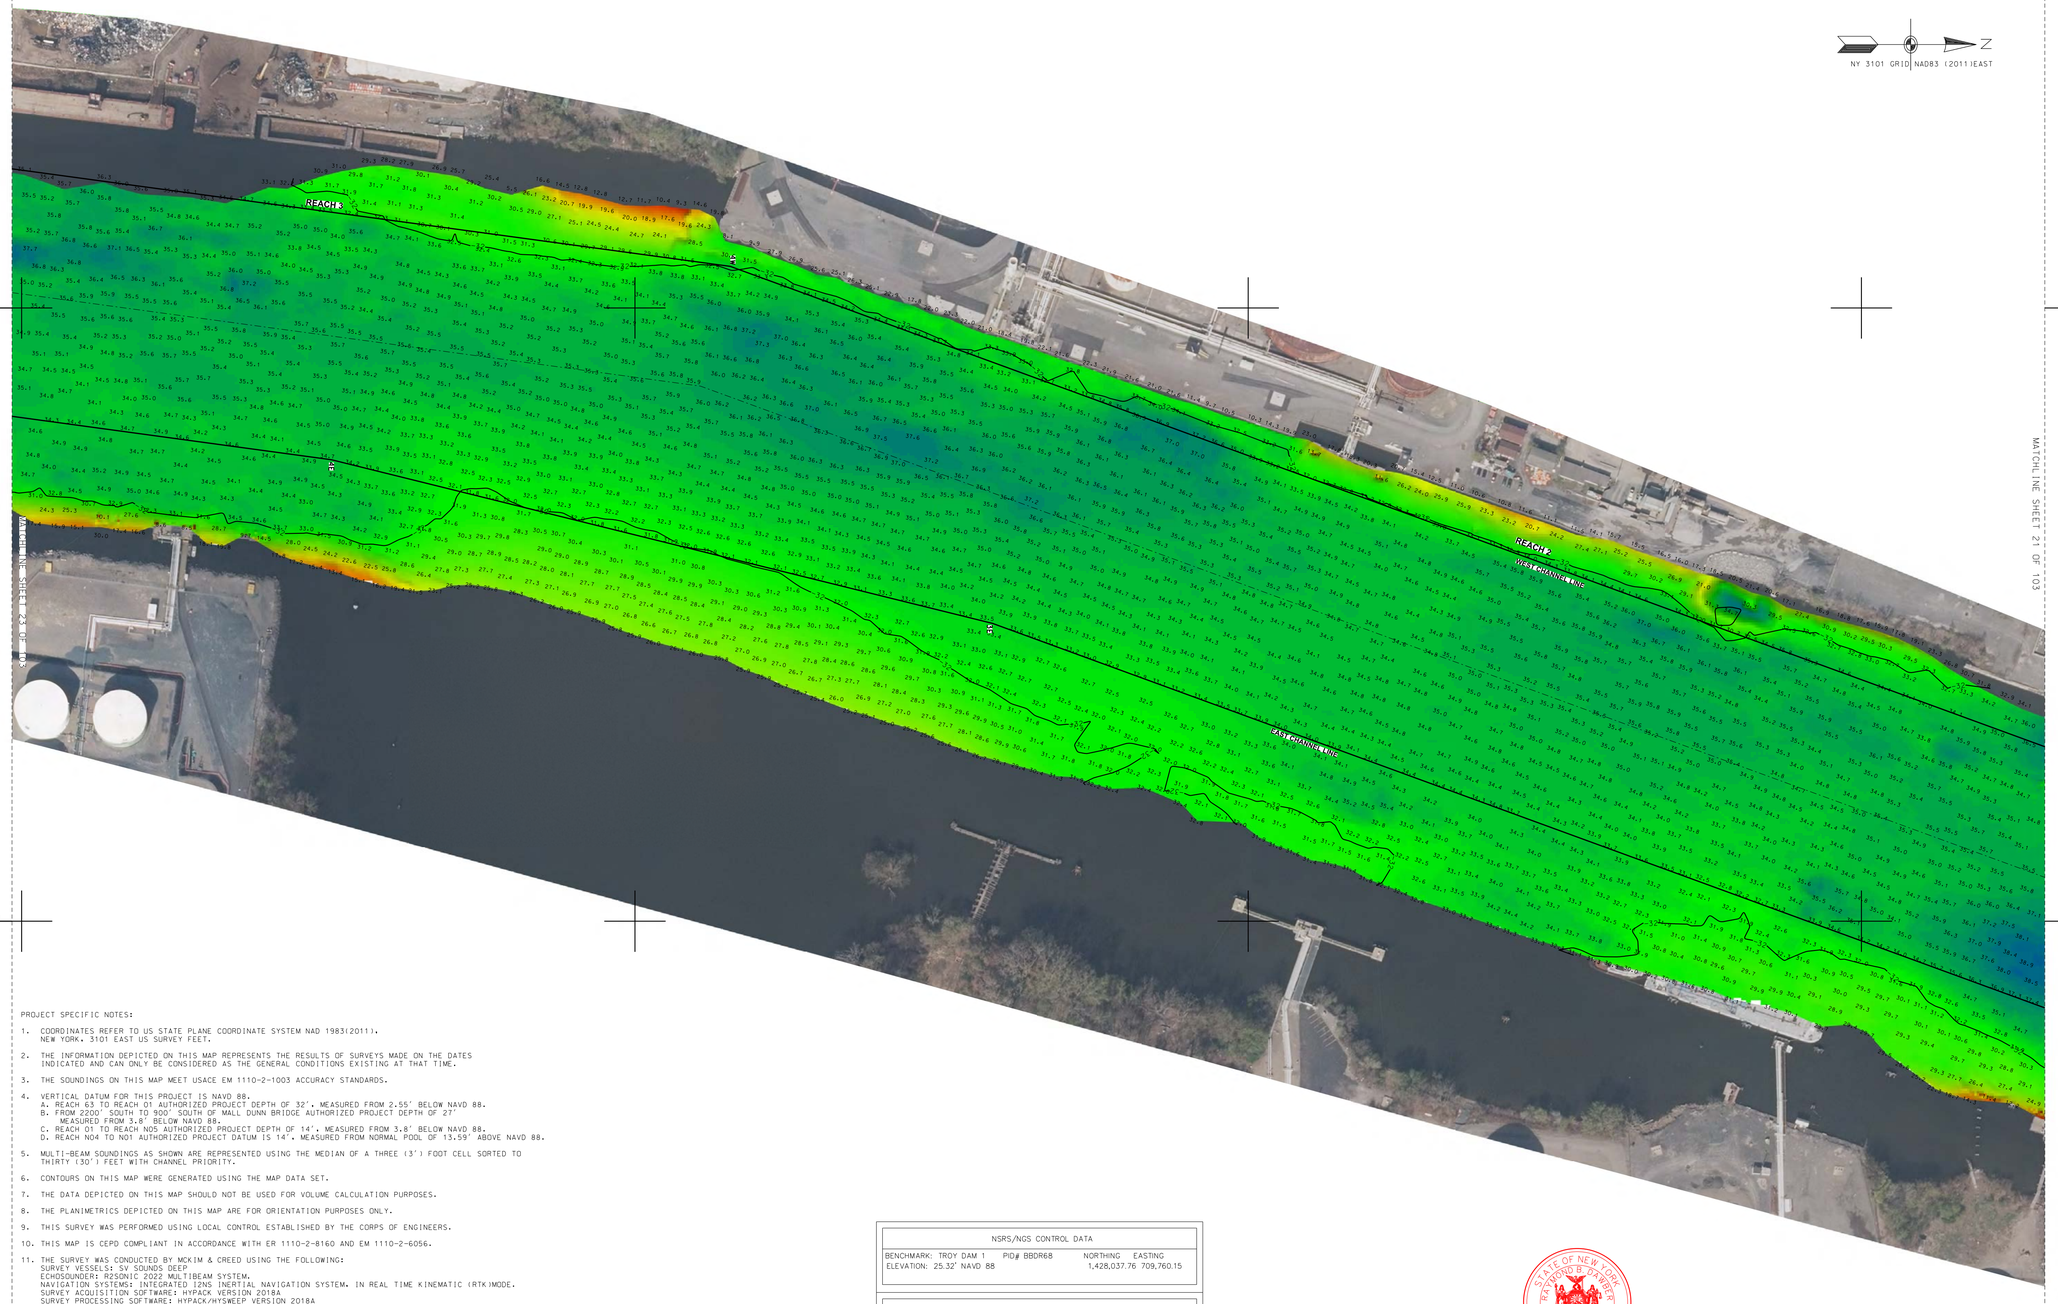

PROJECT SPECIFIC NOTES:

1. COORDINATES REFER TO US STATE PLANE COORDINATE SYSTEM NAD 1983(2011), NEW YORK, 3101 EAST US SURVEY FEET.
2. THE INFORMATION DEPICTED ON THIS MAP REPRESENTS THE RESULTS OF SURVEYS MADE ON THE DATES INDICATED AND CAN ONLY BE CONSIDERED AS THE GENERAL CONDITIONS EXISTING AT THAT TIME.
3. THE SOUNDINGS ON THIS MAP MEET USACE EM 1110-2-1003 ACCURACY STANDARDS.
4. VERTICAL DATUM FOR THIS PROJECT IS NAVD 88.
   A. REACH 63 TO REACH 01 AUTHORIZED PROJECT DEPTH OF 32', MEASURED FROM 2.55' BELOW NAVD 88.
   B. FROM 2200' SOUTH TO 900' SOUTH OF MALL DUNN BRIDGE AUTHORIZED PROJECT DEPTH OF 27' MEASURED FROM 3.8' BELOW NAVD 88.
   C. REACH 01 TO REACH N05 AUTHORIZED PROJECT DEPTH OF 14', MEASURED FROM 3.8' BELOW NAVD 88.
   D. REACH N04 TO N01 AUTHORIZED PROJECT DATUM IS 14', MEASURED FROM NORMAL POOL OF 13.59' ABOVE NAVD 88.
5. MULTI-BEAM SOUNDINGS AS SHOWN ARE REPRESENTED USING THE MEDIAN OF A THREE (3') FOOT CELL SORTED TO THIRTY (30') FEET WITH CHANNEL PRIORITY.
6. CONTOURS ON THIS MAP WERE GENERATED USING THE MAP DATA SET.
7. THE DATA DEPICTED ON THIS MAP SHOULD NOT BE USED FOR VOLUME CALCULATION PURPOSES.
8. THE PLANIMETRICS DEPICTED ON THIS MAP ARE FOR ORIENTATION PURPOSES ONLY.
9. THIS SURVEY WAS PERFORMED USING LOCAL CONTROL ESTABLISHED BY THE CORPS OF ENGINEERS.
10. THIS MAP IS CEPD COMPLIANT IN ACCORDANCE WITH ER 1110-2-8160 AND EM 1110-2-6056.
11. THE SURVEY WAS CONDUCTED BY MCKIM & CREED USING THE FOLLOWING:
    SURVEY VESSELS: SV SOUNDS DEEP
    ECHOSOUNDER: R2SONIC 2022 MULTIBEAM SYSTEM.
    NAVIGATION SYSTEMS: INTEGRATED 12NS INERTIAL NAVIGATION SYSTEM. IN REAL TIME KINEMATIC (RTK)MODE.
    SURVEY ACQUISITION SOFTWARE: HYPACK VERSION 2018A
    SURVEY PROCESSING SOFTWARE: HYPACK/HYSWEEP VERSION 2018A
    CTD CAST WERE TAKEN DURING ACQUISITION FOR ACCURATE SPEED OF SOUND PROFILES USING AN AML BASE X2 AS WELL AS A AML MICRO-X SOUND VELOCITY PROBE AT THE HEAD.
12. THE INFORMATION PRESENTED ON THIS DRAWING REPRESENTS THE RESULTS OF A SURVEY PERFORMED BY MCKIM & CREED ONJULY 1-31, 2018 AND CAN ONLY BE CONSIDERED AS INDICATING THE CONDITIONS EXISTING AT THAT TIME. BECAUSE THESE CONDITIONS MAY BE SUBJECT TO RAPID CHANGE DUE TO SHOALING EVENTS, A PRUDENT MARINER SHOULD NOT RELY EXCLUSIVELY ON THE INFORMATION PROVIDED HERE. REUSE OF THIS INFORMATION BY CLIENT OR OTHERS BEYOND THE SPECIFIC SCOPE OF WORK FOR WHICH IT WAS ACQUIRED SHALL BE AT THE SOLE RISK OF THE USER AND WITHOUT LIABILITY TO MCKIM & CREED.

NSRS/NGS CONTROL DATA			
BENCHMARK: TROY DAM 1	PID# BBDR68	NORTHING	EASTING
ELEVATION: 25.32' NAVD 88		1,428,037.76	709,760.15


LOCAL CONTROL DATA			
BENCHMARK: HR-12	PID#	NORTHING	EASTING
ELEVATION: 8.67' NAVD 88		1,318821.55	684451.34
STAMPED: HR-12 2016			

LOCAL CONTROL DATA			
BENCHMARK: 01-1	PID#	NORTHING	EASTING
ELEVATION: 3.87' NAVD 88		1,124,859.59	641003.46
STAMPED:			

STATE OF NEW YORK
RAYMOND E. BAKER
049350
LICENSED LAND SURVEYOR

US Army Corps of Engineers ®
New York District

MARK	DESCRIPTION	DATE	APPR.

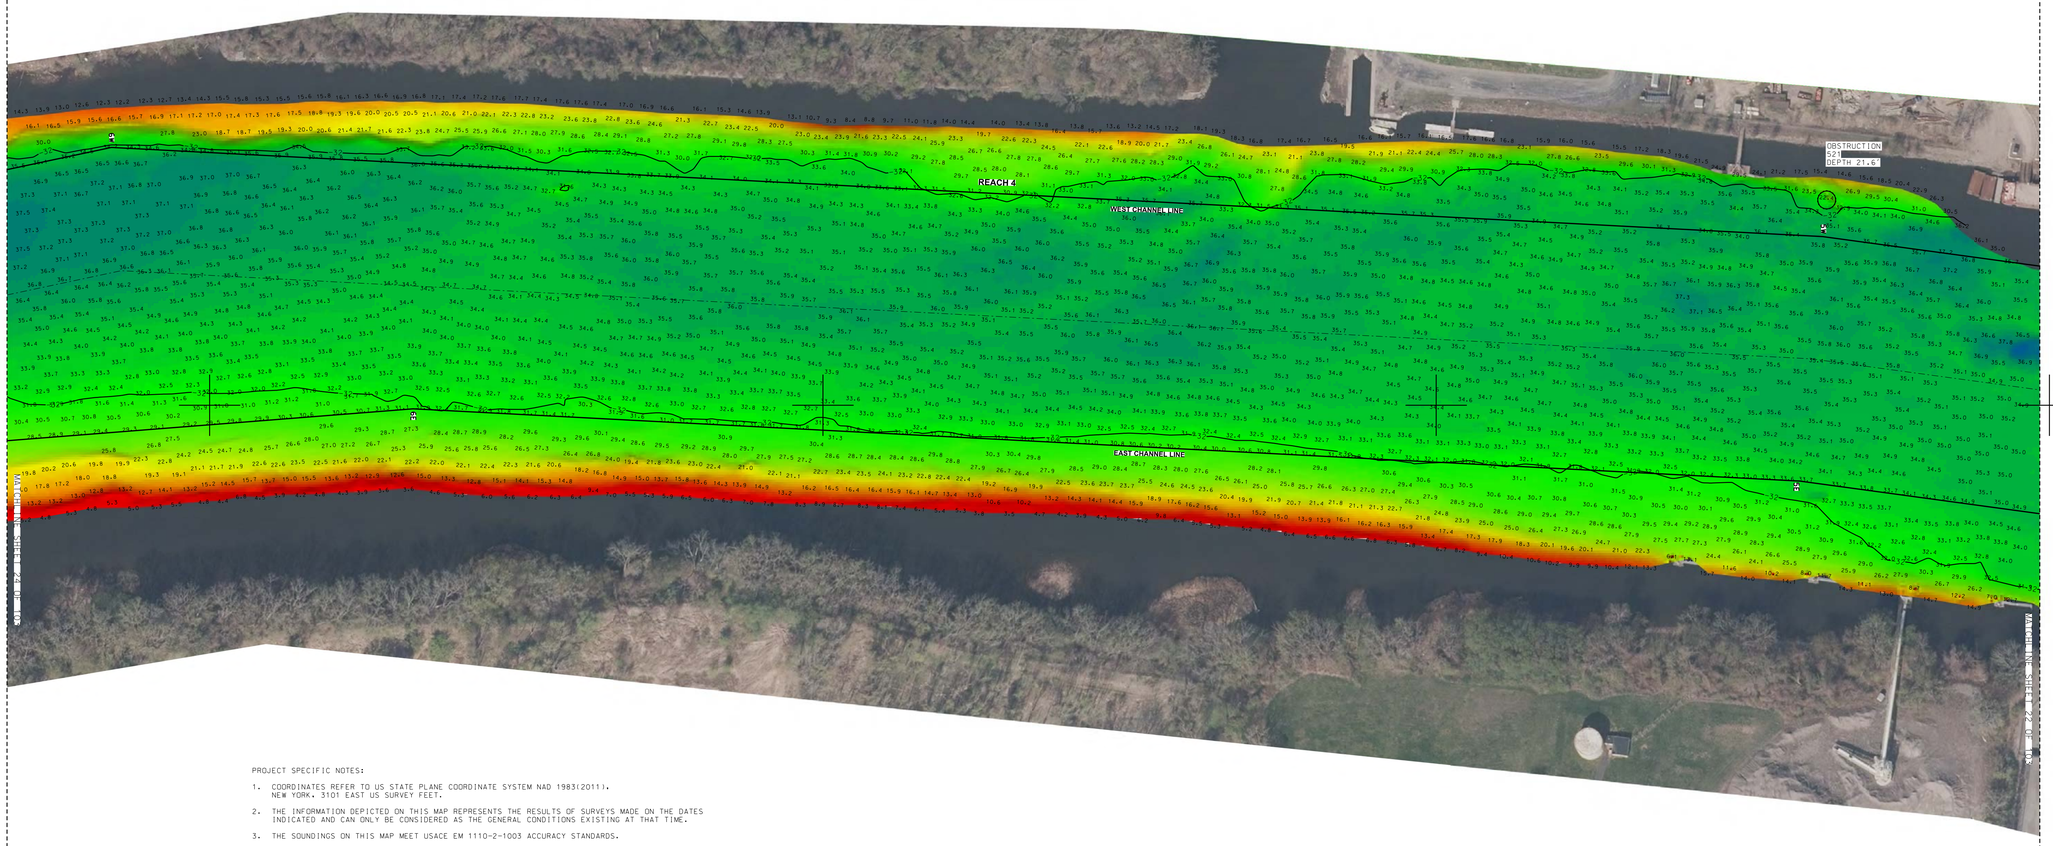

PROJECT SPECIFIC NOTES:

1. COORDINATES REFER TO US STATE PLANE COORDINATE SYSTEM NAD 1983(2011). NEW YORK - 3101 EAST US SURVEY FEET.
2. THE INFORMATION DEPICTED ON THIS MAP REPRESENTS THE RESULTS OF SURVEYS MADE ON THE DATES INDICATED AND CAN ONLY BE CONSIDERED AS THE GENERAL CONDITIONS EXISTING AT THAT TIME.
3. THE SOUNDINGS ON THIS MAP MEET USACE EM 1110-2-1003 ACCURACY STANDARDS.
4. VERTICAL DATUM FOR THIS PROJECT IS NAVD 88.
   A. REACH 63 TO REACH 01 AUTHORIZED PROJECT DEPTH OF 32'. MEASURED FROM 2.55' BELOW NAVD 88.
   B. FROM 220' SOUTH TO 900' SOUTH OF MALL DUNN BRIDGE AUTHORIZED PROJECT DEPTH OF 27' MEASURED FROM 3.8' BELOW NAVD 88.
   C. REACH 01 TO REACH N05 AUTHORIZED PROJECT DEPTH OF 14'. MEASURED FROM 3.8' BELOW NAVD 88.
   D. REACH N04 TO N01 AUTHORIZED PROJECT DATUM IS 14'. MEASURED FROM NORMAL POOL OF 13.59' ABOVE NAVD 88.
5. MULTI-BEAM SOUNDINGS AS SHOWN ARE REPRESENTED USING THE MEDIAN OF A THREE (3') FOOT CELL SORTED TO THIRTY (30') FEET WITH CHANNEL PRIORITY.
6. CONTOURS ON THIS MAP WERE GENERATED USING THE MAP DATA SET.
7. THE DATA DEPICTED ON THIS MAP SHOULD NOT BE USED FOR VOLUME CALCULATION PURPOSES.
8. THE PLANIMETRICS DEPICTED ON THIS MAP ARE FOR ORIENTATION PURPOSES ONLY.
9. THIS SURVEY WAS PERFORMED USING LOCAL CONTROL ESTABLISHED BY THE CORPS OF ENGINEERS.
10. THIS MAP IS CEPD COMPLIANT IN ACCORDANCE WITH ER 1110-2-8160 AND EM 1110-2-6056.
11. THE SURVEY WAS CONDUCTED BY MCKIM & CREED USING THE FOLLOWING:
    SURVEY VESSELS: SV SOUNDS DEEP
    ECHOSOUNDER: R2SONIC 2022 MULTIBEAM SYSTEM.
    NAVIGATION SYSTEMS: INTEGRATED I2NS INERTIAL NAVIGATION SYSTEM. IN REAL TIME KINEMATIC (RTK)MODE.
    SURVEY ACQUISITION SOFTWARE: HYPACK VERSION 2018A
    SURVEY PROCESSING SOFTWARE: HYPACK/HYSWEEP VERSION 2018A
    CTD CAST WERE TAKEN DURING ACQUISITION FOR ACCURATE SPEED OF SOUND PROFILES
    USING AN AML BASE X2 AS WELL AS A AML MICRO-X SOUND VELOCITY PROBE AT THE HEAD.
12. THE INFORMATION PRESENTED ON THIS DRAWING REPRESENTS THE RESULTS OF A SURVEY PERFORMED BY MCKIM & CREED ON JULY 1-31, 2018 AND CAN ONLY BE CONSIDERED AS INDICATING THE CONDITIONS EXISTING AT THAT TIME. BECAUSE THESE CONDITIONS MAY BE SUBJECT TO RAPID CHANGE DUE TO SHOALING EVENTS. A PRUDENT MARINER SHOULD NOT RELY EXCLUSIVELY ON THE INFORMATION PROVIDED HERE. REUSE OF THIS INFORMATION BY CLIENT OR OTHERS BEYOND THE SPECIFIC SCOPE OF WORK FOR WHICH IT WAS ACQUIRED SHALL BE AT THE SOLE RISK OF THE USER AND WITHOUT LIABILITY TO MCKIM & CREED.

NSRS/NGS CONTROL DATA			
BENCHMARK: TROY DAM 1	PID# BBDR68	NORTHING	EASTING
ELEVATION: 25.32' NAVD 88		1,428,037.76	709,760.15

LOCAL CONTROL DATA			
BENCHMARK: HR-12	PID#	NORTHING	EASTING
ELEVATION: 8.67' NAVD 88		1,318821.55	684451.34
STAMPED: HR-12 2016			

LOCAL CONTROL DATA			
BENCHMARK: 01-1	PID#	NORTHING	EASTING
ELEVATION: 3.87' NAVD 88		1,124,859.59	641003.46
STAMPED:			

STATE OF NEW YORK
RAYMOND B. BAKER
No. 49351
LICENSED LAND SURVEYOR

SCALE 1" = 100'
0 100 200 300 400

US Army Corps of Engineers ®
New York District

MARK	DESCRIPTION	DATE	APPR.

DESIGNED BY:	DATE:
DES: MBH	JULY 31, 2018
DWN BY: MBH	CKD BY: RBD
SUBMITTED BY: DLJ	SOLICITATION NO.:
PLOT SCALE: 1" = 100'	CONTRACT NO.: W912DS-14-D-0004
SIZE: ANSI F	ISSUE DATE: AUGUST 2018
	FILE NUMBER:
	FILE NAME: VH101-056890063_HUDSON_MB.DGN

U.S. ARMY CORPS OF ENGINEERS
NEW YORK DISTRICT
NEW YORK, NY

McKIM & CREED
243 NORTH FRONT STREET
WILMINGTON, NORTH CAROLINA 28401
TELEPHONE: (910) 251-8444
FAX: (910) 251-8282

HYDROGRAPHIC CONDITIONS SURVEY
HUDSON RIVER FEDERAL NAVIGATION CHANNEL
REACH 04

SHEET IDENTIFICATION
VH-123
SHEET 23 OF 103

PROJECT SPECIFIC NOTES:

1. COORDINATES REFER TO US STATE PLANE COORDINATE SYSTEM NAD 1983(2011). NEW YORK, 3101 EAST US SURVEY FEET.

2. THE INFORMATION DEPICTED ON THIS MAP REPRESENTS THE RESULTS OF SURVEYS MADE ON THE DATES INDICATED AND CAN ONLY BE CONSIDERED AS THE GENERAL CONDITIONS EXISTING AT THAT TIME.

3. THE SOUNDINGS ON THIS MAP MEET USACE EM 1110-2-1003 ACCURACY STANDARDS.

4. VERTICAL DATUM FOR THIS PROJECT IS NAVD 88.
   A. REACH 63 TO REACH 01 AUTHORIZED PROJECT DEPTH OF 32'. MEASURED FROM 2.55' BELOW NAVD 88.
   B. FROM 2200' SOUTH TO 900' SOUTH OF MALL DUNN BRIDGE AUTHORIZED PROJECT DEPTH OF 27' MEASURED FROM 3.8' BELOW NAVD 88.
   C. REACH 01 TO REACH N05 AUTHORIZED PROJECT DEPTH OF 14'. MEASURED FROM 3.8' BELOW NAVD 88.
   D. REACH N04 TO N01 AUTHORIZED PROJECT DATUM IS 14'. MEASURED FROM NORMAL POOL OF 13.59' ABOVE NAVD 88.

5. MULTI-BEAM SOUNDINGS AS SHOWN ARE REPRESENTED USING THE MEDIAN OF A THREE (3') FOOT CELL SORTED TO THIRTY (30') FEET WITH CHANNEL PRIORITY.

6. CONTOURS ON THIS MAP WERE GENERATED USING THE MAP DATA SET.

7. THE DATA DEPICTED ON THIS MAP SHOULD NOT BE USED FOR VOLUME CALCULATION PURPOSES.


8. THE PLANIMETRICS DEPICTED ON THIS MAP ARE FOR ORIENTATION PURPOSES ONLY.

9. THIS SURVEY WAS PERFORMED USING LOCAL CONTROL ESTABLISHED BY THE CORPS OF ENGINEERS.

10. THIS MAP IS CEPD COMPLIANT IN ACCORDANCE WITH ER 1110-2-8160 AND EM 1110-2-6056.

11. THE SURVEY WAS CONDUCTED BY MCKIM & CREED USING THE FOLLOWING:
    SURVEY VESSELS: SV SOUNDS DEEP
    ECHOSOUNDER: R2SONIC 2022 MULTIBEAM SYSTEM.
    NAVIGATION SYSTEMS: INTEGRATED I2NS INERTIAL NAVIGATION SYSTEM. IN REAL TIME KINEMATIC (RTK)MODE.
    SURVEY ACQUISITION SOFTWARE: HYPACK VERSION 2018A
    SURVEY PROCESSING SOFTWARE: HYPACK/HYSWEEP VERSION 2018A
    CTD CAST WERE TAKEN DURING ACQUISITION FOR ACCURATE SPEED OF SOUND PROFILES USING AN AML BASE X2 AS WELL AS A AML MICRO-X SOUND VELOCITY PROBE AT THE HEAD.

12. THE INFORMATION PRESENTED ON THIS DRAWING REPRESENTS THE RESULTS OF A SURVEY PERFORMED BY MCKIM & CREED ON JULY 1-31, 2018 AND CAN ONLY BE CONSIDERED AS INDICATING THE CONDITIONS EXISTING AT THAT TIME. BECAUSE THESE CONDITIONS MAY BE SUBJECT TO RAPID CHANGE DUE TO SHOALING EVENTS, A PRUDENT MARINER SHOULD NOT RELY EXCLUSIVELY ON THE INFORMATION PROVIDED HERE. REUSE OF THIS INFORMATION BY CLIENT OR OTHERS BEYOND THE SPECIFIC SCOPE OF WORK FOR WHICH IT WAS ACQUIRED SHALL BE AT THE SOLE RISK OF THE USER AND WITHOUT LIABILITY TO MCKIM & CREED.

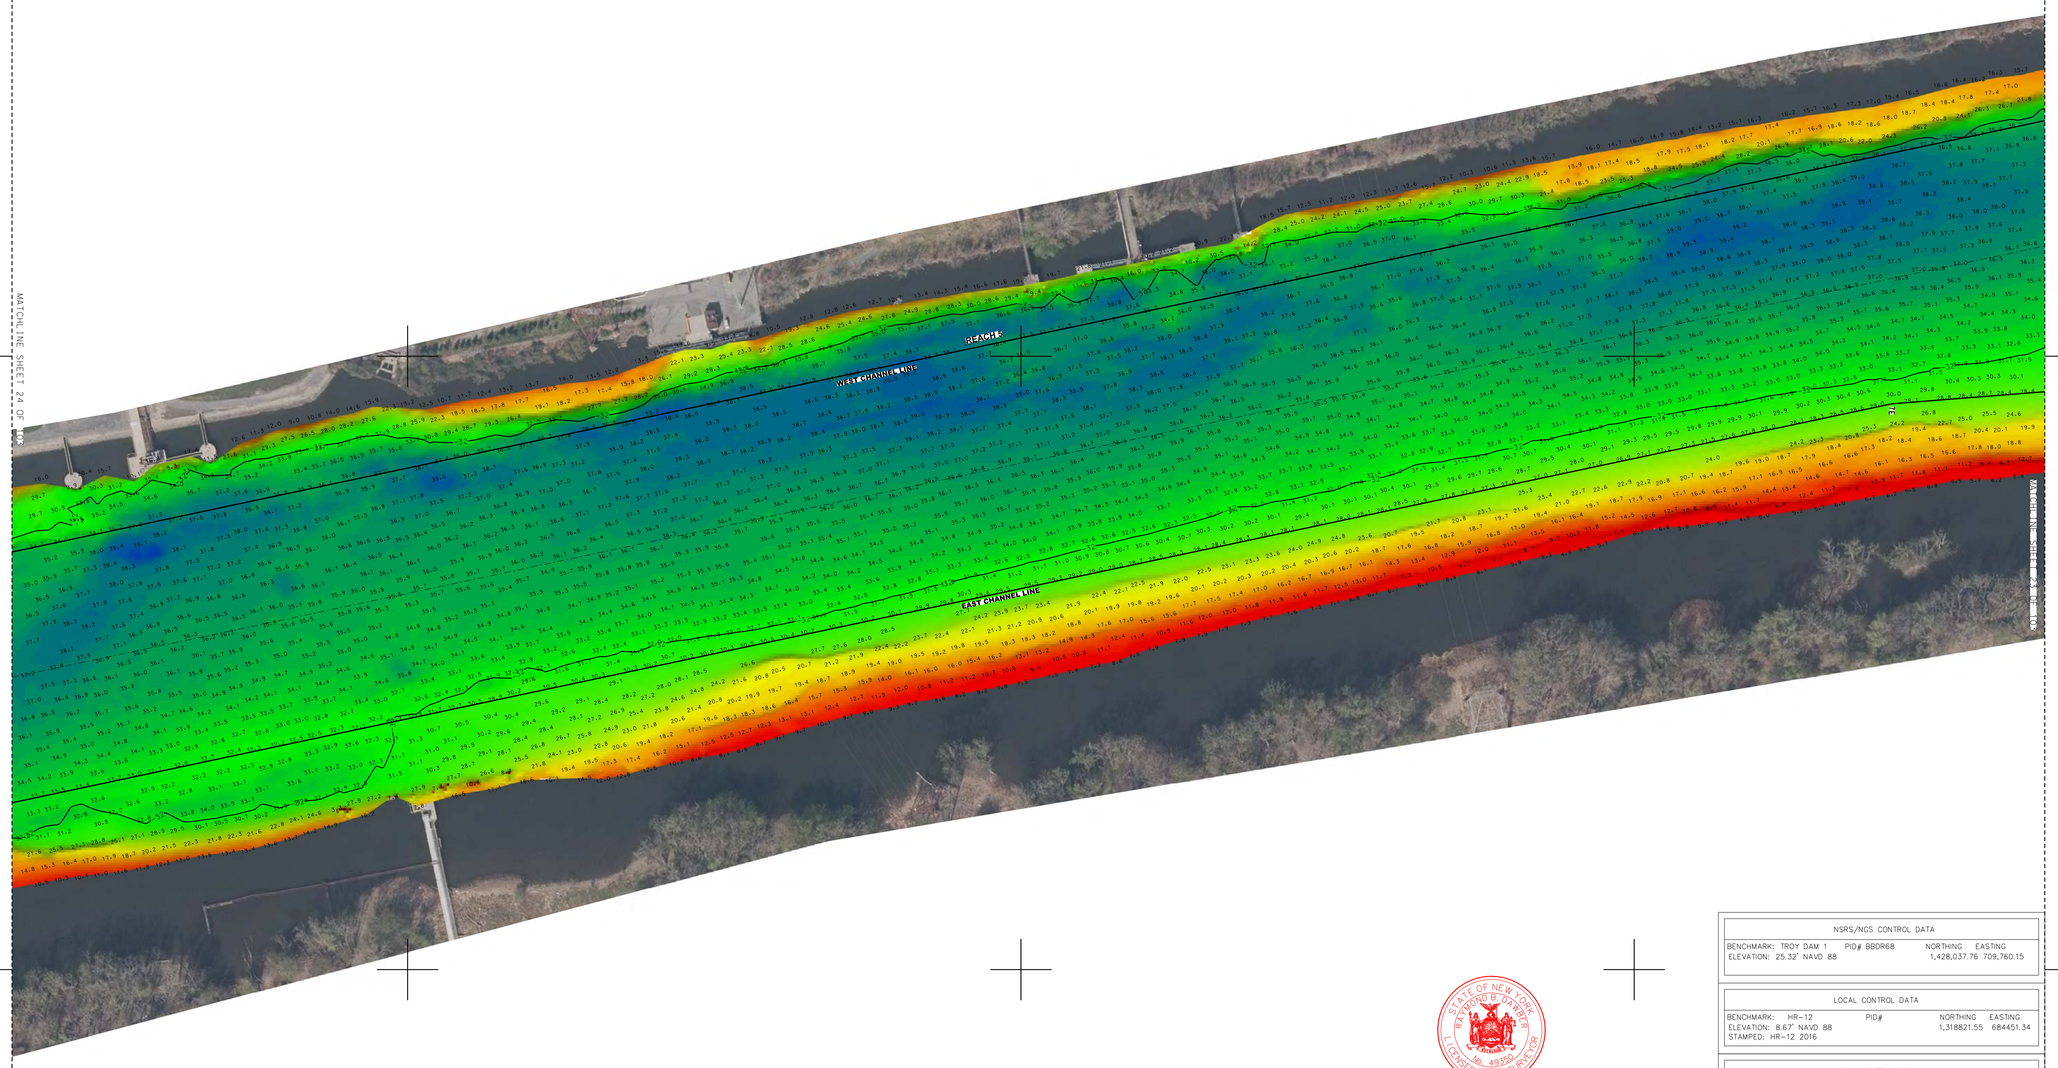

N
NY 3101 GRID NAD83 (2011) EAST

NSRS/NGS CONTROL DATA			
BENCHMARK: TROY DAM 1	PID# BBDR68	NORTHING	EASTING
ELEVATION: 25.32' NAVD 88		1,428,037.76	709,760.15

LOCAL CONTROL DATA			
BENCHMARK: HR-12	PID#	NORTHING	EASTING
ELEVATION: 8.67' NAVD 88		1,318821.55	684451.34
STAMPED: HR-12 2016			

LOCAL CONTROL DATA			
BENCHMARK: 01-1	PID#	NORTHING	EASTING
ELEVATION: 3.87' NAVD 88		1,124,859.59	641003.46
STAMPED:			

STATE OF NEW YORK
RICHARD B. PARKER
049350
LICENSED LAND SURVEYOR

SCALE 1" = 100'
0 100 200 300 400

US Army Corps of Engineers ®
New York District

MARK	DESCRIPTION	DATE	APPR.

DATE: JULY 31, 2018
SOLICITATION NO.:
CONTRACT NO.: W912DS-14-D-0004
FILE NUMBER:
ISSUE DATE: NOVEMBER 2018
FILE NAME: VH101-058890053_HUDSON_MB.DGN

DESIGNED BY:
DWN BY: MBH
CKD BY: RBD
SUBMITTED BY: DLJ
PLOT SCALE: 1:50
PLOT DATE:
SIZE: ANSI F

U.S. ARMY CORPS OF ENGINEERS
NEW YORK DISTRICT
NEW YORK, NY

McKIM & CREED
243 NORTH FRONT STREET
WILMINGTON, NORTH CAROLINA 28401
TELEPHONE: (910) 251-8348
FAX: (910) 251-8352

HYDROGRAPHIC CONDITIONS SURVEY
HUDSON RIVER FEDERAL NAVIGATION CHANNEL
REACH 05

SHEET IDENTIFICATION
VH-124
SHEET 24 OF 103

PROJECT SPECIFIC NOTES:

1. COORDINATES REFER TO US STATE PLANE COORDINATE SYSTEM NAD 1983(2011). NEW YORK. 3101 EAST US SURVEY FEET.

2. THE INFORMATION DEPICTED ON THIS MAP REPRESENTS THE RESULTS OF SURVEYS MADE ON THE DATES INDICATED AND CAN ONLY BE CONSIDERED AS THE GENERAL CONDITIONS EXISTING AT THAT TIME.

3. THE SOUNDINGS ON THIS MAP MEET USACE EM 1110-2-1003 ACCURACY STANDARDS.

4. VERTICAL DATUM FOR THIS PROJECT IS NAVD 88.
   A. REACH 63 TO REACH 01 AUTHORIZED PROJECT DEPTH OF 32'. MEASURED FROM 2.55' BELOW NAVD 88.
   B. FROM 2200' SOUTH TO 900' SOUTH OF MALL DUNN BRIDGE AUTHORIZED PROJECT DEPTH OF 27' MEASURED FROM 3.8' BELOW NAVD 88.
   C. REACH 01 TO REACH N05 AUTHORIZED PROJECT DEPTH OF 14'. MEASURED FROM 3.8' BELOW NAVD 88.
   D. REACH N04 TO N01 AUTHORIZED PROJECT DATUM IS 14'. MEASURED FROM NORMAL POOL OF 13.59' ABOVE NAVD 88.

5. MULTI-BEAM SOUNDINGS AS SHOWN ARE REPRESENTED USING THE MEDIAN OF A THREE (3') FOOT CELL SORTED TO THIRTY (30') FEET WITH CHANNEL PRIORITY.

6. CONTOURS ON THIS MAP WERE GENERATED USING THE MAP DATA SET.

7. THE DATA DEPICTED ON THIS MAP SHOULD NOT BE USED FOR VOLUME CALCULATION PURPOSES.


8. THE PLANIMETRICS DEPICTED ON THIS MAP ARE FOR ORIENTATION PURPOSES ONLY.

9. THIS SURVEY WAS PERFORMED USING LOCAL CONTROL ESTABLISHED BY THE CORPS OF ENGINEERS.

10. THIS MAP IS CEPD COMPLIANT IN ACCORDANCE WITH ER 1110-2-8160 AND EM 1110-2-6056.

11. THE SURVEY WAS CONDUCTED BY MCKIM & CREED USING THE FOLLOWING:
    SURVEY VESSELS: SV SOUNDS DEEP
    ECHOSOUNDER: R2SONIC 2022 MULTIBEAM SYSTEM.
    NAVIGATION SYSTEMS: INTEGRATED I2NS INERTIAL NAVIGATION SYSTEM. IN REAL TIME KINEMATIC (RTK)MODE.
    SURVEY ACQUISITION SOFTWARE: HYPACK VERSION 2018A
    SURVEY PROCESSING SOFTWARE: HYPACK/HYSWEEP VERSION 2018A
    CTD CAST WERE TAKEN DURING ACQUISITION FOR ACCURATE SPEED OF SOUND PROFILES USING AN AML BASE X2 AS WELL AS A AML MICRO-X SOUND VELOCITY PROBE AT THE HEAD.

12. THE INFORMATION PRESENTED ON THIS DRAWING REPRESENTS THE RESULTS OF A SURVEY PERFORMED BY MCKIM & CREED ON JULY 1-31, 2018 AND CAN ONLY BE CONSIDERED AS INDICATING THE CONDITIONS EXISTING AT THAT TIME. BECAUSE THESE CONDITIONS MAY BE SUBJECT TO RAPID CHANGE DUE TO SHOALING EVENTS, A PRUDENT MARINER SHOULD NOT RELY EXCLUSIVELY ON THE INFORMATION PROVIDED HERE. REUSE OF THIS INFORMATION BY CLIENT OR OTHERS BEYOND THE SPECIFIC SCOPE OF WORK FOR WHICH IT WAS ACQUIRED SHALL BE AT THE SOLE RISK OF THE USER AND WITHOUT LIABILITY TO MCKIM & CREED.

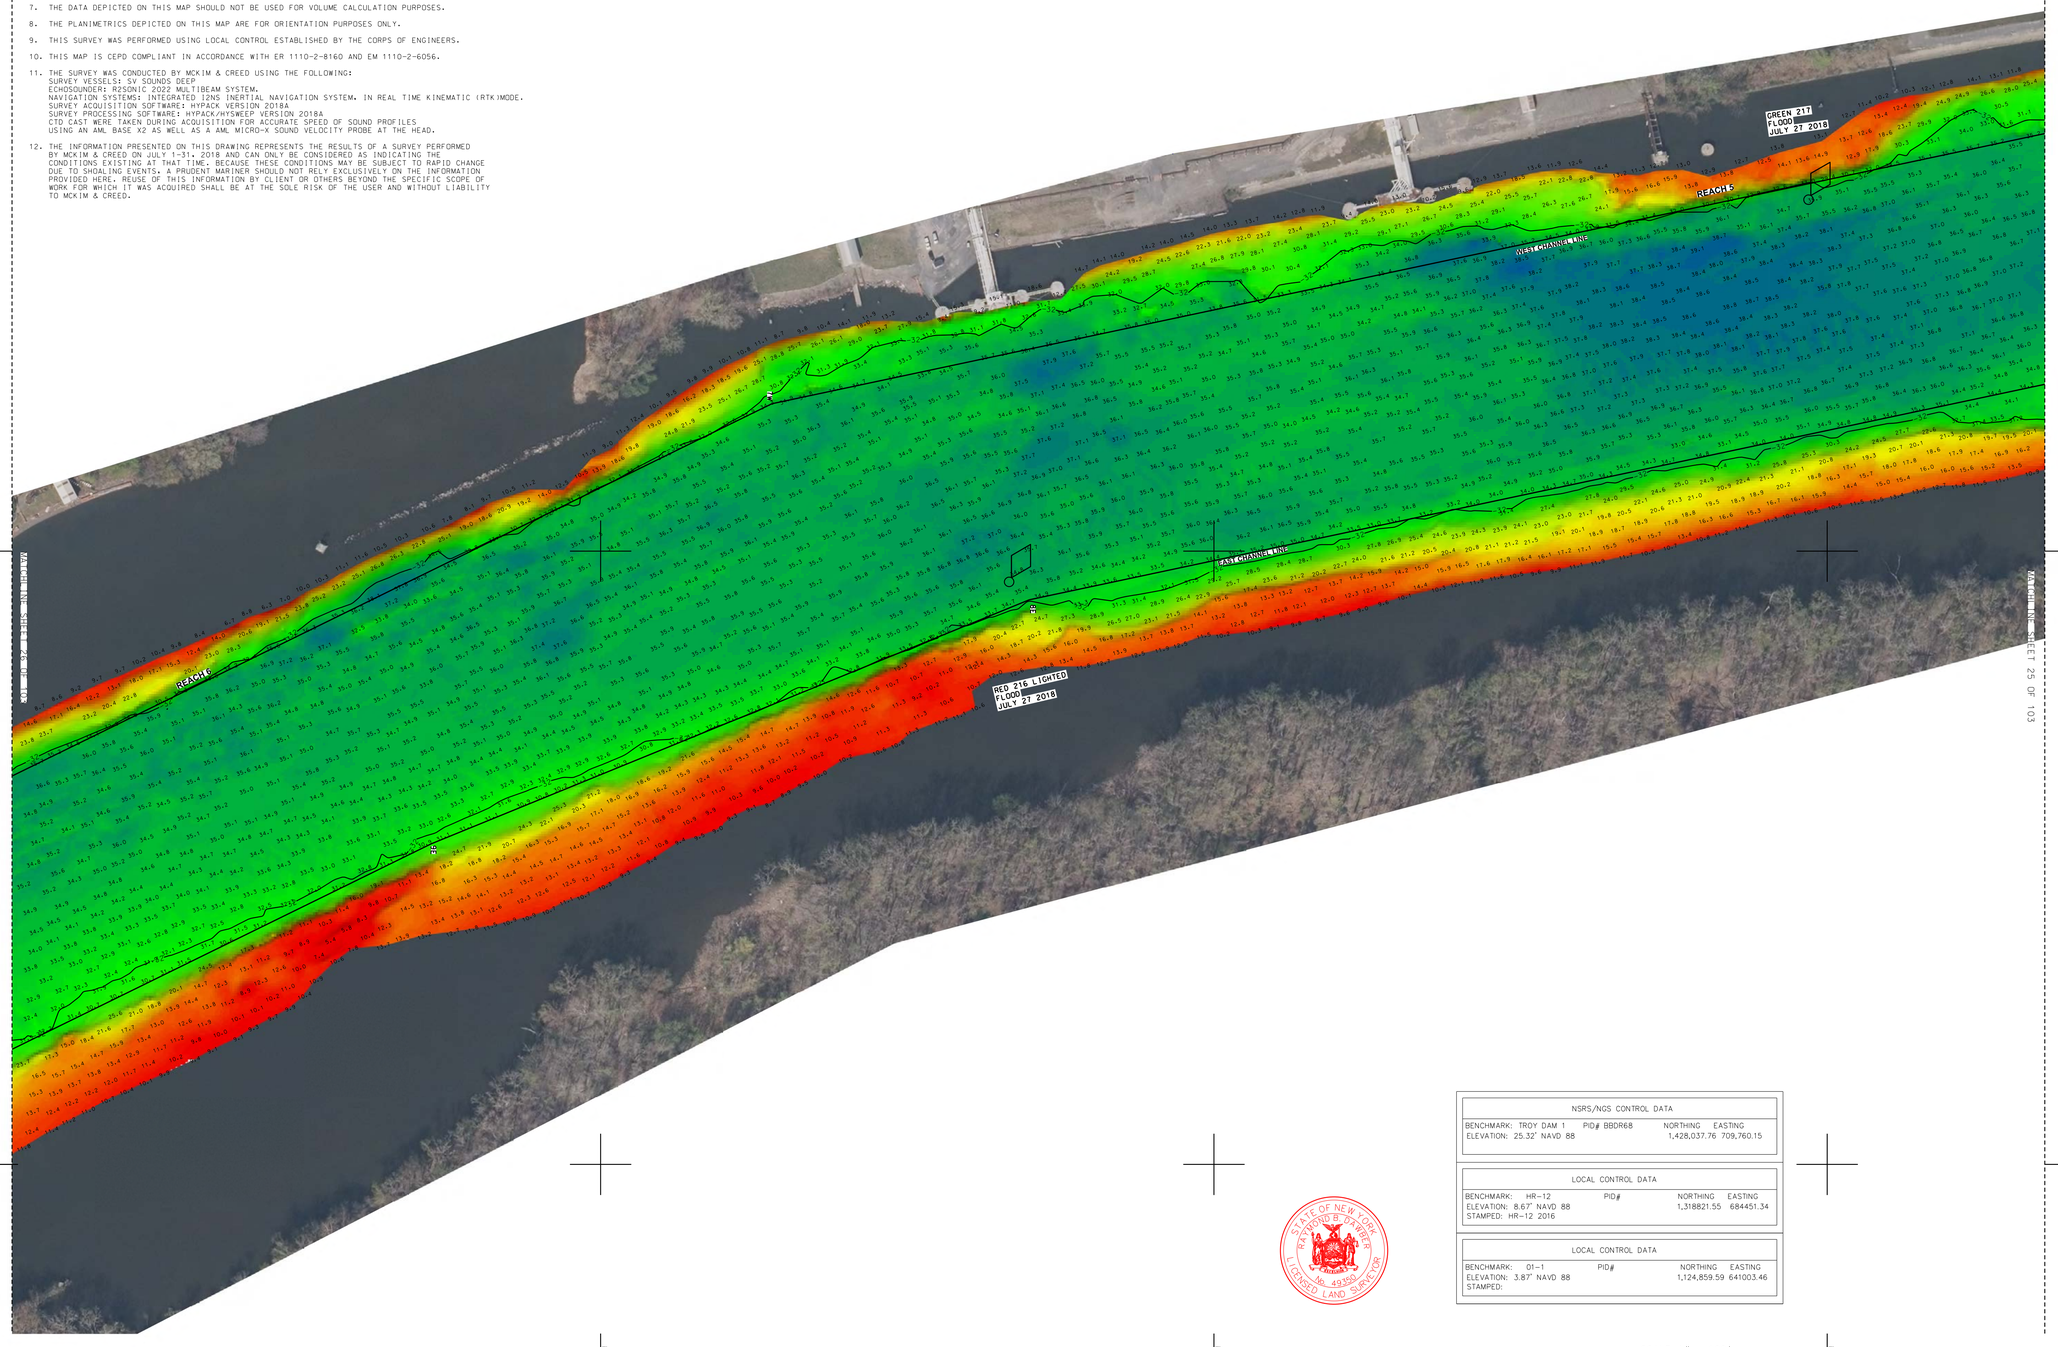

NY 3101 GRID NAD83 (2011)EAST

N

E=691000 E=692000 E=693000

N=1568000 N=1568000 N=1572000

N=1564000 N=1564000 N=1570000

NSRS/NGS CONTROL DATA			
BENCHMARK: TROY DAM 1	PID# BBDR68	NORTHING	EASTING
ELEVATION: 25.32' NAVD 88		1,428,037.76	709,760.15

LOCAL CONTROL DATA			
BENCHMARK: HR-12	PID#	NORTHING	EASTING
ELEVATION: 8.67' NAVD 88		1,318821.55	684451.34
STAMPED: HR-12 2016			

LOCAL CONTROL DATA			
BENCHMARK: 01-1	PID#	NORTHING	EASTING
ELEVATION: 3.87' NAVD 88		1,124,859.59	641003.46
STAMPED:			

RAYMOND E. LAWLER
STATE OF NEW YORK
No. 49350
LICENSED LAND SURVEYOR

SCALE 1" = 100'
0 100 200 300 400

US Army Corps of Engineers ®
New York District

MARK	DESCRIPTION	DATE	APPR.	MARK	DESCRIPTION	DATE	APPR.

U.S. ARMY CORPS OF ENGINEERS
NEW YORK DISTRICT
NEW YORK, NY

McKIM & CREED
243 NORTH FRONT STREET
WILMINGTON, NORTH CAROLINA 28401
TELEPHONE: (910) 251-1646
FAX: (910) 251-8282

DESIGNED BY: DBA
DWN BY: MBH
CKD BY: RBD
SUBMITTED BY: DLJ
PLOT SCALE: 1" = 100'
PLOT DATE: 11/5/2018
SIZE: ANSI F
DATE: JULY 31, 2018
SOLICITATION NO.:
CONTRACT NO.: W912DS-14-D-0004
FILE NUMBER:
FILE NAME: VH101-058890063_HUDSON_MB.DGN

HYDROGRAPHIC CONDITIONS SURVEY
HUDSON RIVER FEDERAL NAVIGATION CHANNEL
REACH 05-06

SHEET IDENTIFICATION
VH-125
SHEET 25 OF 103

PROJECT SPECIFIC NOTES:

1. COORDINATES REFER TO US STATE PLANE COORDINATE SYSTEM NAD 1983(2011). NEW YORK. 3101 EAST US SURVEY FEET.

2. THE INFORMATION DEPICTED ON THIS MAP REPRESENTS THE RESULTS OF SURVEYS MADE ON THE DATES INDICATED AND CAN ONLY BE CONSIDERED AS THE GENERAL CONDITIONS EXISTING AT THAT TIME.

3. THE SOUNDINGS ON THIS MAP MEET USACE EM 1110-2-1003 ACCURACY STANDARDS.

4. VERTICAL DATUM FOR THIS PROJECT IS NAVD 88.
   A. REACH 63 TO REACH 01 AUTHORIZED PROJECT DEPTH OF 32', MEASURED FROM 2.55' BELOW NAVD 88.
   B. FROM 2200' SOUTH TO 900' SOUTH OF MALL DUNN BRIDGE AUTHORIZED PROJECT DEPTH OF 27' MEASURED FROM 3.8' BELOW NAVD 88.
   C. REACH 01 TO REACH N05 AUTHORIZED PROJECT DEPTH OF 14', MEASURED FROM 3.8' BELOW NAVD 88.
   D. REACH N04 TO N01 AUTHORIZED PROJECT DATUM IS 14', MEASURED FROM NORMAL POOL OF 13.59' ABOVE NAVD 88.

5. MULTI-BEAM SOUNDINGS AS SHOWN ARE REPRESENTED USING THE MEDIAN OF A THREE (3') FOOT CELL SORTED TO THIRTY (30') FEET WITH CHANNEL PRIORITY.

6. CONTOURS ON THIS MAP WERE GENERATED USING THE MAP DATA SET.

7. THE DATA DEPICTED ON THIS MAP SHOULD NOT BE USED FOR VOLUME CALCULATION PURPOSES.


8. THE PLANIMETRICS DEPICTED ON THIS MAP ARE FOR ORIENTATION PURPOSES ONLY.

9. THIS SURVEY WAS PERFORMED USING LOCAL CONTROL ESTABLISHED BY THE CORPS OF ENGINEERS.

10. THIS MAP IS CEPD COMPLIANT IN ACCORDANCE WITH ER 1110-2-8160 AND EM 1110-2-6056.

11. THE SURVEY WAS CONDUCTED BY MCKIM & CREED USING THE FOLLOWING:
    SURVEY VESSELS: SV SOUNDS DEEP
    ECHOSOUNDER: R2SONIC 2022 MULTIBEAM SYSTEM.
    NAVIGATION SYSTEMS: INTEGRATED I2NS INERTIAL NAVIGATION SYSTEM. IN REAL TIME KINEMATIC (RTK)MODE.
    SURVEY ACQUISITION SOFTWARE: HYPACK VERSION 2018A
    SURVEY PROCESSING SOFTWARE: HYPACK/HYSWEEP VERSION 2018A
    CTD CAST WERE TAKEN DURING ACQUISITION FOR ACCURATE SPEED OF SOUND PROFILES USING AN AML BASE X2 AS WELL AS A AML MICRO-X SOUND VELOCITY PROBE AT THE HEAD.

12. THE INFORMATION PRESENTED ON THIS DRAWING REPRESENTS THE RESULTS OF A SURVEY PERFORMED BY MCKIM & CREED ON JULY 1-31, 2018 AND CAN ONLY BE CONSIDERED AS INDICATING THE CONDITIONS EXISTING AT THAT TIME. BECAUSE THESE CONDITIONS MAY BE SUBJECT TO RAPID CHANGE DUE TO SHOALING EVENTS, A PRUDENT MARINER SHOULD NOT RELY EXCLUSIVELY ON THE INFORMATION PROVIDED HERE. REUSE OF THIS INFORMATION BY CLIENT OR OTHERS BEYOND THE SPECIFIC SCOPE OF WORK FOR WHICH IT WAS ACQUIRED SHALL BE AT THE SOLE RISK OF THE USER AND WITHOUT LIABILITY TO MCKIM & CREED.

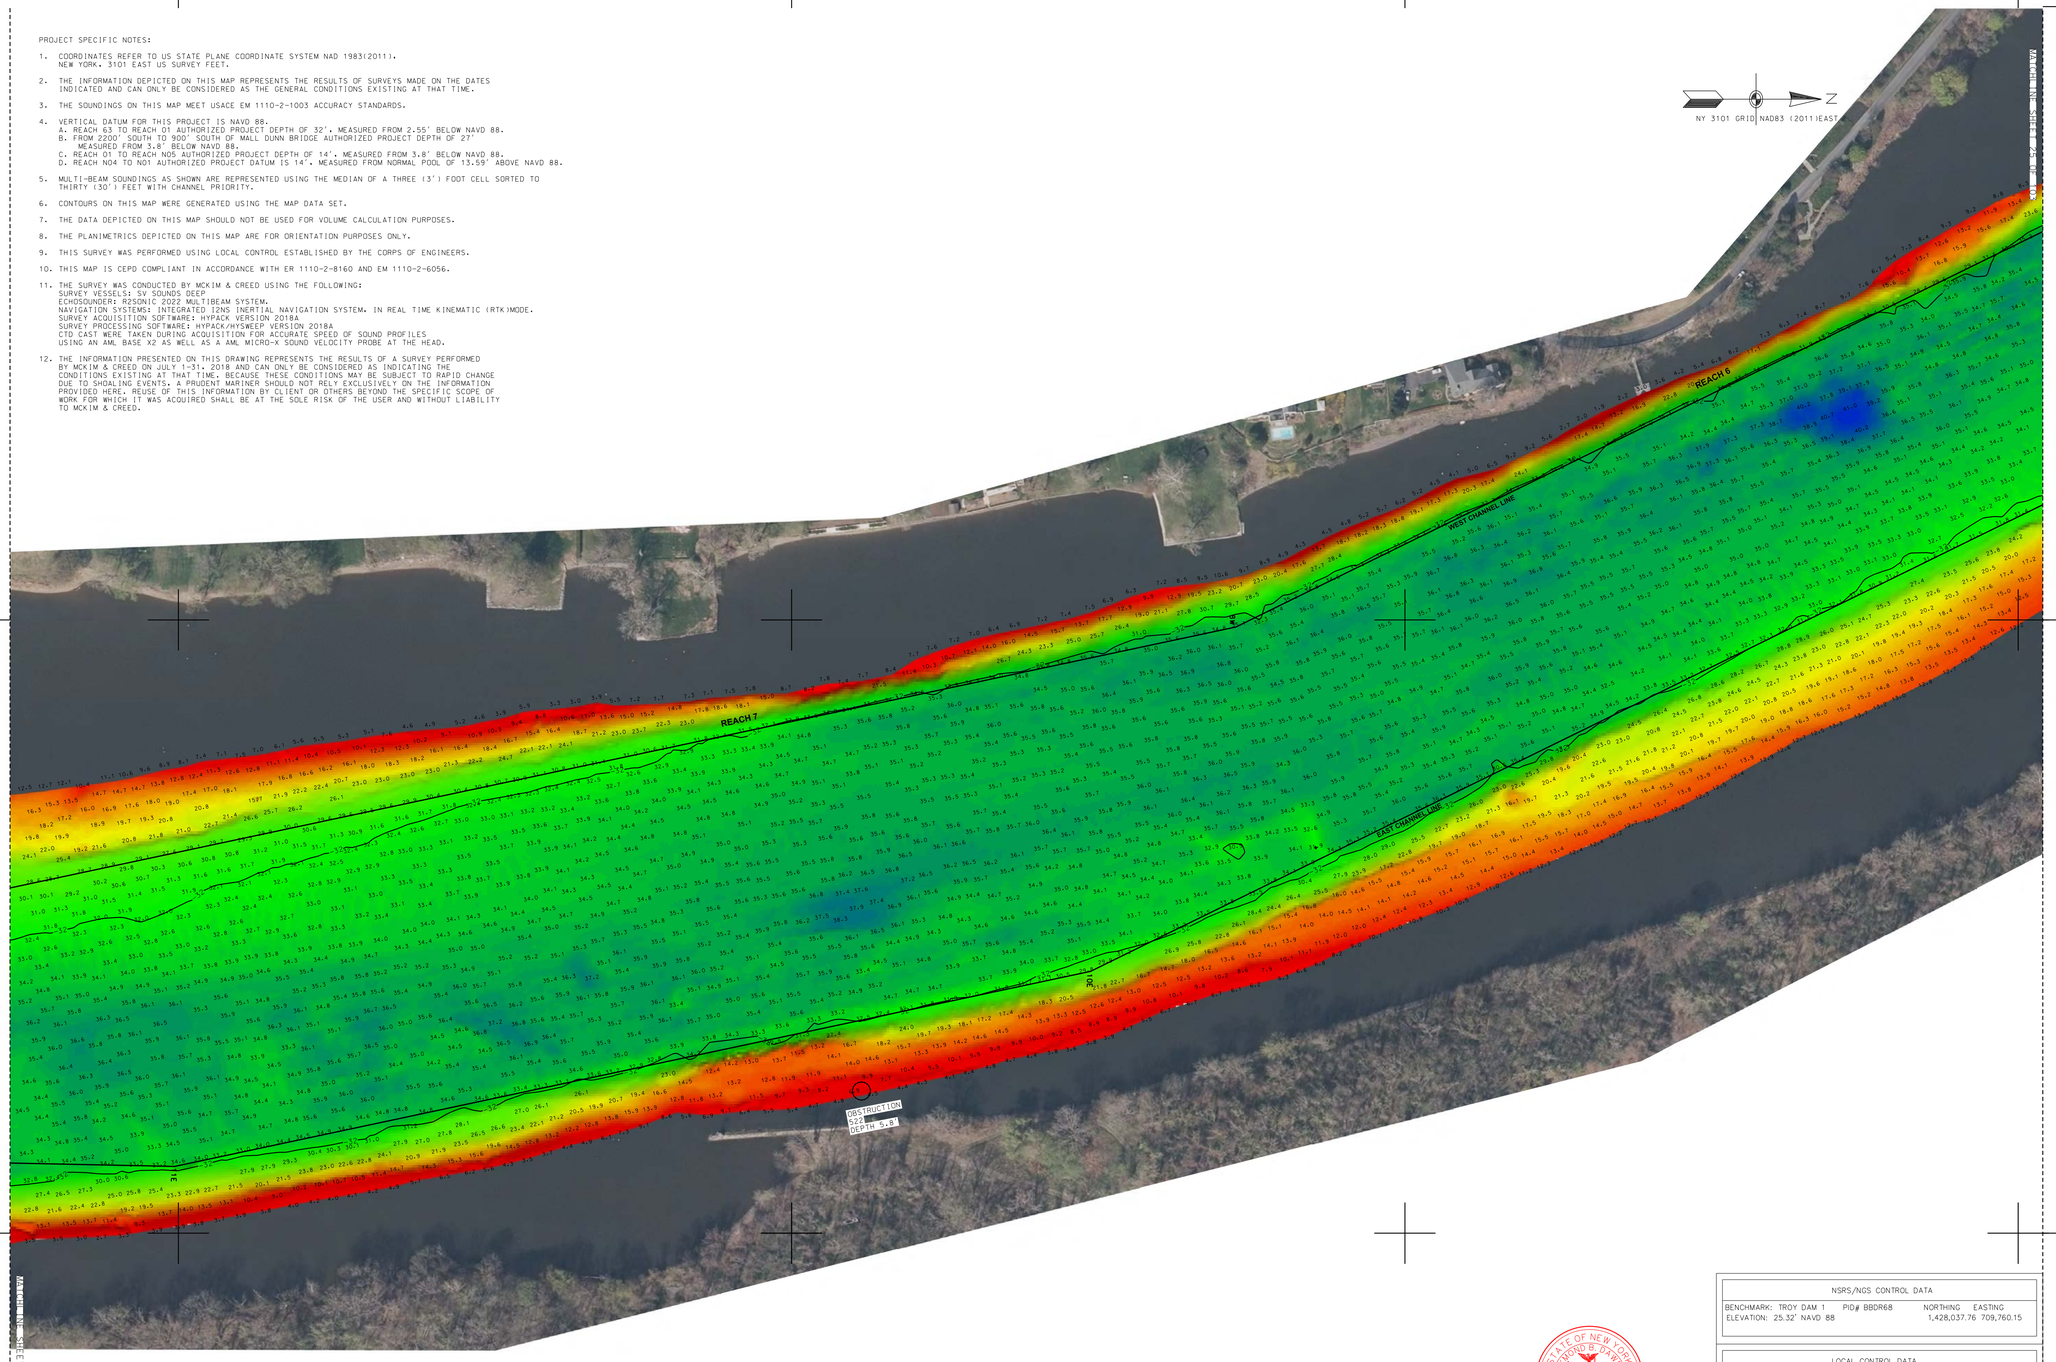

NSRS/NGS CONTROL DATA			
BENCHMARK: TROY DAM 1	PID# BBDR68	NORTHING	EASTING
ELEVATION: 25.32' NAVD 88		1,428,037.76	709,760.15

LOCAL CONTROL DATA			
BENCHMARK: HR-12	PID#	NORTHING	EASTING
ELEVATION: 8.67' NAVD 88		1,318821.55	684451.34
STAMPED: HR-12 2016			

LOCAL CONTROL DATA			
BENCHMARK: 01-1	PID#	NORTHING	EASTING
ELEVATION: 3.87' NAVD 88		1,124,859.59	641003.46
STAMPED:			

SCALE 1" = 100'
0 100 200 300 400

STATE OF NEW YORK
RAYMOND R. DAMBER
LICENSED LAND SURVEYOR
No. 49350

US Army Corps of Engineers ®
New York District

MARK	DESCRIPTION	DATE	APPR.

DATE: JULY 31, 2018
SOLICITATION NO.:
CONTRACT NO.: W912DS-14-D-0004
FILE NUMBER:
ISSUE DATE: 2019
PLOT SCALE: 1=100'
SIZE: ANSI F
FILE NAME: V:\101-058890063_HUDSON_MB.DGN


DESIGNED BY: DLJ
DWN BY: MBH
CKD BY: RBD
SUBMITTED BY: DLJ

U.S. ARMY CORPS OF ENGINEERS
NEW YORK DISTRICT
NEW YORK, NY

McKIM & CREED
243 NORTH FRONT STREET
WILMINGTON, NORTH CAROLINA 28401
TELEPHONE: (910) 251-8444
FAX: (910) 251-8282

HYDROGRAPHIC CONDITIONS SURVEY
HUDSON RIVER FEDERAL NAVIGATION CHANNEL
REACH 06-07

SHEET IDENTIFICATION
VH-126
SHEET 26 OF 103

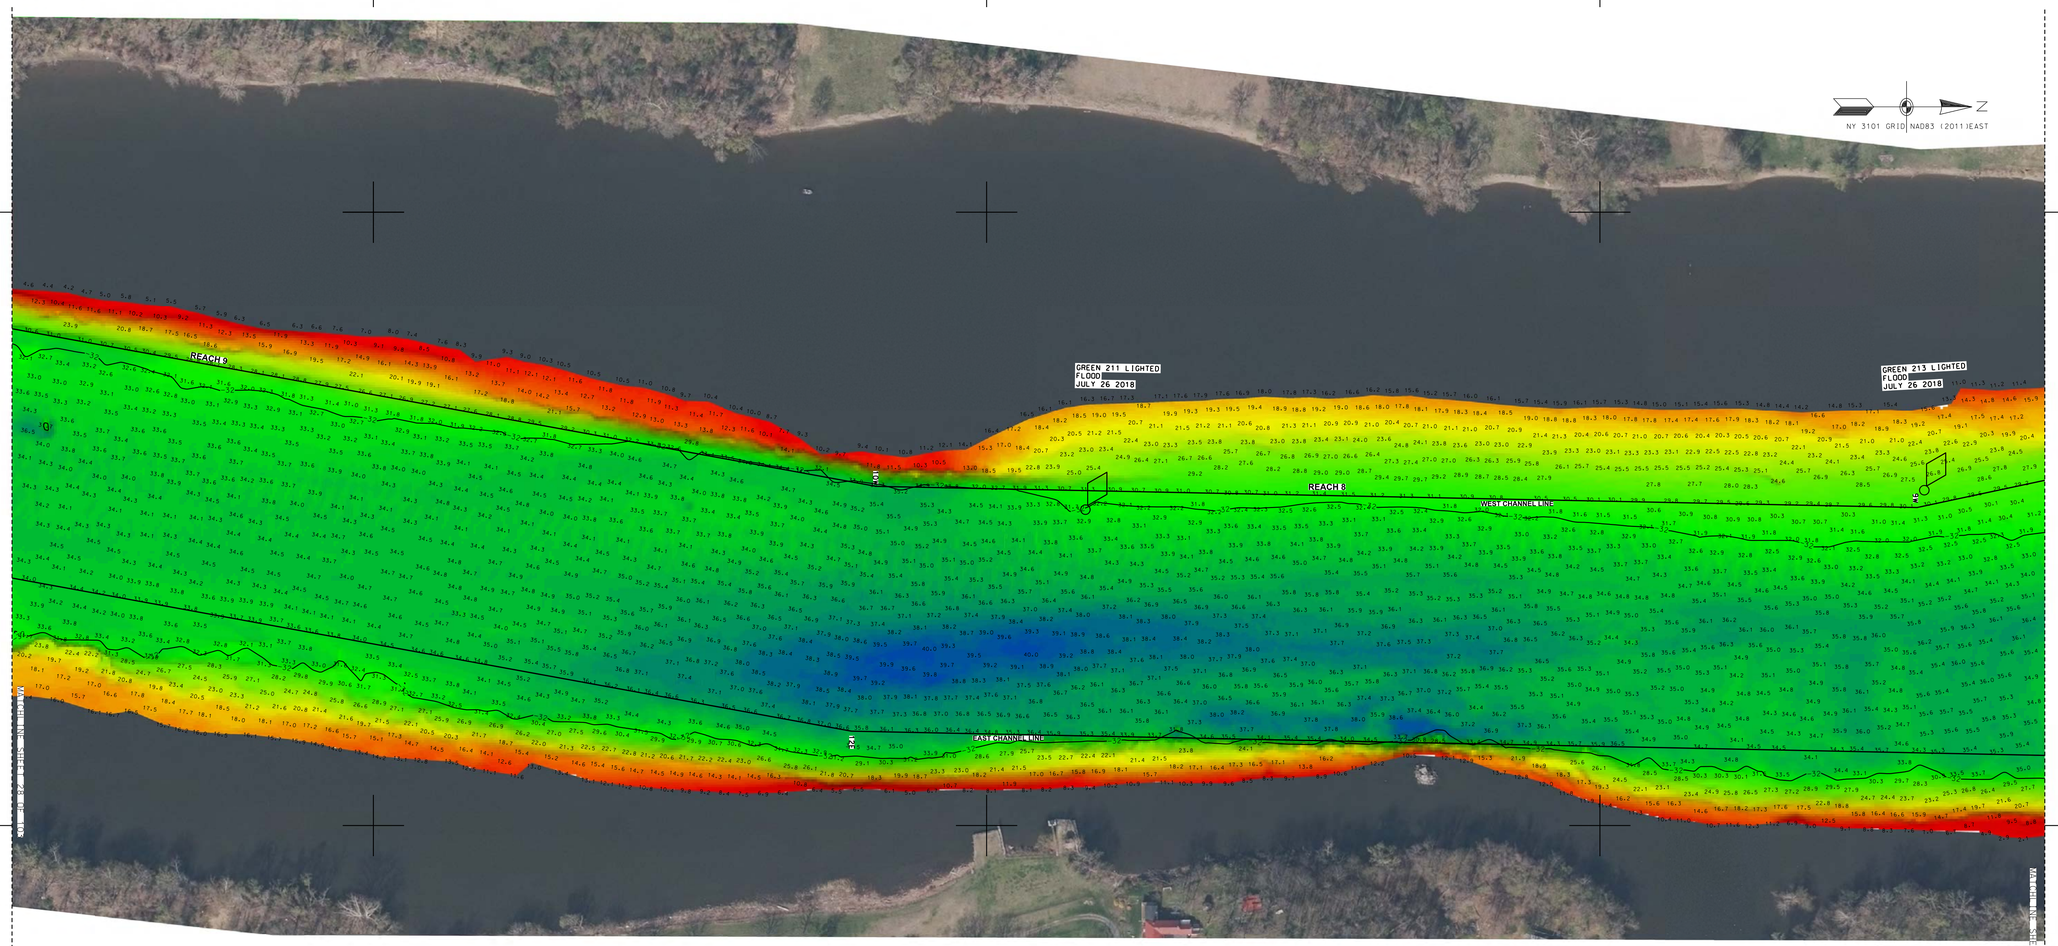

SHEET 26 OF 103

PROJECT SPECIFIC NOTES:

1. COORDINATES REFER TO US STATE PLANE COORDINATE SYSTEM NAD 1983(2011), NEW YORK, 3101 EAST US SURVEY FEET.
2. THE INFORMATION DEPICTED ON THIS MAP REPRESENTS THE RESULTS OF SURVEYS MADE ON THE DATES INDICATED AND CAN ONLY BE CONSIDERED AS THE GENERAL CONDITIONS EXISTING AT THAT TIME.
3. THE SOUNDINGS ON THIS MAP MEET USACE EM 1110-2-1003 ACCURACY STANDARDS.
4. VERTICAL DATUM FOR THIS PROJECT IS NAVD 88.
   A. REACH 63 TO REACH 01 AUTHORIZED PROJECT DEPTH OF 32', MEASURED FROM 2.55' BELOW NAVD 88.
   B. FROM 2200' SOUTH TO 900' SOUTH OF MALL DUNN BRIDGE AUTHORIZED PROJECT DEPTH OF 27' MEASURED FROM 3.8' BELOW NAVD 88.
   C. REACH 01 TO REACH N05 AUTHORIZED PROJECT DEPTH OF 14', MEASURED FROM 3.8' BELOW NAVD 88.
   D. REACH N04 TO N01 AUTHORIZED PROJECT DATUM IS 14', MEASURED FROM NORMAL POOL OF 13.59' ABOVE NAVD 88.
5. MULTI-BEAM SOUNDINGS AS SHOWN ARE REPRESENTED USING THE MEDIAN OF A THREE (3') FOOT CELL SORTED TO THIRTY (30') FEET WITH CHANNEL PRIORITY.
6. CONTOURS ON THIS MAP WERE GENERATED USING THE MAP DATA SET.
7. THE DATA DEPICTED ON THIS MAP SHOULD NOT BE USED FOR VOLUME CALCULATION PURPOSES.
8. THE PLANIMETRICS DEPICTED ON THIS MAP ARE FOR ORIENTATION PURPOSES ONLY.
9. THIS SURVEY WAS PERFORMED USING LOCAL CONTROL ESTABLISHED BY THE CORPS OF ENGINEERS.
10. THIS MAP IS CEPD COMPLIANT IN ACCORDANCE WITH ER 1110-2-8160 AND EM 1110-2-6056.
11. THE SURVEY WAS CONDUCTED BY MCKIM & CREED USING THE FOLLOWING:
    SURVEY VESSELS: SV SOUNDS DEEP
    ECHOSOUNDER: R2SONIC 2022 MULTIBEAM SYSTEM.
    NAVIGATION SYSTEMS: INTEGRATED I2NS INERTIAL NAVIGATION SYSTEM. IN REAL TIME KINEMATIC (RTK)MODE.
    SURVEY ACQUISITION SOFTWARE: HYPACK VERSION 2018A
    SURVEY PROCESSING SOFTWARE: HYPACK/HYSWEEP VERSION 2018A
    CTD CAST WERE TAKEN DURING ACQUISITION FOR ACCURATE SPEED OF SOUND PROFILES USING AN AML BASE X2 AS WELL AS A AML MICRO-X SOUND VELOCITY PROBE AT THE HEAD.
12. THE INFORMATION PRESENTED ON THIS DRAWING REPRESENTS THE RESULTS OF A SURVEY PERFORMED BY MCKIM & CREED ON JULY 1-31, 2018 AND CAN ONLY BE CONSIDERED AS INDICATING THE CONDITIONS EXISTING AT THAT TIME. BECAUSE THESE CONDITIONS MAY BE SUBJECT TO RAPID CHANGE DUE TO SHOALING EVENTS, A PRUDENT MARINER SHOULD NOT RELY EXCLUSIVELY ON THE INFORMATION PROVIDED HERE. REUSE OF THIS INFORMATION BY CLIENT OR OTHERS BEYOND THE SPECIFIC SCOPE OF WORK FOR WHICH IT WAS ACQUIRED SHALL BE AT THE SOLE RISK OF THE USER AND WITHOUT LIABILITY TO MCKIM & CREED.

RAYMOND B. OWEN
STATE OF NEW YORK
LICENSED LAND SURVEYOR
No. 49330

NSRS/NGS CONTROL DATA			
BENCHMARK: TROY DAM 1	PID# BBDR68	NORTHING	EASTING
ELEVATION: 25.32' NAVD 88		1,428,037.76	709,760.15

LOCAL CONTROL DATA			
BENCHMARK: HR-12	PID#	NORTHING	EASTING
ELEVATION: 8.67' NAVD 88		1,318821.55	684451.34
STAMPED: HR-12 2016			

LOCAL CONTROL DATA			
BENCHMARK: 01-1	PID#	NORTHING	EASTING
ELEVATION: 3.87' NAVD 88		1,124,859.59	641003.46
STAMPED:			

SCALE 1" = 100'
0 100 200 300 400

US Army Corps of Engineers ®
New York District

MARK	DESCRIPTION	DATE	APPR.	MARK	DESCRIPTION	DATE	APPR.


DATE: JULY 31, 2018
SOLICITATION NO.:
CONTRACT NO.: W912DS-14-D-0004
FILE NUMBER:
DESIGNED BY: DEJ
DWN BY: MBH
CKD BY: RED
SUBMITTED BY: DEJ
PLOT SCALE: 1" = 100'
ISSUE DATE: NOV 2018
SIZE: ANSI F
FILE NAME: VH101-056880053_HUDSON_MB.DGN

U.S. ARMY CORPS OF ENGINEERS
NEW YORK DISTRICT
NEW YORK, NY

McKIM & CREED
243 NORTH FRONT STREET
WILMINGTON, NORTH CAROLINA 28401
TELEPHONE: (910) 251-8444
FAX: (910) 251-8282

HYDROGRAPHIC CONDITIONS SURVEY
HUDSON RIVER FEDERAL NAVIGATION CHANNEL
REACH 08-09

SHEET IDENTIFICATION
VH-127
SHEET 27 OF 103

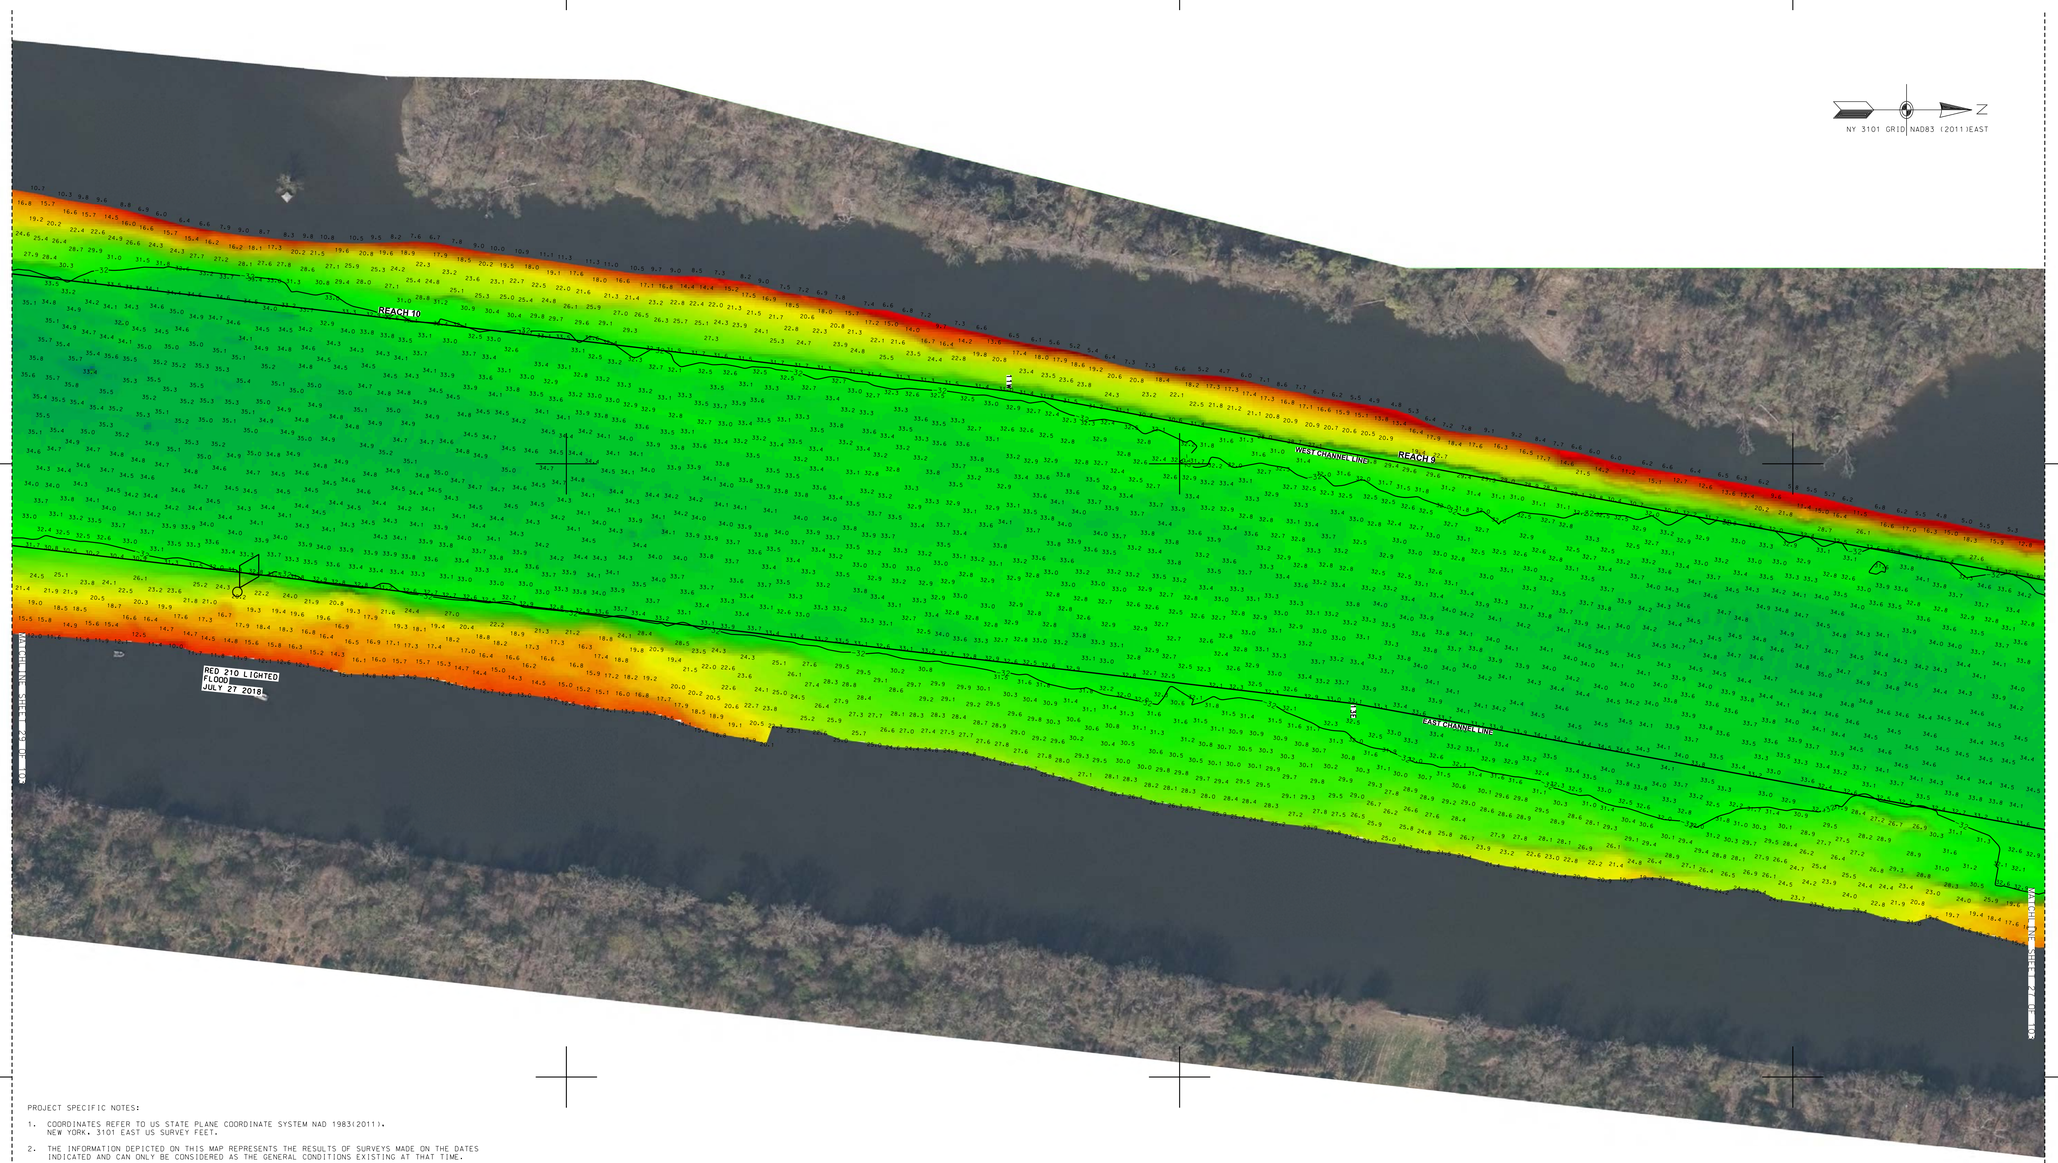

PROJECT SPECIFIC NOTES:

1. COORDINATES REFER TO US STATE PLANE COORDINATE SYSTEM NAD 1983(2011). NEW YORK. 3101 EAST US SURVEY FEET.
2. THE INFORMATION DEPICTED ON THIS MAP REPRESENTS THE RESULTS OF SURVEYS MADE ON THE DATES INDICATED AND CAN ONLY BE CONSIDERED AS THE GENERAL CONDITIONS EXISTING AT THAT TIME.
3. THE SOUNDINGS ON THIS MAP MEET USACE EM 1110-2-1003 ACCURACY STANDARDS.
4. VERTICAL DATUM FOR THIS PROJECT IS NAVD 88.
   A. REACH 63 TO REACH 01 AUTHORIZED PROJECT DEPTH OF 32'. MEASURED FROM 2.55' BELOW NAVD 88.
   B. FROM 2200' SOUTH TO 900' SOUTH OF MALL DUNN BRIDGE AUTHORIZED PROJECT DEPTH OF 27' MEASURED FROM 3.8' BELOW NAVD 88.
   C. REACH 01 TO REACH N05 AUTHORIZED PROJECT DEPTH OF 14'. MEASURED FROM 3.8' BELOW NAVD 88.
   D. REACH N04 TO N01 AUTHORIZED PROJECT DATUM IS 14'. MEASURED FROM NORMAL POOL OF 13.59' ABOVE NAVD 88.
5. MULTI-BEAM SOUNDINGS AS SHOWN ARE REPRESENTED USING THE MEDIAN OF A THREE (3') FOOT CELL SORTED TO THIRTY (30') FEET WITH CHANNEL PRIORITY.
6. CONTOURS ON THIS MAP WERE GENERATED USING THE MAP DATA SET.
7. THE DATA DEPICTED ON THIS MAP SHOULD NOT BE USED FOR VOLUME CALCULATION PURPOSES.
8. THE PLANIMETRICS DEPICTED ON THIS MAP ARE FOR ORIENTATION PURPOSES ONLY.
9. THIS SURVEY WAS PERFORMED USING LOCAL CONTROL ESTABLISHED BY THE CORPS OF ENGINEERS.
10. THIS MAP IS CEPD COMPLIANT IN ACCORDANCE WITH ER 1110-2-8160 AND EM 1110-2-6056.
11. THE SURVEY WAS CONDUCTED BY MCKIM & CREED USING THE FOLLOWING:
    SURVEY VESSELS: SV SOUNDS DEEP
    ECHOSOUNDER: R2SONIC 2022 MULTIBEAM SYSTEM.
    NAVIGATION SYSTEMS: INTEGRATED I2NS INERTIAL NAVIGATION SYSTEM. IN REAL TIME KINEMATIC (RTK)MODE.
    SURVEY ACQUISITION SOFTWARE: HYPACK VERSION 2018A
    SURVEY PROCESSING SOFTWARE: HYPACK/HYSWEEP VERSION 2018A
    CTD CAST WERE TAKEN DURING ACQUISITION FOR ACCURATE SPEED OF SOUND PROFILES
    USING AN AML BASE X2 AS WELL AS A AML MICRO-X SOUND VELOCITY PROBE AT THE HEAD.
12. THE INFORMATION PRESENTED ON THIS DRAWING REPRESENTS THE RESULTS OF A SURVEY PERFORMED BY MCKIM & CREED ON JULY 1-31. 2018 AND CAN ONLY BE CONSIDERED AS INDICATING THE CONDITIONS EXISTING AT THAT TIME. BECAUSE THESE CONDITIONS MAY BE SUBJECT TO RAPID CHANGE DUE TO SHOALING EVENTS, A PRUDENT MARINER SHOULD NOT RELY EXCLUSIVELY ON THE INFORMATION PROVIDED HERE. REUSE OF THIS INFORMATION BY CLIENT OR OTHERS BEYOND THE SPECIFIC SCOPE OF WORK FOR WHICH IT WAS ACQUIRED SHALL BE AT THE SOLE RISK OF THE USER AND WITHOUT LIABILITY TO MCKIM & CREED.

NSRS/NGS CONTROL DATA			
BENCHMARK: TROY DAM 1	PID# BBDR68	NORTHING	EASTING
ELEVATION: 25.32' NAVD 88		1,428,037.76	709,760.15

LOCAL CONTROL DATA			
BENCHMARK: HR-12	PID#	NORTHING	EASTING
ELEVATION: 8.67' NAVD 88		1,318821.55	684451.34
STAMPED: HR-12 2016			

LOCAL CONTROL DATA			
BENCHMARK: 01-1	PID#	NORTHING	EASTING
ELEVATION: 3.87' NAVD 88		1,124,859.59	641003.46
STAMPED:			

STATE OF NEW YORK
RAYMOND B. PARKER
090 49300
LICENSED LAND SURVEYOR

SCALE 1" = 100'
0 100 200 300 400

US Army Corps of Engineers ®
New York District

MARK	DESCRIPTION	DATE	APPR.


DATE: JULY 31, 2018
SOLICITATION NO.:
CONTRACT NO.: W912DS-14-D-0004
FILE NUMBER:
DESIGNED BY: DWN BY: MBH
CKD BY: RBD
SUBMITTED BY: DeJ
ISSUE DATE: NOVEMBER 2018
PLOT SCALE: 1:1
PLOT BY:
SIZE: ANSI F
FILE NAME: VH101-058890053_HUDSON_MB.DGN

U.S. ARMY CORPS OF ENGINEERS
NEW YORK DISTRICT
NEW YORK, NY

McKIM & CREED
245 NORTH FRONT STREET
WILMINGTON, NORTH CAROLINA 28401
TELEPHONE: (910) 251-8444
FAX: (910) 251-8282

HYDROGRAPHIC CONDITIONS SURVEY
HUDSON RIVER FEDERAL NAVIGATION CHANNEL
REACH 09-10

SHEET IDENTIFICATION
VH-128
SHEET 28 OF 103

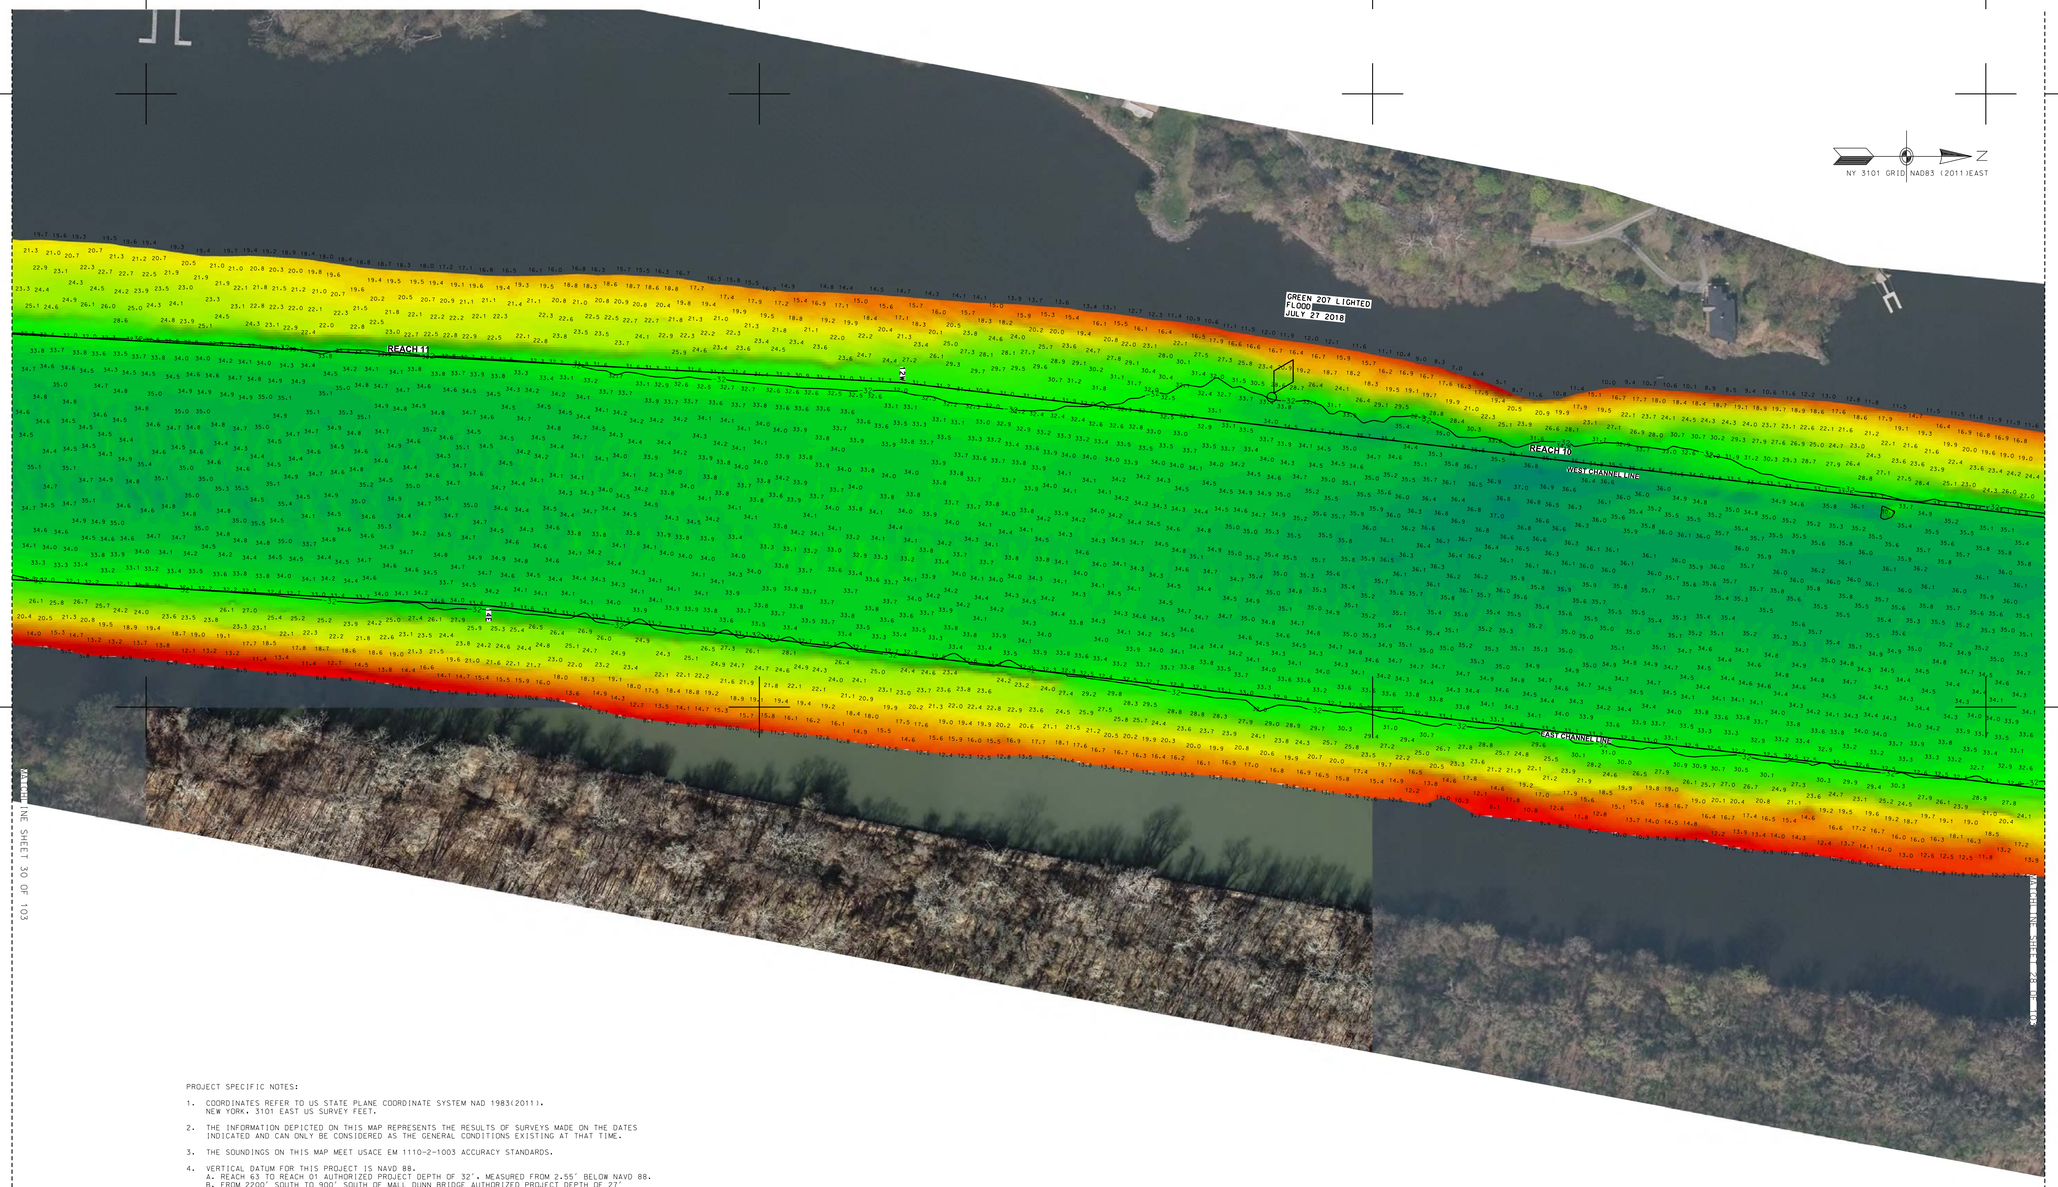

PROJECT SPECIFIC NOTES:

1. COORDINATES REFER TO US STATE PLANE COORDINATE SYSTEM NAD 1983(2011). NEW YORK. 3101 EAST US SURVEY FEET.

2. THE INFORMATION DEPICTED ON THIS MAP REPRESENTS THE RESULTS OF SURVEYS MADE ON THE DATES INDICATED AND CAN ONLY BE CONSIDERED AS THE GENERAL CONDITIONS EXISTING AT THAT TIME.

3. THE SOUNDINGS ON THIS MAP MEET USACE EM 1110-2-1003 ACCURACY STANDARDS.

4. VERTICAL DATUM FOR THIS PROJECT IS NAVD 88.
   A. REACH 63 TO REACH 01 AUTHORIZED PROJECT DEPTH OF 32', MEASURED FROM 2.55' BELOW NAVD 88.
   B. FROM 2200' SOUTH TO 900' SOUTH OF MALL DUNN BRIDGE AUTHORIZED PROJECT DEPTH OF 27' MEASURED FROM 3.8' BELOW NAVD 88.
   C. REACH 01 TO REACH N05 AUTHORIZED PROJECT DEPTH OF 14', MEASURED FROM 3.8' BELOW NAVD 88.
   D. REACH N04 TO N01 AUTHORIZED PROJECT DATUM IS 14', MEASURED FROM NORMAL POOL OF 13.59' ABOVE NAVD 88.

5. MULTI-BEAM SOUNDINGS AS SHOWN ARE REPRESENTED USING THE MEDIAN OF A THREE (3') FOOT CELL SORTED TO THIRTY (30') FEET WITH CHANNEL PRIORITY.

6. CONTOURS ON THIS MAP WERE GENERATED USING THE MAP DATA SET.

7. THE DATA DEPICTED ON THIS MAP SHOULD NOT BE USED FOR VOLUME CALCULATION PURPOSES.

8. THE PLANIMETRICS DEPICTED ON THIS MAP ARE FOR ORIENTATION PURPOSES ONLY.

9. THIS SURVEY WAS PERFORMED USING LOCAL CONTROL ESTABLISHED BY THE CORPS OF ENGINEERS.

10. THIS MAP IS CEPD COMPLIANT IN ACCORDANCE WITH ER 1110-2-8160 AND EM 1110-2-6056.

11. THE SURVEY WAS CONDUCTED BY MCKIM & CREED USING THE FOLLOWING:
    SURVEY VESSELS: SV SOUNDS DEEP
    ECHOSOUNDER: R2SONIC 2022 MULTIBEAM SYSTEM.
    NAVIGATION SYSTEMS: INTEGRATED I2NS INERTIAL NAVIGATION SYSTEM. IN REAL TIME KINEMATIC (RTK)MODE.
    SURVEY ACQUISITION SOFTWARE: HYPACK VERSION 2018A
    SURVEY PROCESSING SOFTWARE: HYPACK/HYSWEEP VERSION 2018A
    CTD CAST WERE TAKEN DURING ACQUISITION FOR ACCURATE SPEED OF SOUND PROFILES USING AN AML BASE X2 AS WELL AS A AML MICRO-X SOUND VELOCITY PROBE AT THE HEAD.

12. THE INFORMATION PRESENTED ON THIS DRAWING REPRESENTS THE RESULTS OF A SURVEY PERFORMED BY MCKIM & CREED ON JULY 1-31, 2018 AND CAN ONLY BE CONSIDERED AS INDICATING THE CONDITIONS EXISTING AT THAT TIME. BECAUSE THESE CONDITIONS MAY BE SUBJECT TO RAPID CHANGE DUE TO SHOALING EVENTS. A PRUDENT MARINER SHOULD NOT RELY EXCLUSIVELY ON THE INFORMATION PROVIDED HERE. REUSE OF THIS INFORMATION BY CLIENT OR OTHERS BEYOND THE SPECIFIC SCOPE OF WORK FOR WHICH IT WAS ACQUIRED SHALL BE AT THE SOLE RISK OF THE USER AND WITHOUT LIABILITY TO MCKIM & CREED.

NSRS/NGS CONTROL DATA			
BENCHMARK: TROY DAM 1	PID# BBDR68	NORTHING	EASTING
ELEVATION: 25.32' NAVD 88		1,428,037.76	709,760.15

LOCAL CONTROL DATA			
BENCHMARK: HR-12	PID#	NORTHING	EASTING
ELEVATION: 8.67' NAVD 88		1,318821.55	684451.34
STAMPED: HR-12 2016			

LOCAL CONTROL DATA			
BENCHMARK: 01-1	PID#	NORTHING	EASTING
ELEVATION: 3.87' NAVD 88		1,124,859.59	641003.46
STAMPED:			

STATE OF NEW YORK
RAYMOND E. OSTRER
No. 49350
LICENSED LAND SURVEYOR

SCALE 1" = 100'
0 100 200 300 400

US Army Corps of Engineers
New York District

MARK	DESCRIPTION	DATE	APPR.	MARK	DESCRIPTION	DATE	APPR.


DESIGNED BY:
DWN BY: MBH
CKD BY: RBD
SUBMITTED BY: DLJ
PLOT SCALE: 1:100
SIZE: ANSI F
ISSUE DATE: NOVEMBER 2018
FILE NAME: VH101-058890053_HUDSON_MB.DGN
DATE: JULY 31, 2018
SOLICITATION NO.:
CONTRACT NO.: W912DS-14-D-0004
FILE NUMBER:

U.S. ARMY CORPS OF ENGINEERS
NEW YORK DISTRICT
NEW YORK, NY

McKIM & CREED
243 NORTH FRONT STREET
WILMINGTON, NORTH CAROLINA 28401
TELEPHONE: (910) 341-0646
FAX: (910) 251-8282

HYDROGRAPHIC CONDITIONS SURVEY
HUDSON RIVER FEDERAL NAVIGATION CHANNEL
REACH 10-11

SHEET IDENTIFICATION
VH-129
SHEET 29 OF 103

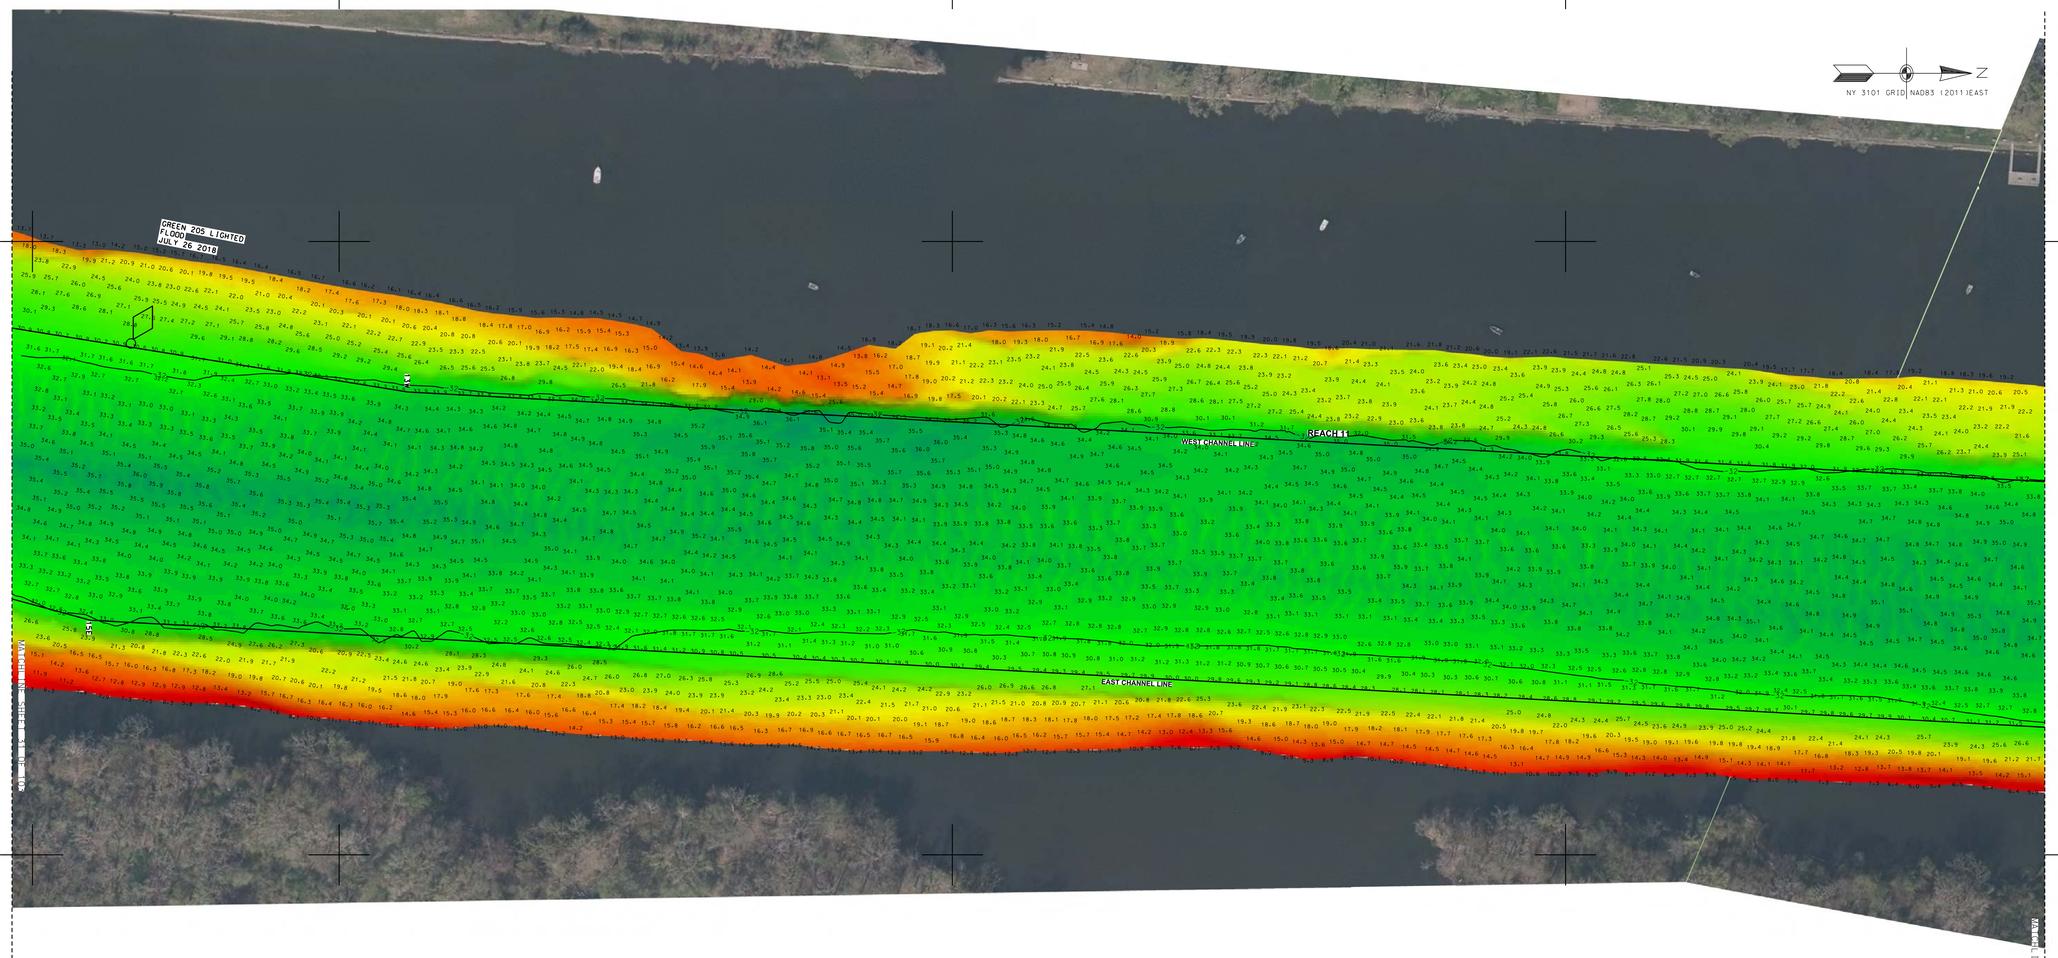

PROJECT SPECIFIC NOTES:

1. COORDINATES REFER TO US STATE PLANE COORDINATE SYSTEM NAD 1983(2011). NEW YORK, 3101 EAST US SURVEY FEET.

2. THE INFORMATION DEPICTED ON THIS MAP REPRESENTS THE RESULTS OF SURVEYS MADE ON THE DATES INDICATED AND CAN ONLY BE CONSIDERED AS THE GENERAL CONDITIONS EXISTING AT THAT TIME.

3. THE SOUNDINGS ON THIS MAP MEET USACE EM 1110-2-1003 ACCURACY STANDARDS.

4. VERTICAL DATUM FOR THIS PROJECT IS NAVD 88.
   A. REACH 63 TO REACH 01 AUTHORIZED PROJECT DEPTH OF 32'. MEASURED FROM 2.55' BELOW NAVD 88.
   B. FROM 2200' SOUTH TO 900' SOUTH OF MALL DUNN BRIDGE AUTHORIZED PROJECT DEPTH OF 27' MEASURED FROM 3.8' BELOW NAVD 88.
   C. REACH 01 TO REACH N05 AUTHORIZED PROJECT DEPTH OF 14'. MEASURED FROM 3.8' BELOW NAVD 88.
   D. REACH N04 TO N01 AUTHORIZED PROJECT DATUM IS 14'. MEASURED FROM NORMAL POOL OF 13.59' ABOVE NAVD 88.

5. MULTI-BEAM SOUNDINGS AS SHOWN ARE REPRESENTED USING THE MEDIAN OF A THREE (3') FOOT CELL SORTED TO THIRTY (30') FEET WITH CHANNEL PRIORITY.

6. CONTOURS ON THIS MAP WERE GENERATED USING THE MAP DATA SET.

7. THE DATA DEPICTED ON THIS MAP SHOULD NOT BE USED FOR VOLUME CALCULATION PURPOSES.

8. THE PLANIMETRICS DEPICTED ON THIS MAP ARE FOR ORIENTATION PURPOSES ONLY.

9. THIS SURVEY WAS PERFORMED USING LOCAL CONTROL ESTABLISHED BY THE CORPS OF ENGINEERS.

10. THIS MAP IS CEPD COMPLIANT IN ACCORDANCE WITH ER 1110-2-8160 AND EM 1110-2-6056.

11. THE SURVEY WAS CONDUCTED BY MCKIM & CREED USING THE FOLLOWING:
    SURVEY VESSELS: SV SOUNDS DEEP
    ECHOSOUNDER: R2SONIC 2022 MULTIBEAM SYSTEM.
    NAVIGATION SYSTEMS: INTEGRATED I2NS INERTIAL NAVIGATION SYSTEM. IN REAL TIME KINEMATIC (RTK) MODE.
    SURVEY ACQUISITION SOFTWARE: HYPACK VERSION 2018A
    SURVEY PROCESSING SOFTWARE: HYPACK/HYSWEEP VERSION 2018A
    CTD CAST WERE TAKEN DURING ACQUISITION FOR ACCURATE SPEED OF SOUND PROFILES USING AN AML BASE X2 AS WELL AS A AML MICRO-X SOUND VELOCITY PROBE AT THE HEAD.

12. THE INFORMATION PRESENTED ON THIS DRAWING REPRESENTS THE RESULTS OF A SURVEY PERFORMED BY MCKIM & CREED ON JULY 1-31, 2018 AND CAN ONLY BE CONSIDERED AS INDICATING THE CONDITIONS EXISTING AT THAT TIME. BECAUSE THESE CONDITIONS MAY BE SUBJECT TO RAPID CHANGE DUE TO SHOALING EVENTS. A PRUDENT MARINER SHOULD NOT RELY EXCLUSIVELY ON THE INFORMATION PROVIDED HERE. REUSE OF THIS INFORMATION BY CLIENT OR OTHERS BEYOND THE SPECIFIC SCOPE OF WORK FOR WHICH IT WAS ACQUIRED SHALL BE AT THE SOLE RISK OF THE USER AND WITHOUT LIABILITY TO MCKIM & CREED.

STATE OF NEW YORK
RAYMOND B. PAYNE
049350
LICENSED LAND SURVEYOR

NSRS/NGS CONTROL DATA		
BENCHMARK: TROY DAM 1	PID# BBDR68	NORTHING EASTING
ELEVATION: 25.32' NAVD 88		1,428,037.76 709,760.15

LOCAL CONTROL DATA		
BENCHMARK: HR-12	PID#	NORTHING EASTING
ELEVATION: 8.67' NAVD 88		1,318821.55 684451.34
STAMPED: HR-12 2016		

LOCAL CONTROL DATA		
BENCHMARK: 01-1	PID#	NORTHING EASTING
ELEVATION: 3.87' NAVD 88		1,124,859.59 641003.46
STAMPED:		

SCALE 1" = 100'
0 100 200 300 400

US Army Corps of Engineers ®
New York District

MARK	DESCRIPTION	DATE	APPR.


DESIGNED BY: DBG
DWN BY: MBH
CKD BY: RBD
SUBMITTED BY: DLJ
PLOT SCALE: 1" = 100'
SIZE: ANSI F
DATE: JULY 31, 2018
SOLICITATION NO.:
CONTRACT NO.: W912DS-14-D-0004
FILE NUMBER:
ISSUE DATE: NOV 2018
FILE NAME: VH101-056890063_HUDSON_MB.DGN

U.S. ARMY CORPS OF ENGINEERS
NEW YORK DISTRICT
NEW YORK, NY

McKIM & CREED
243 NORTH FRONT STREET
WILMINGTON, NORTH CAROLINA 28401
TELEPHONE (910) 341-1048
FAX: (910) 251-8282

HYDROGRAPHIC CONDITIONS SURVEY
HUDSON RIVER FEDERAL NAVIGATION CHANNEL
REACH 11

SHEET IDENTIFICATION
VH-130
SHEET 30 OF 103

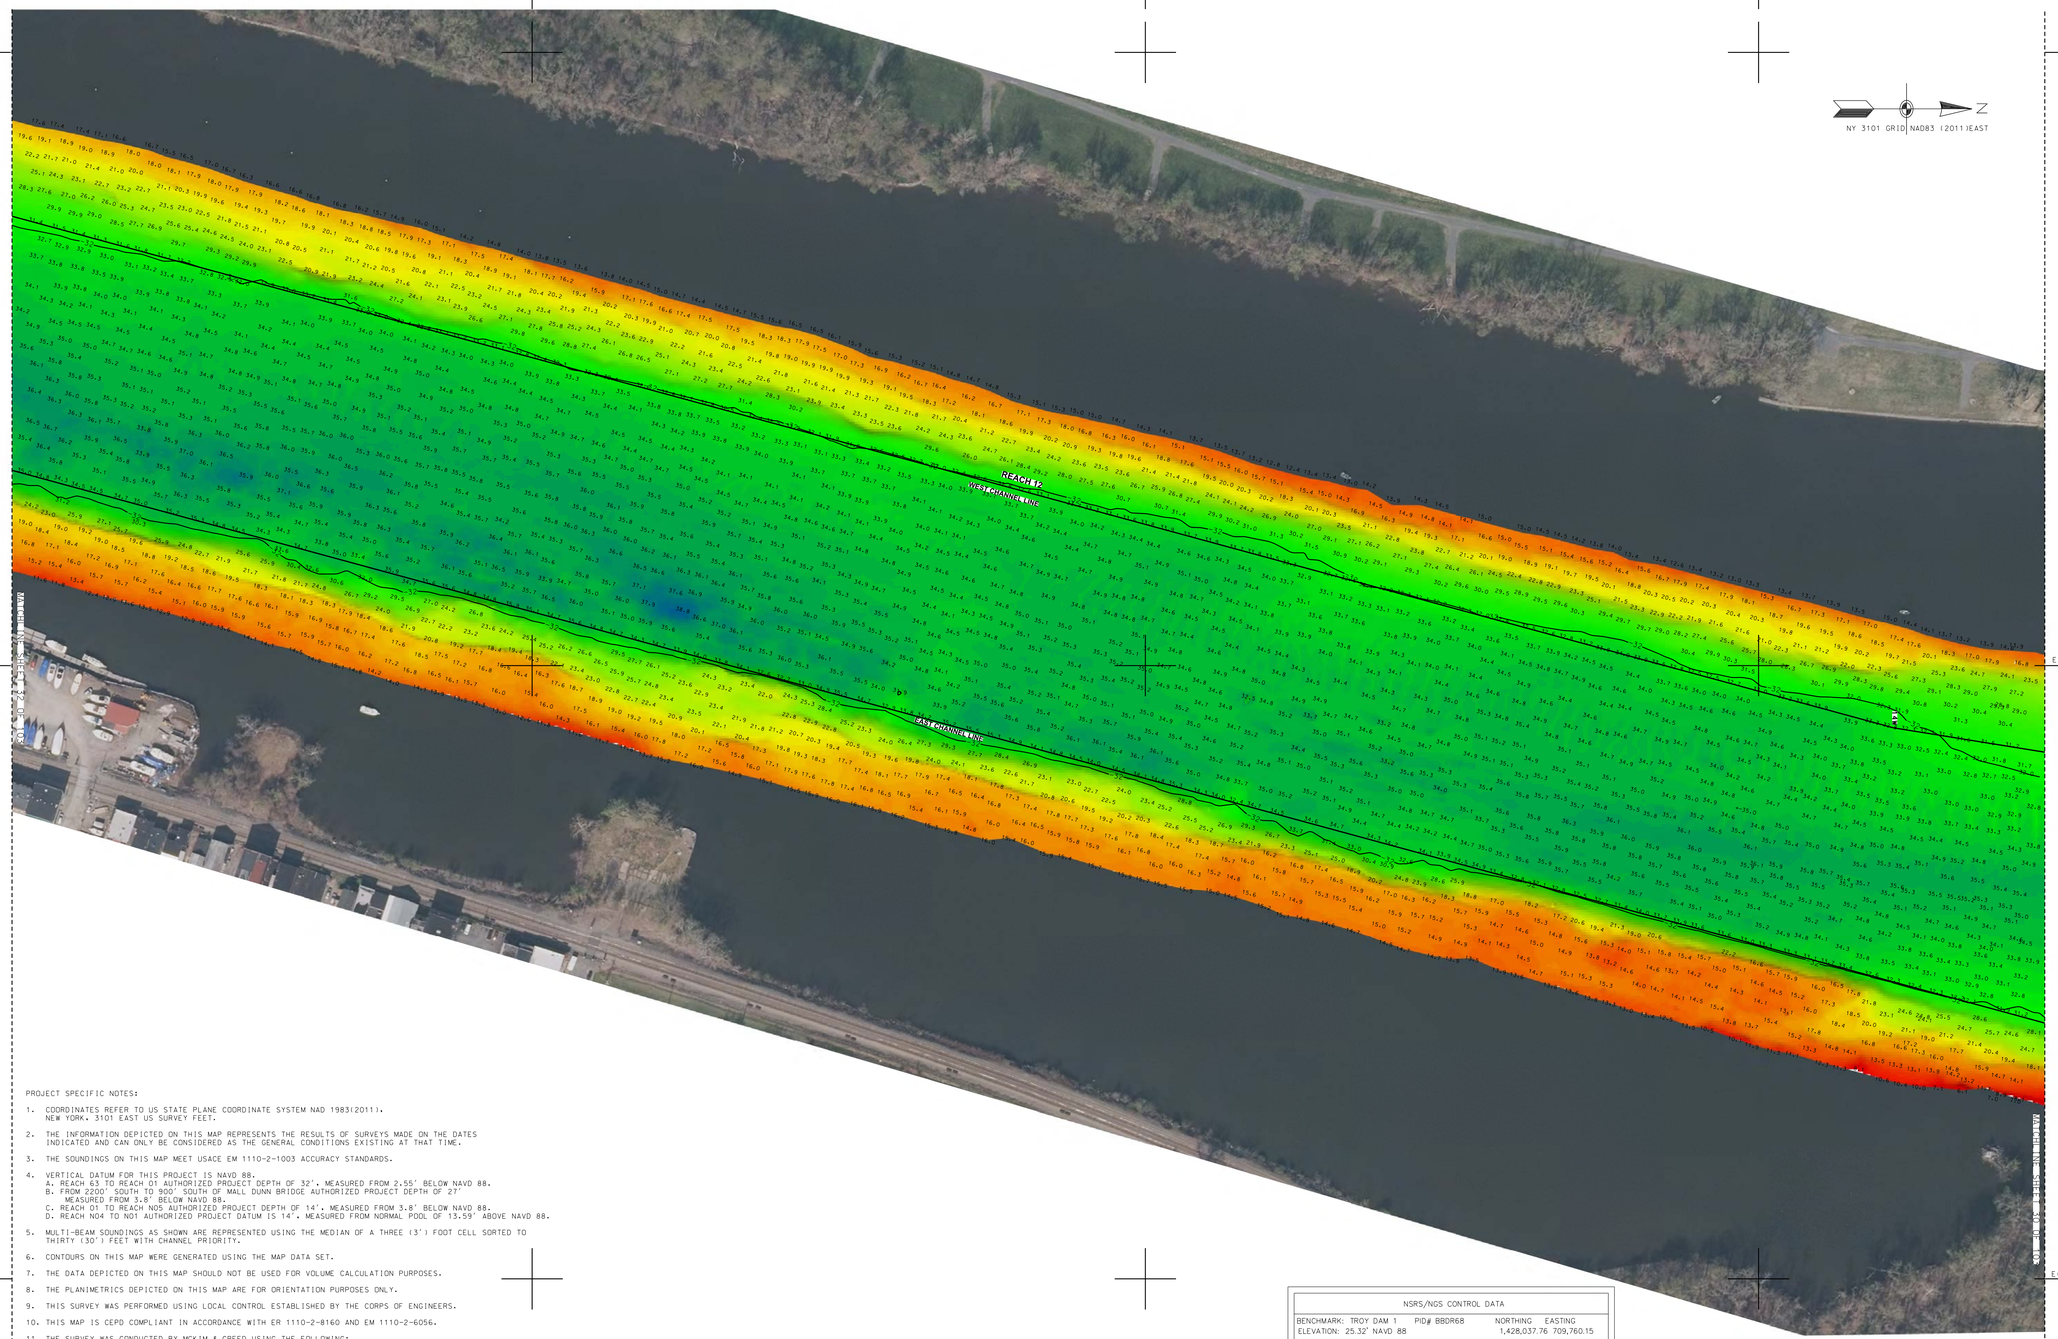

PROJECT SPECIFIC NOTES:

1. COORDINATES REFER TO US STATE PLANE COORDINATE SYSTEM NAD 1983(2011), NEW YORK, 3101 EAST US SURVEY FEET.
2. THE INFORMATION DEPICTED ON THIS MAP REPRESENTS THE RESULTS OF SURVEYS MADE ON THE DATES INDICATED AND CAN ONLY BE CONSIDERED AS THE GENERAL CONDITIONS EXISTING AT THAT TIME.
3. THE SOUNDINGS ON THIS MAP MEET USACE EM 1110-2-1003 ACCURACY STANDARDS.
4. VERTICAL DATUM FOR THIS PROJECT IS NAVD 88.
   A. REACH 63 TO REACH 01 AUTHORIZED PROJECT DEPTH OF 32', MEASURED FROM 2.55' BELOW NAVD 88.
   B. FROM 2200' SOUTH TO 900' SOUTH OF MALL DUNN BRIDGE AUTHORIZED PROJECT DEPTH OF 27' MEASURED FROM 3.8' BELOW NAVD 88.
   C. REACH 01 TO REACH N05 AUTHORIZED PROJECT DEPTH OF 14', MEASURED FROM 3.8' BELOW NAVD 88.
   D. REACH N04 TO TO N01 AUTHORIZED PROJECT DATUM IS 14', MEASURED FROM NORMAL POOL OF 13.59' ABOVE NAVD 88.
5. MULTI-BEAM SOUNDINGS AS SHOWN ARE REPRESENTED USING THE MEDIAN OF A THREE (3') FOOT CELL SORTED TO THIRTY (30') FEET WITH CHANNEL PRIORITY.
6. CONTOURS ON THIS MAP WERE GENERATED USING THE MAP DATA SET.
7. THE DATA DEPICTED ON THIS MAP SHOULD NOT BE USED FOR VOLUME CALCULATION PURPOSES.
8. THE PLANIMETRICS DEPICTED ON THIS MAP ARE FOR ORIENTATION PURPOSES ONLY.
9. THIS SURVEY WAS PERFORMED USING LOCAL CONTROL ESTABLISHED BY THE CORPS OF ENGINEERS.
10. THIS MAP IS CEPD COMPLIANT IN ACCORDANCE WITH ER 1110-2-8160 AND EM 1110-2-6056.
11. THE SURVEY WAS CONDUCTED BY MCKIM & CREED USING THE FOLLOWING:
    SURVEY VESSELS: SV SOUNDS DEEP
    ECHOSOUNDER: R2SONIC 2022 MULTIBEAM SYSTEM.
    NAVIGATION SYSTEMS: INTEGRATED I2NS INERTIAL NAVIGATION SYSTEM. IN REAL TIME KINEMATIC (RTK)MODE.
    SURVEY ACQUISITION SOFTWARE: HYPACK VERSION 2018A
    SURVEY PROCESSING SOFTWARE: HYPACK/HYSWEEP VERSION 2018A
    CTD CAST WERE TAKEN DURING ACQUISITION FOR ACCURATE SPEED OF SOUND PROFILES USING AN AML BASE X2 AS WELL AS A AML MICRO-X SOUND VELOCITY PROBE AT THE HEAD.
12. THE INFORMATION PRESENTED ON THIS DRAWING REPRESENTS THE RESULTS OF A SURVEY PERFORMED BY MCKIM & CREED ON JULY 1-31, 2018 AND CAN ONLY BE CONSIDERED AS INDICATING THE CONDITIONS EXISTING AT THAT TIME. BECAUSE THESE CONDITIONS MAY BE SUBJECT TO RAPID CHANGE DUE TO SHOALING EVENTS, A PRUDENT MARINER SHOULD NOT RELY EXCLUSIVELY ON THE INFORMATION PROVIDED HERE. REUSE OF THIS INFORMATION BY CLIENT OR OTHERS BEYOND THE SPECIFIC SCOPE OF WORK FOR WHICH IT WAS ACQUIRED SHALL BE AT THE SOLE RISK OF THE USER AND WITHOUT LIABILITY TO MCKIM & CREED.

NSRS/NGS CONTROL DATA			
BENCHMARK: TROY DAM 1	PID# BBDR68	NORTHING	EASTING
ELEVATION: 25.32' NAVD 88		1,428,037.76	709,760.15

LOCAL CONTROL DATA			
BENCHMARK: HR-12	PID#	NORTHING	EASTING
ELEVATION: 8.67' NAVD 88		1,318821.55	684451.34
STAMPED: HR-12 2016			

LOCAL CONTROL DATA			
BENCHMARK: 01-1	PID#	NORTHING	EASTING
ELEVATION: 3.87' NAVD 88		1,124,859.59	641003.46
STAMPED:			

STATE OF NEW YORK
RAYMOND B. BAKER
049250
LICENSED LAND SURVEYOR

US Army Corps of Engineers ®
New York District

MARK	DESCRIPTION	DATE	APPR.
MARK	DESCRIPTION	DATE	APPR.


DESIGNED BY:
DWN BY: MBH
CKD BY: RBD
SUBMITTED BY: DJJ
PLOT SCALE: 1" = 60'
SIZE: ANSI F
ISSUE DATE: NOVEMBER 2020
FILE NAME: VH101-058890053_HUDSON_MB.DGN
DATE: JULY 31, 2018
SOLICITATION NO.:
CONTRACT NO.: W912DS-14-D-0004
FILE NUMBER:

U.S. ARMY CORPS OF ENGINEERS
NEW YORK DISTRICT
NEW YORK, NY

McKIM & CREED
243 NORTH FRONT STREET
WILMINGTON, NORTH CAROLINA 28401
TELEPHONE: (910) 251-8486
FAX: (910) 251-8282

HYDROGRAPHIC CONDITIONS SURVEY
HUDSON RIVER FEDERAL NAVIGATION CHANNEL
REACH 12

SHEET IDENTIFICATION
VH-131
SHEET 31 OF 103

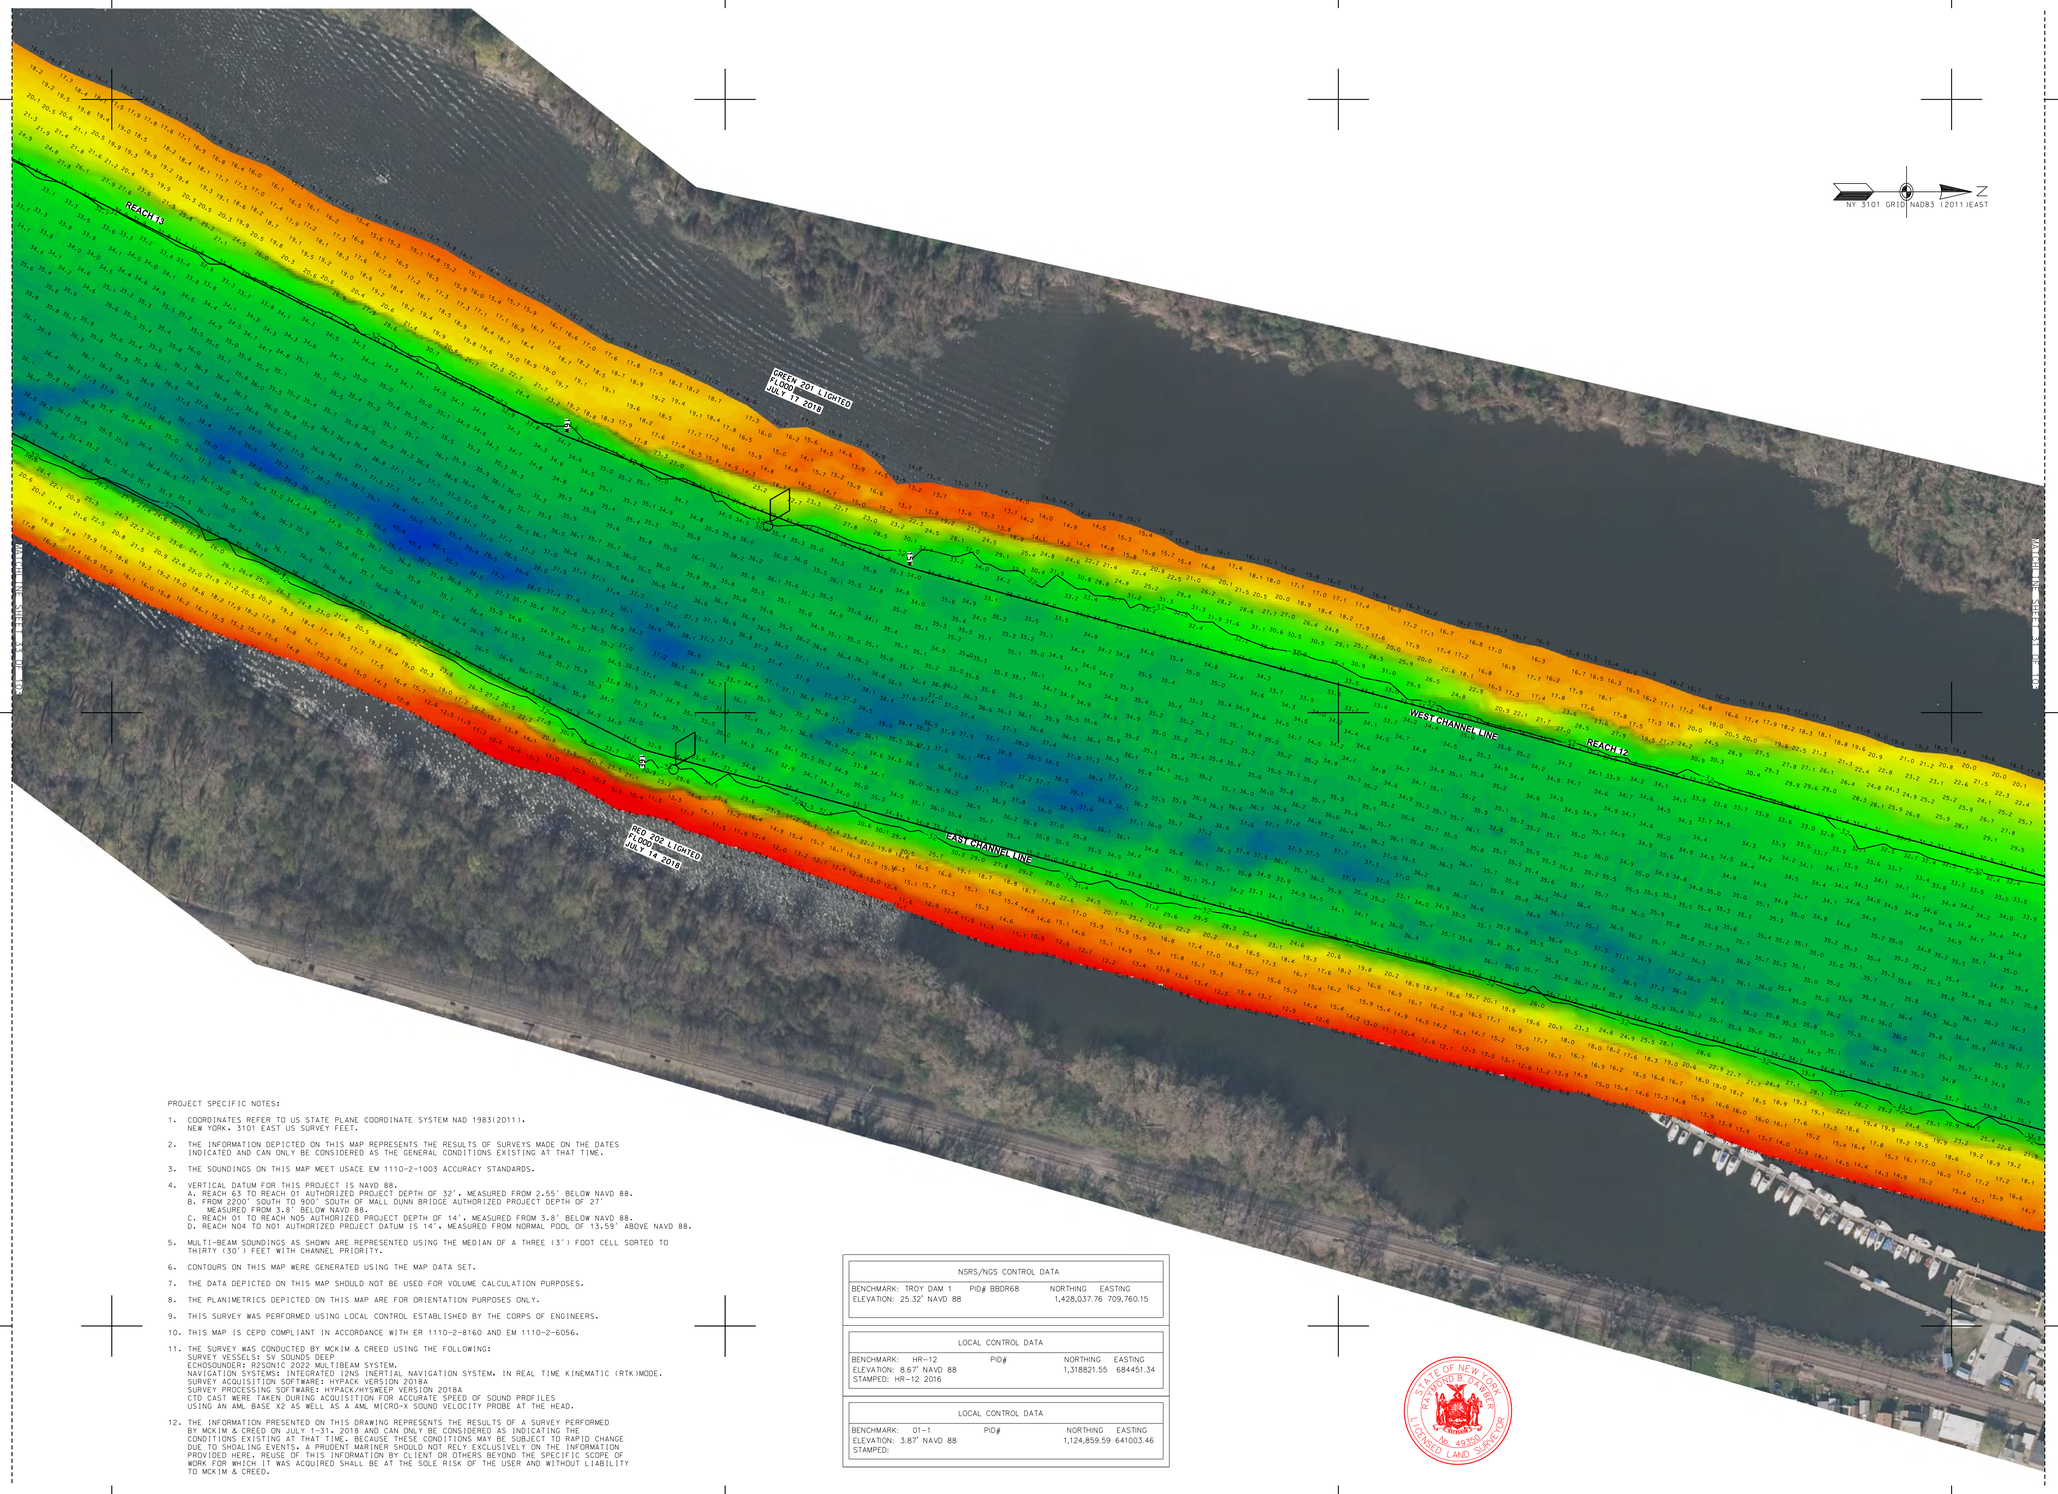

PROJECT SPECIFIC NOTES:

1. COORDINATES REFER TO US STATE PLANE COORDINATE SYSTEM NAD 1983(2011). NEW YORK, 3101 EAST US SURVEY FEET.
2. THE INFORMATION DEPICTED ON THIS MAP REPRESENTS THE RESULTS OF SURVEYS MADE ON THE DATES INDICATED AND CAN ONLY BE CONSIDERED AS THE GENERAL CONDITIONS EXISTING AT THAT TIME.
3. THE SOUNDINGS ON THIS MAP MEET USACE EM 1110-2-1003 ACCURACY STANDARDS.
4. VERTICAL DATUM FOR THIS PROJECT IS NAVD 88.
   A. REACH 63 TO REACH 01 AUTHORIZED PROJECT DEPTH OF 32'. MEASURED FROM 2.55' BELOW NAVD 88.
   B. FROM 2200' SOUTH TO 900' SOUTH OF MALL DUNN BRIDGE AUTHORIZED PROJECT DEPTH OF 27' MEASURED FROM 3.8' BELOW NAVD 88.
   C. REACH 01 TO REACH N05 AUTHORIZED PROJECT DEPTH OF 14'. MEASURED FROM 3.8' BELOW NAVD 88.
   D. REACH N04 TO N01 AUTHORIZED PROJECT DATUM IS 14'. MEASURED FROM NORMAL POOL OF 13.59' ABOVE NAVD 88.
5. MULTI-BEAM SOUNDINGS AS SHOWN ARE REPRESENTED USING THE MEDIAN OF A THREE (3') FOOT CELL SORTED TO THIRTY (30') FEET WITH CHANNEL PRIORITY.
6. CONTOURS ON THIS MAP WERE GENERATED USING THE MAP DATA SET.
7. THE DATA DEPICTED ON THIS MAP SHOULD NOT BE USED FOR VOLUME CALCULATION PURPOSES.
8. THE PLANIMETRICS DEPICTED ON THIS MAP ARE FOR ORIENTATION PURPOSES ONLY.
9. THIS SURVEY WAS PERFORMED USING LOCAL CONTROL ESTABLISHED BY THE CORPS OF ENGINEERS.
10. THIS MAP IS CEPD COMPLIANT IN ACCORDANCE WITH ER 1110-2-8160 AND EM 1110-2-6056.
11. THE SURVEY WAS CONDUCTED BY MCKIM & CREED USING THE FOLLOWING:
    SURVEY VESSELS: SV SOUNDS DEEP
    ECHOSOUNDER: R2SONIC 2022 MULTIBEAM SYSTEM.
    NAVIGATION SYSTEMS: INTEGRATED I2NS INERTIAL NAVIGATION SYSTEM. IN REAL TIME KINEMATIC (RTK)MODE.
    SURVEY ACQUISITION SOFTWARE: HYPACK VERSION 2018A
    SURVEY PROCESSING SOFTWARE: HYPACK/HYSWEEP VERSION 2018A
    CTD CAST WERE TAKEN DURING ACQUISITION FOR ACCURATE SPEED OF SOUND PROFILES USING AN AML BASE X2 AS WELL AS A AML MICRO-X SOUND VELOCITY PROBE AT THE HEAD.
12. THE INFORMATION PRESENTED ON THIS DRAWING REPRESENTS THE RESULTS OF A SURVEY PERFORMED BY MCKIM & CREED ON JULY 1-31, 2018 AND CAN ONLY BE CONSIDERED AS INDICATING THE CONDITIONS EXISTING AT THAT TIME. BECAUSE THESE CONDITIONS MAY BE SUBJECT TO RAPID CHANGE DUE TO SHOALING EVENTS, A PRUDENT MARINER SHOULD NOT RELY EXCLUSIVELY ON THE INFORMATION PROVIDED HERE. REUSE OF THIS INFORMATION BY CLIENT OR OTHERS BEYOND THE SPECIFIC SCOPE OF WORK FOR WHICH IT WAS ACQUIRED SHALL BE AT THE SOLE RISK OF THE USER AND WITHOUT LIABILITY TO MCKIM & CREED.

NSRS/NGS CONTROL DATA			
BENCHMARK: TROY DAM 1	PID# BB0R68	NORTHING	EASTING
ELEVATION: 25.32' NAVD 88		1,428,037.76	709,760.15

LOCAL CONTROL DATA			
BENCHMARK: HR-12	PID#	NORTHING	EASTING
ELEVATION: 8.67' NAVD 88		1,318821.55	684451.34
STAMPED: HR-12 2016			

LOCAL CONTROL DATA			
BENCHMARK: 01-1	PID#	NORTHING	EASTING
ELEVATION: 3.87' NAVD 88		1,124,859.59	641003.46
STAMPED:			

STATE OF NEW YORK
RAYMOND B. DARBY
No. 49350
LICENSED LAND SURVEYOR

SCALE 1" = 100'
0 100 200 300 400

US Army Corps of Engineers ®
New York District

MARK	DESCRIPTION	DATE	APPR.

MARK	DESCRIPTION	DATE	APPR.


U.S. ARMY CORPS OF ENGINEERS
NEW YORK DISTRICT
NEW YORK, NY

McKIM & CREED
243 NORTH FRONT STREET
WILMINGTON, NORTH CAROLINA 28401
TELEPHONE: (910) 251-8444
FAX: (910) 251-8282

DESIGNED BY: DLJ	CKD.BY: RBD	DATE: JULY 31, 2018	SOLICITATION NO.:
DWN BY: MBH	SUBMITTED BY: DLJ	CONTRACT NO.: W912DS-14-D-0004	
PLOT SCALE: 1=100'	ISSUE DATE: AUGUST 2018	FILE NUMBER:	
SIZE: ANSI F	FILE NAME: VH101-056890063_HUDSON_MB.DGN		

HYDROGRAPHIC CONDITIONS SURVEY
HUDSON RIVER FEDERAL NAVIGATION CHANNEL
REACH 12-13

SHEET IDENTIFICATION
VH-132
SHEET 32 OF 103

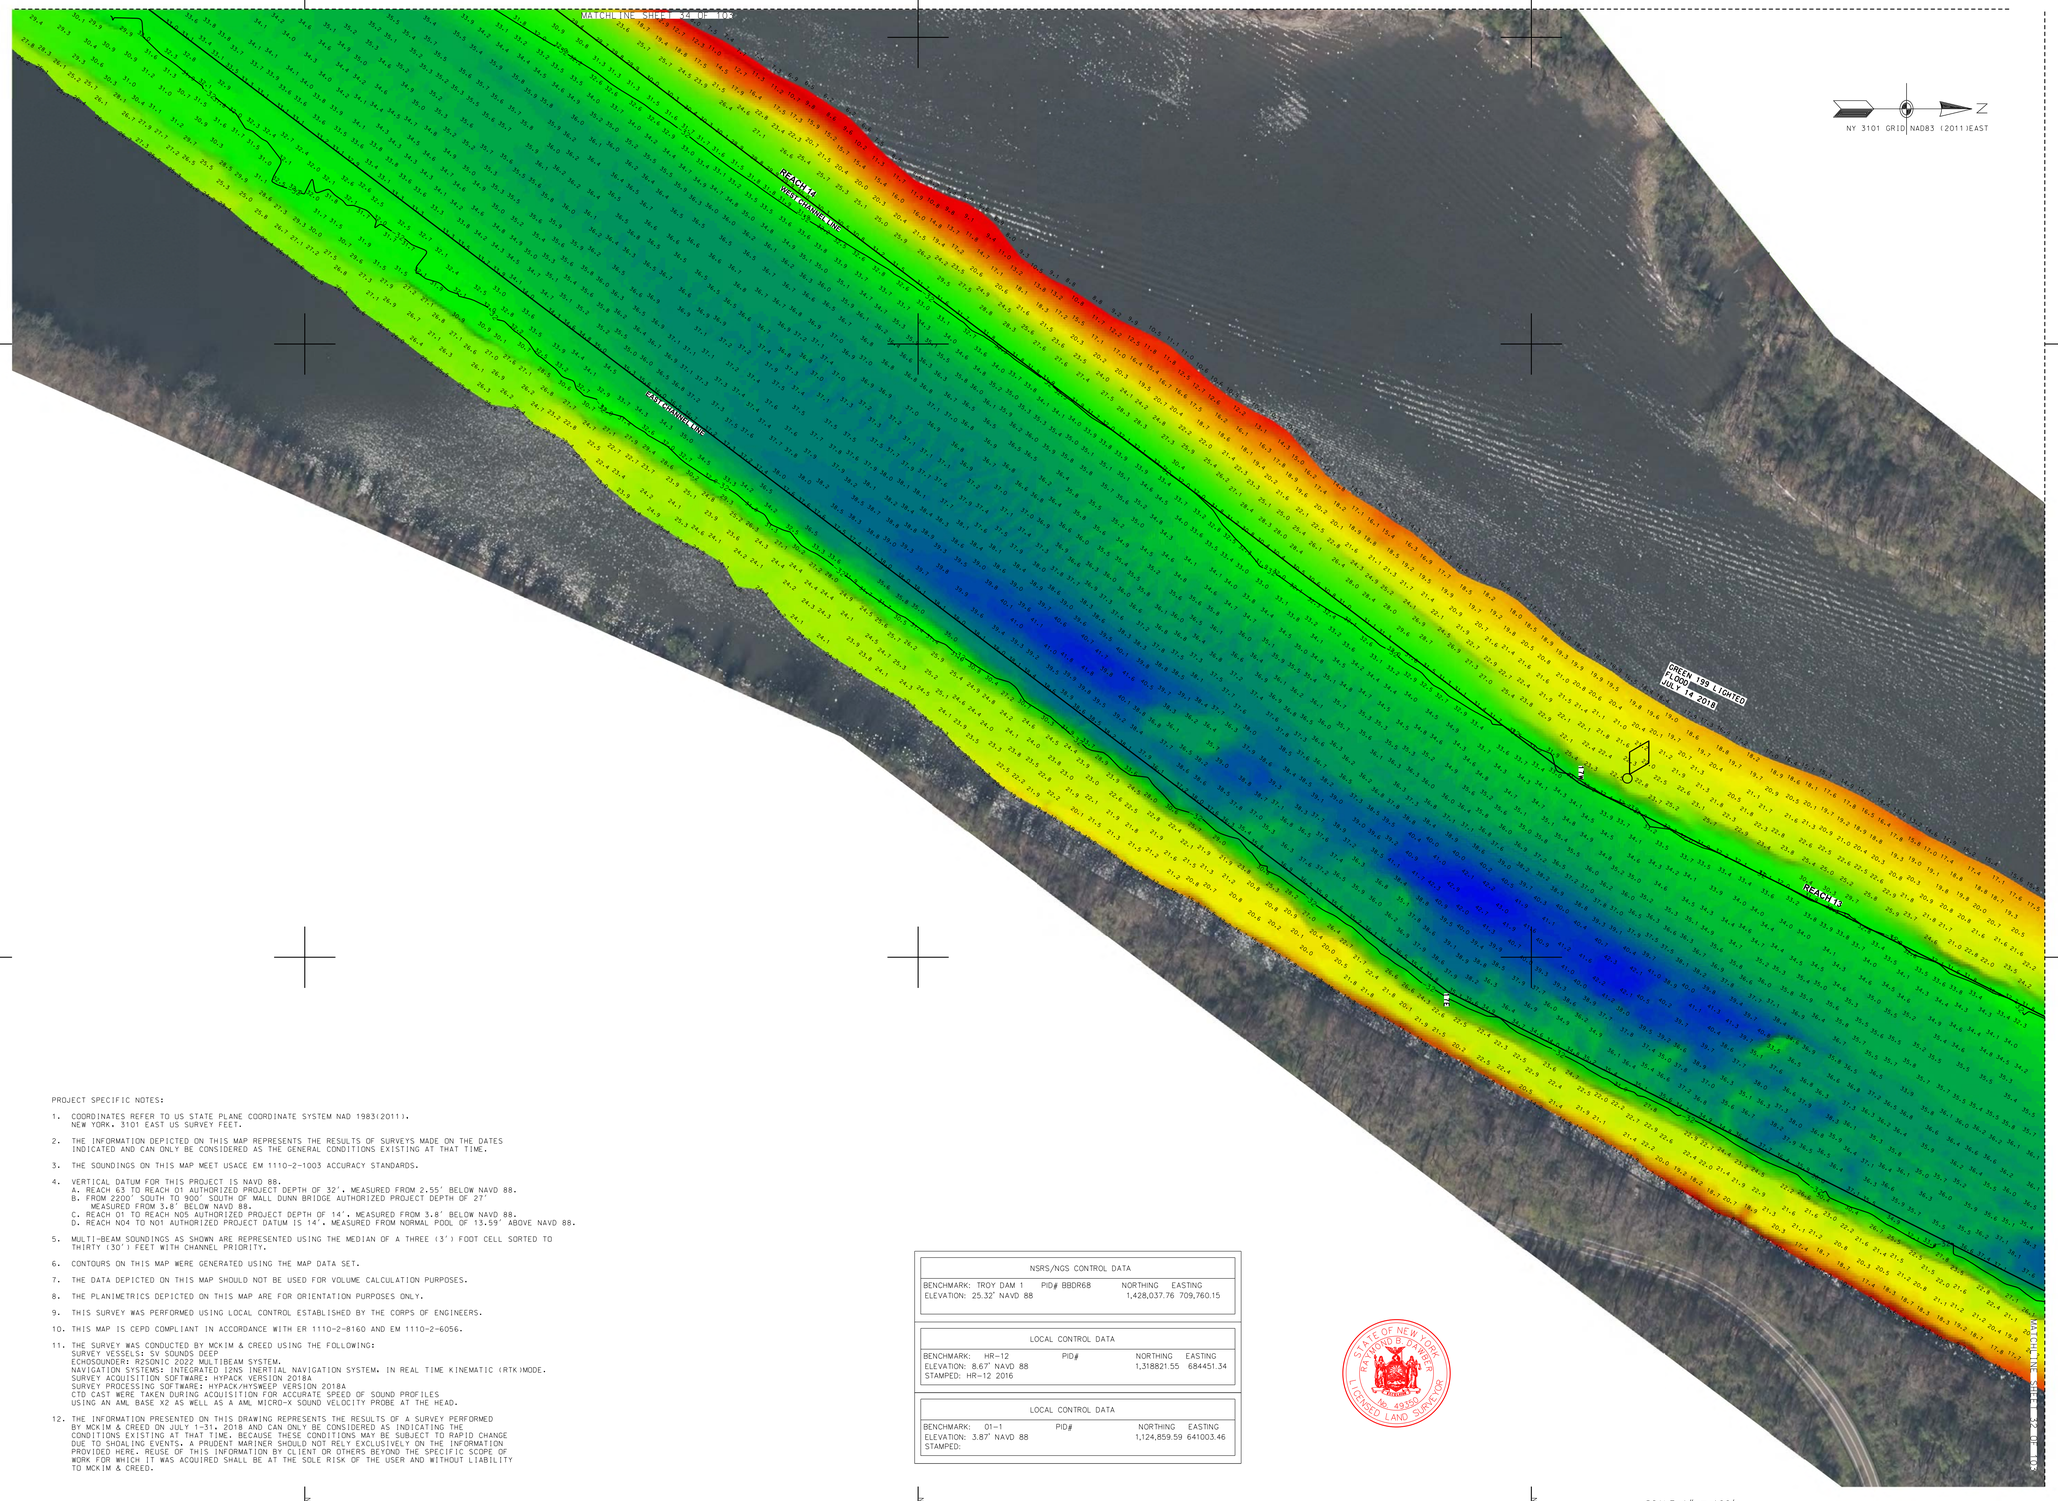

PROJECT SPECIFIC NOTES:

1. COORDINATES REFER TO US STATE PLANE COORDINATE SYSTEM NAD 1983(2011). NEW YORK, 3101 EAST US SURVEY FEET.
2. THE INFORMATION DEPICTED ON THIS MAP REPRESENTS THE RESULTS OF SURVEYS MADE ON THE DATES INDICATED AND CAN ONLY BE CONSIDERED AS THE GENERAL CONDITIONS EXISTING AT THAT TIME.
3. THE SOUNDINGS ON THIS MAP MEET USACE EM 1110-2-1003 ACCURACY STANDARDS.
4. VERTICAL DATUM FOR THIS PROJECT IS NAVD 88.
   A. REACH 63 TO REACH O1 AUTHORIZED PROJECT DEPTH OF 32', MEASURED FROM 2.55' BELOW NAVD 88.
   B. FROM 2200' SOUTH TO 900' SOUTH OF MALL DUNN BRIDGE AUTHORIZED PROJECT DEPTH OF 27' MEASURED FROM 3.8' BELOW NAVD 88.
   C. REACH O1 TO REACH N05 AUTHORIZED PROJECT DEPTH OF 14', MEASURED FROM 3.8' BELOW NAVD 88.
   D. REACH N04 TO N01 AUTHORIZED PROJECT DATUM IS 14', MEASURED FROM NORMAL POOL OF 13.59' ABOVE NAVD 88.
5. MULTI-BEAM SOUNDINGS AS SHOWN ARE REPRESENTED USING THE MEDIAN OF A THREE (3') FOOT CELL SORTED TO THIRTY (30') FEET WITH CHANNEL PRIORITY.
6. CONTOURS ON THIS MAP WERE GENERATED USING THE MAP DATA SET.
7. THE DATA DEPICTED ON THIS MAP SHOULD NOT BE USED FOR VOLUME CALCULATION PURPOSES.
8. THE PLANIMETRICS DEPICTED ON THIS MAP ARE FOR ORIENTATION PURPOSES ONLY.
9. THIS SURVEY WAS PERFORMED USING LOCAL CONTROL ESTABLISHED BY THE CORPS OF ENGINEERS.
10. THIS MAP IS CEPD COMPLIANT IN ACCORDANCE WITH ER 1110-2-8160 AND EM 1110-2-6056.
11. THE SURVEY WAS CONDUCTED BY MCKIM & CREED USING THE FOLLOWING:
    SURVEY VESSELS: SV SOUNDS DEEP
    ECHOSOUNDER: R2SONIC 2022 MULTIBEAM SYSTEM.
    NAVIGATION SYSTEMS: INTEGRATED I2NS INERTIAL NAVIGATION SYSTEM. IN REAL TIME KINEMATIC (RTK)MODE.
    SURVEY ACQUISITION SOFTWARE: HYPACK VERSION 2018A
    SURVEY PROCESSING SOFTWARE: HYPACK/HYSWEEP VERSION 2018A
    CTD CAST WERE TAKEN DURING ACQUISITION FOR ACCURATE SPEED OF SOUND PROFILES USING AN AML BASE X2 AS WELL AS A AML MICRO-X SOUND VELOCITY PROBE AT THE HEAD.
12. THE INFORMATION PRESENTED ON THIS DRAWING REPRESENTS THE RESULTS OF A SURVEY PERFORMED BY MCKIM & CREED ON JULY 1-31, 2018 AND CAN ONLY BE CONSIDERED AS INDICATING THE CONDITIONS EXISTING AT THAT TIME. BECAUSE THESE CONDITIONS MAY BE SUBJECT TO RAPID CHANGE DUE TO SHOALING EVENTS, A PRUDENT MARINER SHOULD NOT RELY EXCLUSIVELY ON THE INFORMATION PROVIDED HERE. REUSE OF THIS INFORMATION BY CLIENT OR OTHERS BEYOND THE SPECIFIC SCOPE OF WORK FOR WHICH IT WAS ACQUIRED SHALL BE AT THE SOLE RISK OF THE USER AND WITHOUT LIABILITY TO MCKIM & CREED.

NSRS/NGS CONTROL DATA			
BENCHMARK: TROY DAM 1	PID# BBDR68	NORTHING	EASTING
ELEVATION: 25.32' NAVD 88		1,428,037.76	709,760.15

LOCAL CONTROL DATA			
BENCHMARK: HR-12	PID#	NORTHING	EASTING
ELEVATION: 8.67' NAVD 88		1,318821.55	684451.34
STAMPED: HR-12 2016			

LOCAL CONTROL DATA			
BENCHMARK: 01-1	PID#	NORTHING	EASTING
ELEVATION: 3.87' NAVD 88		1,124,859.59	641003.46
STAMPED:			

STATE OF NEW YORK
RAYMOND B. D'AMBER
049501
LICENSED LAND SURVEYOR

US Army Corps of Engineers ®
New York District

MARK	DESCRIPTION	DATE	APPR.

DESIGNED BY:
DWN BY: MBH
SUBMITTED BY: DLJ
PLOT SCALE: 1" = 100'
SIZE: ANSI F
DATE: JULY 31, 2018
SOLICITATION NO.:
CKD BY: RBD
CONTRACT NO.: W912DS-14-D-0004
FILE NUMBER:
ISSUE DATE: NOV 2018
FILE NAME: V1410-058890063_HUDSON_MB.DGN

U.S. ARMY CORPS OF ENGINEERS
NEW YORK DISTRICT
NEW YORK, NY

McKIM & CREED
243 NORTH FRONT STREET
WILMINGTON, NORTH CAROLINA 28401
TELEPHONE: (910) 254-0568
FAX: (910) 251-8282

HYDROGRAPHIC CONDITIONS SURVEY
HUDSON RIVER FEDERAL NAVIGATION CHANNEL
REACH 13-14

SHEET IDENTIFICATION
VH-133
SHEET 33 OF 103

PROJECT SPECIFIC NOTES:

1. COORDINATES REFER TO US STATE PLANE COORDINATE SYSTEM NAD 1983(2011). NEW YORK. 3101 EAST US SURVEY FEET.
2. THE INFORMATION DEPICTED ON THIS MAP REPRESENTS THE RESULTS OF SURVEYS MADE ON THE DATES INDICATED AND CAN ONLY BE CONSIDERED AS THE GENERAL CONDITIONS EXISTING AT THAT TIME.
3. THE SOUNDINGS ON THIS MAP MEET USACE EM 1110-2-1003 ACCURACY STANDARDS.
4. VERTICAL DATUM FOR THIS PROJECT IS NAVD 88.
   A. REACH 63 TO REACH 01 AUTHORIZED PROJECT DEPTH OF 32', MEASURED FROM 2.55' BELOW NAVD 88.
   B. FROM 2200' SOUTH TO 900' SOUTH OF MALL DUNN BRIDGE AUTHORIZED PROJECT DEPTH OF 27' MEASURED FROM 3.8' BELOW NAVD 88.
   C. REACH 01 TO REACH N05 AUTHORIZED PROJECT DEPTH OF 14', MEASURED FROM 3.8' BELOW NAVD 88.
   D. REACH N04 TO N01 AUTHORIZED PROJECT DATUM IS 14', MEASURED FROM NORMAL POOL OF 13.59' ABOVE NAVD 88.
5. MULTI-BEAM SOUNDINGS AS SHOWN ARE REPRESENTED USING THE MEDIAN OF A THREE (3') FOOT CELL SORTED TO THIRTY (30') FEET WITH CHANNEL PRIORITY.
6. CONTOURS ON THIS MAP WERE GENERATED USING THE MAP DATA SET.
7. THE DATA DEPICTED ON THIS MAP SHOULD NOT BE USED FOR VOLUME CALCULATION PURPOSES.
8. THE PLANIMETRICS DEPICTED ON THIS MAP ARE FOR ORIENTATION PURPOSES ONLY.
9. THIS SURVEY WAS PERFORMED USING LOCAL CONTROL ESTABLISHED BY THE CORPS OF ENGINEERS.
10. THIS MAP IS CEPD COMPLIANT IN ACCORDANCE WITH ER 1110-2-8160 AND EM 1110-2-6056.
11. THE SURVEY WAS CONDUCTED BY MCKIM & CREED USING THE FOLLOWING:
    SURVEY VESSELS: SV SOUNDS DEEP
    ECHOSOUNDER: R2SONIC 2022 MULTIBEAM SYSTEM.
    NAVIGATION SYSTEMS: INTEGRATED INS INERTIAL NAVIGATION SYSTEM. IN REAL TIME KINEMATIC (RTK)MODE.
    SURVEY ACQUISITION SOFTWARE: HYPACK VERSION 2018A
    SURVEY PROCESSING SOFTWARE: HYPACK/HYSWEEP VERSION 2018A
    CTD CAST WERE TAKEN DURING ACQUISITION FOR ACCURATE SPEED OF SOUND PROFILES USING AN AML BASE X2 AS WELL AS A AML MICRO-X SOUND VELOCITY PROBE AT THE HEAD.
12. THE INFORMATION PRESENTED ON THIS DRAWING REPRESENTS THE RESULTS OF A SURVEY PERFORMED BY MCKIM & CREED ON JULY 1-31, 2018 AND CAN ONLY BE CONSIDERED AS INDICATING THE CONDITIONS EXISTING AT THAT TIME. BECAUSE THESE CONDITIONS MAY BE SUBJECT TO RAPID CHANGE DUE TO SHOALING EVENTS, A PRUDENT MARINER SHOULD NOT RELY EXCLUSIVELY ON THE INFORMATION PROVIDED HERE. REUSE OF THIS INFORMATION BY CLIENT OR OTHERS BEYOND THE SPECIFIC SCOPE OF WORK FOR WHICH IT WAS ACQUIRED SHALL BE AT THE SOLE RISK OF THE USER AND WITHOUT LIABILITY TO MCKIM & CREED.


NSRS/NGS CONTROL DATA			
BENCHMARK: TROY DAM 1	PID# BBDR68	NORTHING	EASTING
ELEVATION: 25.32' NAVD 88		1,428,037.76	709,760.15

LOCAL CONTROL DATA			
BENCHMARK: HR-12	PID#	NORTHING	EASTING
ELEVATION: 8.67' NAVD 88		1,318821.55	684451.34
STAMPED: HR-12 2016			

LOCAL CONTROL DATA			
BENCHMARK: 01-1	PID#	NORTHING	EASTING
ELEVATION: 3.87' NAVD 88		1,124,859.59	641003.46
STAMPED:			

STATE OF NEW YORK
RAYMOND B. D'AMBRA
No. 49350
LICENSED LAND SURVEYOR

NY 3101 GRID NAD83 (2011) EAST

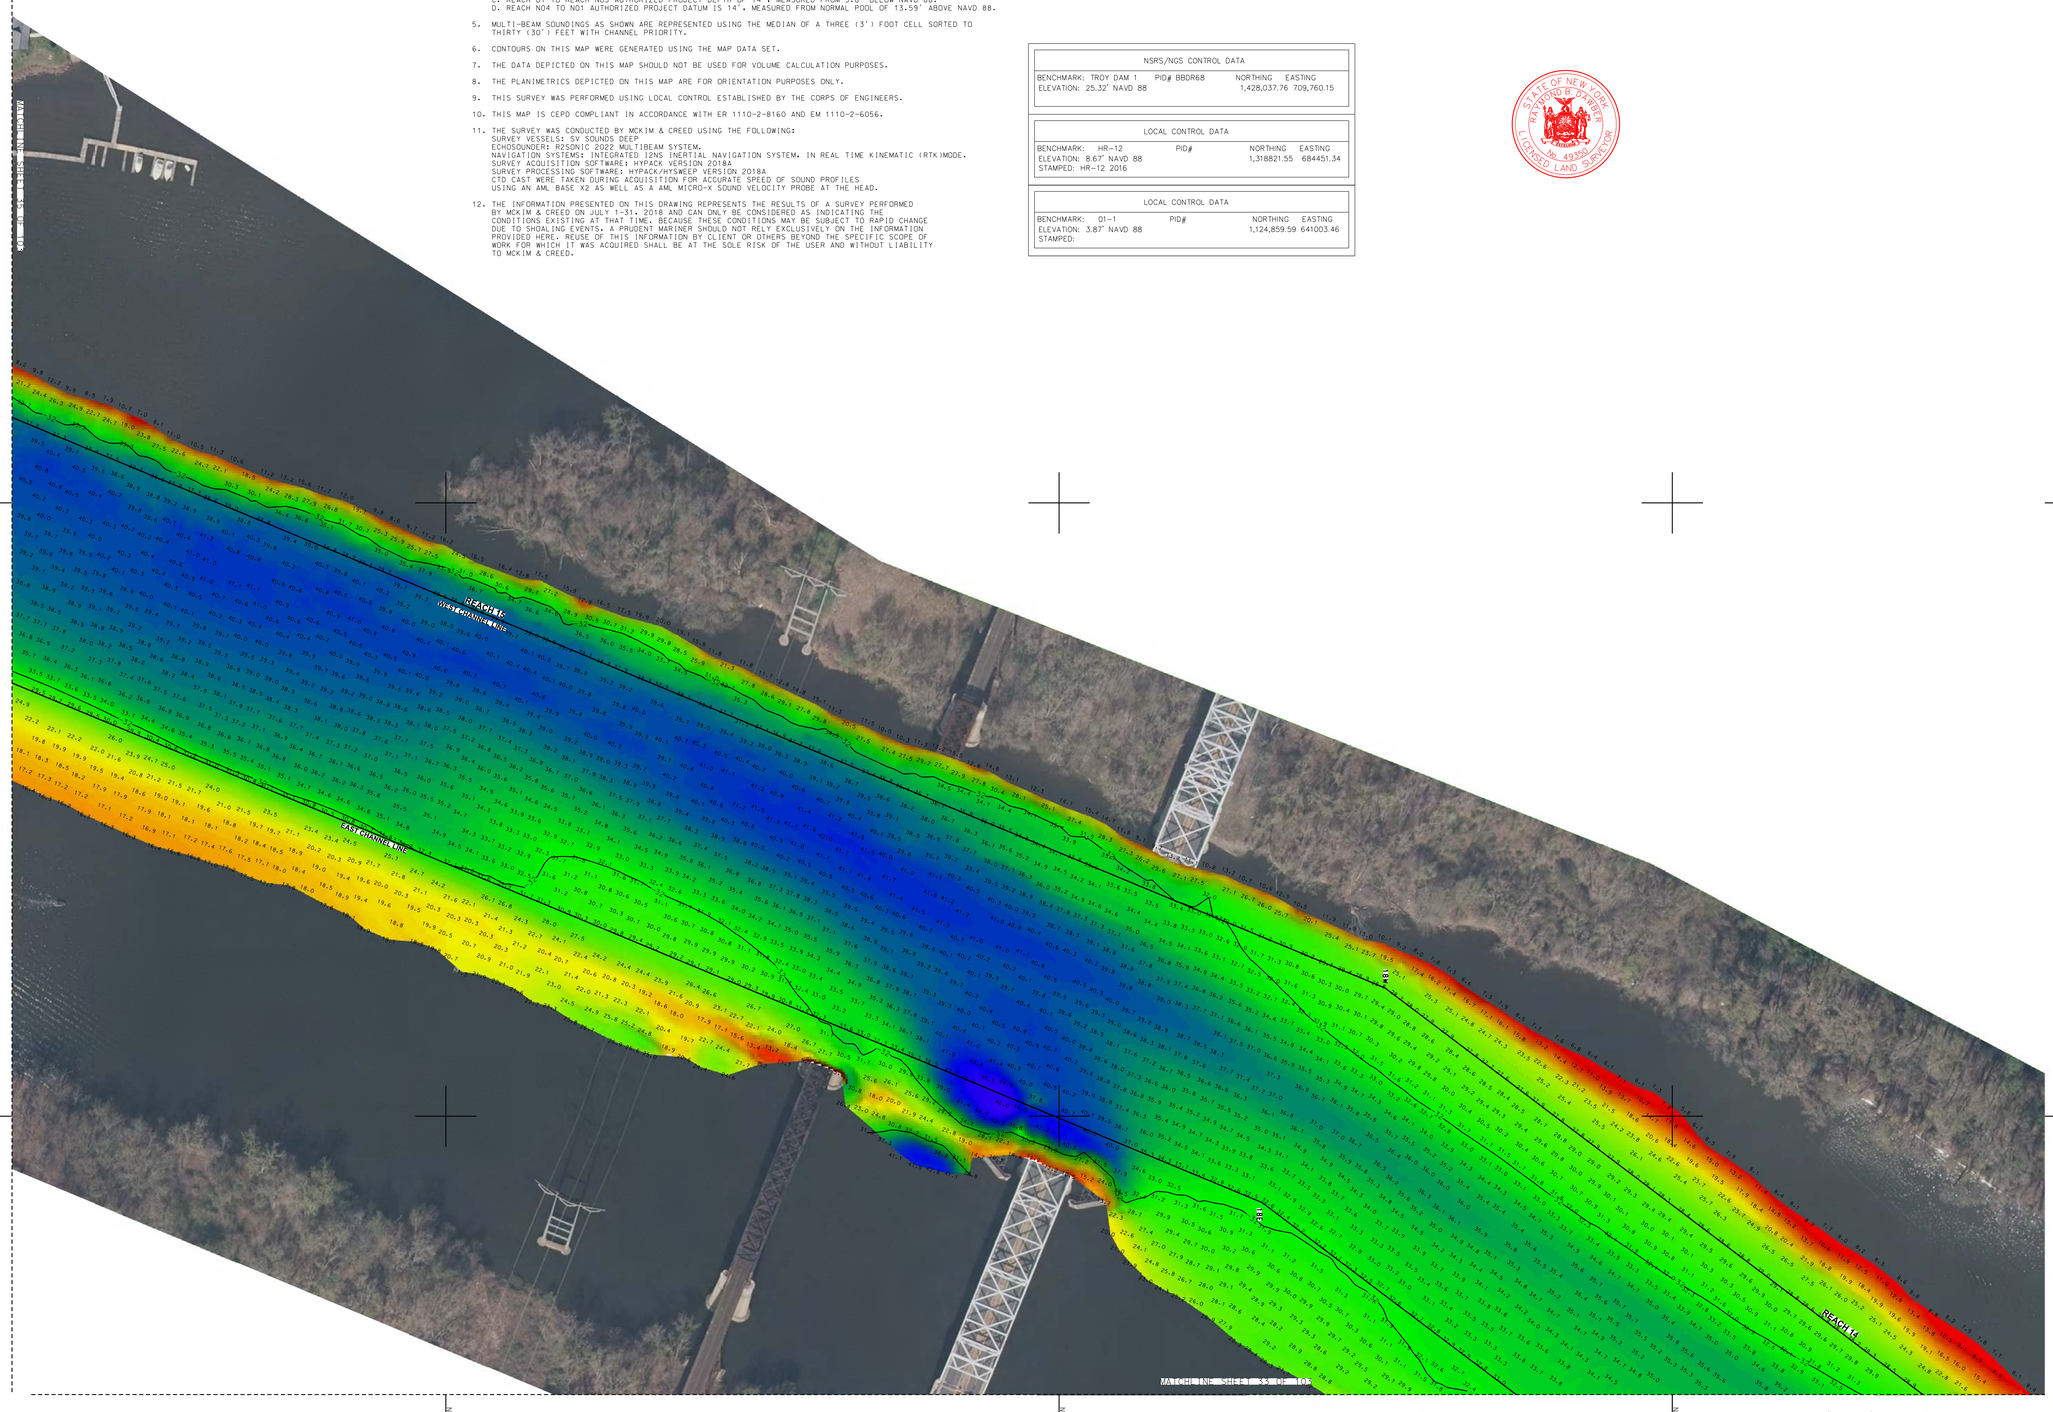

SCALE 1" = 100'
0 100 200 300 400

US Army Corps of Engineers ®
New York District

MARK	DESCRIPTION	DATE	APPR.

MARK	DESCRIPTION	DATE	APPR.

U.S. ARMY CORPS OF ENGINEERS
NEW YORK DISTRICT
NEW YORK, NY

McKIM & CREED
243 NORTH FRONT STREET
WILMINGTON, NORTH CAROLINA 28401
TELEPHONE: (910) 251-1848
FAX: (910) 251-8282

DESIGNED BY: JDJ
DWN BY: MBH
CKD BY: RBD
SUBMITTED BY: DLJ
PLOT SCALE: 1:100
PLOT DATE: NOVEMBER 2018
SIZE: ANSI F

DATE: JULY 31, 2018
SOLICITATION NO.:
CONTRACT NO.: W912DS-14-D-0004
ISSUE DATE:
FILE NUMBER:
FILE NAME: VH101-058890053_HUDSON_MBLOGN

HYDROGRAPHIC CONDITIONS SURVEY
HUDSON RIVER FEDERAL NAVIGATION CHANNEL
REACH 14-15

SHEET IDENTIFICATION
VH-134
SHEET 34 OF 103


1 2 3 4 5

D C B A

E=685000 E=686000 E=687000

N=1337000 N=1338000

NY 3101 GRID NAD83 (2011) EAST

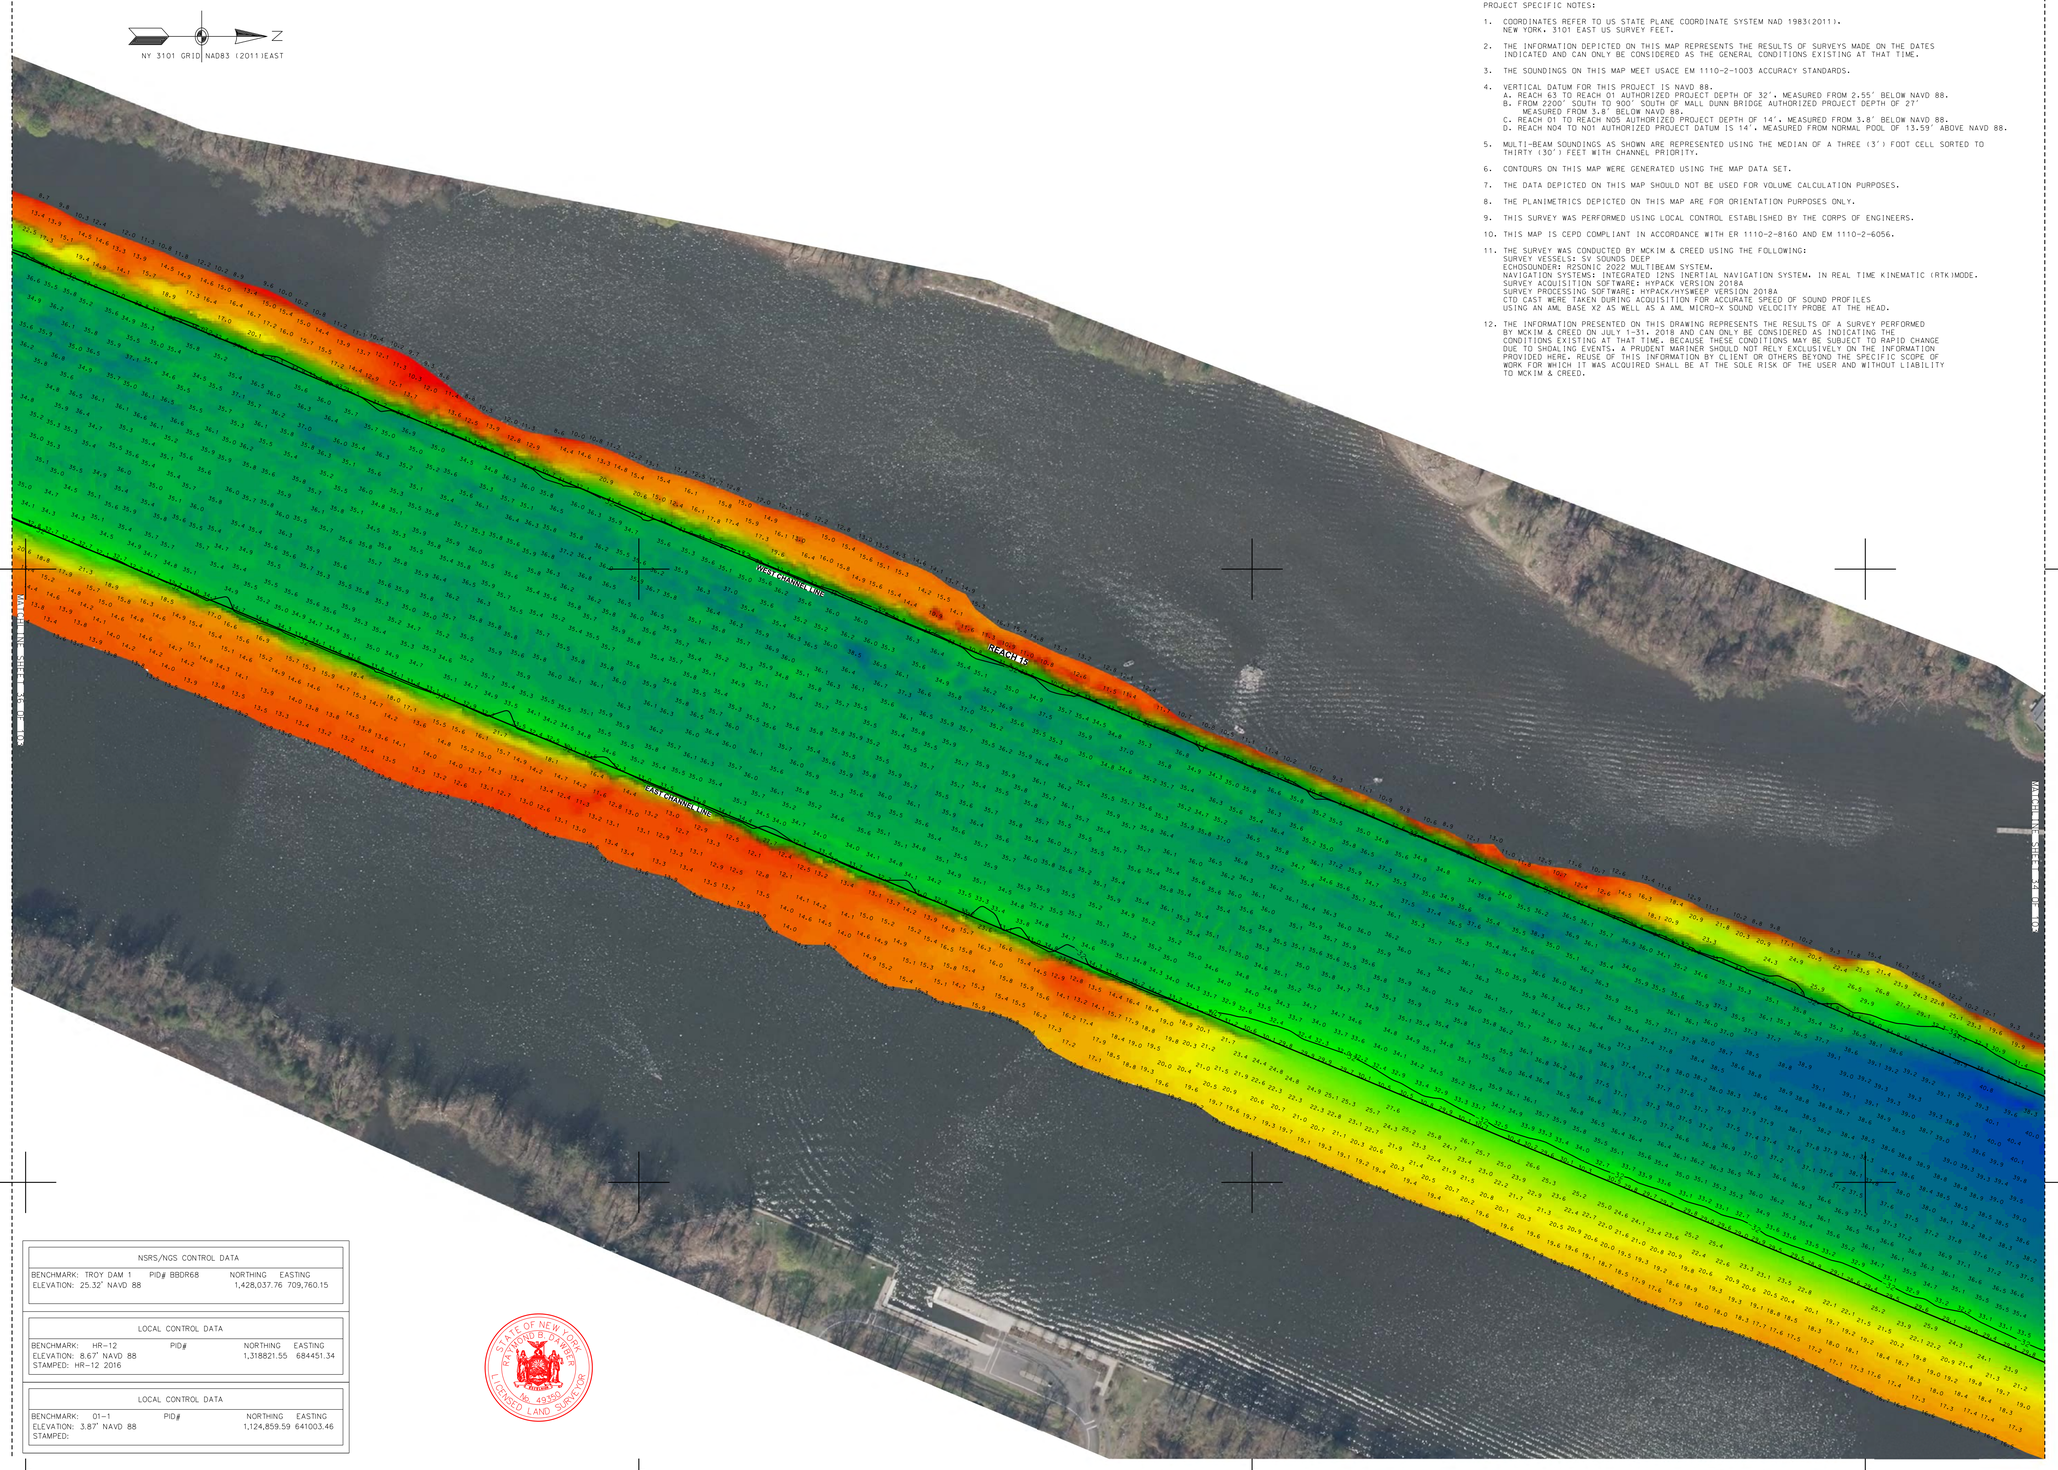

PROJECT SPECIFIC NOTES:

1. COORDINATES REFER TO US STATE PLANE COORDINATE SYSTEM NAD 1983(2011). NEW YORK. 3101 EAST US SURVEY FEET.
2. THE INFORMATION DEPICTED ON THIS MAP REPRESENTS THE RESULTS OF SURVEYS MADE ON THE DATES INDICATED AND CAN ONLY BE CONSIDERED AS THE GENERAL CONDITIONS EXISTING AT THAT TIME.
3. THE SOUNDINGS ON THIS MAP MEET USACE EM 1110-2-1003 ACCURACY STANDARDS.
4. VERTICAL DATUM FOR THIS PROJECT IS NAVD 88.
   A. REACH 63 TO REACH 01 AUTHORIZED PROJECT DEPTH OF 32', MEASURED FROM 2.55' BELOW NAVD 88.
   B. FROM 2200' SOUTH TO 900' SOUTH OF MALL DUNN BRIDGE AUTHORIZED PROJECT DEPTH OF 27' MEASURED FROM 3.8' BELOW NAVD 88.
   C. REACH 01 TO REACH N05 AUTHORIZED PROJECT DEPTH OF 14', MEASURED FROM 3.8' BELOW NAVD 88.
   D. REACH NO4 TO NO1 AUTHORIZED PROJECT DATUM IS 14'. MEASURED FROM NORMAL POOL OF 13.59' ABOVE NAVD 88.
5. MULTI-BEAM SOUNDINGS AS SHOWN ARE REPRESENTED USING THE MEDIAN OF A THREE (3') FOOT CELL SORTED TO THIRTY (30') FEET WITH CHANNEL PRIORITY.
6. CONTOURS ON THIS MAP WERE GENERATED USING THE MAP DATA SET.
7. THE DATA DEPICTED ON THIS MAP SHOULD NOT BE USED FOR VOLUME CALCULATION PURPOSES.
8. THE PLANIMETRICS DEPICTED ON THIS MAP ARE FOR ORIENTATION PURPOSES ONLY.
9. THIS SURVEY WAS PERFORMED USING LOCAL CONTROL ESTABLISHED BY THE CORPS OF ENGINEERS.
10. THIS MAP IS CEPD COMPLIANT IN ACCORDANCE WITH ER 1110-2-8160 AND EM 1110-2-6056.
11. THE SURVEY WAS CONDUCTED BY MCKIM & CREED USING THE FOLLOWING:
    SURVEY VESSELS: SV SOUNDS DEEP
    ECHOSOUNDER: R2SONIC 2022 MULTIBEAM SYSTEM.
    NAVIGATION SYSTEMS: INTEGRATED I2NS INERTIAL NAVIGATION SYSTEM. IN REAL TIME KINEMATIC (RTK)MODE.
    SURVEY ACQUISITION SOFTWARE: HYPACK VERSION 2018A
    SURVEY PROCESSING SOFTWARE: HYPACK/HYSWEEP VERSION 2018A
    CTD CAST WERE TAKEN DURING ACQUISITION FOR ACCURATE SPEED OF SOUND PROFILES USING AN AML BASE X2 AS WELL AS A AML MICRO-X SOUND VELOCITY PROBE AT THE HEAD.
12. THE INFORMATION PRESENTED ON THIS DRAWING REPRESENTS THE RESULTS OF A SURVEY PERFORMED BY MCKIM & CREED ON JULY 1-31. 2018 AND CAN ONLY BE CONSIDERED AS INDICATING THE CONDITIONS EXISTING AT THAT TIME. BECAUSE THESE CONDITIONS MAY BE SUBJECT TO RAPID CHANGE DUE TO SHOALING EVENTS, A PRUDENT MARINER SHOULD NOT RELY EXCLUSIVELY ON THE INFORMATION PROVIDED HERE. REUSE OF THIS INFORMATION BY CLIENT OR OTHERS BEYOND THE SPECIFIC SCOPE OF WORK FOR WHICH IT WAS ACQUIRED SHALL BE AT THE SOLE RISK OF THE USER AND WITHOUT LIABILITY TO MCKIM & CREED.

NSRS/NGS CONTROL DATA		
BENCHMARK: TROY DAM 1	PID# BBDR68	NORTHING EASTING
ELEVATION: 25.32' NAVD 88		1,428,037.76 709,760.15

LOCAL CONTROL DATA		
BENCHMARK: HR-12	PID#	NORTHING EASTING
ELEVATION: 8.67' NAVD 88		1,318821.55 684451.34
STAMPED: HR-12 2016		

LOCAL CONTROL DATA		
BENCHMARK: 01-1	PID#	NORTHING EASTING
ELEVATION: 3.87' NAVD 88		1,124,859.59 641003.46
STAMPED:		

STATE OF NEW YORK
RICHARD B. BAKER JR
LICENSED LAND SURVEYOR
No. 49350

SCALE 1" = 100'
0 100 200 300 400

US Army Corps of Engineers ®
New York District

MARK	DESCRIPTION	DATE	APPR.

MARK	DESCRIPTION	DATE	APPR.


U.S. ARMY CORPS OF ENGINEERS
NEW YORK DISTRICT
NEW YORK, NY

DESIGNED BY: DWM
DRAWN BY: MBH
CKD BY: RBD
SUBMITTED BY: DLJ
PLOT SCALE: 1:100
PLOT DATE: NOV 2018
SIZE: ANSI F
DATE: JULY 31, 2018
SOLICITATION NO.:
CONTRACT NO.: W912DS-14-D-0004
FILE NUMBER:
ISSUE DATE: NOV 2018
FILE NAME: VH101-DS880083_HUDSON_MB.DGN

McKIM & CREED
243 NORTH FRONT STREET
WILMINGTON, NORTH CAROLINA 28401
TELEPHONE: (910) 251-8246
FAX: (910) 251-4262

HYDROGRAPHIC CONDITIONS SURVEY
HUDSON RIVER FEDERAL NAVIGATION CHANNEL
REACH 15

SHEET IDENTIFICATION
VH-135
SHEET 35 OF 103

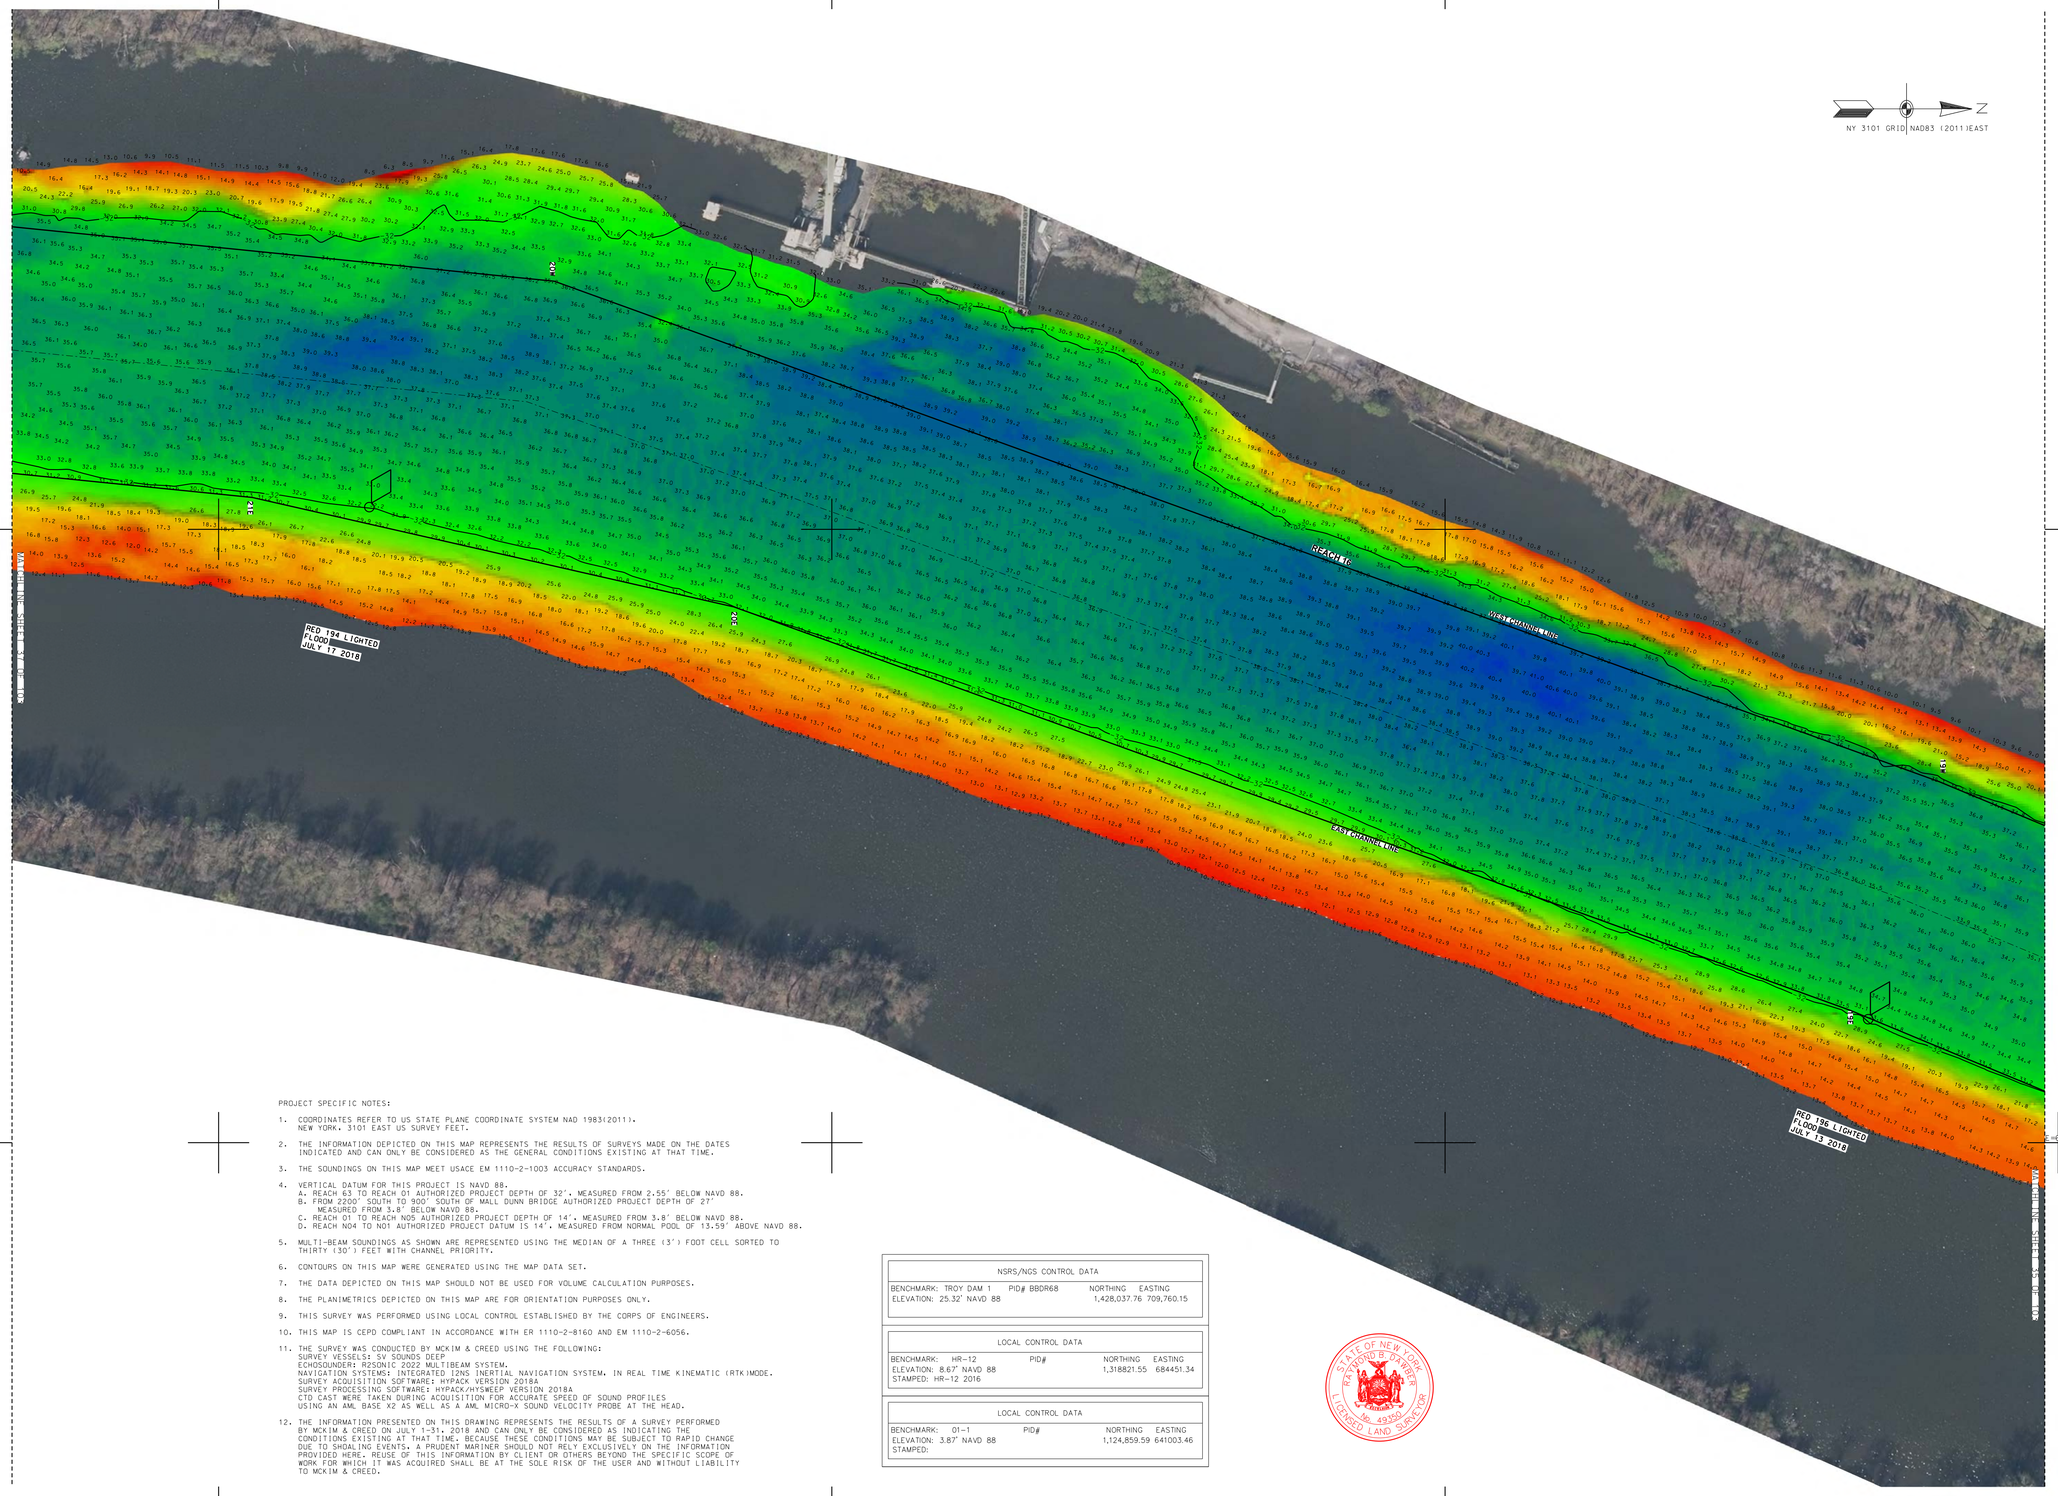

PROJECT SPECIFIC NOTES:

1. COORDINATES REFER TO US STATE PLANE COORDINATE SYSTEM NAD 1983(2011). NEW YORK. 3101 EAST US SURVEY FEET.
2. THE INFORMATION DEPICTED ON THIS MAP REPRESENTS THE RESULTS OF SURVEYS MADE ON THE DATES INDICATED AND CAN ONLY BE CONSIDERED AS THE GENERAL CONDITIONS EXISTING AT THAT TIME.
3. THE SOUNDINGS ON THIS MAP MEET USACE EM 1110-2-1003 ACCURACY STANDARDS.
4. VERTICAL DATUM FOR THIS PROJECT IS NAVD 88.
   A. REACH 63 TO REACH 01 AUTHORIZED PROJECT DEPTH OF 32', MEASURED FROM 2.55' BELOW NAVD 88.
   B. FROM 2200' SOUTH TO 900' SOUTH OF MALL DUNN BRIDGE AUTHORIZED PROJECT DEPTH OF 27' MEASURED FROM 3.8' BELOW NAVD 88.
   C. REACH 01 TO REACH N05 AUTHORIZED PROJECT DEPTH OF 14', MEASURED FROM 3.8' BELOW NAVD 88.
   D. REACH N04 TO N01 AUTHORIZED PROJECT DATUM IS 14', MEASURED FROM NORMAL POOL OF 13.59' ABOVE NAVD 88.
5. MULTI-BEAM SOUNDINGS AS SHOWN ARE REPRESENTED USING THE MEDIAN OF A THREE (3') FOOT CELL SORTED TO THIRTY (30') FEET WITH CHANNEL PRIORITY.
6. CONTOURS ON THIS MAP WERE GENERATED USING THE MAP DATA SET.
7. THE DATA DEPICTED ON THIS MAP SHOULD NOT BE USED FOR VOLUME CALCULATION PURPOSES.
8. THE PLANIMETRICS DEPICTED ON THIS MAP ARE FOR ORIENTATION PURPOSES ONLY.
9. THIS SURVEY WAS PERFORMED USING LOCAL CONTROL ESTABLISHED BY THE CORPS OF ENGINEERS.
10. THIS MAP IS CEPD COMPLIANT IN ACCORDANCE WITH ER 1110-2-8160 AND EM 1110-2-6056.
11. THE SURVEY WAS CONDUCTED BY MCKIM & CREED USING THE FOLLOWING:
    SURVEY VESSELS: SV SOUNDS DEEP
    ECHOSOUNDER: R2SONIC 2022 MULTIBEAM SYSTEM.
    NAVIGATION SYSTEMS: INTEGRATED I2NS INERTIAL NAVIGATION SYSTEM. IN REAL TIME KINEMATIC (RTK)MODE.
    SURVEY ACQUISITION SOFTWARE: HYPACK VERSION 2018A
    SURVEY PROCESSING SOFTWARE: HYPACK/HYSWEEP VERSION 2018A
    CTD CAST WERE TAKEN DURING ACQUISITION FOR ACCURATE SPEED OF SOUND PROFILES
    USING AN AML BASE X2 AS WELL AS A AML MICRO-X SOUND VELOCITY PROBE AT THE HEAD.
12. THE INFORMATION PRESENTED ON THIS DRAWING REPRESENTS THE RESULTS OF A SURVEY PERFORMED BY MCKIM & CREED ON JULY 1-31, 2018 AND CAN ONLY BE CONSIDERED AS INDICATING THE CONDITIONS EXISTING AT THAT TIME. BECAUSE THESE CONDITIONS MAY BE SUBJECT TO RAPID CHANGE DUE TO SHOALING EVENTS, A PRUDENT MARINER SHOULD NOT RELY EXCLUSIVELY ON THE INFORMATION PROVIDED HERE. REUSE OF THIS INFORMATION BY CLIENT OR OTHERS BEYOND THE SPECIFIC SCOPE OF WORK FOR WHICH IT WAS ACQUIRED SHALL BE AT THE SOLE RISK OF THE USER AND WITHOUT LIABILITY TO MCKIM & CREED.

NSRS/NGS CONTROL DATA			
BENCHMARK: TROY DAM 1	PID# BBDR68	NORTHING	EASTING
ELEVATION: 25.32' NAVD 88		1,428,037.76	709,760.15

LOCAL CONTROL DATA			
BENCHMARK: HR-12	PID#	NORTHING	EASTING
ELEVATION: 8.67' NAVD 88		1,318821.55	684451.34
STAMPED: HR-12 2016			

LOCAL CONTROL DATA			
BENCHMARK: 01-1	PID#	NORTHING	EASTING
ELEVATION: 3.87' NAVD 88		1,124,859.59	641003.46
STAMPED:			

STATE OF NEW YORK · RICHARD B. BAYER · LICENSED LAND SURVEYOR · No. 49350

US Army Corps of Engineers ®
New York District

MARK	DESCRIPTION	DATE	APPR.	MARK	DESCRIPTION	DATE	APPR.


DESIGNED BY: DBJ
DWN BY: MBH
CKD BY: RBD
SUBMITTED BY: DLJ
PLOT SCALE: 1" = 100'
PLOT DATE: 10/5/2018
DATE: JULY 31 - AUG 31, 2018
SOLICITATION NO.:
CONTRACT NO.: W912DS-14-D-0004
FILE NUMBER:
ISSUE DATE: NOVEMBER 2018
SIZE: ANSI F
FILE NAME: VH101-056890053_HUDSON_MB.DGN

U.S. ARMY CORPS OF ENGINEERS
NEW YORK DISTRICT
NEW YORK, NY

McKIM & CREED
243 NORTH FRONT STREET
WILMINGTON, NORTH CAROLINA 28401
TELEPHONE: (910) 251-0046
FAX: (910) 251-8282

HYDROGRAPHIC CONDITIONS SURVEY
HUDSON RIVER FEDERAL NAVIGATION CHANNEL
REACH 16

SHEET IDENTIFICATION
VH-136
SHEET 36 OF 103

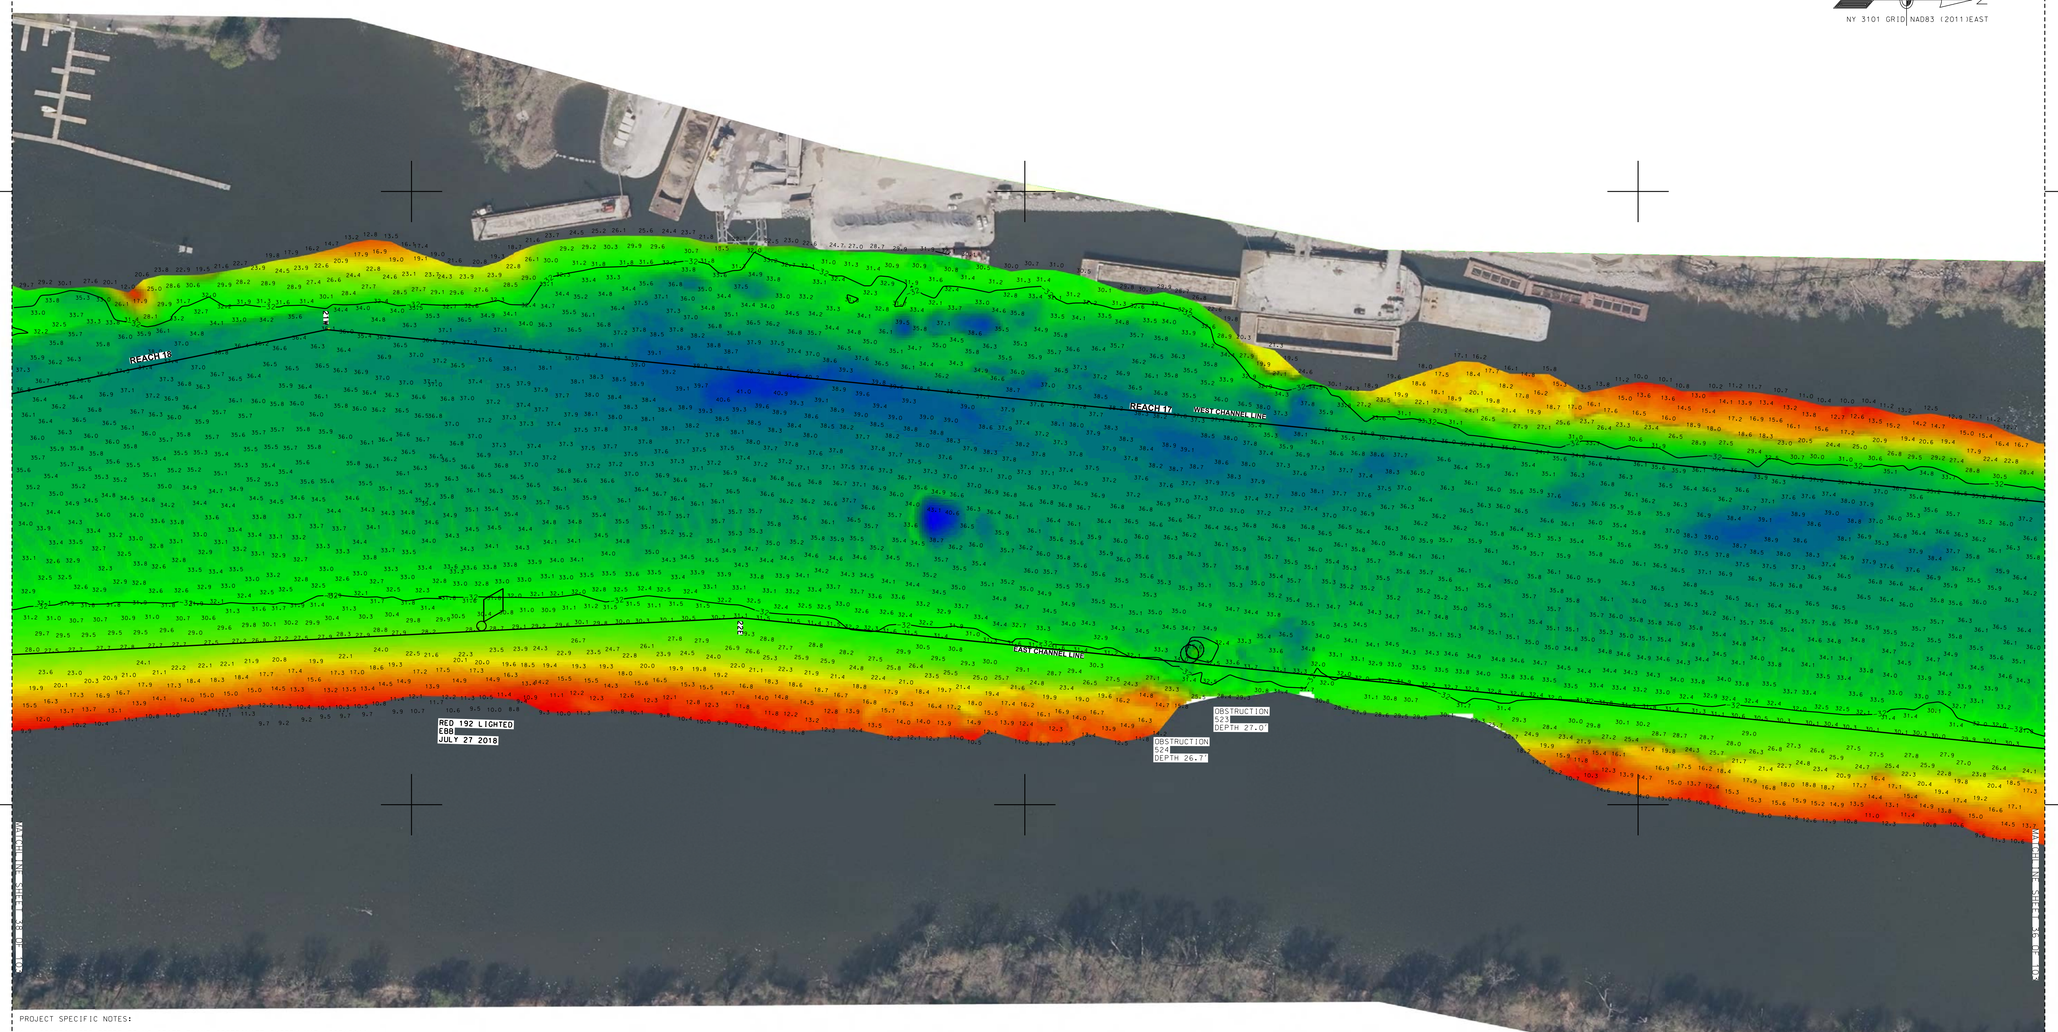

PROJECT SPECIFIC NOTES:

1. COORDINATES REFER TO US STATE PLANE COORDINATE SYSTEM NAD 1983(2011). NEW YORK. 3101 EAST US SURVEY FEET.
2. THE INFORMATION DEPICTED ON THIS MAP REPRESENTS THE RESULTS OF SURVEYS MADE ON THE DATES INDICATED AND CAN ONLY BE CONSIDERED AS THE GENERAL CONDITIONS EXISTING AT THAT TIME.
3. THE SOUNDINGS ON THIS MAP MEET USACE EM 1110-2-1003 ACCURACY STANDARDS.
4. VERTICAL DATUM FOR THIS PROJECT IS NAVD 88.
   A. REACH 63 TO REACH 01 AUTHORIZED PROJECT DEPTH OF 32'. MEASURED FROM 2.55' BELOW NAVD 88.
   B. FROM 2200' SOUTH TO 900' SOUTH OF MALL DUNN BRIDGE AUTHORIZED PROJECT DEPTH OF 27' MEASURED FROM 3.8' BELOW NAVD 88.
   C. REACH 01 TO REACH N05 AUTHORIZED PROJECT DEPTH OF 14'. MEASURED FROM 3.8' BELOW NAVD 88.
   D. REACH N04 TO N01 AUTHORIZED PROJECT DATUM IS 14'. MEASURED FROM NORMAL POOL OF 13.59' ABOVE NAVD 88.
5. MULTI-BEAM SOUNDINGS AS SHOWN ARE REPRESENTED USING THE MEDIAN OF A THREE (3') FOOT CELL SORTED TO THIRTY (30') FEET WITH CHANNEL PRIORITY.
6. CONTOURS ON THIS MAP WERE GENERATED USING THE MAP DATA SET.
7. THE DATA DEPICTED ON THIS MAP SHOULD NOT BE USED FOR VOLUME CALCULATION PURPOSES.
8. THE PLANIMETRICS DEPICTED ON THIS MAP ARE FOR ORIENTATION PURPOSES ONLY.
9. THIS SURVEY WAS PERFORMED USING LOCAL CONTROL ESTABLISHED BY THE CORPS OF ENGINEERS.
10. THIS MAP IS CEPD COMPLIANT IN ACCORDANCE WITH ER 1110-2-8160 AND EM 1110-2-6056.
11. THE SURVEY WAS CONDUCTED BY MCKIM & CREED USING THE FOLLOWING:
    SURVEY VESSELS: SV SOUNDS DEEP
    ECHOSOUNDER: R2SONIC 2022 MULTIBEAM SYSTEM.
    NAVIGATION SYSTEMS: INTEGRATED I2NS INERTIAL NAVIGATION SYSTEM. IN REAL TIME KINEMATIC (RTK)MODE.
    SURVEY ACQUISITION SOFTWARE: HYPACK VERSION 2018A
    SURVEY PROCESSING SOFTWARE: HYPACK/HYSWEEP VERSION 2018A
    CTD CAST WERE TAKEN DURING ACQUISITION FOR ACCURATE SPEED OF SOUND PROFILES USING AN AML BASE X2 AS WELL AS A AML MICRO-X SOUND VELOCITY PROBE AT THE HEAD.
12. THE INFORMATION PRESENTED ON THIS DRAWING REPRESENTS THE RESULTS OF A SURVEY PERFORMED BY MCKIM & CREED ON JULY 1-31, 2018 AND CAN ONLY BE CONSIDERED AS INDICATING THE CONDITIONS EXISTING AT THAT TIME. BECAUSE THESE CONDITIONS MAY BE SUBJECT TO RAPID CHANGE DUE TO SHOALING EVENTS, A PRUDENT MARINER SHOULD NOT RELY EXCLUSIVELY ON THE INFORMATION PROVIDED HERE. REUSE OF THIS INFORMATION BY CLIENT OR OTHERS BEYOND THE SPECIFIC SCOPE OF WORK FOR WHICH IT WAS ACQUIRED SHALL BE AT THE SOLE RISK OF THE USER AND WITHOUT LIABILITY TO MCKIM & CREED.

STATE OF NEW YORK
RAYMOND B. PARKER
LICENSED LAND SURVEYOR
NO. 49350

NSRS/NGS CONTROL DATA			
BENCHMARK: TROY DAM 1	PID# BBDR68	NORTHING	EASTING
ELEVATION: 25.32' NAVD 88		1,428,037.76	709,760.15

LOCAL CONTROL DATA			
BENCHMARK: HR-12	PID#	NORTHING	EASTING
ELEVATION: 8.67' NAVD 88		1,318821.55	684451.34
STAMPED: HR-12 2016			

LOCAL CONTROL DATA			
BENCHMARK: 01-1	PID#	NORTHING	EASTING
ELEVATION: 3.87' NAVD 88		1,124,859.59	641003.46
STAMPED:			

SCALE 1" = 100'
0 100 200 300 400

US Army Corps of Engineers ®
New York District

MARK	DESCRIPTION	DATE	APPR.

MARK	DESCRIPTION	DATE	APPR.


DESIGNED BY:
DWN BY: MBH
CKD BY: RBD
SUBMITTED BY: DLJ
PLOT SCALE: 1:600
SIZE: ANSI F
DATE: JANUARY 31, 2018
SOLICITATION NO.:
CONTRACT NO.: W912DS-14-D-0004
ISSUE DATE: NOVEMBER 2018
FILE NUMBER:
FILE NAME: V:\101\1-058900053_HUDSON_MB.DGN

U.S. ARMY CORPS OF ENGINEERS
NEW YORK DISTRICT
NEW YORK, NY

McKIM & CREED
243 NORTH FRONT STREET
WILMINGTON, NORTH CAROLINA 28401
TELEPHONE: (910) 251-8444
FAX: (910) 251-8282

HYDROGRAPHIC CONDITIONS SURVEY
HUDSON RIVER FEDERAL NAVIGATION CHANNEL
REACH 17-18

SHEET IDENTIFICATION
VH-137
SHEET 37 OF 103

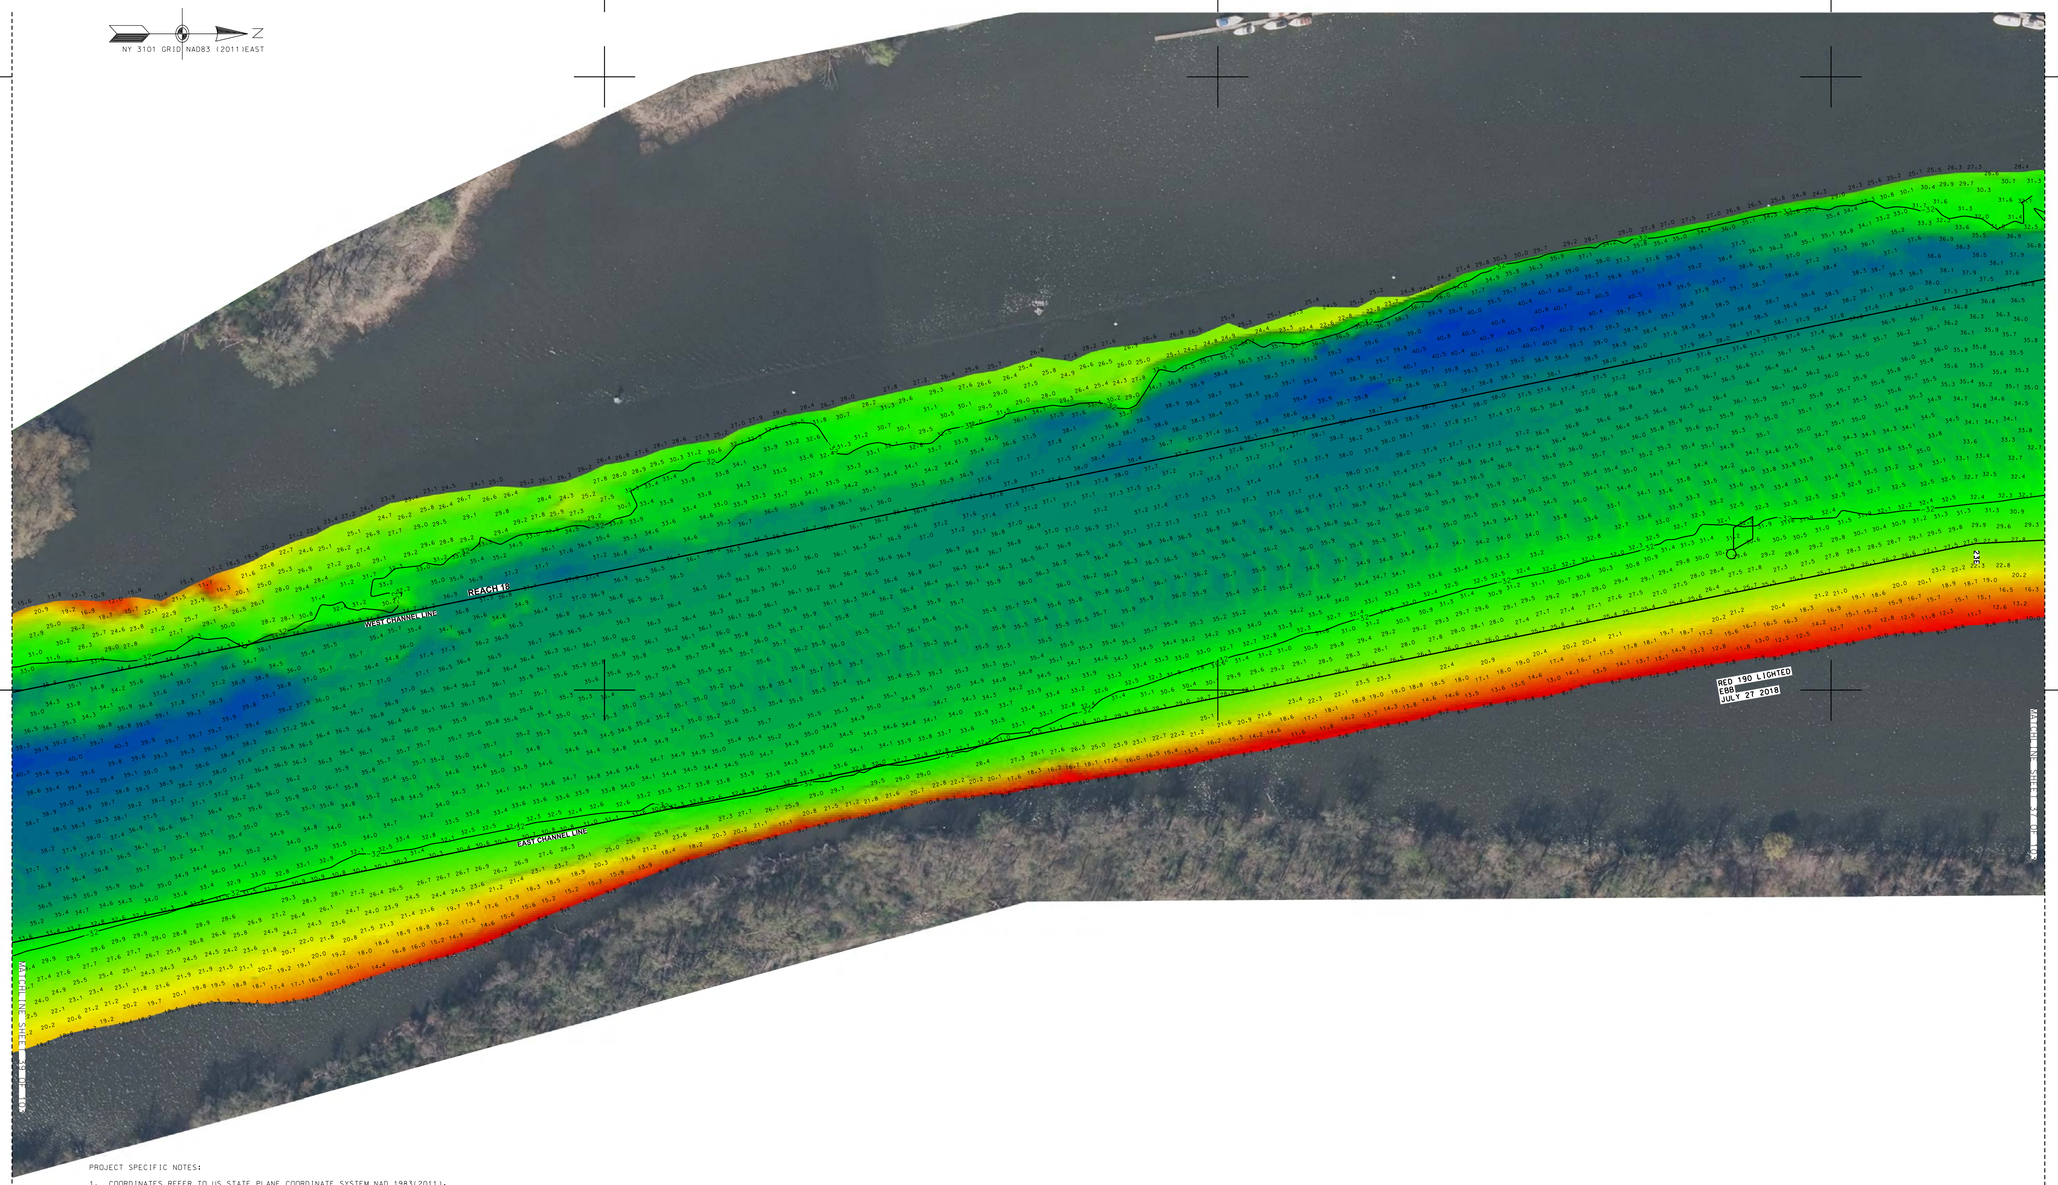

PROJECT SPECIFIC NOTES:

1. COORDINATES REFER TO US STATE PLANE COORDINATE SYSTEM NAD 1983(2011). NEW YORK, 3101 EAST US SURVEY FEET.
2. THE INFORMATION DEPICTED ON THIS MAP REPRESENTS THE RESULTS OF SURVEYS MADE ON THE DATES INDICATED AND CAN ONLY BE CONSIDERED AS THE GENERAL CONDITIONS EXISTING AT THAT TIME.
3. THE SOUNDINGS ON THIS MAP MEET USACE EM 1110-2-1003 ACCURACY STANDARDS.
4. VERTICAL DATUM FOR THIS PROJECT IS NAVD 88.
   A. REACH 63 TO REACH 01 AUTHORIZED PROJECT DEPTH OF 32', MEASURED FROM 2.55' BELOW NAVD 88.
   B. FROM 2200' SOUTH TO 900' SOUTH OF WALL DUNN BRIDGE AUTHORIZED PROJECT DEPTH OF 27' MEASURED FROM 3.8' BELOW NAVD 88.
   C. REACH 01 TO REACH N05 AUTHORIZED PROJECT DEPTH OF 14', MEASURED FROM 3.8' BELOW NAVD 88.
   D. REACH N04 TO N01 AUTHORIZED PROJECT DATUM IS 14', MEASURED FROM NORMAL POOL OF 13.59' ABOVE NAVD 88.
5. MULTI-BEAM SOUNDINGS AS SHOWN ARE REPRESENTED USING THE MEDIAN OF A THREE (3') FOOT CELL SORTED TO THIRTY (30') FEET WITH CHANNEL PRIORITY.
6. CONTOURS ON THIS MAP WERE GENERATED USING THE MAP DATA SET.
7. THE DATA DEPICTED ON THIS MAP SHOULD NOT BE USED FOR VOLUME CALCULATION PURPOSES.
8. THE PLANIMETRICS DEPICTED ON THIS MAP ARE FOR ORIENTATION PURPOSES ONLY.
9. THIS SURVEY WAS PERFORMED USING LOCAL CONTROL ESTABLISHED BY THE CORPS OF ENGINEERS.
10. THIS MAP IS CEPD COMPLIANT IN ACCORDANCE WITH ER 1110-2-8160 AND EM 1110-2-6056.
11. THE SURVEY WAS CONDUCTED BY MCKIM & CREED USING THE FOLLOWING:
    SURVEY VESSELS: SV SOUNDS DEEP
    ECHOSOUNDER: R2SONIC 2022 MULTIBEAM SYSTEM.
    NAVIGATION SYSTEMS: INTEGRATED I2NS INERTIAL NAVIGATION SYSTEM, IN REAL TIME KINEMATIC (RTK)MODE.
    SURVEY ACQUISITION SOFTWARE: HYPACK VERSION 2018A
    SURVEY PROCESSING SOFTWARE: HYPACK/HYSWEEP VERSION 2018A
    CTD CAST WERE TAKEN DURING ACQUISITION FOR ACCURATE SPEED OF SOUND PROFILES USING AN AML BASE X2 AS WELL AS A AML MICRO-X SOUND VELOCITY PROBE AT THE HEAD.
12. THE INFORMATION PRESENTED ON THIS DRAWING REPRESENTS THE RESULTS OF A SURVEY PERFORMED BY MCKIM & CREED ON JULY 1-31, 2018 AND CAN ONLY BE CONSIDERED AS INDICATING THE CONDITIONS EXISTING AT THAT TIME. BECAUSE THESE CONDITIONS MAY BE SUBJECT TO RAPID CHANGE DUE TO SHOALING EVENTS, A PRUDENT MARINER SHOULD NOT RELY EXCLUSIVELY ON THE INFORMATION PROVIDED HERE. REUSE OF THIS INFORMATION BY CLIENT OR OTHERS BEYOND THE SPECIFIC SCOPE OF WORK FOR WHICH IT WAS ACQUIRED SHALL BE AT THE SOLE RISK OF THE USER AND WITHOUT LIABILITY TO MCKIM & CREED.

STATE OF NEW YORK
RAYMOND B. PARKER
No. 49350
LICENSED LAND SURVEYOR

NSRS/NGS CONTROL DATA			
BENCHMARK: TROY DAM 1	PID# BBDR68	NORTHING	EASTING
ELEVATION: 25.32' NAVD 88		1,428,037.76	709,760.15

LOCAL CONTROL DATA			
BENCHMARK: HR-12	PID#	NORTHING	EASTING
ELEVATION: 8.67' NAVD 88		1,318821.55	684451.34
STAMPED: HR-12 2016			

LOCAL CONTROL DATA			
BENCHMARK: 01-1	PID#	NORTHING	EASTING
ELEVATION: 3.87' NAVD 88		1,124,859.59	641003.46
STAMPED:			

SCALE 1" = 100'
0 100 200 300 400

US Army Corps of Engineers ®
New York District

MARK	DESCRIPTION	DATE	APPR.	MARK	DESCRIPTION	DATE	APPR.


U.S. ARMY CORPS OF ENGINEERS
NEW YORK DISTRICT
NEW YORK, NY

DESIGNED BY: DGW
DWN BY: MBH
CKD BY: RBD
SUBMITTED BY: DLJ
PLOT SCALE: 1:100'
SIZE: ANSI F
ISSUE DATE: NOV 2018
FILE NAME: VH101-058890083_HUDSON_MB.DGN
CONTRACT NO.: W912DS-14-D-0004
FILE NUMBER:
SOLICITATION NO.:
DATE: JAN 31, 2018

McKIM & CREED
243 NORTH FRONT STREET
WILMINGTON, NORTH CAROLINA 28401
TELEPHONE: (910) 251-8848
FAX: (910) 251-4362

HYDROGRAPHIC CONDITIONS SURVEY
HUDSON RIVER FEDERAL NAVIGATION CHANNEL
REACH 18

SHEET IDENTIFICATION
VH-138
SHEET 38 OF 103

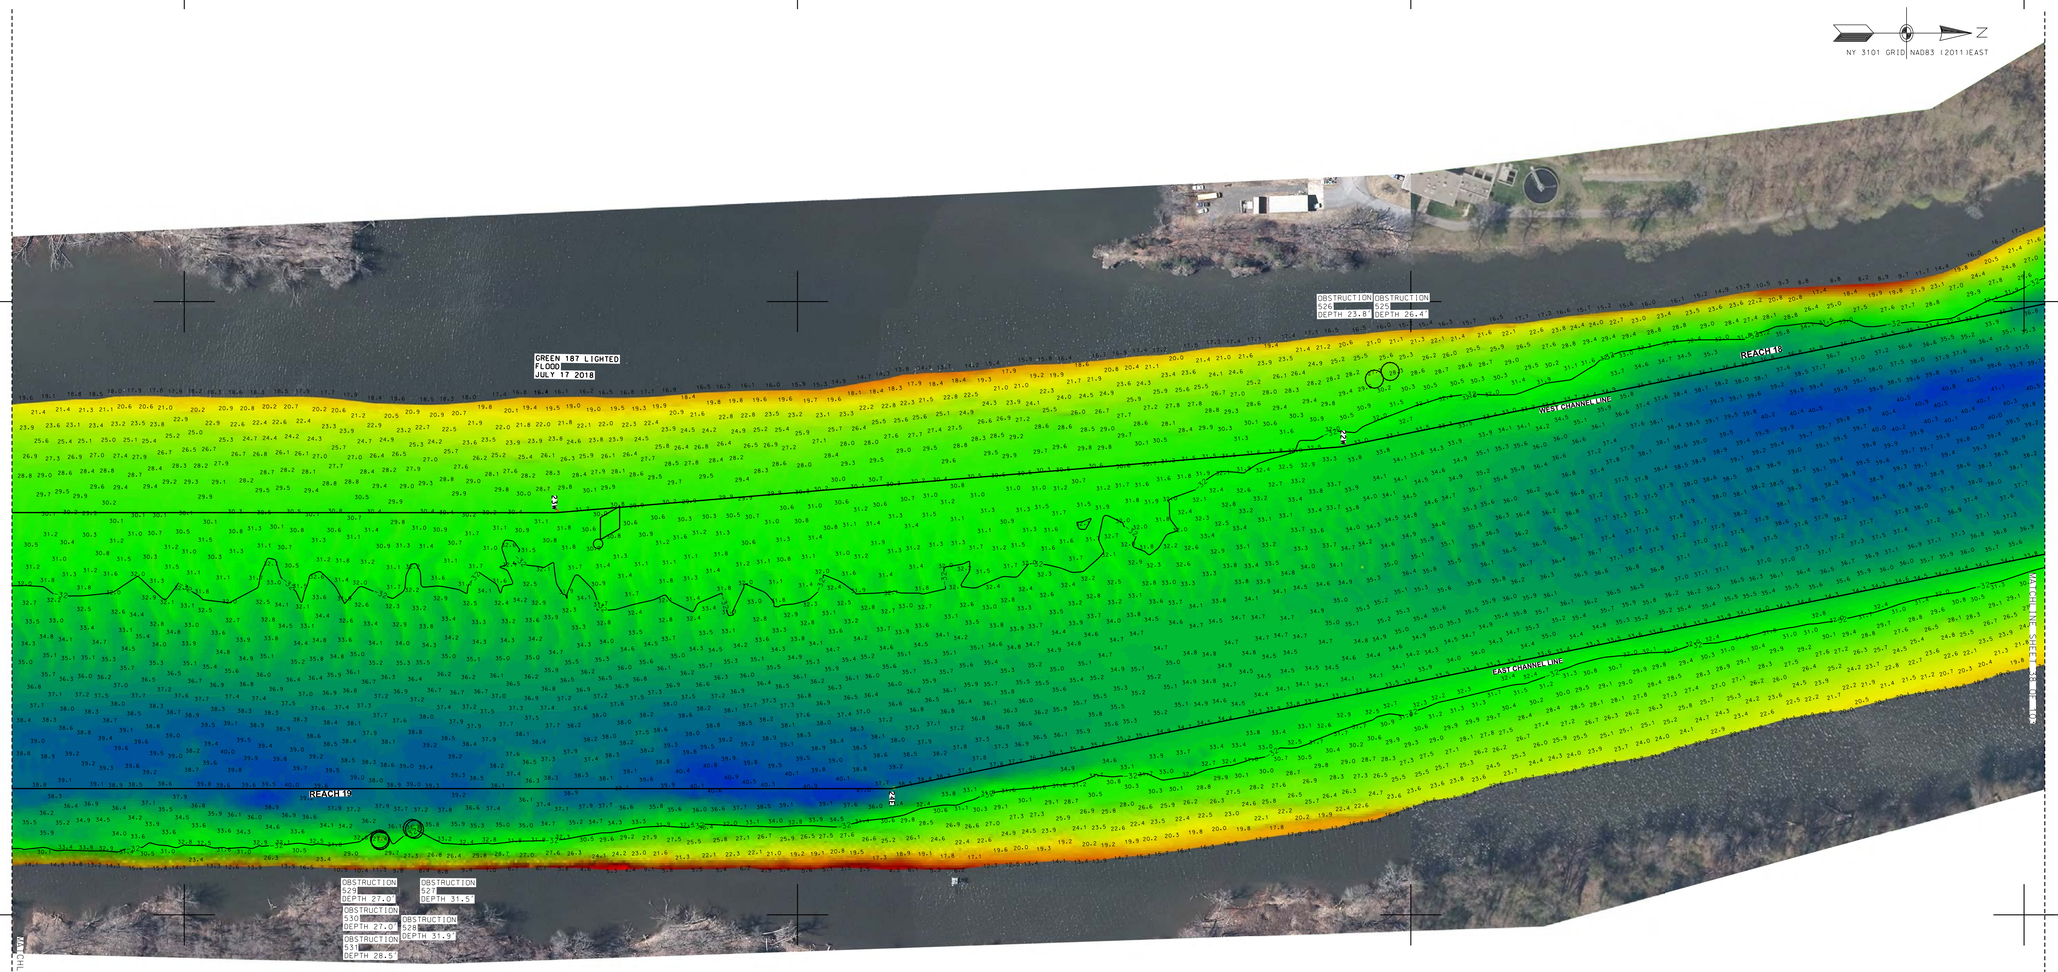

PROJECT SPECIFIC NOTES:

1. COORDINATES REFER TO US STATE PLANE COORDINATE SYSTEM NAD 1983(2011). NEW YORK. 3101 EAST US SURVEY FEET.
2. THE INFORMATION DEPICTED ON THIS MAP REPRESENTS THE RESULTS OF SURVEYS MADE ON THE DATES INDICATED AND CAN ONLY BE CONSIDERED AS THE GENERAL CONDITIONS EXISTING AT THAT TIME.
3. THE SOUNDINGS ON THIS MAP MEET USACE EM 1110-2-1003 ACCURACY STANDARDS.
4. VERTICAL DATUM FOR THIS PROJECT IS NAVD 88.
   A. REACH 63 TO REACH 01 AUTHORIZED PROJECT DEPTH OF 32'. MEASURED FROM 2.55' BELOW NAVD 88.
   B. FROM 2200' SOUTH TO 900' SOUTH OF MALL DUNN BRIDGE AUTHORIZED PROJECT DEPTH OF 27' MEASURED FROM 3.8' BELOW NAVD 88.
   C. REACH 01 TO REACH N05 AUTHORIZED PROJECT DEPTH OF 14'. MEASURED FROM 3.8' BELOW NAVD 88.
   D. REACH N04 TO N01 AUTHORIZED PROJECT DATUM IS 14'. MEASURED FROM NORMAL POOL OF 13.59' ABOVE NAVD 88.
5. MULTI-BEAM SOUNDINGS AS SHOWN ARE REPRESENTED USING THE MEDIAN OF A THREE (3') FOOT CELL SORTED TO THIRTY (30') FEET WITH CHANNEL PRIORITY.
6. CONTOURS ON THIS MAP WERE GENERATED USING THE MAP DATA SET.
7. THE DATA DEPICTED ON THIS MAP SHOULD NOT BE USED FOR VOLUME CALCULATION PURPOSES.
8. THE PLANIMETRICS DEPICTED ON THIS MAP ARE FOR ORIENTATION PURPOSES ONLY.
9. THIS SURVEY WAS PERFORMED USING LOCAL CONTROL ESTABLISHED BY THE CORPS OF ENGINEERS.
10. THIS MAP IS CEPD COMPLIANT IN ACCORDANCE WITH ER 1110-2-8160 AND EM 1110-2-6056.
11. THE SURVEY WAS CONDUCTED BY MCKIM & CREED USING THE FOLLOWING:
    SURVEY VESSELS: SV SOUNDS DEEP
    ECHOSOUNDER: R2SONIC 2022 MULTIBEAM SYSTEM.
    NAVIGATION SYSTEMS: INTEGRATED I2NS INERTIAL NAVIGATION SYSTEM. IN REAL TIME KINEMATIC (RTK)MODE.
    SURVEY ACQUISITION SOFTWARE: HYPACK VERSION 2018A
    SURVEY PROCESSING SOFTWARE: HYPACK/HYSWEEP VERSION 2018A
    CTD CAST WERE TAKEN DURING ACQUISITION FOR ACCURATE SPEED OF SOUND PROFILES USING AN AML BASE X2 AS WELL AS A AML MICRO-X SOUND VELOCITY PROBE AT THE HEAD.
12. THE INFORMATION PRESENTED ON THIS DRAWING REPRESENTS THE RESULTS OF A SURVEY PERFORMED BY MCKIM & CREED ON JULY 1-31, 2018 AND CAN ONLY BE CONSIDERED AS INDICATING THE CONDITIONS EXISTING AT THAT TIME. BECAUSE THESE CONDITIONS MAY BE SUBJECT TO RAPID CHANGE DUE TO SHOALING EVENTS. A PRUDENT MARINER SHOULD NOT RELY EXCLUSIVELY ON THE INFORMATION PROVIDED HERE. REUSE OF THIS INFORMATION BY CLIENT OR OTHERS BEYOND THE SPECIFIC SCOPE OF WORK FOR WHICH IT WAS ACQUIRED SHALL BE AT THE SOLE RISK OF THE USER AND WITHOUT LIABILITY TO MCKIM & CREED.

NSRS/NGS CONTROL DATA			
BENCHMARK: TROY DAM 1	PID# BBDR68	NORTHING	EASTING
ELEVATION: 25.32' NAVD 88		1,428,037.76	709,760.15

LOCAL CONTROL DATA			
BENCHMARK: HR-12	PID#	NORTHING	EASTING
ELEVATION: 8.67' NAVD 88		1,318821.55	684451.34
STAMPED: HR-12 2016			

LOCAL CONTROL DATA			
BENCHMARK: 01-1	PID#	NORTHING	EASTING
ELEVATION: 3.87' NAVD 88		1,124,859.59	641003.46
STAMPED:			

STATE OF NEW YORK
RAYMOND B. BARBER
LICENSED LAND SURVEYOR
No. 49350

SCALE 1" = 100'
0 100 200 300 400

US Army Corps of Engineers ®
New York District

MARK	DESCRIPTION	DATE	APPR.

MARK	DESCRIPTION	DATE	APPR.


DESIGNED BY: DLJ
DWN BY: MBH
CKD BY: RBD
SUBMITTED BY: DLJ
PLOT SCALE: 1 = 100'
SIZE: ANSI F
DATE: JUL 31, 2018
SOLICITATION NO.:
CONTRACT NO.: W912DS-14-D-0004
ISSUE DATE: NOV 2018
FILE NUMBER:
FILE NAME: VH101-056890063_HUDSON_MB.DGN

U.S. ARMY CORPS OF ENGINEERS
NEW YORK DISTRICT
NEW YORK, NY

McKIM & CREED
243 NORTH FRONT STREET
WILMINGTON, NORTH CAROLINA 28401
TELEPHONE: (910) 251-8444
FAX: (910) 251-8282

HYDROGRAPHIC CONDITIONS SURVEY
HUDSON RIVER FEDERAL NAVIGATION CHANNEL
REACH 18-19

SHEET IDENTIFICATION
VH-139
SHEET 39 OF 103

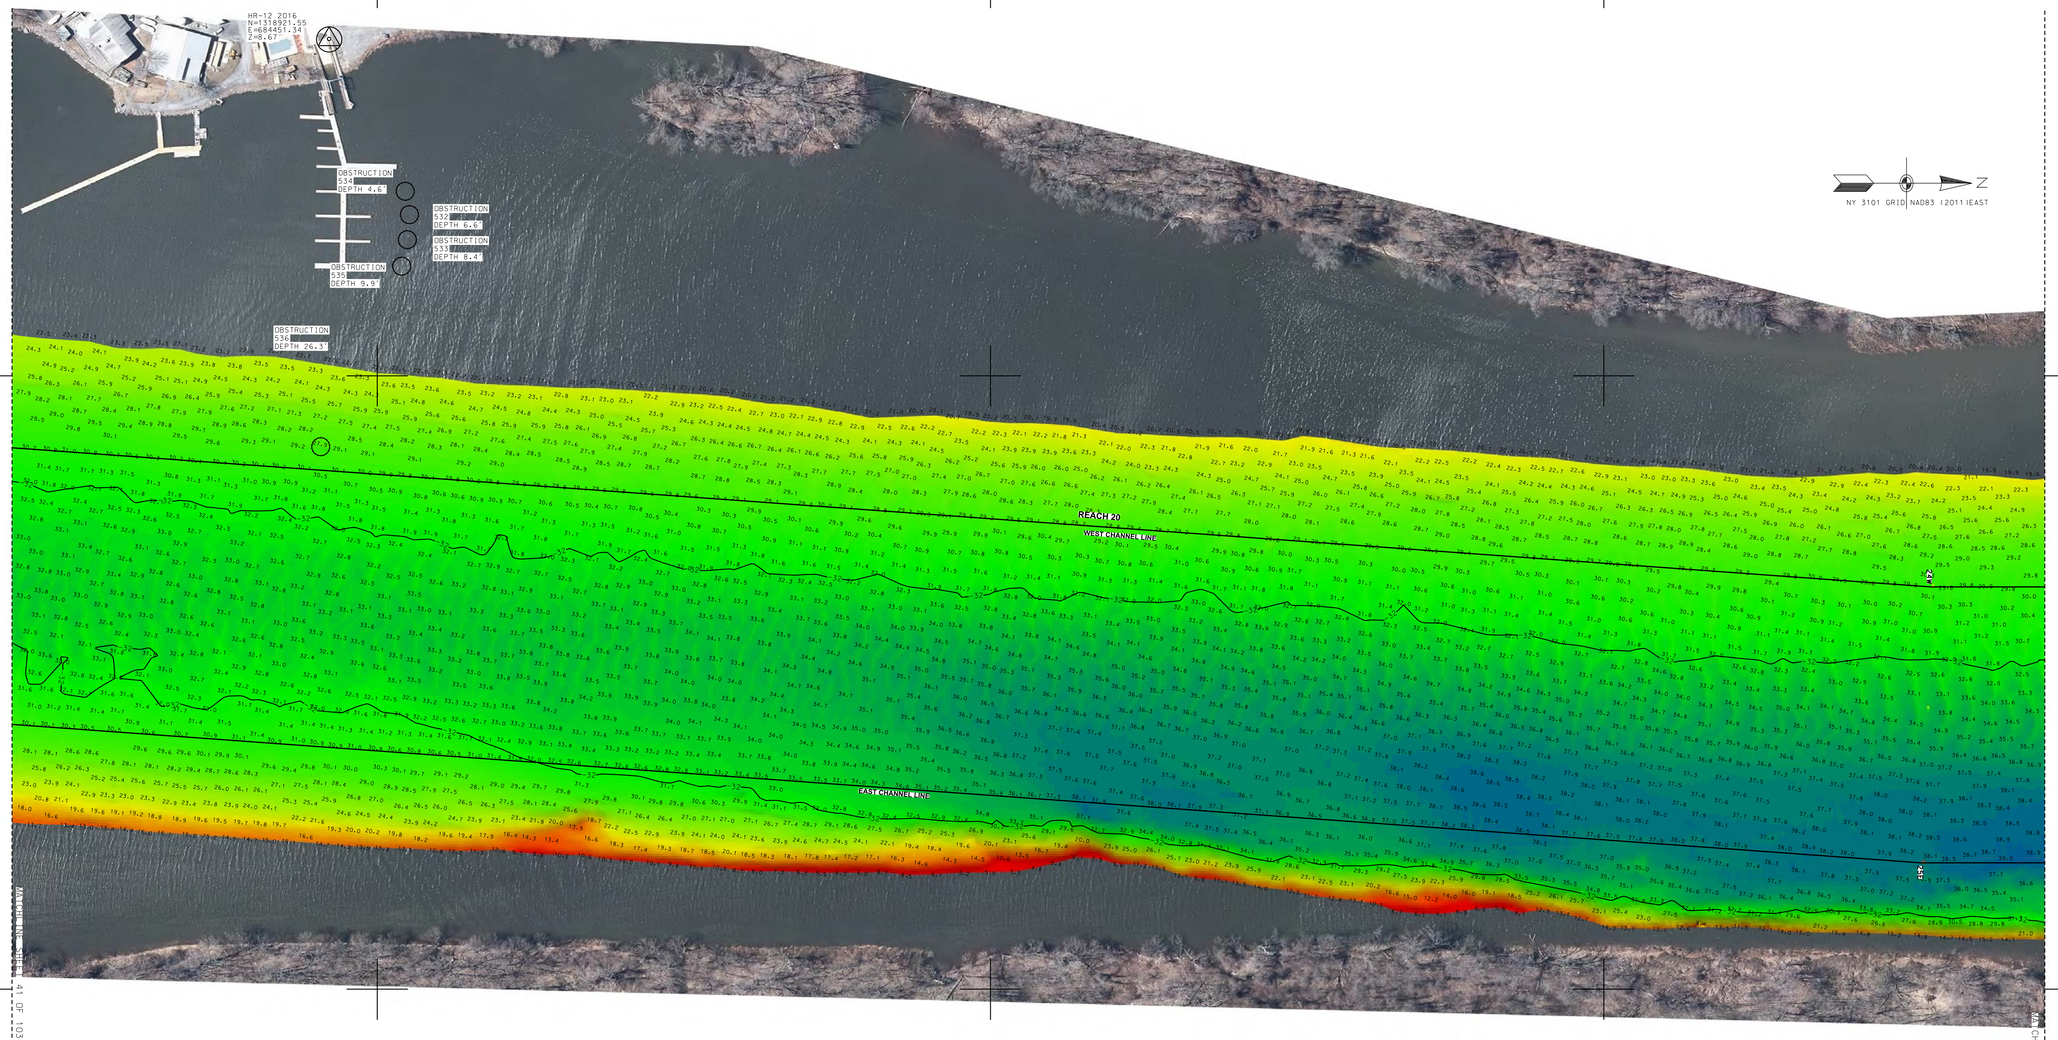

PROJECT SPECIFIC NOTES:

1. COORDINATES REFER TO US STATE PLANE COORDINATE SYSTEM NAD 1983(2011). NEW YORK. 3101 EAST US SURVEY FEET.
2. THE INFORMATION DEPICTED ON THIS MAP REPRESENTS THE RESULTS OF SURVEYS MADE ON THE DATES INDICATED AND CAN ONLY BE CONSIDERED AS THE GENERAL CONDITIONS EXISTING AT THAT TIME.
3. THE SOUNDINGS ON THIS MAP MEET USACE EM 1110-2-1003 ACCURACY STANDARDS.
4. VERTICAL DATUM FOR THIS PROJECT IS NAVD 88.
   A. REACH 63 TO REACH 01 AUTHORIZED PROJECT DEPTH OF 32'. MEASURED FROM 2.55' BELOW NAVD 88.
   B. FROM 2200' SOUTH TO 900' SOUTH OF MALL DUNN BRIDGE AUTHORIZED PROJECT DEPTH OF 27' MEASURED FROM 3.8' BELOW NAVD 88.
   C. REACH 01 TO REACH N05 AUTHORIZED PROJECT DEPTH OF 14'. MEASURED FROM 3.8' BELOW NAVD 88.
   D. REACH N04 TO N01 AUTHORIZED PROJECT DATUM IS 14'. MEASURED FROM NORMAL POOL OF 13.59' ABOVE NAVD 88.
5. MULTI-BEAM SOUNDINGS AS SHOWN ARE REPRESENTED USING THE MEDIAN OF A THREE (3') FOOT CELL SORTED TO THIRTY (30') FEET WITH CHANNEL PRIORITY.
6. CONTOURS ON THIS MAP WERE GENERATED USING THE MAP DATA SET.
7. THE DATA DEPICTED ON THIS MAP SHOULD NOT BE USED FOR VOLUME CALCULATION PURPOSES.
8. THE PLANIMETRICS DEPICTED ON THIS MAP ARE FOR ORIENTATION PURPOSES ONLY.
9. THIS SURVEY WAS PERFORMED USING LOCAL CONTROL ESTABLISHED BY THE CORPS OF ENGINEERS.
10. THIS MAP IS CEPD COMPLIANT IN ACCORDANCE WITH ER 1110-2-8160 AND EM 1110-2-6056.
11. THE SURVEY WAS CONDUCTED BY MCKIM & CREED USING THE FOLLOWING:
    SURVEY VESSELS: SV SOUNDS DEEP
    ECHOSOUNDER: R2SONIC 2022 MULTIBEAM SYSTEM.
    NAVIGATION SYSTEMS: INTEGRATED I2NS INERTIAL NAVIGATION SYSTEM. IN REAL TIME KINEMATIC (RTK) MODE.
    SURVEY ACQUISITION SOFTWARE: HYPACK VERSION 2018A
    SURVEY PROCESSING SOFTWARE: HYPACK/HYSWEEP VERSION 2018A
    CTD CAST WERE TAKEN DURING ACQUISITION FOR ACCURATE SPEED OF SOUND PROFILES USING AN AML BASE X2 AS WELL AS A AML MICRO-X SOUND VELOCITY PROBE AT THE HEAD.
12. THE INFORMATION PRESENTED ON THIS DRAWING REPRESENTS THE RESULTS OF A SURVEY PERFORMED BY MCKIM & CREED ON JULY 1-31. 2018 AND CAN ONLY BE CONSIDERED AS INDICATING THE CONDITIONS EXISTING AT THAT TIME. BECAUSE THESE CONDITIONS MAY BE SUBJECT TO RAPID CHANGE DUE TO SHOALING EVENTS. A PRUDENT MARINER SHOULD NOT RELY EXCLUSIVELY ON THE INFORMATION PROVIDED HERE. REUSE OF THIS INFORMATION BY CLIENT OR OTHERS BEYOND THE SPECIFIC SCOPE OF WORK FOR WHICH IT WAS ACQUIRED SHALL BE AT THE SOLE RISK OF THE USER AND WITHOUT LIABILITY TO MCKIM & CREED.

NSRS/NGS CONTROL DATA			
BENCHMARK: TROY DAM 1	PID# BBDR68	NORTHING	EASTING
ELEVATION: 25.32' NAVD 88		1,428,037.76	709,760.15

LOCAL CONTROL DATA			
BENCHMARK: HR-12	PID#	NORTHING	EASTING
ELEVATION: 8.67' NAVD 88		1,318821.55	684451.34
STAMPED: HR-12 2016			

LOCAL CONTROL DATA			
BENCHMARK: 01-1	PID#	NORTHING	EASTING
ELEVATION: 3.87' NAVD 88		1,124,859.59	641003.46
STAMPED:			

STATE OF NEW YORK
RAYMOND B. OWEN
LICENSED LAND SURVEYOR
No. 49330

SCALE 1" = 100'
0 100 200 300 400

US Army Corps of Engineers
New York District

MARK	DESCRIPTION	DATE	APPR.

DESIGNED BY:	
DWN BY: MBH	CKD BY: RBD
SUBMITTED BY: DLJ	
PLOT SCALE: 1:100	ISSUE DATE: NOV 2019
SIZE: ANSI F	FILE NAME: V:\110\-058890053_HUDSON_MB.DGN


DATE: JULY 31, 2018
SOLICITATION NO.:
CONTRACT NO.: W912DS-14-D-0004
FILE NUMBER:

U.S. ARMY CORPS OF ENGINEERS
NEW YORK DISTRICT
NEW YORK, NY

McKIM & CREED
243 NORTH FRONT STREET
WILMINGTON, NORTH CAROLINA 28401
TELEPHONE: (910) 251-0486
FAX: (910) 251-4282

HYDROGRAPHIC CONDITIONS SURVEY
HUDSON RIVER FEDERAL NAVIGATION CHANNEL
REACH 20

SHEET IDENTIFICATION
VH-140
SHEET 40 OF 103

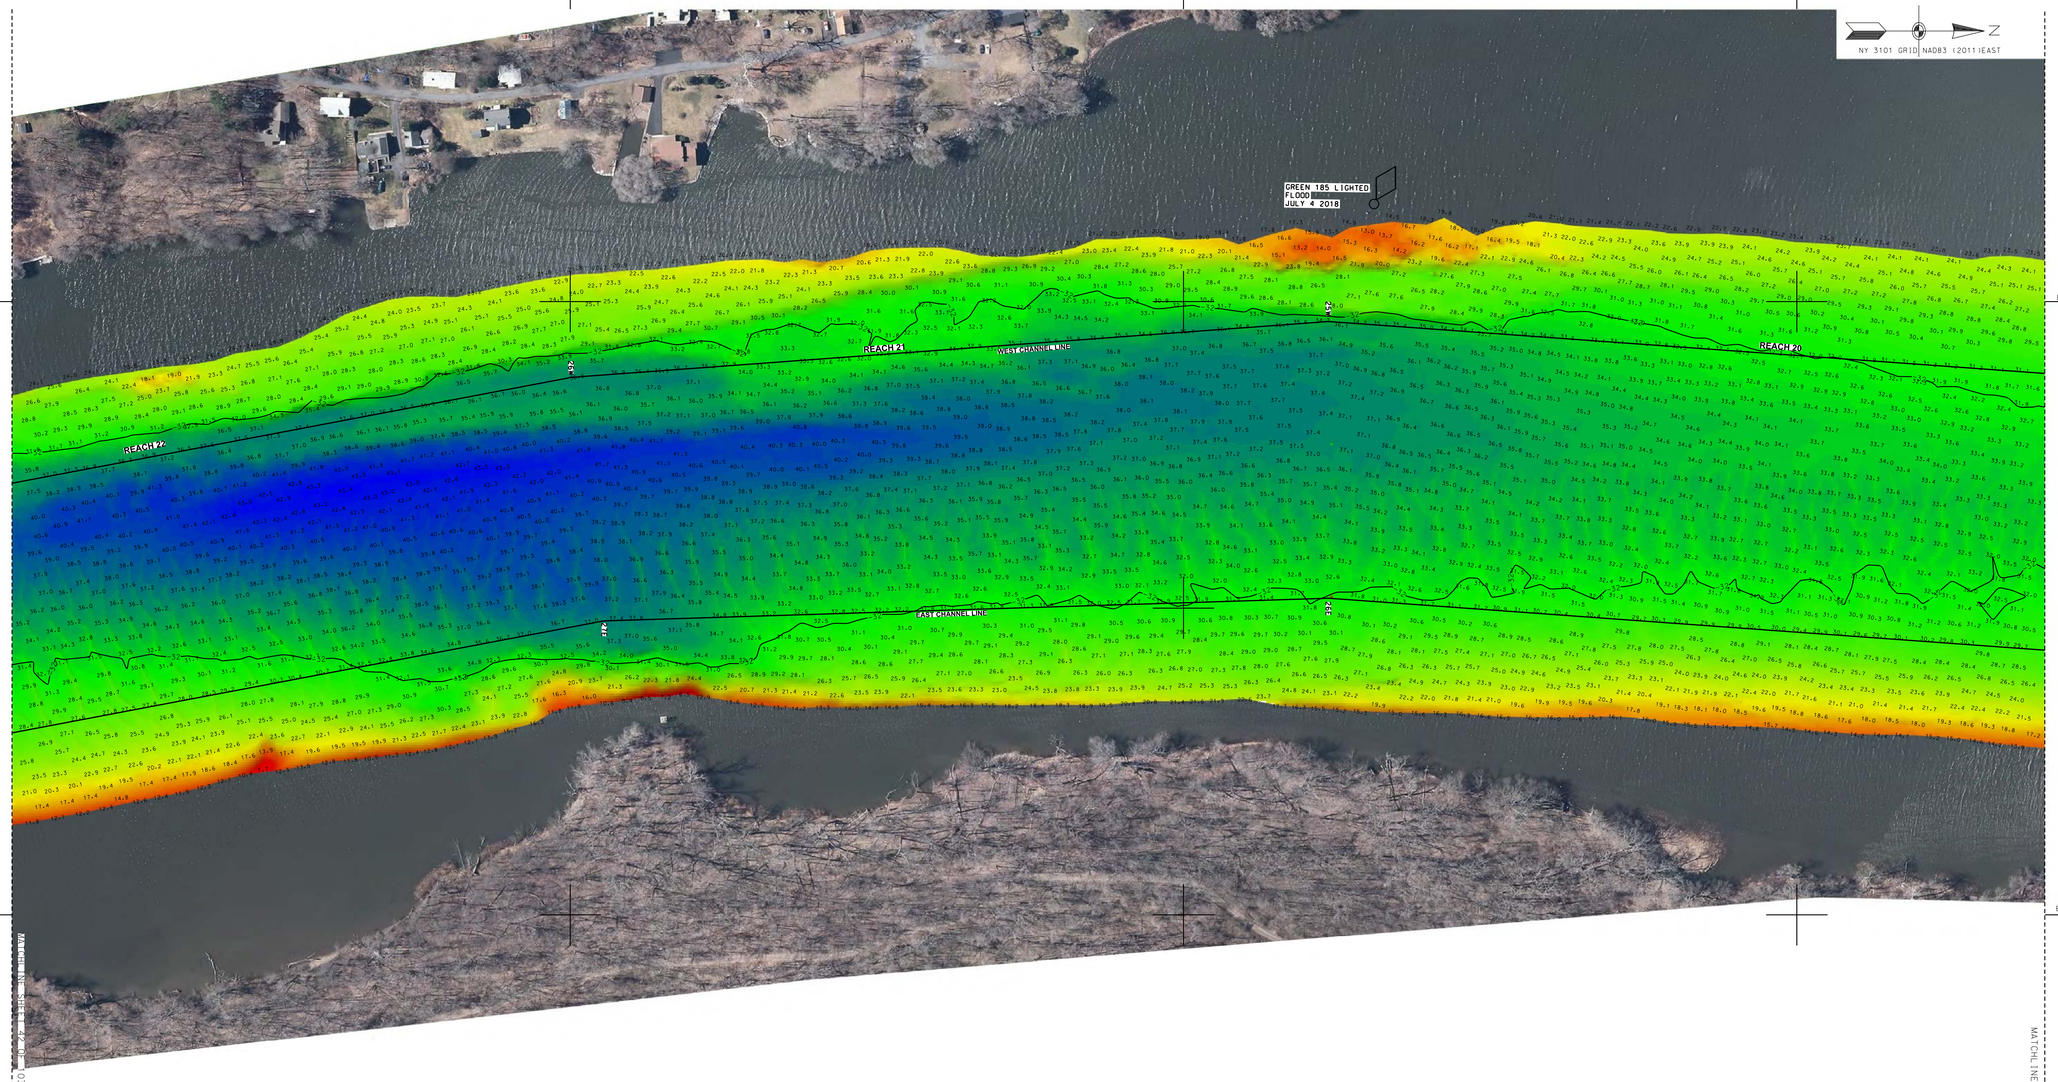

PROJECT SPECIFIC NOTES:

1. COORDINATES REFER TO US STATE PLANE COORDINATE SYSTEM NAD 1983(2011). NEW YORK. 3101 EAST US SURVEY FEET.

2. THE INFORMATION DEPICTED ON THIS MAP REPRESENTS THE RESULTS OF SURVEYS MADE ON THE DATES INDICATED AND CAN ONLY BE CONSIDERED AS THE GENERAL CONDITIONS EXISTING AT THAT TIME.

3. THE SOUNDINGS ON THIS MAP MEET USACE EM 1110-2-1003 ACCURACY STANDARDS.

4. VERTICAL DATUM FOR THIS PROJECT IS NAVD 88.
   A. REACH 63 TO REACH 01 AUTHORIZED PROJECT DEPTH OF 32'. MEASURED FROM 2.55' BELOW NAVD 88.
   B. FROM 2200' SOUTH TO 900' SOUTH OF MALL DUNN BRIDGE AUTHORIZED PROJECT DEPTH OF 27' MEASURED FROM 3.8' BELOW NAVD 88.
   C. REACH 01 TO REACH N05 AUTHORIZED PROJECT DEPTH OF 14'. MEASURED FROM 3.8' BELOW NAVD 88.
   D. REACH N04 TO N01 AUTHORIZED PROJECT DATUM IS 14'. MEASURED FROM NORMAL POOL OF 13.59' ABOVE NAVD 88.

5. MULTI-BEAM SOUNDINGS AS SHOWN ARE REPRESENTED USING THE MEDIAN OF A THREE (3') FOOT CELL SORTED TO THIRTY (30') FEET WITH CHANNEL PRIORITY.

6. CONTOURS ON THIS MAP WERE GENERATED USING THE MAP DATA SET.

7. THE DATA DEPICTED ON THIS MAP SHOULD NOT BE USED FOR VOLUME CALCULATION PURPOSES.

8. THE PLANIMETRICS DEPICTED ON THIS MAP ARE FOR ORIENTATION PURPOSES ONLY.

9. THIS SURVEY WAS PERFORMED USING LOCAL CONTROL ESTABLISHED BY THE CORPS OF ENGINEERS.

10. THIS MAP IS CEPD COMPLIANT IN ACCORDANCE WITH ER 1110-2-8160 AND EM 1110-2-6056.

11. THE SURVEY WAS CONDUCTED BY MCKIM & CREED USING THE FOLLOWING:
    SURVEY VESSELS: SV SOUNDS DEEP
    ECHOSOUNDER: R2SONIC 2022 MULTIBEAM SYSTEM.
    NAVIGATION SYSTEMS: INTEGRATED I2NS INERTIAL NAVIGATION SYSTEM. IN REAL TIME KINEMATIC (RTK)MODE.
    SURVEY ACQUISITION SOFTWARE: HYPACK VERSION 2018A
    SURVEY PROCESSING SOFTWARE: HYPACK/HYSWEEP VERSION 2018A
    CTD CAST WERE TAKEN DURING ACQUISITION FOR ACCURATE SPEED OF SOUND PROFILES
    USING AN AML BASE X2 AS WELL AS A AML MICRO-X SOUND VELOCITY PROBE AT THE HEAD.

12. THE INFORMATION PRESENTED ON THIS DRAWING REPRESENTS THE RESULTS OF A SURVEY PERFORMED BY MCKIM & CREED ON JULY 1-31, 2018 AND CAN ONLY BE CONSIDERED AS INDICATING THE CONDITIONS EXISTING AT THAT TIME. BECAUSE THESE CONDITIONS MAY BE SUBJECT TO RAPID CHANGE DUE TO SHOALING EVENTS. A PRUDENT MARINER SHOULD NOT RELY EXCLUSIVELY ON THE INFORMATION PROVIDED HERE. REUSE OF THIS INFORMATION BY CLIENT OR OTHERS BEYOND THE SPECIFIC SCOPE OF WORK FOR WHICH IT WAS ACQUIRED SHALL BE AT THE SOLE RISK OF THE USER AND WITHOUT LIABILITY TO MCKIM & CREED.

NSRS/NGS CONTROL DATA			
BENCHMARK: TROY DAM 1	PID# BBDR68	NORTHING	EASTING
ELEVATION: 25.32' NAVD 88		1,428,037.76	709,760.15

LOCAL CONTROL DATA			
BENCHMARK: HR-12	PID#	NORTHING	EASTING
ELEVATION: 8.67' NAVD 88		1,318821.55	684451.34
STAMPED: HR-12 2016			

LOCAL CONTROL DATA			
BENCHMARK: 01-1	PID#	NORTHING	EASTING
ELEVATION: 3.87' NAVD 88		1,124,859.59	641003.46
STAMPED:			

STATE OF NEW YORK
RAYMOND B. BARBER
No. 49301
LICENSED LAND SURVEYOR

SCALE 1" = 100'
0 100 200 300 400

US Army Corps of Engineers ®
New York District

MARK	DESCRIPTION	DATE	APPR.	MARK	DESCRIPTION	DATE	APPR.


DESIGNED BY:
DWN BY: MBH
CKD BY: RBD
SUBMITTED BY: DLJ
PLOT SCALE: 1" = 100'
SIZE: ANSI F
ISSUE DATE: NOVEMBER 2018
CONTRACT NO.: W912DS-14-D-0004
FILE NUMBER:
FILE NAME: V:\110\-058890053_HUDSON_MB.DGN
DATE: JULY 31, 2018
SOLICITATION NO.:

U.S. ARMY CORPS OF ENGINEERS
NEW YORK DISTRICT
NEW YORK, NY

McKIM & CREED
243 NORTH FRONT STREET
WILMINGTON, NORTH CAROLINA 28401
TELEPHONE: (910) 341-0646
FAX: (910) 251-8282

HYDROGRAPHIC CONDITIONS SURVEY
HUDSON RIVER FEDERAL NAVIGATION CHANNEL
REACH 20-22

SHEET IDENTIFICATION
VH-141
SHEET 41 OF 103

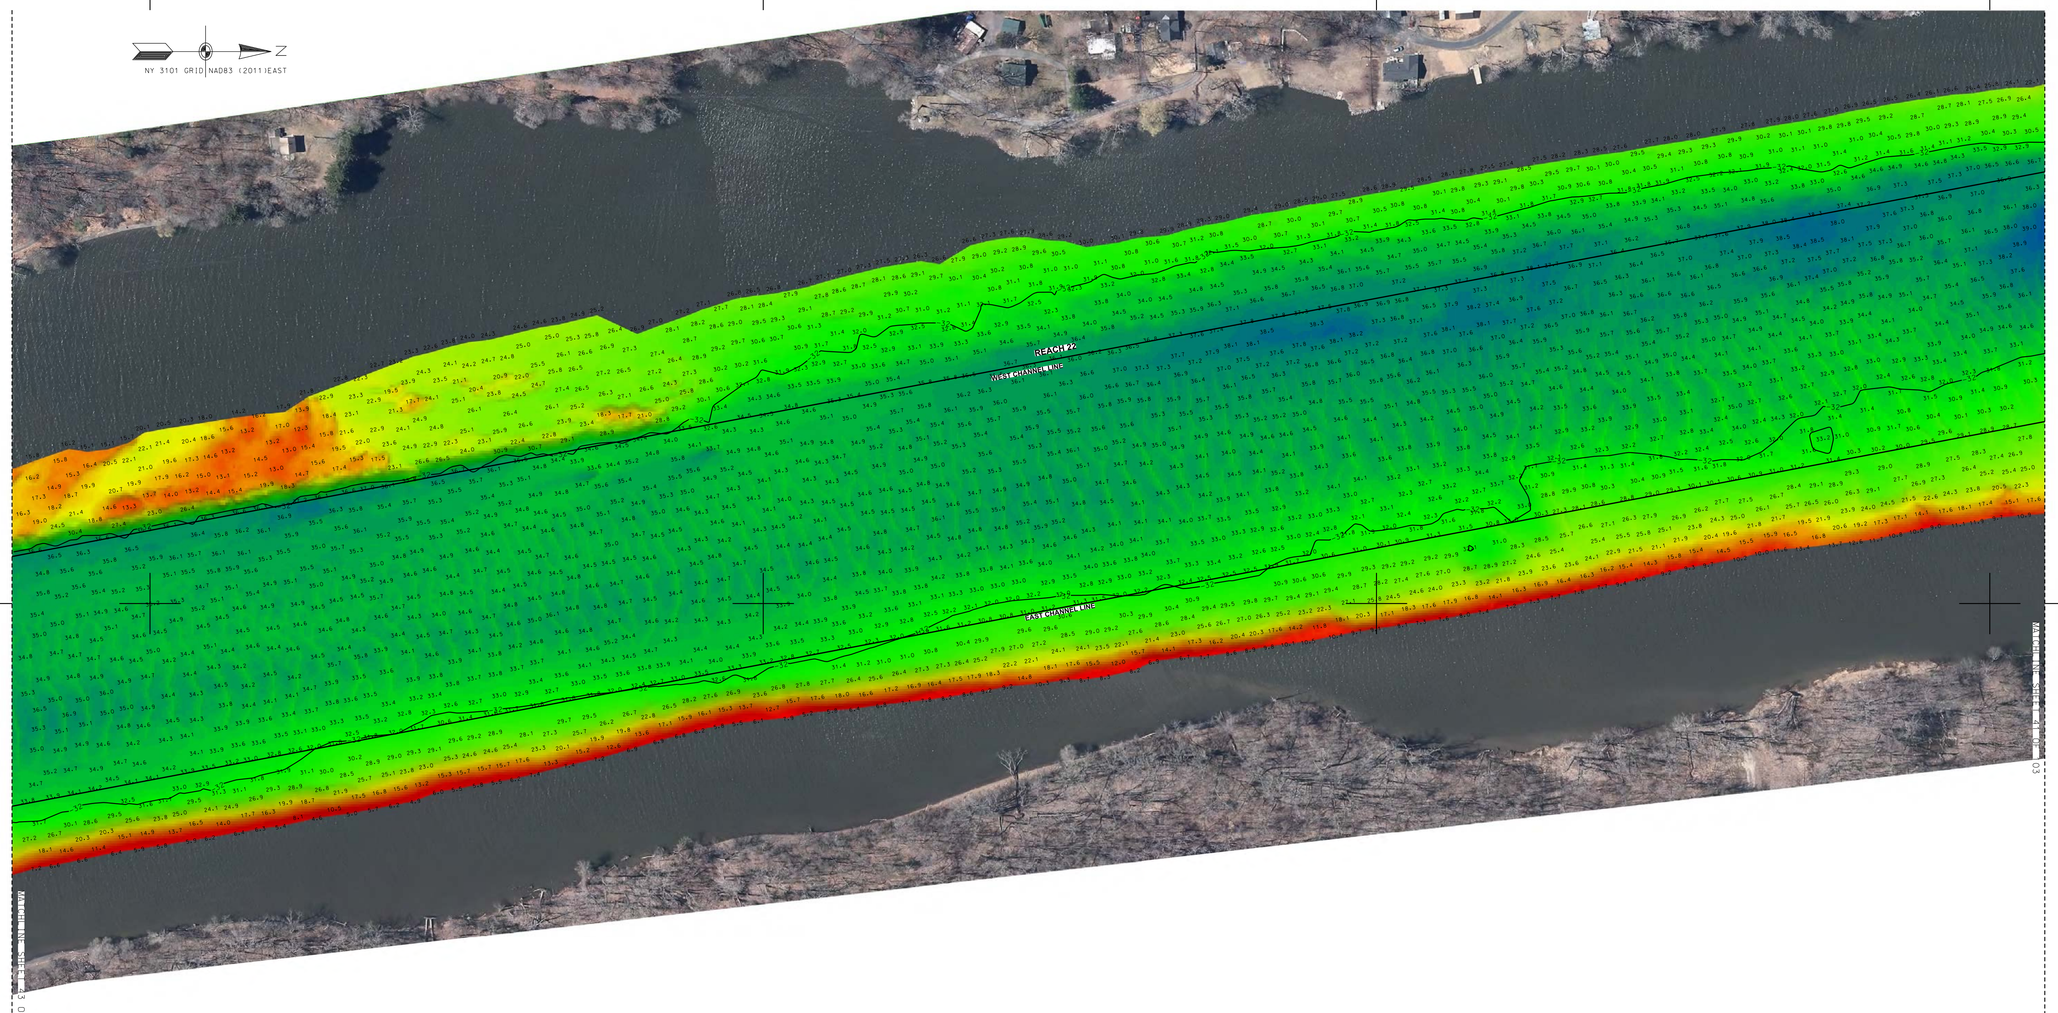

PROJECT SPECIFIC NOTES:

1. COORDINATES REFER TO US STATE PLANE COORDINATE SYSTEM NAD 1983(2011). NEW YORK, 3101 EAST US SURVEY FEET.
2. THE INFORMATION DEPICTED ON THIS MAP REPRESENTS THE RESULTS OF SURVEYS MADE ON THE DATES INDICATED AND CAN ONLY BE CONSIDERED AS THE GENERAL CONDITIONS EXISTING AT THAT TIME.
3. THE SOUNDINGS ON THIS MAP MEET USACE EM 1110-2-1003 ACCURACY STANDARDS.
4. VERTICAL DATUM FOR THIS PROJECT IS NAVD 88.
   A. REACH 63 TO REACH 01 AUTHORIZED PROJECT DEPTH OF 32'. MEASURED FROM 2.55' BELOW NAVD 88.
   B. FROM 2200' SOUTH TO 900' SOUTH OF MALL DUNN BRIDGE AUTHORIZED PROJECT DEPTH OF 27' MEASURED FROM 3.8' BELOW NAVD 88.
   C. REACH 01 TO REACH N05 AUTHORIZED PROJECT DEPTH OF 14'. MEASURED FROM 3.8' BELOW NAVD 88.
   D. REACH N04 TO N01 AUTHORIZED PROJECT DATUM IS 14'. MEASURED FROM NORMAL POOL OF 13.59' ABOVE NAVD 88.
5. MULTI-BEAM SOUNDINGS AS SHOWN ARE REPRESENTED USING THE MEDIAN OF A THREE (3') FOOT CELL SORTED TO THIRTY (30') FEET WITH CHANNEL PRIORITY.
6. CONTOURS ON THIS MAP WERE GENERATED USING THE MAP DATA SET.
7. THE DATA DEPICTED ON THIS MAP SHOULD NOT BE USED FOR VOLUME CALCULATION PURPOSES.
8. THE PLANIMETRICS DEPICTED ON THIS MAP ARE FOR ORIENTATION PURPOSES ONLY.
9. THIS SURVEY WAS PERFORMED USING LOCAL CONTROL ESTABLISHED BY THE CORPS OF ENGINEERS.
10. THIS MAP IS CEPD COMPLIANT IN ACCORDANCE WITH ER 1110-2-8160 AND EM 1110-2-6056.
11. THE SURVEY WAS CONDUCTED BY MCKIM & CREED USING THE FOLLOWING:
    SURVEY VESSELS: SV SOUNDS DEEP
    ECHOSOUNDER: R2SONIC 2022 MULTIBEAM SYSTEM.
    NAVIGATION SYSTEMS: INTEGRATED IXNS INERTIAL NAVIGATION SYSTEM. IN REAL TIME KINEMATIC (RTK) MODE.
    SURVEY ACQUISITION SOFTWARE: HYPACK VERSION 2018A
    SURVEY PROCESSING SOFTWARE: HYPACK/HYSWEEP VERSION 2018A
    CTD CAST WERE TAKEN DURING ACQUISITION FOR ACCURATE SPEED OF SOUND PROFILES USING AN AML BASE X2 AS WELL AS A AML MICRO-X SOUND VELOCITY PROBE AT THE HEAD.
12. THE INFORMATION PRESENTED ON THIS DRAWING REPRESENTS THE RESULTS OF A SURVEY PERFORMED BY MCKIM & CREED ON JULY 1-31, 2018 AND CAN ONLY BE CONSIDERED AS INDICATING THE CONDITIONS EXISTING AT THAT TIME. BECAUSE THESE CONDITIONS MAY BE SUBJECT TO RAPID CHANGE DUE TO SHOALING EVENTS, A PRUDENT MARINER SHOULD NOT RELY EXCLUSIVELY ON THE INFORMATION PROVIDED HERE. REUSE OF THIS INFORMATION BY CLIENT OR OTHERS BEYOND THE SPECIFIC SCOPE OF WORK FOR WHICH IT WAS ACQUIRED SHALL BE AT THE SOLE RISK OF THE USER AND WITHOUT LIABILITY TO MCKIM & CREED.

RAYMOND B. DWYER — STATE OF NEW YORK — LICENSED LAND SURVEYOR — No. 49356

NSRS/NGS CONTROL DATA			
BENCHMARK: TROY DAM 1	PID# BBDR68	NORTHING	EASTING
ELEVATION: 25.32' NAVD 88		1,428,037.76	709,760.15

LOCAL CONTROL DATA			
BENCHMARK: HR-12	PID#	NORTHING	EASTING
ELEVATION: 8.67' NAVD 88		1,318821.55	684451.34
STAMPED: HR-12 2016			

LOCAL CONTROL DATA			
BENCHMARK: 01-1	PID#	NORTHING	EASTING
ELEVATION: 3.87' NAVD 88		1,124,859.59	641003.46
STAMPED:			

SCALE 1" = 100'
0 100 200 300 400

US Army Corps of Engineers ®
New York District

MARK	DESCRIPTION	DATE	APPR.
MARK	DESCRIPTION	DATE	APPR.


DESIGNED BY: DBA
DWN BY: MBH
CKD BY: RBD
SUBMITTED BY: DLJ
PLOT SCALE: 1" = 100'
SIZE: ANSI F
DATE: MAY 31, 2018
SOLICITATION NO.:
CONTRACT NO.: W912DS-14-D-0004
TASK ORDER:
ISSUE DATE: MAY 2018
FILE NUMBER:
FILE NAME: VH101-056890053_HUDSON_MB.DGN

U.S. ARMY CORPS OF ENGINEERS
NEW YORK DISTRICT
NEW YORK, NY

McKIM & CREED
243 NORTH FRONT STREET
WILMINGTON, NORTH CAROLINA 28401
TELEPHONE: (910) 251-8444
FAX: (910) 251-8282

HYDROGRAPHIC CONDITIONS SURVEY
HUDSON RIVER FEDERAL NAVIGATION CHANNEL
REACH 22

SHEET IDENTIFICATION
VH-142
SHEET 42 OF 103

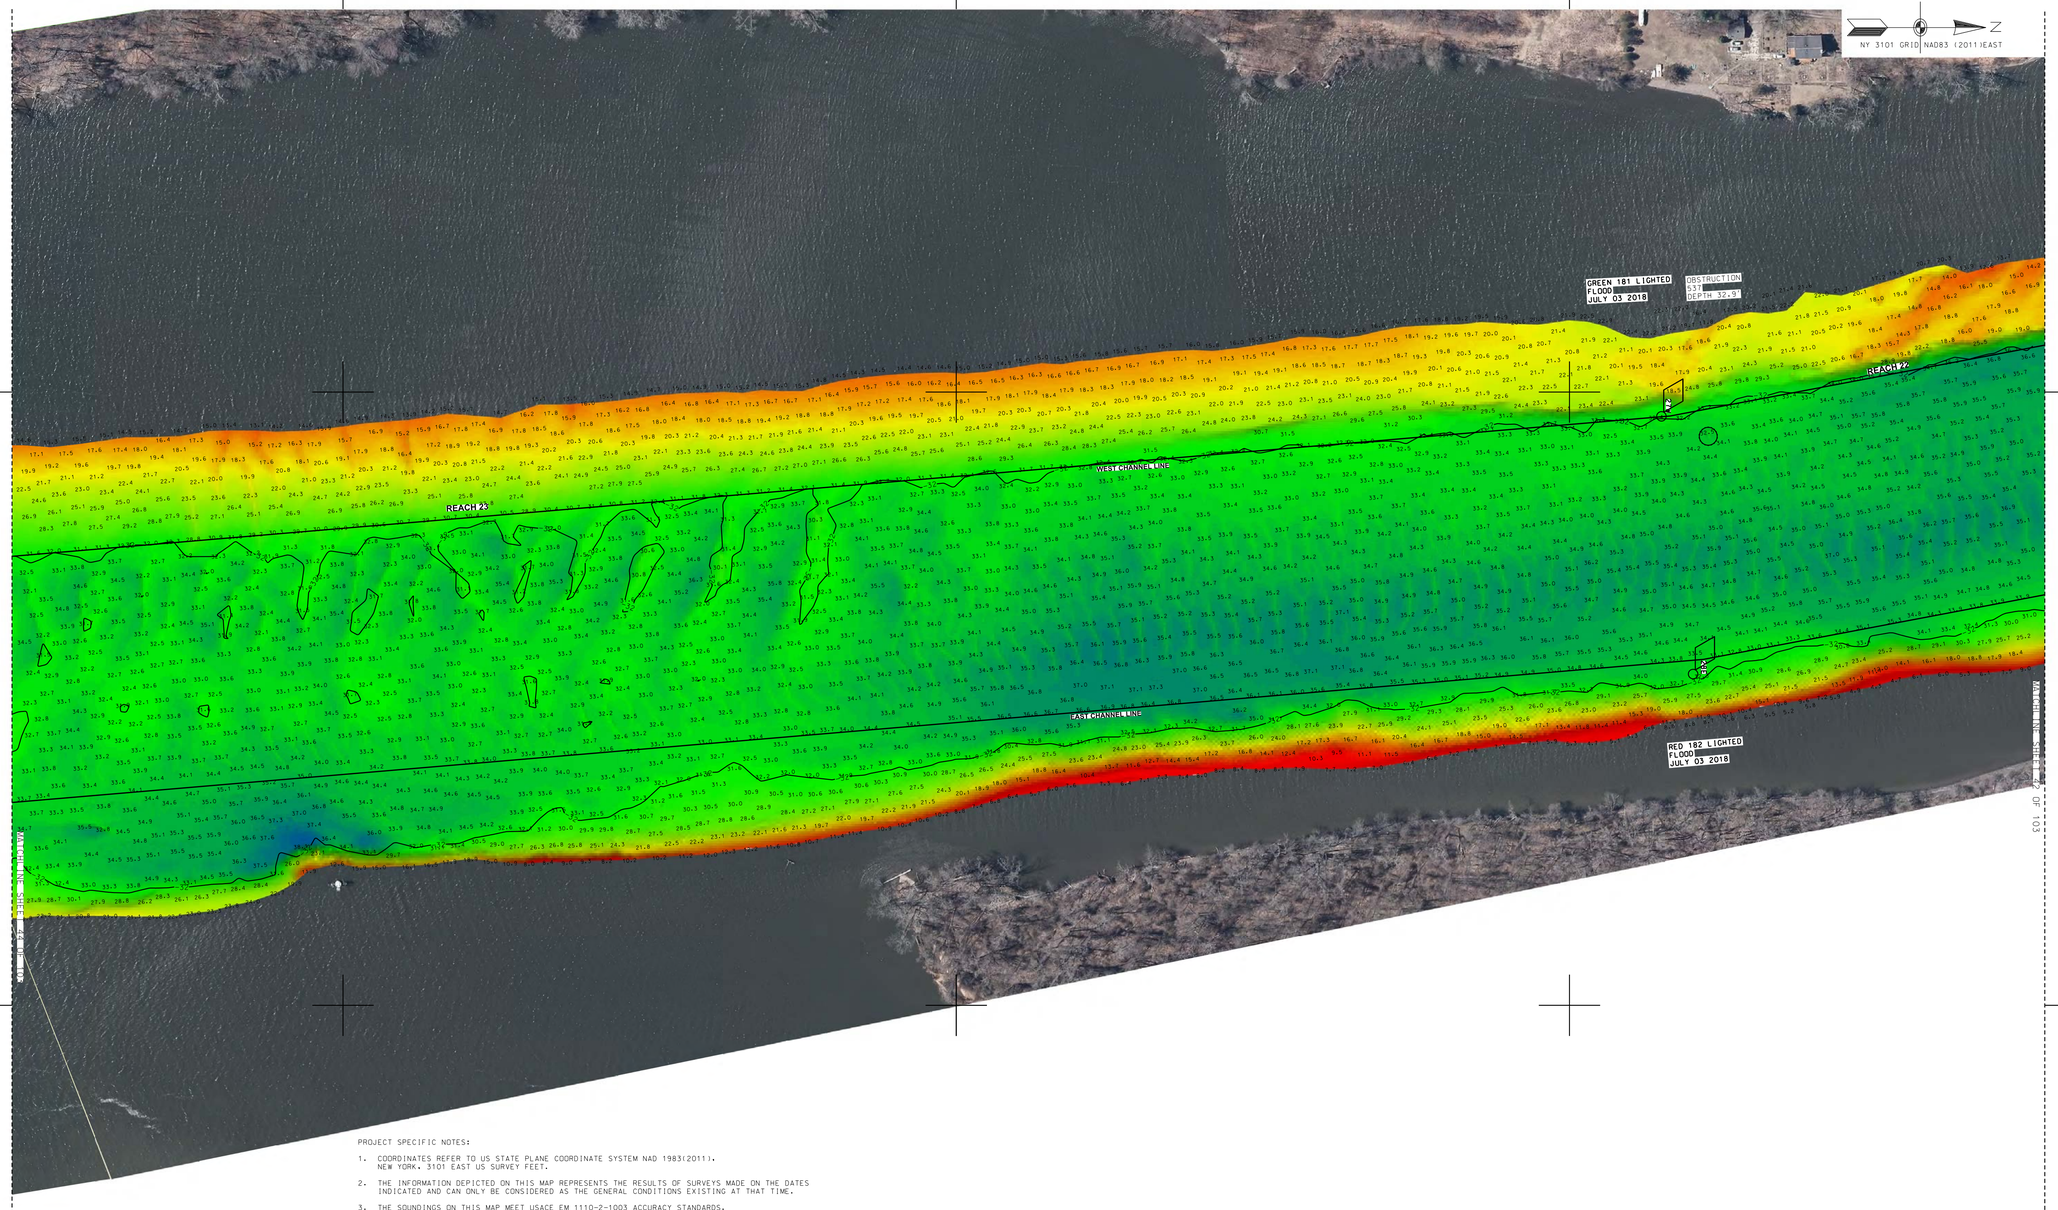

PROJECT SPECIFIC NOTES:

1. COORDINATES REFER TO US STATE PLANE COORDINATE SYSTEM NAD 1983(2011). NEW YORK. 3101 EAST US SURVEY FEET.

2. THE INFORMATION DEPICTED ON THIS MAP REPRESENTS THE RESULTS OF SURVEYS MADE ON THE DATES INDICATED AND CAN ONLY BE CONSIDERED AS THE GENERAL CONDITIONS EXISTING AT THAT TIME.

3. THE SOUNDINGS ON THIS MAP MEET USACE EM 1110-2-1003 ACCURACY STANDARDS.

4. VERTICAL DATUM FOR THIS PROJECT IS NAVD 88.
   A. REACH 63 TO REACH 01 AUTHORIZED PROJECT DEPTH OF 32'. MEASURED FROM 2.55' BELOW NAVD 88.
   B. FROM 2200' SOUTH TO 900' SOUTH OF MALL DUNN BRIDGE AUTHORIZED PROJECT DEPTH OF 27' MEASURED FROM 3.8' BELOW NAVD 88.
   C. REACH 01 TO REACH N05 AUTHORIZED PROJECT DEPTH OF 14'. MEASURED FROM 3.8' BELOW NAVD 88.
   D. REACH N04 TO N01 AUTHORIZED PROJECT DATUM IS 14'. MEASURED FROM NORMAL POOL OF 13.59' ABOVE NAVD 88.

5. MULTI-BEAM SOUNDINGS AS SHOWN ARE REPRESENTED USING THE MEDIAN OF A THREE (3') FOOT CELL SORTED TO THIRTY (30') FEET WITH CHANNEL PRIORITY.

6. CONTOURS ON THIS MAP WERE GENERATED USING THE MAP DATA SET.

7. THE DATA DEPICTED ON THIS MAP SHOULD NOT BE USED FOR VOLUME CALCULATION PURPOSES.

8. THE PLANIMETRICS DEPICTED ON THIS MAP ARE FOR ORIENTATION PURPOSES ONLY.

9. THIS SURVEY WAS PERFORMED USING LOCAL CONTROL ESTABLISHED BY THE CORPS OF ENGINEERS.

10. THIS MAP IS CEPD COMPLIANT IN ACCORDANCE WITH ER 1110-2-8160 AND EM 1110-2-6056.

11. THE SURVEY WAS CONDUCTED BY MCKIM & CREED USING THE FOLLOWING:
    SURVEY VESSELS: SV SOUNDS DEEP
    ECHOSOUNDER: R2SONIC 2022 MULTIBEAM SYSTEM.
    NAVIGATION SYSTEMS: INTEGRATED IXNS INERTIAL NAVIGATION SYSTEM. IN REAL TIME KINEMATIC (RTK)MODE.
    SURVEY ACQUISITION SOFTWARE: HYPACK VERSION 2018A
    SURVEY PROCESSING SOFTWARE: HYPACK/HYSWEEP VERSION 2018A
    CTD CAST WERE TAKEN DURING ACQUISITION FOR ACCURATE SPEED OF SOUND PROFILES
    USING AN AML BASE X2 AS WELL AS A AML MICRO-X SOUND VELOCITY PROBE AT THE HEAD.

12. THE INFORMATION PRESENTED ON THIS DRAWING REPRESENTS THE RESULTS OF A SURVEY PERFORMED BY MCKIM & CREED ON JULY 1-31, 2018 AND CAN ONLY BE CONSIDERED AS INDICATING THE CONDITIONS EXISTING AT THAT TIME. BECAUSE THESE CONDITIONS MAY BE SUBJECT TO RAPID CHANGE DUE TO SHOALING EVENTS, A PRUDENT MARINER SHOULD NOT RELY EXCLUSIVELY ON THE INFORMATION PROVIDED HERE. REUSE OF THIS INFORMATION BY CLIENT OR OTHERS BEYOND THE SPECIFIC SCOPE OF WORK FOR WHICH IT WAS ACQUIRED SHALL BE AT THE SOLE RISK OF THE USER AND WITHOUT LIABILITY TO MCKIM & CREED.

STATE OF NEW YORK
RAYMOND B. BARBER
No. 49350
LICENSED LAND SURVEYOR

NSRS/NGS CONTROL DATA		
BENCHMARK: TROY DAM 1	PID# BBDR68	NORTHING EASTING
ELEVATION: 25.32' NAVD 88		1,428,037.76 709,760.15

LOCAL CONTROL DATA		
BENCHMARK: HR-12	PID#	NORTHING EASTING
ELEVATION: 8.67' NAVD 88		1,318821.55 684451.34
STAMPED: HR-12 2016		

LOCAL CONTROL DATA		
BENCHMARK: 01-1	PID#	NORTHING EASTING
ELEVATION: 3.87' NAVD 88		1,124,859.59 641003.46
STAMPED:		

SCALE 1" = 100'
0 100 200 300 400

US Army Corps of Engineers ®
New York District

MARK	DESCRIPTION	DATE	APPR.


DESIGNED BY: DBA
DWN BY: MBH
CKD BY: RBD
SUBMITTED BY: DLJ
PLOT SCALE: 1" = 100'
SIZE: ANSI F
DATE: JULY 31, 2018
SOLICITATION NO.:
CONTRACT NO.: W912DS-14-D-0004
FILE NUMBER:
ISSUE DATE: NOVEMBER 2018
FILE NAME: VH101-056890063_HUDSON_MB.DGN

U.S. ARMY CORPS OF ENGINEERS
NEW YORK DISTRICT
NEW YORK, NY

McKIM & CREED
243 NORTH FRONT STREET
WILMINGTON, NORTH CAROLINA 28401
TELEPHONE: (910) 251-8444
FAX: (910) 251-8282

HYDROGRAPHIC CONDITIONS SURVEY
HUDSON RIVER FEDERAL NAVIGATION CHANNEL
REACH 22-23

SHEET IDENTIFICATION
VH-143
SHEET 43 OF 103

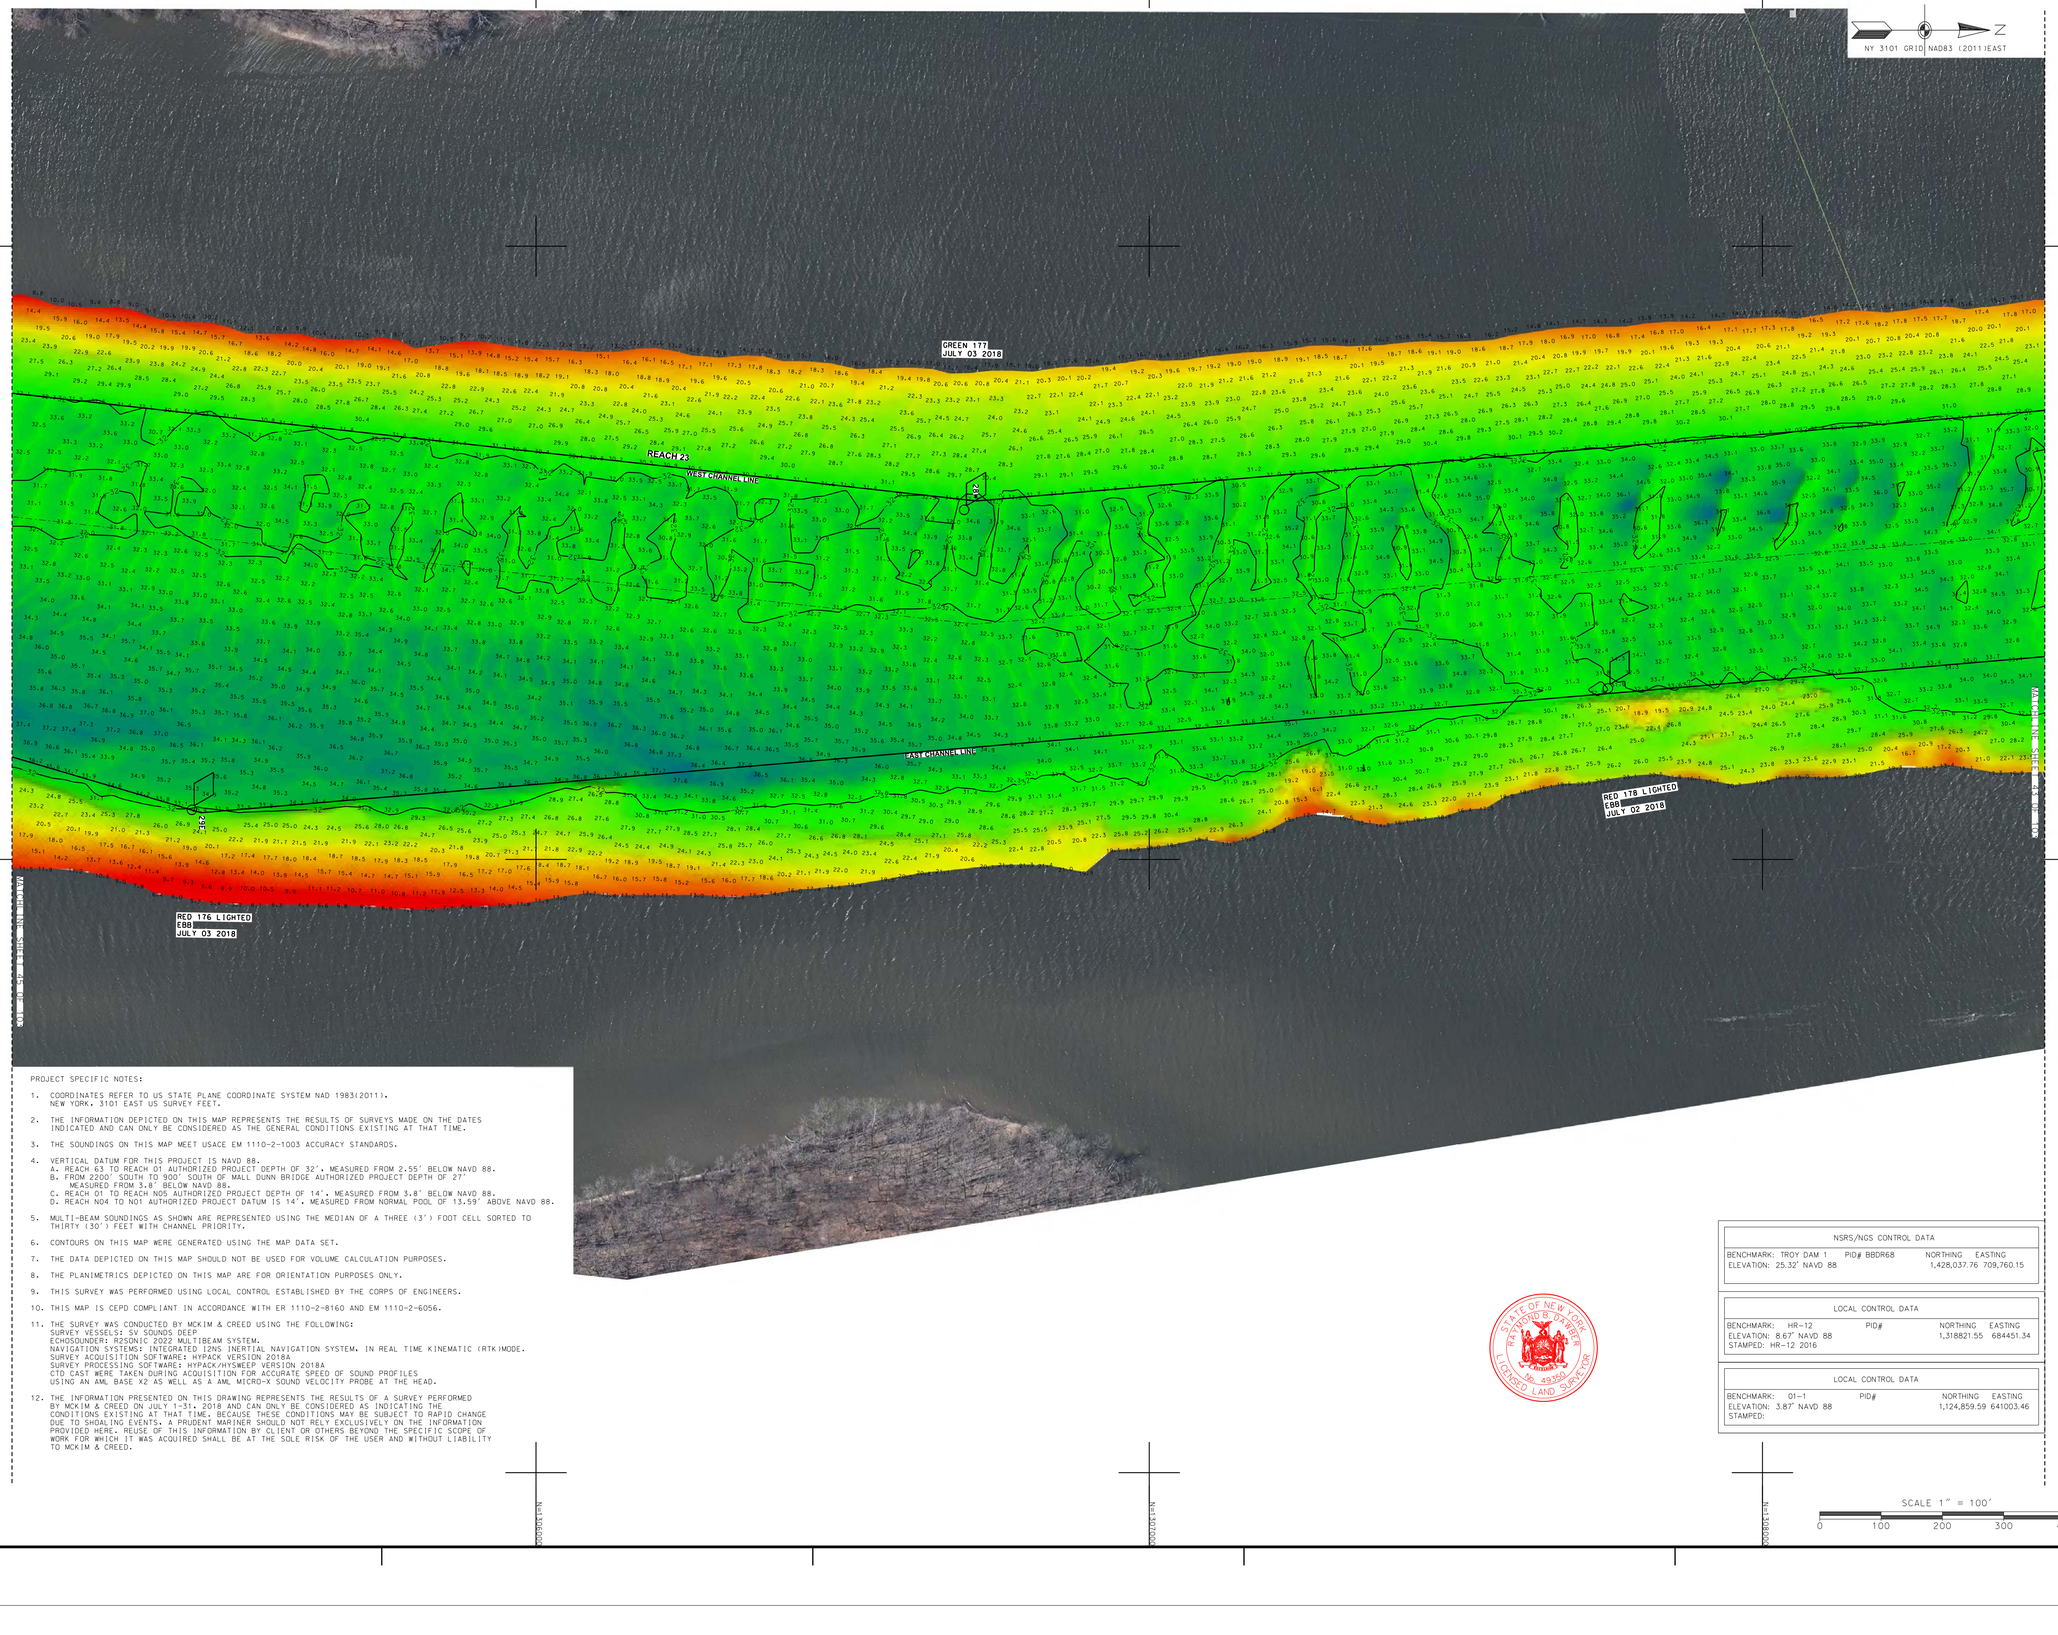

PROJECT SPECIFIC NOTES:

1. COORDINATES REFER TO US STATE PLANE COORDINATE SYSTEM NAD 1983(2011). NEW YORK. 3101 EAST US SURVEY FEET.

2. THE INFORMATION DEPICTED ON THIS MAP REPRESENTS THE RESULTS OF SURVEYS MADE ON THE DATES INDICATED AND CAN ONLY BE CONSIDERED AS THE GENERAL CONDITIONS EXISTING AT THAT TIME.

3. THE SOUNDINGS ON THIS MAP MEET USACE EM 1110-2-1003 ACCURACY STANDARDS.

4. VERTICAL DATUM FOR THIS PROJECT IS NAVD 88.
   A. REACH 63 TO REACH 01 AUTHORIZED PROJECT DEPTH OF 32', MEASURED FROM 2.55' BELOW NAVD 88.
   B. FROM 2200' SOUTH TO 900' SOUTH OF MALL DUNN BRIDGE AUTHORIZED PROJECT DEPTH OF 27' MEASURED FROM 3.8' BELOW NAVD 88.
   C. REACH 01 TO REACH N05 AUTHORIZED PROJECT DEPTH OF 14', MEASURED FROM 3.8' BELOW NAVD 88.
   D. REACH N04 TO N01 AUTHORIZED PROJECT DATUM IS 14', MEASURED FROM NORMAL POOL OF 13.59' ABOVE NAVD 88.

5. MULTI-BEAM SOUNDINGS AS SHOWN ARE REPRESENTED USING THE MEDIAN OF A THREE (3') FOOT CELL SORTED TO THIRTY (30') FEET WITH CHANNEL PRIORITY.

6. CONTOURS ON THIS MAP WERE GENERATED USING THE MAP DATA SET.

7. THE DATA DEPICTED ON THIS MAP SHOULD NOT BE USED FOR VOLUME CALCULATION PURPOSES.

8. THE PLANIMETRICS DEPICTED ON THIS MAP ARE FOR ORIENTATION PURPOSES ONLY.

9. THIS SURVEY WAS PERFORMED USING LOCAL CONTROL ESTABLISHED BY THE CORPS OF ENGINEERS.

10. THIS MAP IS CEPD COMPLIANT IN ACCORDANCE WITH ER 1110-2-8160 AND EM 1110-2-6056.

11. THE SURVEY WAS CONDUCTED BY MCKIM & CREED USING THE FOLLOWING:
    SURVEY VESSELS: SV SOUNDS DEEP
    ECHOSOUNDER: R2SONIC 2022 MULTIBEAM SYSTEM.
    NAVIGATION SYSTEMS: INTEGRATED I2NS INERTIAL NAVIGATION SYSTEM. IN REAL TIME KINEMATIC (RTK)MODE.
    SURVEY ACQUISITION SOFTWARE: HYPACK VERSION 2018A
    SURVEY PROCESSING SOFTWARE: HYPACK/HYSWEEP VERSION 2018A
    CTD CAST WERE TAKEN DURING ACQUISITION FOR ACCURATE SPEED OF SOUND PROFILES USING AN AML BASE X2 AS WELL AS A AML MICRO-X SOUND VELOCITY PROBE AT THE HEAD.

12. THE INFORMATION PRESENTED ON THIS DRAWING REPRESENTS THE RESULTS OF A SURVEY PERFORMED BY MCKIM & CREED ON JULY 1-31, 2018 AND CAN ONLY BE CONSIDERED AS INDICATING THE CONDITIONS EXISTING AT THAT TIME. BECAUSE THESE CONDITIONS MAY BE SUBJECT TO RAPID CHANGE DUE TO SHOALING EVENTS, A PRUDENT MARINER SHOULD NOT RELY EXCLUSIVELY ON THE INFORMATION PROVIDED HERE. REUSE OF THIS INFORMATION BY CLIENT OR OTHERS BEYOND THE SPECIFIC SCOPE OF WORK FOR WHICH IT WAS ACQUIRED SHALL BE AT THE SOLE RISK OF THE USER AND WITHOUT LIABILITY TO MCKIM & CREED.

NSRS/NGS CONTROL DATA			
BENCHMARK: TROY DAM 1	PID# BBDR68	NORTHING	EASTING
ELEVATION: 25.32' NAVD 88		1,428,037.76	709,760.15

LOCAL CONTROL DATA			
BENCHMARK: HR-12	PID#	NORTHING	EASTING
ELEVATION: 8.67' NAVD 88		1,318821.55	684451.34
STAMPED: HR-12 2016			

LOCAL CONTROL DATA			
BENCHMARK: 01-1	PID#	NORTHING	EASTING
ELEVATION: 3.87' NAVD 88		1,124,859.59	641003.46
STAMPED:			

RAYMOND B. TARVER
No. 49326
LICENSED LAND SURVEYOR
STATE OF NEW YORK

US Army Corps of Engineers ®
New York District

MARK	DESCRIPTION	DATE	APPR.


DESIGNED BY: MBH
DWN BY: MBH
CKD BY: RBD
SUBMITTED BY: DLJ
DATE: JULY 31, 2018
SOLICITATION NO.:
CONTRACT NO.: W912DS-14-D-0004
FILE NUMBER:
PLOT SCALE: 1:100
ISSUE DATE: 8/30/2018
SIZE: ANSI F
FILE NAME: VH101-056890063_HUDSON_MB.DGN

U.S. ARMY CORPS OF ENGINEERS
NEW YORK DISTRICT
NEW YORK, NY

McKIM & CREED
243 NORTH FRONT STREET
WILMINGTON, NORTH CAROLINA 28401
TELEPHONE: (910) 251-8444
FAX: (910) 251-8282

HYDROGRAPHIC CONDITIONS SURVEY
HUDSON RIVER FEDERAL NAVIGATION CHANNEL
REACH 23

SHEET IDENTIFICATION
VH-144
SHEET 44 OF 103

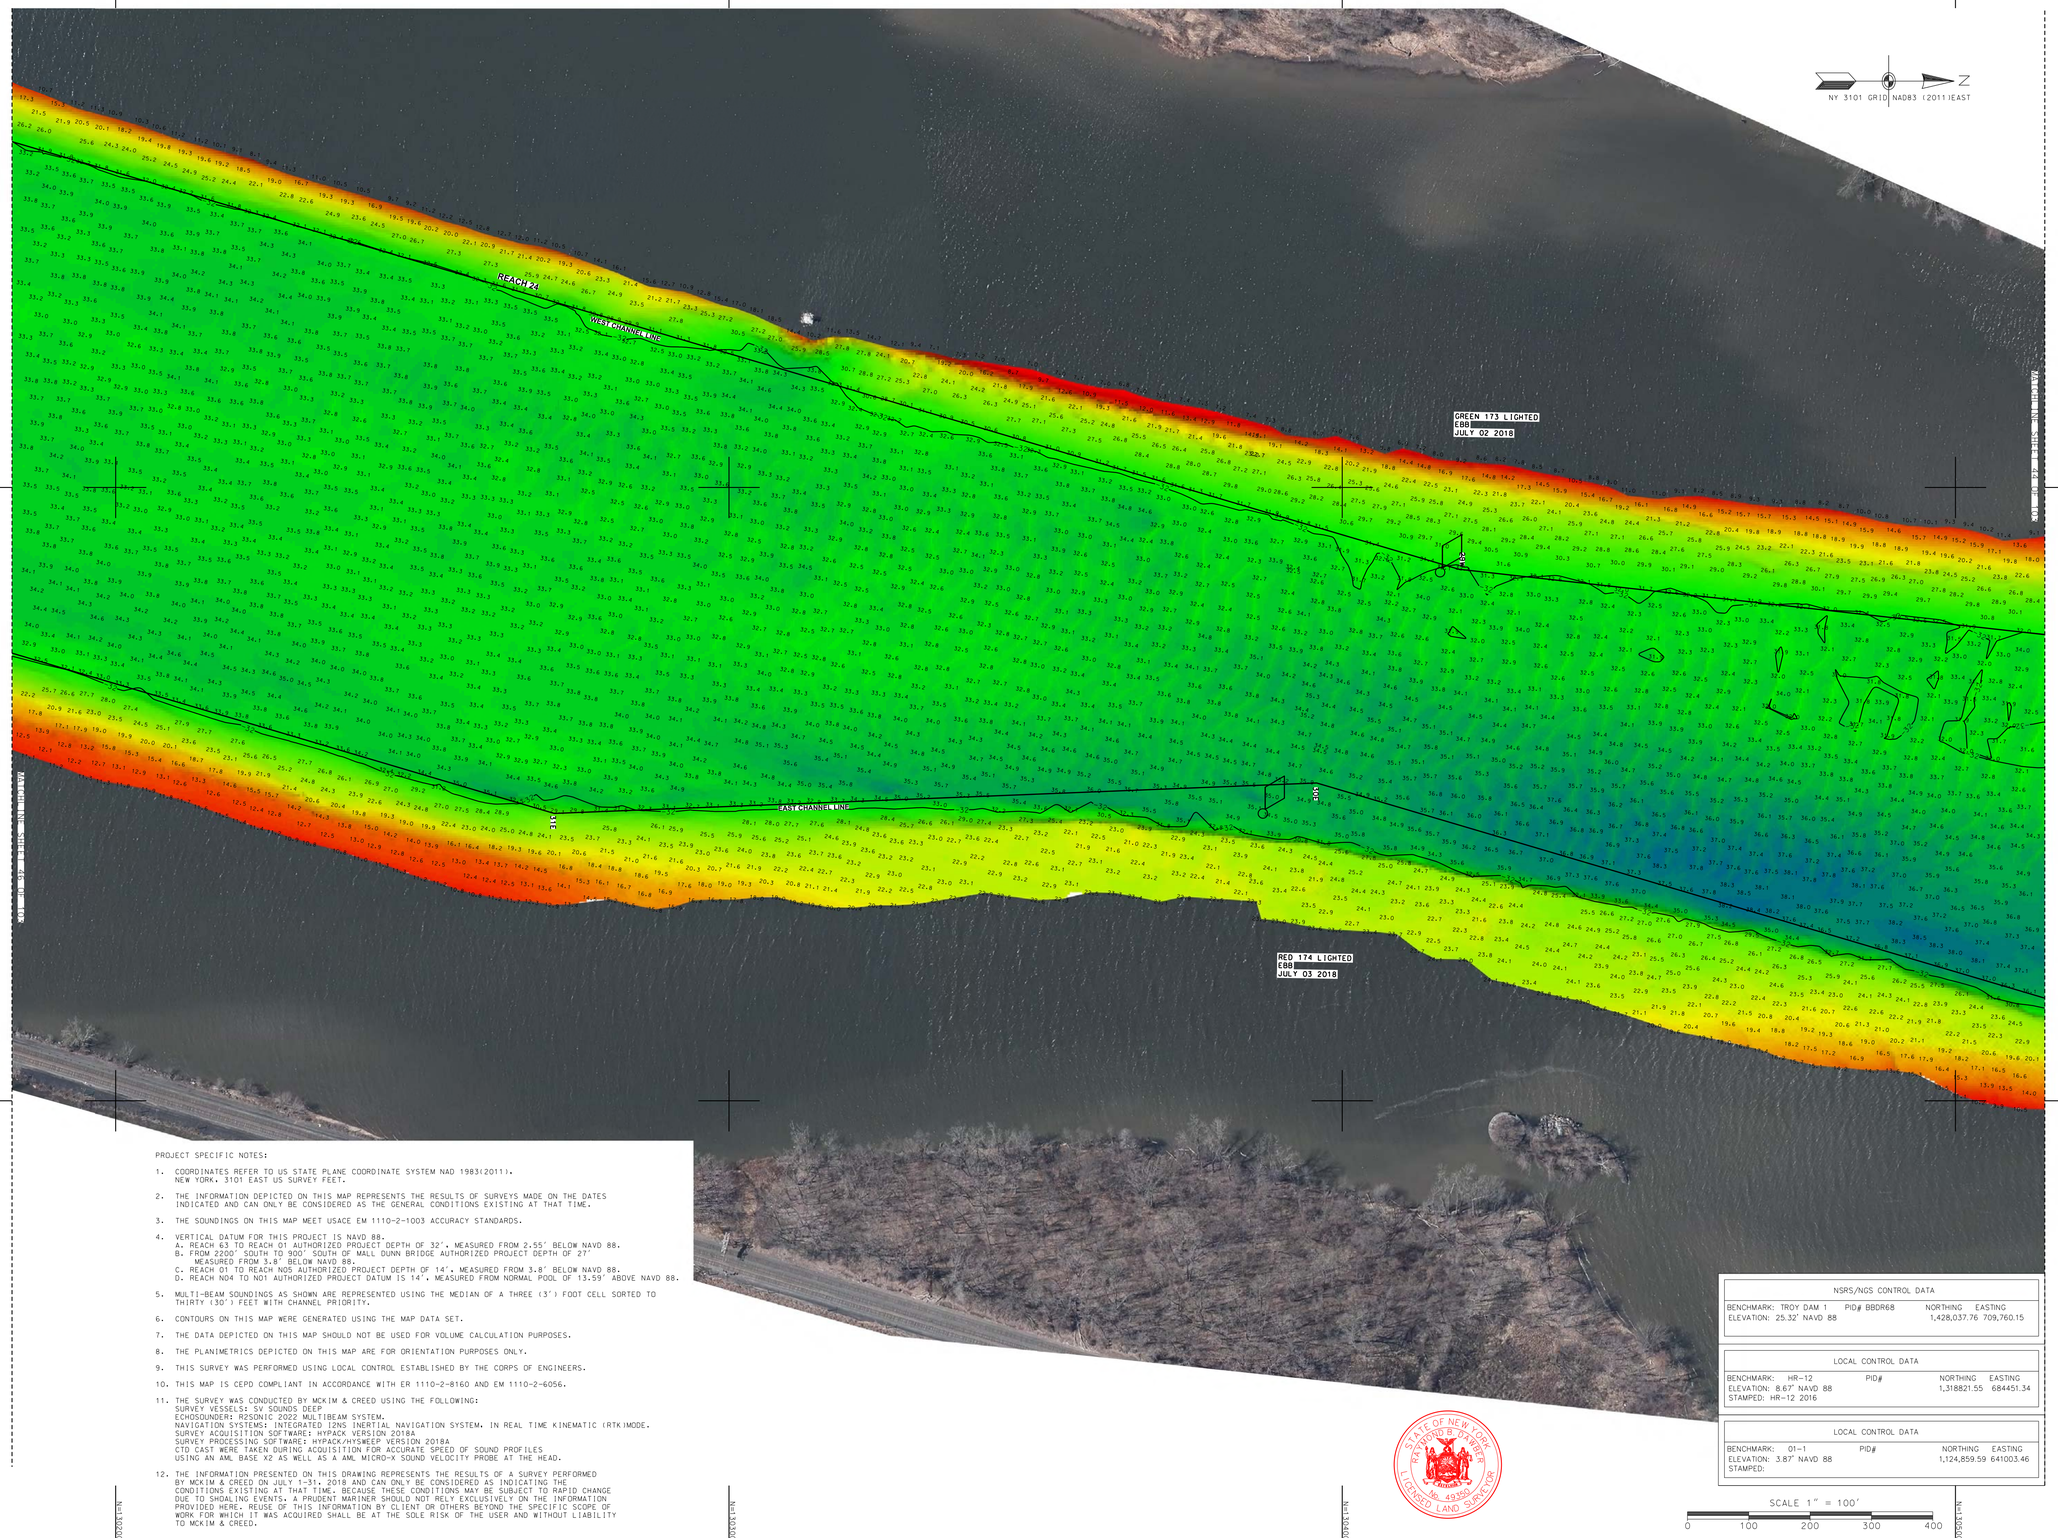

PROJECT SPECIFIC NOTES:

1. COORDINATES REFER TO US STATE PLANE COORDINATE SYSTEM NAD 1983(2011). NEW YORK, 3101 EAST US SURVEY FEET.
2. THE INFORMATION DEPICTED ON THIS MAP REPRESENTS THE RESULTS OF SURVEYS MADE ON THE DATES INDICATED AND CAN ONLY BE CONSIDERED AS THE GENERAL CONDITIONS EXISTING AT THAT TIME.
3. THE SOUNDINGS ON THIS MAP MEET USACE EM 1110-2-1003 ACCURACY STANDARDS.
4. VERTICAL DATUM FOR THIS PROJECT IS NAVD 88.
   A. REACH 63 TO REACH 01 AUTHORIZED PROJECT DEPTH OF 32', MEASURED FROM 2.55' BELOW NAVD 88.
   B. FROM 2200' SOUTH TO 900' SOUTH OF MALL DUNN BRIDGE AUTHORIZED PROJECT DEPTH OF 27' MEASURED FROM 3.8' BELOW NAVD 88.
   C. REACH 01 TO REACH N05 AUTHORIZED PROJECT DEPTH OF 14', MEASURED FROM 3.8' BELOW NAVD 88.
   D. REACH N04 TO N01 AUTHORIZED PROJECT DATUM IS 14', MEASURED FROM NORMAL POOL OF 13.59' ABOVE NAVD 88.
5. MULTI-BEAM SOUNDINGS AS SHOWN ARE REPRESENTED USING THE MEDIAN OF A THREE (3') FOOT CELL SORTED TO THIRTY (30') FEET WITH CHANNEL PRIORITY.
6. CONTOURS ON THIS MAP WERE GENERATED USING THE MAP DATA SET.
7. THE DATA DEPICTED ON THIS MAP SHOULD NOT BE USED FOR VOLUME CALCULATION PURPOSES.
8. THE PLANIMETRICS DEPICTED ON THIS MAP ARE FOR ORIENTATION PURPOSES ONLY.
9. THIS SURVEY WAS PERFORMED USING LOCAL CONTROL ESTABLISHED BY THE CORPS OF ENGINEERS.
10. THIS MAP IS CEPD COMPLIANT IN ACCORDANCE WITH ER 1110-2-8160 AND EM 1110-2-6056.
11. THE SURVEY WAS CONDUCTED BY MCKIM & CREED USING THE FOLLOWING:
    SURVEY VESSELS: SV SOUNDS DEEP
    ECHOSOUNDER: R2SONIC 2022 MULTIBEAM SYSTEM.
    NAVIGATION SYSTEMS: INTEGRATED I2NS INERTIAL NAVIGATION SYSTEM. IN REAL TIME KINEMATIC (RTK)MODE.
    SURVEY ACQUISITION SOFTWARE: HYPACK VERSION 2018A
    SURVEY PROCESSING SOFTWARE: HYPACK/HYSWEEP VERSION 2018A
    CTD CAST WERE TAKEN DURING ACQUISITION FOR ACCURATE SPEED OF SOUND PROFILES USING AN AML BASE XZ AS WELL AS A AML MICRO-X SOUND VELOCITY PROBE AT THE HEAD.
12. THE INFORMATION PRESENTED ON THIS DRAWING REPRESENTS THE RESULTS OF A SURVEY PERFORMED BY MCKIM & CREED ON JULY 1-31, 2018 AND CAN ONLY BE CONSIDERED AS INDICATING THE CONDITIONS EXISTING AT THAT TIME. BECAUSE THESE CONDITIONS MAY BE SUBJECT TO RAPID CHANGE DUE TO SHOALING EVENTS, A PRUDENT MARINER SHOULD NOT RELY EXCLUSIVELY ON THE INFORMATION PROVIDED HERE. REUSE OF THIS INFORMATION BY CLIENT OR OTHERS BEYOND THE SPECIFIC SCOPE OF WORK FOR WHICH IT WAS ACQUIRED SHALL BE AT THE SOLE RISK OF THE USER AND WITHOUT LIABILITY TO MCKIM & CREED.

NSRS/NGS CONTROL DATA			
BENCHMARK: TROY DAM 1	PID# BBDR68	NORTHING	EASTING
ELEVATION: 25.32' NAVD 88		1,428,037.76	709,760.15

LOCAL CONTROL DATA			
BENCHMARK: HR-12	PID#	NORTHING	EASTING
ELEVATION: 8.67' NAVD 88		1,318821.55	684451.34
STAMPED: HR-12 2016			

LOCAL CONTROL DATA			
BENCHMARK: 01-1	PID#	NORTHING	EASTING
ELEVATION: 3.87' NAVD 88		1,124,859.59	641003.46
STAMPED:			

STATE OF NEW YORK
RAYMOND B. BARKER
LICENSED LAND SURVEYOR
No. 49350

SCALE 1" = 100'
0 100 200 300 400

US Army Corps of Engineers ®
New York District

MARK	DESCRIPTION	DATE	APPR.

MARK	DESCRIPTION	DATE	APPR.


DESIGNED BY: MBH
DWN BY: MBH
CKD BY: RBD
SUBMITTED BY: DLJ
PLOT SCALE: 1:100
SIZE: ANSI F
DATE: JUL 31, 2018
SOLICITATION NO.:
CONTRACT NO.: W912DS-14-D-0004
TO/DO NO.: 0005
FILE NUMBER:
ISSUE DATE: NOV 2018
FILE NAME: V:\101-058890063_HUDSON_MB.DGN

U.S. ARMY CORPS OF ENGINEERS
NEW YORK DISTRICT
NEW YORK, NY

McKIM & CREED
243 NORTH FRONT STREET
WILMINGTON, NORTH CAROLINA 28401
TELEPHONE: (910) 251-8444
FAX: (910) 251-8282

HYDROGRAPHIC CONDITIONS SURVEY
HUDSON RIVER FEDERAL NAVIGATION CHANNEL
REACH 24

SHEET IDENTIFICATION
VH-145
SHEET 45 OF 103

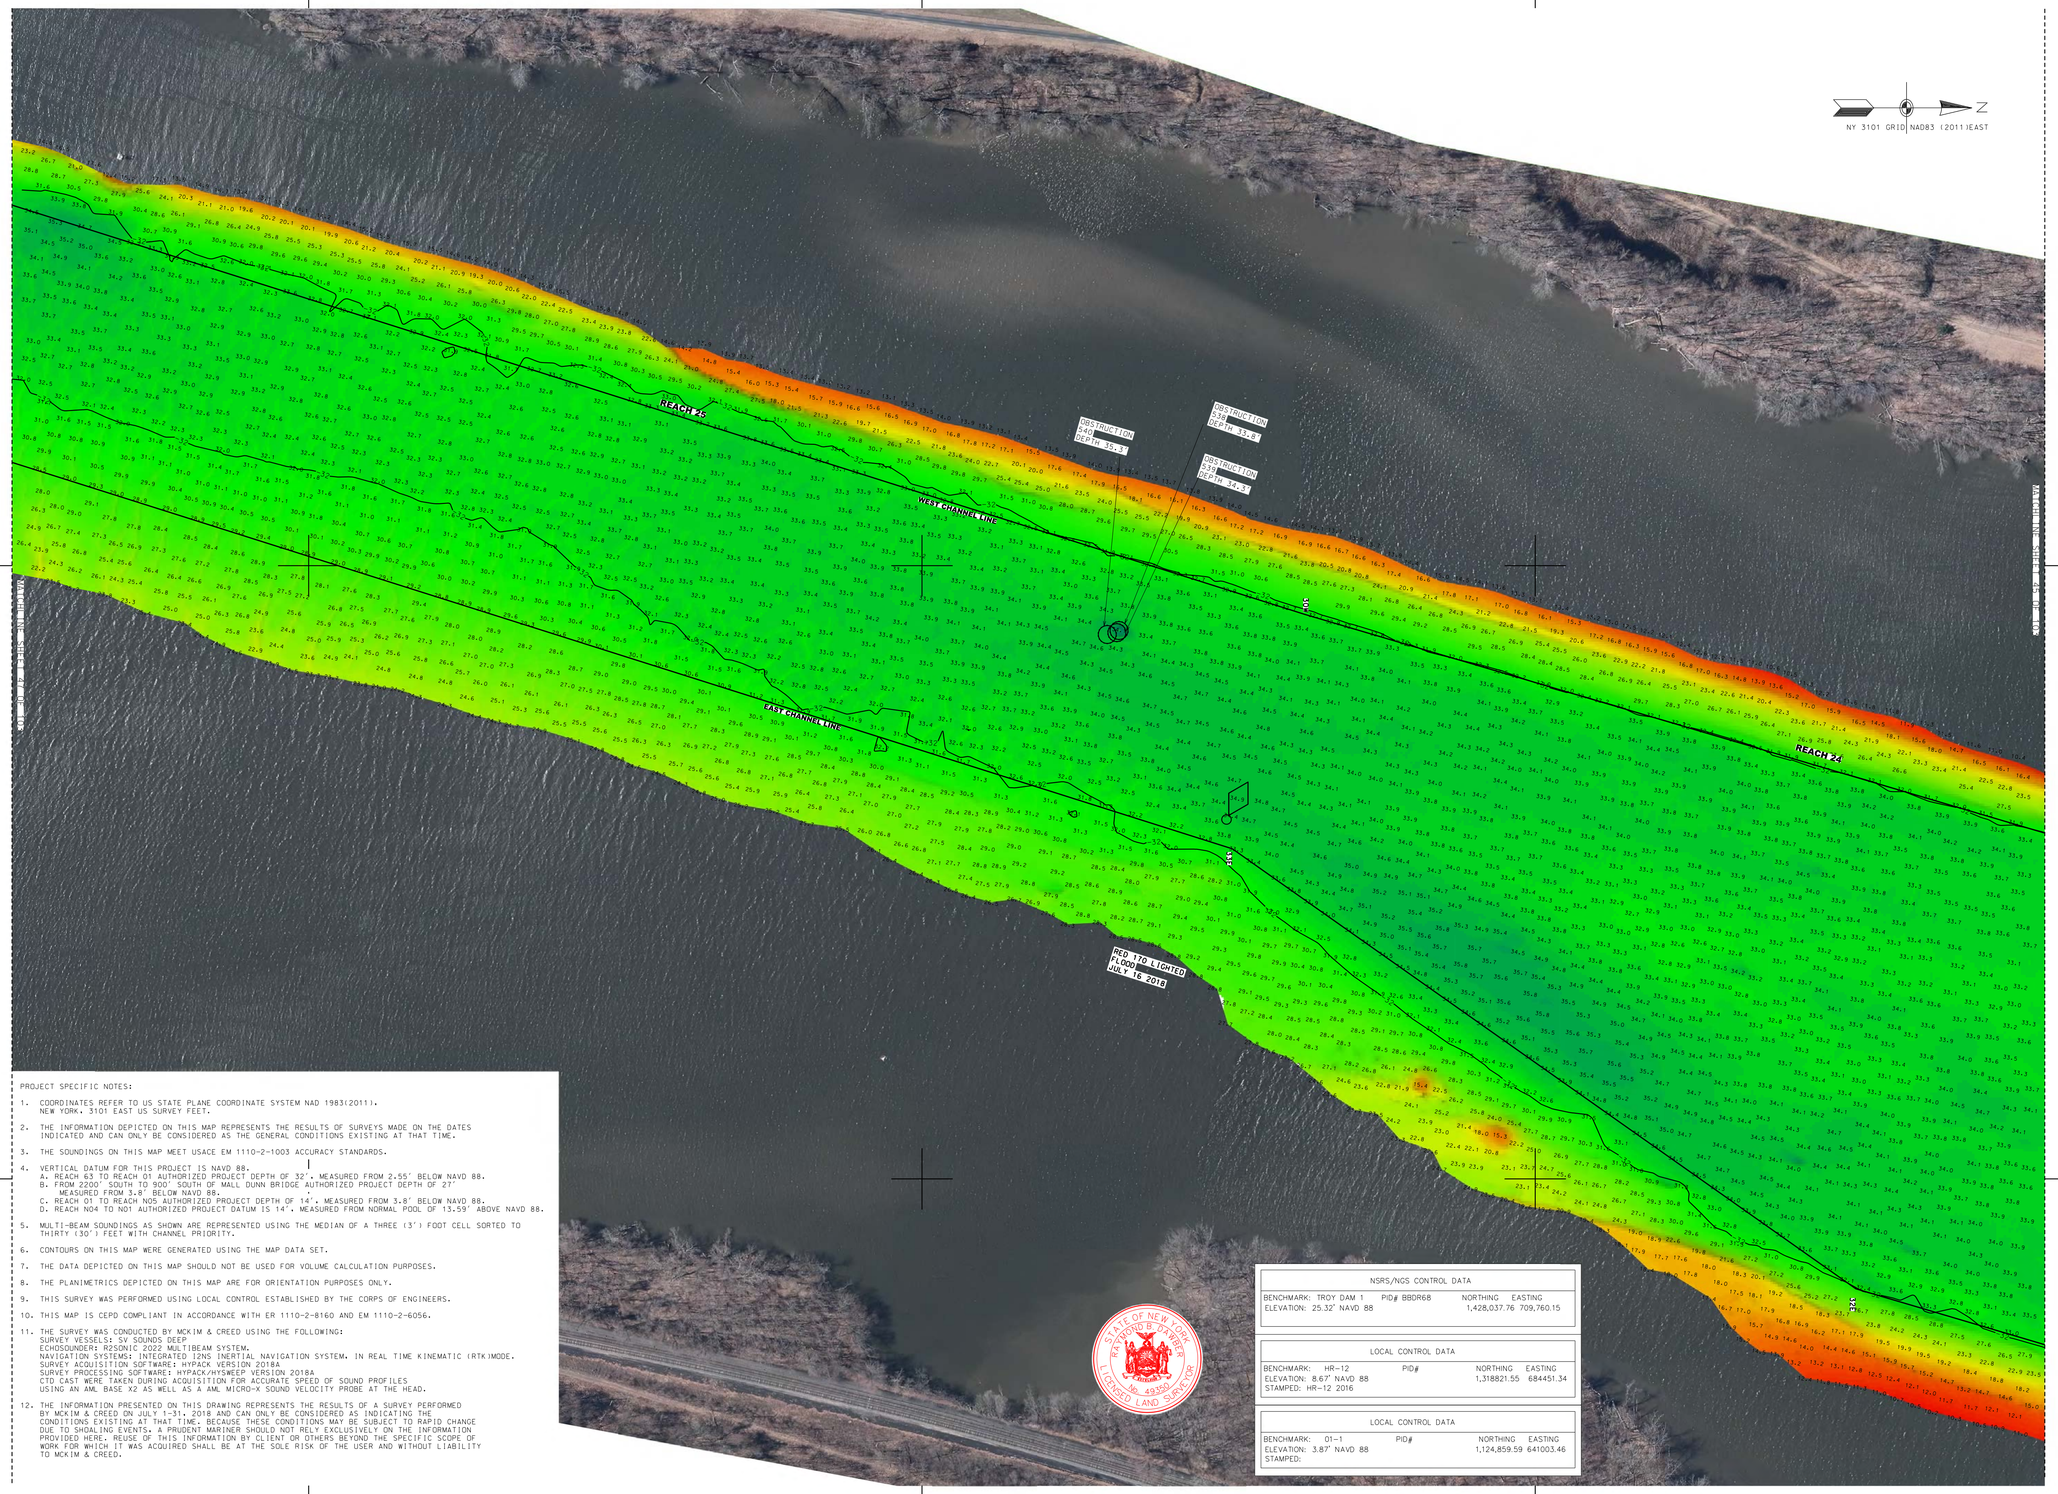

PROJECT SPECIFIC NOTES:

1. COORDINATES REFER TO US STATE PLANE COORDINATE SYSTEM NAD 1983(2011). NEW YORK. 3101 EAST US SURVEY FEET.
2. THE INFORMATION DEPICTED ON THIS MAP REPRESENTS THE RESULTS OF SURVEYS MADE ON THE DATES INDICATED AND CAN ONLY BE CONSIDERED AS THE GENERAL CONDITIONS EXISTING AT THAT TIME.
3. THE SOUNDINGS ON THIS MAP MEET USACE EM 1110-2-1003 ACCURACY STANDARDS.
4. VERTICAL DATUM FOR THIS PROJECT IS NAVD 88.
   A. REACH 63 TO REACH 01 AUTHORIZED PROJECT DEPTH OF 32', MEASURED FROM 2.55' BELOW NAVD 88.
   B. FROM 2200' SOUTH TO 900' SOUTH OF MALL DUNN BRIDGE AUTHORIZED PROJECT DEPTH OF 27' MEASURED FROM 3.8' BELOW NAVD 88.
   C. REACH 01 TO REACH N05 AUTHORIZED PROJECT DEPTH OF 14', MEASURED FROM 3.8' BELOW NAVD 88.
   D. REACH N04 TO N01 AUTHORIZED PROJECT DATUM IS 14', MEASURED FROM NORMAL POOL OF 13.59' ABOVE NAVD 88.
5. MULTI-BEAM SOUNDINGS AS SHOWN ARE REPRESENTED USING THE MEDIAN OF A THREE (3') FOOT CELL SORTED TO THIRTY (30') FEET WITH CHANNEL PRIORITY.
6. CONTOURS ON THIS MAP WERE GENERATED USING THE MAP DATA SET.
7. THE DATA DEPICTED ON THIS MAP SHOULD NOT BE USED FOR VOLUME CALCULATION PURPOSES.
8. THE PLANIMETRICS DEPICTED ON THIS MAP ARE FOR ORIENTATION PURPOSES ONLY.
9. THIS SURVEY WAS PERFORMED USING LOCAL CONTROL ESTABLISHED BY THE CORPS OF ENGINEERS.
10. THIS MAP IS CEPD COMPLIANT IN ACCORDANCE WITH ER 1110-2-8160 AND EM 1110-2-6056.
11. THE SURVEY WAS CONDUCTED BY MCKIM & CREED USING THE FOLLOWING:
    SURVEY VESSELS: SV SOUNDS DEEP
    ECHOSOUNDER: R2SONIC 2022 MULTIBEAM SYSTEM.
    NAVIGATION SYSTEMS: INTEGRATED 12NS INERTIAL NAVIGATION SYSTEM. IN REAL TIME KINEMATIC (RTK) MODE.
    SURVEY ACQUISITION SOFTWARE: HYPACK VERSION 2018A
    SURVEY PROCESSING SOFTWARE: HYPACK/HYSWEEP VERSION 2018A
    CTD CAST WERE TAKEN DURING ACQUISITION FOR ACCURATE SPEED OF SOUND PROFILES USING AN AML BASE X2 AS WELL AS A AML MICRO-X SOUND VELOCITY PROBE AT THE HEAD.
12. THE INFORMATION PRESENTED ON THIS DRAWING REPRESENTS THE RESULTS OF A SURVEY PERFORMED BY MCKIM & CREED ON JULY 1-31, 2018 AND CAN ONLY BE CONSIDERED AS INDICATING THE CONDITIONS EXISTING AT THAT TIME. BECAUSE THESE CONDITIONS MAY BE SUBJECT TO RAPID CHANGE DUE TO SHOALING EVENTS, A PRUDENT MARINER SHOULD NOT RELY EXCLUSIVELY ON THE INFORMATION PROVIDED HERE. REUSE OF THIS INFORMATION BY CLIENT OR OTHERS BEYOND THE SPECIFIC SCOPE OF WORK FOR WHICH IT WAS ACQUIRED SHALL BE AT THE SOLE RISK OF THE USER AND WITHOUT LIABILITY TO MCKIM & CREED.

STATE OF NEW YORK
RAYMOND E. DAWES
No. 49359
LICENSED LAND SURVEYOR

NSRS/NGS CONTROL DATA			
BENCHMARK: TROY DAM 1	PID# BBDR68	NORTHING	EASTING
ELEVATION: 25.32' NAVD 88		1,428,037.76	709,760.15

LOCAL CONTROL DATA			
BENCHMARK: HR-12	PID#	NORTHING	EASTING
ELEVATION: 8.67' NAVD 88		1,318821.55	684451.34
STAMPED: HR-12 2016			

LOCAL CONTROL DATA			
BENCHMARK: 01-1	PID#	NORTHING	EASTING
ELEVATION: 3.87' NAVD 88		1,124,859.59	641003.46
STAMPED:			

US Army Corps of Engineers ®
New York District

MARK	DESCRIPTION	DATE	APPR.	MARK	DESCRIPTION	DATE	APPR.


DESIGNED BY:
DWN BY: MBH
CKD BY: RED
SUBMITTED BY: DLJ
DATE: JULY 31, 2018
SOLICITATION NO.:
CONTRACT NO.: W912DS-14-D-0004
FILE NUMBER:
PLOT SCALE: 1:100
PLOT DATE: 1:1
ISSUE DATE: NOVEMBER 2018
SIZE: ANSI F
FILE NAME: VH101-058890953_HUDSON_MB.DGN

U.S. ARMY CORPS OF ENGINEERS
NEW YORK DISTRICT
NEW YORK, NY

McKIM & CREED
243 NORTH FRONT STREET
WILMINGTON, NORTH CAROLINA 28401
TELEPHONE: (910) 251-8348
FAX: (910) 251-4362

HYDROGRAPHIC CONDITIONS SURVEY
HUDSON RIVER FEDERAL NAVIGATION CHANNEL
REACH 24-25

SHEET IDENTIFICATION
VH-146
SHEET 46 OF 103

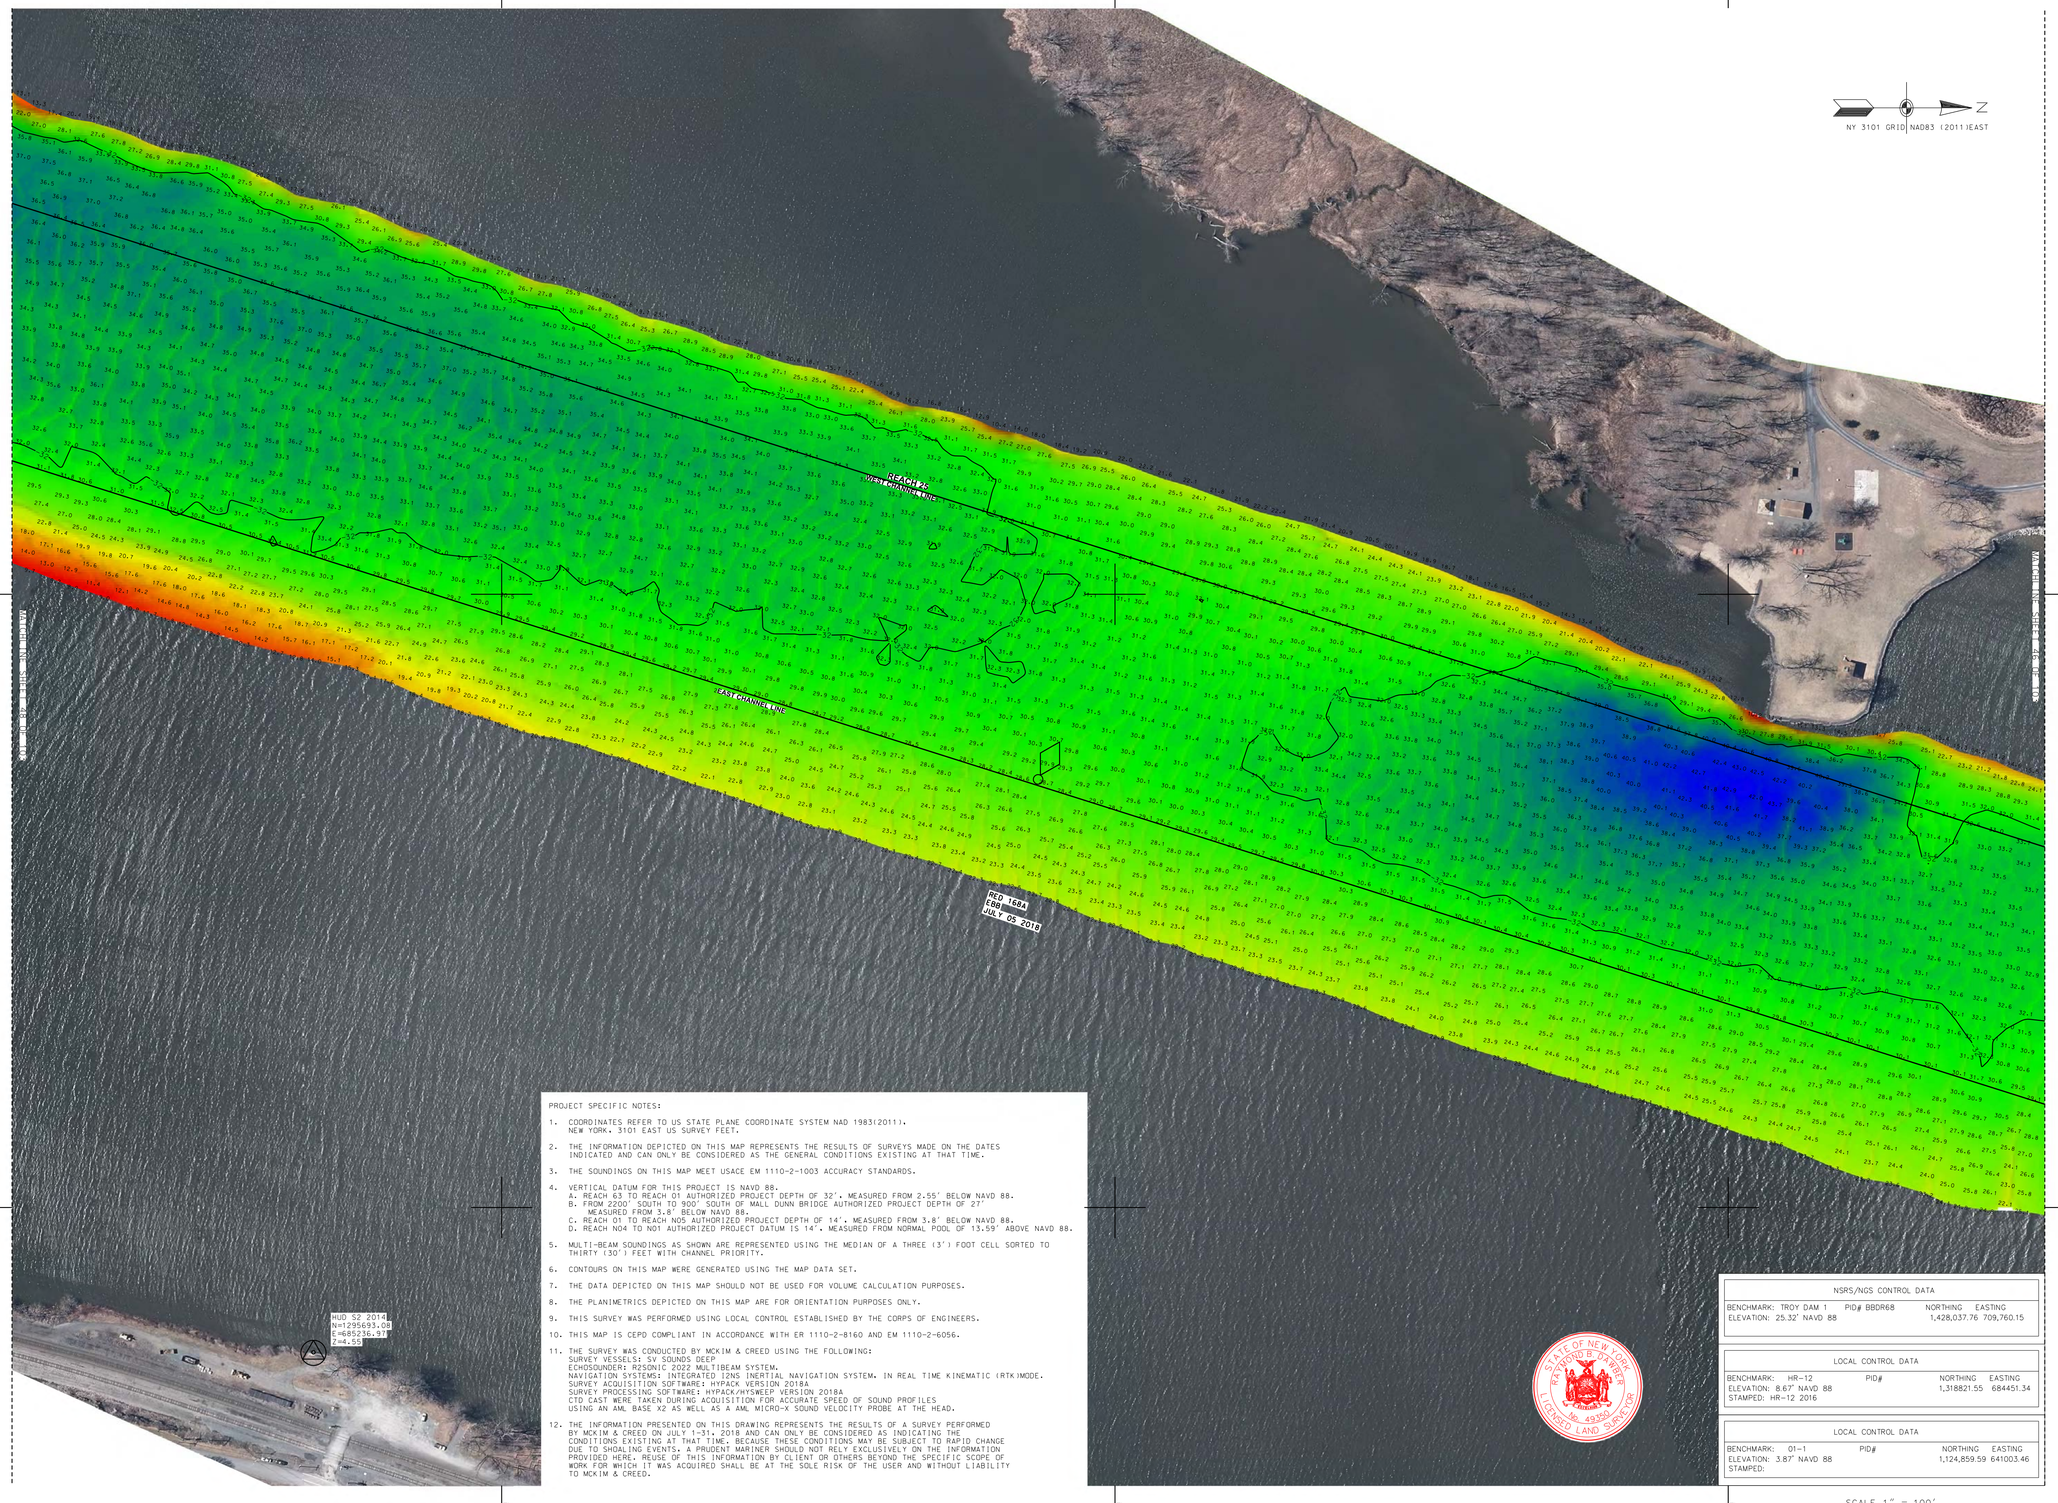

PROJECT SPECIFIC NOTES:

1. COORDINATES REFER TO US STATE PLANE COORDINATE SYSTEM NAD 1983(2011). NEW YORK. 3101 EAST US SURVEY FEET.
2. THE INFORMATION DEPICTED ON THIS MAP REPRESENTS THE RESULTS OF SURVEYS MADE ON THE DATES INDICATED AND CAN ONLY BE CONSIDERED AS THE GENERAL CONDITIONS EXISTING AT THAT TIME.
3. THE SOUNDINGS ON THIS MAP MEET USACE EM 1110-2-1003 ACCURACY STANDARDS.
4. VERTICAL DATUM FOR THIS PROJECT IS NAVD 88.
   A. REACH 63 TO REACH 01 AUTHORIZED PROJECT DEPTH OF 32'. MEASURED FROM 2.55' BELOW NAVD 88.
   B. FROM 2200' SOUTH TO 900' SOUTH OF MALL DUNN BRIDGE AUTHORIZED PROJECT DEPTH OF 27' MEASURED FROM 3.8' BELOW NAVD 88.
   C. REACH 01 TO REACH N05 AUTHORIZED PROJECT DEPTH OF 14'. MEASURED FROM 3.8' BELOW NAVD 88.
   D. REACH N04 TO N01 AUTHORIZED PROJECT DATUM IS 14'. MEASURED FROM NORMAL POOL OF 13.59' ABOVE NAVD 88.
5. MULTI-BEAM SOUNDINGS AS SHOWN ARE REPRESENTED USING THE MEDIAN OF A THREE (3') FOOT CELL SORTED TO THIRTY (30') FEET WITH CHANNEL PRIORITY.
6. CONTOURS ON THIS MAP WERE GENERATED USING THE MAP DATA SET.
7. THE DATA DEPICTED ON THIS MAP SHOULD NOT BE USED FOR VOLUME CALCULATION PURPOSES.
8. THE PLANIMETRICS DEPICTED ON THIS MAP ARE FOR ORIENTATION PURPOSES ONLY.
9. THIS SURVEY WAS PERFORMED USING LOCAL CONTROL ESTABLISHED BY THE CORPS OF ENGINEERS.
10. THIS MAP IS CEPO COMPLIANT IN ACCORDANCE WITH ER 1110-2-8160 AND EM 1110-2-6056.
11. THE SURVEY WAS CONDUCTED BY MCKIM & CREED USING THE FOLLOWING:
    SURVEY VESSELS: SV SOUNDS DEEP
    ECHOSOUNDER: R2SONIC 2022 MULTIBEAM SYSTEM.
    NAVIGATION SYSTEMS: INTEGRATED I2NS INERTIAL NAVIGATION SYSTEM. IN REAL TIME KINEMATIC (RTK)MODE.
    SURVEY ACQUISITION SOFTWARE: HYPACK VERSION 2018A
    SURVEY PROCESSING SOFTWARE: HYPACK/HYSWEEP VERSION 2018A
    CTD CAST WERE TAKEN DURING ACQUISITION FOR ACCURATE SPEED OF SOUND PROFILES USING AN AML BASE X2 AS WELL AS A AML MICRO-X SOUND VELOCITY PROBE AT THE HEAD.
12. THE INFORMATION PRESENTED ON THIS DRAWING REPRESENTS THE RESULTS OF A SURVEY PERFORMED BY MCKIM & CREED ON JULY 1-31, 2018 AND CAN ONLY BE CONSIDERED AS INDICATING THE CONDITIONS EXISTING AT THAT TIME. BECAUSE THESE CONDITIONS MAY BE SUBJECT TO RAPID CHANGE DUE TO SHOALING EVENTS, A PRUDENT MARINER SHOULD NOT RELY EXCLUSIVELY ON THE INFORMATION PROVIDED HERE. REUSE OF THIS INFORMATION BY CLIENT OR OTHERS BEYOND THE SPECIFIC SCOPE OF WORK FOR WHICH IT WAS ACQUIRED SHALL BE AT THE SOLE RISK OF THE USER AND WITHOUT LIABILITY TO MCKIM & CREED.

NSRS/NGS CONTROL DATA			
BENCHMARK: TROY DAM 1	PID# BBDR68	NORTHING	EASTING
ELEVATION: 25.32' NAVD 88		1,428,037.76	709,760.15

LOCAL CONTROL DATA			
BENCHMARK: HR-12	PID#	NORTHING	EASTING
ELEVATION: 8.67' NAVD 88		1,318821.55	684451.34
STAMPED: HR-12 2016			

LOCAL CONTROL DATA			
BENCHMARK: 01-1	PID#	NORTHING	EASTING
ELEVATION: 3.87' NAVD 88		1,124,859.59	641003.46
STAMPED:			

STATE OF NEW YORK · RICHARD B. KEYES · LICENSED LAND SURVEYOR · NO. 49350

SCALE 1" = 100'
0 100 200 300 400

US Army Corps of Engineers ®
New York District

MARK	DESCRIPTION	DATE	APPR.

MARK	DESCRIPTION	DATE	APPR.


DESIGNED BY: DLJ
DRAWN BY: MBH
CKD BY: RBD
SUBMITTED BY: DLJ
PLOT SCALE: 1" = 100'
SIZE: ANSI F
DATE: JULY 31, 2018
SOLICITATION NO.:
CONTRACT NO.: W912DS-14-D-0004
FILE NUMBER:
ISSUE DATE: NOVEMBER 2018
FILE NAME: VH101-0268990063_HUDSON_MB.DGN

U.S. ARMY CORPS OF ENGINEERS
NEW YORK DISTRICT
NEW YORK, NY

McKIM & CREED
243 NORTH FRONT STREET
WILMINGTON, NORTH CAROLINA 28401
TELEPHONE: (910) 251-8444
FAX: (910) 251-8282

HYDROGRAPHIC CONDITIONS SURVEY
HUDSON RIVER FEDERAL NAVIGATION CHANNEL
REACH 25

SHEET IDENTIFICATION
VH-147
SHEET 47 OF 103

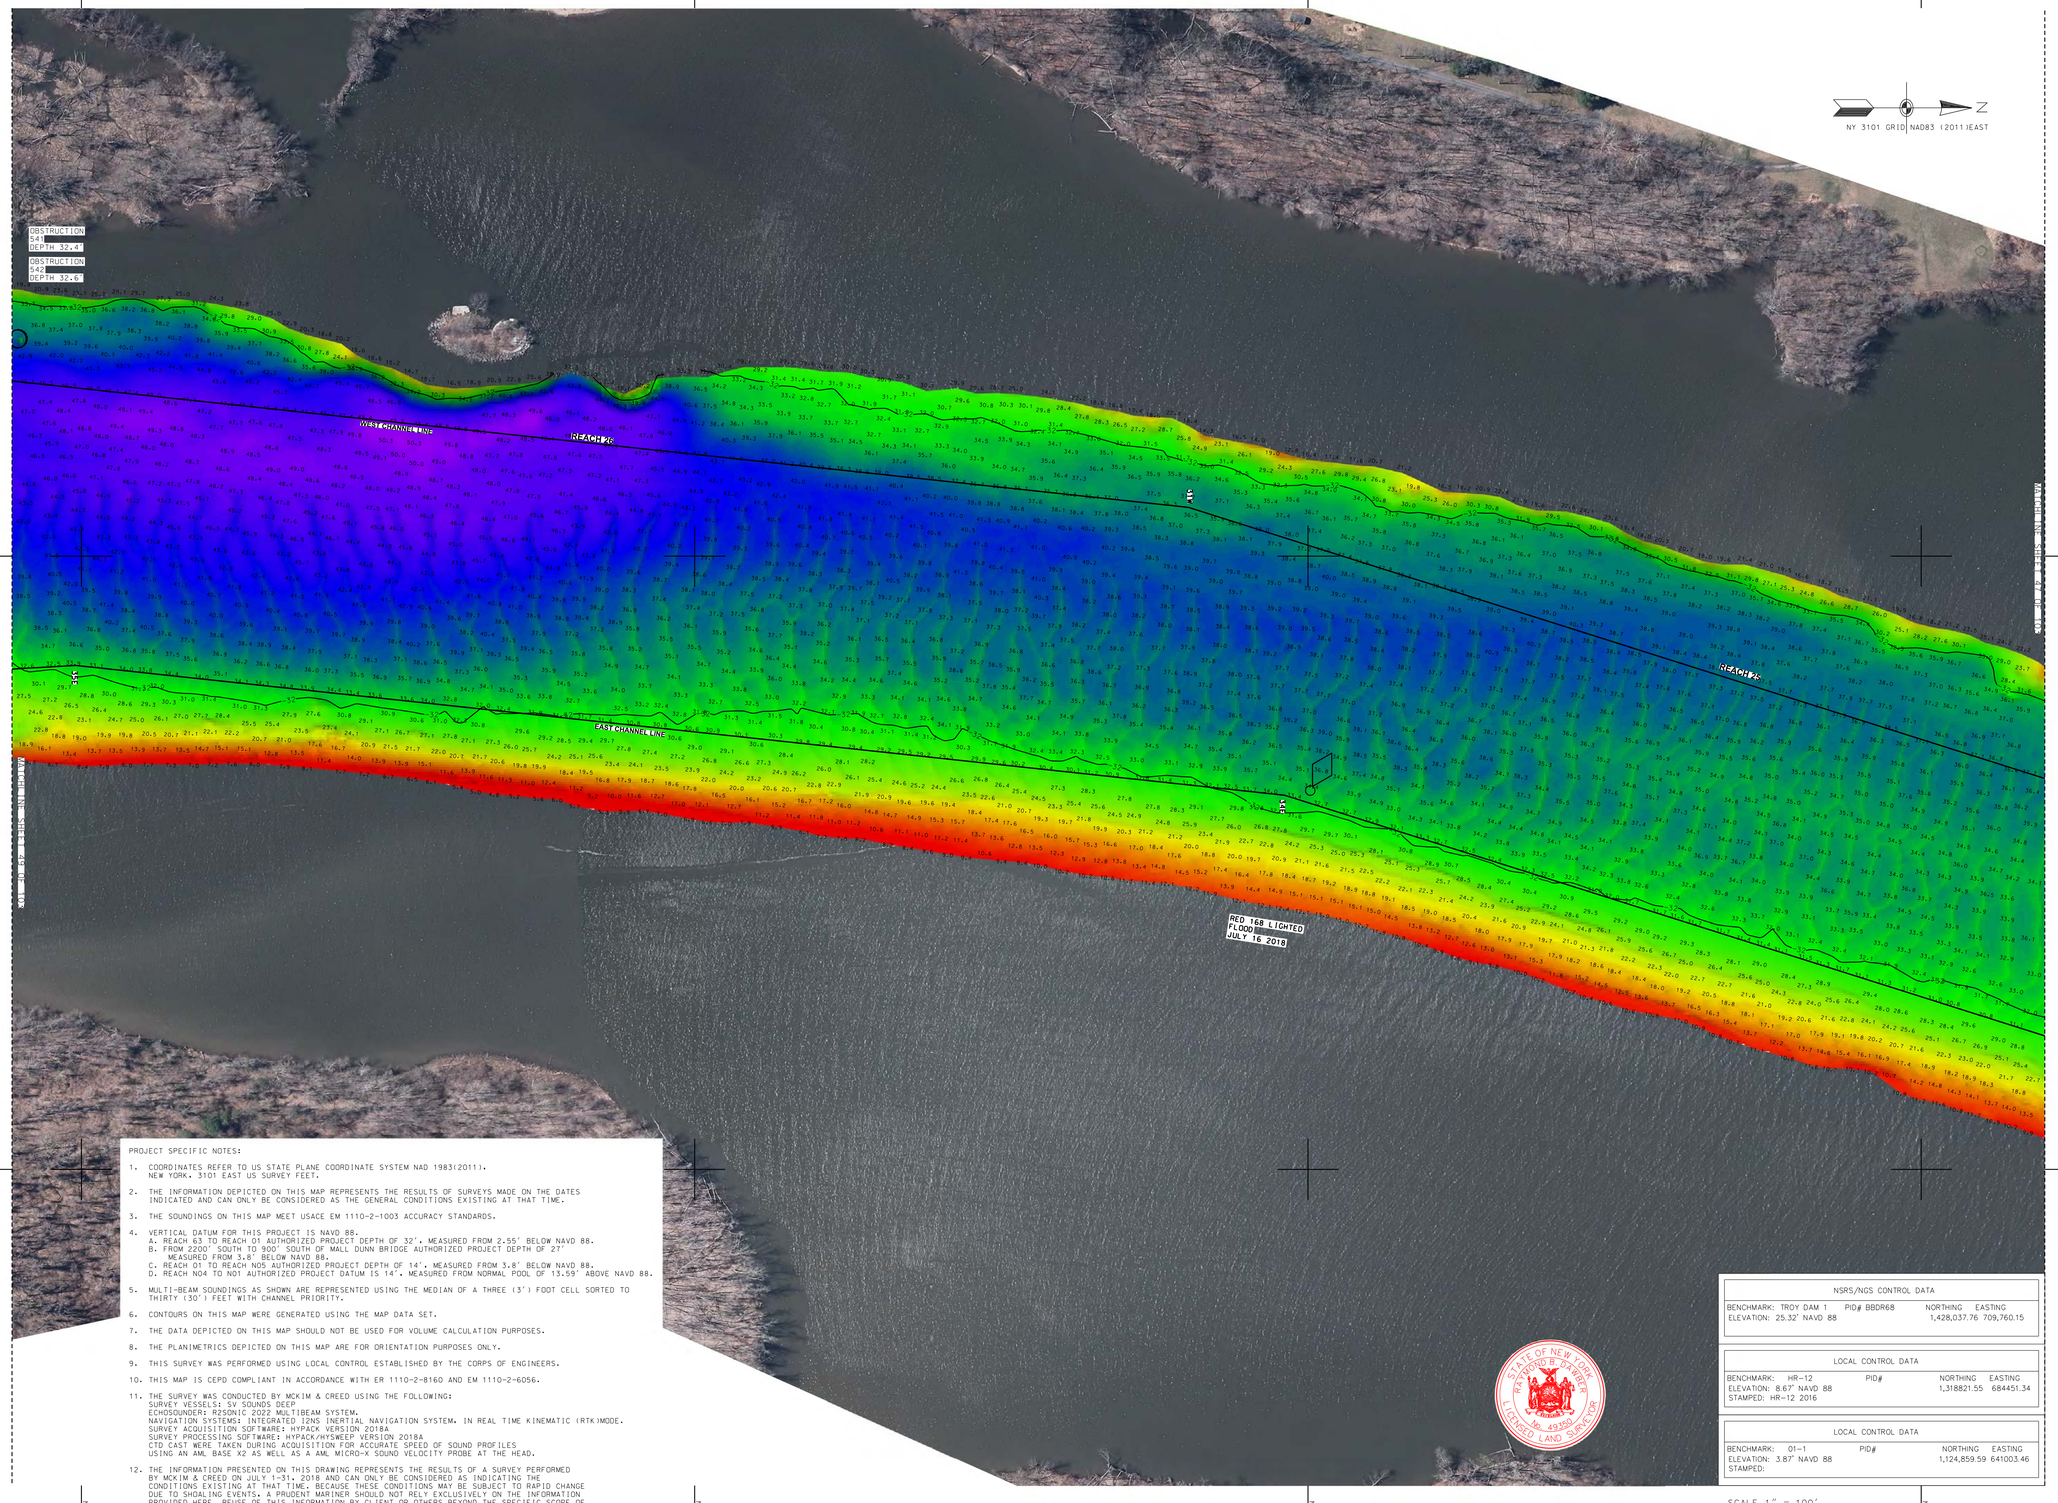

PROJECT SPECIFIC NOTES:

1. COORDINATES REFER TO US STATE PLANE COORDINATE SYSTEM NAD 1983(2011). NEW YORK. 3101 EAST US SURVEY FEET.
2. THE INFORMATION DEPICTED ON THIS MAP REPRESENTS THE RESULTS OF SURVEYS MADE ON THE DATES INDICATED AND CAN ONLY BE CONSIDERED AS THE GENERAL CONDITIONS EXISTING AT THAT TIME.
3. THE SOUNDINGS ON THIS MAP MEET USACE EM 1110-2-1003 ACCURACY STANDARDS.
4. VERTICAL DATUM FOR THIS PROJECT IS NAVD 88.
   A. REACH 63 TO REACH 01 AUTHORIZED PROJECT DEPTH OF 32', MEASURED FROM 2.55' BELOW NAVD 88.
   B. FROM 2200' SOUTH TO 900' SOUTH OF MALL DUNN BRIDGE AUTHORIZED PROJECT DEPTH OF 27' MEASURED FROM 3.8' BELOW NAVD 88.
   C. REACH 01 TO REACH N05 AUTHORIZED PROJECT DEPTH OF 14', MEASURED FROM 3.8' BELOW NAVD 88.
   D. REACH N04 TO N01 AUTHORIZED PROJECT DATUM IS 14', MEASURED FROM NORMAL POOL OF 13.59' ABOVE NAVD 88.
5. MULTI-BEAM SOUNDINGS AS SHOWN ARE REPRESENTED USING THE MEDIAN OF A THREE (3') FOOT CELL SORTED TO THIRTY (30') FEET WITH CHANNEL PRIORITY.
6. CONTOURS ON THIS MAP WERE GENERATED USING THE MAP DATA SET.
7. THE DATA DEPICTED ON THIS MAP SHOULD NOT BE USED FOR VOLUME CALCULATION PURPOSES.
8. THE PLANIMETRICS DEPICTED ON THIS MAP ARE FOR ORIENTATION PURPOSES ONLY.
9. THIS SURVEY WAS PERFORMED USING LOCAL CONTROL ESTABLISHED BY THE CORPS OF ENGINEERS.
10. THIS MAP IS CEPD COMPLIANT IN ACCORDANCE WITH ER 1110-2-8160 AND EM 1110-2-6056.
11. THE SURVEY WAS CONDUCTED BY MCKIM & CREED USING THE FOLLOWING:
    SURVEY VESSELS: SV SOUNDS DEEP
    ECHOSOUNDER: R2SONIC 2022 MULTIBEAM SYSTEM.
    NAVIGATION SYSTEMS: INTEGRATED I2NS INERTIAL NAVIGATION SYSTEM. IN REAL TIME KINEMATIC (RTK)MODE.
    SURVEY ACQUISITION SOFTWARE: HYPACK VERSION 2018A
    SURVEY PROCESSING SOFTWARE: HYPACK/HYSWEEP VERSION 2018A
    CTD CAST WERE TAKEN DURING ACQUISITION FOR ACCURATE SPEED OF SOUND PROFILES USING AN AML BASE X2 AS WELL AS A AML MICRO-X SOUND VELOCITY PROBE AT THE HEAD.
12. THE INFORMATION PRESENTED ON THIS DRAWING REPRESENTS THE RESULTS OF A SURVEY PERFORMED BY MCKIM & CREED ON JULY 1-31, 2018 AND CAN ONLY BE CONSIDERED AS INDICATING THE CONDITIONS EXISTING AT THAT TIME. BECAUSE THESE CONDITIONS MAY BE SUBJECT TO RAPID CHANGE DUE TO SHOALING EVENTS. A PRUDENT MARINER SHOULD NOT RELY EXCLUSIVELY ON THE INFORMATION PROVIDED HERE. REUSE OF THIS INFORMATION BY CLIENT OR OTHERS BEYOND THE SPECIFIC SCOPE OF WORK FOR WHICH IT WAS ACQUIRED SHALL BE AT THE SOLE RISK OF THE USER AND WITHOUT LIABILITY TO MCKIM & CREED.

NSRS/NGS CONTROL DATA			
BENCHMARK: TROY DAM 1	PID# BBDR68	NORTHING	EASTING
ELEVATION: 25.32' NAVD 88		1,428,037.76	709,760.15

LOCAL CONTROL DATA			
BENCHMARK: HR-12	PID#	NORTHING	EASTING
ELEVATION: 8.67' NAVD 88		1,318821.55	684451.34
STAMPED: HR-12 2016			

LOCAL CONTROL DATA			
BENCHMARK: 01-1	PID#	NORTHING	EASTING
ELEVATION: 3.87' NAVD 88		1,124,859.59	641003.46
STAMPED:			

STATE OF NEW YORK
RAYMOND B. DABER
No. 49350
LICENSED LAND SURVEYOR

SCALE 1" = 100'
0 100 200 300 400

US Army Corps of Engineers ®
New York District

MARK	DESCRIPTION	DATE	APPR.

MARK	DESCRIPTION	DATE	APPR.


U.S. ARMY CORPS OF ENGINEERS
NEW YORK DISTRICT
NEW YORK, NY

McKIM & CREED
243 NORTH FRONT STREET
WILMINGTON, NORTH CAROLINA 28401
TELEPHONE: (910) 251-8444
FAX: (910) 251-8282

DESIGNED BY: MBH	CKD BY: RBD	DATE: JULY 31, 2018	SOLICITATION NO.:
DWN BY: MBH			
SUBMITTED BY: DLJ		CONTRACT NO.: W912DS-14-D-0004	
PLOT SCALE: 1=100'	ISSUE DATE: NOVEMBER 2018	FILE NUMBER:	
SIZE: ANSI F	FILE NAME: VH101-0268990063_HUDSON_MB.DGN		

HYDROGRAPHIC CONDITIONS SURVEY
HUDSON RIVER FEDERAL NAVIGATION CHANNEL
REACH 25-26

SHEET IDENTIFICATION
VH-148
SHEET 48 OF 103

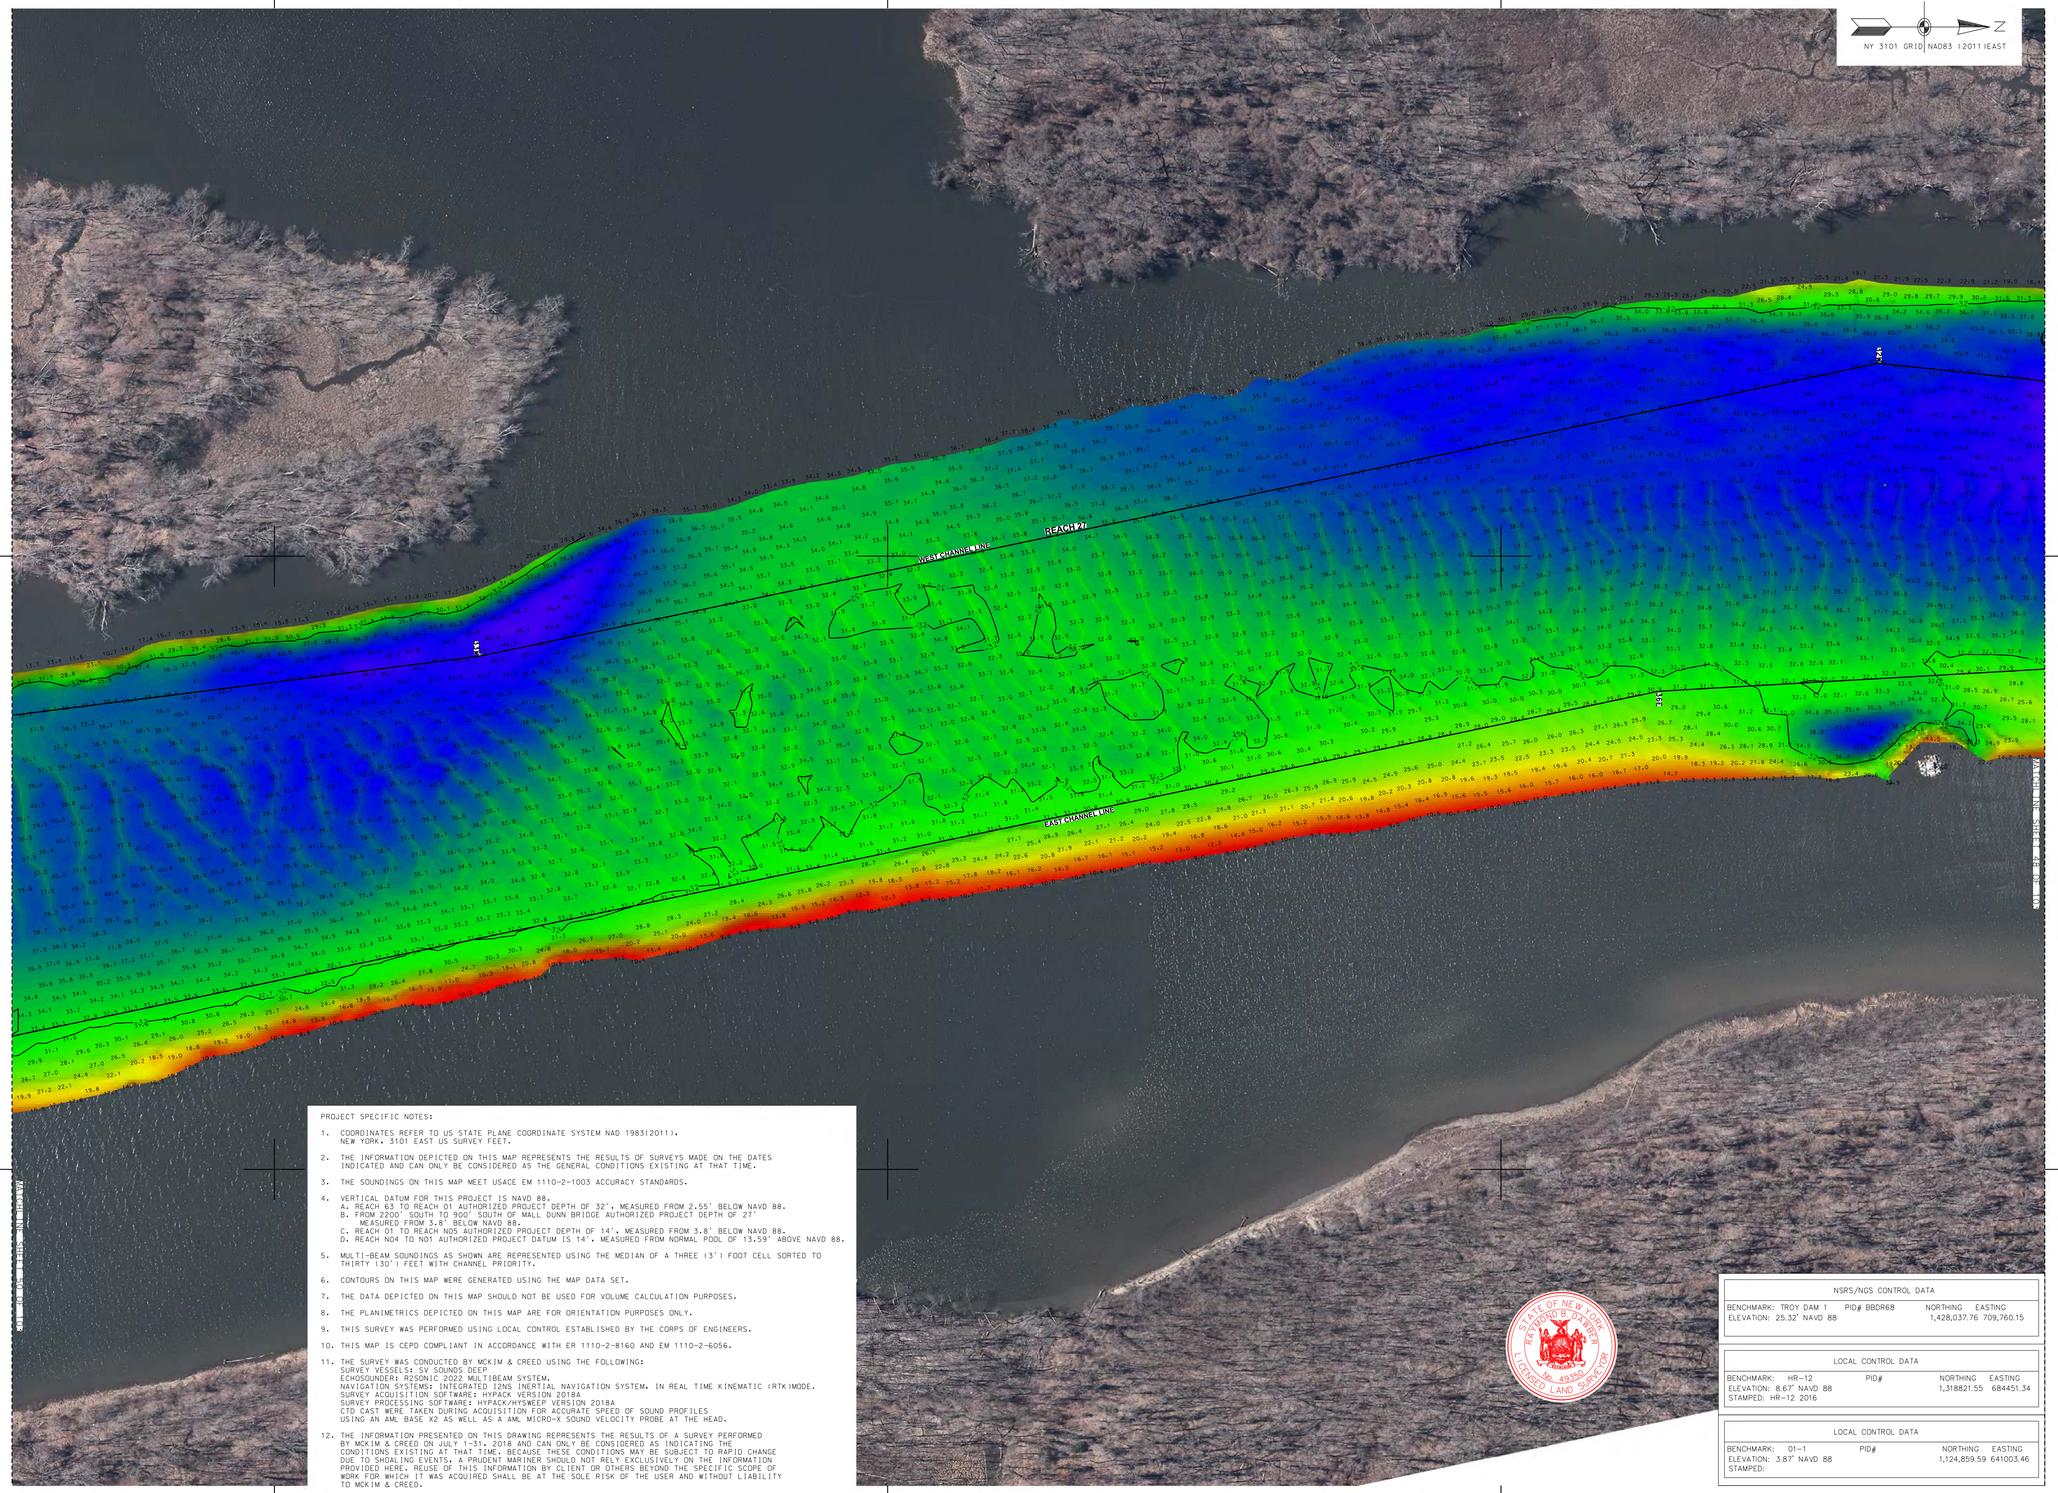

PROJECT SPECIFIC NOTES:

1. COORDINATES REFER TO US STATE PLANE COORDINATE SYSTEM NAD 1983(2011). NEW YORK. 3101 EAST US SURVEY FEET.
2. THE INFORMATION DEPICTED ON THIS MAP REPRESENTS THE RESULTS OF SURVEYS MADE ON THE DATES INDICATED AND CAN ONLY BE CONSIDERED AS THE GENERAL CONDITIONS EXISTING AT THAT TIME.
3. THE SOUNDINGS ON THIS MAP MEET USACE EM 1110-2-1003 ACCURACY STANDARDS.
4. VERTICAL DATUM FOR THIS PROJECT IS NAVD 88.
   A. REACH 63 TO REACH 01 AUTHORIZED PROJECT DEPTH OF 32', MEASURED FROM 2.55' BELOW NAVD 88.
   B. FROM 2200' SOUTH TO 900' SOUTH OF MALL DUNN BRIDGE AUTHORIZED PROJECT DEPTH OF 27' MEASURED FROM 3.8' BELOW NAVD 88.
   C. REACH 01 TO REACH N05 AUTHORIZED PROJECT DEPTH OF 14', MEASURED FROM 3.8' BELOW NAVD 88.
   D. REACH N04 TO N01 AUTHORIZED PROJECT DATUM IS 14', MEASURED FROM NORMAL POOL OF 13.59' ABOVE NAVD 88.
5. MULTI-BEAM SOUNDINGS AS SHOWN ARE REPRESENTED USING THE MEDIAN OF A THREE (3') FOOT CELL SORTED TO THIRTY (30') FEET WITH CHANNEL PRIORITY.
6. CONTOURS ON THIS MAP WERE GENERATED USING THE MAP DATA SET.
7. THE DATA DEPICTED ON THIS MAP SHOULD NOT BE USED FOR VOLUME CALCULATION PURPOSES.
8. THE PLANIMETRICS DEPICTED ON THIS MAP ARE FOR ORIENTATION PURPOSES ONLY.
9. THIS SURVEY WAS PERFORMED USING LOCAL CONTROL ESTABLISHED BY THE CORPS OF ENGINEERS.
10. THIS MAP IS CEPD COMPLIANT IN ACCORDANCE WITH ER 1110-2-8160 AND EM 1110-2-6056.
11. THE SURVEY WAS CONDUCTED BY MCKIM & CREED USING THE FOLLOWING:
    SURVEY VESSELS: SV SOUNDS DEEP
    ECHOSOUNDER: R2SONIC 2022 MULTIBEAM SYSTEM.
    NAVIGATION SYSTEMS: INTEGRATED I2NS INERTIAL NAVIGATION SYSTEM. IN REAL TIME KINEMATIC (RTK) MODE.
    SURVEY ACQUISITION SOFTWARE: HYPACK VERSION 2018A
    SURVEY PROCESSING SOFTWARE: HYPACK/HYSWEEP VERSION 2018A
    CTD CAST WERE TAKEN DURING ACQUISITION FOR ACCURATE SPEED OF SOUND PROFILES USING AN AML BASE X2 AS WELL AS A AML MICRO-X SOUND VELOCITY PROBE AT THE HEAD.
12. THE INFORMATION PRESENTED ON THIS DRAWING REPRESENTS THE RESULTS OF A SURVEY PERFORMED BY MCKIM & CREED ON JULY 1-31, 2018 AND CAN ONLY BE CONSIDERED AS INDICATING THE CONDITIONS EXISTING AT THAT TIME. BECAUSE THESE CONDITIONS MAY BE SUBJECT TO RAPID CHANGE DUE TO SHOALING EVENTS, A PRUDENT MARINER SHOULD NOT RELY EXCLUSIVELY ON THE INFORMATION PROVIDED HERE. REUSE OF THIS INFORMATION BY CLIENT OR OTHERS BEYOND THE SPECIFIC SCOPE OF WORK FOR WHICH IT WAS ACQUIRED SHALL BE AT THE SOLE RISK OF THE USER AND WITHOUT LIABILITY TO MCKIM & CREED.

NSRS/NGS CONTROL DATA		
BENCHMARK: TROY DAM 1 PID# BBDR68	NORTHING	EASTING
ELEVATION: 25.32' NAVD 88	1,428,037.76	709,760.15

LOCAL CONTROL DATA		
BENCHMARK: HR-12 PID#	NORTHING	EASTING
ELEVATION: 8.67' NAVD 88	1,318821.55	684451.34
STAMPED: HR-12 2016		

LOCAL CONTROL DATA		
BENCHMARK: 01-1 PID#	NORTHING	EASTING
ELEVATION: 3.87' NAVD 88	1,124,859.59	641003.46
STAMPED:		

STATE OF NEW YORK · RICHARD B. STAYER · 49290 · LICENSED LAND SURVEYOR

US Army Corps of Engineers ®
New York District

MARK	DESCRIPTION	DATE	APPR.	MARK	DESCRIPTION	DATE	APPR.


DESIGNED BY: DEJ
DWN BY: MBH
CKD BY: RBD
SUBMITTED BY: DEJ
PLOT SCALE: 1" = 100'
SIZE: ANSI F
DATE: JULY 31, 2018
SOLICITATION NO.:
CONTRACT NO.: W912DS-14-D-0004
FILE NUMBER:
ISSUE DATE:
NOT FOR NAVIGATION
FILE NAME: VH101-056890053_HUDSON_MB.DGN

U.S. ARMY CORPS OF ENGINEERS
NEW YORK DISTRICT
NEW YORK, NY

McKIM & CREED
243 NORTH FRONT STREET
WILMINGTON, NORTH CAROLINA 28401
TELEPHONE: (910) 251-8444
FAX: (910) 251-8282

HYDROGRAPHIC CONDITIONS SURVEY
HUDSON RIVER FEDERAL NAVIGATION CHANNEL
REACH 27

SHEET IDENTIFICATION
VH-149
SHEET 49 OF 103

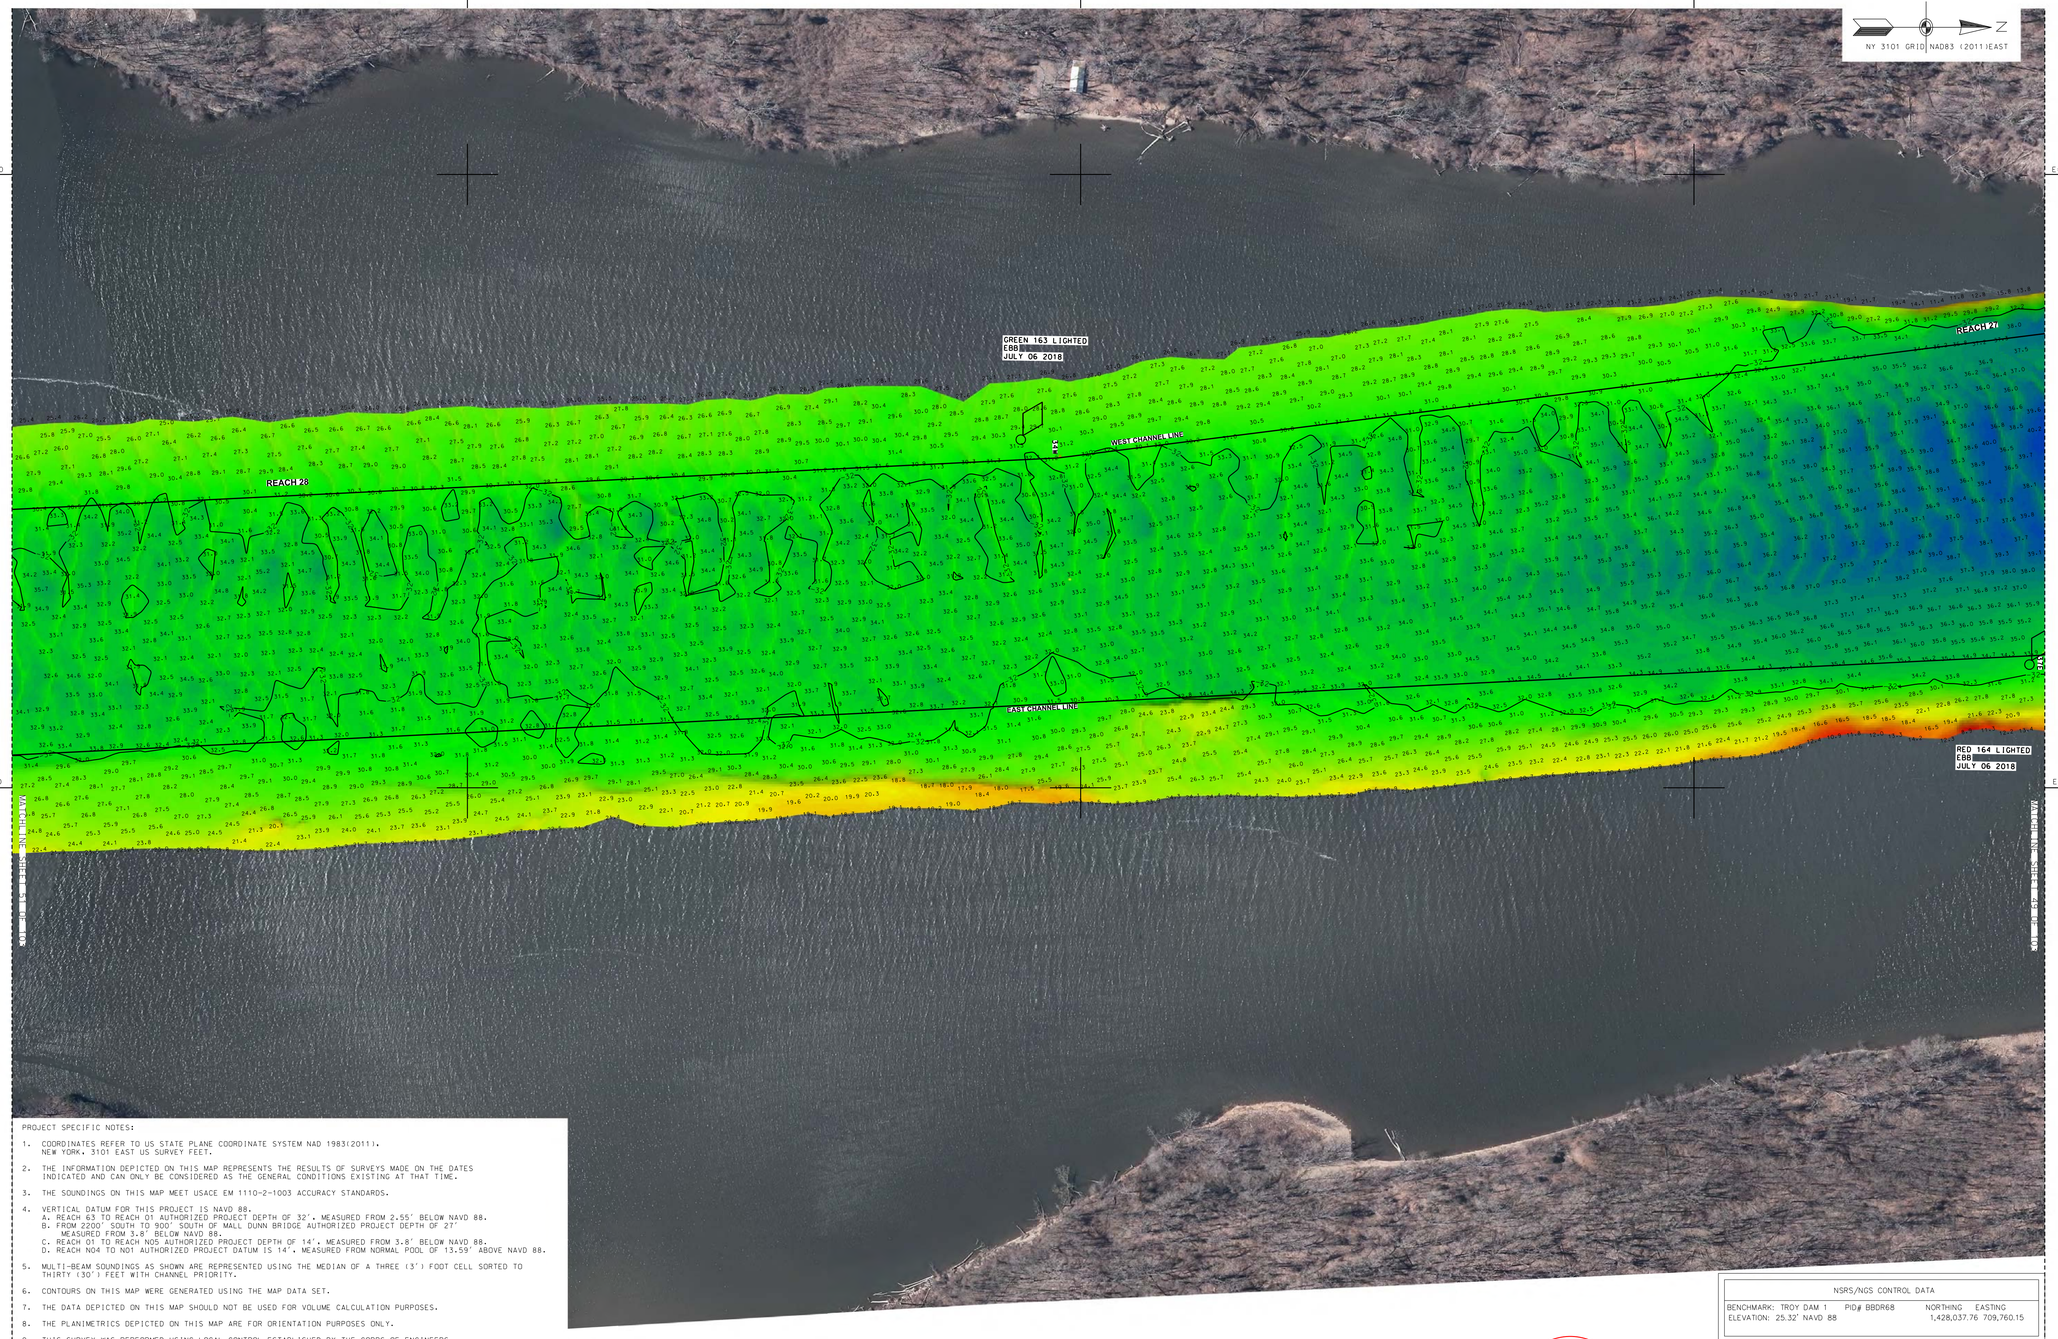

PROJECT SPECIFIC NOTES:

1. COORDINATES REFER TO US STATE PLANE COORDINATE SYSTEM NAD 1983(2011). NEW YORK, 3101 EAST US SURVEY FEET.
2. THE INFORMATION DEPICTED ON THIS MAP REPRESENTS THE RESULTS OF SURVEYS MADE ON THE DATES INDICATED AND CAN ONLY BE CONSIDERED AS THE GENERAL CONDITIONS EXISTING AT THAT TIME.
3. THE SOUNDINGS ON THIS MAP MEET USACE EM 1110-2-1003 ACCURACY STANDARDS.
4. VERTICAL DATUM FOR THIS PROJECT IS NAVD 88.
   A. REACH 63 TO REACH 01 AUTHORIZED PROJECT DEPTH OF 32'. MEASURED FROM 2.55' BELOW NAVD 88.
   B. FROM 2200' SOUTH TO 900' SOUTH OF MALL DUNN BRIDGE AUTHORIZED PROJECT DEPTH OF 27' MEASURED FROM 3.8' BELOW NAVD 88.
   C. REACH 01 TO REACH N05 AUTHORIZED PROJECT DEPTH OF 14'. MEASURED FROM 3.8' BELOW NAVD 88.
   D. REACH N04 TO N01 AUTHORIZED PROJECT DATUM IS 14'. MEASURED FROM NORMAL POOL OF 13.59' ABOVE NAVD 88.
5. MULTI-BEAM SOUNDINGS AS SHOWN ARE REPRESENTED USING THE MEDIAN OF A THREE (3') FOOT CELL SORTED TO THIRTY (30') FEET WITH CHANNEL PRIORITY.
6. CONTOURS ON THIS MAP WERE GENERATED USING THE MAP DATA SET.
7. THE DATA DEPICTED ON THIS MAP SHOULD NOT BE USED FOR VOLUME CALCULATION PURPOSES.
8. THE PLANIMETRICS DEPICTED ON THIS MAP ARE FOR ORIENTATION PURPOSES ONLY.
9. THIS SURVEY WAS PERFORMED USING LOCAL CONTROL ESTABLISHED BY THE CORPS OF ENGINEERS.
10. THIS MAP IS CEPD COMPLIANT IN ACCORDANCE WITH ER 1110-2-8160 AND EM 1110-2-6056.
11. THE SURVEY WAS CONDUCTED BY MCKIM & CREED USING THE FOLLOWING:
    SURVEY VESSELS: SV SOUNDS DEEP
    ECHOSOUNDER: R2SONIC 2022 MULTIBEAM SYSTEM.
    NAVIGATION SYSTEMS: INTEGRATED I2NS INERTIAL NAVIGATION SYSTEM. IN REAL TIME KINEMATIC (RTK)MODE.
    SURVEY ACQUISITION SOFTWARE: HYPACK VERSION 2018A
    SURVEY PROCESSING SOFTWARE: HYPACK/HYSWEEP VERSION 2018A
    CTD CAST WERE TAKEN DURING ACQUISITION FOR ACCURATE SPEED OF SOUND PROFILES USING AN AML BASE X2 AS WELL AS A AML MICRO-X SOUND VELOCITY PROBE AT THE HEAD.
12. THE INFORMATION PRESENTED ON THIS DRAWING REPRESENTS THE RESULTS OF A SURVEY PERFORMED BY MCKIM & CREED ON JULY 1-31, 2018 AND CAN ONLY BE CONSIDERED AS INDICATING THE CONDITIONS EXISTING AT THAT TIME. BECAUSE THESE CONDITIONS MAY BE SUBJECT TO RAPID CHANGE DUE TO SHOALING EVENTS, A PRUDENT MARINER SHOULD NOT RELY EXCLUSIVELY ON THE INFORMATION PROVIDED HERE. REUSE OF THIS INFORMATION BY CLIENT OR OTHERS BEYOND THE SPECIFIC SCOPE OF WORK FOR WHICH IT WAS ACQUIRED SHALL BE AT THE SOLE RISK OF THE USER AND WITHOUT LIABILITY TO MCKIM & CREED.

STATE OF NEW YORK
RAYMOND R. DANNER
LICENSED LAND SURVEYOR
NO. 49350

NSRS/NGS CONTROL DATA			
BENCHMARK: TROY DAM 1	PID# BBDR68	NORTHING	EASTING
ELEVATION: 25.32' NAVD 88		1,428,037.76	709,760.15

LOCAL CONTROL DATA			
BENCHMARK: HR-12	PID#	NORTHING	EASTING
ELEVATION: 8.67' NAVD 88		1,318821.55	684451.34
STAMPED: HR-12 2016			

LOCAL CONTROL DATA			
BENCHMARK: 01-1	PID#	NORTHING	EASTING
ELEVATION: 3.87' NAVD 88		1,124,859.59	641003.46
STAMPED:			

SCALE 1" = 100'
0 100 200 300 400

US Army Corps of Engineers ®
New York District

MARK	DESCRIPTION	DATE	APPR.

MARK	DESCRIPTION	DATE	APPR.


DESIGNED BY:
DWN BY: MBH
CKD BY: RBD
SUBMITTED BY: DLJ
PLOT SCALE: 1:600
SIZE: ANSI F
DATE: JANUARY 31, 2018
SOLICITATION NO.:
CONTRACT NO.: W912DS-14-D-0004
ISSUE DATE: NOVEMBER 2020
FILE NUMBER:
FILE NAME: VH101-058980053_HUDSON_MB.DGN

U.S. ARMY CORPS OF ENGINEERS
NEW YORK DISTRICT
NEW YORK, NY

McKIM & CREED
243 NORTH FRONT STREET
WILMINGTON, NORTH CAROLINA 28401
TELEPHONE: (910) 341-0646
FAX: (910) 251-8282

HYDROGRAPHIC CONDITIONS SURVEY
HUDSON RIVER FEDERAL NAVIGATION CHANNEL
REACH 27-28

SHEET IDENTIFICATION
VH-150
SHEET 50 OF 103

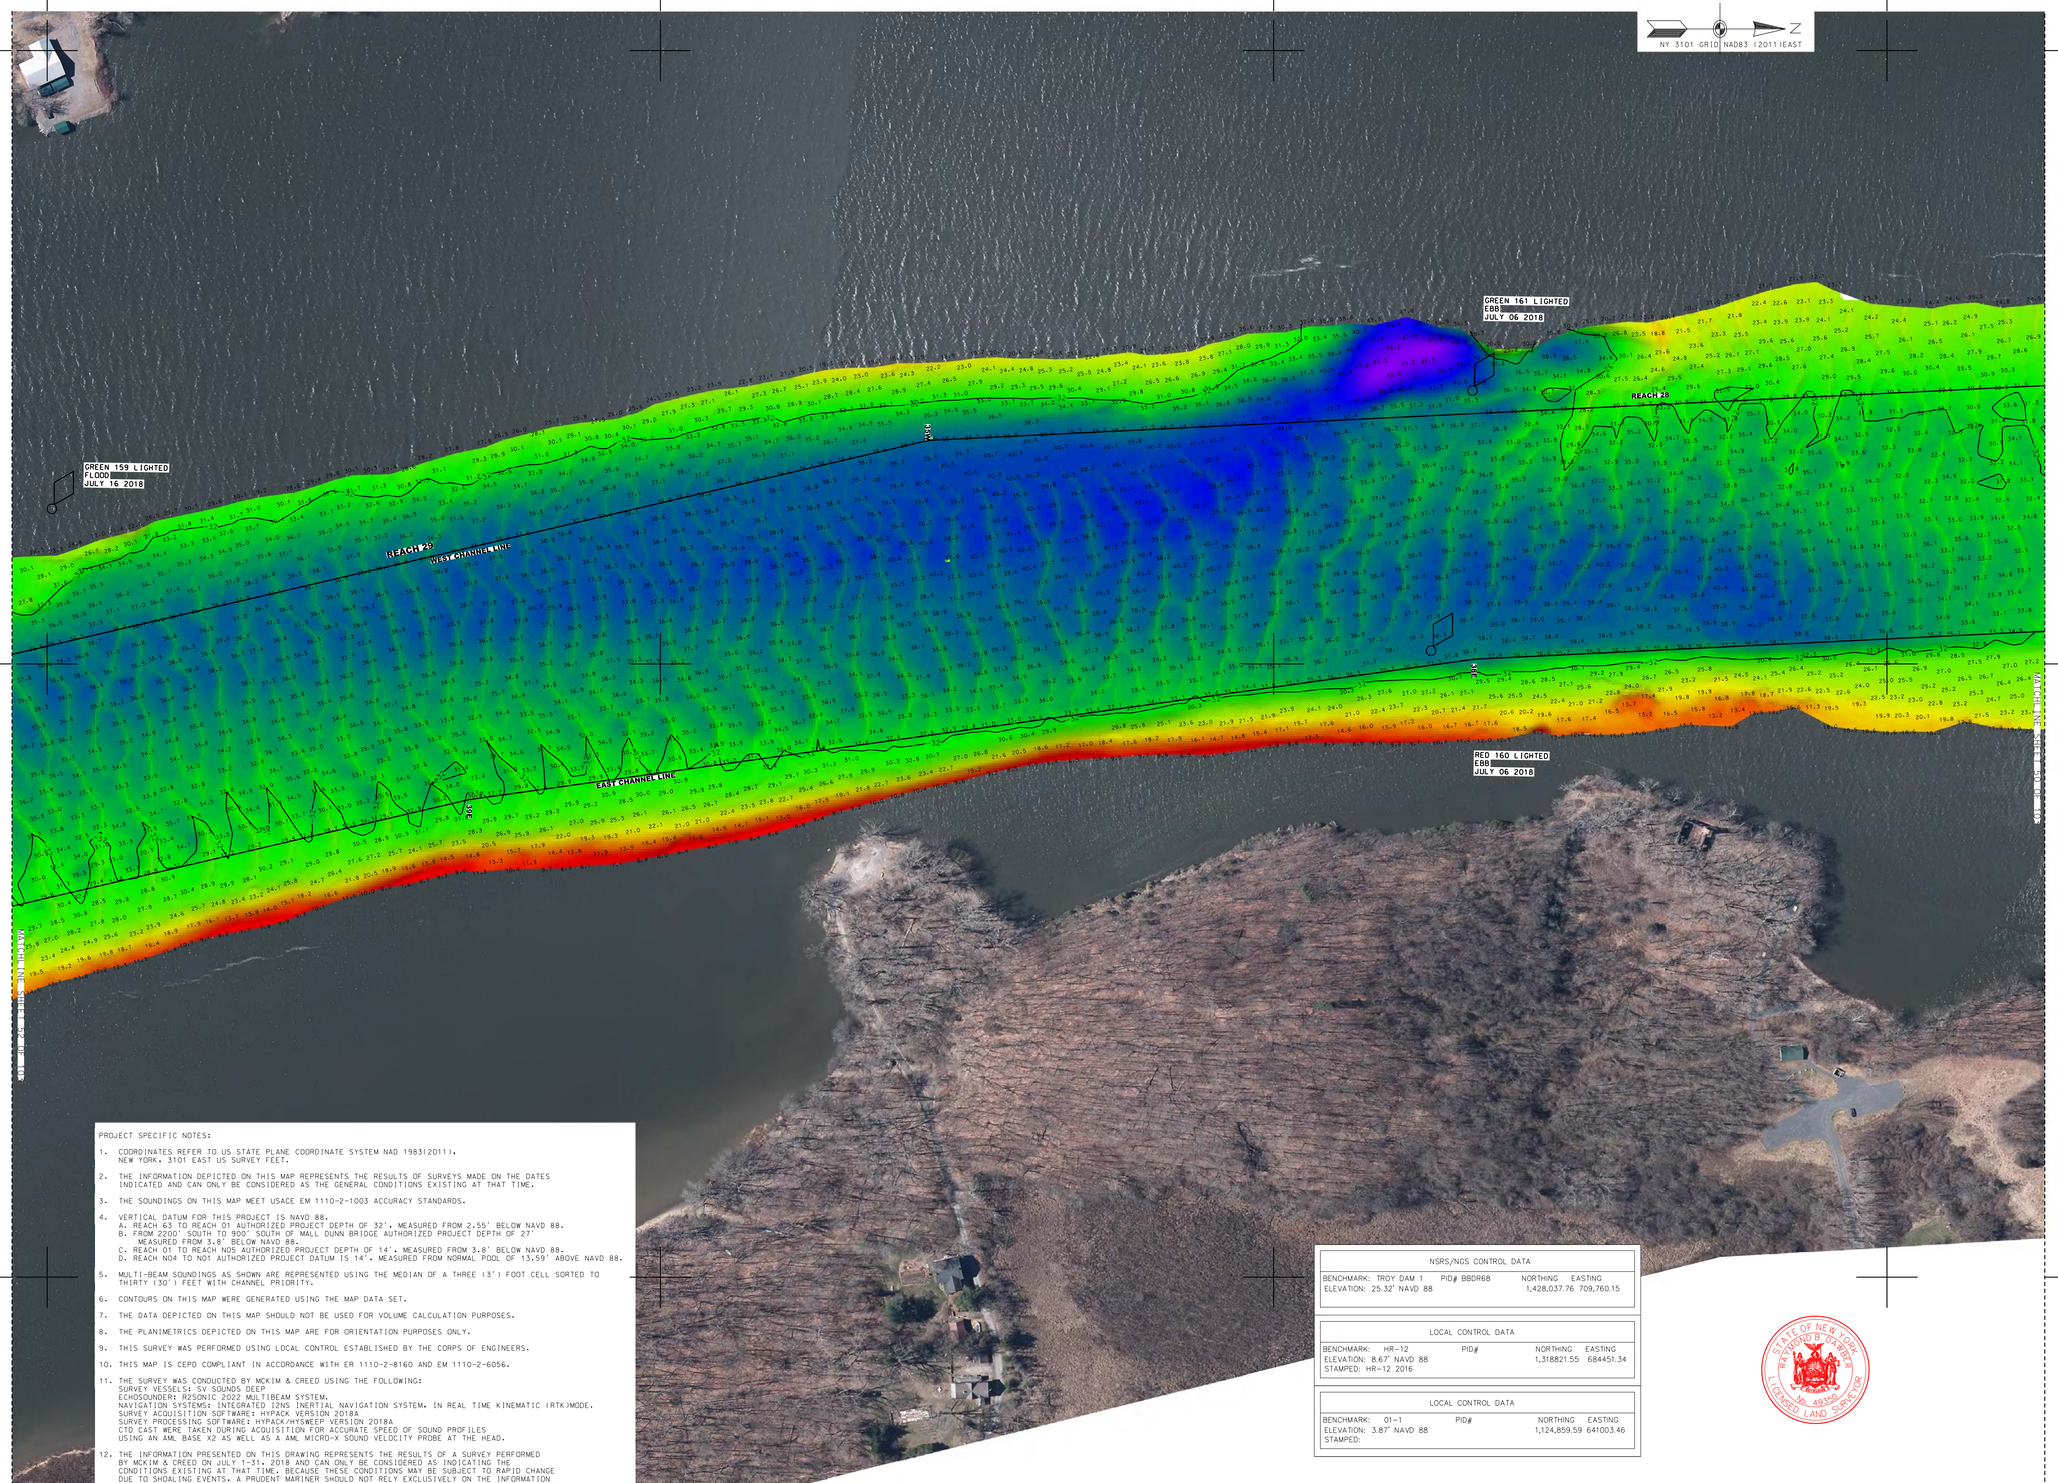

PROJECT SPECIFIC NOTES:

1. COORDINATES REFER TO US STATE PLANE COORDINATE SYSTEM NAD 1983(2011). NEW YORK - 3101 EAST US SURVEY FEET.

2. THE INFORMATION DEPICTED ON THIS MAP REPRESENTS THE RESULTS OF SURVEYS MADE ON THE DATES INDICATED AND CAN ONLY BE CONSIDERED AS THE GENERAL CONDITIONS EXISTING AT THAT TIME.

3. THE SOUNDINGS ON THIS MAP MEET USACE EM 1110-2-1003 ACCURACY STANDARDS.

4. VERTICAL DATUM FOR THIS PROJECT IS NAVD 88.
   A. REACH 63 TO REACH 01 AUTHORIZED PROJECT DEPTH OF 32'. MEASURED FROM 2.55' BELOW NAVD 88.
   B. FROM 2200' SOUTH TO 900' SOUTH OF MALL DUNN BRIDGE AUTHORIZED PROJECT DEPTH OF 27' MEASURED FROM 3.8' BELOW NAVD 88.
   C. REACH 01 TO REACH N05 AUTHORIZED PROJECT DEPTH OF 14'. MEASURED FROM 3.8' BELOW NAVD 88.
   D. REACH N04 TO N01 AUTHORIZED PROJECT DATUM IS 14'. MEASURED FROM NORMAL POOL OF 13.59' ABOVE NAVD 88.

5. MULTI-BEAM SOUNDINGS AS SHOWN ARE REPRESENTED USING THE MEDIAN OF A THREE (3') FOOT CELL SORTED TO THIRTY (30') FEET WITH CHANNEL PRIORITY.

6. CONTOURS ON THIS MAP WERE GENERATED USING THE MAP DATA SET.

7. THE DATA DEPICTED ON THIS MAP SHOULD NOT BE USED FOR VOLUME CALCULATION PURPOSES.

8. THE PLANIMETRICS DEPICTED ON THIS MAP ARE FOR ORIENTATION PURPOSES ONLY.

9. THIS SURVEY WAS PERFORMED USING LOCAL CONTROL ESTABLISHED BY THE CORPS OF ENGINEERS.

10. THIS MAP IS CEPD COMPLIANT IN ACCORDANCE WITH ER 1110-2-8160 AND EM 1110-2-6056.

11. THE SURVEY WAS CONDUCTED BY MCKIM & CREED USING THE FOLLOWING:
    SURVEY VESSELS: SV SOUNDS DEEP
    ECHOSOUNDER: R2SONIC 2022 MULTIBEAM SYSTEM.
    NAVIGATION SYSTEMS: INTEGRATED I2NS INERTIAL NAVIGATION SYSTEM. IN REAL TIME KINEMATIC (RTK)MODE.
    SURVEY ACQUISITION SOFTWARE: HYPACK VERSION 2018A
    SURVEY PROCESSING SOFTWARE: HYPACK/HYSWEEP VERSION 2018A
    CTD CAST WERE TAKEN DURING ACQUISITION FOR ACCURATE SPEED OF SOUND PROFILES USING AN AML BASE X2 AS WELL AS A AML MICRO-X SOUND VELOCITY PROBE AT THE HEAD.

12. THE INFORMATION PRESENTED ON THIS DRAWING REPRESENTS THE RESULTS OF A SURVEY PERFORMED BY MCKIM & CREED ON JULY 1-31, 2018 AND CAN ONLY BE CONSIDERED AS INDICATING THE CONDITIONS EXISTING AT THAT TIME. BECAUSE THESE CONDITIONS MAY BE SUBJECT TO RAPID CHANGE DUE TO SHOALING EVENTS, A PRUDENT MARINER SHOULD NOT RELY EXCLUSIVELY ON THE INFORMATION PROVIDED HERE. REUSE OF THIS INFORMATION BY CLIENT OR OTHERS BEYOND THE SPECIFIC SCOPE OF WORK FOR WHICH IT WAS ACQUIRED SHALL BE AT THE SOLE RISK OF THE USER AND WITHOUT LIABILITY TO MCKIM & CREED.

NSRS/NGS CONTROL DATA			
BENCHMARK: TROY DAM 1	PID# BBDR68	NORTHING	EASTING
ELEVATION: 25.32' NAVD 88		1,428,037.76	709,760.15

LOCAL CONTROL DATA			
BENCHMARK: HR-12	PID#	NORTHING	EASTING
ELEVATION: 8.67' NAVD 88		1,318821.55	684451.34
STAMPED: HR-12 2016			

LOCAL CONTROL DATA			
BENCHMARK: 01-1	PID#	NORTHING	EASTING
ELEVATION: 3.87' NAVD 88		1,124,859.59	641003.46
STAMPED:			

STATE OF NEW YORK
RAYMOND B. BARBER
049350
LICENSED LAND SURVEYOR

SCALE 1" = 100'
0 100 200 300 400

US Army Corps of Engineers
New York District

MARK	DESCRIPTION	DATE	APPR.	MARK	DESCRIPTION	DATE	APPR.


DESIGNED BY: DMA
DWN BY: MBH
CKD BY: RBD
SUBMITTED BY: DLJ
DATE: JULY 31, 2018
SOLICITATION NO.:
CONTRACT NO.: W912DS-14-D-0004
PLOT SCALE: 1:100
PLOT DATE: NOV 2018
FILE NUMBER:
FILE NAME: VH101-0588890083_HUDSON_MB.DGN
SIZE: ANSI F

U.S. ARMY CORPS OF ENGINEERS
NEW YORK DISTRICT
NEW YORK, NY

McKIM & CREED
243 NORTH FRONT STREET
WILMINGTON, NORTH CAROLINA 28401
TELEPHONE: (910) 251-8848
FAX: (910) 251-8282

HYDROGRAPHIC CONDITIONS SURVEY
HUDSON RIVER FEDERAL NAVIGATION CHANNEL
REACH 28-29

SHEET IDENTIFICATION
VH-151
SHEET 51 OF 103

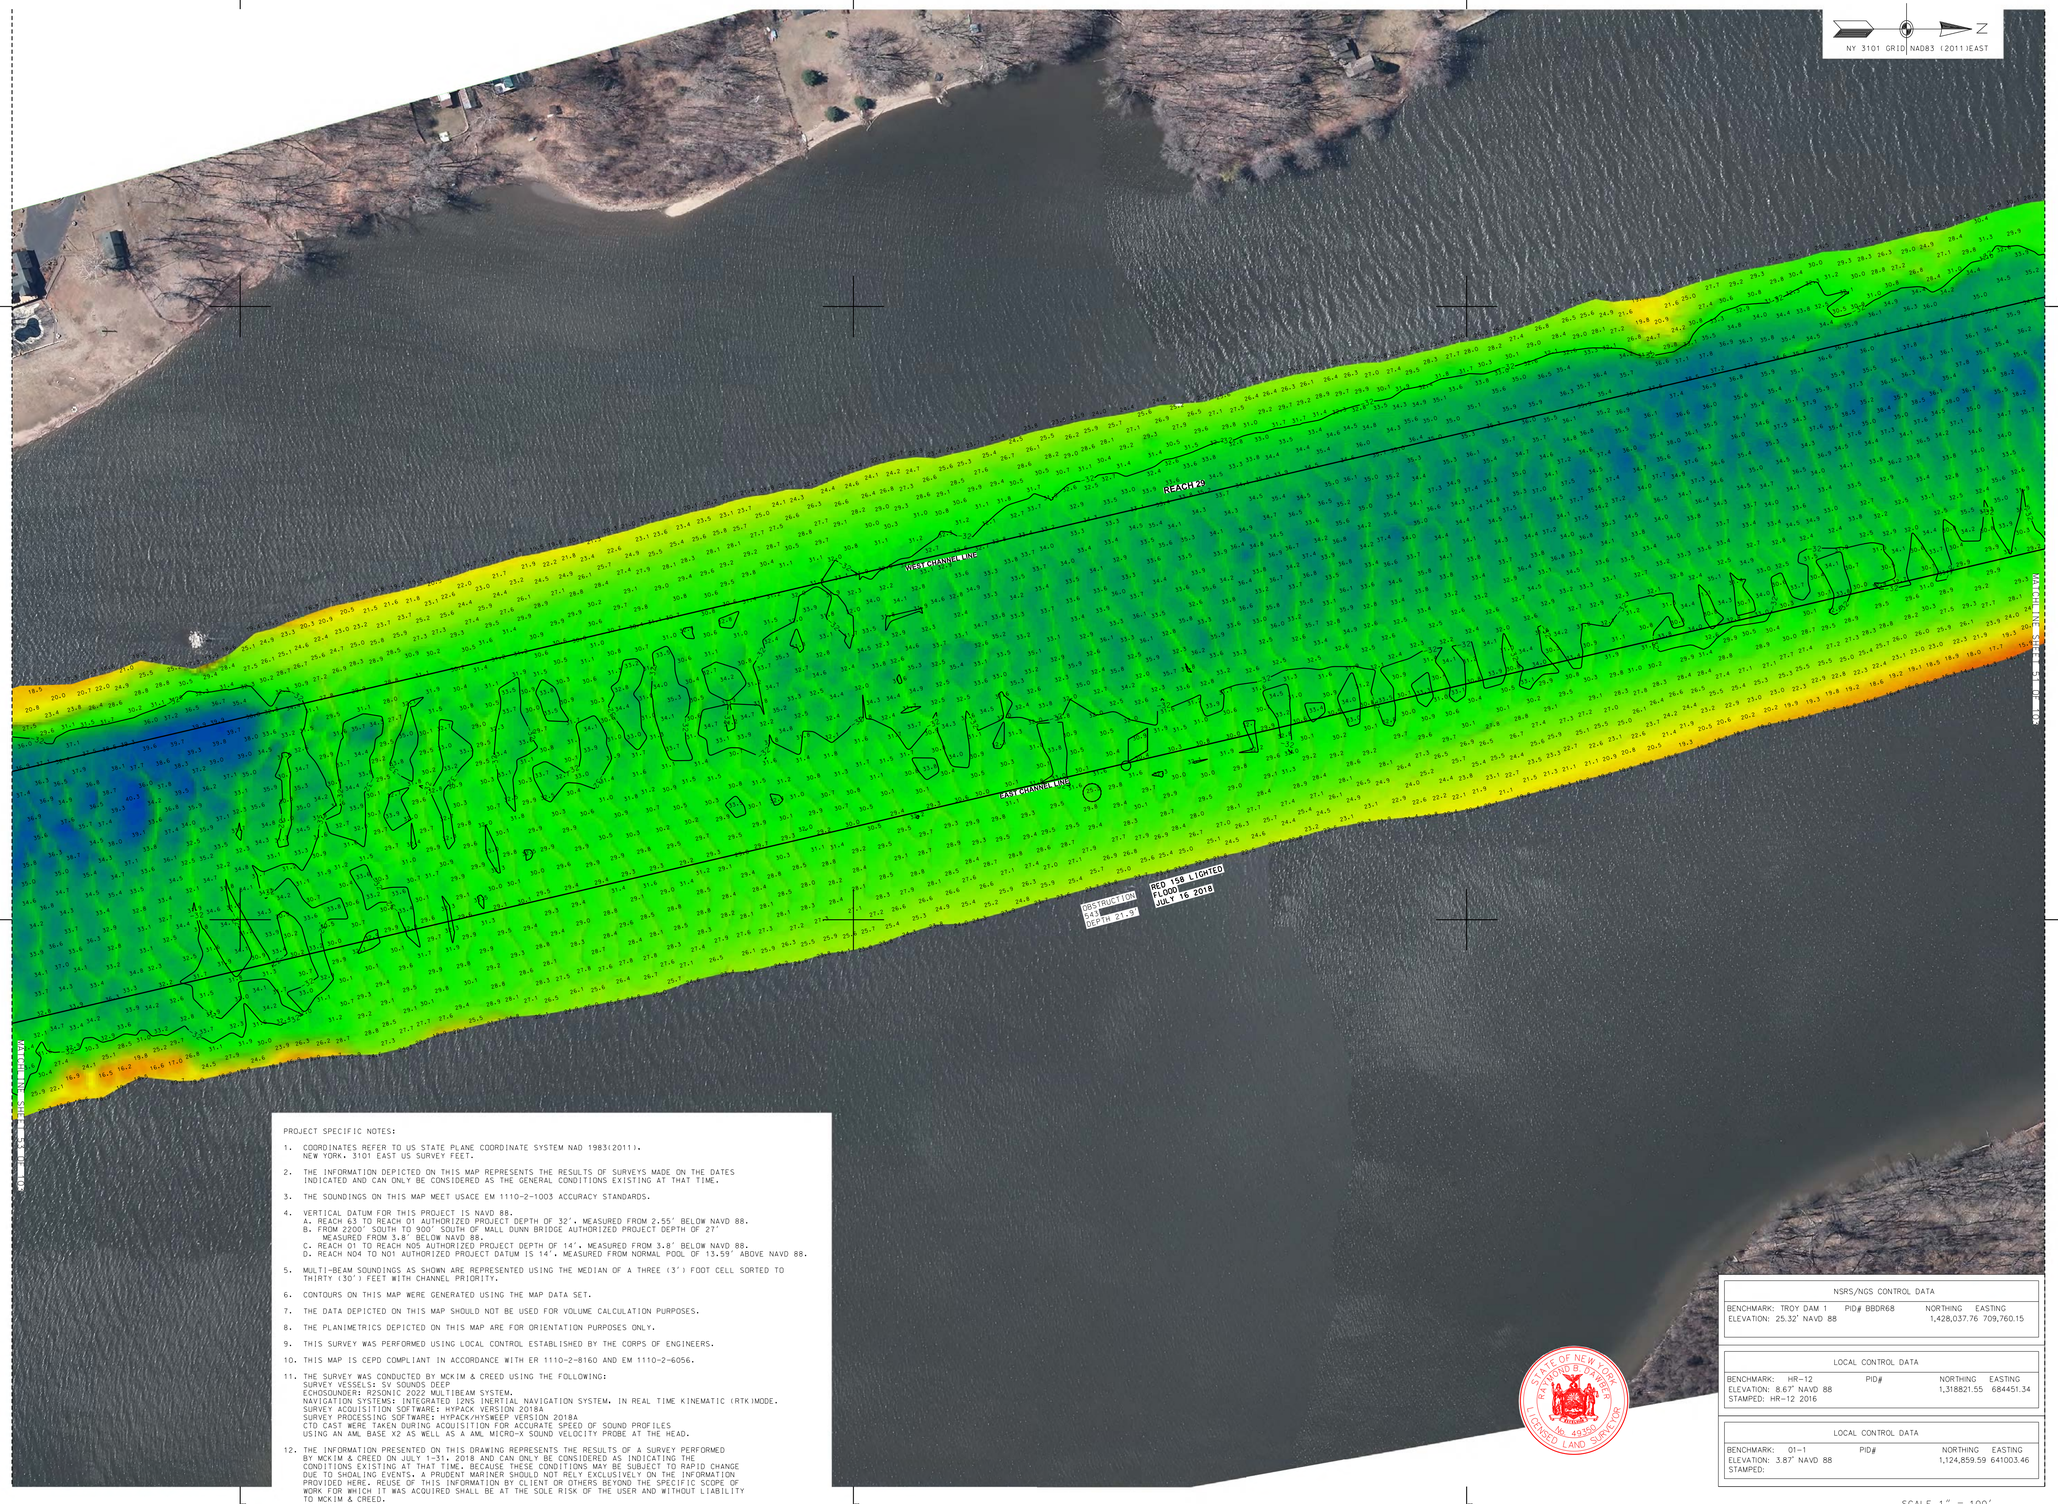

PROJECT SPECIFIC NOTES:

1. COORDINATES REFER TO US STATE PLANE COORDINATE SYSTEM NAD 1983(2011). NEW YORK, 3101 EAST US SURVEY FEET.
2. THE INFORMATION DEPICTED ON THIS MAP REPRESENTS THE RESULTS OF SURVEYS MADE ON THE DATES INDICATED AND CAN ONLY BE CONSIDERED AS THE GENERAL CONDITIONS EXISTING AT THAT TIME.
3. THE SOUNDINGS ON THIS MAP MEET USACE EM 1110-2-1003 ACCURACY STANDARDS.
4. VERTICAL DATUM FOR THIS PROJECT IS NAVD 88.
   A. REACH 63 TO REACH 01 AUTHORIZED PROJECT DEPTH OF 32', MEASURED FROM 2.55' BELOW NAVD 88.
   B. FROM 2200' SOUTH TO 900' SOUTH OF MALL DUNN BRIDGE AUTHORIZED PROJECT DEPTH OF 27' MEASURED FROM 3.8' BELOW NAVD 88.
   C. REACH 01 TO REACH N05 AUTHORIZED PROJECT DEPTH OF 14', MEASURED FROM 3.8' BELOW NAVD 88.
   D. REACH N04 TO N01 AUTHORIZED PROJECT DATUM IS 14', MEASURED FROM NORMAL POOL OF 13.59' ABOVE NAVD 88.
5. MULTI-BEAM SOUNDINGS AS SHOWN ARE REPRESENTED USING THE MEDIAN OF A THREE (3') FOOT CELL SORTED TO THIRTY (30') FEET WITH CHANNEL PRIORITY.
6. CONTOURS ON THIS MAP WERE GENERATED USING THE MAP DATA SET.
7. THE DATA DEPICTED ON THIS MAP SHOULD NOT BE USED FOR VOLUME CALCULATION PURPOSES.
8. THE PLANIMETRICS DEPICTED ON THIS MAP ARE FOR ORIENTATION PURPOSES ONLY.
9. THIS SURVEY WAS PERFORMED USING LOCAL CONTROL ESTABLISHED BY THE CORPS OF ENGINEERS.
10. THIS MAP IS CEPD COMPLIANT IN ACCORDANCE WITH ER 1110-2-8160 AND EM 1110-2-6056.
11. THE SURVEY WAS CONDUCTED BY MCKIM & CREED USING THE FOLLOWING:
    SURVEY VESSELS: SV SOUNDS DEEP
    ECHOSOUNDER: R2SONIC 2022 MULTIBEAM SYSTEM.
    NAVIGATION SYSTEMS: INTEGRATED I2NS INERTIAL NAVIGATION SYSTEM. IN REAL TIME KINEMATIC (RTK)MODE.
    SURVEY ACQUISITION SOFTWARE: HYPACK VERSION 2018A
    SURVEY PROCESSING SOFTWARE: HYPACK/HYSWEEP VERSION 2018A
    CTD CAST WERE TAKEN DURING ACQUISITION FOR ACCURATE SPEED OF SOUND PROFILES USING AN AML BASE X2 AS WELL AS A AML MICRO-X SOUND VELOCITY PROBE AT THE HEAD.
12. THE INFORMATION PRESENTED ON THIS DRAWING REPRESENTS THE RESULTS OF A SURVEY PERFORMED BY MCKIM & CREED ON JULY 1-31, 2018 AND CAN ONLY BE CONSIDERED AS INDICATING THE CONDITIONS EXISTING AT THAT TIME. BECAUSE THESE CONDITIONS MAY BE SUBJECT TO RAPID CHANGE DUE TO SHOALING EVENTS, A PRUDENT MARINER SHOULD NOT RELY EXCLUSIVELY ON THE INFORMATION PROVIDED HERE. REUSE OF THIS INFORMATION BY CLIENT OR OTHERS BEYOND THE SPECIFIC SCOPE OF WORK FOR WHICH IT WAS ACQUIRED SHALL BE AT THE SOLE RISK OF THE USER AND WITHOUT LIABILITY TO MCKIM & CREED.

NSRS/NGS CONTROL DATA			
BENCHMARK: TROY DAM 1	PID# BBDR68	NORTHING	EASTING
ELEVATION: 25.32' NAVD 88		1,428,037.76	709,760.15

LOCAL CONTROL DATA			
BENCHMARK: HR-12	PID#	NORTHING	EASTING
ELEVATION: 8.67' NAVD 88		1,318821.55	684451.34
STAMPED: HR-12 2016			

LOCAL CONTROL DATA			
BENCHMARK: 01-1	PID#	NORTHING	EASTING
ELEVATION: 3.87' NAVD 88		1,124,859.59	641003.46
STAMPED:			

STATE OF NEW YORK
RICHARD B. BAKER
LICENSED No. 49359
LICENSED LAND SURVEYOR

SCALE 1" = 100'
0 100 200 300 400

US Army Corps of Engineers ®
New York District

MARK	DESCRIPTION	DATE	APPR.

MARK	DESCRIPTION	DATE	APPR.


DESIGNED BY: MBH
DRWN BY: MBH
CKD BY: RBD
SUBMITTED BY: DLJ
PLOT SCALE: 1" = 100'
SIZE: ANSI F
DATE: MAY 31, 2018
SOLICITATION NO.:
CONTRACT NO.: W912DS-14-D-0004
ISSUE DATE: AUGUST 2018
FILE NUMBER:
FILE NAME: VH101-0268900063_HUDSON_MB.DGN

U.S. ARMY CORPS OF ENGINEERS
NEW YORK DISTRICT
NEW YORK, NY

McKIM & CREED
243 NORTH FRONT STREET
WILMINGTON, NORTH CAROLINA 28401
TELEPHONE: (910) 251-8444
FAX: (910) 251-8282

HYDROGRAPHIC CONDITIONS SURVEY
HUDSON RIVER FEDERAL NAVIGATION CHANNEL
REACH 29

SHEET IDENTIFICATION
VH-152
SHEET 52 OF 103

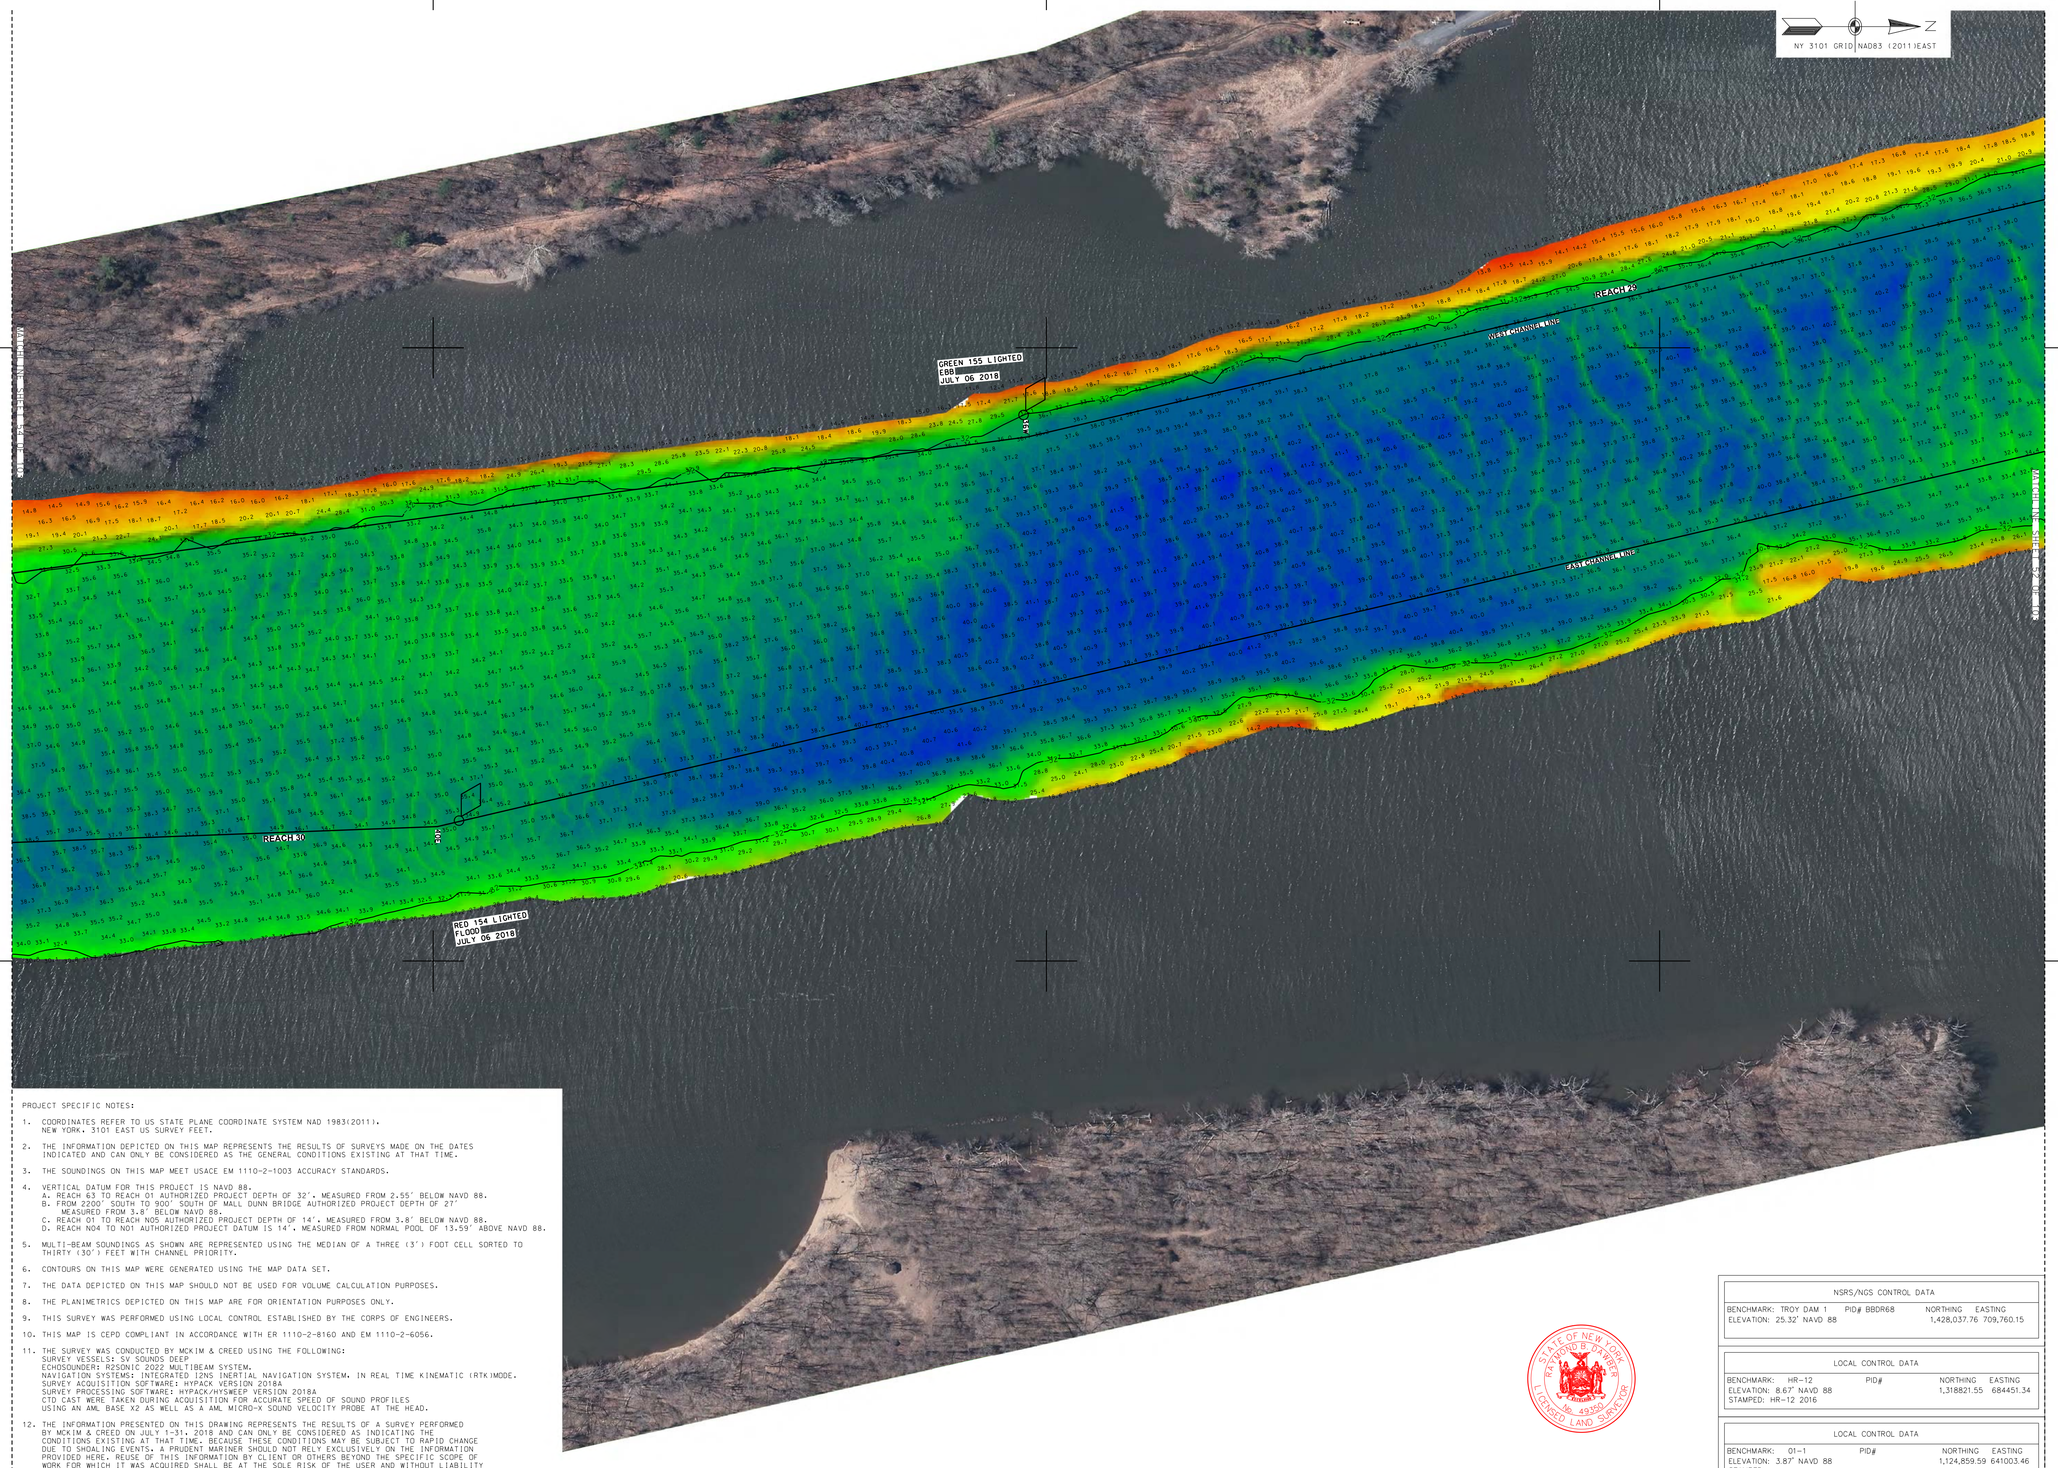

PROJECT SPECIFIC NOTES:

1. COORDINATES REFER TO US STATE PLANE COORDINATE SYSTEM NAD 1983(2011). NEW YORK. 3101 EAST US SURVEY FEET.
2. THE INFORMATION DEPICTED ON THIS MAP REPRESENTS THE RESULTS OF SURVEYS MADE ON THE DATES INDICATED AND CAN ONLY BE CONSIDERED AS THE GENERAL CONDITIONS EXISTING AT THAT TIME.
3. THE SOUNDINGS ON THIS MAP MEET USACE EM 1110-2-1003 ACCURACY STANDARDS.
4. VERTICAL DATUM FOR THIS PROJECT IS NAVD 88.
   A. REACH 63 TO REACH 01 AUTHORIZED PROJECT DEPTH OF 32'. MEASURED FROM 2.55' BELOW NAVD 88.
   B. FROM 2200' SOUTH TO 900' SOUTH OF MALL DUNN BRIDGE AUTHORIZED PROJECT DEPTH OF 27' MEASURED FROM 3.8' BELOW NAVD 88.
   C. REACH 01 TO REACH NO5 AUTHORIZED PROJECT DEPTH OF 14'. MEASURED FROM 3.8' BELOW NAVD 88.
   D. REACH NO4 TO NO1 AUTHORIZED PROJECT DATUM IS 14'. MEASURED FROM NORMAL POOL OF 13.59' ABOVE NAVD 88.
5. MULTI-BEAM SOUNDINGS AS SHOWN ARE REPRESENTED USING THE MEDIAN OF A THREE (3') FOOT CELL SORTED TO THIRTY (30') FEET WITH CHANNEL PRIORITY.
6. CONTOURS ON THIS MAP WERE GENERATED USING THE MAP DATA SET.
7. THE DATA DEPICTED ON THIS MAP SHOULD NOT BE USED FOR VOLUME CALCULATION PURPOSES.
8. THE PLANIMETRICS DEPICTED ON THIS MAP ARE FOR ORIENTATION PURPOSES ONLY.
9. THIS SURVEY WAS PERFORMED USING LOCAL CONTROL ESTABLISHED BY THE CORPS OF ENGINEERS.
10. THIS MAP IS CEPD COMPLIANT IN ACCORDANCE WITH ER 1110-2-8160 AND EM 1110-2-6056.
11. THE SURVEY WAS CONDUCTED BY MCKIM & CREED USING THE FOLLOWING:
    SURVEY VESSELS: SV SOUNDS DEEP
    ECHOSOUNDER: R2SONIC 2022 MULTIBEAM SYSTEM.
    NAVIGATION SYSTEMS: INTEGRATED I2NS INERTIAL NAVIGATION SYSTEM. IN REAL TIME KINEMATIC (RTK)MODE.
    SURVEY ACQUISITION SOFTWARE: HYPACK VERSION 2018A
    SURVEY PROCESSING SOFTWARE: HYPACK/HYSWEEP VERSION 2018A
    CTD CAST WERE TAKEN DURING ACQUISITION FOR ACCURATE SPEED OF SOUND PROFILES USING AN AML BASE X2 AS WELL AS A AML MICRO-X SOUND VELOCITY PROBE AT THE HEAD.
12. THE INFORMATION PRESENTED ON THIS DRAWING REPRESENTS THE RESULTS OF A SURVEY PERFORMED BY MCKIM & CREED ON JULY 1-31, 2018 AND CAN ONLY BE CONSIDERED AS INDICATING THE CONDITIONS EXISTING AT THAT TIME. BECAUSE THESE CONDITIONS MAY BE SUBJECT TO RAPID CHANGE DUE TO SHOALING EVENTS, A PRUDENT MARINER SHOULD NOT RELY EXCLUSIVELY ON THE INFORMATION PROVIDED HERE. REUSE OF THIS INFORMATION BY CLIENT OR OTHERS BEYOND THE SPECIFIC SCOPE OF WORK FOR WHICH IT WAS ACQUIRED SHALL BE AT THE SOLE RISK OF THE USER AND WITHOUT LIABILITY TO MCKIM & CREED.

NSRS/NGS CONTROL DATA			
BENCHMARK: TROY DAM 1	PID# BBDR68	NORTHING	EASTING
ELEVATION: 25.32' NAVD 88		1,428,037.76	709,760.15

LOCAL CONTROL DATA			
BENCHMARK: HR-12	PID#	NORTHING	EASTING
ELEVATION: 8.67' NAVD 88		1,318821.55	684451.34
STAMPED: HR-12 2016			

LOCAL CONTROL DATA			
BENCHMARK: 01-1	PID#	NORTHING	EASTING
ELEVATION: 3.87' NAVD 88		1,124,859.59	641003.46
STAMPED:			

STATE OF NEW YORK
RAYMOND E. DOWNES
LICENSED LAND SURVEYOR
No. 49350

SCALE 1" = 100'
0 100 200 300 400

US Army Corps of Engineers ®
New York District

MARK	DESCRIPTION	DATE	APPR.


DESIGNED BY: DEA
DWN BY: MBH
CKD BY: RBD
SUBMITTED BY: DLJ
PLOT SCALE: 1" = 100'
SIZE: ANSI F
DATE: JULY 31, 2018
SOLICITATION NO.:
CONTRACT NO.: W912DS-14-D-0004
FILE NUMBER:
ISSUE DATE: NOVEMBER 2018
FILE NAME: VH101-056890063_HUDSON_MB.DGN

U.S. ARMY CORPS OF ENGINEERS
NEW YORK DISTRICT
NEW YORK, NY

McKIM & CREED
243 NORTH FRONT STREET
WILMINGTON, NORTH CAROLINA 28401
TELEPHONE: (910) 251-8444
FAX: (910) 251-8282

HYDROGRAPHIC CONDITIONS SURVEY
HUDSON RIVER FEDERAL NAVIGATION CHANNEL
REACH 29-30

SHEET IDENTIFICATION
VH-153
SHEET 53 OF 103

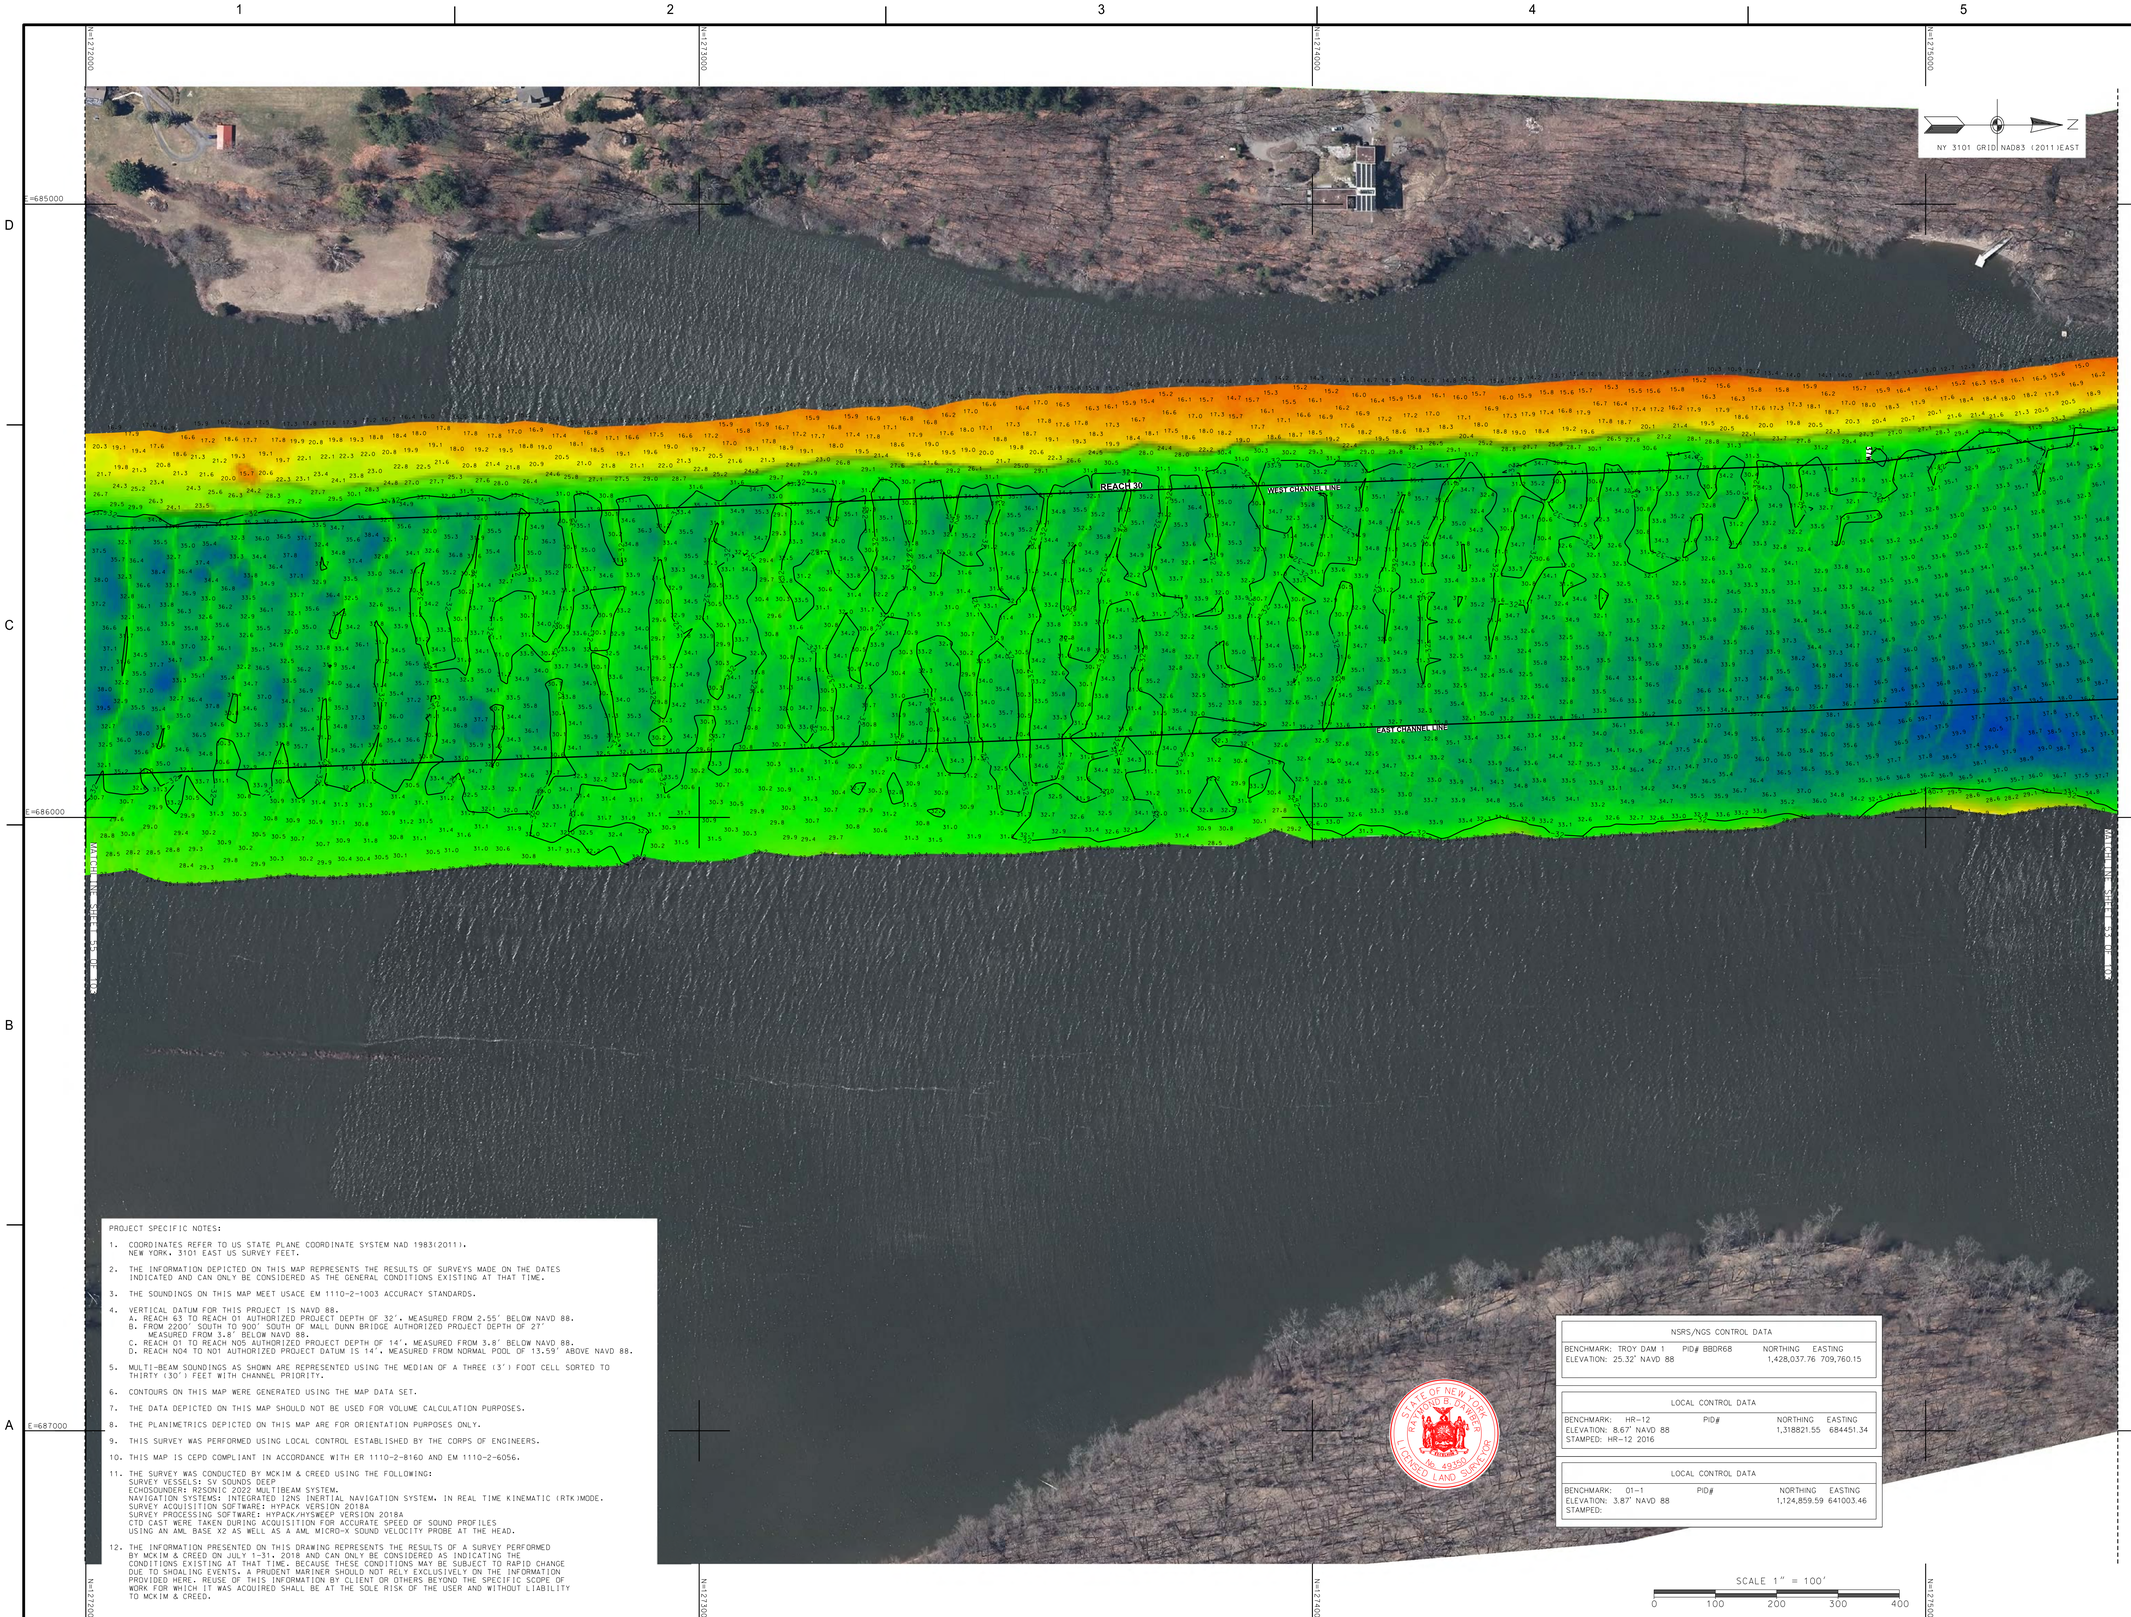

PROJECT SPECIFIC NOTES:

1. COORDINATES REFER TO US STATE PLANE COORDINATE SYSTEM NAD 1983(2011). NEW YORK. 3101 EAST US SURVEY FEET.
2. THE INFORMATION DEPICTED ON THIS MAP REPRESENTS THE RESULTS OF SURVEYS MADE ON THE DATES INDICATED AND CAN ONLY BE CONSIDERED AS THE GENERAL CONDITIONS EXISTING AT THAT TIME.
3. THE SOUNDINGS ON THIS MAP MEET USACE EM 1110-2-1003 ACCURACY STANDARDS.
4. VERTICAL DATUM FOR THIS PROJECT IS NAVD 88.
   A. REACH 63 TO REACH 01 AUTHORIZED PROJECT DEPTH OF 32', MEASURED FROM 2.55' BELOW NAVD 88.
   B. FROM 2200' SOUTH TO 900' SOUTH OF MALL DUNN BRIDGE AUTHORIZED PROJECT DEPTH OF 27' MEASURED FROM 3.8' BELOW NAVD 88.
   C. REACH 01 TO REACH N05 AUTHORIZED PROJECT DEPTH OF 14', MEASURED FROM 3.8' BELOW NAVD 88.
   D. REACH N04 TO N01 AUTHORIZED PROJECT DATUM IS 14', MEASURED FROM NORMAL POOL OF 13.59' ABOVE NAVD 88.
5. MULTI-BEAM SOUNDINGS AS SHOWN ARE REPRESENTED USING THE MEDIAN OF A THREE (3') FOOT CELL SORTED TO THIRTY (30') FEET WITH CHANNEL PRIORITY.
6. CONTOURS ON THIS MAP WERE GENERATED USING THE MAP DATA SET.
7. THE DATA DEPICTED ON THIS MAP SHOULD NOT BE USED FOR VOLUME CALCULATION PURPOSES.
8. THE PLANIMETRICS DEPICTED ON THIS MAP ARE FOR ORIENTATION PURPOSES ONLY.
9. THIS SURVEY WAS PERFORMED USING LOCAL CONTROL ESTABLISHED BY THE CORPS OF ENGINEERS.
10. THIS MAP IS CEPD COMPLIANT IN ACCORDANCE WITH ER 1110-2-8160 AND EM 1110-2-6056.
11. THE SURVEY WAS CONDUCTED BY MCKIM & CREED USING THE FOLLOWING:
    SURVEY VESSELS: SV SOUNDS DEEP
    ECHOSOUNDER: R2SONIC 2022 MULTIBEAM SYSTEM.
    NAVIGATION SYSTEMS: INTEGRATED I2NS INERTIAL NAVIGATION SYSTEM. IN REAL TIME KINEMATIC (RTK)MODE.
    SURVEY ACQUISITION SOFTWARE: HYPACK VERSION 2018A
    SURVEY PROCESSING SOFTWARE: HYPACK/HYSWEEP VERSION 2018A
    CTD CAST WERE TAKEN DURING ACQUISITION FOR ACCURATE SPEED OF SOUND PROFILES USING AN AML BASE X2 AS WELL AS A AML MICRO-X SOUND VELOCITY PROBE AT THE HEAD.
12. THE INFORMATION PRESENTED ON THIS DRAWING REPRESENTS THE RESULTS OF A SURVEY PERFORMED BY MCKIM & CREED ON JULY 1-31, 2018 AND CAN ONLY BE CONSIDERED AS INDICATING THE CONDITIONS EXISTING AT THAT TIME. BECAUSE THESE CONDITIONS MAY BE SUBJECT TO RAPID CHANGE DUE TO SHOALING EVENTS, A PRUDENT MARINER SHOULD NOT RELY EXCLUSIVELY ON THE INFORMATION PROVIDED HERE. REUSE OF THIS INFORMATION BY CLIENT OR OTHERS BEYOND THE SPECIFIC SCOPE OF WORK FOR WHICH IT WAS ACQUIRED SHALL BE AT THE SOLE RISK OF THE USER AND WITHOUT LIABILITY TO MCKIM & CREED.

NSRS/NGS CONTROL DATA			
BENCHMARK: TROY DAM 1	PID# BBDR68	NORTHING	EASTING
ELEVATION: 25.32' NAVD 88		1,428,037.76	709,760.15

LOCAL CONTROL DATA			
BENCHMARK: HR-12	PID#	NORTHING	EASTING
ELEVATION: 8.67' NAVD 88		1,318821.55	684451.34
STAMPED: HR-12 2016			

LOCAL CONTROL DATA			
BENCHMARK: 01-1	PID#	NORTHING	EASTING
ELEVATION: 3.87' NAVD 88		1,124,859.59	641003.46
STAMPED:			

STATE OF NEW YORK
PATRICK E. DWYER
No. 49355
LICENSED LAND SURVEYOR

US Army Corps of Engineers ®
New York District

MARK	DESCRIPTION	DATE	APPR.

MARK	DESCRIPTION	DATE	APPR.


DESIGNED BY:
DRWN BY: MBH
CKD BY: RBD
SUBMITTED BY: DLJ
PLOT SCALE: 1:100
SIZE: ANSI F
DATE: JANUARY 31, 2018
SOLICITATION NO.:
CONTRACT NO.: W912DS-14-D-0004
ISSUE DATE: NOVEMBER 2018
FILE NUMBER:
FILE NAME: VH101-058980053_HUDSON_MB.DGN

U.S. ARMY CORPS OF ENGINEERS
NEW YORK DISTRICT
NEW YORK, NY

McKIM & CREED
243 NORTH FRONT STREET
WILMINGTON, NORTH CAROLINA 28401
TELEPHONE: (910) 251-8586
FAX: (910) 251-8282

HYDROGRAPHIC CONDITIONS SURVEY
HUDSON RIVER FEDERAL NAVIGATION CHANNEL
REACH 30

SHEET IDENTIFICATION
VH-154
SHEET 54 OF 103

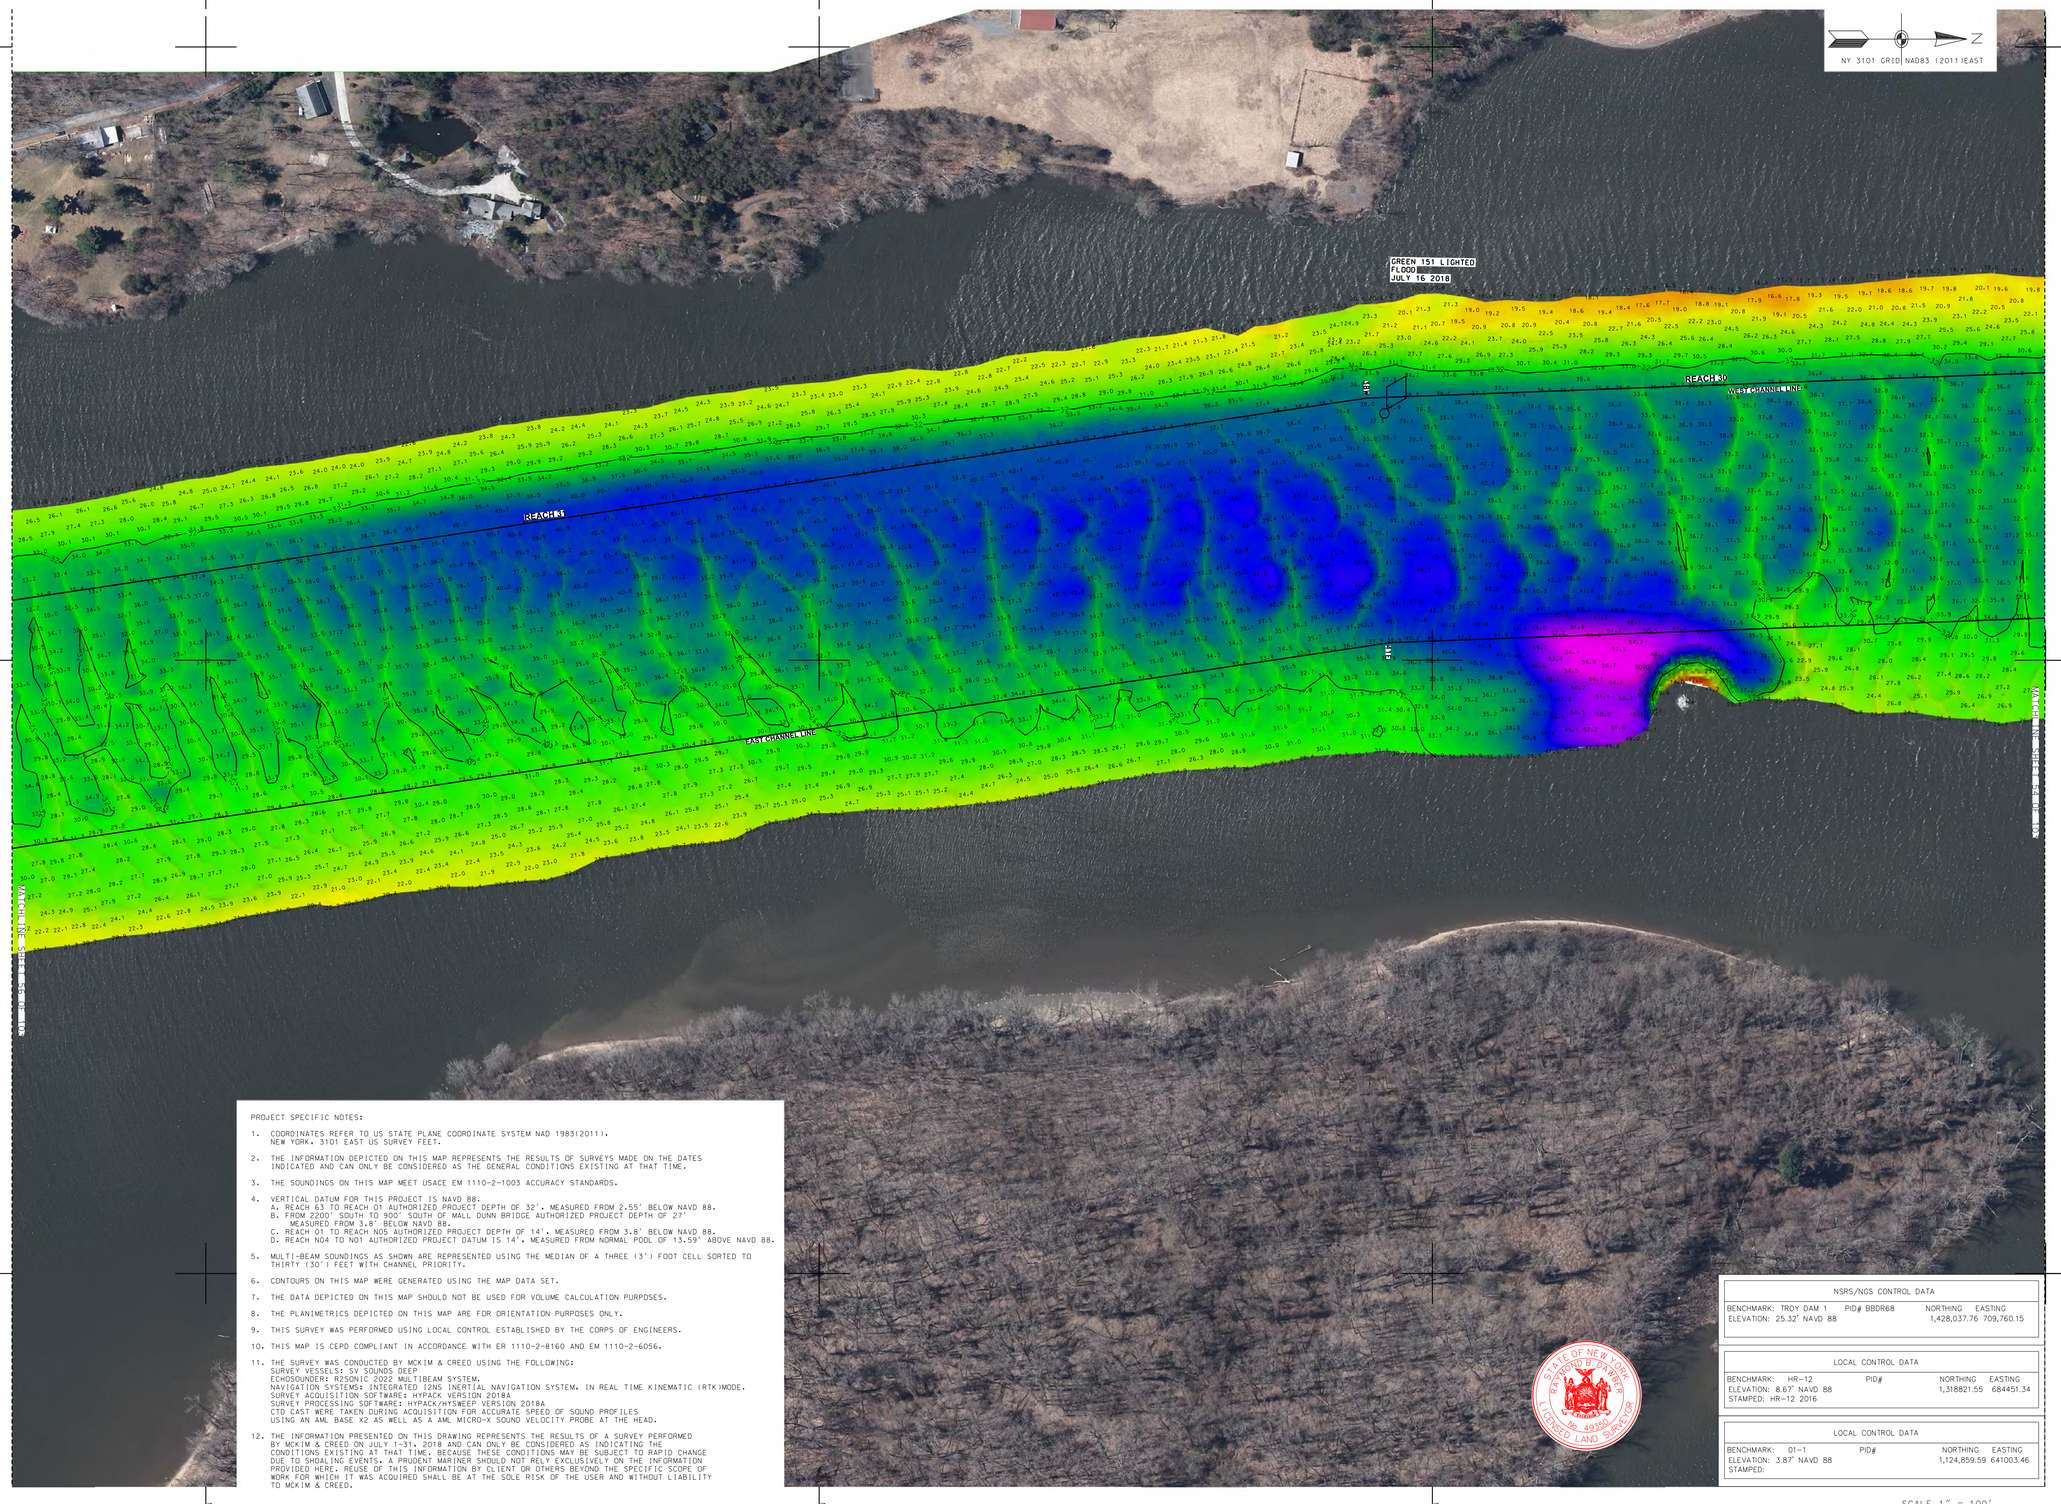

PROJECT SPECIFIC NOTES:

1. COORDINATES REFER TO US STATE PLANE COORDINATE SYSTEM NAD 1983(2011). NEW YORK. 3101 EAST US SURVEY FEET.
2. THE INFORMATION DEPICTED ON THIS MAP REPRESENTS THE RESULTS OF SURVEYS MADE ON THE DATES INDICATED AND CAN ONLY BE CONSIDERED AS THE GENERAL CONDITIONS EXISTING AT THAT TIME.
3. THE SOUNDINGS ON THIS MAP MEET USACE EM 1110-2-1003 ACCURACY STANDARDS.
4. VERTICAL DATUM FOR THIS PROJECT IS NAVD 88.
   A. REACH 63 TO REACH 01 AUTHORIZED PROJECT DEPTH OF 32', MEASURED FROM 2.55' BELOW NAVD 88.
   B. FROM 2200' SOUTH TO 900' SOUTH OF MALL DUNN BRIDGE AUTHORIZED PROJECT DEPTH OF 27' MEASURED FROM 3.8' BELOW NAVD 88.
   C. REACH 01 TO REACH N05 AUTHORIZED PROJECT DEPTH OF 14', MEASURED FROM 3.8' BELOW NAVD 88.
   D. REACH N04 TO N01 AUTHORIZED PROJECT DATUM IS 14', MEASURED FROM NORMAL POOL OF 13.59' ABOVE NAVD 88.
5. MULTI-BEAM SOUNDINGS AS SHOWN ARE REPRESENTED USING THE MEDIAN OF A THREE (3') FOOT CELL SORTED TO THIRTY (30') FEET WITH CHANNEL PRIORITY.
6. CONTOURS ON THIS MAP WERE GENERATED USING THE MAP DATA SET.
7. THE DATA DEPICTED ON THIS MAP SHOULD NOT BE USED FOR VOLUME CALCULATION PURPOSES.
8. THE PLANIMETRICS DEPICTED ON THIS MAP ARE FOR ORIENTATION PURPOSES ONLY.
9. THIS SURVEY WAS PERFORMED USING LOCAL CONTROL ESTABLISHED BY THE CORPS OF ENGINEERS.
10. THIS MAP IS CEPD COMPLIANT IN ACCORDANCE WITH ER 1110-2-8160 AND EM 1110-2-6056.
11. THE SURVEY WAS CONDUCTED BY MCKIM & CREED USING THE FOLLOWING:
    SURVEY VESSELS: SV SOUNDS DEEP
    ECHOSOUNDER: R2SONIC 2022 MULTIBEAM SYSTEM.
    NAVIGATION SYSTEMS: INTEGRATED I2NS INERTIAL NAVIGATION SYSTEM. IN REAL TIME KINEMATIC (RTK)MODE.
    SURVEY ACQUISITION SOFTWARE: HYPACK VERSION 2018A
    SURVEY PROCESSING SOFTWARE: HYPACK/HYSWEEP VERSION 2018A
    CTD CAST WERE TAKEN DURING ACQUISITION FOR ACCURATE SPEED OF SOUND PROFILES USING AN AML BASE X2 AS WELL AS A AML MICRO-X SOUND VELOCITY PROBE AT THE HEAD.
12. THE INFORMATION PRESENTED ON THIS DRAWING REPRESENTS THE RESULTS OF A SURVEY PERFORMED BY MCKIM & CREED ON JULY 1-31, 2018 AND CAN ONLY BE CONSIDERED AS INDICATING THE CONDITIONS EXISTING AT THAT TIME. BECAUSE THESE CONDITIONS MAY BE SUBJECT TO RAPID CHANGE DUE TO SHOALING EVENTS, A PRUDENT MARINER SHOULD NOT RELY EXCLUSIVELY ON THE INFORMATION PROVIDED HERE. REUSE OF THIS INFORMATION BY CLIENT OR OTHERS BEYOND THE SPECIFIC SCOPE OF WORK FOR WHICH IT WAS ACQUIRED SHALL BE AT THE SOLE RISK OF THE USER AND WITHOUT LIABILITY TO MCKIM & CREED.

NSRS/NGS CONTROL DATA

BENCHMARK: TROY DAM 1	PID# BBDR68	NORTHING	EASTING
ELEVATION: 25.32' NAVD 88		1,428,037.76	709,760.15

LOCAL CONTROL DATA

BENCHMARK: HR-12	PID#	NORTHING	EASTING
ELEVATION: 8.67' NAVD 88		1,318821.55	684451.34
STAMPED: HR-12 2016			

LOCAL CONTROL DATA


BENCHMARK: 01-1	PID#	NORTHING	EASTING
ELEVATION: 3.87' NAVD 88		1,124,859.59	641003.46
STAMPED:			

STATE OF NEW YORK
RAYMOND B. PARKER
No. 49350
LICENSED LAND SURVEYOR

SCALE 1" = 100'
0 100 200 300 400

US Army Corps of Engineers ®
New York District

MARK	DESCRIPTION	DATE	APPR.

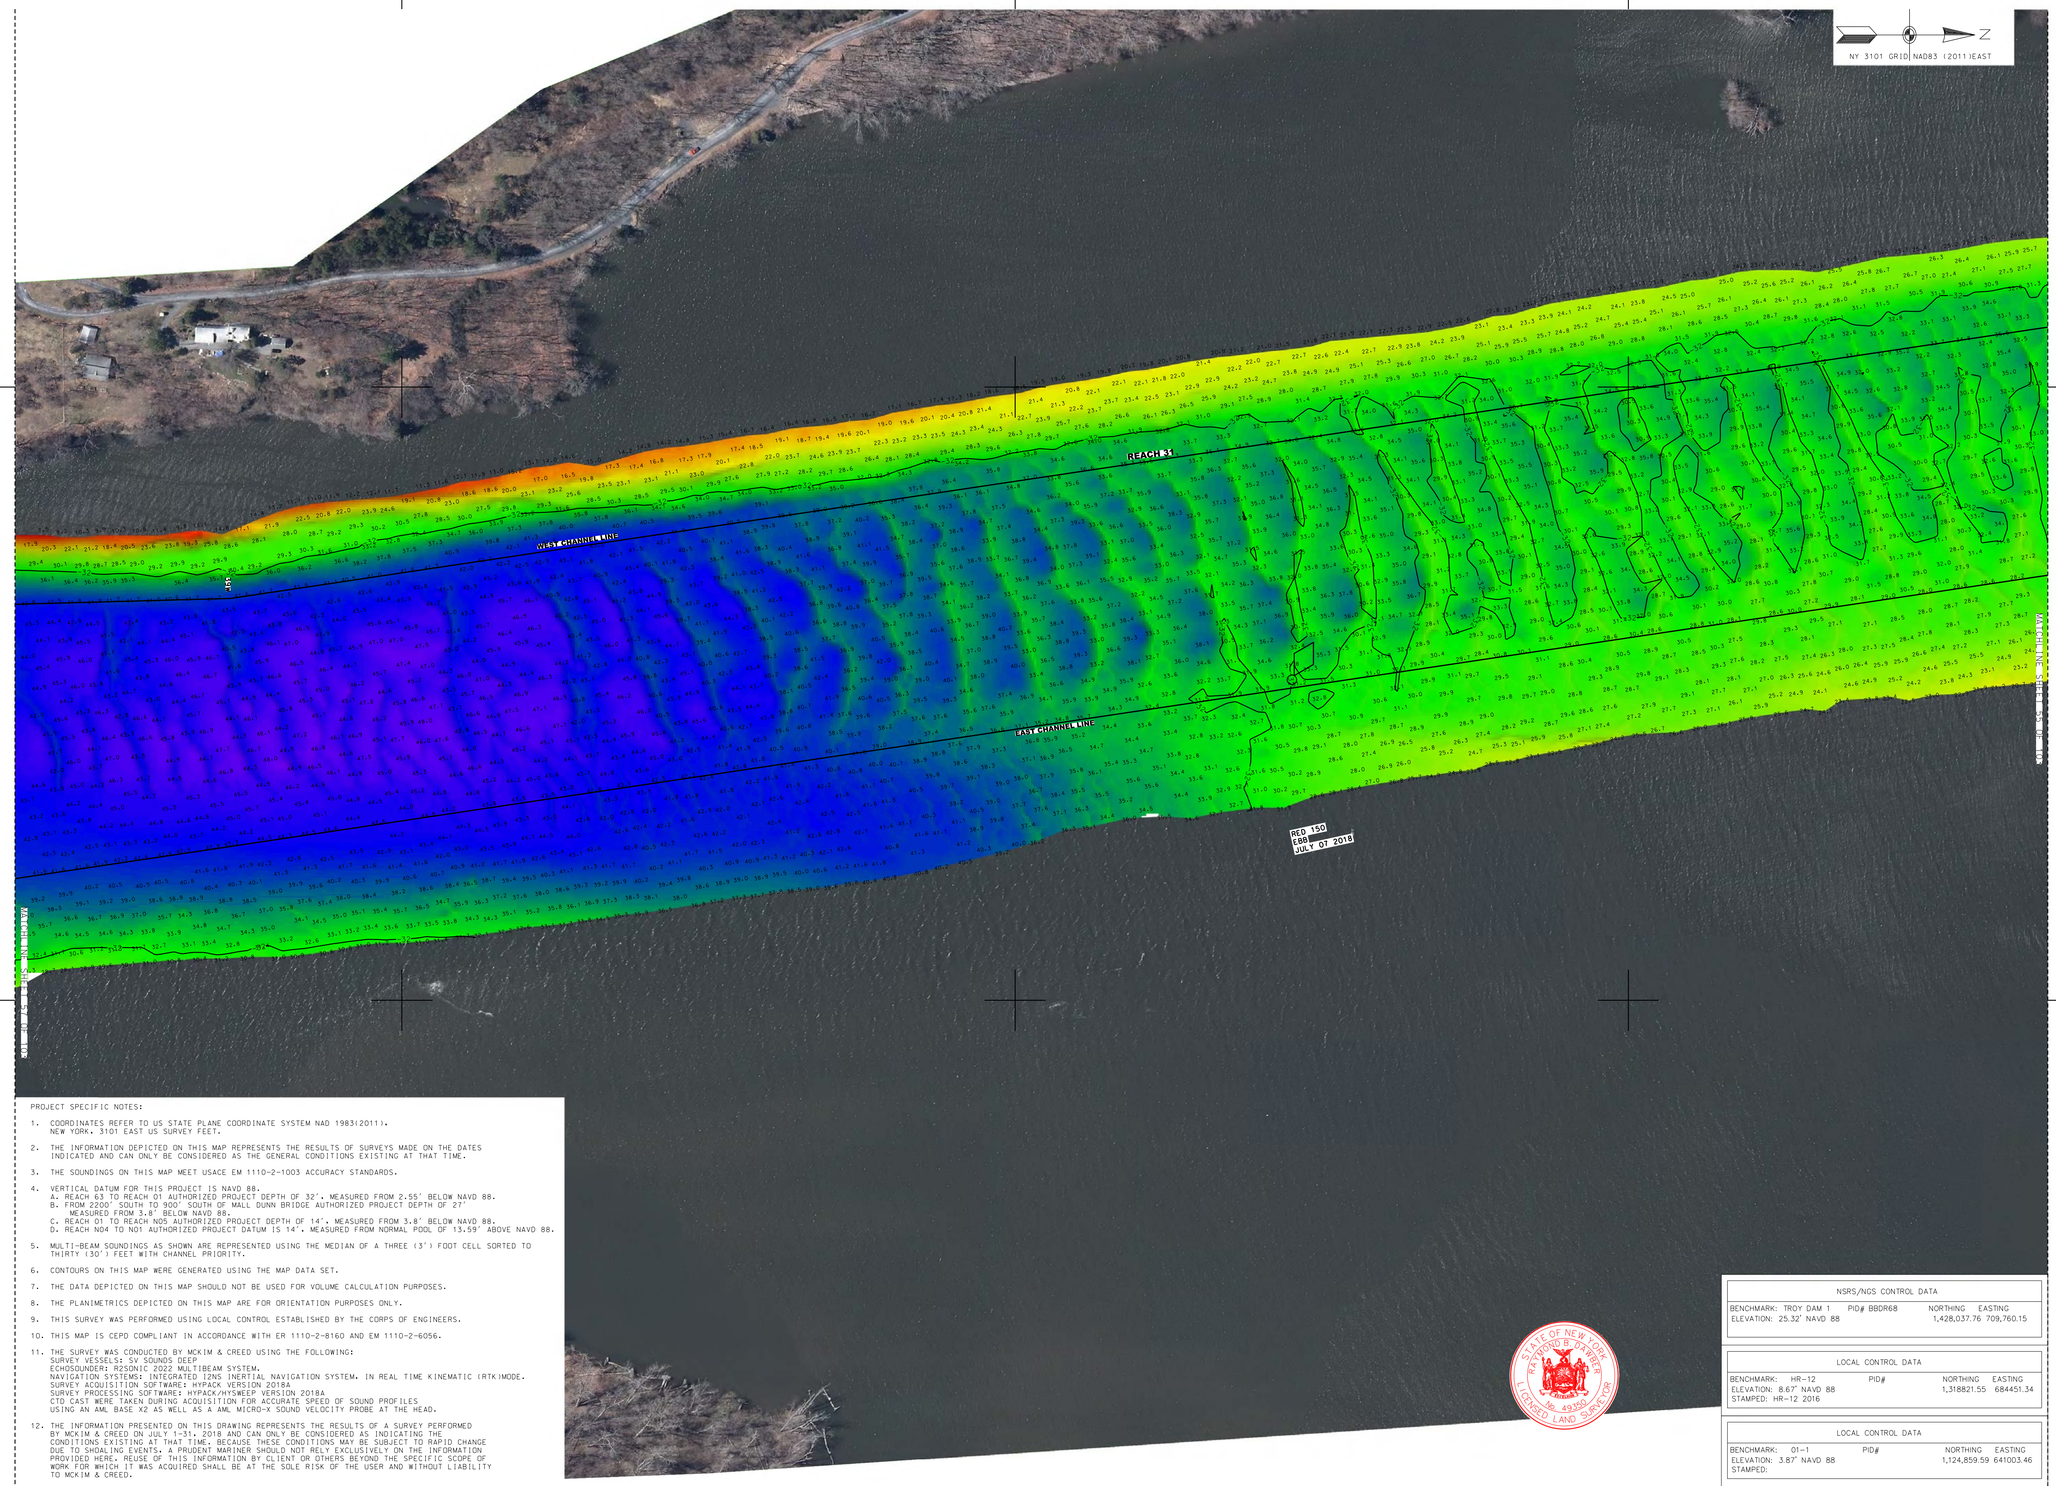

PROJECT SPECIFIC NOTES:

1. COORDINATES REFER TO US STATE PLANE COORDINATE SYSTEM NAD 1983(2011). NEW YORK. 3101 EAST US SURVEY FEET.
2. THE INFORMATION DEPICTED ON THIS MAP REPRESENTS THE RESULTS OF SURVEYS MADE ON THE DATES INDICATED AND CAN ONLY BE CONSIDERED AS THE GENERAL CONDITIONS EXISTING AT THAT TIME.
3. THE SOUNDINGS ON THIS MAP MEET USACE EM 1110-2-1003 ACCURACY STANDARDS.
4. VERTICAL DATUM FOR THIS PROJECT IS NAVD 88.
   A. REACH 63 TO REACH 01 AUTHORIZED PROJECT DEPTH OF 32'. MEASURED FROM 2.55' BELOW NAVD 88.
   B. FROM 2200' SOUTH TO 900' SOUTH OF MALL DUNN BRIDGE AUTHORIZED PROJECT DEPTH OF 27' MEASURED FROM 3.8' BELOW NAVD 88.
   C. REACH 01 TO REACH N05 AUTHORIZED PROJECT DEPTH OF 14'. MEASURED FROM 3.8' BELOW NAVD 88.
   D. REACH N04 TO N01 AUTHORIZED PROJECT DATUM IS 14'. MEASURED FROM NORMAL POOL OF 13.59' ABOVE NAVD 88.
5. MULTI-BEAM SOUNDINGS AS SHOWN ARE REPRESENTED USING THE MEDIAN OF A THREE (3') FOOT CELL SORTED TO THIRTY (30') FEET WITH CHANNEL PRIORITY.
6. CONTOURS ON THIS MAP WERE GENERATED USING THE MAP DATA SET.
7. THE DATA DEPICTED ON THIS MAP SHOULD NOT BE USED FOR VOLUME CALCULATION PURPOSES.
8. THE PLANIMETRICS DEPICTED ON THIS MAP ARE FOR ORIENTATION PURPOSES ONLY.
9. THIS SURVEY WAS PERFORMED USING LOCAL CONTROL ESTABLISHED BY THE CORPS OF ENGINEERS.
10. THIS MAP IS CEPD COMPLIANT IN ACCORDANCE WITH ER 1110-2-8160 AND EM 1110-2-6056.
11. THE SURVEY WAS CONDUCTED BY MCKIM & CREED USING THE FOLLOWING:
    SURVEY VESSELS: SV SOUNDS DEEP
    ECHOSOUNDER: R2SONIC 2022 MULTIBEAM SYSTEM.
    NAVIGATION SYSTEMS: INTEGRATED I2NS INERTIAL NAVIGATION SYSTEM. IN REAL TIME KINEMATIC (RTK)MODE.
    SURVEY ACQUISITION SOFTWARE: HYPACK VERSION 2018A
    SURVEY PROCESSING SOFTWARE: HYPACK/HYSWEEP VERSION 2018A
    CTD CAST WERE TAKEN DURING ACQUISITION FOR ACCURATE SPEED OF SOUND PROFILES
    USING AN AML BASE X2 AS WELL AS A AML MICRO-X SOUND VELOCITY PROBE AT THE HEAD.
12. THE INFORMATION PRESENTED ON THIS DRAWING REPRESENTS THE RESULTS OF A SURVEY PERFORMED BY MCKIM & CREED ON JULY 1-31, 2018 AND CAN ONLY BE CONSIDERED AS INDICATING THE CONDITIONS EXISTING AT THAT TIME. BECAUSE THESE CONDITIONS MAY BE SUBJECT TO RAPID CHANGE DUE TO SHOALING EVENTS, A PRUDENT MARINER SHOULD NOT RELY EXCLUSIVELY ON THE INFORMATION PROVIDED HERE. REUSE OF THIS INFORMATION BY CLIENT OR OTHERS BEYOND THE SPECIFIC SCOPE OF WORK FOR WHICH IT WAS ACQUIRED SHALL BE AT THE SOLE RISK OF THE USER AND WITHOUT LIABILITY TO MCKIM & CREED.

NSRS/NGS CONTROL DATA			
BENCHMARK: TROY DAM 1	PID# BBDR68	NORTHING	EASTING
ELEVATION: 25.32' NAVD 88		1,428,037.76	709,760.15

LOCAL CONTROL DATA			
BENCHMARK: HR-12	PID#	NORTHING	EASTING
ELEVATION: 8.67' NAVD 88		1,318821.55	684451.34
STAMPED: HR-12 2016			

LOCAL CONTROL DATA			
BENCHMARK: 01-1	PID#	NORTHING	EASTING
ELEVATION: 3.87' NAVD 88		1,124,859.59	641003.46
STAMPED:			

STATE OF NEW YORK
RAYMOND B. STAYER
049350
LICENSED LAND SURVEYOR

SCALE 1" = 100'
0 100 200 300 400

US Army Corps of Engineers ®
New York District

MARK	DESCRIPTION	DATE	APPR.	MARK	DESCRIPTION	DATE	APPR.


DESIGNED BY: DEJ
DWN BY: MBH
CKD BY: RBD
SUBMITTED BY: DEJ
PLOT SCALE: 1" = 100'
ISSUE DATE: NOV 2018
SIZE: ANSI F
DATE: JULY 31, 2018
SOLICITATION NO.:
CONTRACT NO.: W912DS-14-D-0004
FILE NUMBER:
FILE NAME: VH101-056890053_HUDSON_MB.DGN

U.S. ARMY CORPS OF ENGINEERS
NEW YORK DISTRICT
NEW YORK, NY

McKIM & CREED
243 NORTH FRONT STREET
WILMINGTON, NORTH CAROLINA 28401
TELEPHONE: (910) 251-8444
FAX: (910) 251-8282

HYDROGRAPHIC CONDITIONS SURVEY
HUDSON RIVER FEDERAL NAVIGATION CHANNEL
REACH 31

SHEET IDENTIFICATION
VH-156
SHEET 56 OF 103

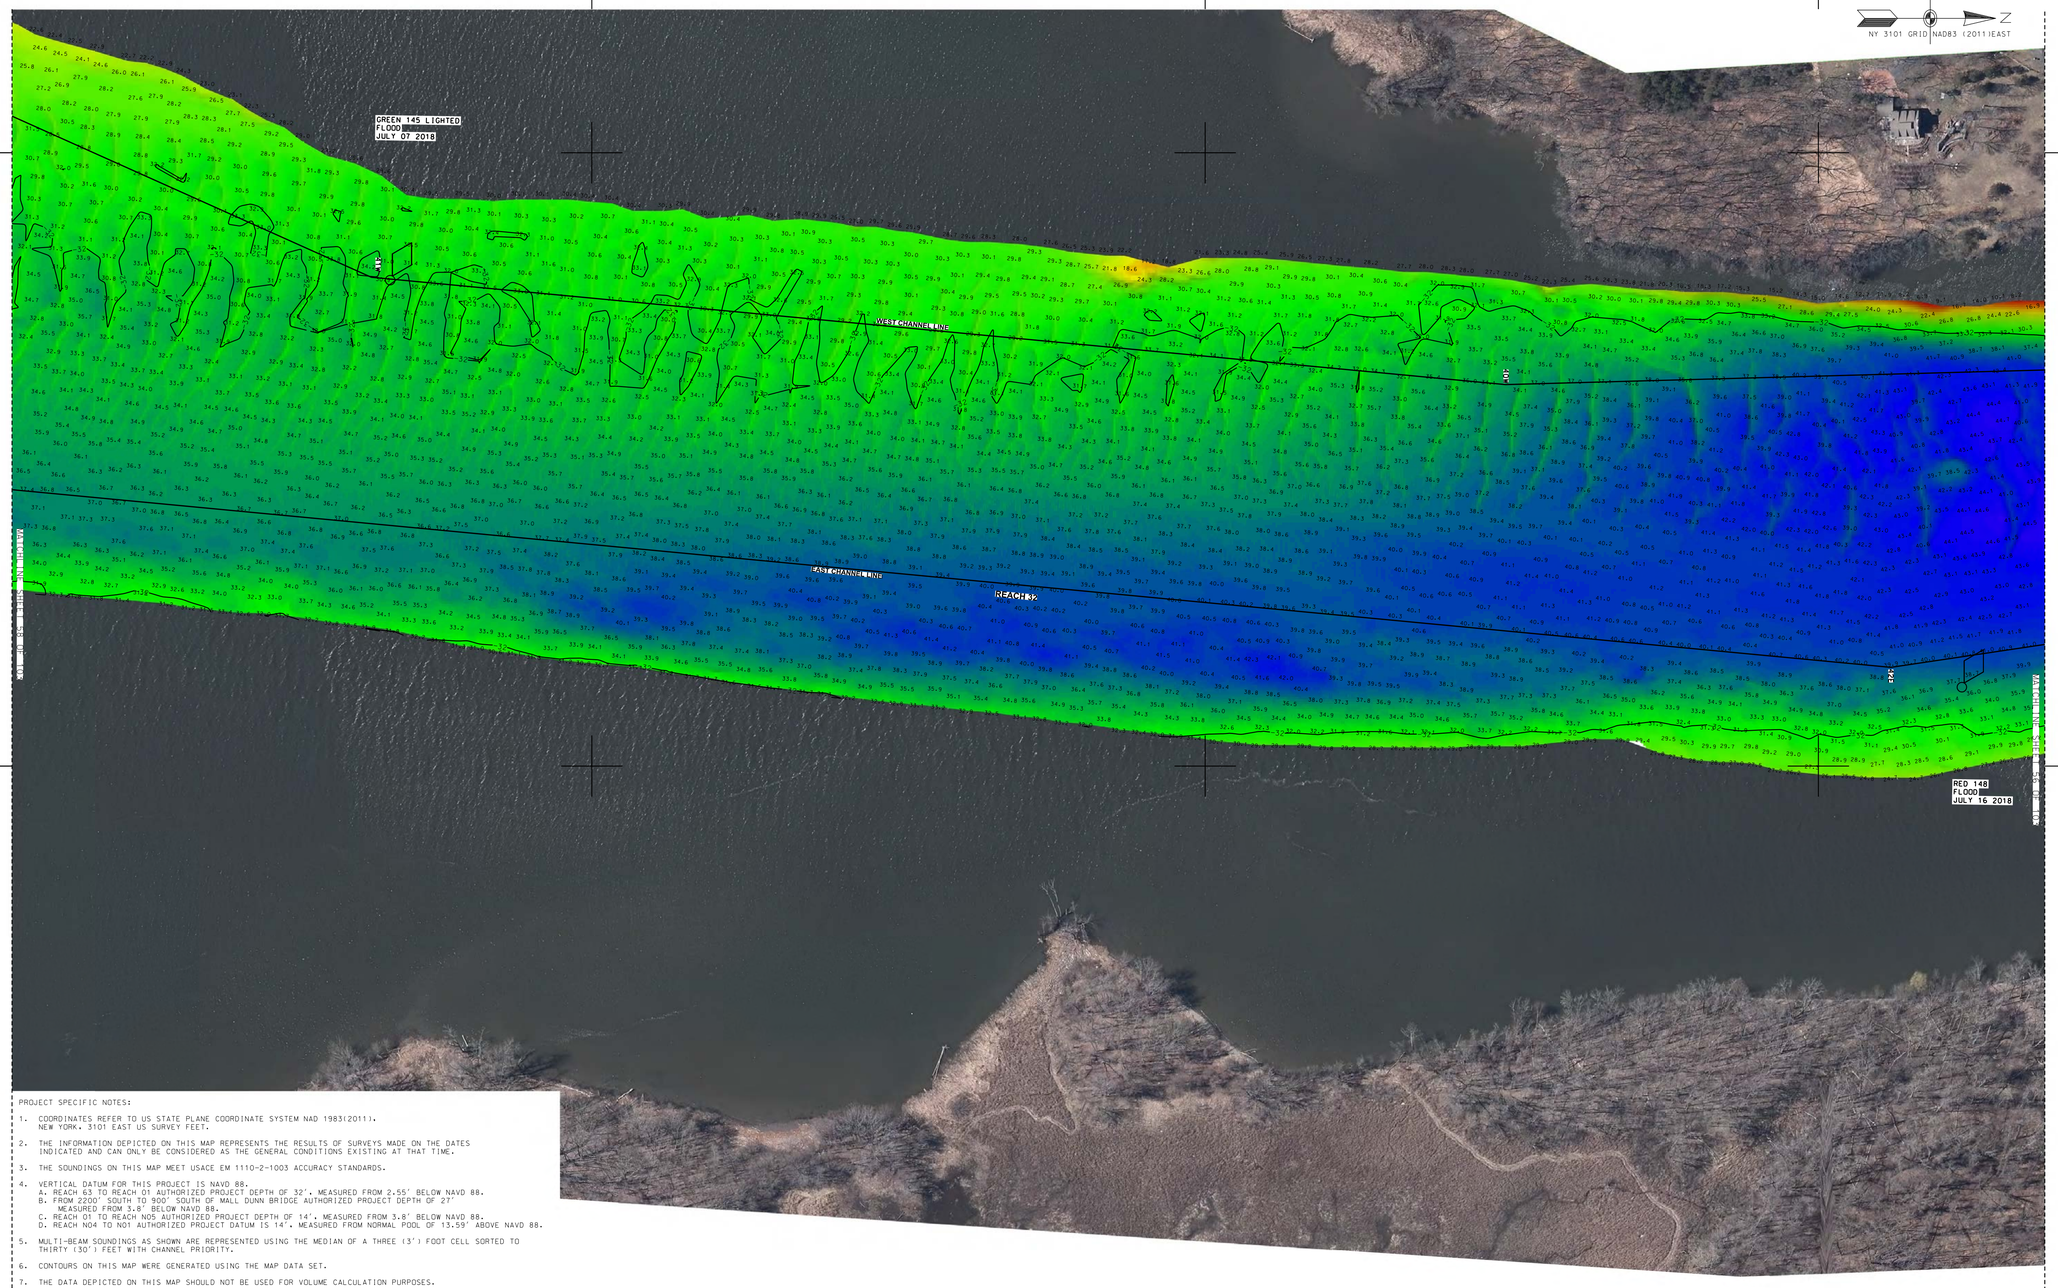

PROJECT SPECIFIC NOTES:

1. COORDINATES REFER TO US STATE PLANE COORDINATE SYSTEM NAD 1983(2011). NEW YORK. 3101 EAST US SURVEY FEET.
2. THE INFORMATION DEPICTED ON THIS MAP REPRESENTS THE RESULTS OF SURVEYS MADE ON THE DATES INDICATED AND CAN ONLY BE CONSIDERED AS THE GENERAL CONDITIONS EXISTING AT THAT TIME.
3. THE SOUNDINGS ON THIS MAP MEET USACE EM 1110-2-1003 ACCURACY STANDARDS.
4. VERTICAL DATUM FOR THIS PROJECT IS NAVD 88.
   A. REACH 63 TO REACH 01 AUTHORIZED PROJECT DEPTH OF 32'. MEASURED FROM 2.55' BELOW NAVD 88.
   B. FROM 2200' SOUTH TO 900' SOUTH OF MALL DUNN BRIDGE AUTHORIZED PROJECT DEPTH OF 27' MEASURED FROM 3.8' BELOW NAVD 88.
   C. REACH 01 TO REACH N05 AUTHORIZED PROJECT DEPTH OF 14'. MEASURED FROM 3.8' BELOW NAVD 88.
   D. REACH N04 TO N01 AUTHORIZED PROJECT DATUM IS 14'. MEASURED FROM NORMAL POOL OF 13.59' ABOVE NAVD 88.
5. MULTI-BEAM SOUNDINGS AS SHOWN ARE REPRESENTED USING THE MEDIAN OF A THREE (3') FOOT CELL SORTED TO THIRTY (30') FEET WITH CHANNEL PRIORITY.
6. CONTOURS ON THIS MAP WERE GENERATED USING THE MAP DATA SET.
7. THE DATA DEPICTED ON THIS MAP SHOULD NOT BE USED FOR VOLUME CALCULATION PURPOSES.
8. THE PLANIMETRICS DEPICTED ON THIS MAP ARE FOR ORIENTATION PURPOSES ONLY.
9. THIS SURVEY WAS PERFORMED USING LOCAL CONTROL ESTABLISHED BY THE CORPS OF ENGINEERS.
10. THIS MAP IS CEPD COMPLIANT IN ACCORDANCE WITH ER 1110-2-8160 AND EM 1110-2-6056.
11. THE SURVEY WAS CONDUCTED BY MCKIM & CREED USING THE FOLLOWING:
    SURVEY VESSELS: SV SOUNDS DEEP
    ECHOSOUNDER: R2SONIC 2022 MULTIBEAM SYSTEM.
    NAVIGATION SYSTEMS: INTEGRATED I2NS INERTIAL NAVIGATION SYSTEM. IN REAL TIME KINEMATIC (RTK) MODE.
    SURVEY ACQUISITION SOFTWARE: HYPACK VERSION 2018A
    SURVEY PROCESSING SOFTWARE: HYPACK/HYSWEEP VERSION 2018A
    CTD CAST WERE TAKEN DURING ACQUISITION FOR ACCURATE SPEED OF SOUND PROFILES USING AN AML BASE X2 AS WELL AS A AML MICRO-X SOUND VELOCITY PROBE AT THE HEAD.
12. THE INFORMATION PRESENTED ON THIS DRAWING REPRESENTS THE RESULTS OF A SURVEY PERFORMED BY MCKIM & CREED ON JULY 1-31, 2018 AND CAN ONLY BE CONSIDERED AS INDICATING THE CONDITIONS EXISTING AT THAT TIME. BECAUSE THESE CONDITIONS MAY BE SUBJECT TO RAPID CHANGE DUE TO SHOALING EVENTS, A PRUDENT MARINER SHOULD NOT RELY EXCLUSIVELY ON THE INFORMATION PROVIDED HERE. REUSE OF THIS INFORMATION BY CLIENT OR OTHERS BEYOND THE SPECIFIC SCOPE OF WORK FOR WHICH IT WAS ACQUIRED SHALL BE AT THE SOLE RISK OF THE USER AND WITHOUT LIABILITY TO MCKIM & CREED.

NSRS/NGS CONTROL DATA			
BENCHMARK: TROY DAM 1	PID# BBDR68	NORTHING	EASTING
ELEVATION: 25.32' NAVD 88		1,428,037.76	709,760.15

LOCAL CONTROL DATA			
BENCHMARK: HR-12	PID#	NORTHING	EASTING
ELEVATION: 8.67' NAVD 88		1,318821.55	684451.34
STAMPED: HR-12 2016			

LOCAL CONTROL DATA			
BENCHMARK: 01-1	PID#	NORTHING	EASTING
ELEVATION: 3.87' NAVD 88		1,124,859.59	641003.46
STAMPED:			

STATE OF NEW YORK
RAYMOND B. FARRER
LICENSED LAND SURVEYOR
No. 49350

SCALE 1" = 100'
0 100 200 300 400

US Army Corps of Engineers ®
New York District

MARK	DESCRIPTION	DATE	APPR.


DESIGNED BY: DBA
DWN BY: MBH
CKD BY: RBD
SUBMITTED BY: DLJ
PLOT SCALE: 1" = 100'
SIZE: ANSI F
DATE: MAY 31, 2018
SOLICITATION NO.:
CONTRACT NO.: W912DS-14-D-0004
FILE NUMBER:
ISSUE DATE: AUG 2018
FILE NAME: V:\101-036890063_HUDSON_MB.DGN

U.S. ARMY CORPS OF ENGINEERS
NEW YORK DISTRICT
NEW YORK, NY

McKIM & CREED
243 NORTH FRONT STREET
WILMINGTON, NORTH CAROLINA 28401
TELEPHONE: (910) 251-8444
FAX: (910) 251-8282

HYDROGRAPHIC CONDITIONS SURVEY
HUDSON RIVER FEDERAL NAVIGATION CHANNEL
REACH 32

SHEET IDENTIFICATION
VH-157
SHEET 57 OF 103

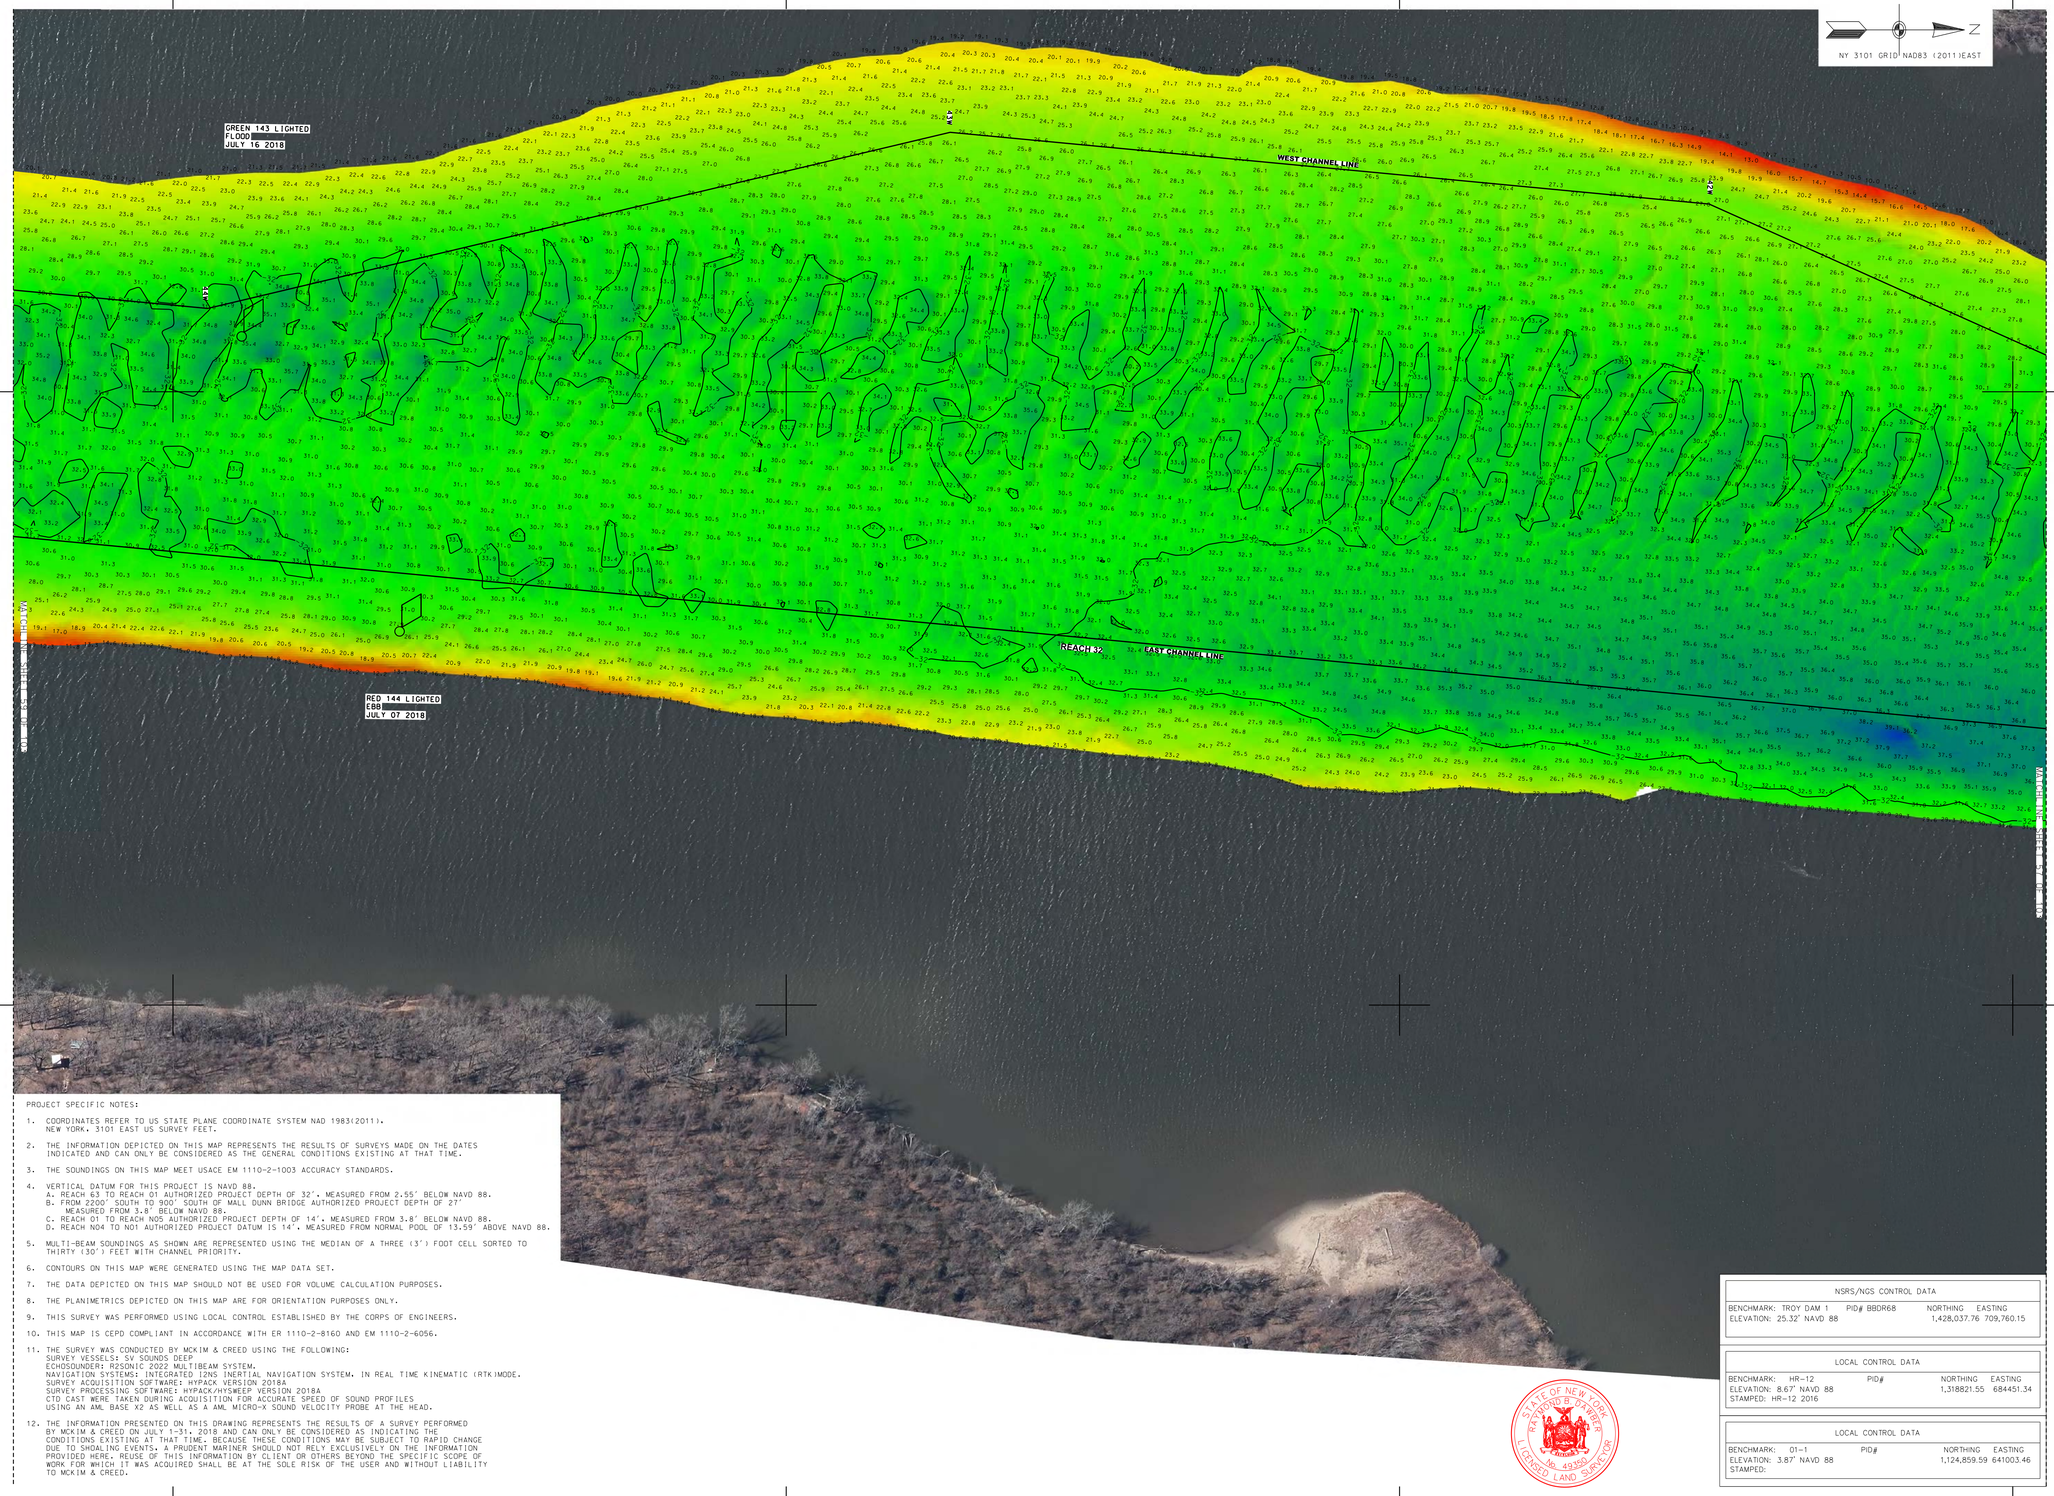

PROJECT SPECIFIC NOTES:

1. COORDINATES REFER TO US STATE PLANE COORDINATE SYSTEM NAD 1983(2011). NEW YORK. 3101 EAST US SURVEY FEET.
2. THE INFORMATION DEPICTED ON THIS MAP REPRESENTS THE RESULTS OF SURVEYS MADE ON THE DATES INDICATED AND CAN ONLY BE CONSIDERED AS THE GENERAL CONDITIONS EXISTING AT THAT TIME.
3. THE SOUNDINGS ON THIS MAP MEET USACE EM 1110-2-1003 ACCURACY STANDARDS.
4. VERTICAL DATUM FOR THIS PROJECT IS NAVD 88.
   A. REACH 63 TO REACH 01 AUTHORIZED PROJECT DEPTH OF 32'. MEASURED FROM 2.55' BELOW NAVD 88.
   B. FROM 2200' SOUTH TO 900' SOUTH OF MALL DUNN BRIDGE AUTHORIZED PROJECT DEPTH OF 27' MEASURED FROM 3.8' BELOW NAVD 88.
   C. REACH 01 TO REACH N05 AUTHORIZED PROJECT DEPTH OF 14'. MEASURED FROM 3.8' BELOW NAVD 88.
   D. REACH N04 TO N01 AUTHORIZED PROJECT DATUM IS 14'. MEASURED FROM NORMAL POOL OF 13.59' ABOVE NAVD 88.
5. MULTI-BEAM SOUNDINGS AS SHOWN ARE REPRESENTED USING THE MEDIAN OF A THREE (3') FOOT CELL SORTED TO THIRTY (30') FEET WITH CHANNEL PRIORITY.
6. CONTOURS ON THIS MAP WERE GENERATED USING THE MAP DATA SET.
7. THE DATA DEPICTED ON THIS MAP SHOULD NOT BE USED FOR VOLUME CALCULATION PURPOSES.
8. THE PLANIMETRICS DEPICTED ON THIS MAP ARE FOR ORIENTATION PURPOSES ONLY.
9. THIS SURVEY WAS PERFORMED USING LOCAL CONTROL ESTABLISHED BY THE CORPS OF ENGINEERS.
10. THIS MAP IS CEPD COMPLIANT IN ACCORDANCE WITH ER 1110-2-8160 AND EM 1110-2-6056.
11. THE SURVEY WAS CONDUCTED BY MCKIM & CREED USING THE FOLLOWING:
    SURVEY VESSELS: SV SOUNDS DEEP
    ECHOSOUNDER: R2SONIC 2022 MULTIBEAM SYSTEM.
    NAVIGATION SYSTEMS: INTEGRATED I2NS INERTIAL NAVIGATION SYSTEM, IN REAL TIME KINEMATIC (RTK) MODE.
    SURVEY ACQUISITION SOFTWARE: HYPACK VERSION 2018A
    SURVEY PROCESSING SOFTWARE: HYPACK/HYSWEEP VERSION 2018A
    CTD CAST WERE TAKEN DURING ACQUISITION FOR ACCURATE SPEED OF SOUND PROFILES
    USING AN AML BASE X2 AS WELL AS A AML MICRO-X SOUND VELOCITY PROBE AT THE HEAD.
12. THE INFORMATION PRESENTED ON THIS DRAWING REPRESENTS THE RESULTS OF A SURVEY PERFORMED BY MCKIM & CREED ON JULY 1-31, 2018 AND CAN ONLY BE CONSIDERED AS INDICATING THE CONDITIONS EXISTING AT THAT TIME. BECAUSE THESE CONDITIONS MAY BE SUBJECT TO RAPID CHANGE DUE TO SHOALING EVENTS, A PRUDENT MARINER SHOULD NOT RELY EXCLUSIVELY ON THE INFORMATION PROVIDED HERE. REUSE OF THIS INFORMATION BY CLIENT OR OTHERS BEYOND THE SPECIFIC SCOPE OF WORK FOR WHICH IT WAS ACQUIRED SHALL BE AT THE SOLE RISK OF THE USER AND WITHOUT LIABILITY TO MCKIM & CREED.

NSRS/NGS CONTROL DATA			
BENCHMARK: TROY DAM 1	PID# BBDR68	NORTHING	EASTING
ELEVATION: 25.32' NAVD 88		1,428,037.76	709,760.15

LOCAL CONTROL DATA			
BENCHMARK: HR-12	PID#	NORTHING	EASTING
ELEVATION: 8.67' NAVD 88		1,318821.55	684451.34
STAMPED: HR-12 2016			

LOCAL CONTROL DATA			
BENCHMARK: 01-1	PID#	NORTHING	EASTING
ELEVATION: 3.87' NAVD 88		1,124,859.59	641003.46
STAMPED:			

STATE OF NEW YORK
RAYMOND B. PARKER
No. 49385
LICENSED LAND SURVEYOR

SCALE 1" = 100'
0 100 200 300 400

US Army Corps of Engineers ®
New York District

MARK	DESCRIPTION	DATE	APPR.
MARK	DESCRIPTION	DATE	APPR.

DESIGNED BY: DBG
DWN BY: MBH
CKD BY: RBD
SUBMITTED BY: DEJ
DATE: JULY 31, 2018
SOLICITATION NO.:
CONTRACT NO.: W912DS-14-D-0004
FILE NUMBER:
PLOT SCALE: 1" = 100'
ISSUE DATE: NOV 2018
SIZE: ANSI F
FILE NAME: VH101-056880053_HUDSON_MB.DGN

U.S. ARMY CORPS OF ENGINEERS
NEW YORK DISTRICT
NEW YORK, NY

McKIM & CREED
243 NORTH FRONT STREET
WILMINGTON, NORTH CAROLINA 28401
TELEPHONE: (910) 251-0486
FAX: (910) 251-8282

HYDROGRAPHIC CONDITIONS SURVEY
HUDSON RIVER FEDERAL NAVIGATION CHANNEL
REACH 32

SHEET IDENTIFICATION
VH-158
SHEET 58 OF 103