CORPS OF ENGINEERS

U. S. ARMY

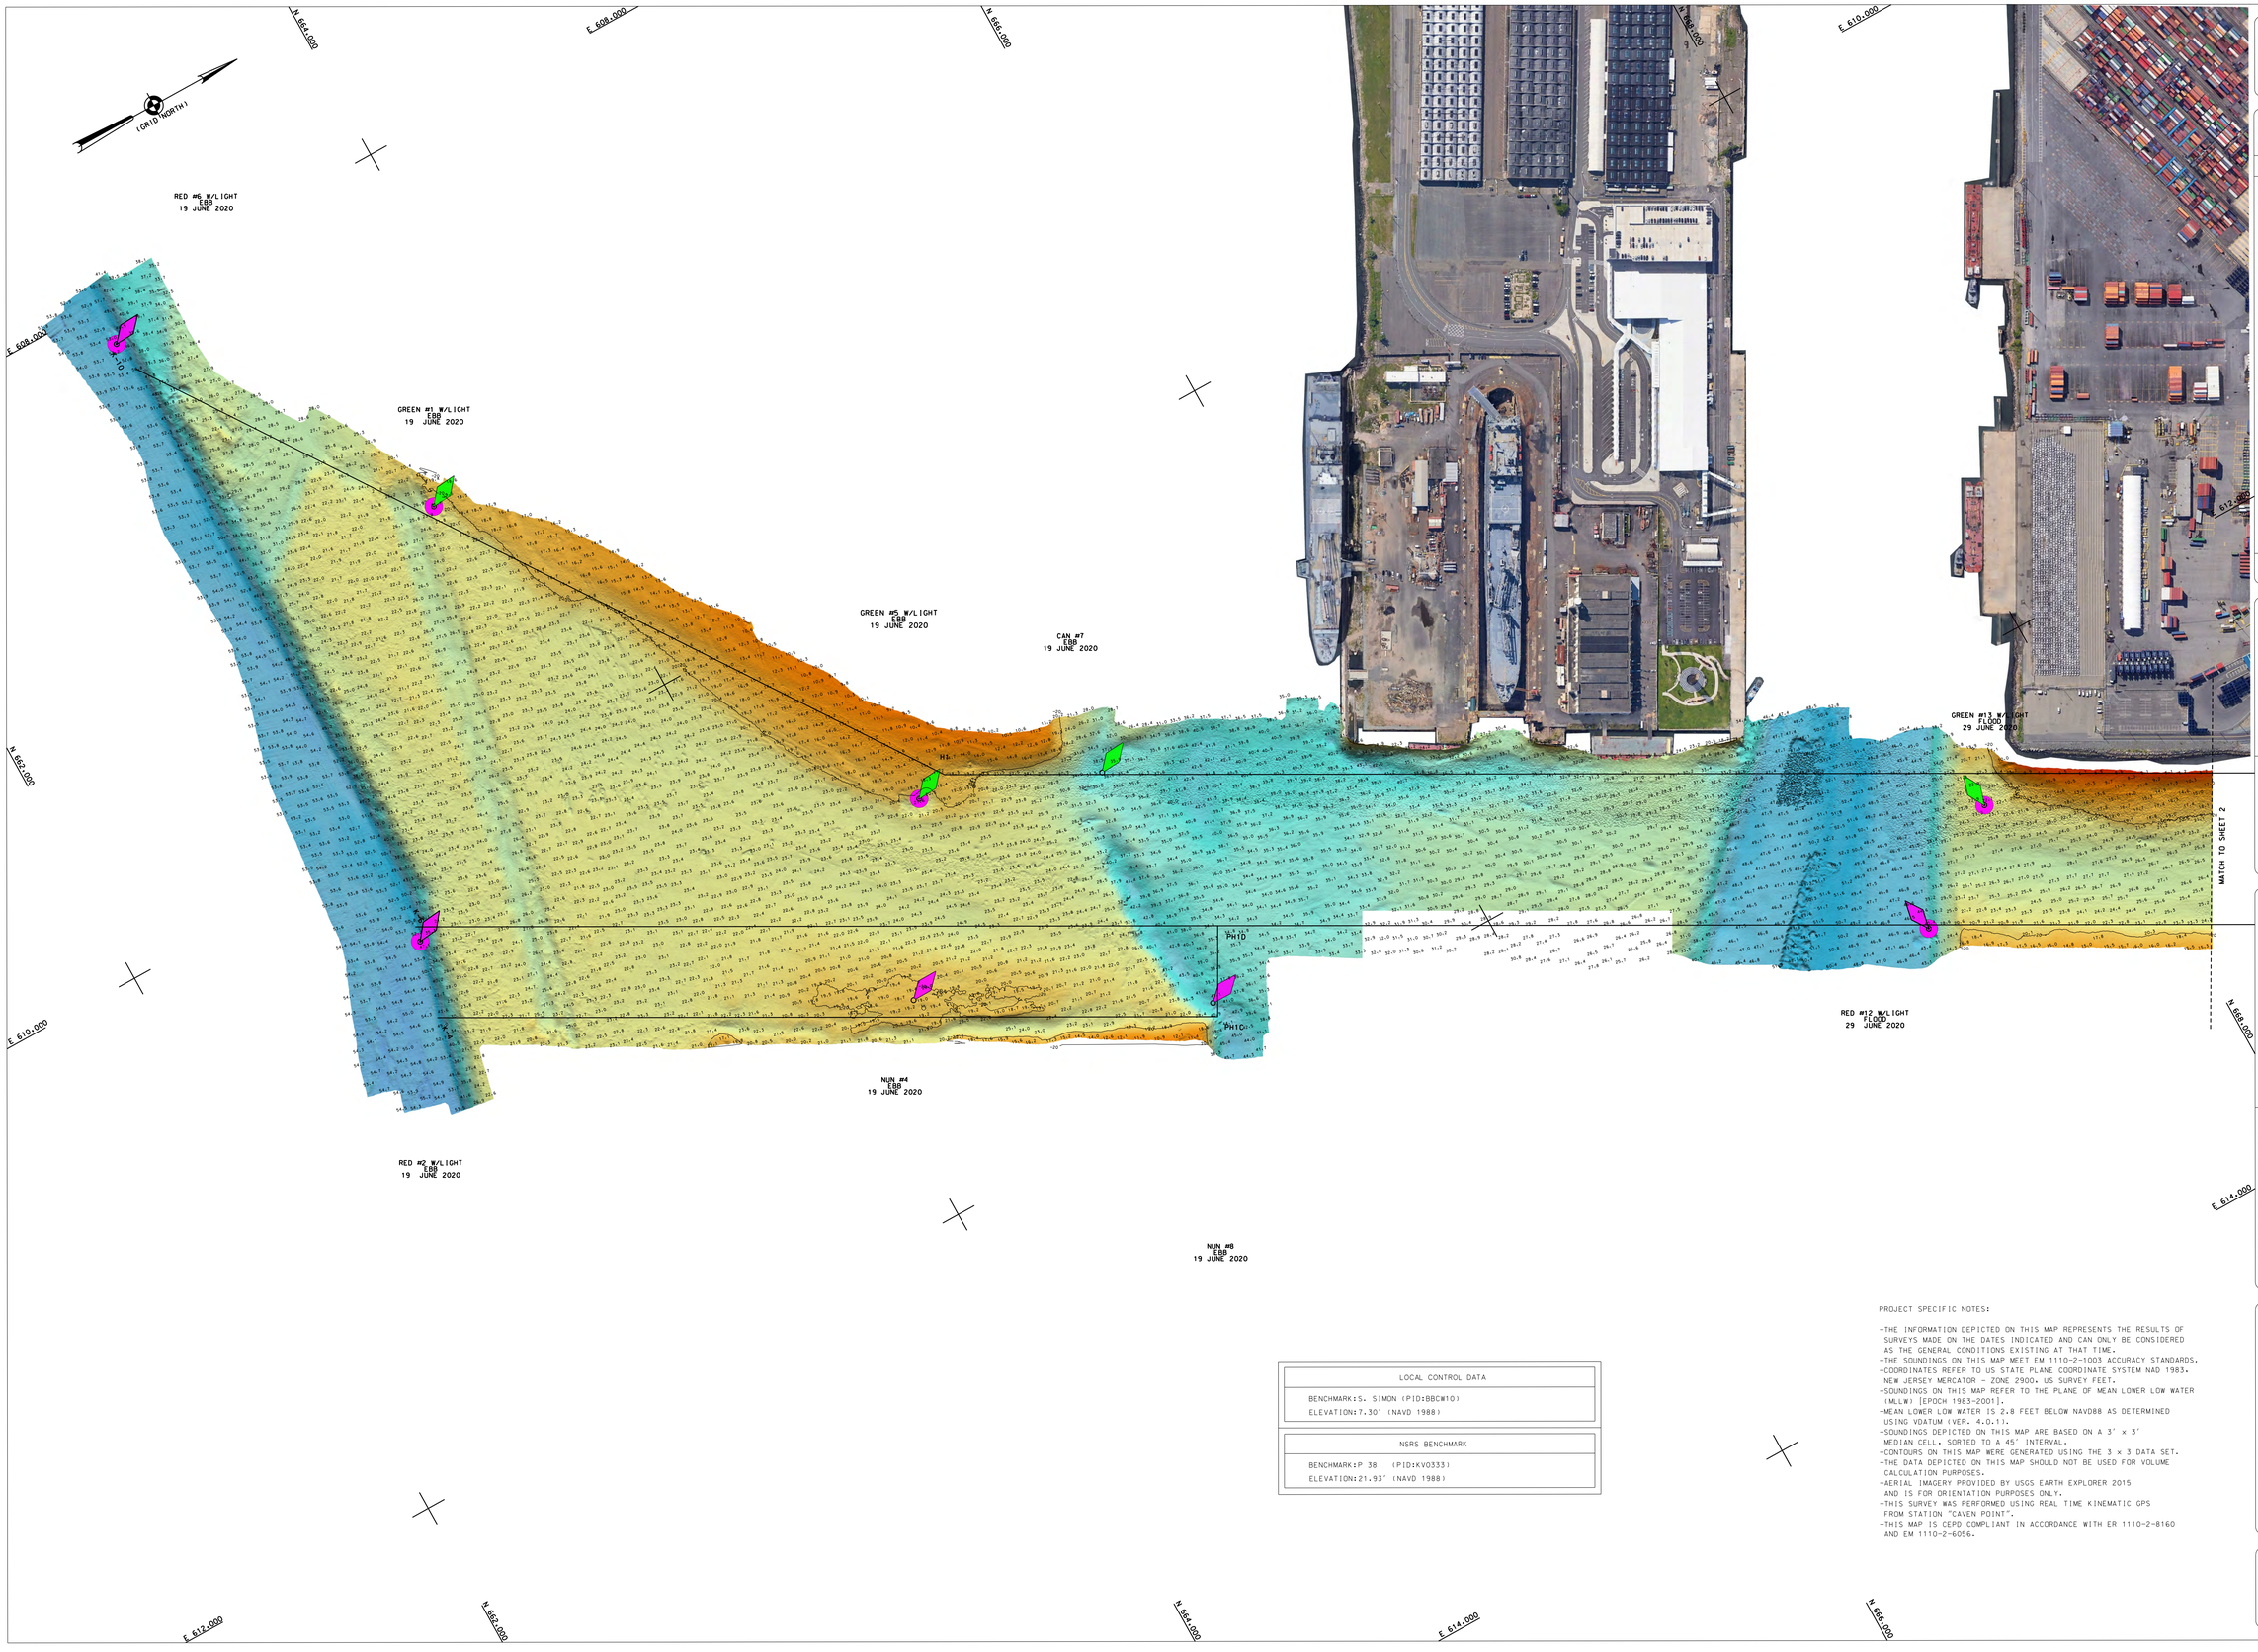

LOCAL CONTROL DATA
BENCHMARK:S. SIMON (PID:BBCW10)
ELEVATION:7.30' (NAVD 1988)

NSRS BENCHMARK
BENCHMARK:P 38 (PID:KV0333)
ELEVATION:21.93' (NAVD 1988)

PROJECT SPECIFIC NOTES:

-THE INFORMATION DEPICTED ON THIS MAP REPRESENTS THE RESULTS OF SURVEYS MADE ON THE DATES INDICATED AND CAN ONLY BE CONSIDERED AS THE GENERAL CONDITIONS EXISTING AT THAT TIME.
-THE SOUNDINGS ON THIS MAP MEET EM 1110-2-1003 ACCURACY STANDARDS.
-COORDINATES REFER TO US STATE PLANE COORDINATE SYSTEM NAD 1983. NEW JERSEY MERCATOR - ZONE 2900. US SURVEY FEET.
-SOUNDINGS ON THIS MAP REFER TO THE PLANE OF MEAN LOWER LOW WATER (MLLW) [EPOCH 1983-2001].
-MEAN LOWER LOW WATER IS 2.8 FEET BELOW NAVD88 AS DETERMINED USING VDATUM (VER. 4.0.1).
-SOUNDINGS DEPICTED ON THIS MAP ARE BASED ON A 3' x 3' MEDIAN CELL, SORTED TO A 45' INTERVAL.
-CONTOURS ON THIS MAP WERE GENERATED USING THE 3 x 3 DATA SET.
-THE DATA DEPICTED ON THIS MAP SHOULD NOT BE USED FOR VOLUME CALCULATION PURPOSES.
-AERIAL IMAGERY PROVIDED BY USGS EARTH EXPLORER 2015 AND IS FOR ORIENTATION PURPOSES ONLY.
-THIS SURVEY WAS PERFORMED USING REAL TIME KINEMATIC GPS FROM STATION "CAVEN POINT".
-THIS MAP IS CEPD COMPLIANT IN ACCORDANCE WITH ER 1110-2-8160 AND EM 1110-2-6056.

US ARMY CORPS
OF ENGINEERS
NEW YORK DISTRICT

PR DS
MP DS

DATES OF SURVEY:
19 JUNE - 29 JULY

REQ. NO./FILE NO.:14965

SCALE:
ONE INCH = 200 FEET

FIELD BOOKS:
N/A

APPROVED: APPELO — FIELD COORDINATOR
APPROVED: M. FORTE — CHIEF, ENGINEERING SECTION
APPROVED: P. BHABUR — CHIEF, SURVEY SECTION
APPROVED: J. MRAZ — CHIEF OF SURVEY
DATE: 31 JULY 2020

DEPARTMENT OF THE ARMY
NEW YORK DISTRICT
CORPS OF ENGINEERS
NEW YORK, NEW YORK 10278

OPERATIONS DIVISION
SURVEY SECTION
CENAN-OP-S

NEW YORK HARBOR
CHANNEL ALONG NJ PIERHEAD LINE
CONDITION SURVEY

VH-101

SHEET 1 OF 4

REQ. NO./FILE NO.:14965

CORPS OF ENGINEERS

U. S. ARMY

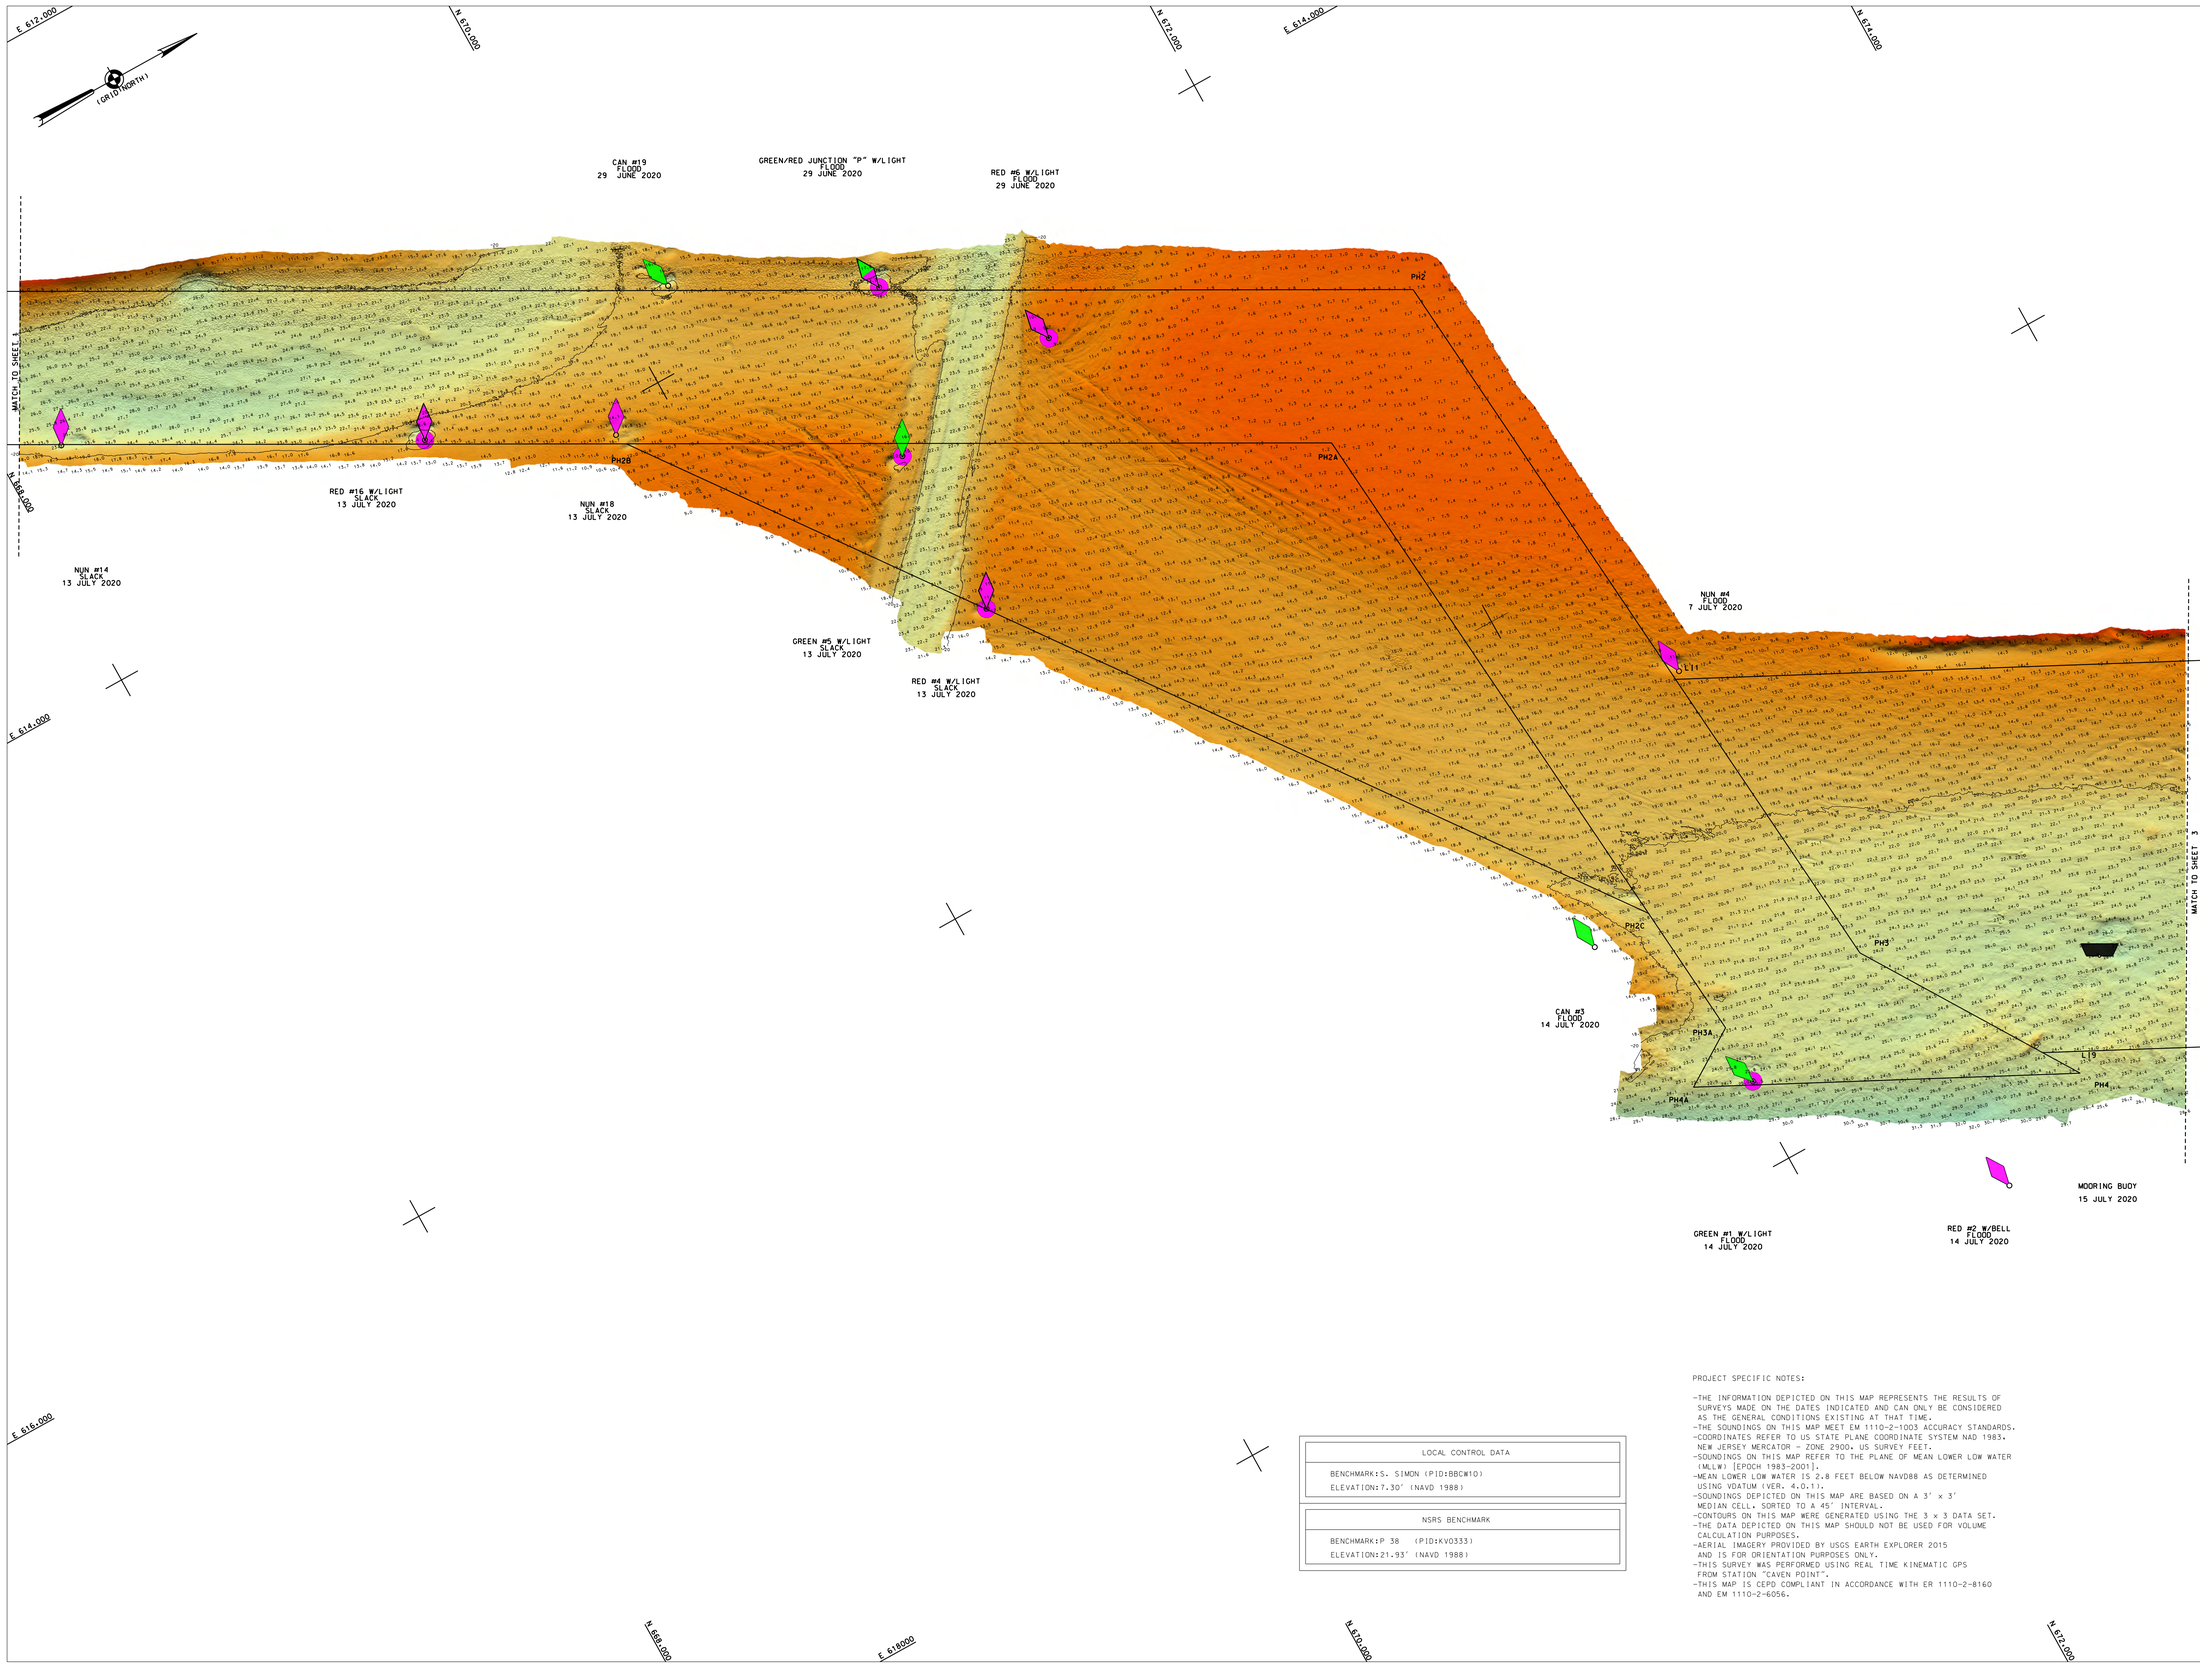

LOCAL CONTROL DATA
BENCHMARK:S. SIMON (PID:BBCW10)
ELEVATION:7.30' (NAVD 1988)

NSRS BENCHMARK
BENCHMARK:P 38 (PID:KV0333)
ELEVATION:21.93' (NAVD 1988)

PROJECT SPECIFIC NOTES:

-THE INFORMATION DEPICTED ON THIS MAP REPRESENTS THE RESULTS OF SURVEYS MADE ON THE DATES INDICATED AND CAN ONLY BE CONSIDERED AS THE GENERAL CONDITIONS EXISTING AT THAT TIME.
-THE SOUNDINGS ON THIS MAP MEET EM 1110-2-1003 ACCURACY STANDARDS.
-COORDINATES REFER TO US STATE PLANE COORDINATE SYSTEM NAD 1983. NEW JERSEY MERCATOR - ZONE 2900. US SURVEY FEET.
-SOUNDINGS ON THIS MAP REFER TO THE PLANE OF MEAN LOWER LOW WATER (MLLW) [EPOCH 1983-2001].
-MEAN LOWER LOW WATER IS 2.8 FEET BELOW NAVD88 AS DETERMINED USING VDATUM (VER. 4.0.1).
-SOUNDINGS DEPICTED ON THIS MAP ARE BASED ON A 3' x 3' MEDIAN CELL, SORTED TO A 45' INTERVAL.
-CONTOURS ON THIS MAP WERE GENERATED USING THE 3 x 3 DATA SET.
-THE DATA DEPICTED ON THIS MAP SHOULD NOT BE USED FOR VOLUME CALCULATION PURPOSES.
-AERIAL IMAGERY PROVIDED BY USGS EARTH EXPLORER 2015 AND IS FOR ORIENTATION PURPOSES ONLY.
-THIS SURVEY WAS PERFORMED USING REAL TIME KINEMATIC GPS FROM STATION "CAVEN POINT".
-THIS MAP IS CEPD COMPLIANT IN ACCORDANCE WITH ER 1110-2-8160 AND EM 1110-2-6056.

US ARMY CORPS
OF ENGINEERS
NEW YORK DISTRICT

PR DS
MP DS

DATES OF SURVEY:
19 JUNE - 23 JULY 2020

REQ. NO./FILE NO:4965

SCALE:
ONE INCH = 200 FEET

FIELD BOOKS:
N/A

APPROVED: M. APPELO, FIELD SURVEYING
APPROVED: M. FORTE, CIVIL ENGINEERING TECHNICIAN
APPROVED: FL. BHABUH, LEAD HYDROGRAPHER
APPROVED: J. MRAZ, DEPUTY CHIEF OF SURVEY
DATE: 31 JULY 2020

DEPARTMENT OF THE ARMY
NEW YORK DISTRICT
CORPS OF ENGINEERS
NEW YORK, NEW YORK 10278

OPERATIONS DIVISION
SURVEY SECTION
CDNAN-OPS-S

NEW YORK HARBOR
CHANNEL ALONG NJ PIERHEAD LINE
CONDITION SURVEY

VH-102

SHEET 2 OF 4

REQ. NO./FILE NO:4965

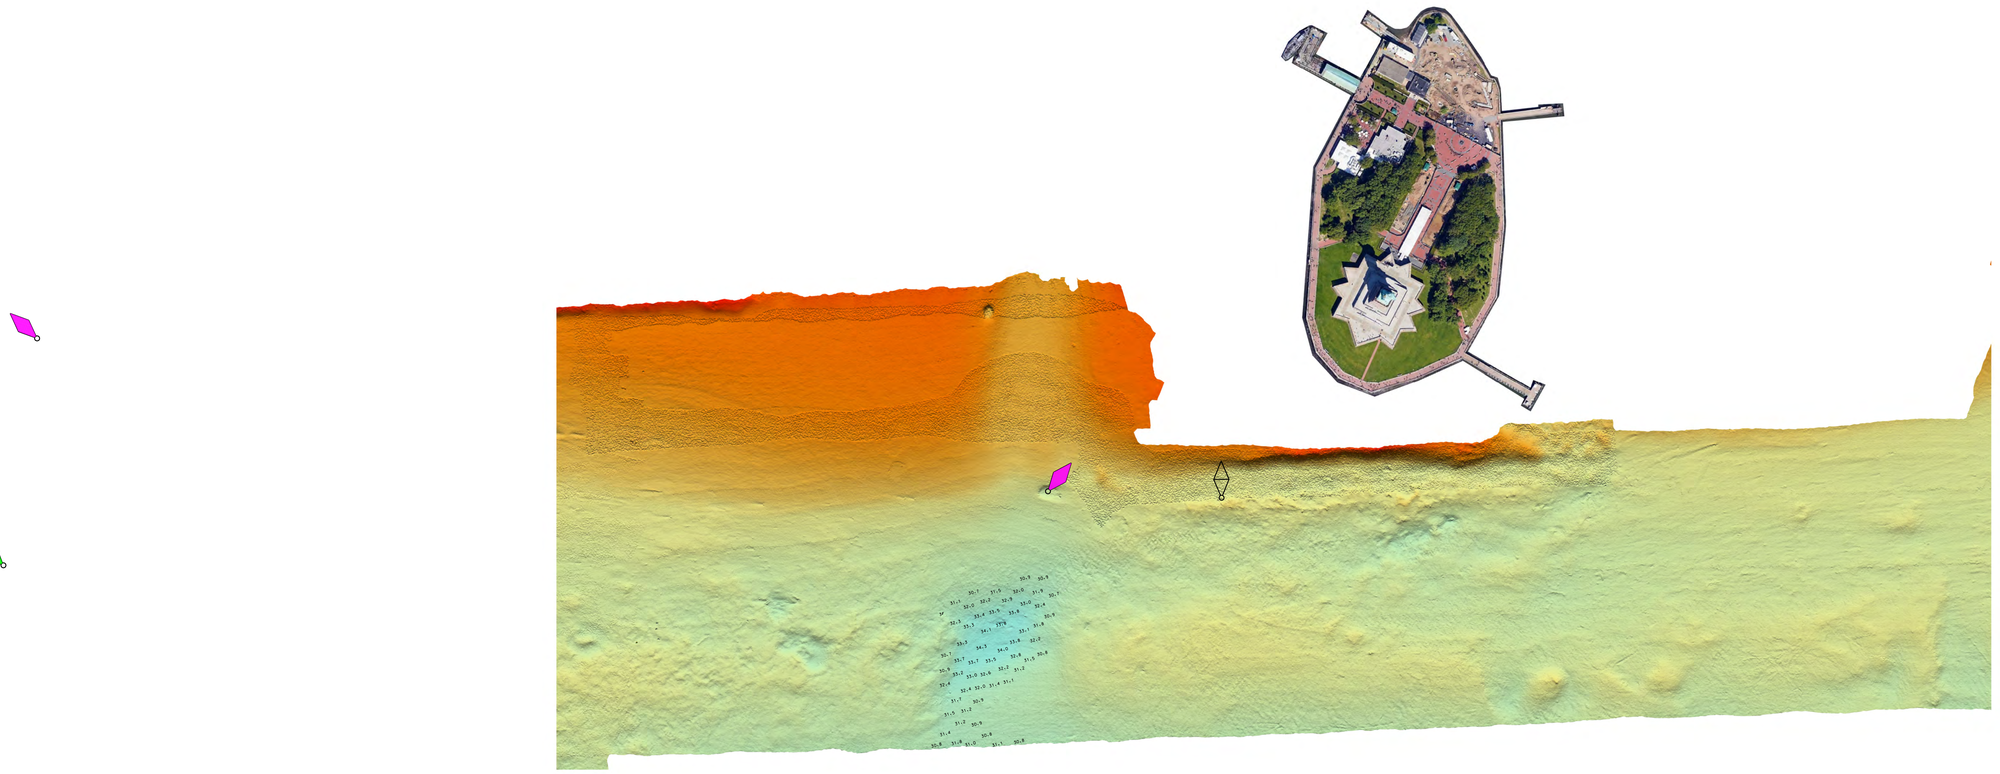

PROJECT SPECIFIC NOTES:

-THE INFORMATION DEPICTED ON THIS MAP REPRESENTS THE RESULTS OF SURVEYS MADE ON THE DATES INDICATED AND CAN ONLY BE CONSIDERED AS THE GENERAL CONDITIONS EXISTING AT THAT TIME.
-THE SOUNDINGS ON THIS MAP MEET EM 1110-2-1003 ACCURACY STANDARDS.
-COORDINATES REFER TO US STATE PLANE COORDINATE SYSTEM NAD 1983, NEW JERSEY MERCATOR - ZONE 2900, US SURVEY FEET.
-SOUNDINGS ON THIS MAP REFER TO THE PLANE OF MEAN LOWER LOW WATER (MLLW) [EPOCH 1983-2001].
-MEAN LOWER LOW WATER IS 2.8 FEET BELOW NAVD88 AS DETERMINED USING VDATUM (VER. 4.0.1).
-SOUNDINGS DEPICTED ON THIS MAP ARE BASED ON A 3' x 3' MEDIAN CELL, SORTED TO A 45' INTERVAL.
-CONTOURS ON THIS MAP WERE GENERATED USING THE 3 x 3 DATA SET.
-THE DATA DEPICTED ON THIS MAP SHOULD NOT BE USED FOR VOLUME CALCULATION PURPOSES.
-AERIAL IMAGERY PROVIDED BY USGS EARTH EXPLORER 2015 AND IS FOR ORIENTATION PURPOSES ONLY.
-THIS SURVEY WAS PERFORMED USING REAL TIME KINEMATIC GPS FROM STATION "CAVEN POINT".
-THIS MAP IS CEPD COMPLIANT IN ACCORDANCE WITH ER 1110-2-8160 AND EM 1110-2-6056.

CORPS OF ENGINEERS

U. S. ARMY

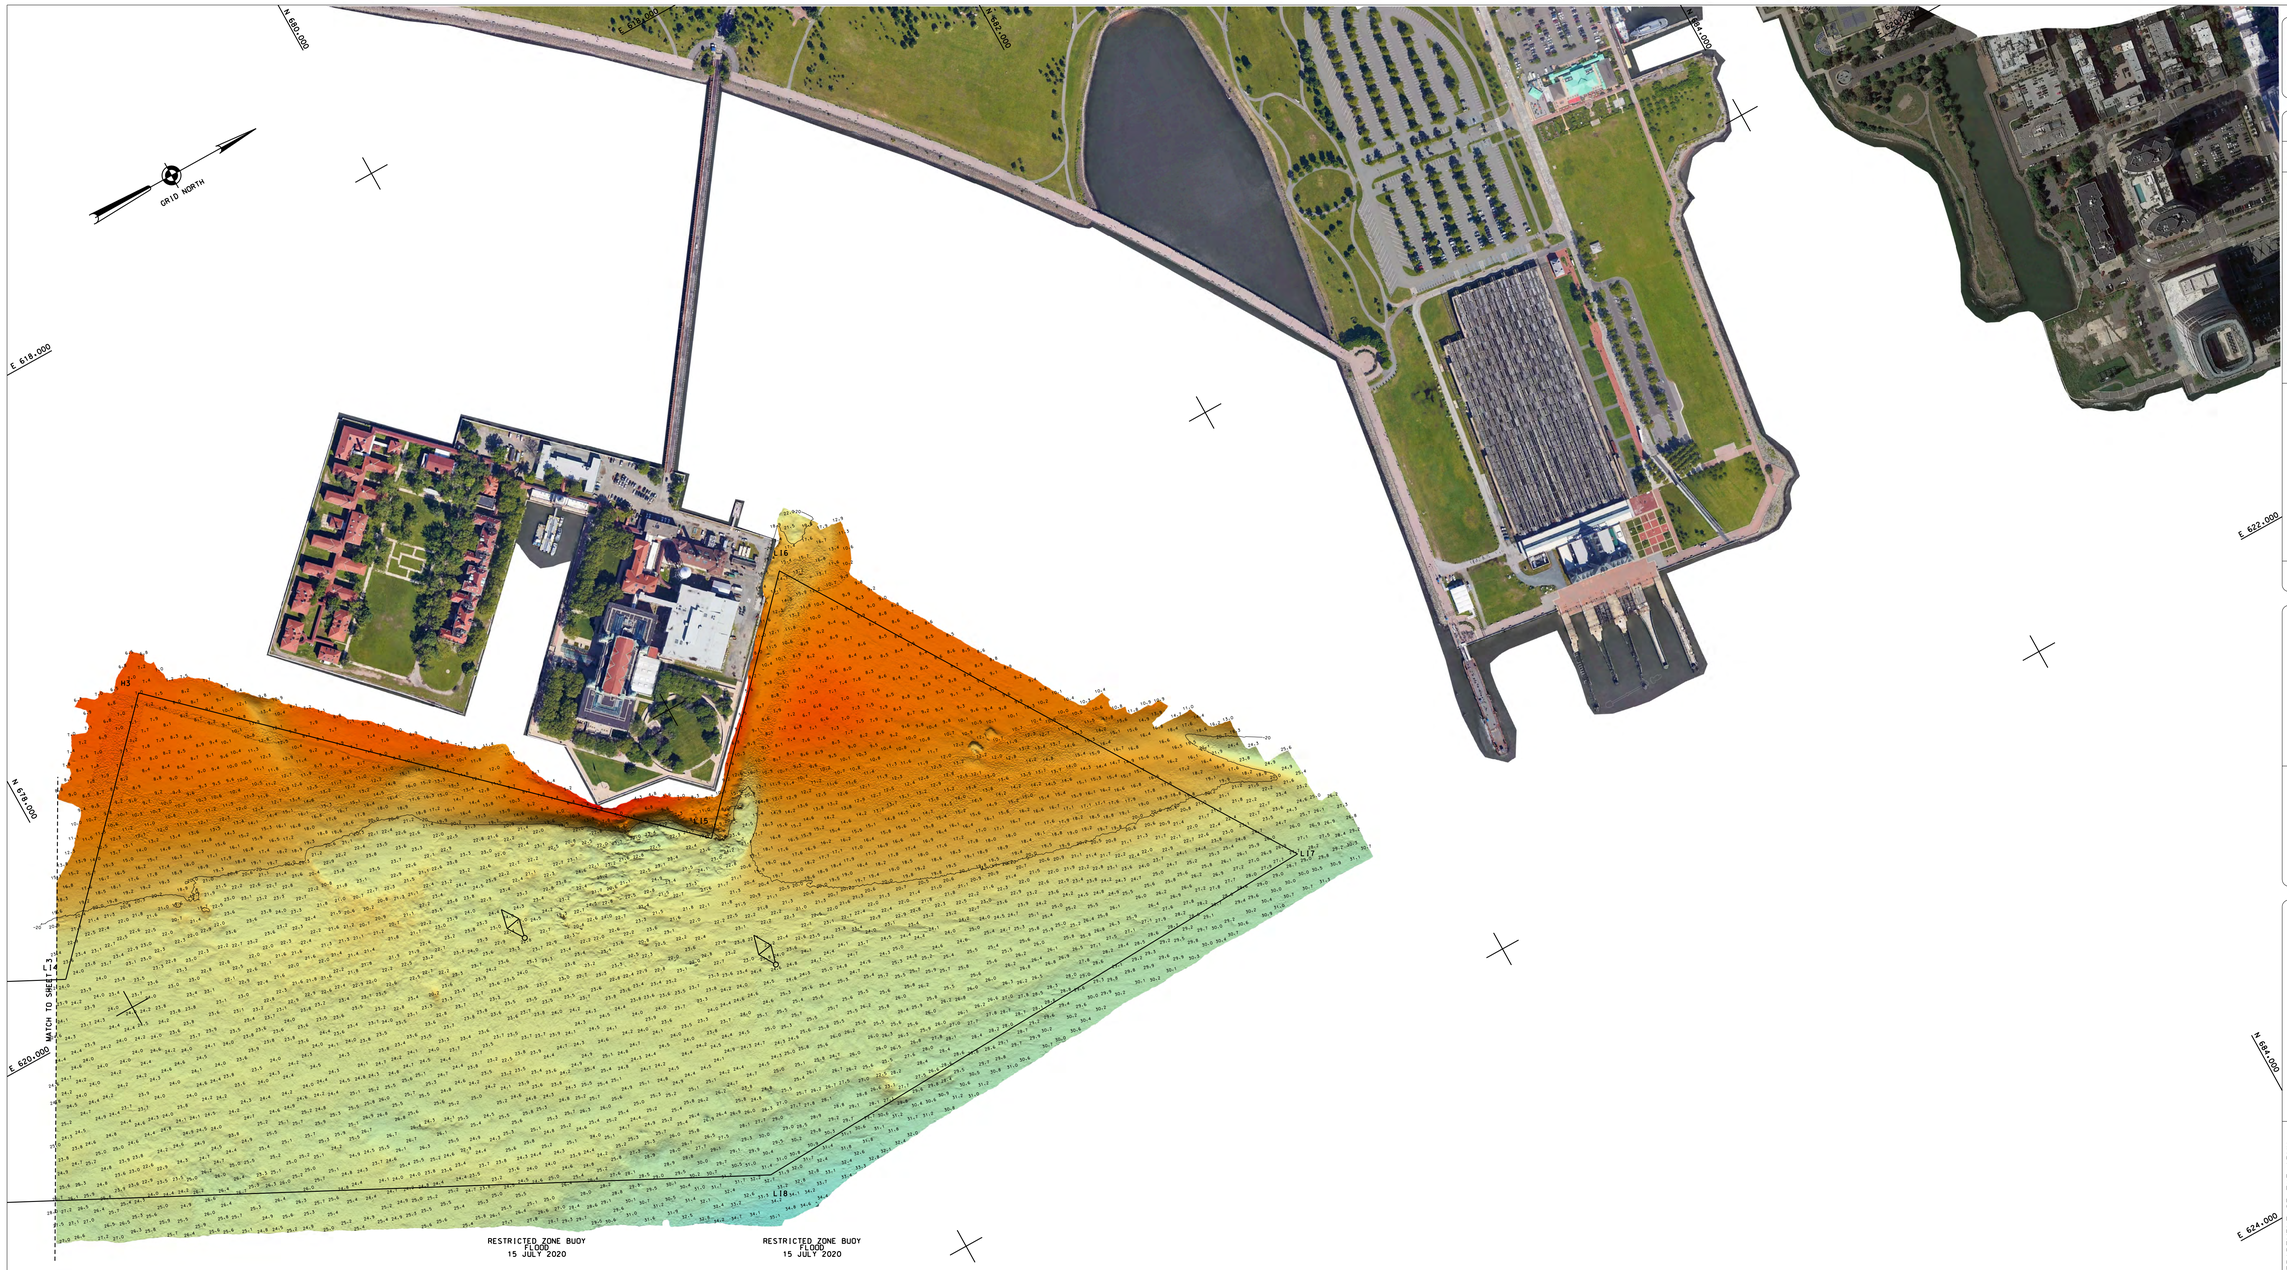

LOCAL CONTROL DATA
BENCHMARK:S. SIMON (PID:BBCW10)
ELEVATION:7.30' (NAVD 1988)

NSRS BENCHMARK
BENCHMARK:P 38 (PID:KV0333)
ELEVATION:21.93' (NAVD 1988)

PROJECT SPECIFIC NOTES:

-THE INFORMATION DEPICTED ON THIS MAP REPRESENTS THE RESULTS OF SURVEYS MADE ON THE DATES INDICATED AND CAN ONLY BE CONSIDERED AS THE GENERAL CONDITIONS EXISTING AT THAT TIME.
-THE SOUNDINGS ON THIS MAP MEET EM 1110-2-1003 ACCURACY STANDARDS.
-COORDINATES REFER TO US STATE PLANE COORDINATE SYSTEM NAD 1983, NEW JERSEY MERCATOR - ZONE 2900, US SURVEY FEET.
-SOUNDINGS ON THIS MAP REFER TO THE PLANE OF MEAN LOWER LOW WATER (MLLW) [EPOCH 1983-2001].
-MEAN LOWER LOW WATER IS 2.8 FEET BELOW NAVD88 AS DETERMINED USING VDATUM (VER. 4.0.1).
-SOUNDINGS DEPICTED ON THIS MAP ARE BASED ON A 3' x 3' MEDIAN CELL, SORTED TO A 45' INTERVAL.
-CONTOURS ON THIS MAP WERE GENERATED USING THE 3 x 3 DATA SET.
-THE DATA DEPICTED ON THIS MAP SHOULD NOT BE USED FOR VOLUME CALCULATION PURPOSES.
-AERIAL IMAGERY PROVIDED BY USGS EARTH EXPLORER 2015 AND IS FOR ORIENTATION PURPOSES ONLY.
-THIS SURVEY WAS PERFORMED USING REAL TIME KINEMATIC GPS FROM STATION "CAVEN POINT".
-THIS MAP IS CEPD COMPLIANT IN ACCORDANCE WITH ER 1110-2-8160 AND EM 1110-2-6056.

US ARMY CORPS
OF ENGINEERS
NEW YORK DISTRICT

PR DS
MP DS

DATES OF SURVEY:
19 JUNE - 23 JULY 2020

REQ. NO./FILE NO.:14965

SCALE:
ONE INCH = 200 FEET

FIELD BOOKS:
N/A

APPROVED: M. APPELO
FIELD CARTOGRAPHER

APPROVED: M. FORTE
CIVIL ENGINEERING TECHNICIAN

APPROVED: P. BRABAUER
CHIEF CARTOGRAPHER

APPROVED: J. MRAZ
CHIEF, CHIEF OF SURVEY

DATE: 31 JULY 2020

DEPARTMENT OF THE ARMY
NEW YORK DISTRICT
CORPS OF ENGINEERS
NEW YORK, NEW YORK 10278

OPERATIONS DIVISION
SURVEY SECTION
COLMAN-OPS

NEW YORK HARBOR
CHANNEL ALONG NJ PIERHEAD LINE
CONDITION SURVEY

VH-104

SHEET 4 OF 4

REQ. NO./FILE NO.:14965