

CORPS OF ENGINEERS

U. S. ARMY



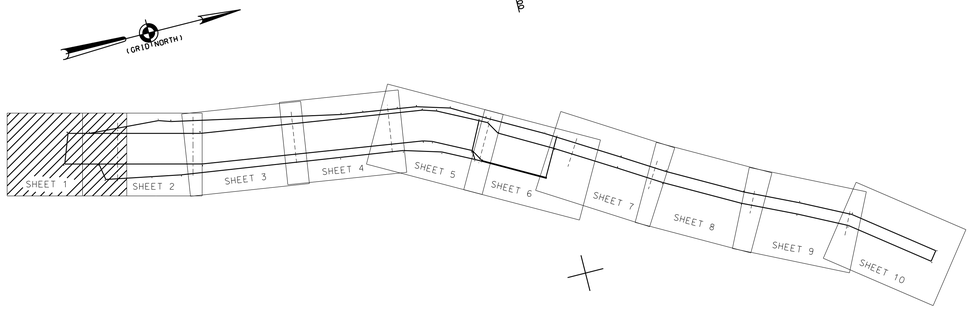

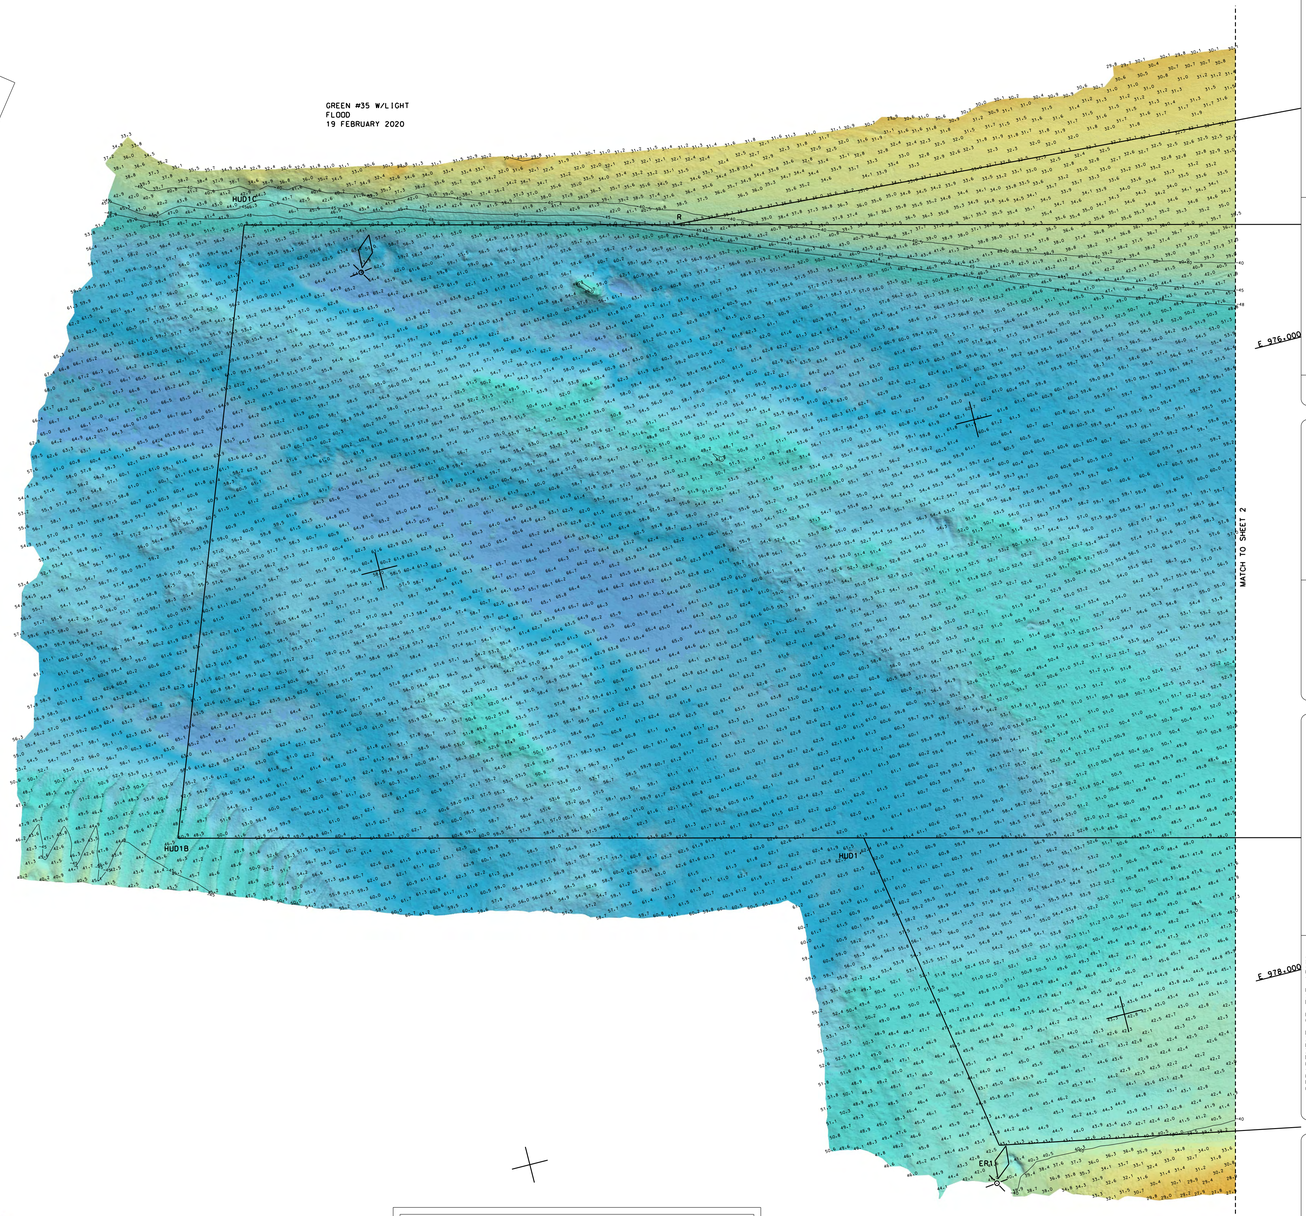

PROJECT SPECIFIC NOTES:

-THE INFORMATION DEPICTED ON THIS MAP REPRESENTS THE RESULTS OF SURVEYS MADE ON THE DATES INDICATED AND CAN ONLY BE CONSIDERED AS THE GENERAL CONDITIONS EXISTING AT THAT TIME.
-THE SOUNDINGS ON THIS MAP MEET EM 1110-2-1003 ACCURACY STANDARDS.
-COORDINATES REFER TO US STATE PLANE COORDINATE SYSTEM NAD 1983. LONG ISLAND LAMBERT - ZONE 3104. US SURVEY FEET.
-SOUNDINGS ON THIS MAP REFER TO THE PLANE OF MEAN LOWER LOW WATER (MLLW) [EPOCH 1983-2001].
-MEAN LOWER LOW WATER IS 2.3-2.8 FEET BELOW NAVD88 AS DETERMINED USING VDATUM (VER. 3.5).
-SOUNDINGS DEPICTED ON THIS MAP ARE BASED ON A 3' x 3' MEDIAN CELL, SORTED TO A 45' INTERVAL.
-CONTOURS ON THIS MAP WERE GENERATED USING THE MAP DATA SET.
-THE DATA DEPICTED ON THIS MAP SHOULD NOT BE USED FOR VOLUME CALCULATION PURPOSES.
-AERIAL IMAGERY PROVIDED BY NEW YORK STATE INTERACTAVE MAPPING GATEWAY (2018) AND IS FOR ORIENTATION PURPOSES ONLY.
-THIS SURVEY WAS PERFORMED USING REAL TIME KINEMATIC GPS FROM STATION "LEICA SMART NET RTN.NY DOT RTN.CAVEN POINT BASE.RTK KRUSTY".
-THIS MAP IS CEPD COMPLIANT IN ACCORDANCE WITH ER 1110-2-8160 AND EM 1110-2-6056.

LOCAL CONTROL DATA
BENCHMARK: AJD 10020
ELEVATION: 5.68' (NAVD 88)

NSRS BENCHMARK
BENCHMARK: HIGHWOOD 3 1932 (PID: KV4023)
ELEVATION: 167.14' (NAVD 88)

US ARMY CORPS
OF ENGINEERS
NEW YORK DISTRICT

	ESG	PR
		MP
		JC

DATES OF SURVEY:
16-17-23-31 JANUARY 2020
1-6-12-14-15-18-19
FEBRUARY 2020

REG. NO./FILE NO.: 4906/D/N1/N2/N3

SCALE:
ONE INCH = 200 FEET

FIELD BOOKS:

APPROVED: J. MICKELVEY — FIELD SURVEYANCE
APPROVED: M. FORTE — CIVIL ENGINEERING TECHNICIAN
APPROVED: D. CLARKE — CHIEF SURVEYANCE
APPROVED: J. MRAZ — CHIEF SURVEY OF SURVEY
DATE: 28 FEBRUARY 2020

DEPARTMENT OF THE ARMY
NEW YORK DISTRICT
CORPS OF ENGINEERS
NEW YORK, NEW YORK 10278

OPERATIONS DIVISION
SURVEY SECTION
CENAN-OP-HS

HUDSON RIVER CHANNEL
NEW YORK
CONDITION SURVEY

VH-101

SHEET 1 OF 10

REG. NO./FILE NO.: 4906/0/N1/N2/N3

HUDSON RIVER CHANNEL
NEW YORK
CONDITION SURVEY

VH-102
SHEET 2 OF 10

DEPARTMENT OF THE ARMY
NEW YORK DISTRICT
CORPS OF ENGINEERS
NEW YORK, NEW YORK 10278

OPERATIONS DIVISION
SURVEY SECTION
GENERAL-OPS

APPROVED: J.P. MCKELVEY, P.E., D.WRE
CHIEF, OPERATIONS DIVISION

APPROVED: M. FORTE
CIVIL ENGINEERING TECHNICIAN

APPROVED: D. CLARKE
CHIEF, CONDITION SURVEY

APPROVED: J.T. MEAZ
DEPUTY CHIEF OF SURVEY

DATE: 28 FEBRUARY 2020

SCALE:
ONE INCH = 200 FEET


FIELD BOOKS:

DATES OF SURVEY:
16, 17, 21, 22 & 31 JANUARY 2020
3, 4, 12, 13, 14, 18 & 19
FEBRUARY 2020

REG. NO./FILE NO.'S 4906/0/N1/N2/N3


BY	ESS	PM	JT

US ARMY CORPS
OF ENGINEERS
NEW YORK DISTRICT

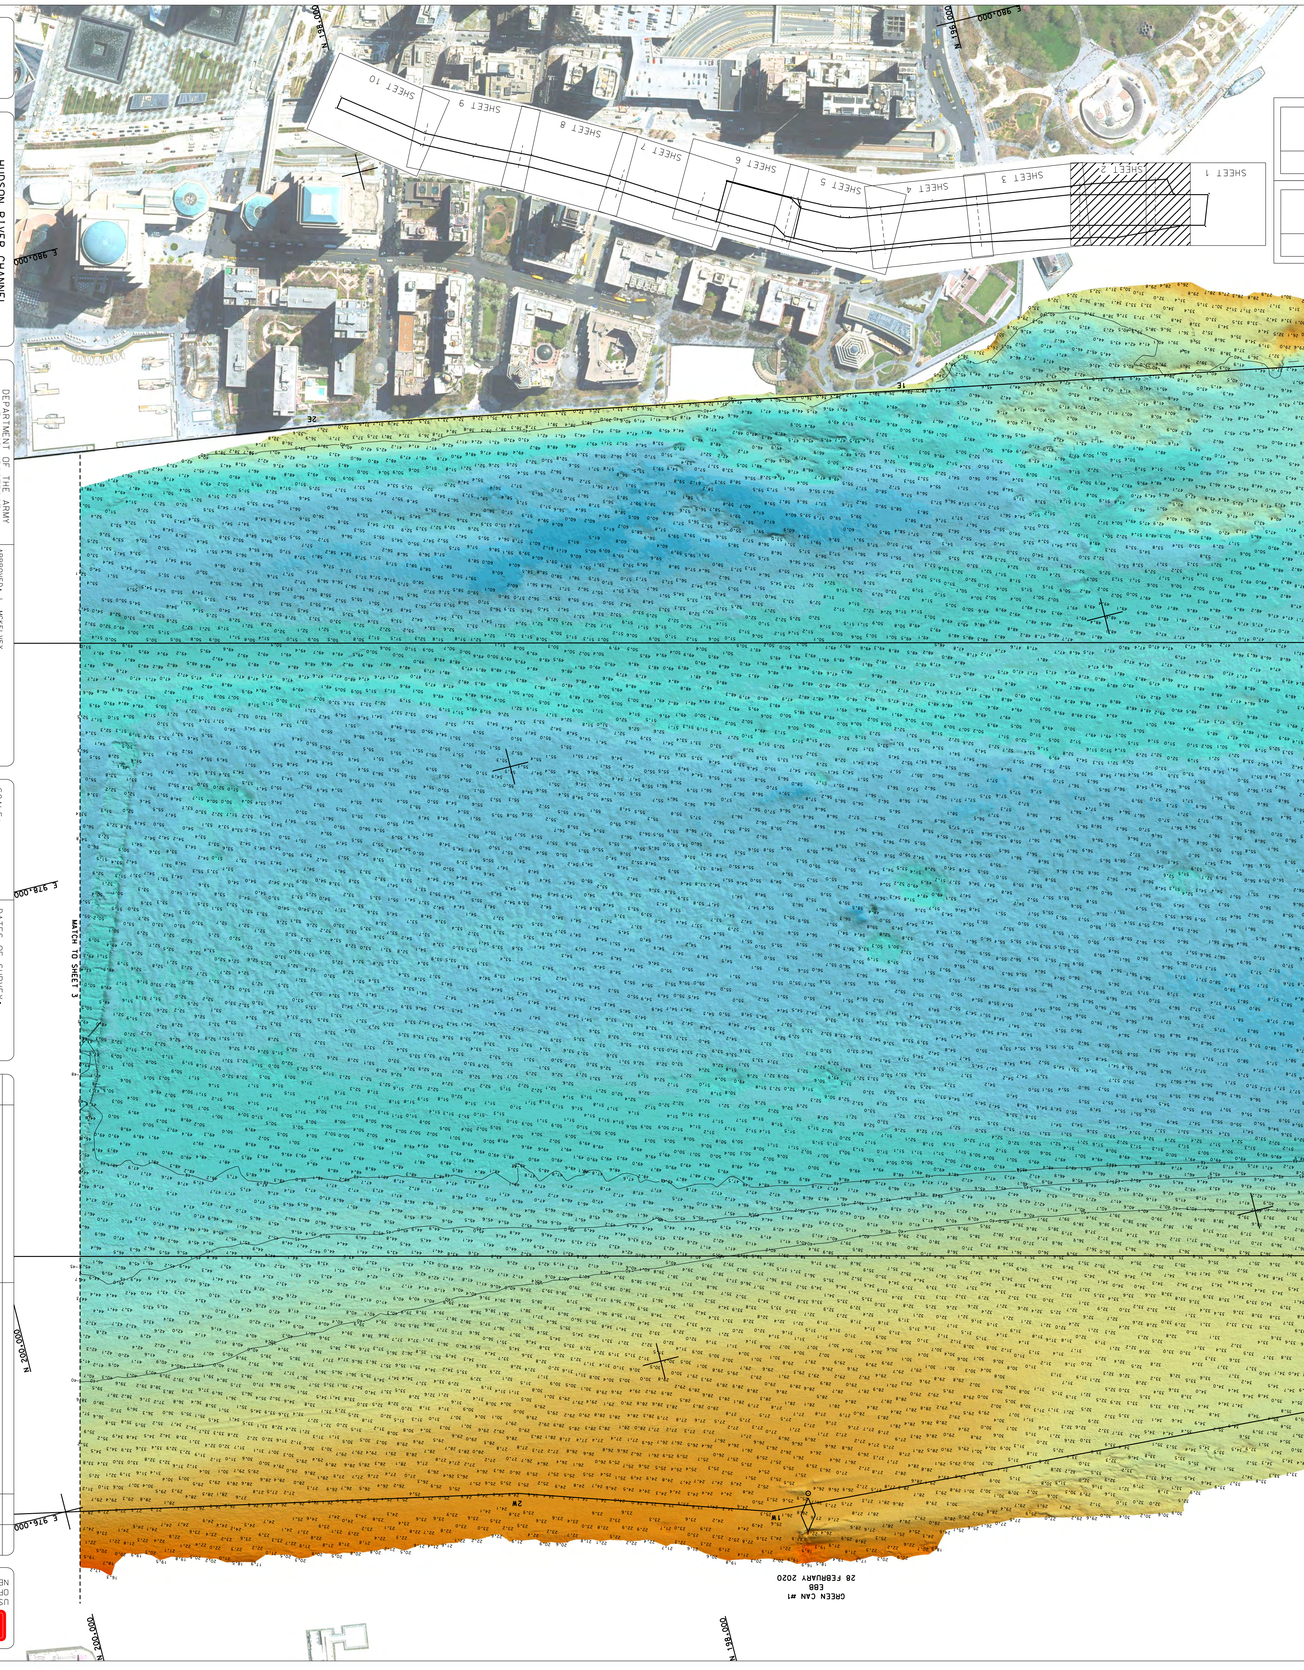
SHEET 1
SHEET 2
SHEET 3
SHEET 4
SHEET 5
SHEET 6
SHEET 7
SHEET 8
SHEET 9
SHEET 10
N 134,000
N 132,000
N 130,000
N 128,000
N 126,000
E 980,000
E 982,000
E 984,000
E 986,000
E 988,000
E 990,000
E 992,000
E 994,000
E 996,000
E 998,000
E 1,000,000
E 1,002,000
E 4,

CORPS OF ENGINEERS

U. S. ARMY

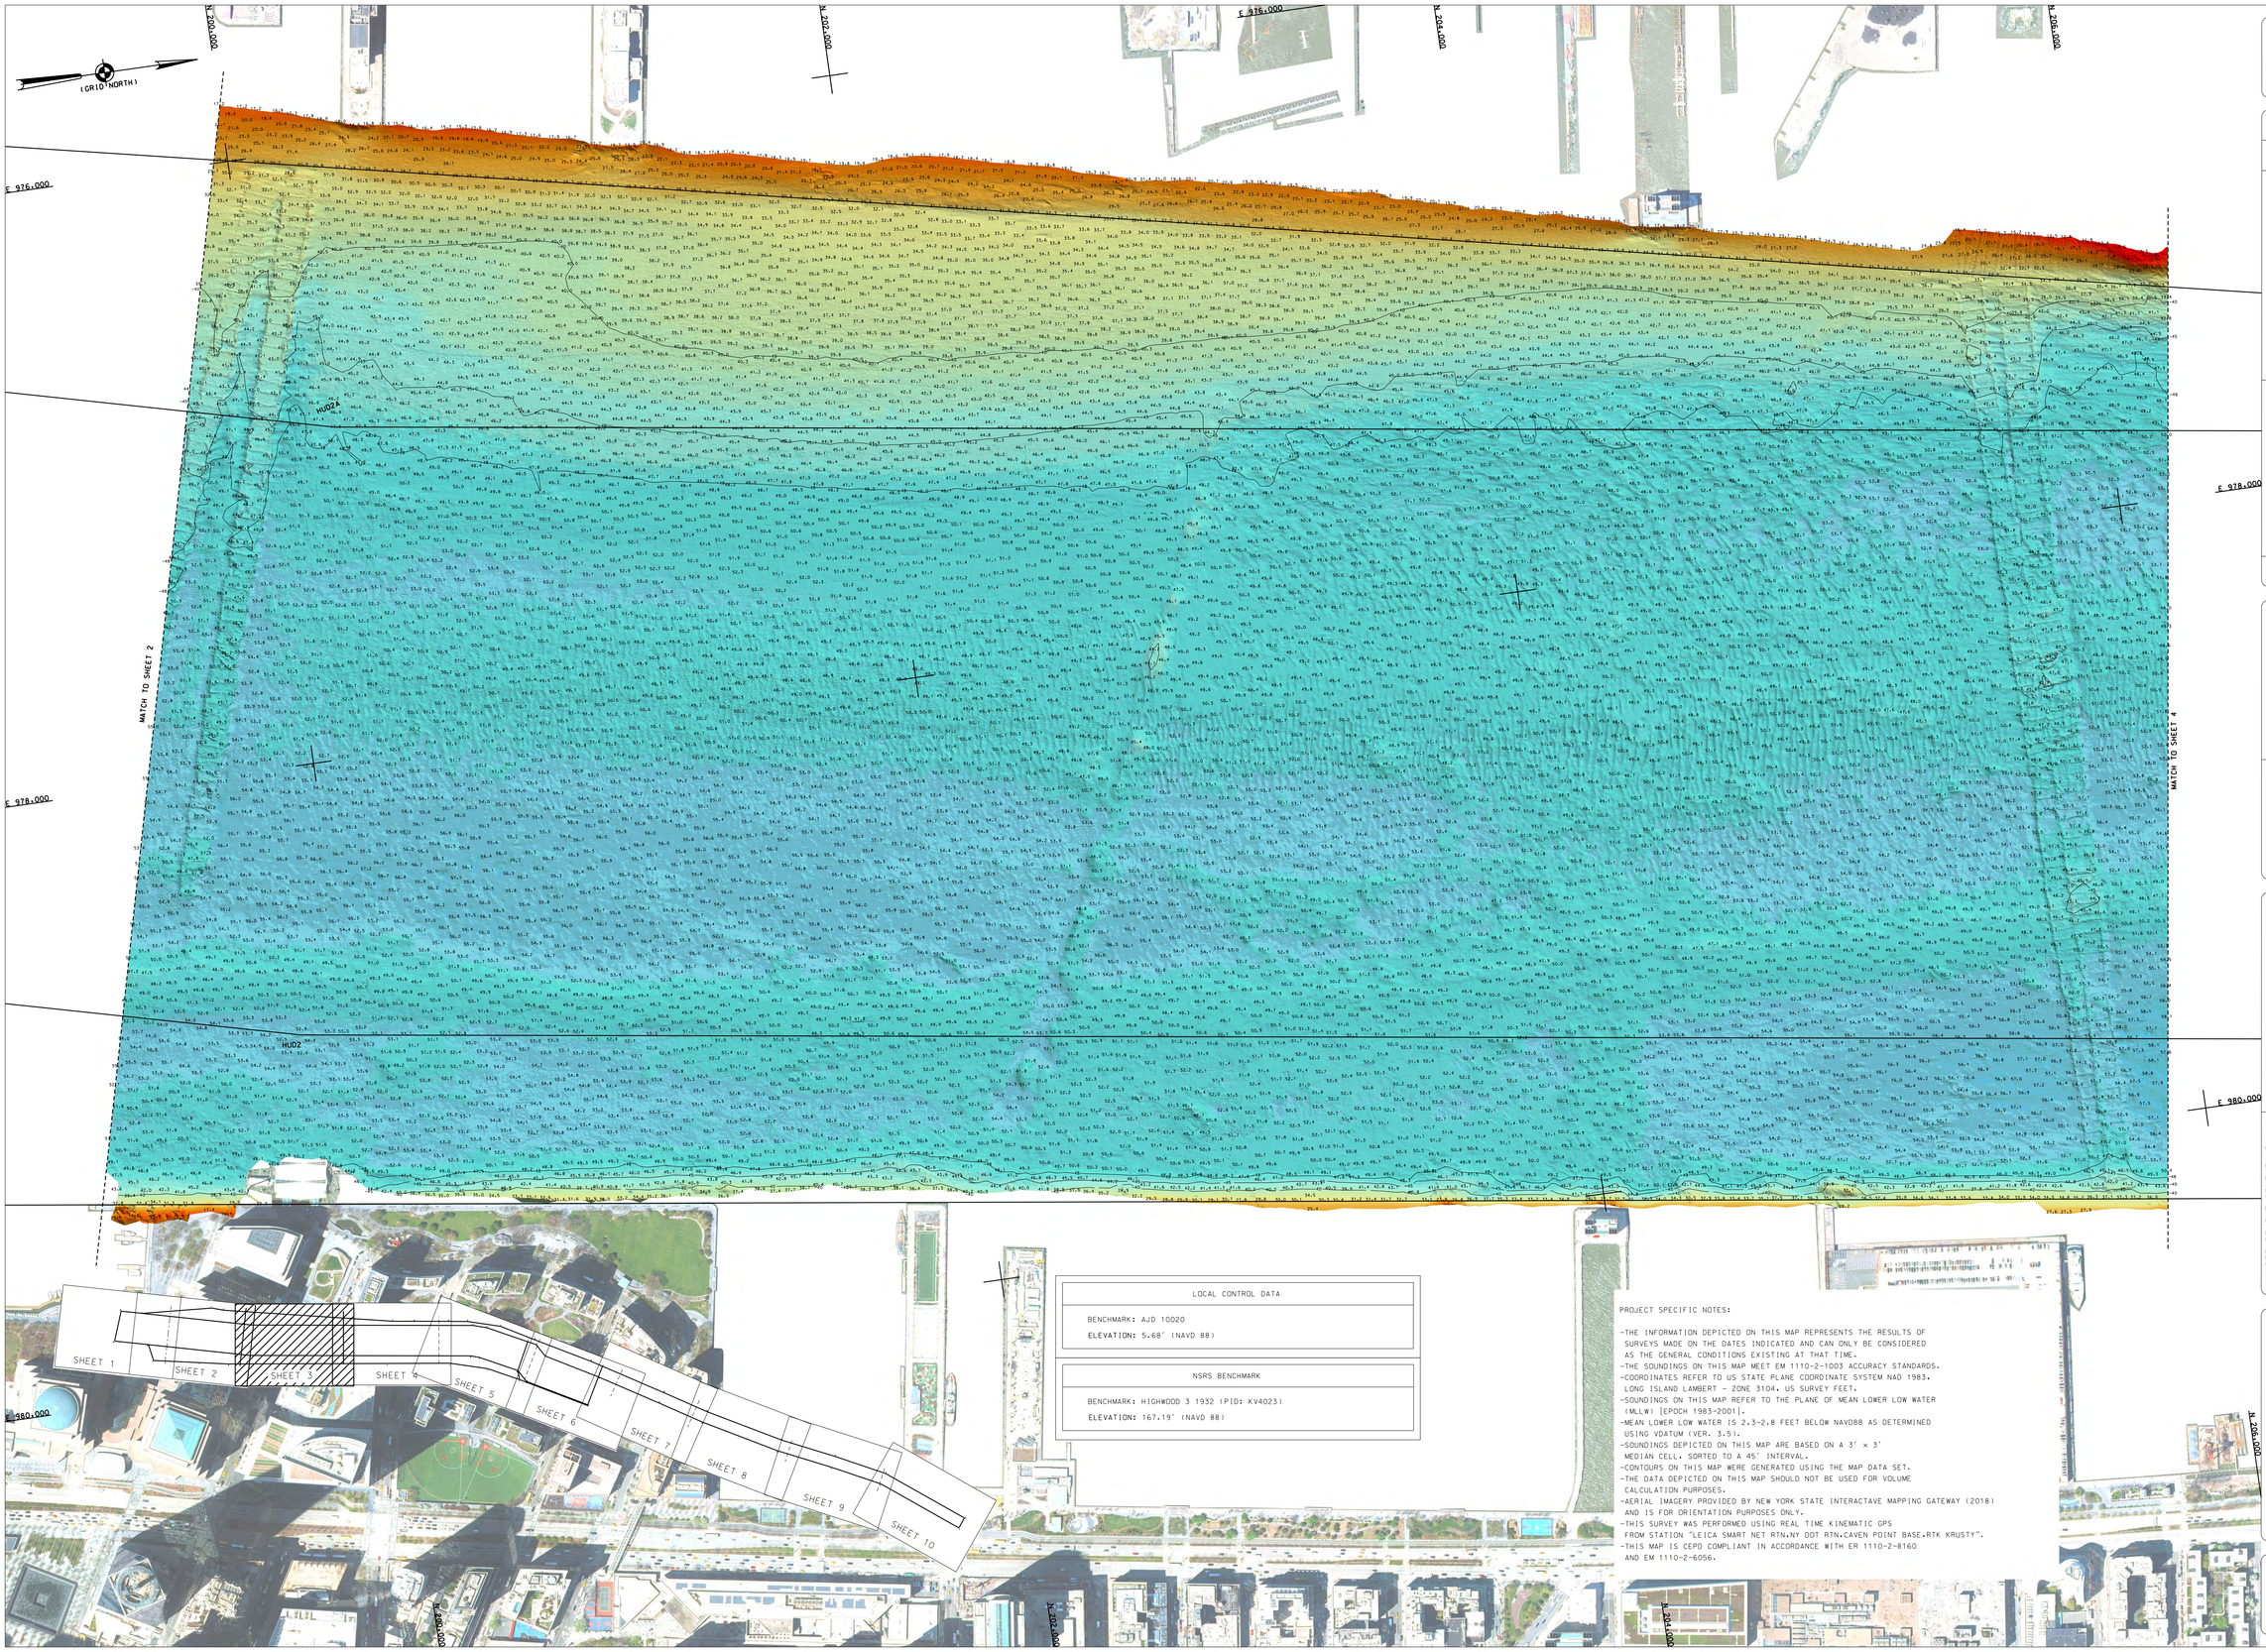

LOCAL CONTROL DATA
BENCHMARK: AJD 10020 ELEVATION: 5.68' (NAVD 88)

NSRS BENCHMARK
BENCHMARK: HIGHWOOD 3 1932 (PID: KV4023) ELEVATION: 167.19' (NAVD 88)

PROJECT SPECIFIC NOTES:

-THE INFORMATION DEPICTED ON THIS MAP REPRESENTS THE RESULTS OF SURVEYS MADE ON THE DATES INDICATED AND CAN ONLY BE CONSIDERED AS THE GENERAL CONDITIONS EXISTING AT THAT TIME.
-THE SOUNDINGS ON THIS MAP MEET EM 1110-2-1003 ACCURACY STANDARDS.
-COORDINATES REFER TO US STATE PLANE COORDINATE SYSTEM NAD 1983, LONG ISLAND LAMBERT - ZONE 3104, US SURVEY FEET.
-SOUNDINGS ON THIS MAP REFER TO THE PLANE OF MEAN LOWER LOW WATER (MLLW) [EPOCH 1983-2001].
-MEAN LOWER LOW WATER IS 2.3-2.8 FEET BELOW NAVD88 AS DETERMINED USING VDATUM (VER. 3.5).
-SOUNDINGS DEPICTED ON THIS MAP ARE BASED ON A 3' x 3' MEDIAN CELL, SORTED TO A 45' INTERVAL.
-CONTOURS ON THIS MAP WERE GENERATED USING THE MAP DATA SET.
-THE DATA DEPICTED ON THIS MAP SHOULD NOT BE USED FOR VOLUME CALCULATION PURPOSES.
-AERIAL IMAGERY PROVIDED BY NEW YORK STATE INTERACTAVE MAPPING GATEWAY (2018) AND IS FOR ORIENTATION PURPOSES ONLY.
-THIS SURVEY WAS PERFORMED USING REAL TIME KINEMATIC GPS FROM STATION "LEICA SMART NET RTN.NY DOT RTN.CAVEN POINT BASE.RTK KRUSTY".
-THIS MAP IS CEPD COMPLIANT IN ACCORDANCE WITH ER 1110-2-8160 AND EM 1110-2-6056.

US ARMY CORPS OF ENGINEERS
NEW YORK DISTRICT

ESD PR
JC WP

DATES OF SURVEY:
16-17,22-23,31 JANUARY 2020
3-6,12-14,18-19
2 FEBRUARY 2020

SCALE: ONE INCH = 200 FEET

FIELD BOOKS:

REQ. NO./FILE NO.: 4906/D/N1/N2/N3

APPROVED: J. MCKELVEY, FIELD SURVEYANCE
APPROVED: M. FORTE, CIVIL ENGINEERING TECHNICIAN
APPROVED: D. CLARKE, LEAD SURVEYANCE
APPROVED: J. MRAZ, BRANCH CHIEF OF SURVEY
DATE: 28 FEBRUARY 2020

DEPARTMENT OF THE ARMY
NEW YORK DISTRICT
CORPS OF ENGINEERS
NEW YORK, NEW YORK 10278

OPERATIONS DIVISION
SURVEY SECTION
CENAN-OP-S

HUDSON RIVER CHANNEL
NEW YORK
CONDITION SURVEY


VH-103

SHEET 3 OF 10

REQ. NO./FILE NO.: 4906/D/N1/N2/N3

CORPS OF ENGINEERS

U. S. ARMY

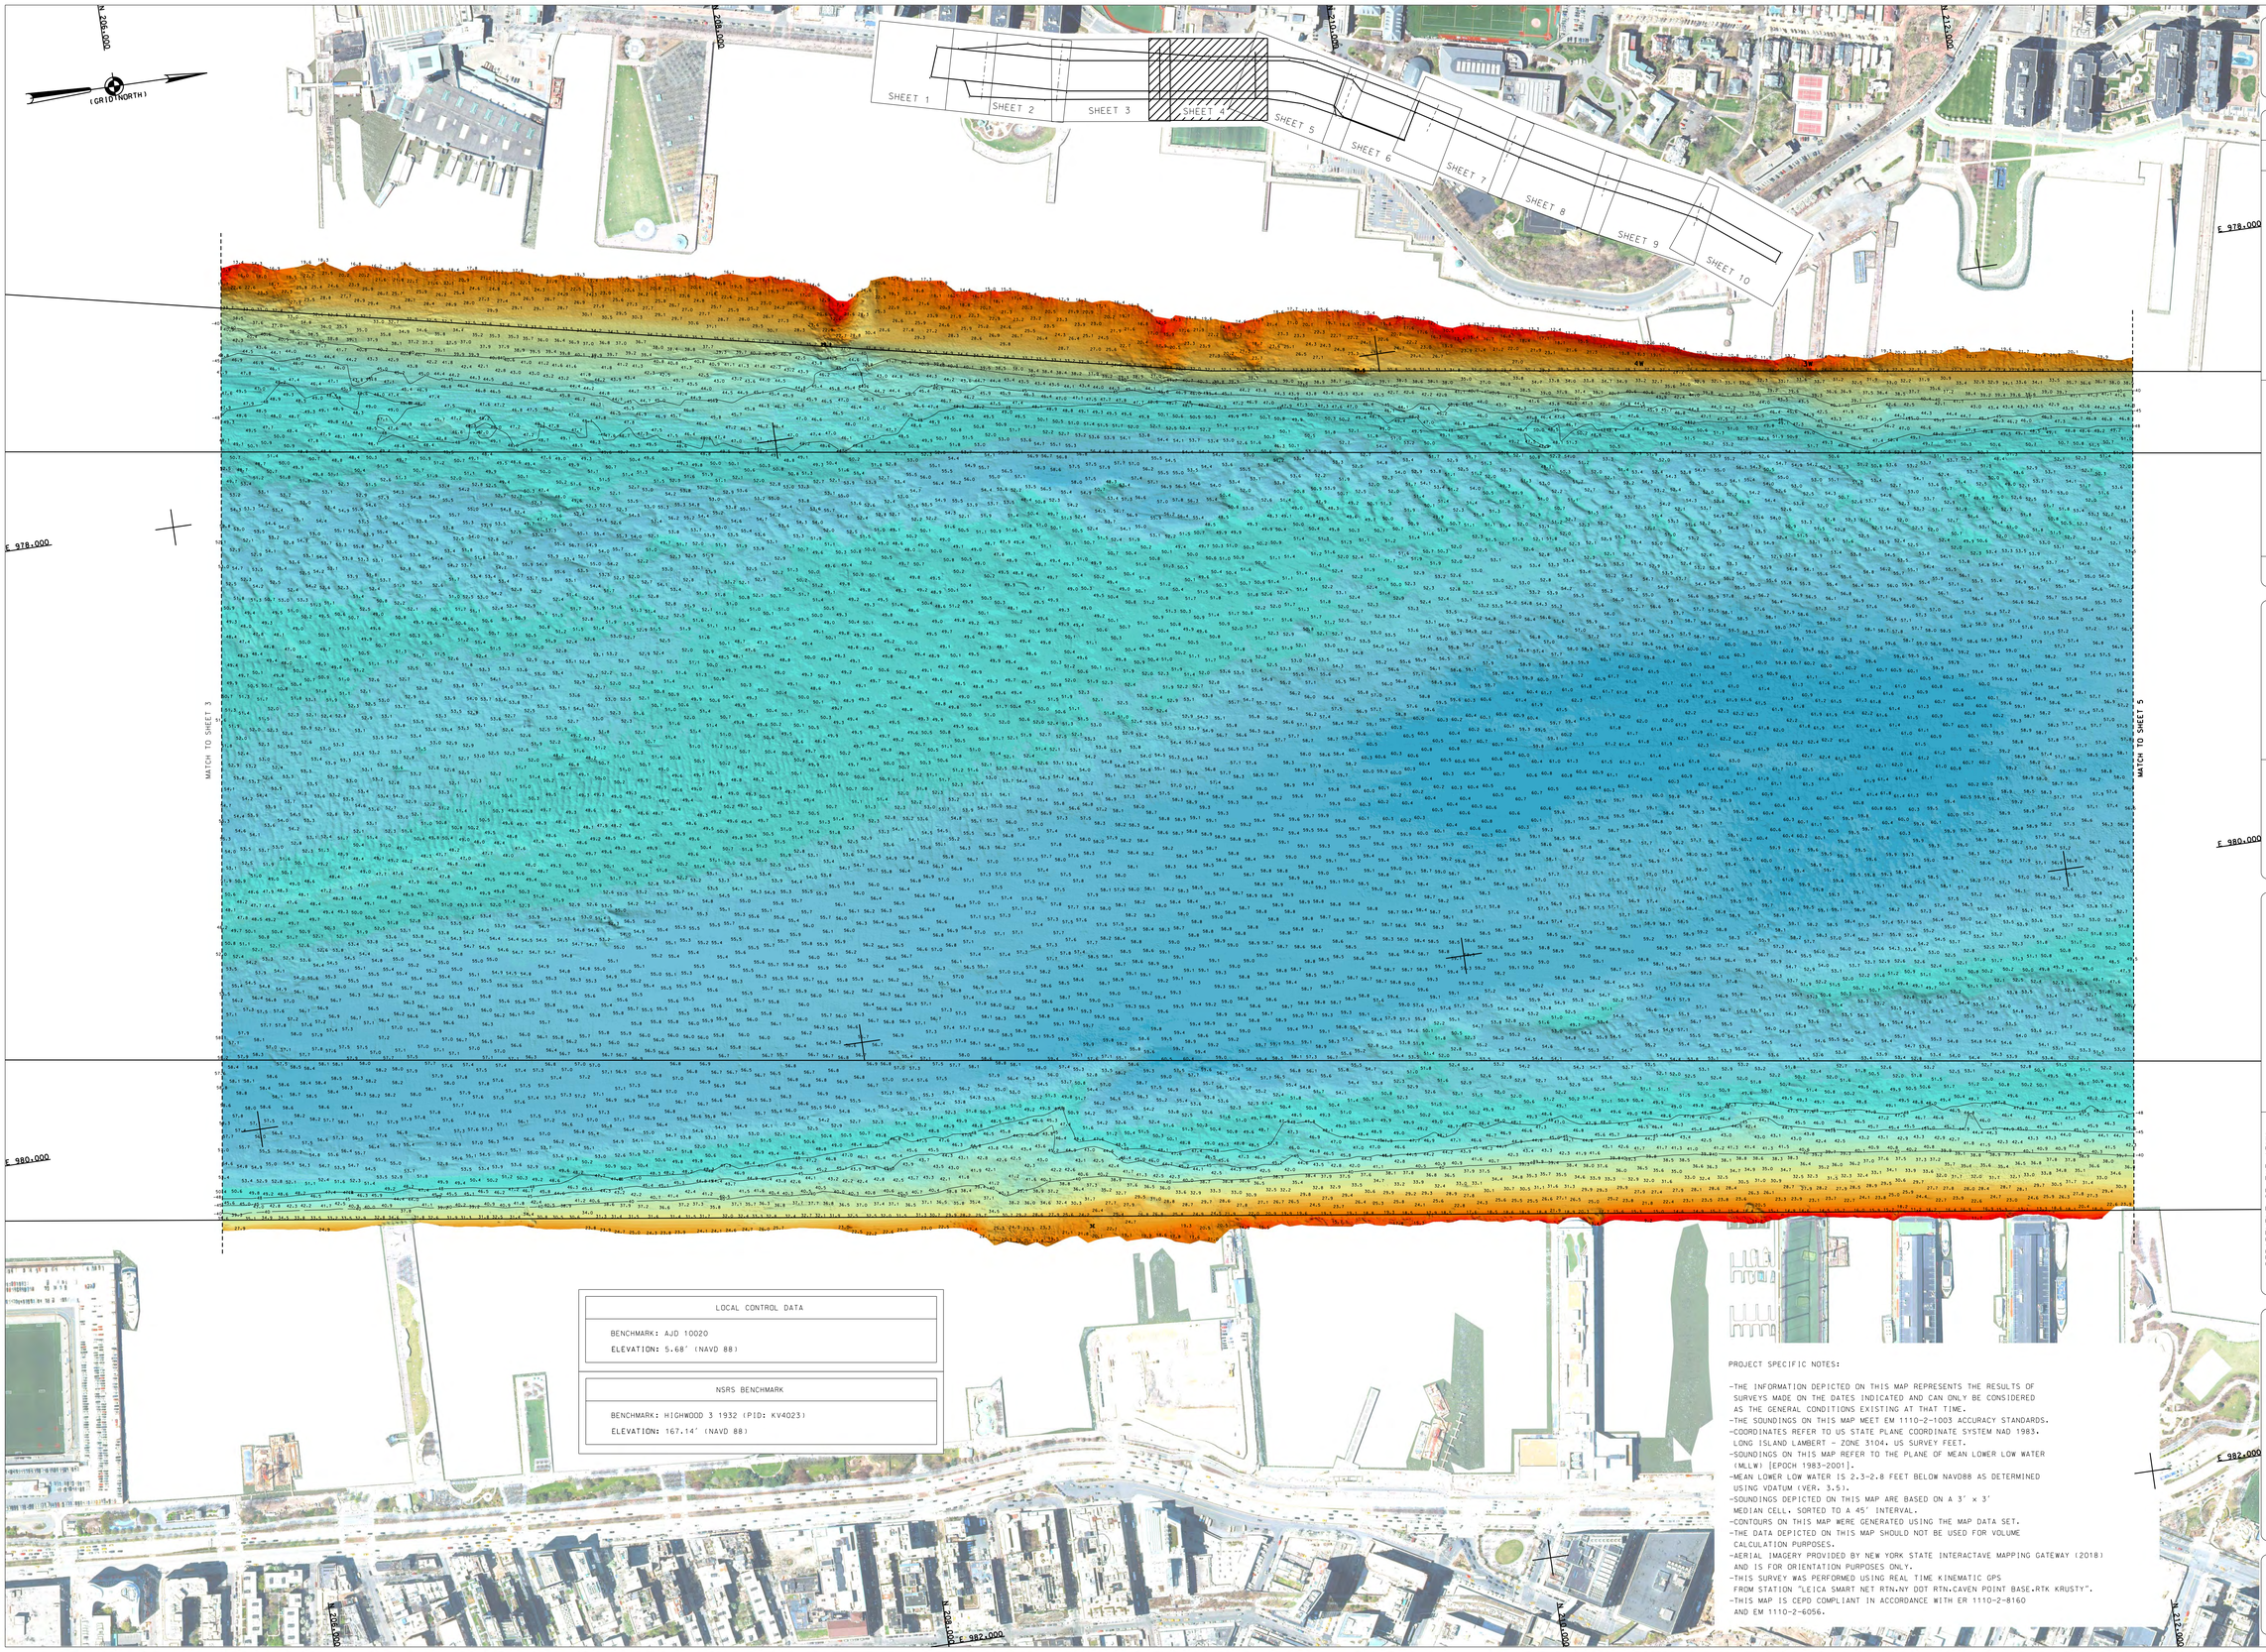

LOCAL CONTROL DATA
BENCHMARK: AJD 10020
ELEVATION: 5.68' (NAVD 88)

NSRS BENCHMARK
BENCHMARK: HIGHWOOD 3 1932 (PID: KV4023)
ELEVATION: 167.14' (NAVD 88)

PROJECT SPECIFIC NOTES:

-THE INFORMATION DEPICTED ON THIS MAP REPRESENTS THE RESULTS OF SURVEYS MADE ON THE DATES INDICATED AND CAN ONLY BE CONSIDERED AS THE GENERAL CONDITIONS EXISTING AT THAT TIME.
-THE SOUNDINGS ON THIS MAP MEET EM 1110-2-1003 ACCURACY STANDARDS.
-COORDINATES REFER TO US STATE PLANE COORDINATE SYSTEM NAD 1983, LONG ISLAND LAMBERT - ZONE 3104, US SURVEY FEET.
-SOUNDINGS ON THIS MAP REFER TO THE PLANE OF MEAN LOWER LOW WATER (MLLW) [EPOCH 1983-2001].
-MEAN LOWER LOW WATER IS 2.3-2.8 FEET BELOW NAVD88 AS DETERMINED USING VDATUM (VER. 3.5).
-SOUNDINGS DEPICTED ON THIS MAP ARE BASED ON A 3' x 3' MEDIAN CELL, SORTED TO A 45' INTERVAL.
-CONTOURS ON THIS MAP WERE GENERATED USING THE MAP DATA SET.
-THE DATA DEPICTED ON THIS MAP SHOULD NOT BE USED FOR VOLUME CALCULATION PURPOSES.
-AERIAL IMAGERY PROVIDED BY NEW YORK STATE INTERACTAVE MAPPING GATEWAY (2018) AND IS FOR ORIENTATION PURPOSES ONLY.
-THIS SURVEY WAS PERFORMED USING REAL TIME KINEMATIC GPS FROM STATION "LEICA SMART NET RTN.NY DOT RTN.CAVEN POINT BASE.RTK KRUSTY".
-THIS MAP IS CEPD COMPLIANT IN ACCORDANCE WITH ER 1110-2-8160 AND EM 1110-2-6056.

US ARMY CORPS OF ENGINEERS
NEW YORK DISTRICT

	ESG	PR
	JE	MP

DATES OF SURVEY:
16-17,22-23,31 JANUARY 2020
3-6,12,14-15,18-19 FEBRUARY 2020

REQUEST NO./FILE NO.: 4906/D/N1/N2/N3

SCALE: ONE INCH = 200 FEET

FIELD BOOKS:

APPROVED: J. MICKELVEY, FIELD SURVEILLANCE
APPROVED: M. FORTE, CIVIL ENGINEERING TECHNICIAN
APPROVED: D. CLARKE, CHIEF SURVEILLANCE
APPROVED: J. MRAZ, CHIEF, CHIEF OF SURVEY
DATE: 28 FEBRUARY 2020

DEPARTMENT OF THE ARMY
NEW YORK DISTRICT
CORPS OF ENGINEERS
NEW YORK, NEW YORK 10278

OPERATIONS DIVISION
SURVEY SECTION
CENAN-OPS

HUDSON RIVER CHANNEL
NEW YORK
CONDITION SURVEY


VH-104

SHEET 4 OF 10

REQ. NO./FILE NO.: 4906/D/N1/N2/N3

CORPS OF ENGINEERS

U. S. ARMY

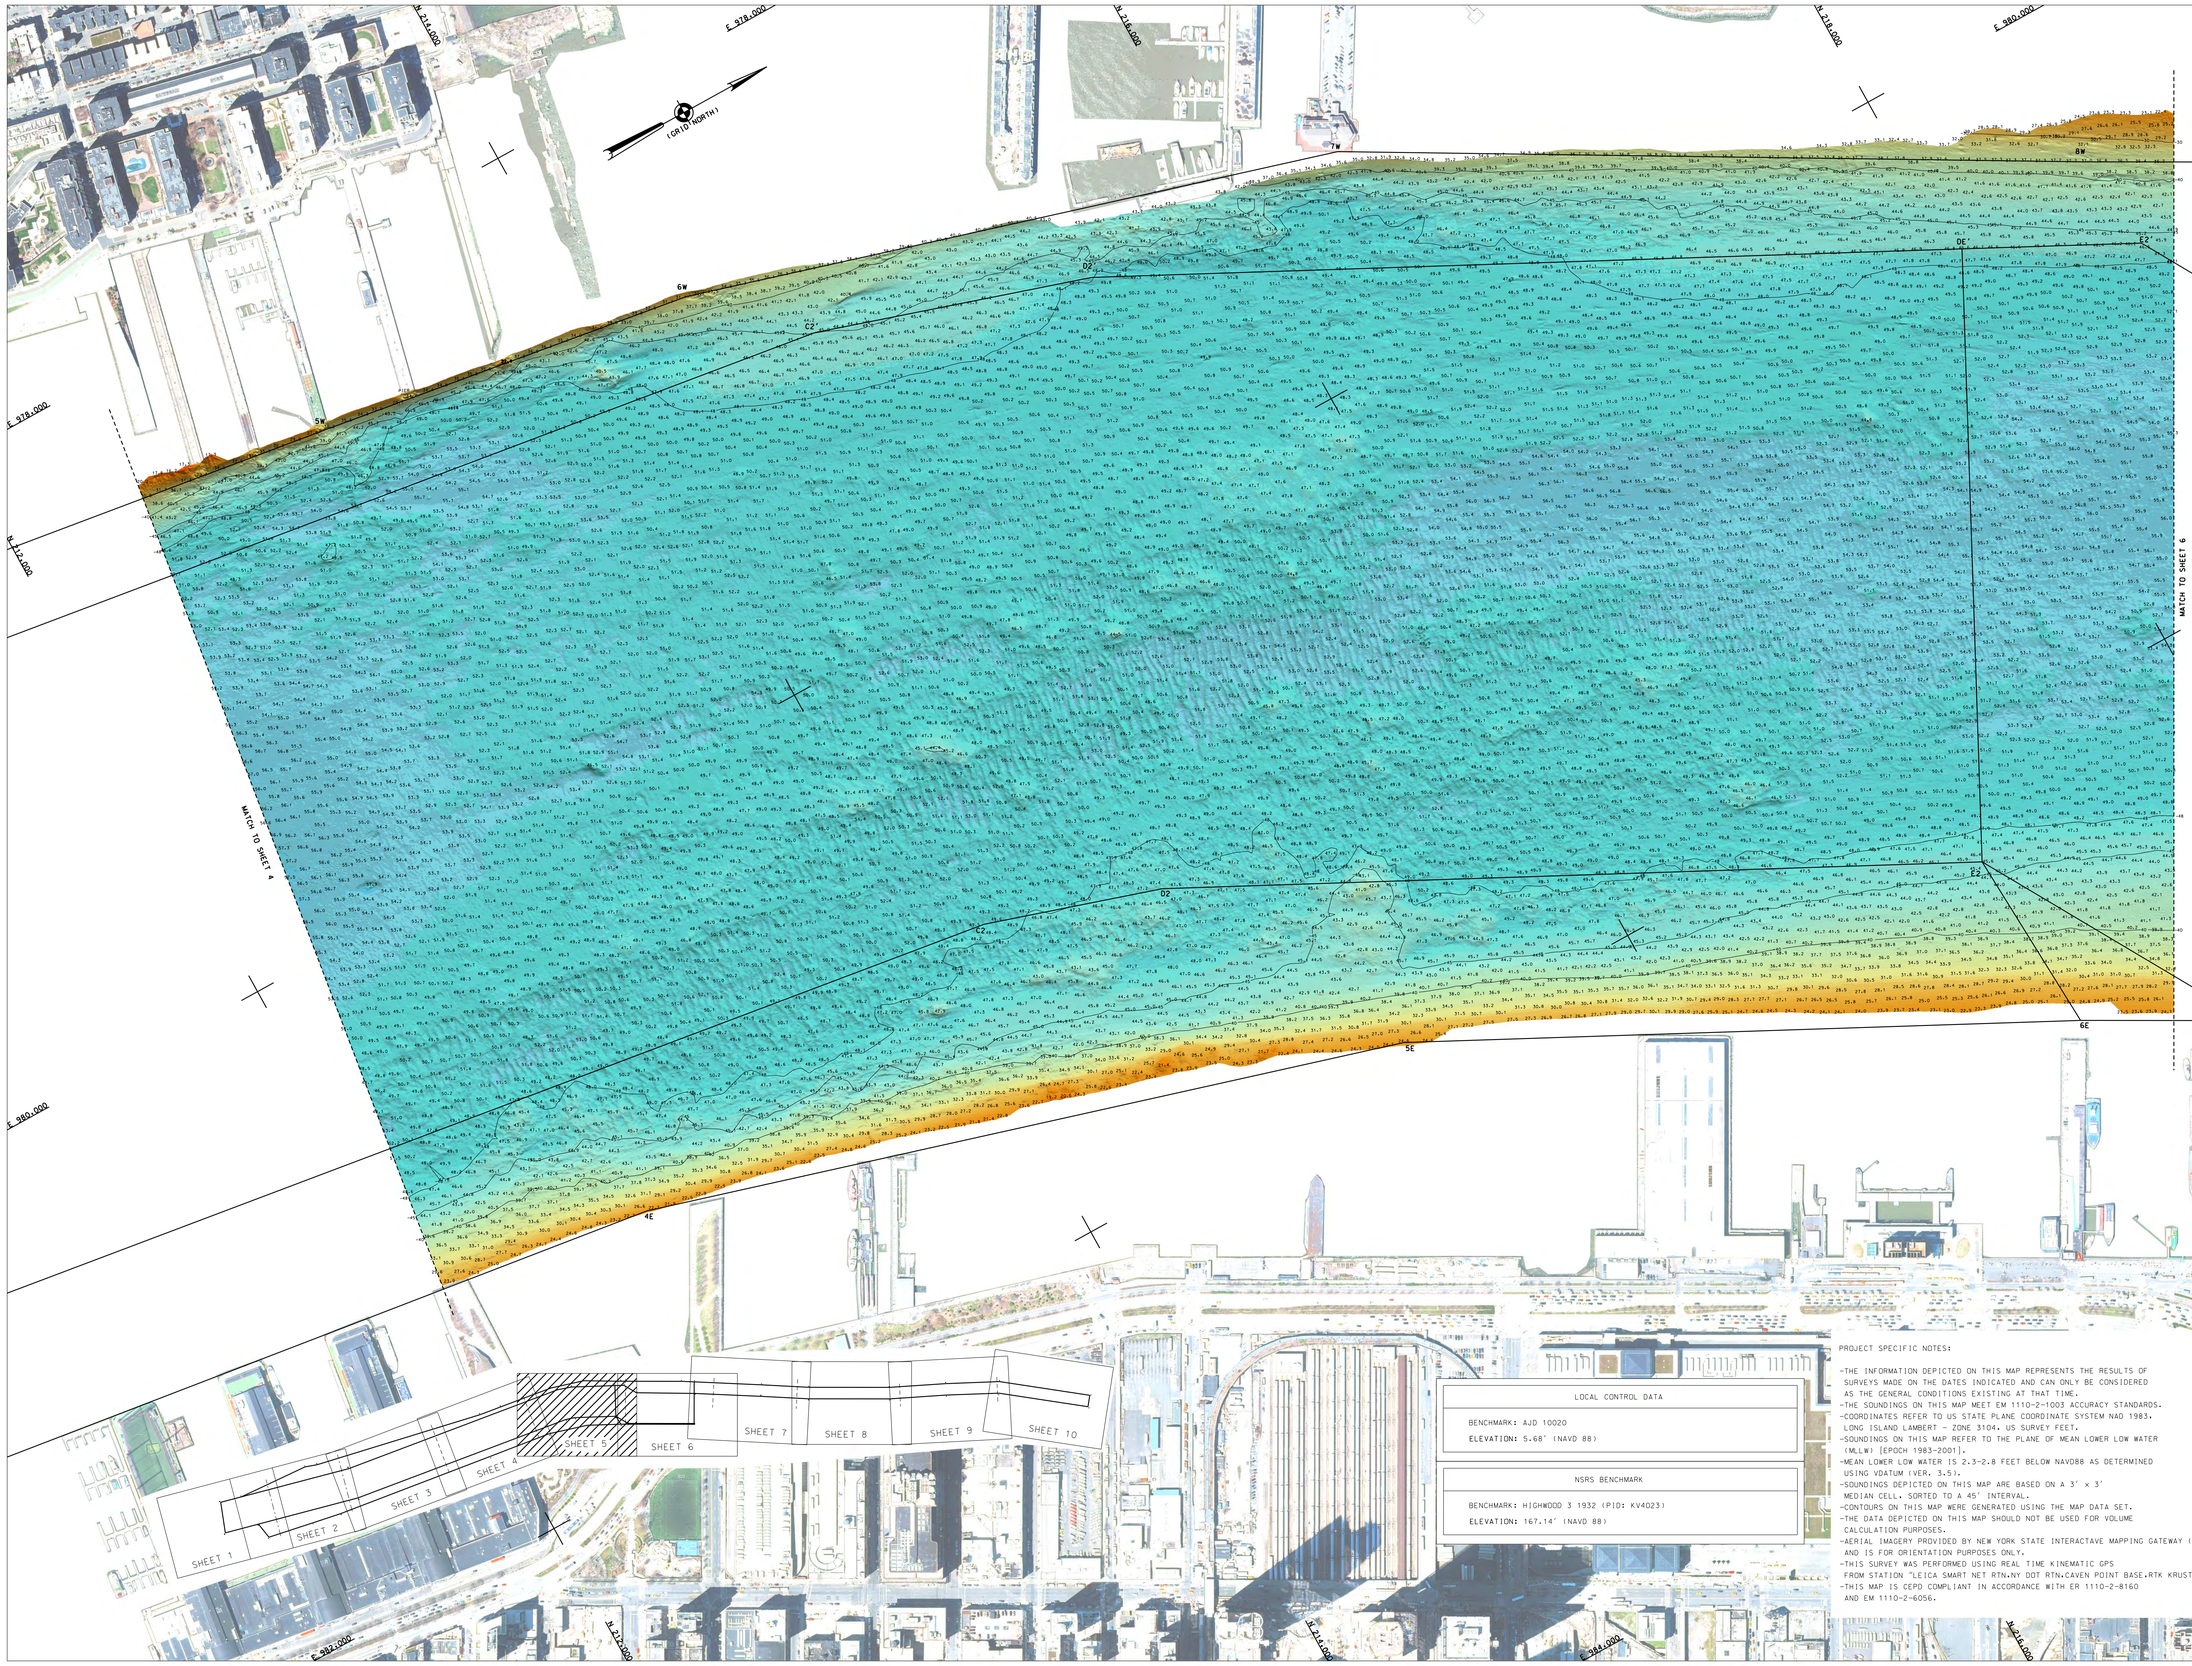

US ARMY CORPS OF ENGINEERS
NEW YORK DISTRICT

	ESG	PR
		JE

DATES OF SURVEY:
16-17,22-23,31 JANUARY 2020
3-6,10,14-15,18-19 FEBRUARY 2020

REQ. NO./FILE NO.: 4906/D/N1/N2/N3

SCALE:
ONE INCH = 200 FEET

FIELD BOOKS:

APPROVED: J.C. MCGELVEY	FIELD CARTOGRAPHER
APPROVED: M. FORTE	CHIEF, ENGINEERING DIVISION
APPROVED: D. CLARKE	CHIEF CARTOGRAPHER
APPROVED: J. MRAZ	CHIEF, SURVEY SECTION OF SHEET
DATE: 28 FEBRUARY 2020	

DEPARTMENT OF THE ARMY
NEW YORK DISTRICT
CORPS OF ENGINEERS
NEW YORK, NEW YORK 10278

OPERATIONS DIVISION
SURVEY SECTION
CENAN-OPS

LOCAL CONTROL DATA

BENCHMARK: AJD 10020
ELEVATION: 5.68' (NAVD 88)

NSRS BENCHMARK

BENCHMARK: HIGHWOOD 3 1932 (PID: KV4023)
ELEVATION: 167.14' (NAVD 88)

PROJECT SPECIFIC NOTES:

-THE INFORMATION DEPICTED ON THIS MAP REPRESENTS THE RESULTS OF SURVEYS MADE ON THE DATES INDICATED AND CAN ONLY BE CONSIDERED AS THE GENERAL CONDITIONS EXISTING AT THAT TIME.
-THE SOUNDINGS ON THIS MAP MEET EM 1110-2-1003 ACCURACY STANDARDS.
-COORDINATES REFER TO US STATE PLANE COORDINATE SYSTEM NAD 1983, LONG ISLAND LAMBERT - ZONE 3104. US SURVEY FEET.
-SOUNDINGS ON THIS MAP REFER TO THE PLANE OF MEAN LOWER LOW WATER (MLLW) [EPOCH 1983-2001].
-MEAN LOWER LOW WATER IS 2.3-2.8 FEET BELOW NAVD88 AS DETERMINED USING VDATUM (VER. 3.5).
-SOUNDINGS DEPICTED ON THIS MAP ARE BASED ON A 3' x 3' MEDIAN CELL, SORTED TO A 45' INTERVAL.
-CONTOURS ON THIS MAP WERE GENERATED USING THE MAP DATA SET.
-THE DATA DEPICTED ON THIS MAP SHOULD NOT BE USED FOR VOLUME CALCULATION PURPOSES.
-AERIAL IMAGERY PROVIDED BY NEW YORK STATE INTERACTIVE MAPPING GATEWAY (2018) AND IS FOR ORIENTATION PURPOSES ONLY.
-THIS SURVEY WAS PERFORMED USING REAL TIME KINEMATIC GPS FROM STATION "LEICA SMART NET RTN.NY DOT RTN.CAVEN POINT BASE.RTK KRUSTY".
-THIS MAP IS CEPO COMPLIANT IN ACCORDANCE WITH ER 1110-2-8160 AND EM 1110-2-6056.


HUDSON RIVER CHANNEL
NEW YORK
CONDITION SURVEY

VH-105

SHEET 5 OF 10

CORPS OF ENGINEERS

U. S. ARMY

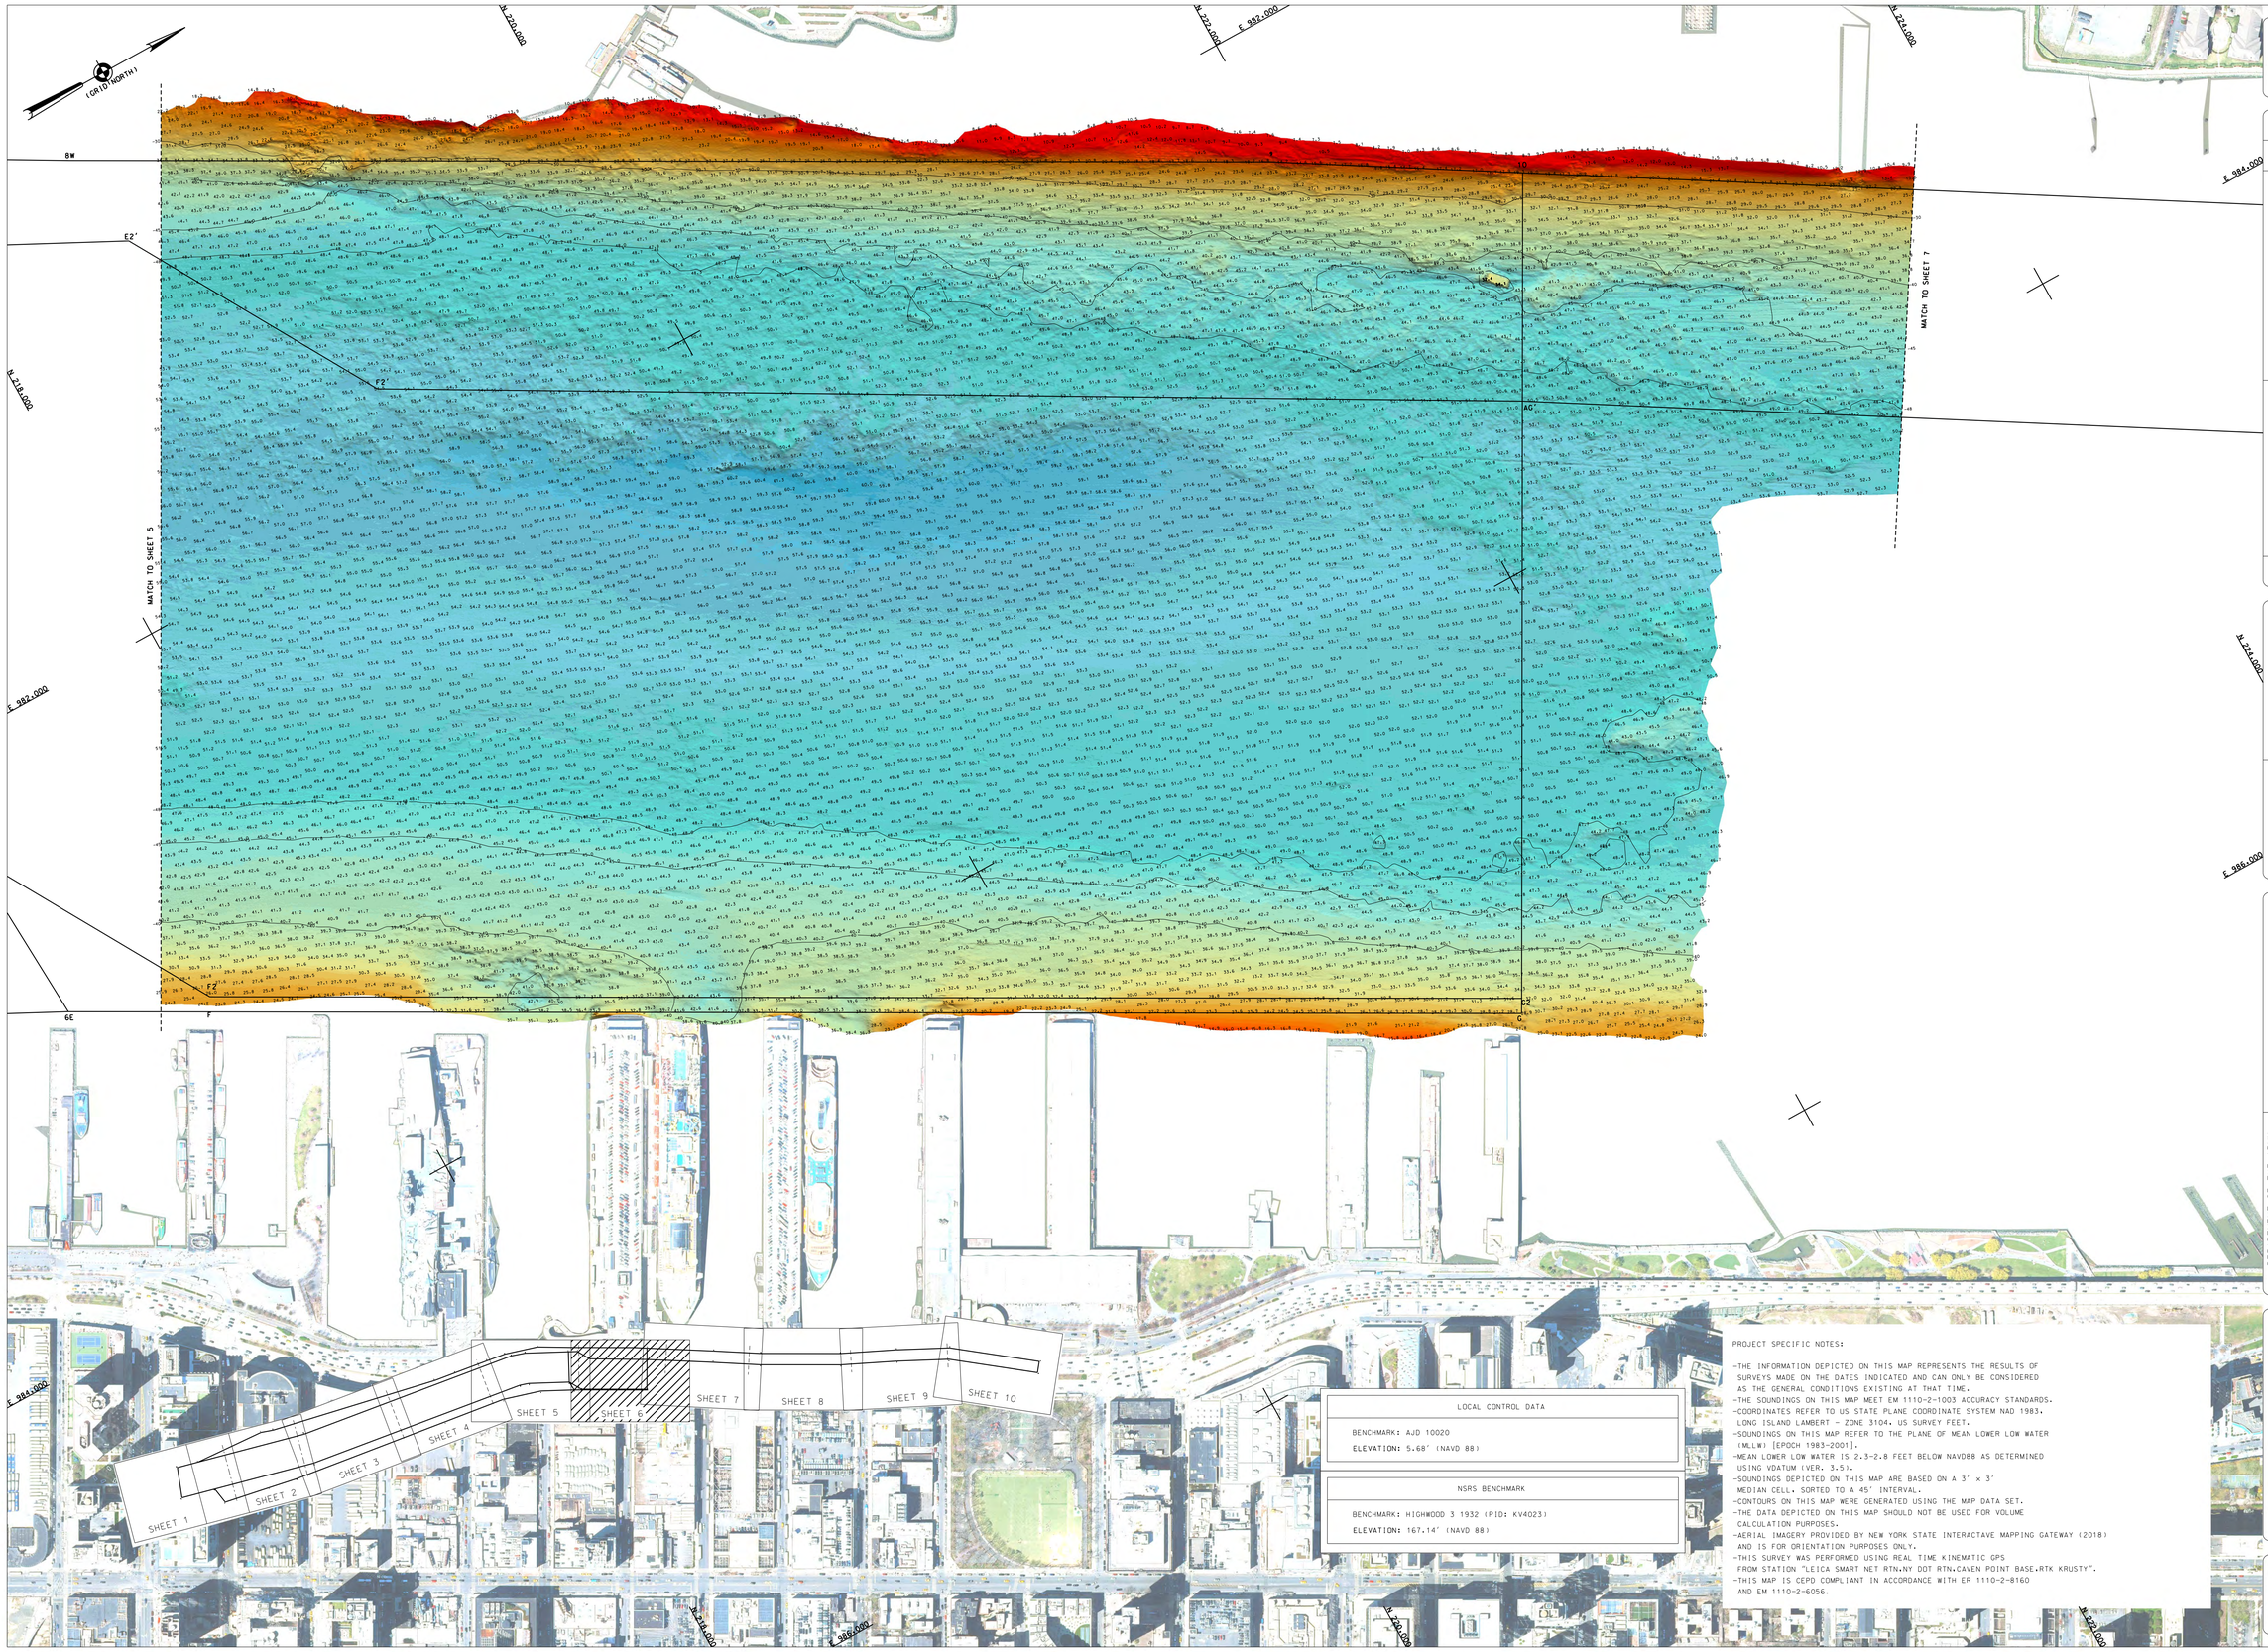

US ARMY CORPS OF ENGINEERS
NEW YORK DISTRICT

	EXG	PR
	JE	MP

DATES OF SURVEY:
14-15,21-22 MAY 2020
3-6,12-14-15,18-19 FEBRUARY 2000

REQ. NO./FILE NO.: 4906/D/N1/N2/N3

SCALE:
ONE INCH = 200 FEET

FIELD BOOKS:
858

APPROVED: D. SMITH — CHIEF, ENGINEERING DIVISION
APPROVED: M. FORTE — CHIEF, FIELD SURVEYS BRANCH
APPROVED: D. CLARKE — CHIEF, SURVEY SECTION
APPROVED: J. MRAZ — CHIEF, COAST & GEODETIC SURVEY BRANCH
DATE: 23 APRIL, 2014

DEPARTMENT OF THE ARMY
NEW YORK DISTRICT
CORPS OF ENGINEERS
NEW YORK, NEW YORK 10278

OPERATIONS DIVISION
SURVEY SECTION
CENAN-OPS

HUDSON RIVER CHANNEL
NEW YORK
CONDITION SURVEY

VH-106

SHEET 6 OF 10

LOCAL CONTROL DATA
BENCHMARK: AJD 10020
ELEVATION: 5.68' (NAVD 88)


NSRS BENCHMARK
BENCHMARK: HIGHWOOD 3 1932 (PID: KV4023)
ELEVATION: 167.14' (NAVD 88)

PROJECT SPECIFIC NOTES:

-THE INFORMATION DEPICTED ON THIS MAP REPRESENTS THE RESULTS OF SURVEYS MADE ON THE DATES INDICATED AND CAN ONLY BE CONSIDERED AS THE GENERAL CONDITIONS EXISTING AT THAT TIME.
-THE SOUNDINGS ON THIS MAP MEET EM 1110-2-1003 ACCURACY STANDARDS.
-COORDINATES REFER TO US STATE PLANE COORDINATE SYSTEM NAD 1983, LONG ISLAND LAMBERT - ZONE 3104. US SURVEY FEET.
-SOUNDINGS ON THIS MAP REFER TO THE PLANE OF MEAN LOWER LOW WATER (MLLW) [EPOCH 1983-2001].
-MEAN LOWER LOW WATER IS 2.3-2.8 FEET BELOW NAVD88 AS DETERMINED USING VDATUM (VER. 3.5).
-SOUNDINGS DEPICTED ON THIS MAP ARE BASED ON A 3' x 3' MEDIAN CELL, SORTED TO A 45' INTERVAL.
-CONTOURS ON THIS MAP WERE GENERATED USING THE MAP DATA SET.
-THE DATA DEPICTED ON THIS MAP SHOULD NOT BE USED FOR VOLUME CALCULATION PURPOSES.
-AERIAL IMAGERY PROVIDED BY NEW YORK STATE INTERACTAVE MAPPING GATEWAY (2018) AND IS FOR ORIENTATION PURPOSES ONLY.
-THIS SURVEY WAS PERFORMED USING REAL TIME KINEMATIC GPS FROM STATION "LEICA SMART NET RTN,NY DOT RTN,CAVEN POINT BASE,RTK KRUSTY".
-THIS MAP IS CEPD COMPLIANT IN ACCORDANCE WITH ER 1110-2-8160 AND EM 1110-2-6056.

CORPS OF ENGINEERS

U. S. ARMY

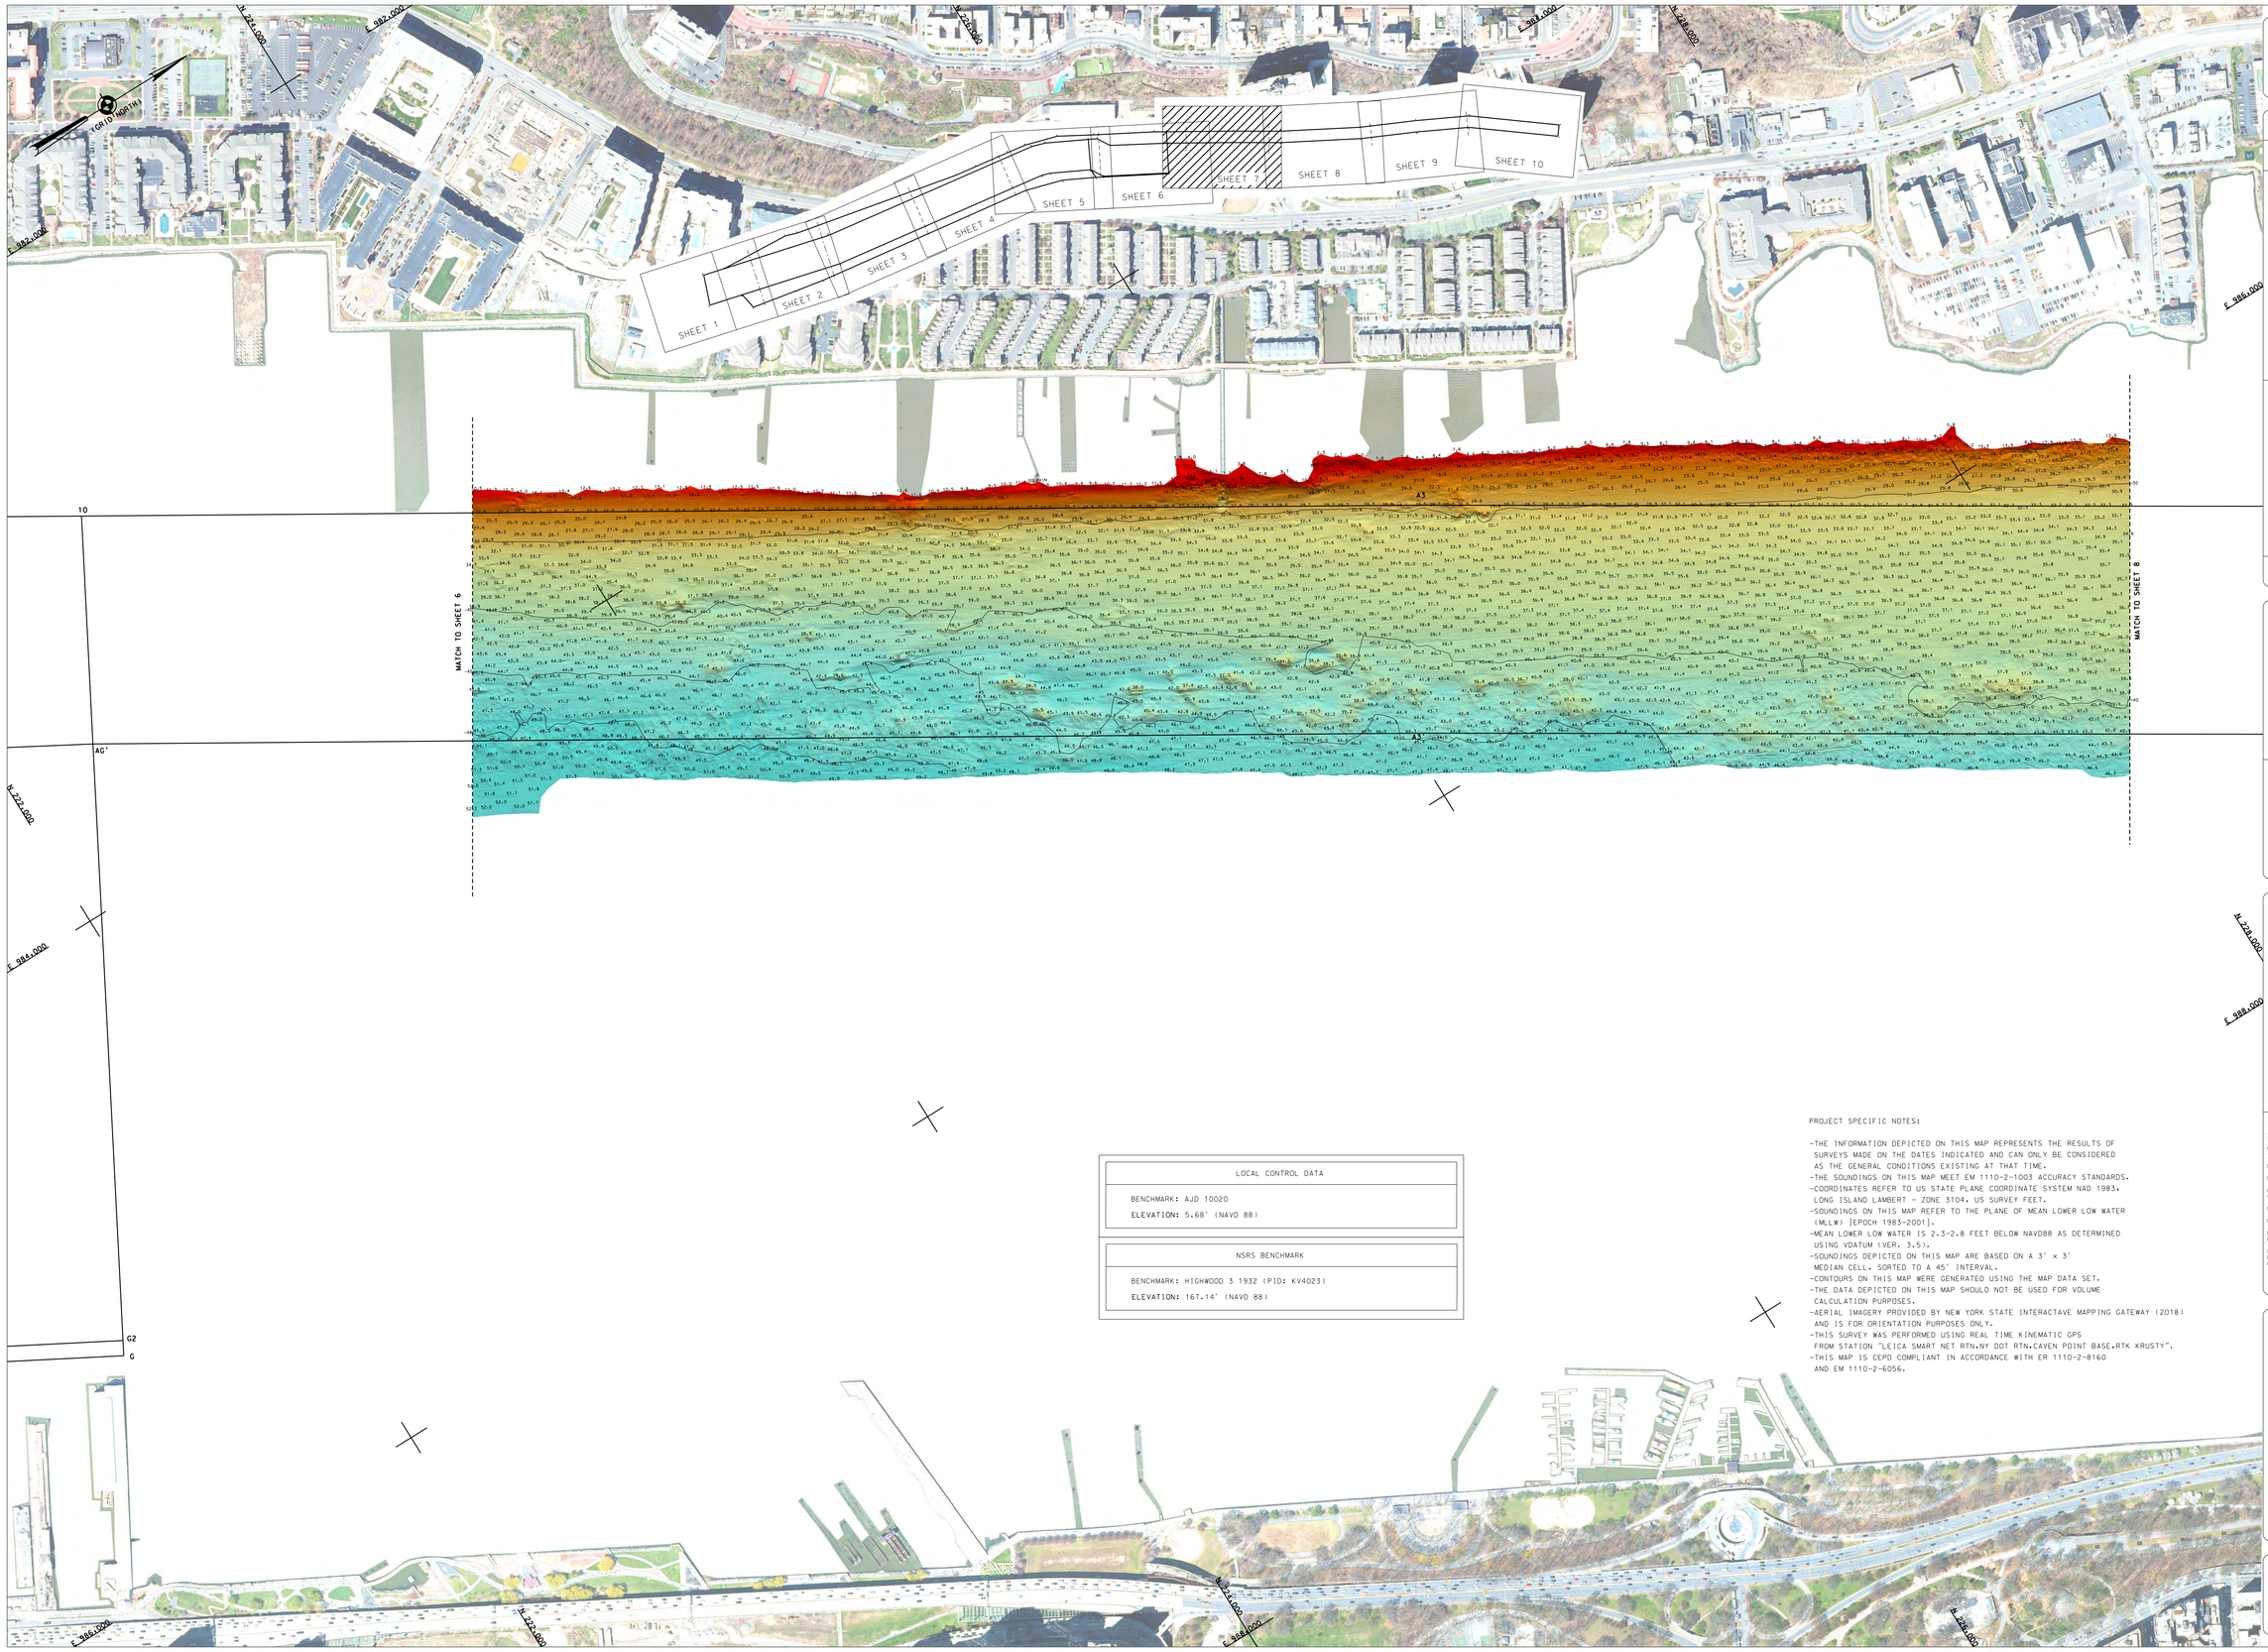

LOCAL CONTROL DATA
BENCHMARK: AJD 10020
ELEVATION: 5.68' (NAVD 88)

NSRS BENCHMARK
BENCHMARK: HIGHWOOD 3 1932 (PID: KV4023)
ELEVATION: 167.14' (NAVD 88)

PROJECT SPECIFIC NOTES:

-THE INFORMATION DEPICTED ON THIS MAP REPRESENTS THE RESULTS OF SURVEYS MADE ON THE DATES INDICATED AND CAN ONLY BE CONSIDERED AS THE GENERAL CONDITIONS EXISTING AT THAT TIME.
-THE SOUNDINGS ON THIS MAP MEET EM 1110-2-1003 ACCURACY STANDARDS.
-COORDINATES REFER TO US STATE PLANE COORDINATE SYSTEM NAD 1983. LONG ISLAND LAMBERT - ZONE 3104. US SURVEY FEET.
-SOUNDINGS ON THIS MAP REFER TO THE PLANE OF MEAN LOWER LOW WATER (MLLW) [EPOCH 1983-2001].
-MEAN LOWER LOW WATER IS 2.3-2.8 FEET BELOW NAVD88 AS DETERMINED USING VDATUM (VER. 3.5).
-SOUNDINGS DEPICTED ON THIS MAP ARE BASED ON A 3' x 3' MEDIAN CELL. SORTED TO A 45' INTERVAL.
-CONTOURS ON THIS MAP WERE GENERATED USING THE MAP DATA SET.
-THE DATA DEPICTED ON THIS MAP SHOULD NOT BE USED FOR VOLUME CALCULATION PURPOSES.
-AERIAL IMAGERY PROVIDED BY NEW YORK STATE INTERACTAVE MAPPING GATEWAY (2018) AND IS FOR ORIENTATION PURPOSES ONLY.
-THIS SURVEY WAS PERFORMED USING REAL TIME KINEMATIC GPS FROM STATION "LEICA SMART NET RTN.NY DOT RTN.CAVEN POINT BASE.RTK KRUSTY".
-THIS MAP IS CEPD COMPLIANT IN ACCORDANCE WITH ER 1110-2-8160 AND EM 1110-2-6056.

US ARMY CORPS OF ENGINEERS
NEW YORK DISTRICT

	ESG	PR
		JC
		MP

DATES OF SURVEY:
16-17,22-24,31 JANUARY 2020
3-6,11,14-15,18-19 FEBRUARY 2020

REQ. NO./FILE NOS.: 4906/D/N1/N2/N3

SCALE: ONE INCH = 200 FEET

FIELD BOOKS:

APPROVED: J. MCKELVEY — FIELD SURVEYANCE
APPROVED: M. FORTE — CIVIL ENGINEERING TECHNICIAN
APPROVED: D. CLARKE — LEAD CARTOGRAPHER
APPROVED: J. MRAZ — BRANCH CHIEF OF SURVEY
DATE: 28 FEBRUARY 2020

DEPARTMENT OF THE ARMY
NEW YORK DISTRICT
CORPS OF ENGINEERS
NEW YORK, NEW YORK 10278

OPERATIONS DIVISION
SURVEY SECTION
CENAN-OP-HS

HUDSON RIVER CHANNEL
NEW YORK
CONDITION SURVEY


VH-107

SHEET 7 OF 10

REQ. NO./FILE NO.: 4906/D/N1/N2/N3

CORPS OF ENGINEERS

U. S. ARMY

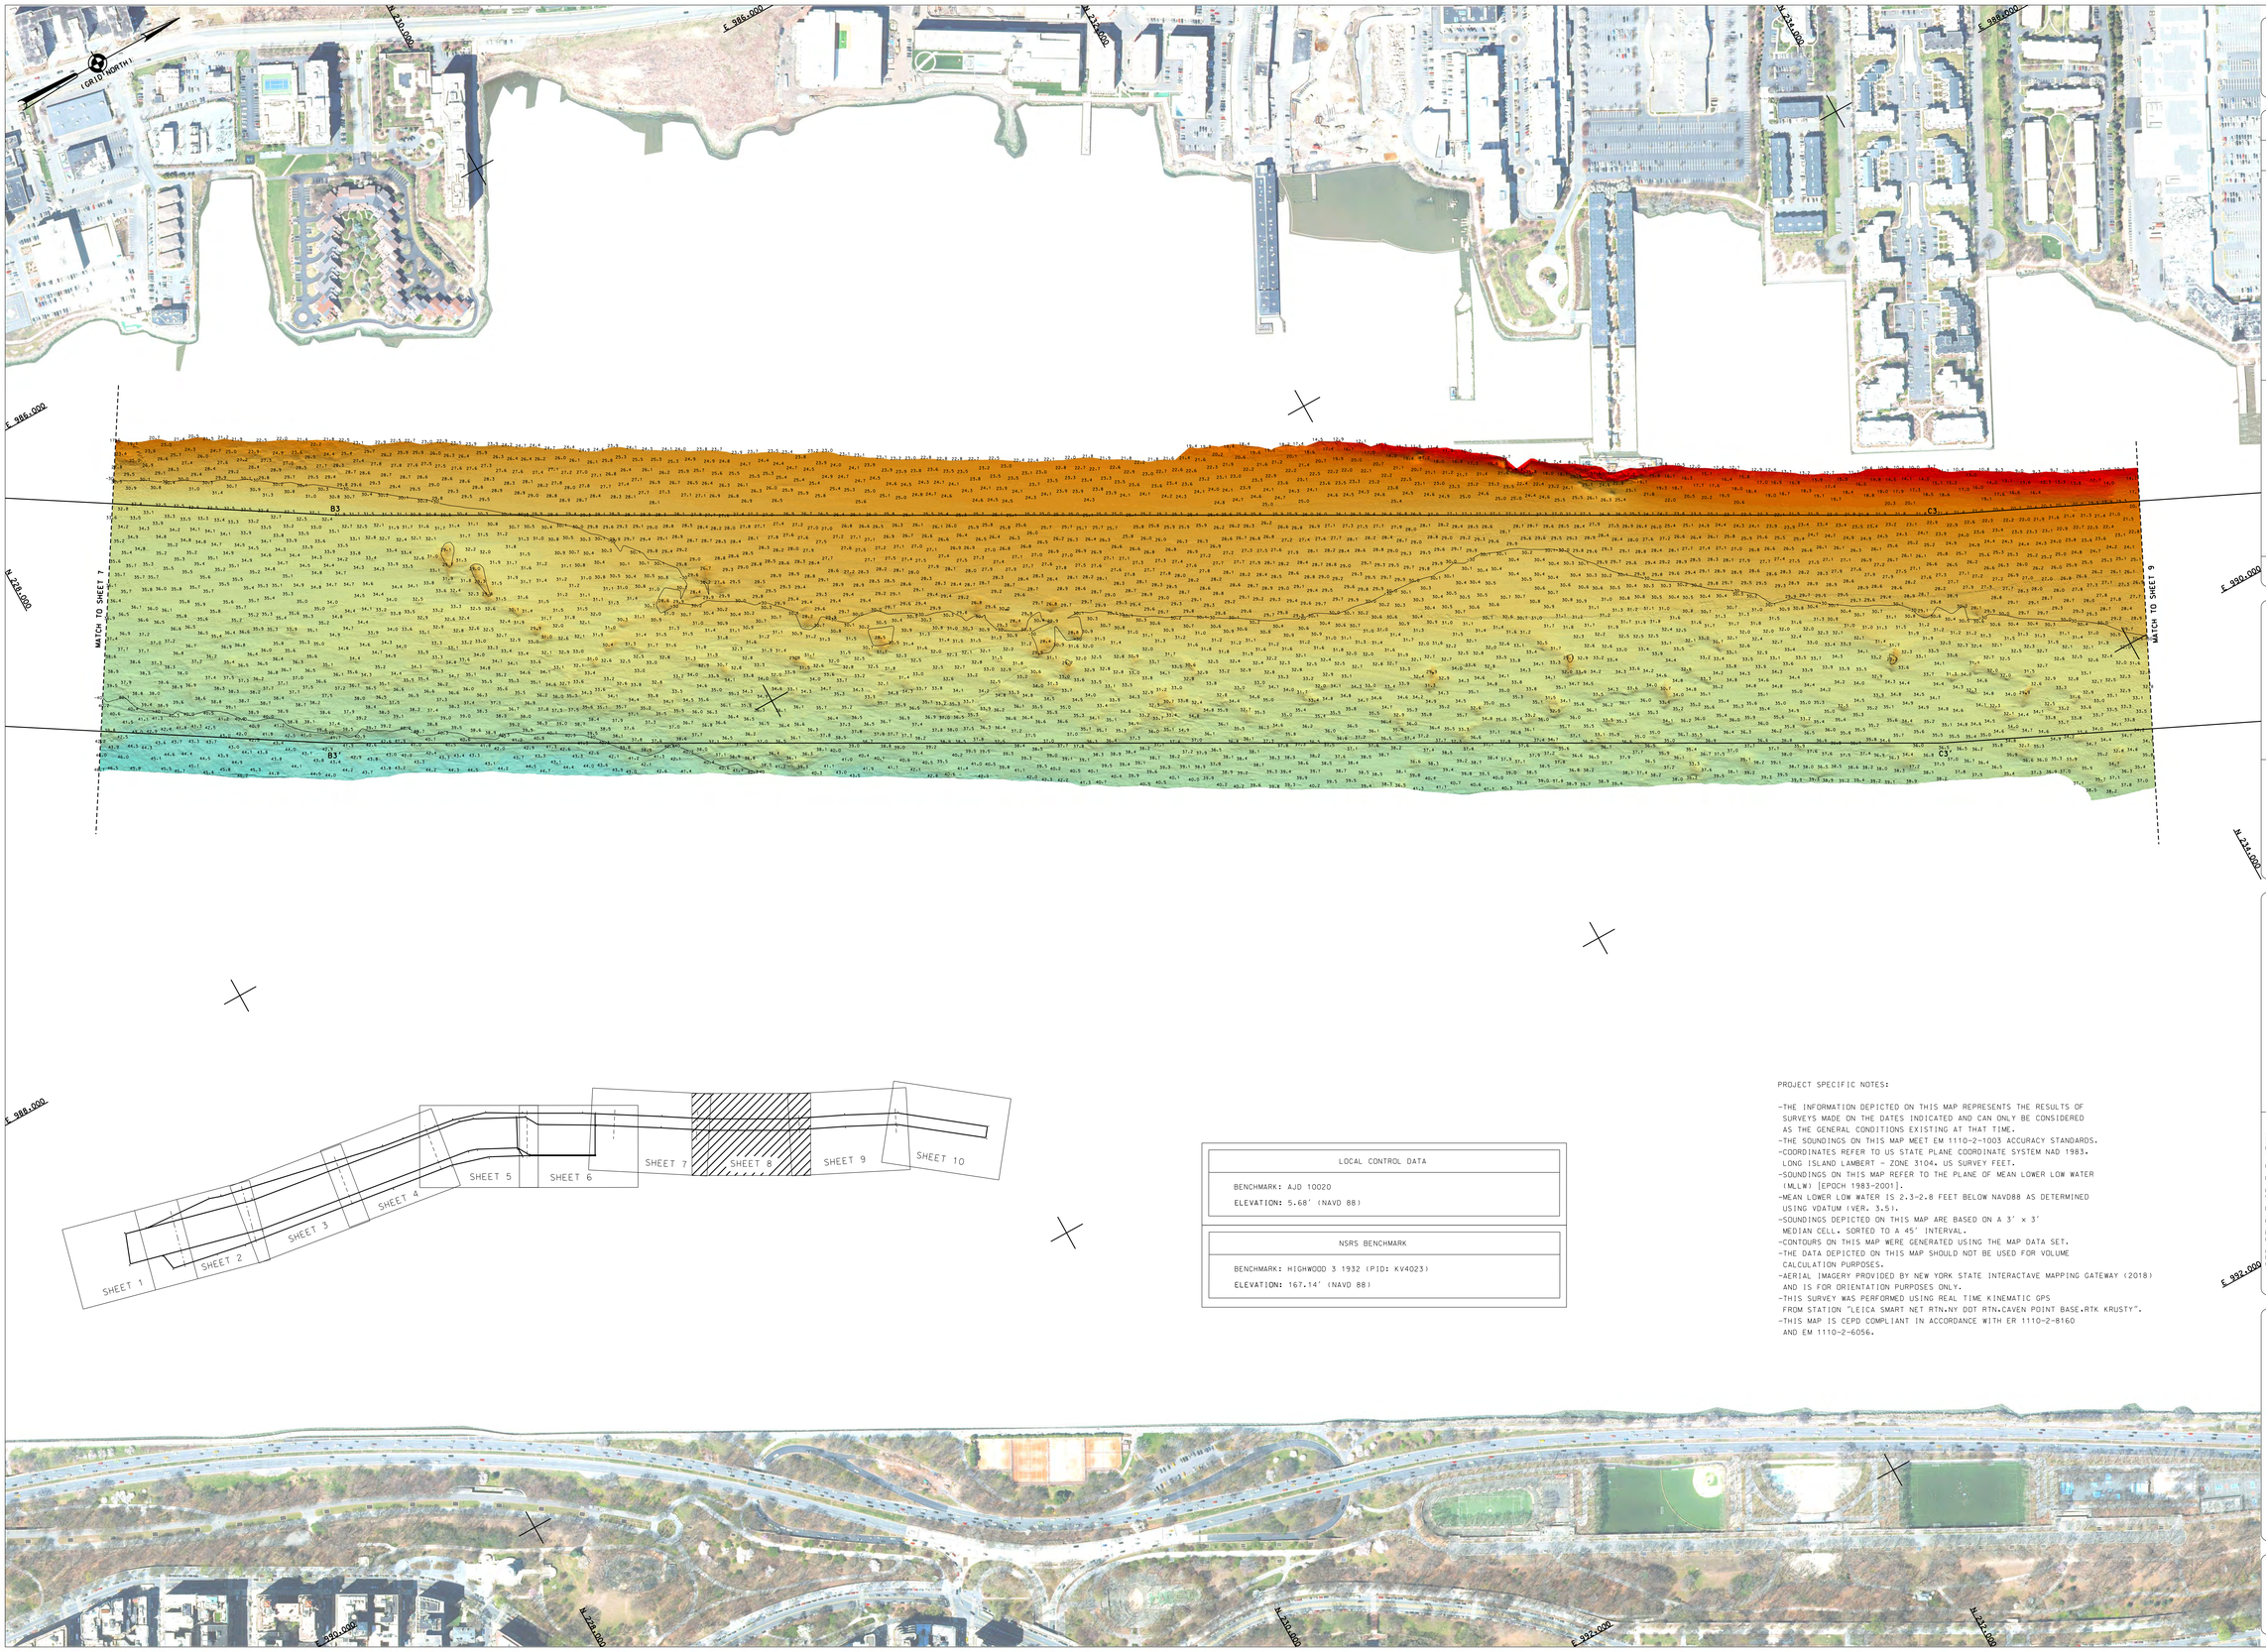

LOCAL CONTROL DATA
BENCHMARK: AJD 10020
ELEVATION: 5.68' (NAVD 88)

NSRS BENCHMARK
BENCHMARK: HIGHWOOD 3 1932 (PID: KV4023)
ELEVATION: 167.14' (NAVD 88)

PROJECT SPECIFIC NOTES:

-THE INFORMATION DEPICTED ON THIS MAP REPRESENTS THE RESULTS OF SURVEYS MADE ON THE DATES INDICATED AND CAN ONLY BE CONSIDERED AS THE GENERAL CONDITIONS EXISTING AT THAT TIME.
-THE SOUNDINGS ON THIS MAP MEET EM 1110-2-1003 ACCURACY STANDARDS.
-COORDINATES REFER TO US STATE PLANE COORDINATE SYSTEM NAD 1983. LONG ISLAND LAMBERT - ZONE 3104. US SURVEY FEET.
-SOUNDINGS ON THIS MAP REFER TO THE PLANE OF MEAN LOWER LOW WATER (MLLW) [EPOCH 1983-2001].
-MEAN LOWER LOW WATER IS 2.3-2.8 FEET BELOW NAVD88 AS DETERMINED USING VDATUM (VER. 3.5).
-SOUNDINGS DEPICTED ON THIS MAP ARE BASED ON A 3' x 3' MEDIAN CELL. SORTED TO A 45' INTERVAL.
-CONTOURS ON THIS MAP WERE GENERATED USING THE MAP DATA SET.
-THE DATA DEPICTED ON THIS MAP SHOULD NOT BE USED FOR VOLUME CALCULATION PURPOSES.
-AERIAL IMAGERY PROVIDED BY NEW YORK STATE INTERACTAVE MAPPING GATEWAY (2018) AND IS FOR ORIENTATION PURPOSES ONLY.
-THIS SURVEY WAS PERFORMED USING REAL TIME KINEMATIC GPS FROM STATION "LEICA SMART NET RTN.NY DOT RTN.CAVEN POINT BASE.RTK KRUSTY".
-THIS MAP IS CEPD COMPLIANT IN ACCORDANCE WITH ER 1110-2-8160 AND EM 1110-2-6056.

US ARMY CORPS OF ENGINEERS
NEW YORK DISTRICT

ESG PR
JE MP

DATES OF SURVEY:
16-17,24-26,31 JANUARY 2020
3-6,10,14-15,18-19 FEBRUARY 2020

SCALE: ONE INCH = 200 FEET

FIELD BOOKS:

REQ. NO./FILE NOs.: 4906/D/N1/N2/N3

APPROVED: J. MCKELVEY — FIELD SURVEYANCE
APPROVED: M. FORTE — CIVIL ENGINEERING TECHNICIAN
APPROVED: D. CLARKE — CHIEF SURVEYANCE
APPROVED: J. MRAZ — BRANCH CHIEF OF SURVEY
DATE: 28 FEBRUARY 2020

DEPARTMENT OF THE ARMY
NEW YORK DISTRICT
CORPS OF ENGINEERS
NEW YORK, NEW YORK 10278

OPERATIONS DIVISION
SURVEY SECTION
CENAN-OP-HS

HUDSON RIVER CHANNEL
NEW YORK
CONDITION SURVEY

VH-108

SHEET 8 OF 10

REG. NO./FILE NO.: 4906/0/N1/N2/N3

HUDSON RIVER CHANNEL
NEW YORK
CONDITION SURVEY

VH-109
SHEET 9 OF 10

DEPARTMENT OF THE ARMY
NEW YORK DISTRICT
CORPS OF ENGINEERS
NEW YORK, NEW YORK 10278

OPERATIONS DIVISION
SURVEY SECTION
CENAN-OP-HS

APPROVED: J.C. MCKELVEY, CHIEF, OPERATIONS DIVISION
APPROVED: M. FORTE, CHIEF, ENGINEERING TECHNICIAN
APPROVED: D. CLARKE, CHIEF, SURVEY SECTION
APPROVED: J. MEAZ, SURVEY COAST OF SURVEY
DATE: 28 FEBRUARY 2020

SCALE:
ONE INCH = 200 FEET

DATES OF SURVEY:
16-17,21-22,27 JANUARY 2020
3-6,12,14-15,18-19 FEBRUARY 2020

FIELD BOOKS:

REG. NO./FILE NOS.: 4906/0/N1/N2/N3

BY	DSG	JJT
MM	PM	

US ARMY CORPS
OF ENGINEERS
NEW YORK DISTRICT


U. S. ARMY

CORPS OF ENGINEERS

PROJECT SPECIFIC NOTES:
-THE INFORMATION DEPICTED ON THIS MAP REPRESENTS THE RESULTS OF SURVEYS MADE ON THE DATES INDICATED AND CAN ONLY BE CONSIDERED AS THE GENERAL CONDITIONS EXISTING AT THAT TIME.
-THE SOUNDINGS ON THIS MAP MEET EM 1110-2-1003 ACCURACY STANDARDS.
-COORDINATES REFER TO US STATE PLANE COORDINATE SYSTEM NAD 1983. LONG ISLAND LAMBERT - ZONE 3104. US SURVEY FEET.
-SOUNDINGS ON THIS MAP REFER TO THE PLANE OF MEAN LOWER LOW WATER (MLLW) [EPOCH 1983-2001].
-MEAN LOWER LOW WATER IS 2.3-2.8 FEET BELOW NAVD88 AS DETERMINED USING VDATUM (VER. 3.5).
-SOUNDINGS DEPICTED ON THIS MAP ARE BASED ON A 3' × 3' MEDIAN CELL, SORTED TO A 45' INTERVAL.
-CONTOURS ON THIS MAP WERE GENERATED USING THE MAP DATA SET.
-THE DATA DEPICTED ON THIS MAP SHOULD NOT BE USED FOR VOLUME CALCULATION PURPOSES.
-AERIAL IMAGERY PROVIDED BY NEW YORK STATE INTERACTIVE MAPPING GATEWAY (2018) AND IS FOR ORIENTATION PURPOSES ONLY.
-THIS SURVEY WAS PERFORMED USING REAL TIME KINEMATIC GPS FROM STATION "LEICA SMART NET RTN.NY DOT RTN.CAVEN POINT BASE.RTK KRUSTY".
-THIS MAP IS CEPD COMPLIANT IN ACCORDANCE WITH ER 1110-2-8160 AND EM 1110-2-6056.

LOCAL CONTROL DATA
BENCHMARK: AD 10020 ELEVATION: 5.68' (NAVD 88)


NSRS BENCHMARK
BENCHMARK: HIGHWOOD 3 1932 (PID: KV4023) ELEVATION: 167.14' (NAVD 88)

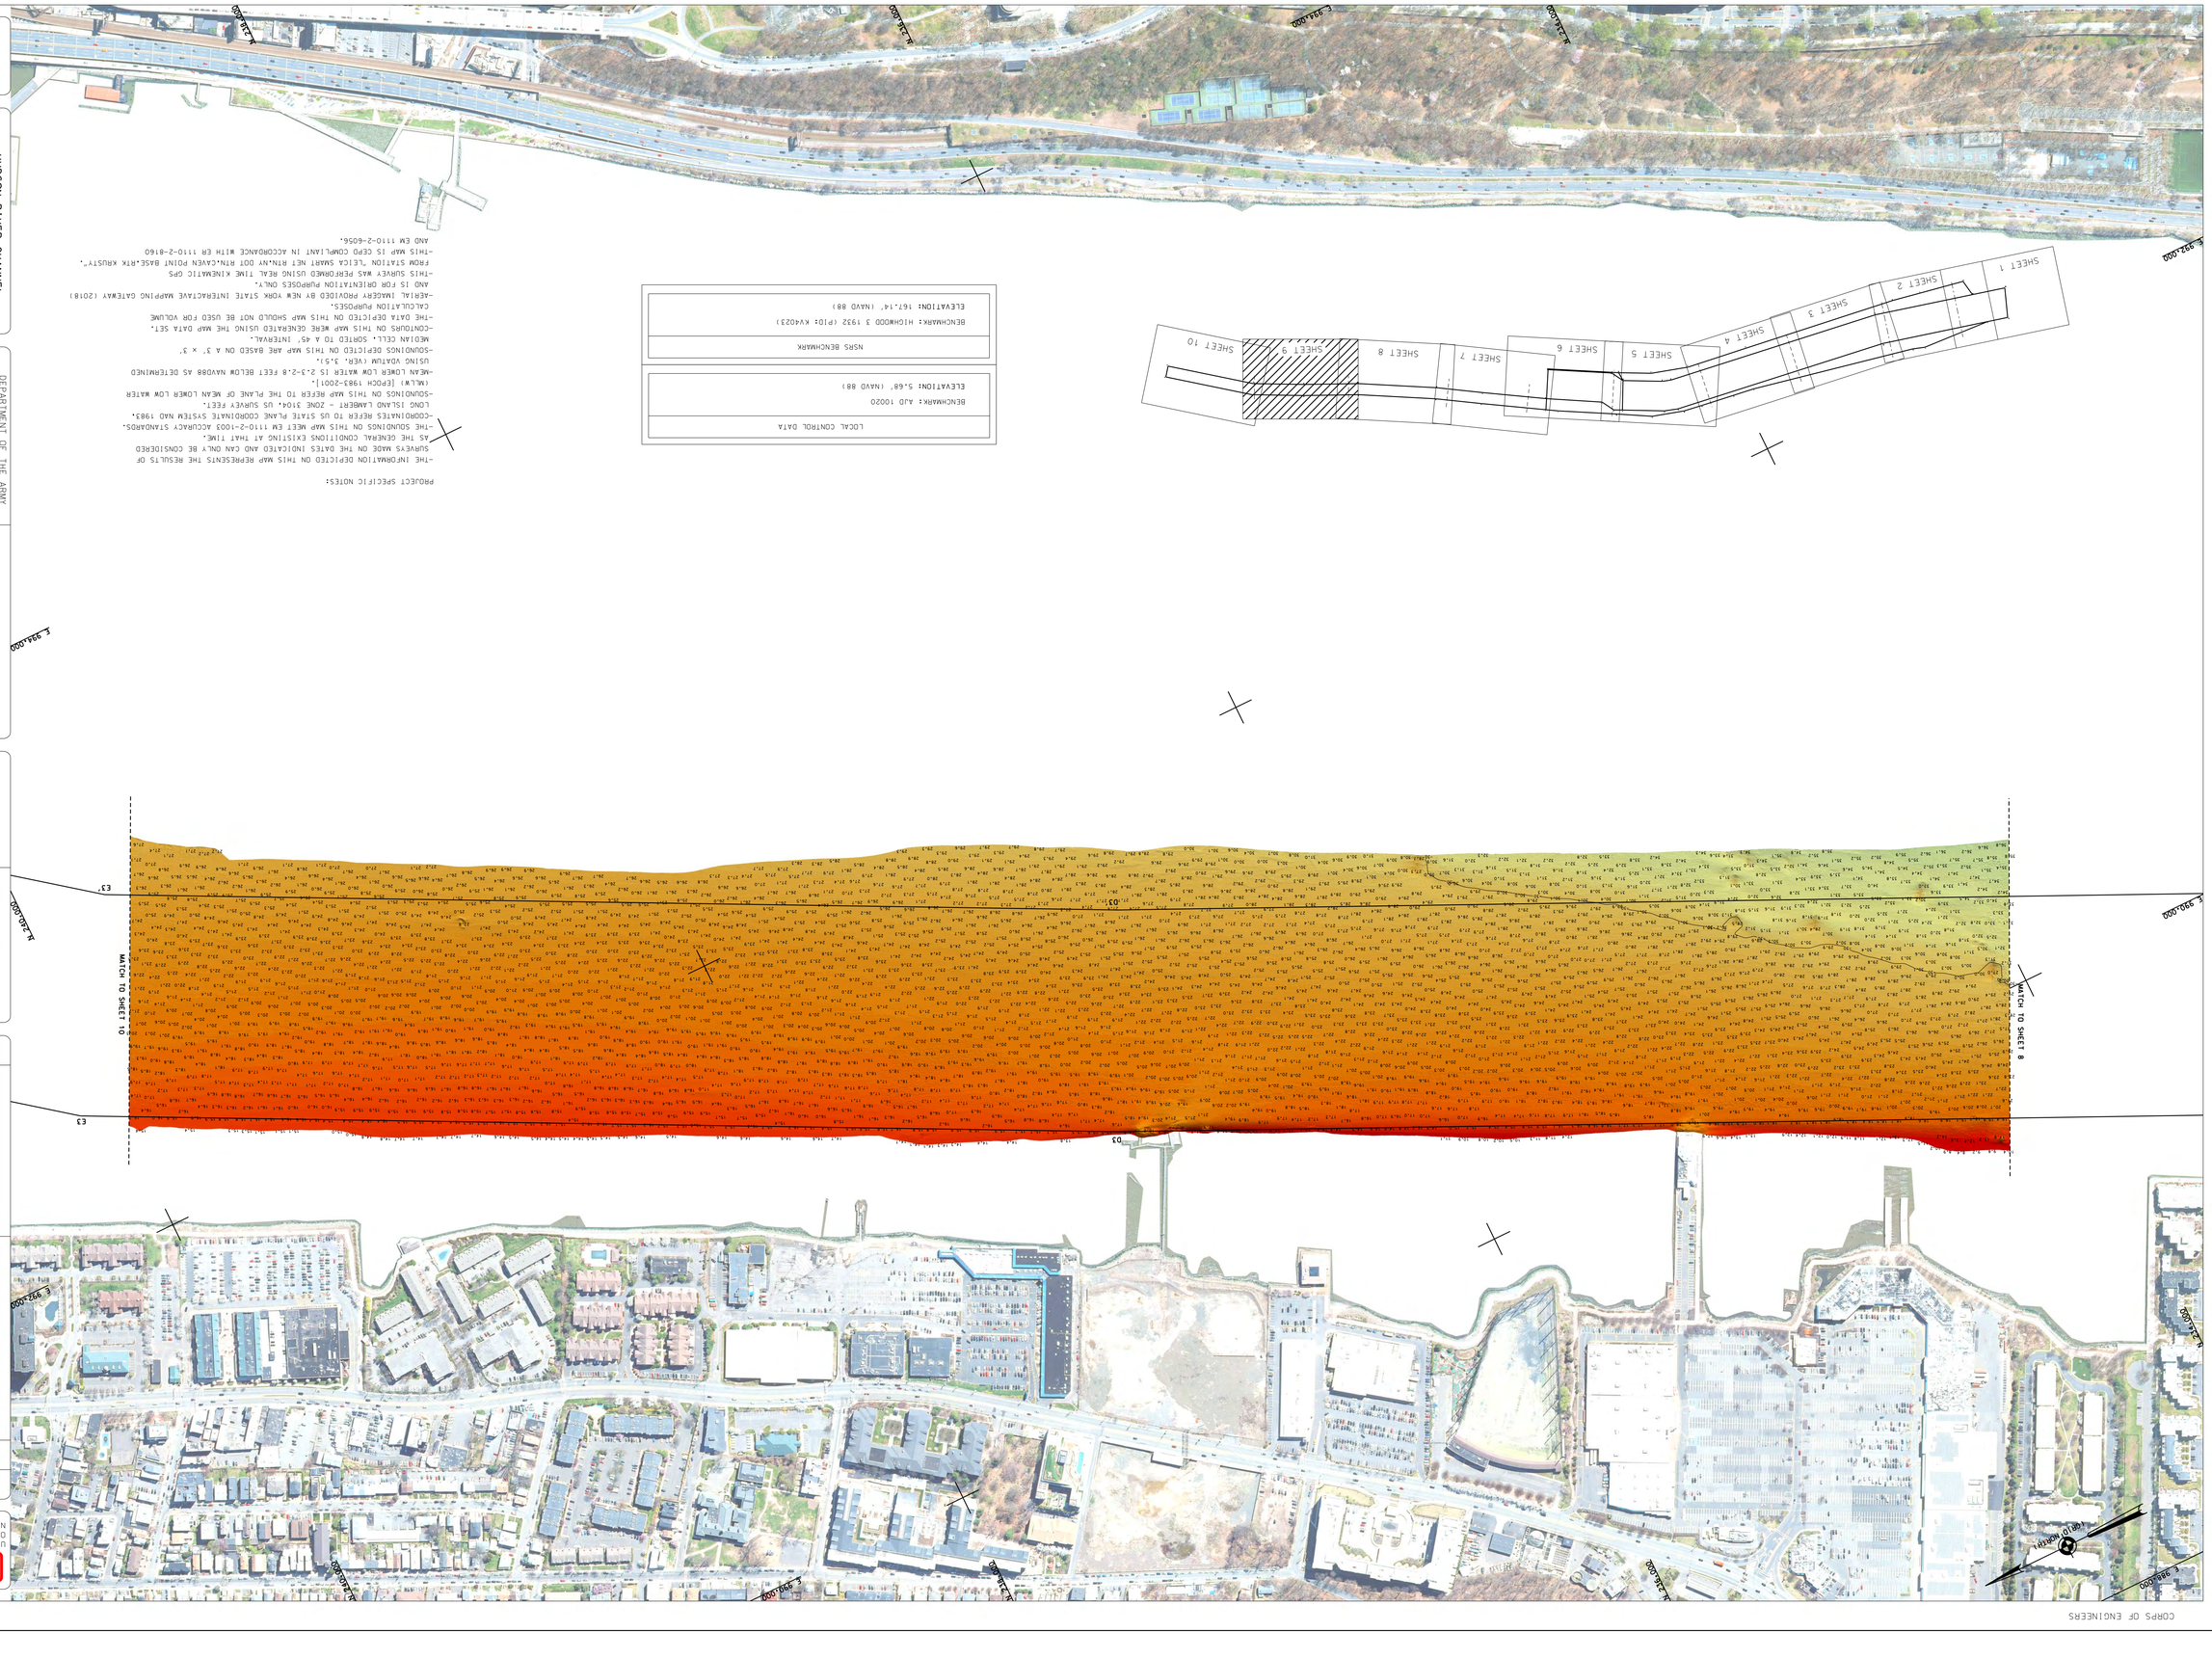


CORPS OF ENGINEERS

U. S. ARMY



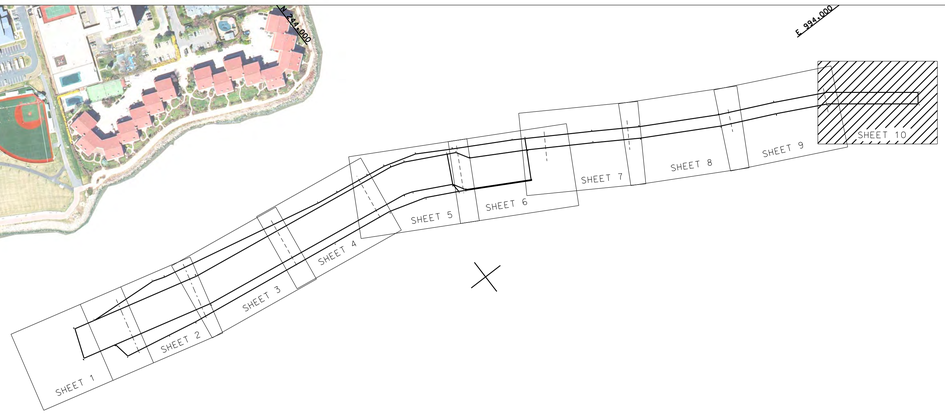

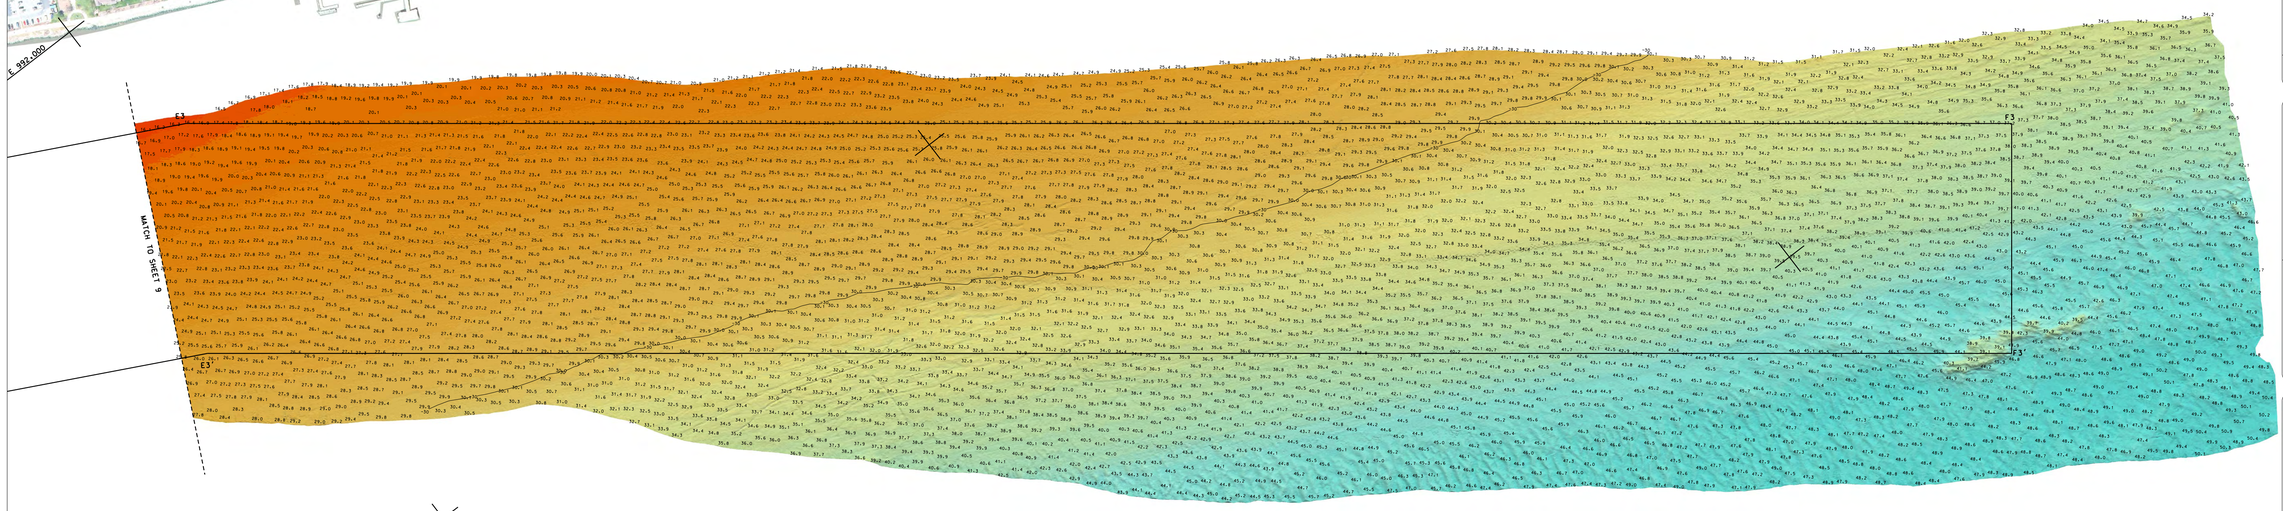

LOCAL CONTROL DATA
BENCHMARK: AJD 10020 ELEVATION: 5.68' (NAVD 88)

NSRS BENCHMARK
BENCHMARK: HIGHWOOD 3 1932 (PID: KV4023) ELEVATION: 167.14' (NAVD 88)

PROJECT SPECIFIC NOTES:

-THE INFORMATION DEPICTED ON THIS MAP REPRESENTS THE RESULTS OF SURVEYS MADE ON THE DATES INDICATED AND CAN ONLY BE CONSIDERED AS THE GENERAL CONDITIONS EXISTING AT THAT TIME.
-THE SOUNDINGS ON THIS MAP MEET EM 1110-2-1003 ACCURACY STANDARDS.
-COORDINATES REFER TO US STATE PLANE COORDINATE SYSTEM NAD 1983. LONG ISLAND LAMBERT - ZONE 3104. US SURVEY FEET.
-SOUNDINGS ON THIS MAP REFER TO THE PLANE OF MEAN LOWER LOW WATER (MLLW) [EPOCH 1983-2001].
-MEAN LOWER LOW WATER IS 2.3-2.8 FEET BELOW NAVD88 AS DETERMINED USING VDATUM (VER. 3.5).
-SOUNDINGS DEPICTED ON THIS MAP ARE BASED ON A 3' x 3' MEDIAN CELL. SORTED TO A 45' INTERVAL.
-CONTOURS ON THIS MAP WERE GENERATED USING THE MAP DATA SET.
-THE DATA DEPICTED ON THIS MAP SHOULD NOT BE USED FOR VOLUME CALCULATION PURPOSES.
-AERIAL IMAGERY PROVIDED BY NEW YORK STATE INTERACTIVE MAPPING GATEWAY (2018) AND IS FOR ORIENTATION PURPOSES ONLY.
-THIS SURVEY WAS PERFORMED USING REAL TIME KINEMATIC GPS FROM STATION "LEICA SMART NET RTN.NY DOT RTN.CAVEN POINT BASE.RTK KRUSTY".
-THIS MAP IS CEPD COMPLIANT IN ACCORDANCE WITH ER 1110-2-8160 AND EM 1110-2-6056.

US ARMY CORPS OF ENGINEERS
NEW YORK DISTRICT

		ESG	JE
		PR	MP

DATES OF SURVEY:
16-17,24-25,31 JANUARY 2020
3-6,12-14,18-19 FEBRUARY 2020

REQUEST NO./FILE NO.: 4906

SCALE:
ONE INCH = 200 FEET

FIELD BOOKS:

APPROVED: J. MCKELVEY, FIELD CARTOGRAPHER
APPROVED: M. FORTE, CIVIL ENGINEERING TECHNICIAN
APPROVED: D. CLARKE, CHIEF CARTOGRAPHER
APPROVED: J. MRAZ, CHIEF, SURVEY SECTION
DATE: 28 FEBRUARY 2020

DEPARTMENT OF THE ARMY
NEW YORK DISTRICT
CORPS OF ENGINEERS
NEW YORK, NEW YORK 10278

OPERATIONS DIVISION
SURVEY SECTION
CENAN-OPS

HUDSON RIVER CHANNEL
NEW YORK
CONDITION SURVEY

VH-110

SHEET 10 OF 10

REQ. NO./FILE NO.: 4906