


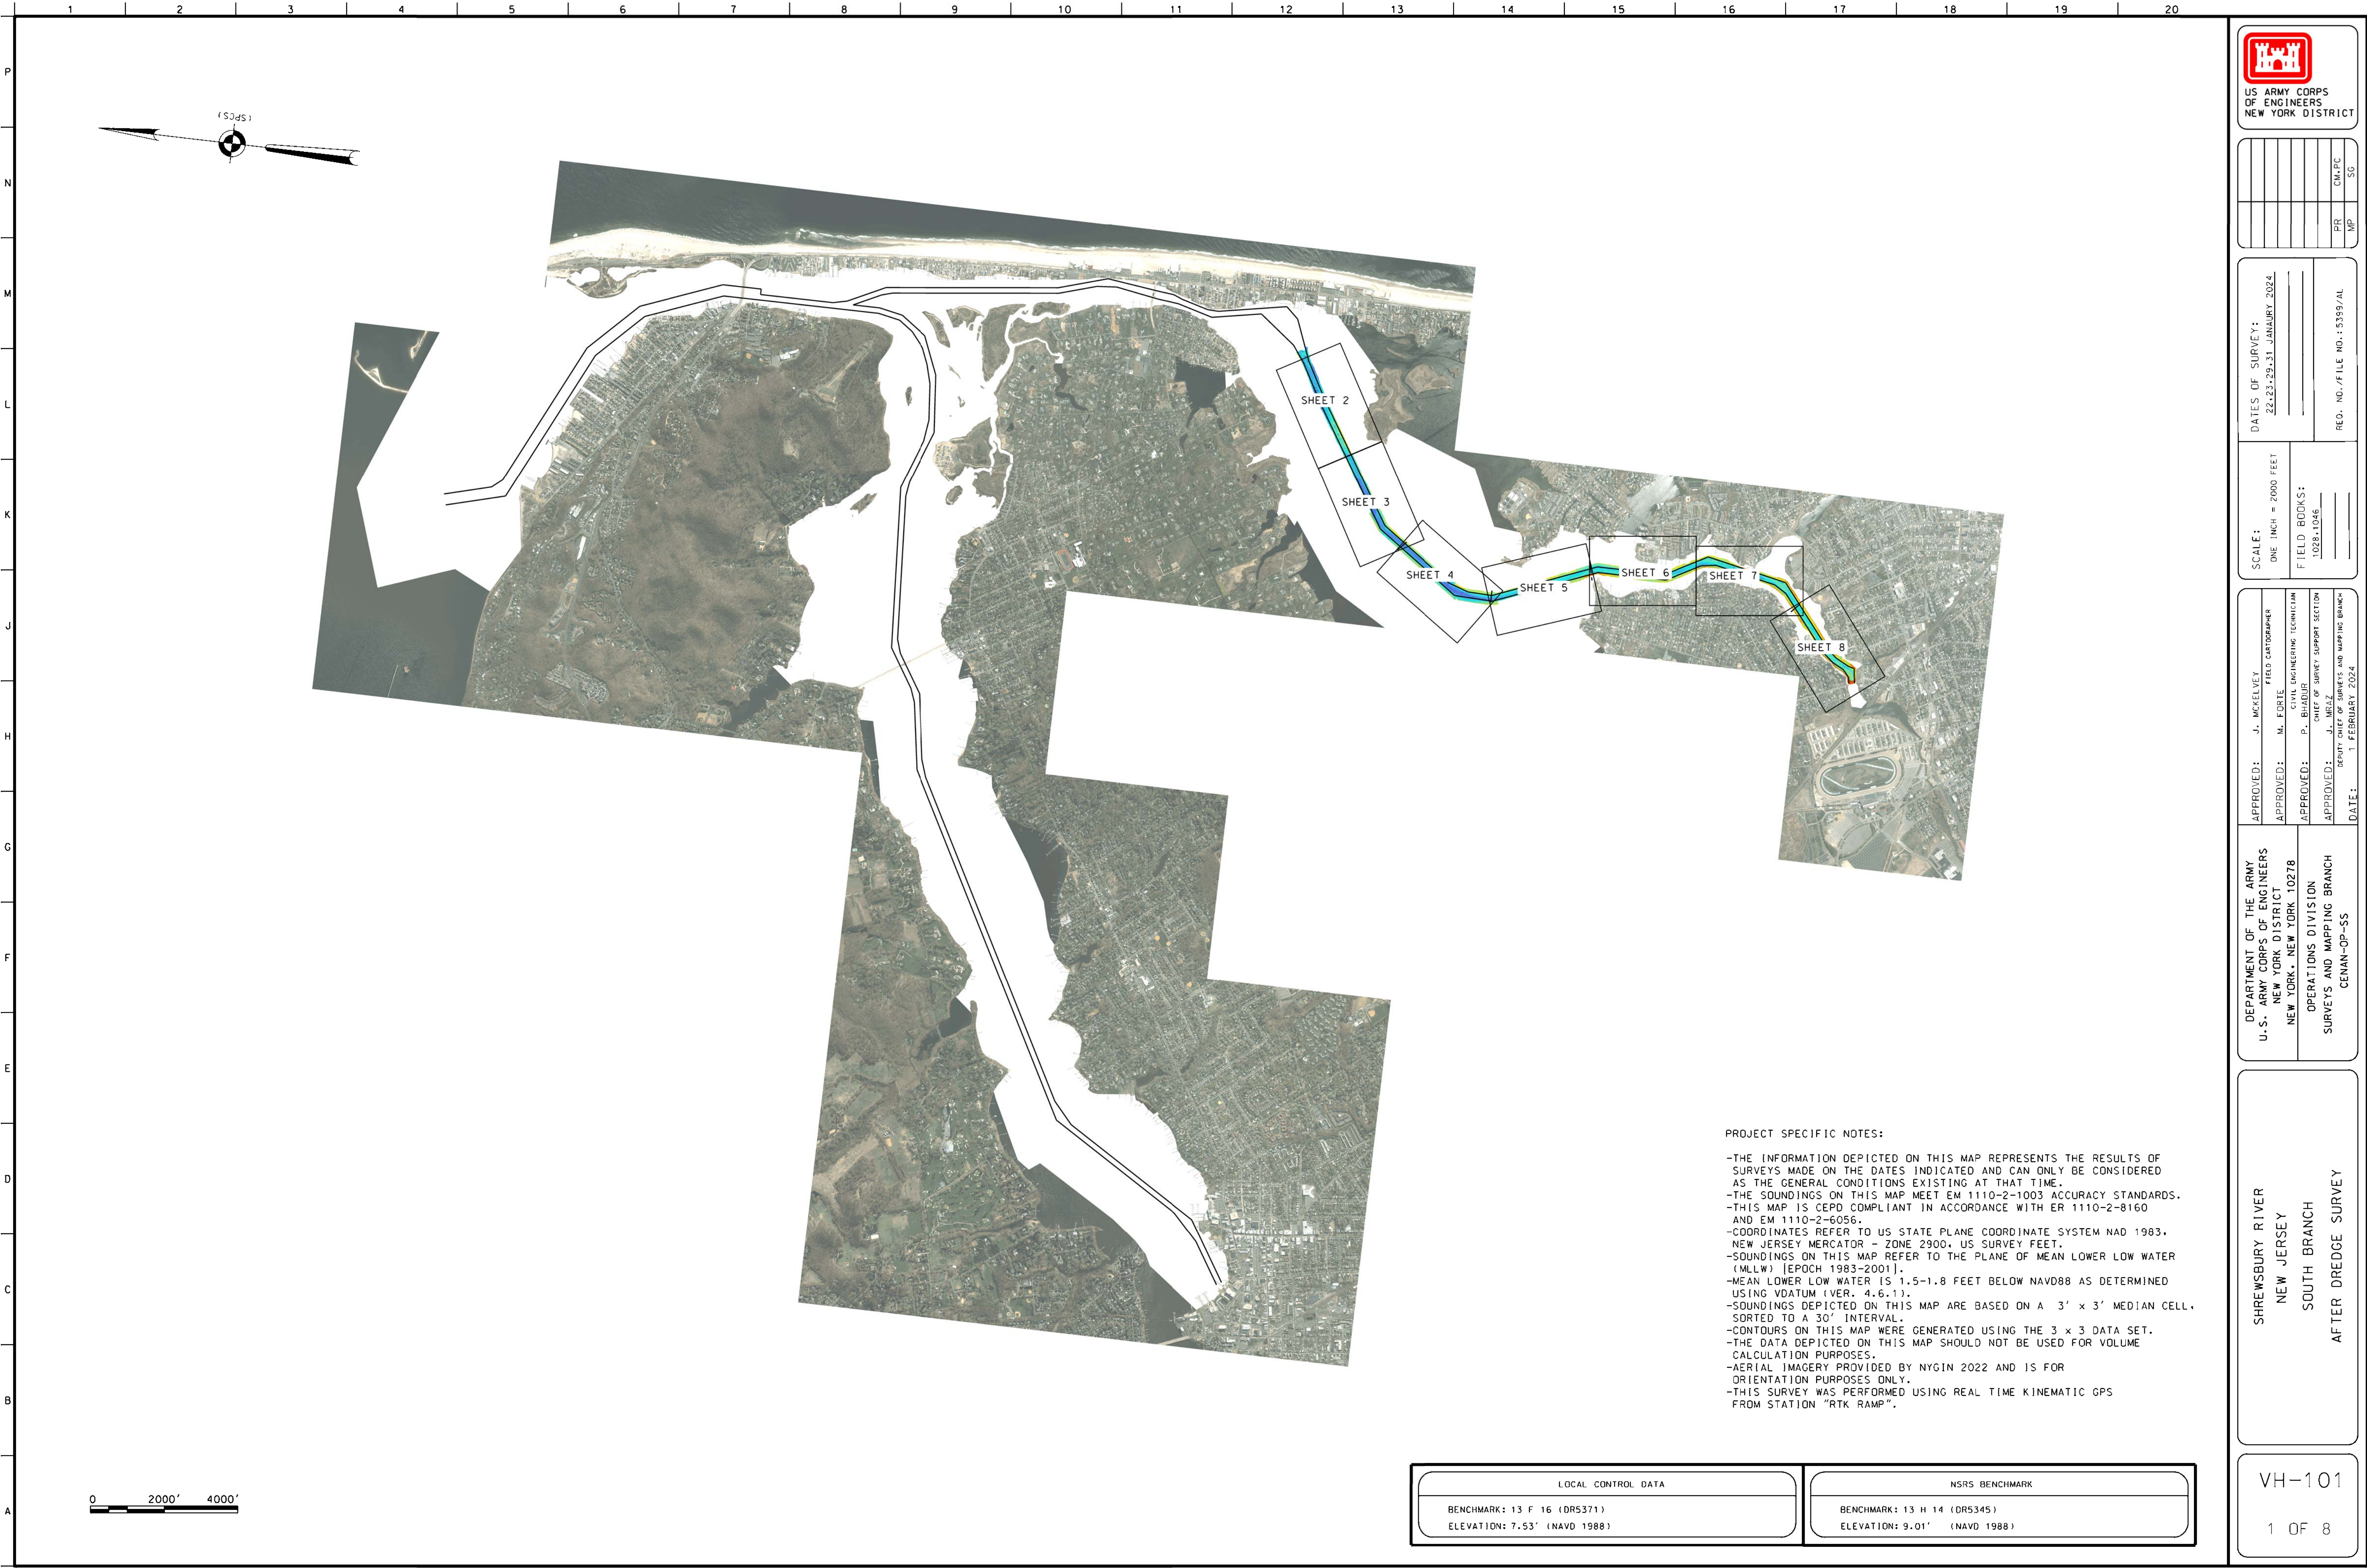


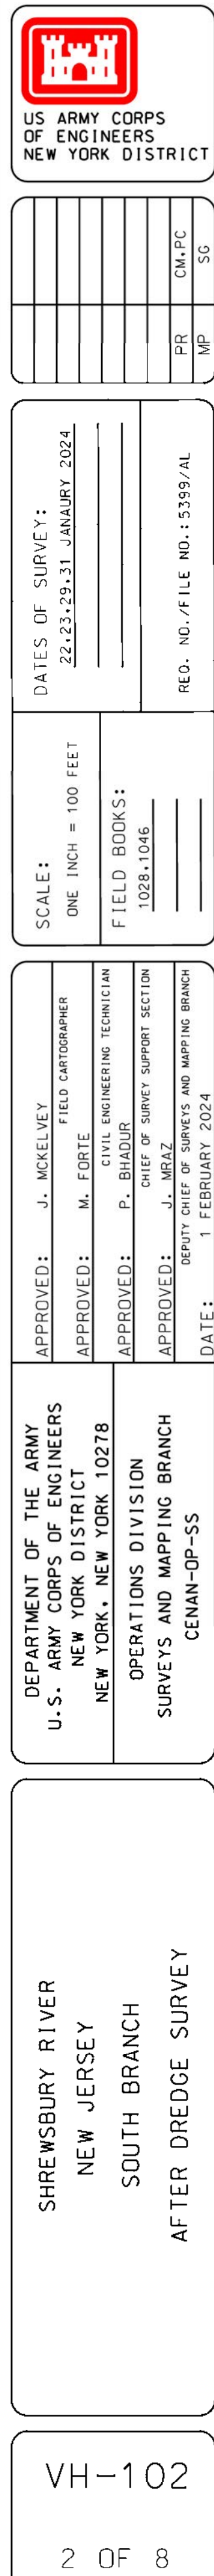

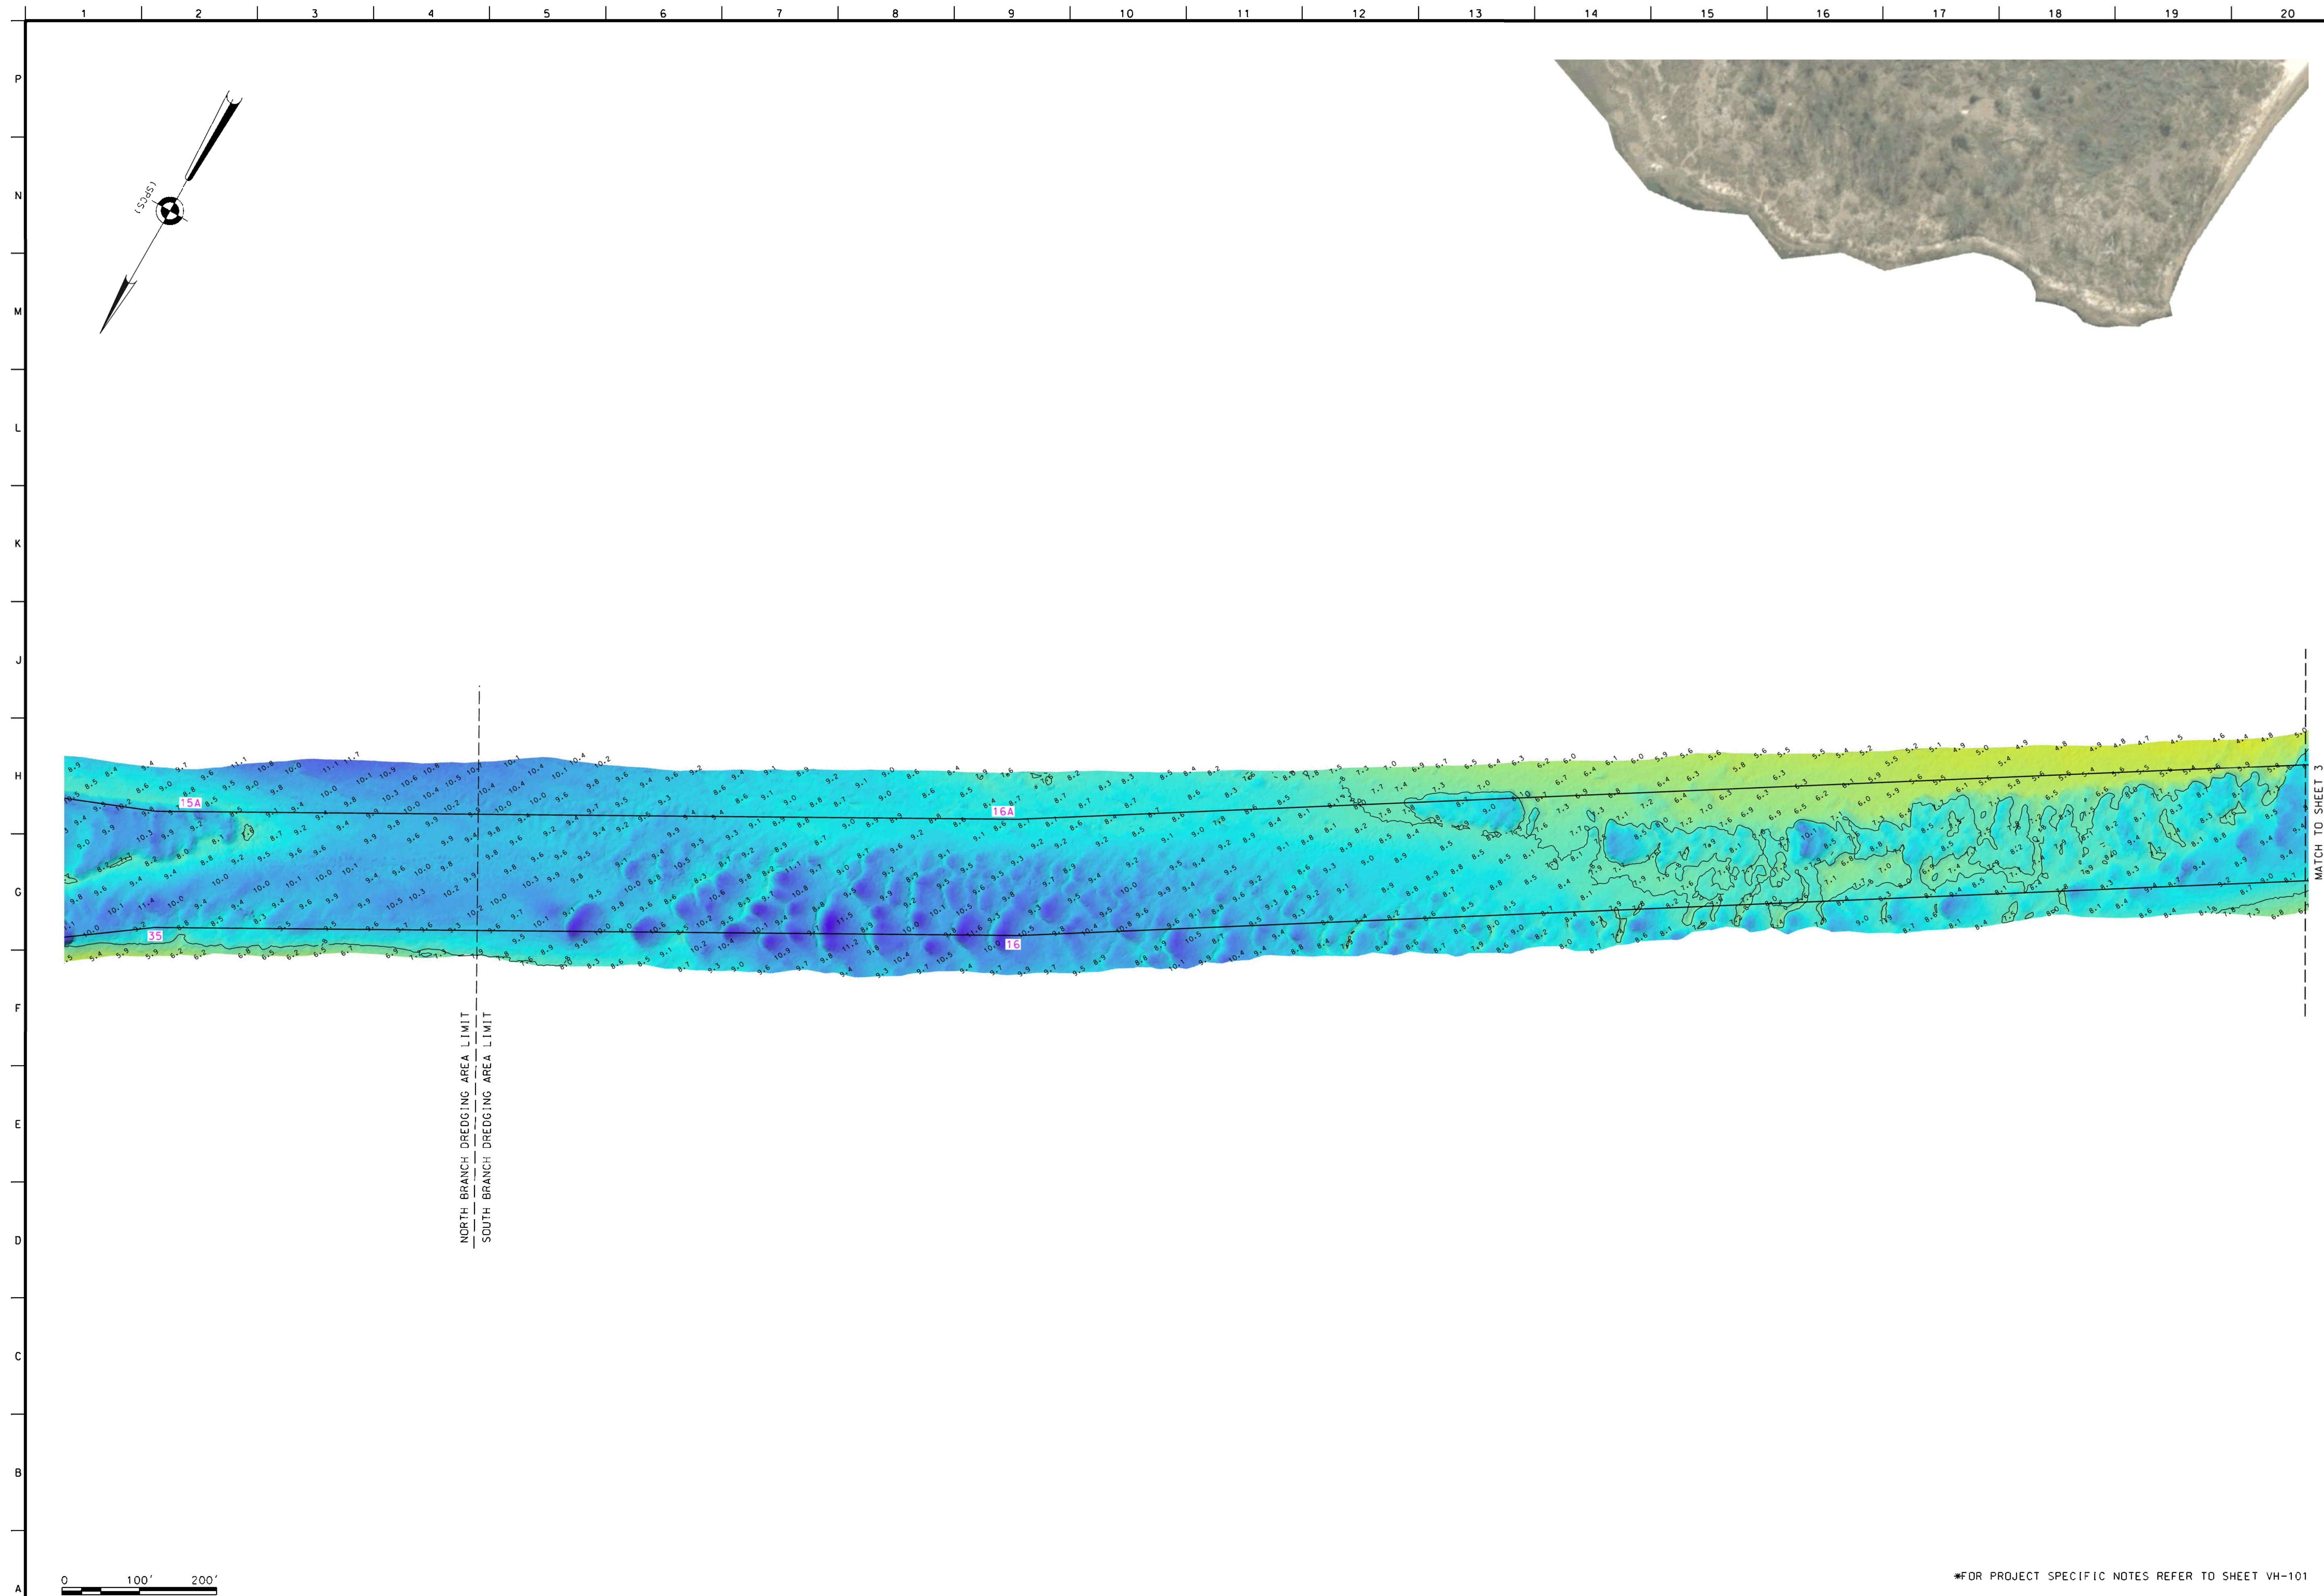

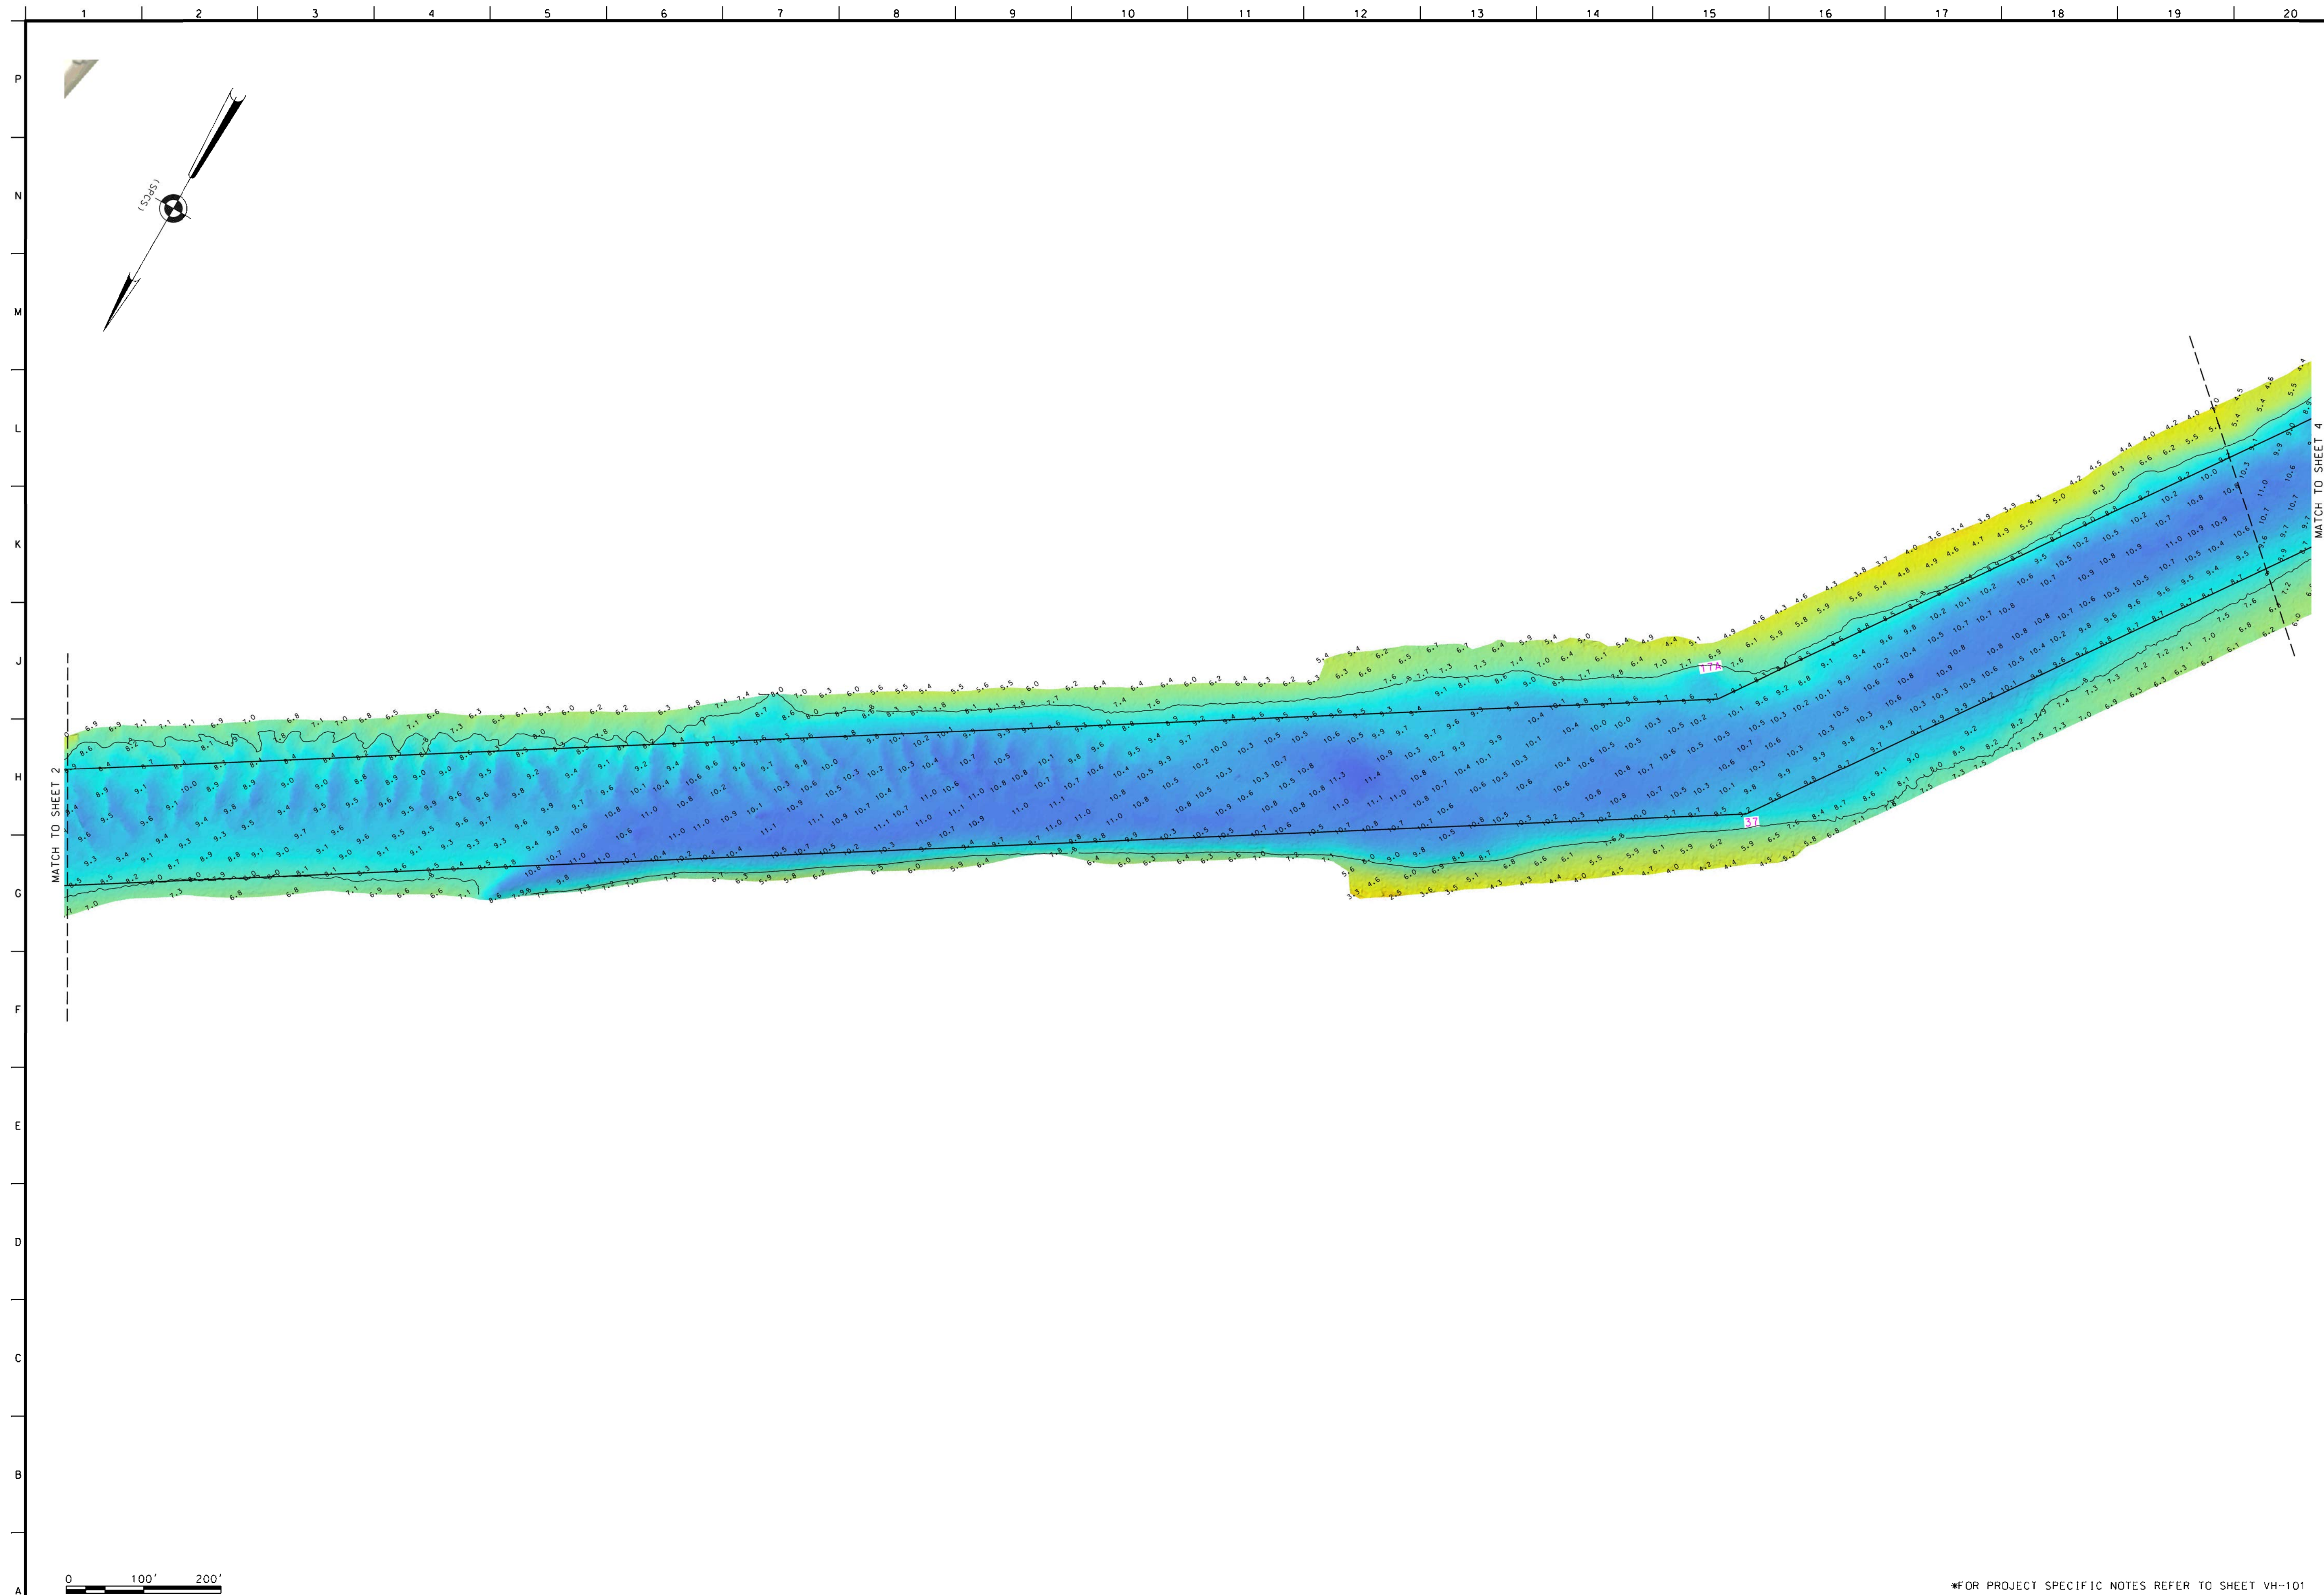

US ARMY CORPS
OF ENGINEERS
NEW YORK DISTRICT

[illegible]

SCALE: ONE INCH = 100 FEET	DATES OF SURVEY: 22-23-29-31 JANUARY 2024 _____ _____
FIELD BOOKS: 1028, 1046 _____ _____	REC. NO./FILE NO.: 5399/AL

APPROVED:	J. MCKELVEY
	FIELD CARTOGRAPHER
APPROVED:	M. FORTE
	CIVIL ENGINEERING TECHNICIAN
APPROVED:	P. BHADUR
	CHIEF OF SURVEY SUPPORT SECTION
APPROVED:	J. MRAZ
	DEPUTY CHIEF OF SURVEYS AND MAPPING BRANCH
DATE:	1 FEBRUARY 2024

DEPARTMENT OF THE ARMY
J.S. ARMY CORPS OF ENGINEERS
NEW YORK DISTRICT
NEW YORK, NEW YORK 10278



OPERATIONS DIVISION
SURVEYS AND MAPPING BRANCH
CENAN-OP--SS

SHREWSBURY RIVER
NEW JERSEY
SOUTH BRANCH
AFTER DREDGE SURVEY

VH-103

3 OF 8

*FOR PROJECT SPECIFIC NOTES REFER TO SHEET VH-10

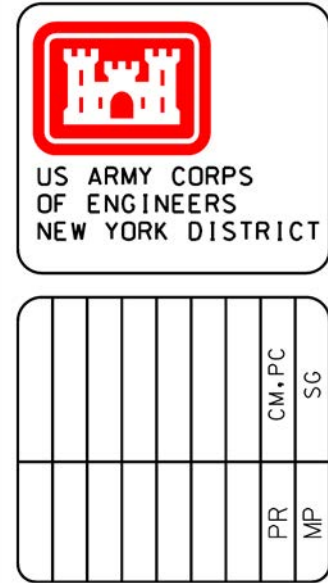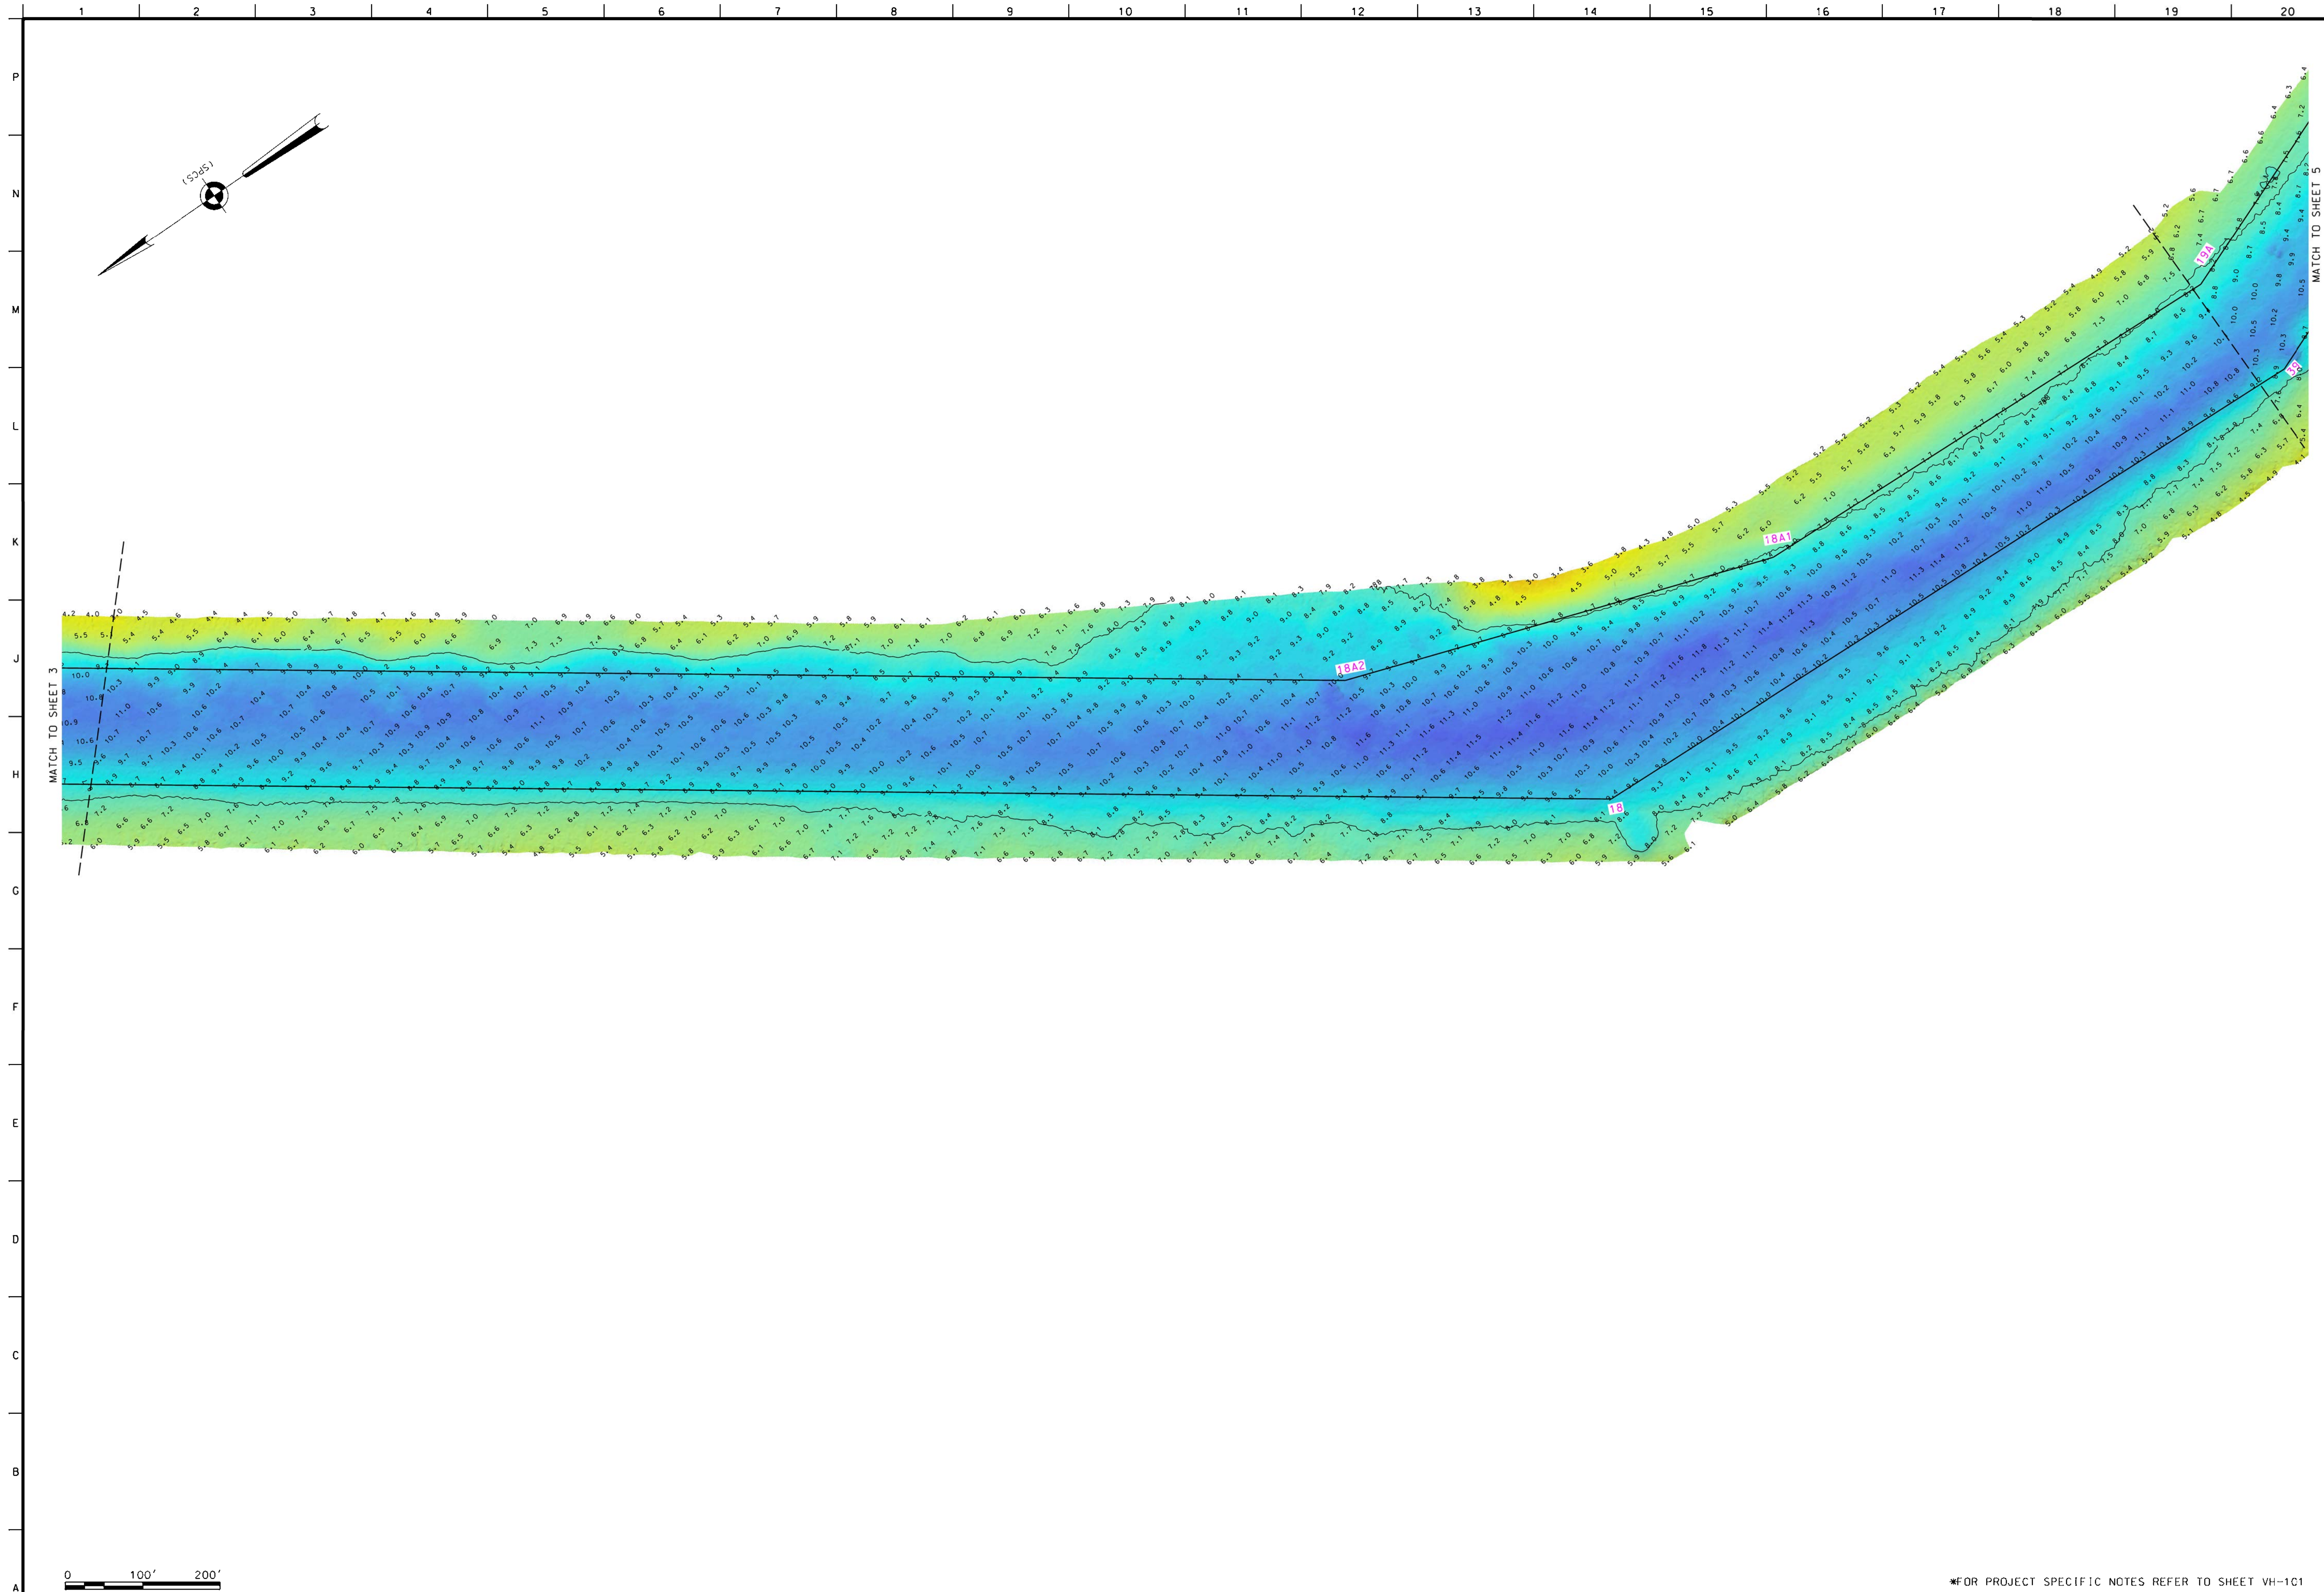

SCALE: ONE INCH = 100 FEET	DATES OF SURVEY: 22.23.29.31 JANUARY 2024
FIELD BOOKS: 1028-1046	REO. NO./FILE NO.: 5399/AL

APPROVED:	J. MCKELVEY	FIELD CARTOGRAPHER
APPROVED:	M. FORTE	
APPROVED:	P. BHADUR	CIVIL ENGINEERING TECHNICIAN
APPROVED:	J. MARAZ	CHIEF OF SURVEY SUPPORT SECTION
DATE:	1 FEBRUARY 2024	DEPUTY CHIEF OF SURVEYS AND MAPPING BRANCH



DEPARTMENT OF THE ARMY
U. S. ARMY CORPS OF ENGINEERS
NEW YORK DISTRICT
NEW YORK • NEW YORK 10278

OPERATIONS DIVISION
SURVEYS AND MAPPING BRANCH
CENAN--OP--SS

SHREWSBURY RIVER
NEW JERSEY
SOUTH BRANCH
AFTER DREDGE SURVEY

VH-104

4 OF 8

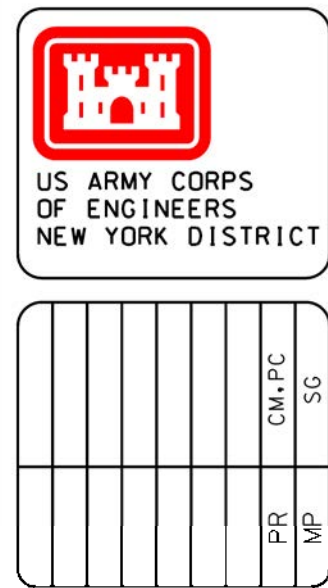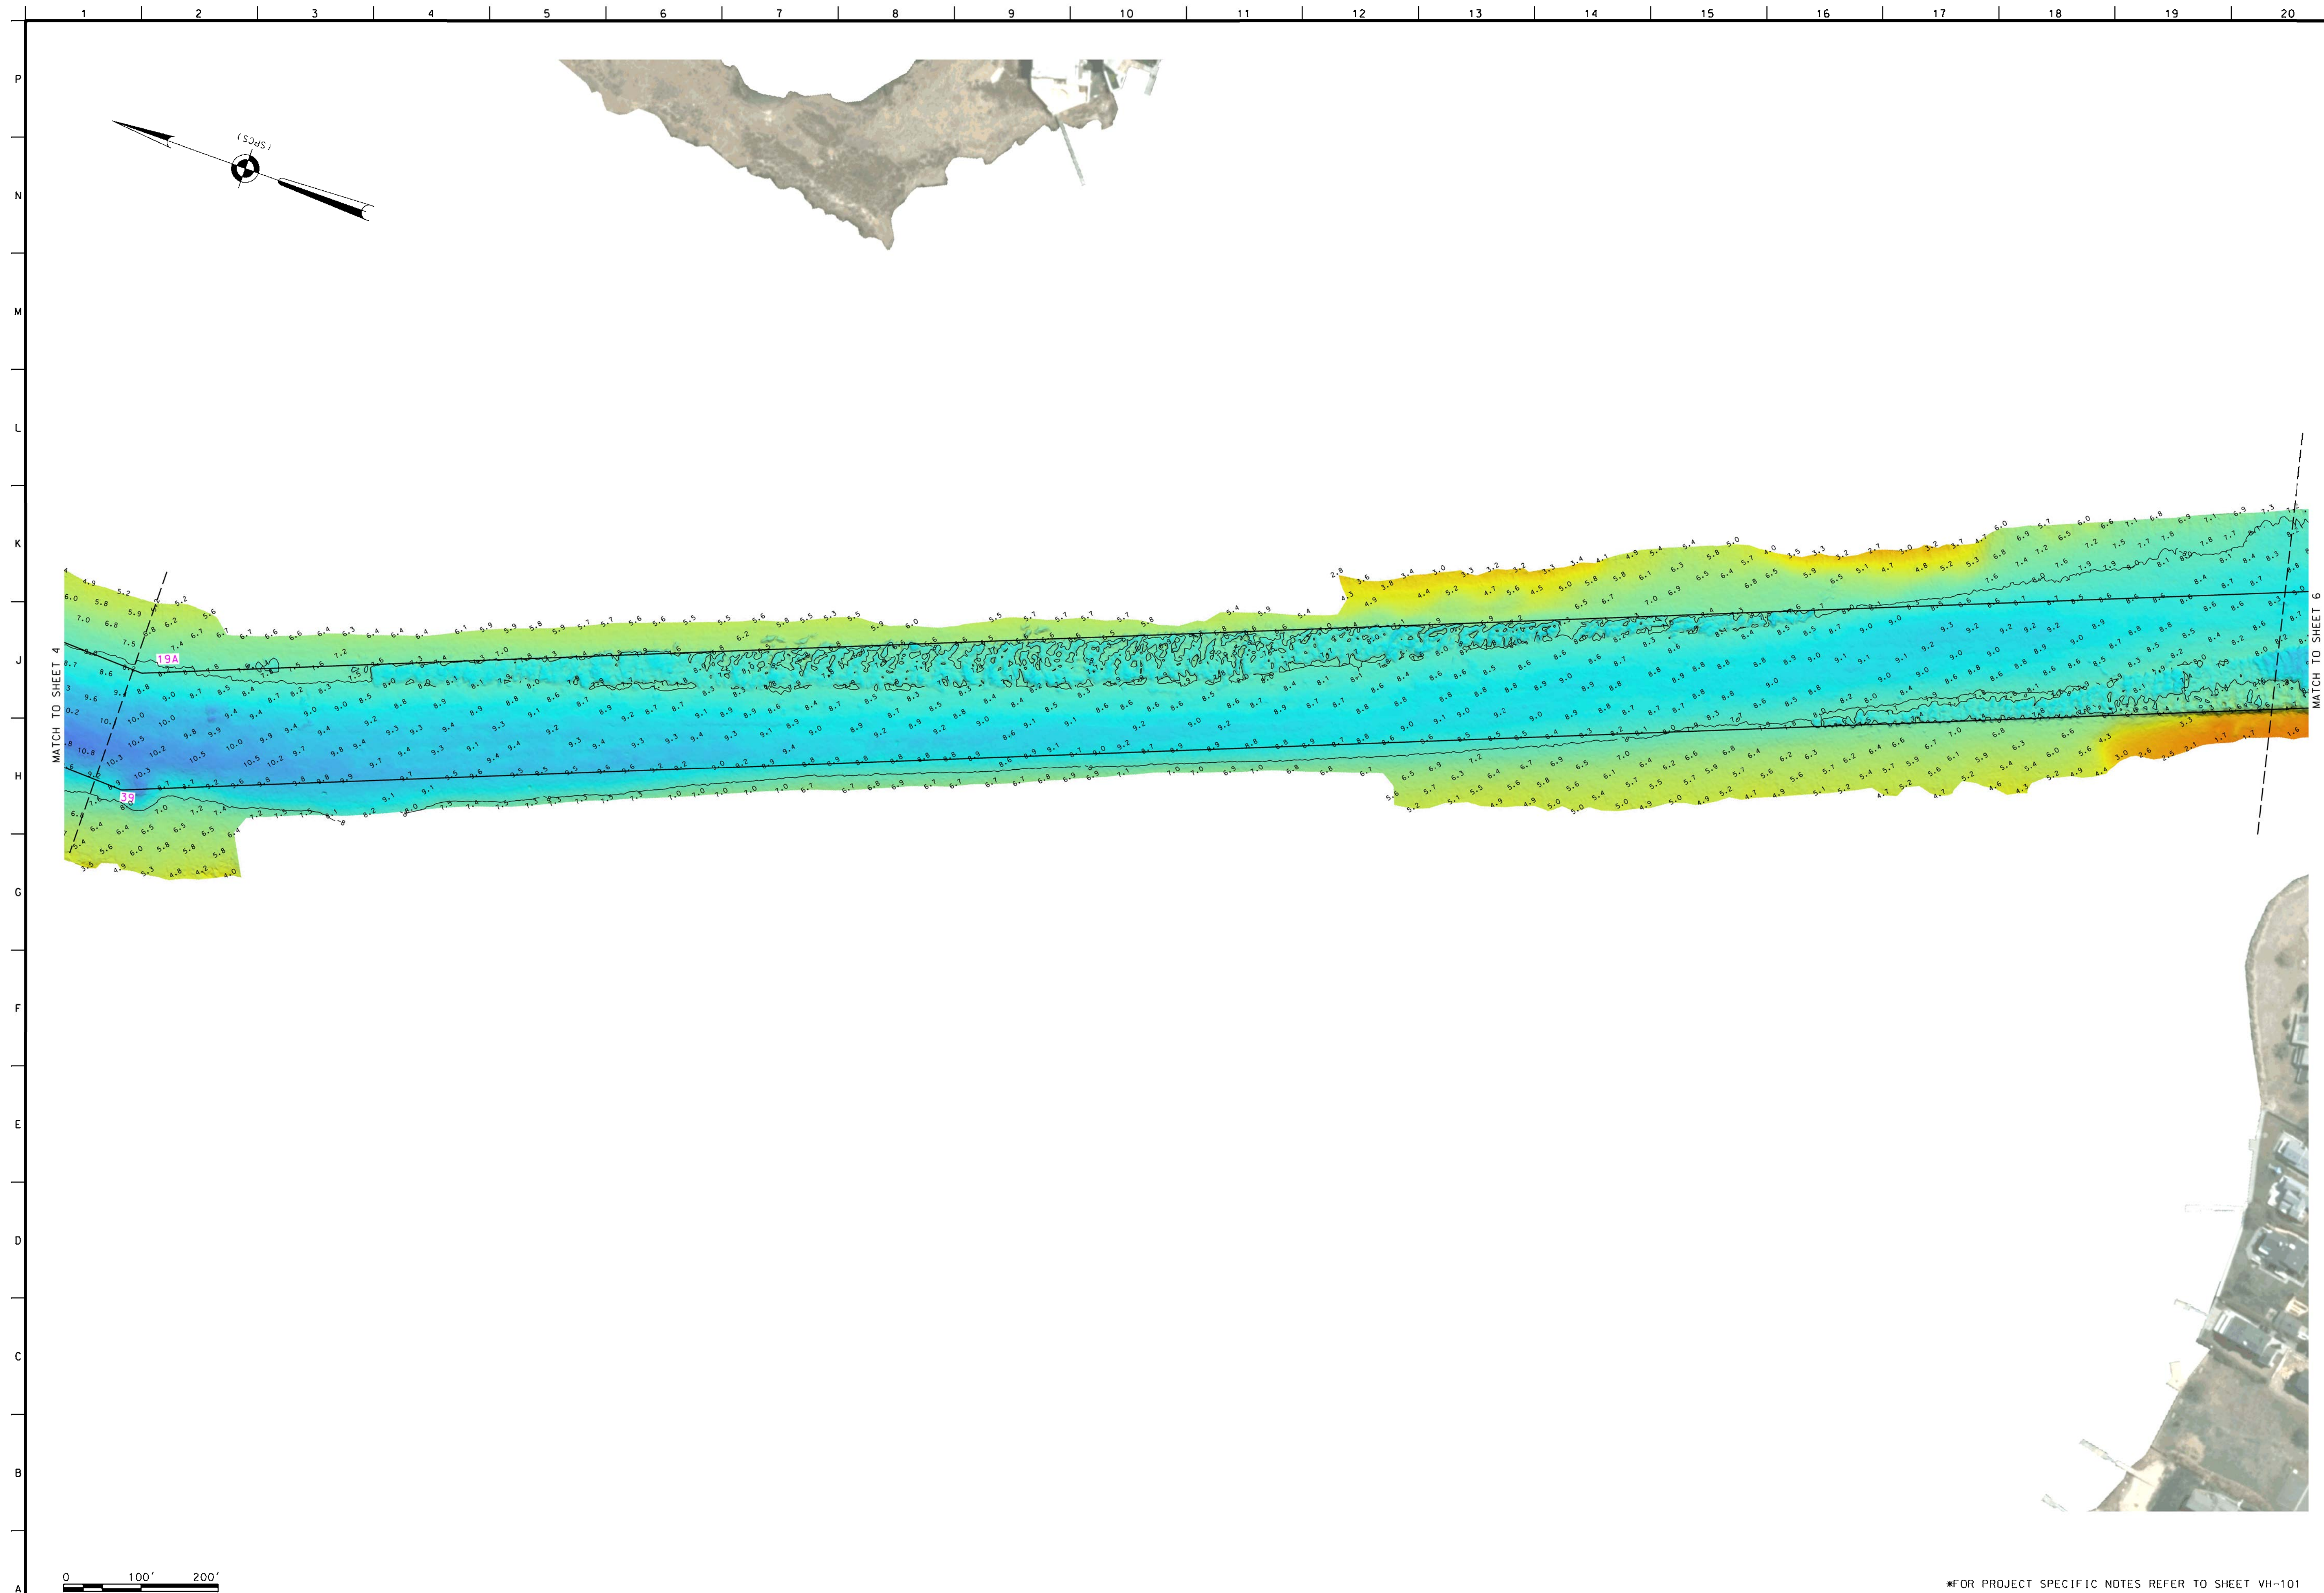

SCALE: ONE INCH = 100 FEET	DATES OF SURVEY: <u>22.23.29.31 JANUARY 2024</u>
FIELD BOOKS: <u>1028-1046</u>	REF. NO./FILE NO.: <u>5399/AL</u>

APPROVED:	J. MCKELVEY	FIELD CARTOGRAPHER
APPROVED:	M. FORTE	
APPROVED:	P. BHADUR	CIVIL ENGINEERING TECHNICIAN
APPROVED:	J. MARAZ	CHIEF OF SURVEY SUPPORT SECTION
DATE:	1 FEBRUARY 2024	DEPUTY CHIEF OF SURVEYS AND MAPPING BRANCH


DEPARTMENT OF THE ARMY
U. S. ARMY CORPS OF ENGINEERS
NEW YORK DISTRICT
NEW YORK, NEW YORK 10278

OPERATIONS DIVISION
SURVEYS AND MAPPING BRANCH
CENAN-OP--SS

SHREWSBURY RIVER
NEW JERSEY
SOUTH BRANCH
AFTER DREDGE SURVEY

VH-105

5 OF 8

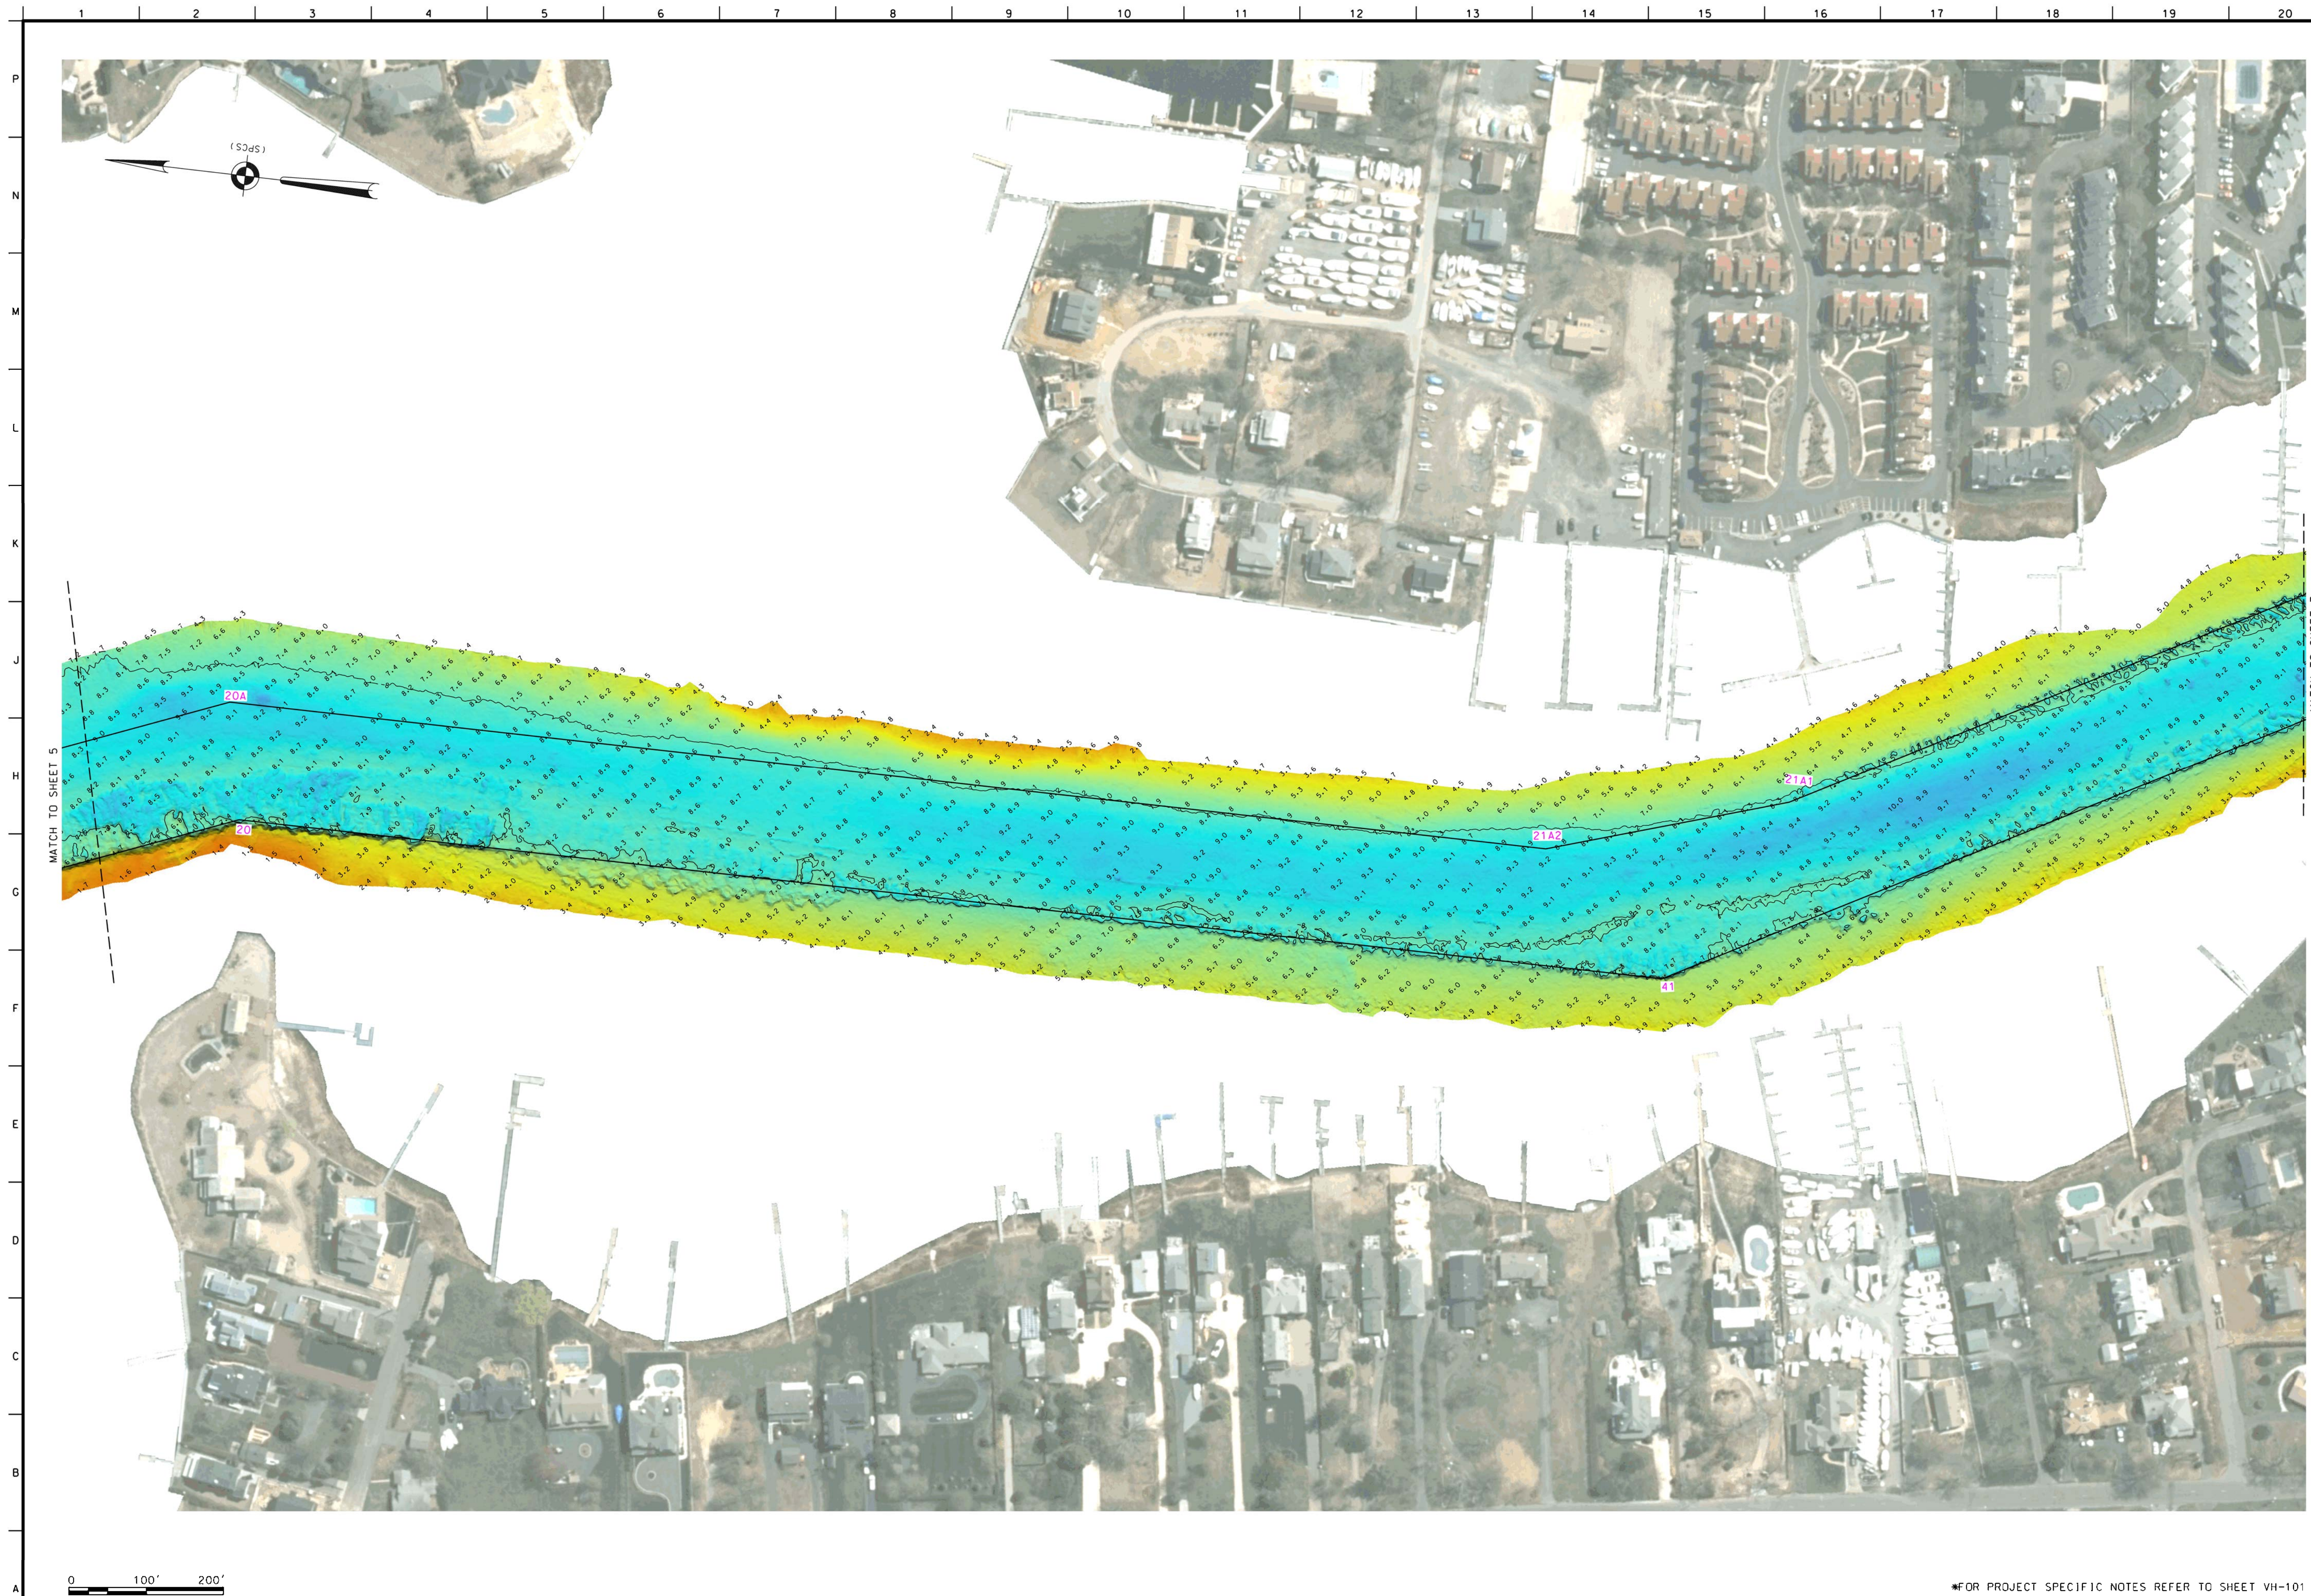

*FOR PROJECT SPECIFIC NOTES REFER TO SHEET VH-10

[illegible]

APPROVED:	J. MCKELVEY	FIELD CARTOGRAPHER
APPROVED:	M. FORTE	CIVIL ENGINEERING TECHNICIAN
APPROVED:	P. BHADUR	CHIEF OF SURVEY SECTION
APPROVED:	J. MRAZ	DEPUTY CHIEF OF SURVEYS AND MAPPING BRANCH
DATE:	1 FEBRUARY 2024	


DEPARTMENT OF THE ARMY
J.S. ARMY CORPS OF ENGINEERS
NEW YORK DISTRICT
NEW YORK, NEW YORK 10278

OPERATIONS DIVISION
SURVEYS AND MAPPING BRANCH
CENAN-OP--S

SHREWSBURY RIVER
NEW JERSEY
SOUTH BRANCH
AFTER DREDGE SURVEY

VH-106

6 OF 8

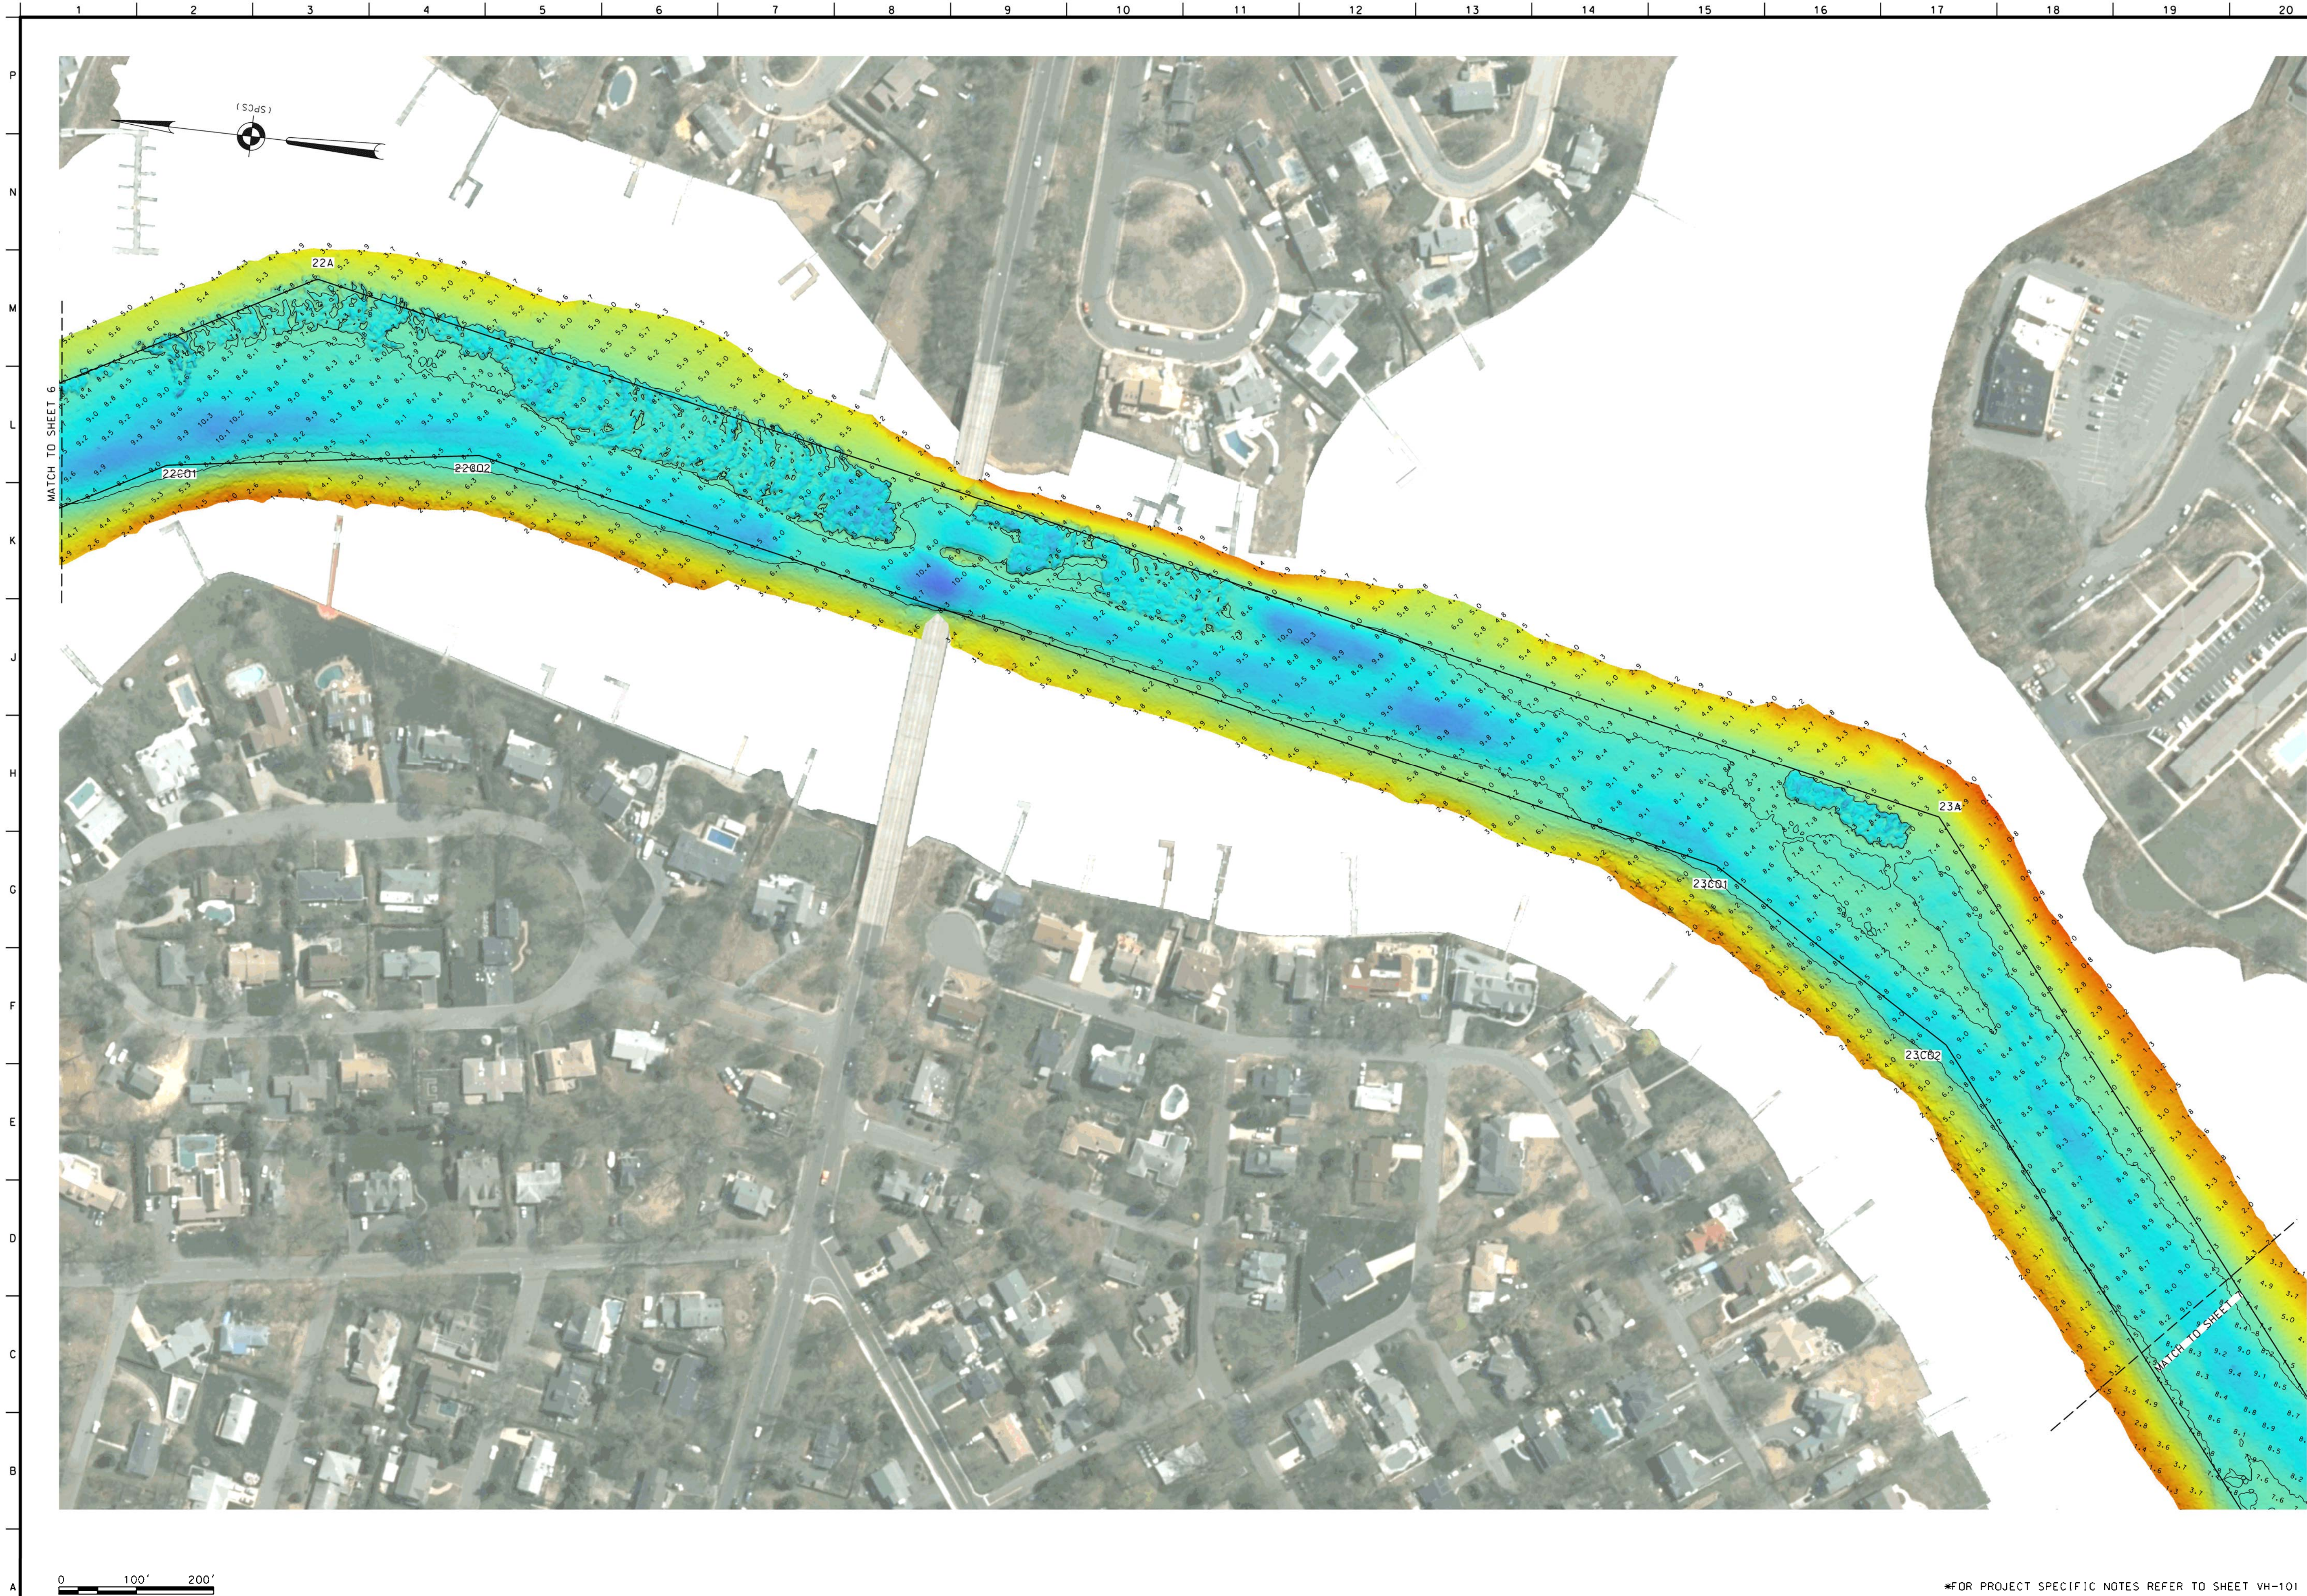

 U.S. ARMY CORPS OF ENGINEERS NEW YORK DISTRICT	
DATE OF SURVEY: 22-23-29-31 JANUARY 2024	
SCALE: ONE INCH = 100 FEET	
FIELD BOOKS: 1028-1046	
REQ. NO./FILE NO.: 5395/AL	
APPROVED: J. MCKELVEY FIELD CARTOGRAPHER	
APPROVED: M. FORTE ENGINEERING TECHNICIAN	
APPROVED: P. BILLOUP CHIEF OF SURVEY SUPPORT SECTION	
APPROVED: J. MGAZ DEPUTY CHIEF OF SURVEY AND MAPPING BRANCH	
DATE: 1 FEBRUARY 2024	
DEPARTMENT OF THE ARMY U.S. ARMY CORPS OF ENGINEERS NEW YORK DISTRICT NEW YORK, NEW YORK 10278	
OPERATIONS DIVISION SURVEY AND MAPPING BRANCH CENAN-OP-SS	
SHREWSBURY RIVER NEW JERSEY SOUTH BRANCH AFTER DREDGE SURVEY	
VH-107	
7 OF 8	

